



AERIAL VIEW FROM SILVER LAKE BLVD. CORNER



STREE VIEW - SILVER LAKE BLVD.

ABBREVIATIONS

A/C	AIR CONDITIONING	MIN.	MINIMUM
A.C.	ASPHALTIC CONCRETE	MTL.	METAL
	PAVING	N	NORTH
A.D.	AREA DRAIN	(N)	NEW
A.F.F.	ABOVE FINISH FLOOR	N.I.C.	NOT IN CONTRACT
ALUM.	ALUMINUM	NO	NUMBER
BD.	BOARD	N.T.S.	NOT TO SCALE
BLDG.	BUILDING	O.C.	ON CENTER
BLKG.	BLOCKING	OPNG.	OPENING
BOT.	BOTTOM	OPP.	OPPOSITE
C.L.	CENTER LINE	P.A.	PLANTING AREA
CLG.	CEILING	P.C.	PRE-CAST CONCRETE
CLR.	CLEAR	P.P.	POWER POLE
C.M.U.	CONCRETE MASONRY	PL	PLATE
		P.L.	PROPERTY LINE
COL.	COLUMN	PLYWD.	PLYWOOD
CONC.	CONCRETE	PLMB.	PLUMBING
CONC. BLK.	CONCRETE BLOCK	PAIR.	PAIR
CONST.	CONSTRUCTION	PT.	PAINT
CONT.	CONTINUOUS	R.	RISER
DIA.	DIAMETER	R.A.	RETURN AIR
DIM.	DIMENSION	RAD.	RADIUS
DN.	DOWN	R.D.	ROOF DRAIN
D.S.	DOWN SPOUT	REC.P.	RECEPTACLE
DTL.	DETAIL	REF.	REFRIGERATOR
DWG.	DRAWING	REINF.	REINFORCED
(E)	EXISTING	REQD.	REQUIRED
ELEC.	ELECTRIC	REV.	REVISION
E.V.	ELECTRIC VEHICLE	RF	ROOF
ELEV.	ELEVATION	RM.	ROOM
EQ.	EQUAL	R.O.	ROUGH OPENING
EQUIP.	EQUIPMENT	S.A.	SUPPLY AIR
EXIST.	EXISTING	S.C.	SOLID CORE
EXT.	EXTERIOR	S.D.	STORM DRAIN
F.F.	FINISH FLOOR	S.F.	SQUARE FEET
F.G.	FINISH GRADE	SHTG.	SHEATHING
FIN.	FINISH	SHT. MTL.	SHEET METAL
FLR.	FLOOR	SIM.	SIMILAR
F.O.C.	FACE OF CONCRETE	S/S	STAINLESS STEEL
F.O.M.	FACE OF MASONRY	STL.	STEEL
F.O.S.	FACE OF STUD	STR.	STRUCTURAL
FP.	FIREPLACE	SUBFLR.	SUB-FLOOR
FT.	FEET	SUSP.	SUSPENDED
FTG.	FOOTING	T.	TREAD
G.	GAS	T & G	TONGUE AND GROOVE
GA.	GAUGE	THK.	THICK
GALV.	GALVANIZE	T.O.	TOP OF
GL.	GLASS	TYP.	TYPICAL
GYP.	GYPSUM	U.G.	UNDERGROUND
H.B.	HOSE BIBB	U.O.N.	UNLESS OTHERWISE NOTED
H.C.	HOLLOW CORE	U.N.O.	UNLESS NOTED OTHERWISE
HD.	HEAD	UNF.	UNFINISHED
HT.	HEIGHT	W.	WATER
H.V.A.C.	HEATING, VENTILATING & AIR CONDITIONING	W/	WITH
	HOT WATER	W.C.	WATER CLOSET
H.W.	INTERIOR	WD.	WOOD
INT.	LAVATORY	W.H.	WATER HEATER
LAV.	LIGHT	W.I.	WROUGHT IRON
LT.	MAXIMUM	W/O	WITHOUT
MAX.	MEDICINE CABINET	W.O.	WHERE OCCURS
M/C	MECHANICAL	W.P.	WATER PROOF
MECH.	MECHANICAL	W.W.M.	WELDED WIRE MESH
MEGR.	MANUFACTURER		

SYMBOLS LEGEND

SYMBOL	DESCRIPTION
()	EXISTING CONDITION
+461.0'	NEW OR REQUIRED POINT
T.O.P.	ELEVATION LOCATION
(+461.0')	EXISTING POINT ELEVATION
T.O.P.	LOCATION
268	EXISTING CONTOUR LINE
320	NEW CONTOUR LINE
	MATCH LINE, SHADED PORTION SIDE SHOWN
	LEVEL LINE, CONTROL POINT OR DATUM
	PROPERTY LINE, BOUNDARY LINES
	CENTER LINE, EXTERIOR ELEVATION LINES
	OUTLINE OF OBJECTS ABOVE, FIXTURES N.I.C.
	OUTLINE OF HIDDEN OBJECTS BELOW
	EXISTING CONSTRUCTION TO BE REMOVED
	BUILDING SECTION
	REFERENCE DRAWING NUMBER
1 SIM	DETAIL NUMBER
A-1	REFERENCE DRAWING NUMBER
	WALL SECTION OR ELEVATION NUMBER
	REFERENCE DRAWING NUMBER
	DOOR NUMBER
EW9	WALL REFERENCE
A	WINDOW NUMBER
A	MATERIAL REFERENCE
A	COLOR REFERENCE
12	EQUIPMENT NUMBER
1	REVISION
N	PROJECT NORTH
	(MAGNETIC NORTH ARROW ON PLOT SITE PLAN ONLY)
0	REFERENCE GRIDS
0	

PROJECT DIRECTORY

OWNER:
Fang Quan Morgan EGST Trust & Seth James Morgan EGST Trust
2413-2499 Silver Lake Blvd.
Los Angeles, CA 90039
(714) 306-6042

ARCHITECT:
DFH Architects, LLP
1544 20th St.
Santa Monica, CA 90404
(310)394-4045
Attn: David Hibbert

LANDSCAPE ARCHITECT:
LCW + d Kode
31473 Rancho Viego Road, Ste. 208
San Juan Capistrano, CA 92675
(949)636-7096
Attn: Li C. Wang

PROJECT SUMMARY

2413-2499 SILVER LAKE BOULEVARD **APN:** 5440002001
LOS ANGELES, CA 90039

LEGAL DESCRIPTION: THE LAND REFERRED TO HEREIN BELOW IS SITUATED IN THE CITY OF LOS ANGELES, COUNTY OF LOS ANGELES, STATE OF CALIFORNIA, AND IS RESCRIBED AS FOLLOWS: LOTS 1, 2, 3, 4, 5, 6, 7, 8, 9, 10 AND 11 OF TRACT NO. 13693, AS PER MAP RECORDED IN BOOK 279, PAGE 5 OF MPAS, IN THE OFFICE OF THE COUNTY RECORDER OF SAID COUNTY

PROPOSED PROJECT: DEMOLITION OF 5 CARPORT STRUCTURES (INCLUDED IN CARPORT STRUCTURES ARE TRASH AND LAUNDRY FACILITIES) FOR 48 PARKING SPACES & PROPOSING IN THOSE LOCATIONS, TWO (5) STORY & ONE (4) STORY MULTI-FAMILY RESIDENTIAL APARTMENT BUILDINGS, 76 TOTAL RESIDENTIAL UNITS, OVER 2-LEVELS SUBTERRANEAN PARKING, ON AN EXISTING SITE AS DESCRIBED BELOW UNDER EXISTING USE. IN ADDITION, RSCOPE INCLUDES THREE NEW TRASH/RECYCLING ACCESSORY STRUCTURES (12.21 C5 ACCESSORY BUILDINGS) (SEE PLAN SHT. A2.03, ELEV. 2/A4.01, & DTLS. ON A5.01 FOR TRASH/RECYCLING ACCESSORY STRUCTURES DESCRIPTION)

EXISTING USE: 41,315 SF, (7) TWO-STORY APARTMENT BUILDINGS WITH 48 APARTMENT UNITS

ENTITLEMENT REQUESTS:

OFF-MENU INCENTIVE
1. REDUCE THE REQUIRED NUMBER OF PARKING SPACES FROM 123 SPACES, AS OTHERWISE REQUIRED BY PARKING OPTION 1, TO 119 SPACES

WAIVER OF DEVELOPMENT STANDARDS
1. REDUCE THE REQUIRED SPACES BETWEEN MAIN BUILDINGS ON THE LOT TO 10'-0", IN LIEU OF 16'-0" AND 14'-0", AS OTHERWISE REQUIRED BY LAMC 12.21-C.2(a)
2. REDUCE PASSAGEWAY WIDTH TO 10'-0", N LIEU OF 16'-0" AND 14'-0", AS OTHERWISE REQUIRED BY LAMC 12.21-C.2(b).
3. PERMIT A MAXIMUM BUILDING HEIGHT OF 56' IN LIEU OF 45', AS OTHERWISE REQUIRED BY LAMC 12.21.1-A.1
4. PERMIT A 10'-0" REAR YARD SETBACK IN LIEU OF 15'-0", AS OTHERWISE REQUIRED BY LAMC 12.10-C.3
5. PERMIT ONE TRASH & RECYCLING ENCLOSURE ON THE FRONT HALF OF LOT, RATHER THAN REAR HALF OF LOT, AS OTHERWISE REQUIRED BY LAMC 12.21-A.19(c)(12)(ii)
6. PERMIT A 6'-0" TALL WALL FOR THE TRASH & RECYCLING ENCLOSURES, IN LIEU OF AN 8'-0" TALL WALL, AS OTHERWISE REQUIRED BY LAMC 12.21-A.19(c)(12)(iii)
7. RELIEF FROM THE LAMC 12.21-A.19(c)(12)(iv) REQUIREMENT THAT THE TRASH & RECYCLING AREAS BE LOCATED AT LEAST 10'-0" FROM ANY BUILDING OPENING

PROJECT REVIEW - FOR PROJECT THAT CREATES MORE THAN 50 NEW DWELLING UNITS, PURSUANT TO LAMC SECTIONS 16.05 & 13B.2.4

WAIVER OF DEDICATION & IMPROVEMENT - TO PERMIT MAINTENANCE OF CURRENT RIGHT-OF-WAY & ROADWAY DIMENSIONS, PURSUANT TO LAMC SECTION 12.37-1.3

ZONE: R3-1VL **NEW APARTMENT UNIT DISTRIBUTION:** 76 TOTAL
BUILDING A - 14 APARTMENT UNITS
BUILDING B - 29 APARTMENT UNITS
BUILDING C - 33 APARTMENT UNITS

LOT AREA 88,773 SF **HEIGHT (ZONING):**
EXISTING GRADE ELEVATION (LOWEST POINT 5 FT. WITHIN BUILDING) - SEE SITE PLAN A-1.01
(L.A.G. = LOWEST ADJACENT GRADE)
BUILDING A L.A.G. 432.83', PROPOSED HEIGHT = 48'-9", 4-STORIES
BUILDING B L.A.G. 441.13', PROPOSED HEIGHT = 54'-7", 5-STORIES
BUILDING C L.A.G. 443.20', PROPOSED HEIGHT = 56'-0", 5-STORIES
HIGHEST POINT OF BUILDING (TO TOP OF ROOF PEAK)

OCCUPANCY CLASSIFICATION:
R-2 RESIDENTIAL (SEC 310.4)
S-2 PARKING GARAGE (SEC 311.3)

SHEET INDEX

ARCHITECTURAL	
_T-0.01	COVER SHEET
_T-1.00	PROJECT DATA
_T-1.01	FLOOR AREA RATIO (FAR)
_T-1.02	OPEN SPACE CALCULATIONS
_T-1.03	BUILDING AREA DIAGRAMS
_T-1.04	CONDITIONED AREA DIAGRAMS
_A-1.00	SURVEY
_A-1.00.1	DEMOLITION PLAN
_A-1.01	PROPOSED SITE PLAN
_A-2.01	PARKING LEVEL P2 PLAN
_A-2.02	PARKING LEVEL P1 PLAN
_A-2.03	1ST/ GROUND FLOOR PLAN
_A-2.04	2ND FLOOR PLAN
_A-2.05	3RD FLOOR PLAN
_A-2.06	4TH FLOOR PLAN
_A-2.07	5TH FLOOR PLAN
_A-2.08	ROOF PLAN
_A-3.01	BUILDING SECTIONS
_A-4.01	EXTERIOR ELEVATIONS
_A-4.02	EXTERIOR ELEVATIONS
_A-4.03	DESIGN FEATURES - NEW & EXISTING
_A-5.01	TRASH ENCLOSURE PLANS, ELEVATIONS & SECTIONS


LANDSCAPE	
LA-01	OVERALL LANDSCAPE CONCEPT PLAN
LA-02	PAVING MATERIAL CONCEPT PLAN
LA-03	PLANTING CONCEPT PLAN
LA-04	PLANTING CONCEPT PLAN
LA-05	EXISTING LANDSCAPE CONDITION

CODES , REGULATIONS, PERMITS AND STANDARDS

THIS PROJECT SHALL COMPLY WITH THE FOLLOWING:
PART 1: 2022 CALIFORNIA BUILDING STANDARDS ADMINISTRATIVE CODE, TITLE 24 CALIFORNIA CODE OF REGULATIONS (C.C.R.)
PART 2: 2023 LOS ANGELES BUILDING CODE (CBC), TITLE 24 C.C.R. (2009 INTERNATIONAL BUILDING CODE, VOLUMES 1-2 OF THE INTERNATIONAL CODE COUNCIL WITH CALIFORNIA AMENDMENTS)
PART 3: 2022 CALIFORNIA ELECTRICAL CODE (CEC), TITLE 24 C.C.R. (2008 NATIONAL ELECTRICAL CODE OF THE NATIONAL FIRE PROTECTION ASSOCIATION, NFPA)
PART 4: 2022 CALIFORNIA MECHANICAL CODE (CMC), TITLE 24 C.C.R. (2009 UNIFORM MECHANICAL CODE OF THE INTERNATIONAL ASSOCIATION OF PLUMBING AND MECHANICAL OFFICIALS, IAMPO)
PART 5: 2022 CALIFORNIA PLUMBING CODE (CPC), TITLE 24 C.C.R. (2009 UNIFORM MECHANICAL CODE OF THE INTERNATIONAL ASSOCIATION OF PLUMBING AND MECHANICAL OFFICIALS, IAMPO)
PART 6: 2022 CALIFORNIA ENERGY CODE, TITLE 24 C.C.R.
PART 7: 2022 CALIFORNIA ELEVATOR SAFETY CONSTRUCTION CODE, TITLE 24 C.C.R.
PART 9: 2022 CALIFORNIA FIRE CODE, TITLE 24 C.C.R. (2009 INTERNATIONAL FIRE CODE)
PART 11: 2022 LOS ANGELES GREEN BUILDING STANDARDS CODE, TITLE 24 C.C.R. (CALGREEN)
PART 12: 2022 CALIFORNIA REFERENCE STANDARDS CODE, TITLE 24 C.C.R.
NFPA 13: 2010 STANDARDS FOR THE INSTALLATION OF SPRINKLER SYSTEMS
NFPA 24: 2010 STANDARDS FOR THE INSTALLATION OF PRIVATE FIRE SERVICE MAINS AND THEIR APPURTANCES
NFPA 72: 2010 NATIONAL FIRE ALARM AND SIGNALING CODE
FAIR HOUSING ACT DESIGN MANUAL (FHADM) WITH ANSI A117.1-2003, "FAIR HOUSING ACT SAFE HARBOR"
2022 CALIFORNIA HISTORICAL BUILDING CODE (PART 8 OF TITLE 24)
NOTE: AS 2413-2499 SILVER LAKE BOULEVARD IS IDENTIFIED AS ELIGIBLE FOR HISTORIC DESIGNATION THORUHG SURVEY LA, IT IS A QUALIFIED BUILDING OR PROPERTY UNDER DEFINITIONS SEC. 8-201 THE SECRETARY OF THE INTERIOR'S STANDARDS FOR REHABILITATION AND GUIDELINES FOR REHABILITATING HISTORIC BUILDINGS (36 CFR 67.7)


ALL WORK SHALL COMPLY WITH THE FOLLOWING CITY OF LOS ANGELES REGULATIONS, CODES AND AUTHORITIES:
A. BUILDING & SAFETY DEPT.
B. PLANNING & ZONING DEPT.
C. FIRE DEPT.
D. PUBLIC WORKS DEPT.
E. ENGINEERING DEPT.
F. RECREATION & PARKS DEPT.

VICINITY MAP

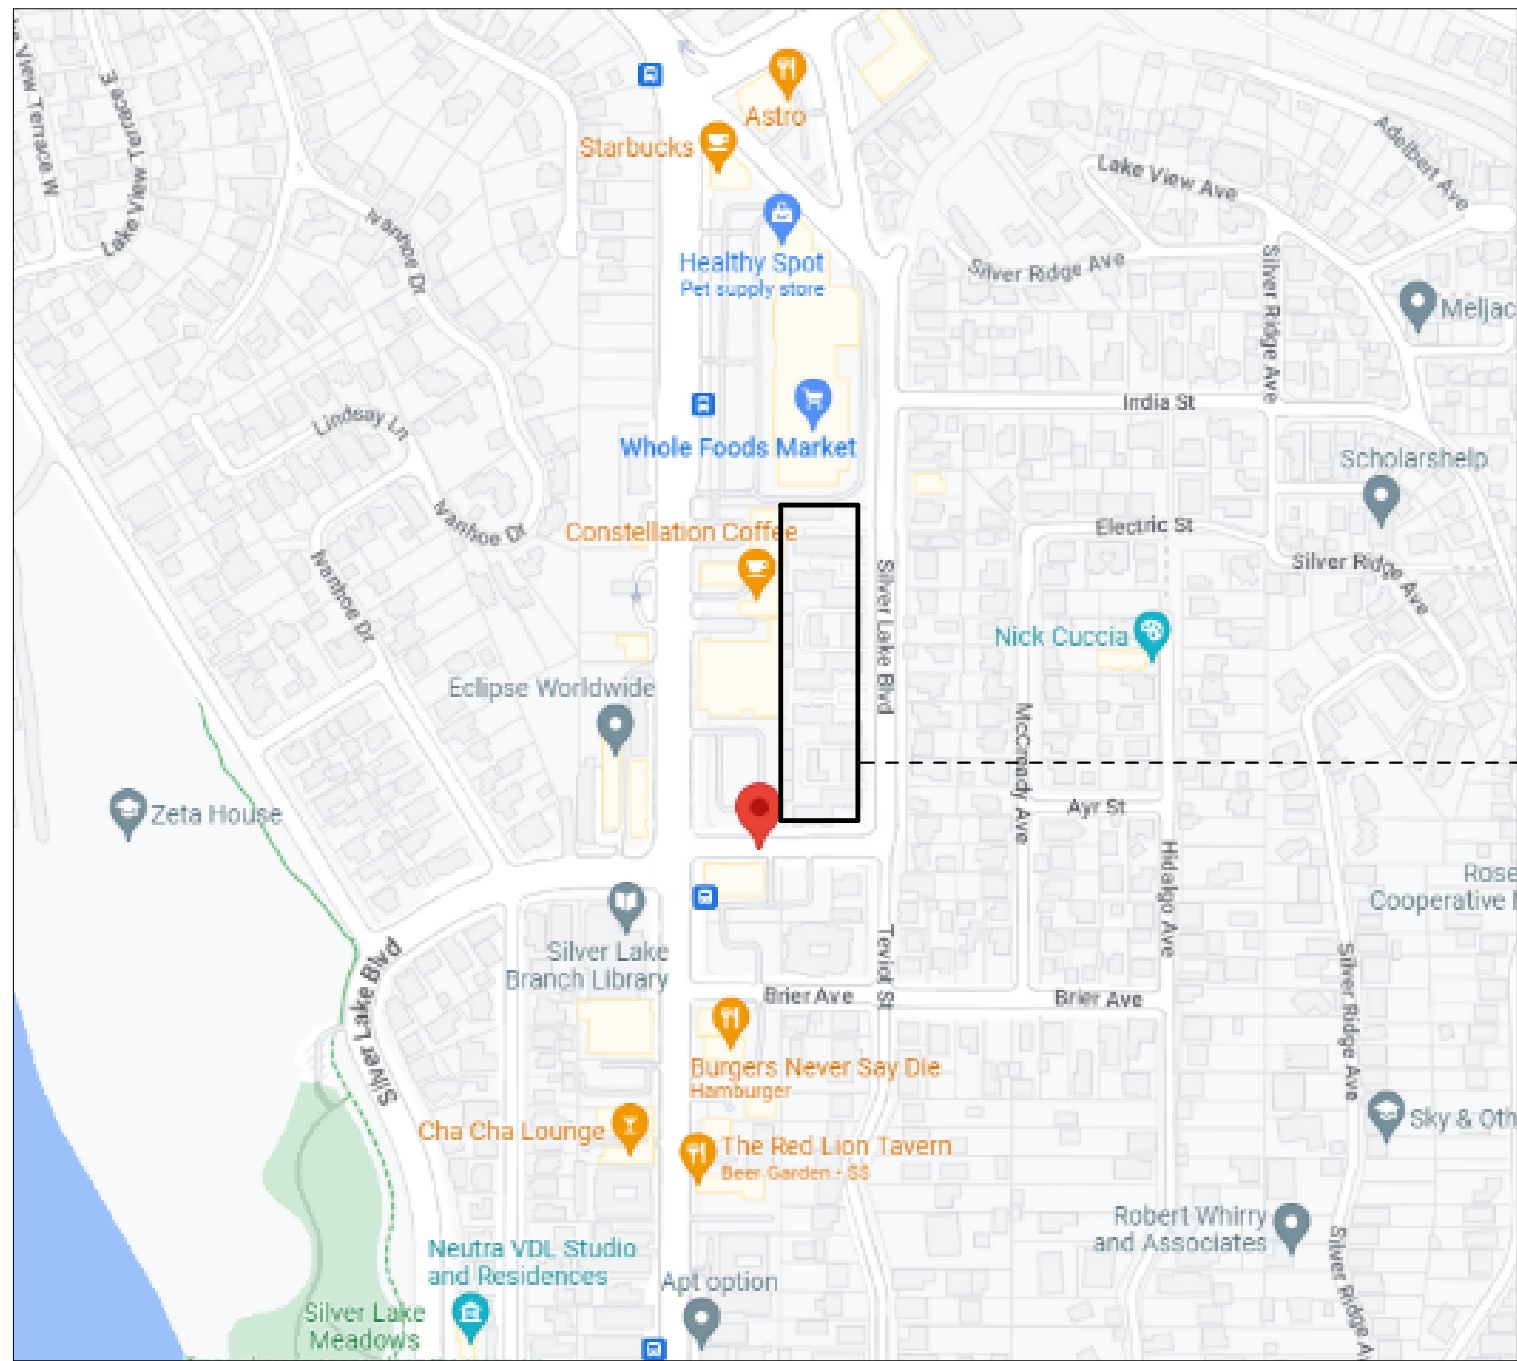

LOCATION MAP

2413 - 2499 SILVER LAKE BLVD.
LOS ANGELES, CA 90039
APN: 5440002001

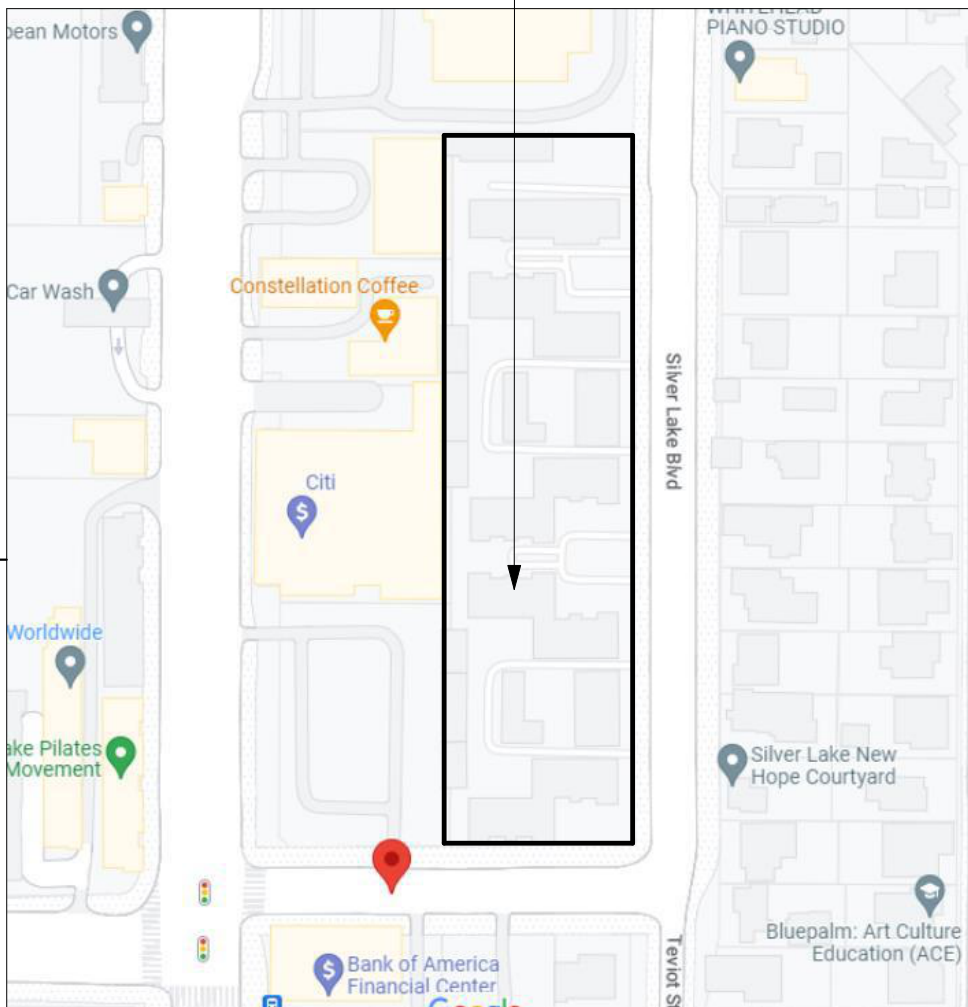

BUILDING AREA

EXISTING RESIDENTIAL AREA SUMMARY: EXISTING SF = 44,985 SF	PROPOSED RESIDENTIAL AREA SUMMARY: NEW SF = 84,273 SF	RESIDENTIAL SF TOTALS: EXISTING SF = 44,985 SF NEW FLOOR AREA = 84,273 SF TOTALS 129,258 SF	PARKING SF TOTAL: 60,219 SF
--	---	--	------------------------------------

OPEN SPACE

OPEN SPACE REQUIRED/PROVIDED (NEW UNITS ONLY) (SEE T1.04 FOR OPEN SPACE PLAN DIAGRAMS):
100 SF FOR EACH UNIT LESS THAN 3 HABITABLE ROOMS (STUDIOS/1 BEDRMS = 76x100) = **7,600 SF TOTAL REQUIRED OPEN SPACE**

50% MIN. (3,800 SF) COMMON AND OPEN TO SKY OPEN SPACE PROVIDED:
25% MAX. (1,900 SF) COMMON INDOOR OPEN SPACE PROVIDED:

INDOOR:

RECREATION AREA = 1,292 SF

TOTAL = 1,292 < 1,900 S.F. ALLOWED

OPEN TO SKY:

ROOF DECK = 1,649 SF
COMMON = 859 SF

TOTAL COMMON OPEN SPACE (INDOOR/OUTDOOR) = 3,800 SF (3,800 SF REQ'D)
PRIVATE OPEN SPACE : BALCONIES = 76 X 50 SF = 3,800 SF

TOTAL OPEN SPACE PROVIDED = 7,600 SF (7,600 SF REQUIRED)

LANDSCAPED OPEN SPACE = 25% REQUIRED / 25% PROVIDED; 19 SITE TREES REQUIRED / 55 SITE TREES PROVIDED

Area Schedule (Open Space)	
LEVEL	Area
1st	2801 SF (650 SF PRIVATE + 1292SF COMMON INDR + 859SF COMMON OUTDR)
2nd	900 SF (PRIVATE)
3rd	900 SF (PRIVATE)
4th	850 SF (850 SF PRIVATE)
5th	2149 SF (500 SF PRIVATE + 1649 SF COMMON OUTDOOR)
	7600 SF

PARKING

REQUIRED PARKING: 1 PARKING SPACE PER UNIT = 124 SPACES .5 SPACE ADD FOR 2 BEDRM (32 UNITS) = 16 SPACES 124 + 16 = 140 PARKING SPACES REQUIRED 10% REDUCTION FOR BICYCLE PARKING = 140 - 14 = 126 EACH VAN ACCESSIBLE EV SPACE = 2 SPACES 3 VAN EV SPACES X 2 = 6 OR A REDUCTION 126 - 3 = 123 (REFERENCE ZA MEMO 136-AB1100) REQUIRED ELECTRIC VEHICLE PARKING: 30% EV CAPABLE 119 X 0.3 = 36 25% EV READY (EVSE) 119 X 0.25 = 30 10% EV CHARGING STATIONS (EVCS) 119 X 0.1 = 12 TOTAL 42 SPACES PROVIDED PARKING: 119 TOTAL STANDARD PARKING SPACES PROPOSED PROVIDED PARKING LEVEL BREAKDOWN: LEVEL P1 = 56 SPACES (INCLUDING 5 ACCESSIBLE SPACES) LEVEL P2 = 63 SPACES (INCLUDING 3 ACCESSIBLE EV SPACES)	BICYCLE PARKING REQUIRED: LONG TERM: 1-25 DU = 1 PER 1 UNIT 26-100 DU = 1 PER 1.5 UNIT 1-25 DU(25/1): 25 SPACES 26-76 DU(51/1.5): 34 SPACES TOTAL: 59 SPACES BICYCLE PARKING PROVIDED: LONG TERM: 59 SPACES SHORT TERM: 1-25 DU = 1 PER 10 UNITS 26-100 DU = 1 PER 15 UNITS 1-25 DU(25/10): 2.5 SPACES 26-76 DU(51/15): 3.4 SPACES TOTAL: 6 SPACES
---	---

1344 20th Street 904 CA
1310 394 4045
info@dfh.com
www.dfh.com


architecture
interiors
interiors

Silver Lake Garden Apts.
2413-2499 Silver Lake Blvd
Los Angeles, CA 90039

PROJECT REVIEW
June 7, 2024

PROJECT DATA

Date: 09/28/23
Scale: As indicated
By: Author
Project No: 2227
Page No: T-1.00
OF

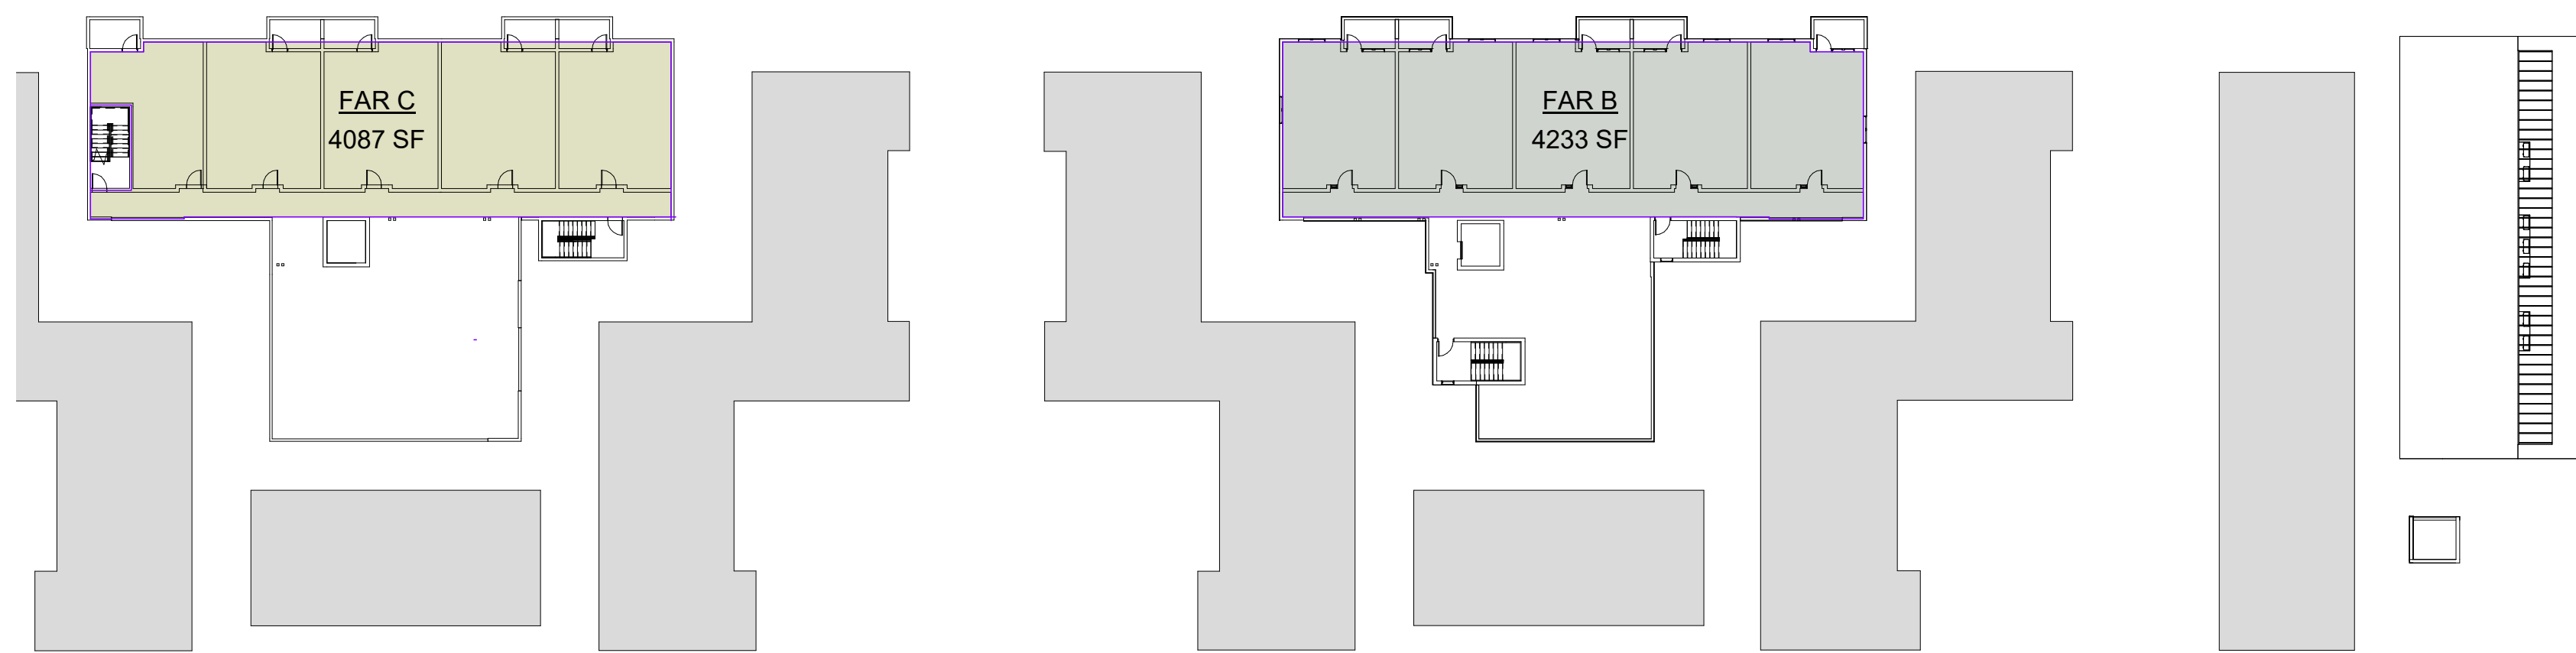

*Area Schedule (F.A.R.) A, B, C		
Building		Area
A	FAR	14023 SF
B	FAR	27876 SF
C	FAR	29307 SF
TOTAL		71206 SF

*Area Schedule (F.A.R.) Existing Buildings		
Building		Area
(E) 1	FAR	7330 SF
(E) 2	FAR	2986 SF
(E) 3	FAR	7330 SF
(E) 4	FAR	7327 SF
(E) 5	FAR	2986 SF
(E) 6	FAR	7341 SF
(E) 7	FAR	6015 SF
TOTAL		41315 SF

TOTAL (EXISTING AND NEW) 112,521 SF

NOTE: INDIVIDUAL AREA NUMBERS & HATCHES
FOR EXISTING BUILDINGS ARE BASED ON BUILDING
FOOTPRINTS ESTABLISHED BY SURVEY PREPARED
BY LICENSED SURVEYOR & AS-BUILT DRAWINGS
PREPARED BY JOE MORENO; THIS IS IN LIEU OF
AREA NUMBERS WHICH ARE UNAVAILABLE FROM
BUILDING C OF 0'S DUE TO DATE OF BUILDINGS

FLOOR AREA RATIO (FAR)



BUILDABLE AREA DEFINITION: LAMC SECTION 12.03:

ALL THAT PORTION OF A LOT LOCATED WITHIN THE PROPER ZONE FOR THE PROPOSED MAIN BUILDING, EXCLUDING THOSE PORTIONS OF THE LOT WHICH MUST BE RESERVED FOR YARD SPACES, BUILDING LINE SETBACK SPACE, OR WHICH MAY ONLY BE USED FOR ACCESSORY BUILDINGS OR USES. FOR THE PURPOSE OF COMPUTING THE HEIGHT DISTRICT LIMITATIONS ON TOTAL FLOOR AREA IN BUILDINGS OF ANY HEIGHT, THE BUILDABLE AREA THAT WOULD APPLY TO A ONE-STORY BUILDING ON THE LOT SHALL BE USED.



FLOOR AREA DEFINITION: LOS ANGELES ZONING CODE CHAPTER 1
ARTICLE 2 SECTION 12.03, SEE P/BC-2002-021 FOR FLOOR AREA
DETERMINATION.

THE AREA IN SQUARE FEET CONFINED WITHIN THE EXTERIOR WALLS OF A BUILDING, BUT NOT INCLUDING THE AREA OF THE FOLLOWING: EXTERIOR WALL, STAIRWAYS, SHAFTS, ROOMS HOUSING BUILDING-OPERATING EQUIPMENT OR MACHINERY, PARKING AREAS WITH ASSOCIATED DRIVEWAYS AND RAMPS, SPACE DEDICATED TO BICYCLE PARKING, SPACE FOR THE LANDING AND STORAGE OF HELICOPTERS, AND BASEMENT STORAGE AREA.

5th Floor FAR

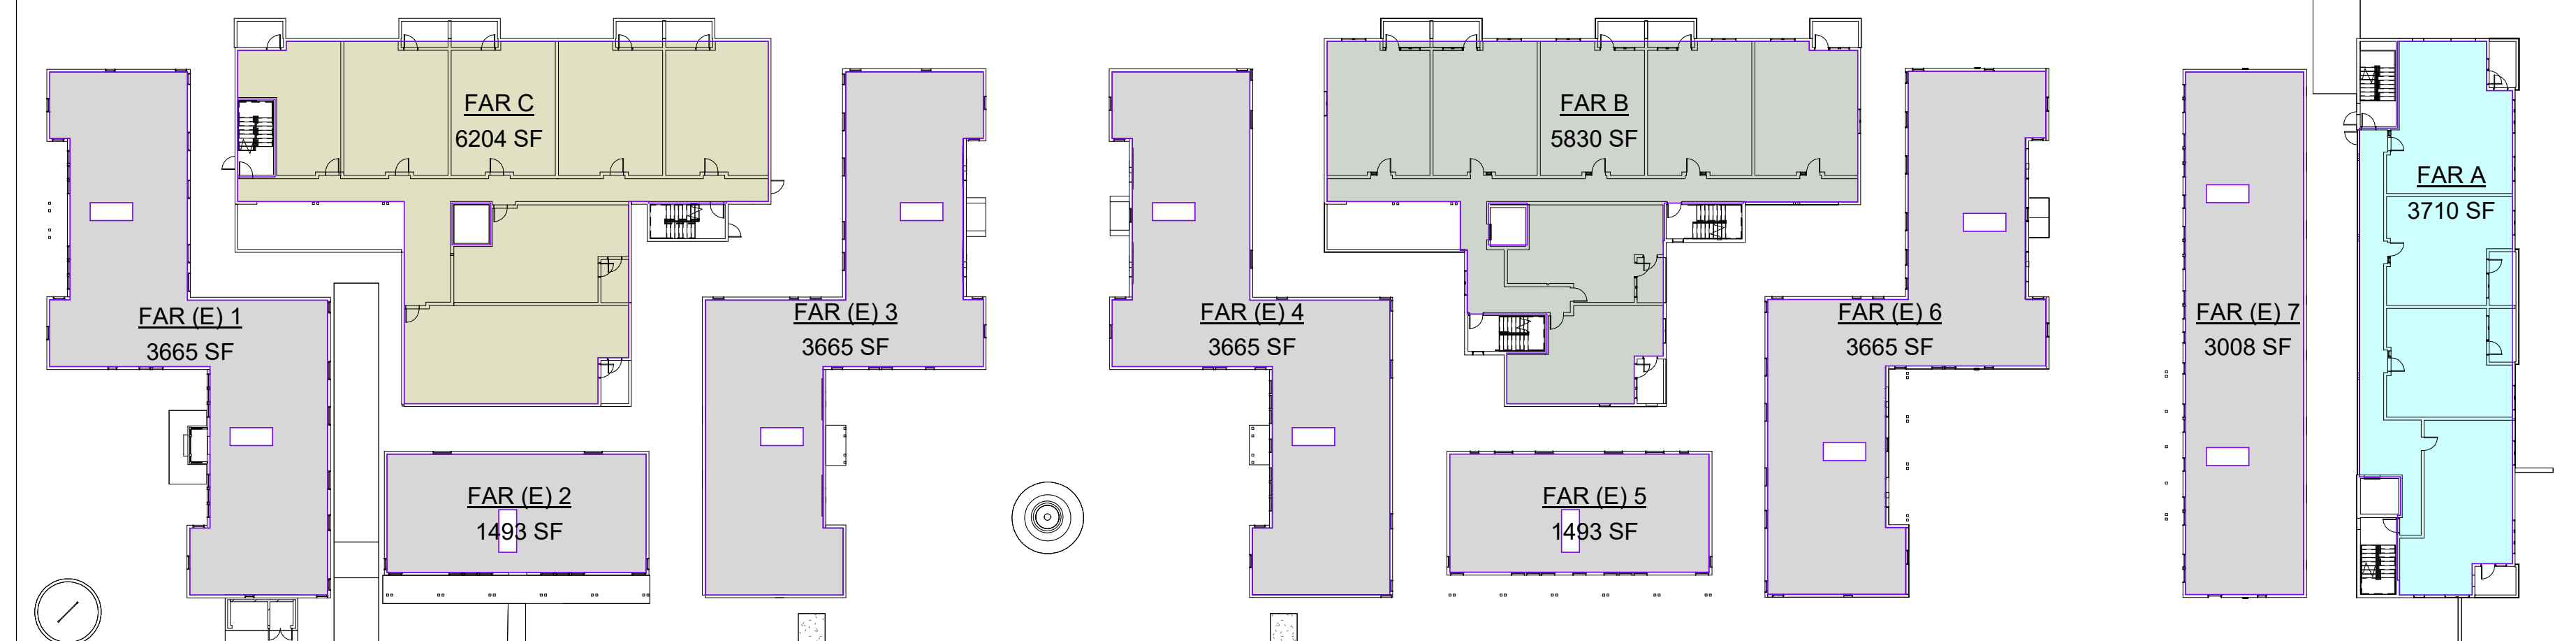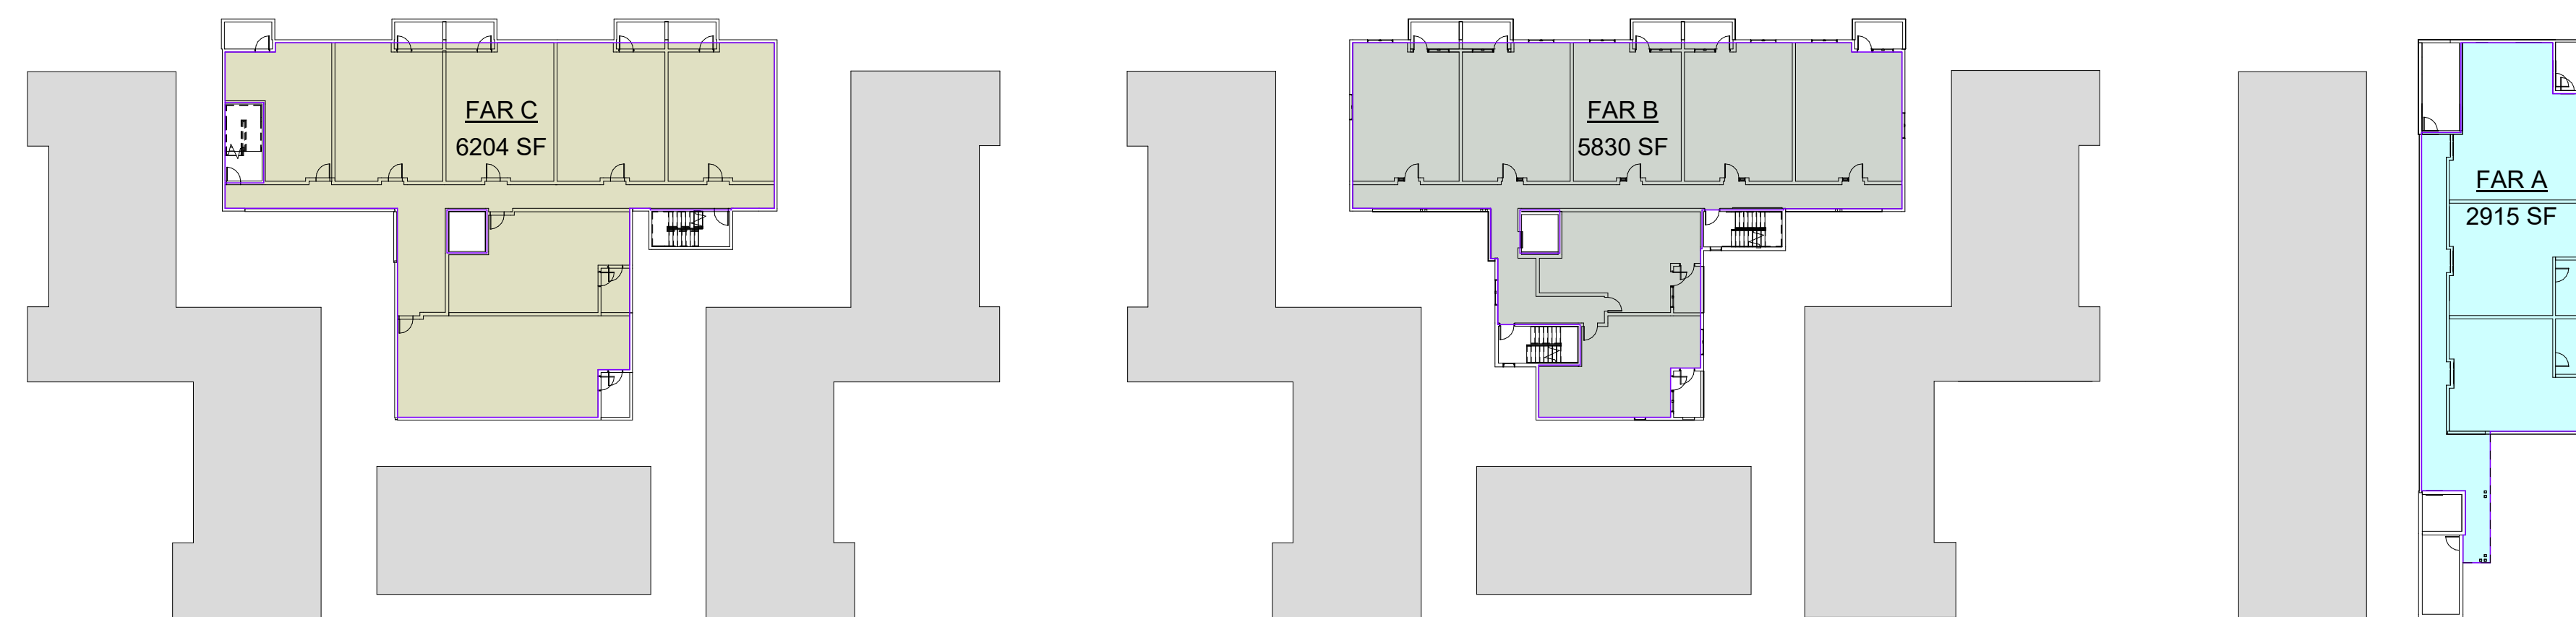


4th Floor FAR

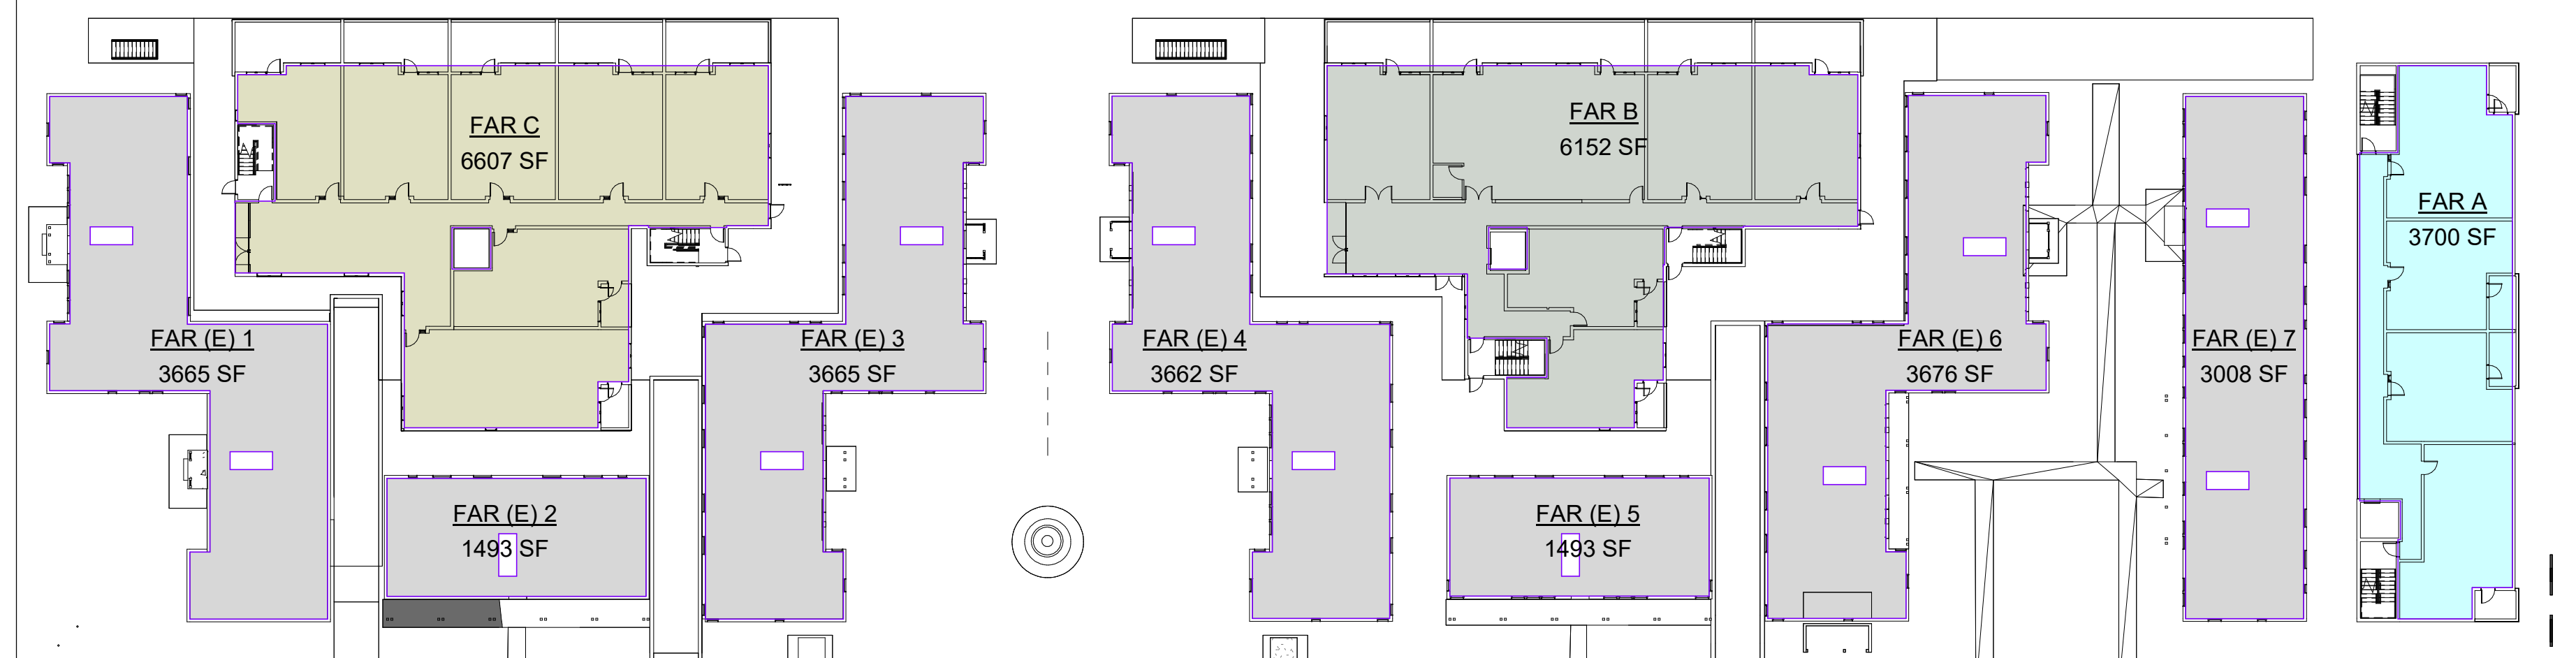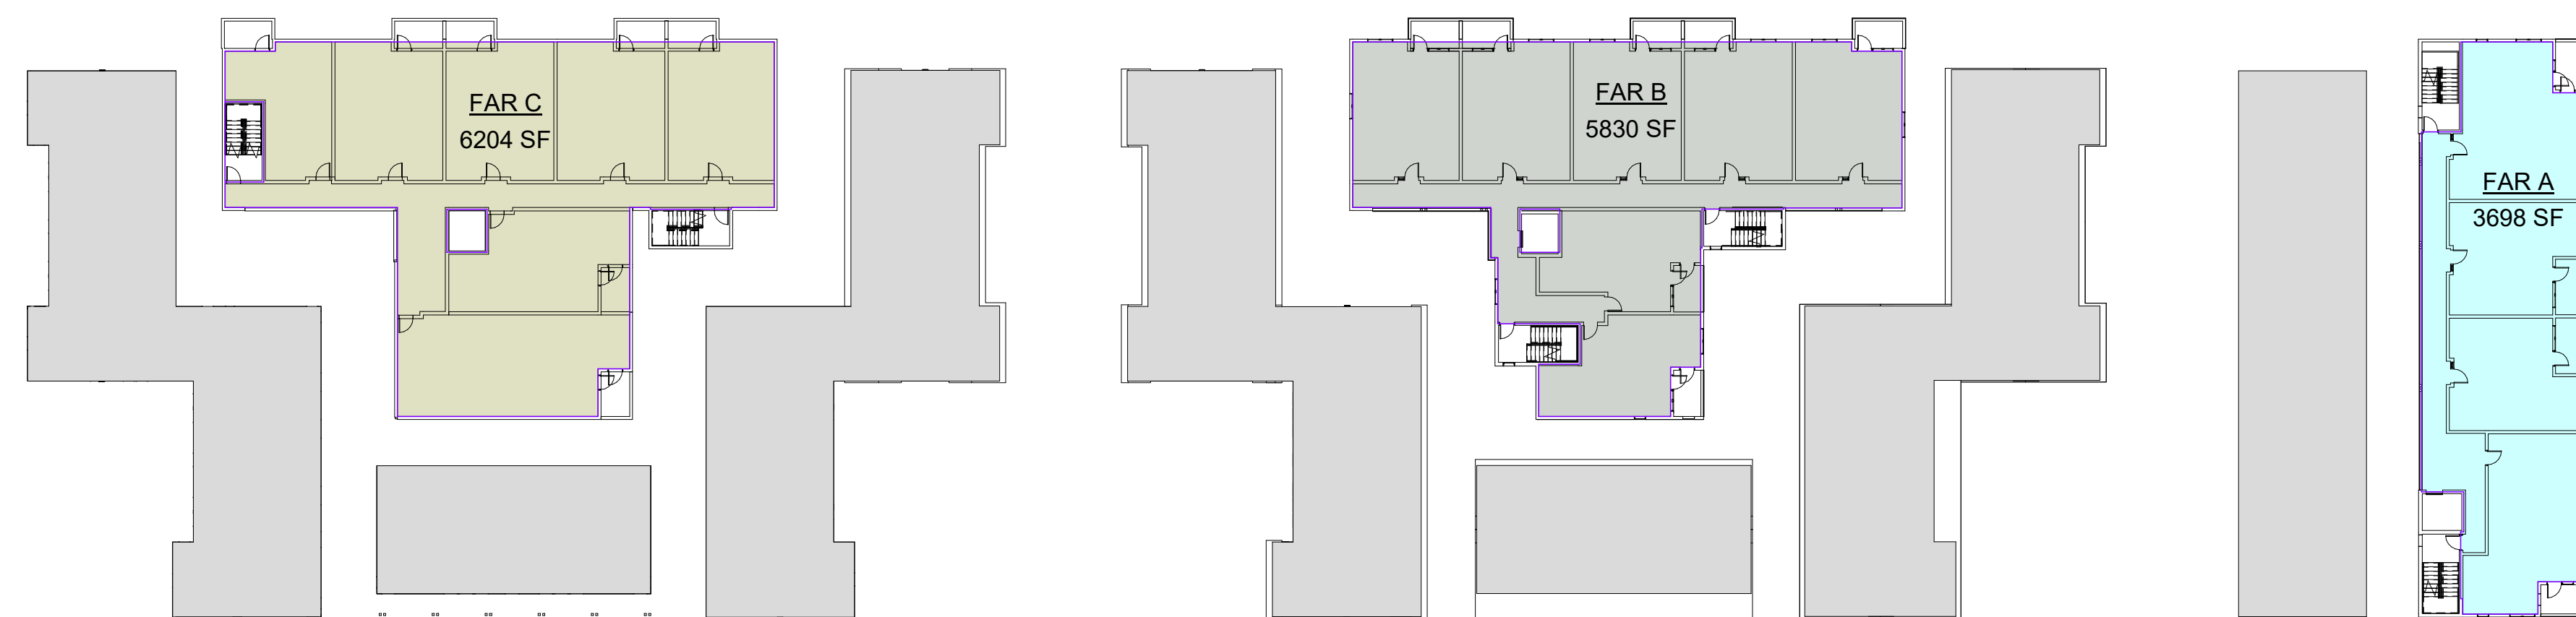

2nd Floor FAR

3rd Floor FAR

1st/Ground Floor FAR	SCALE: 1" = 30'-0"	1
----------------------	-----------------------	---

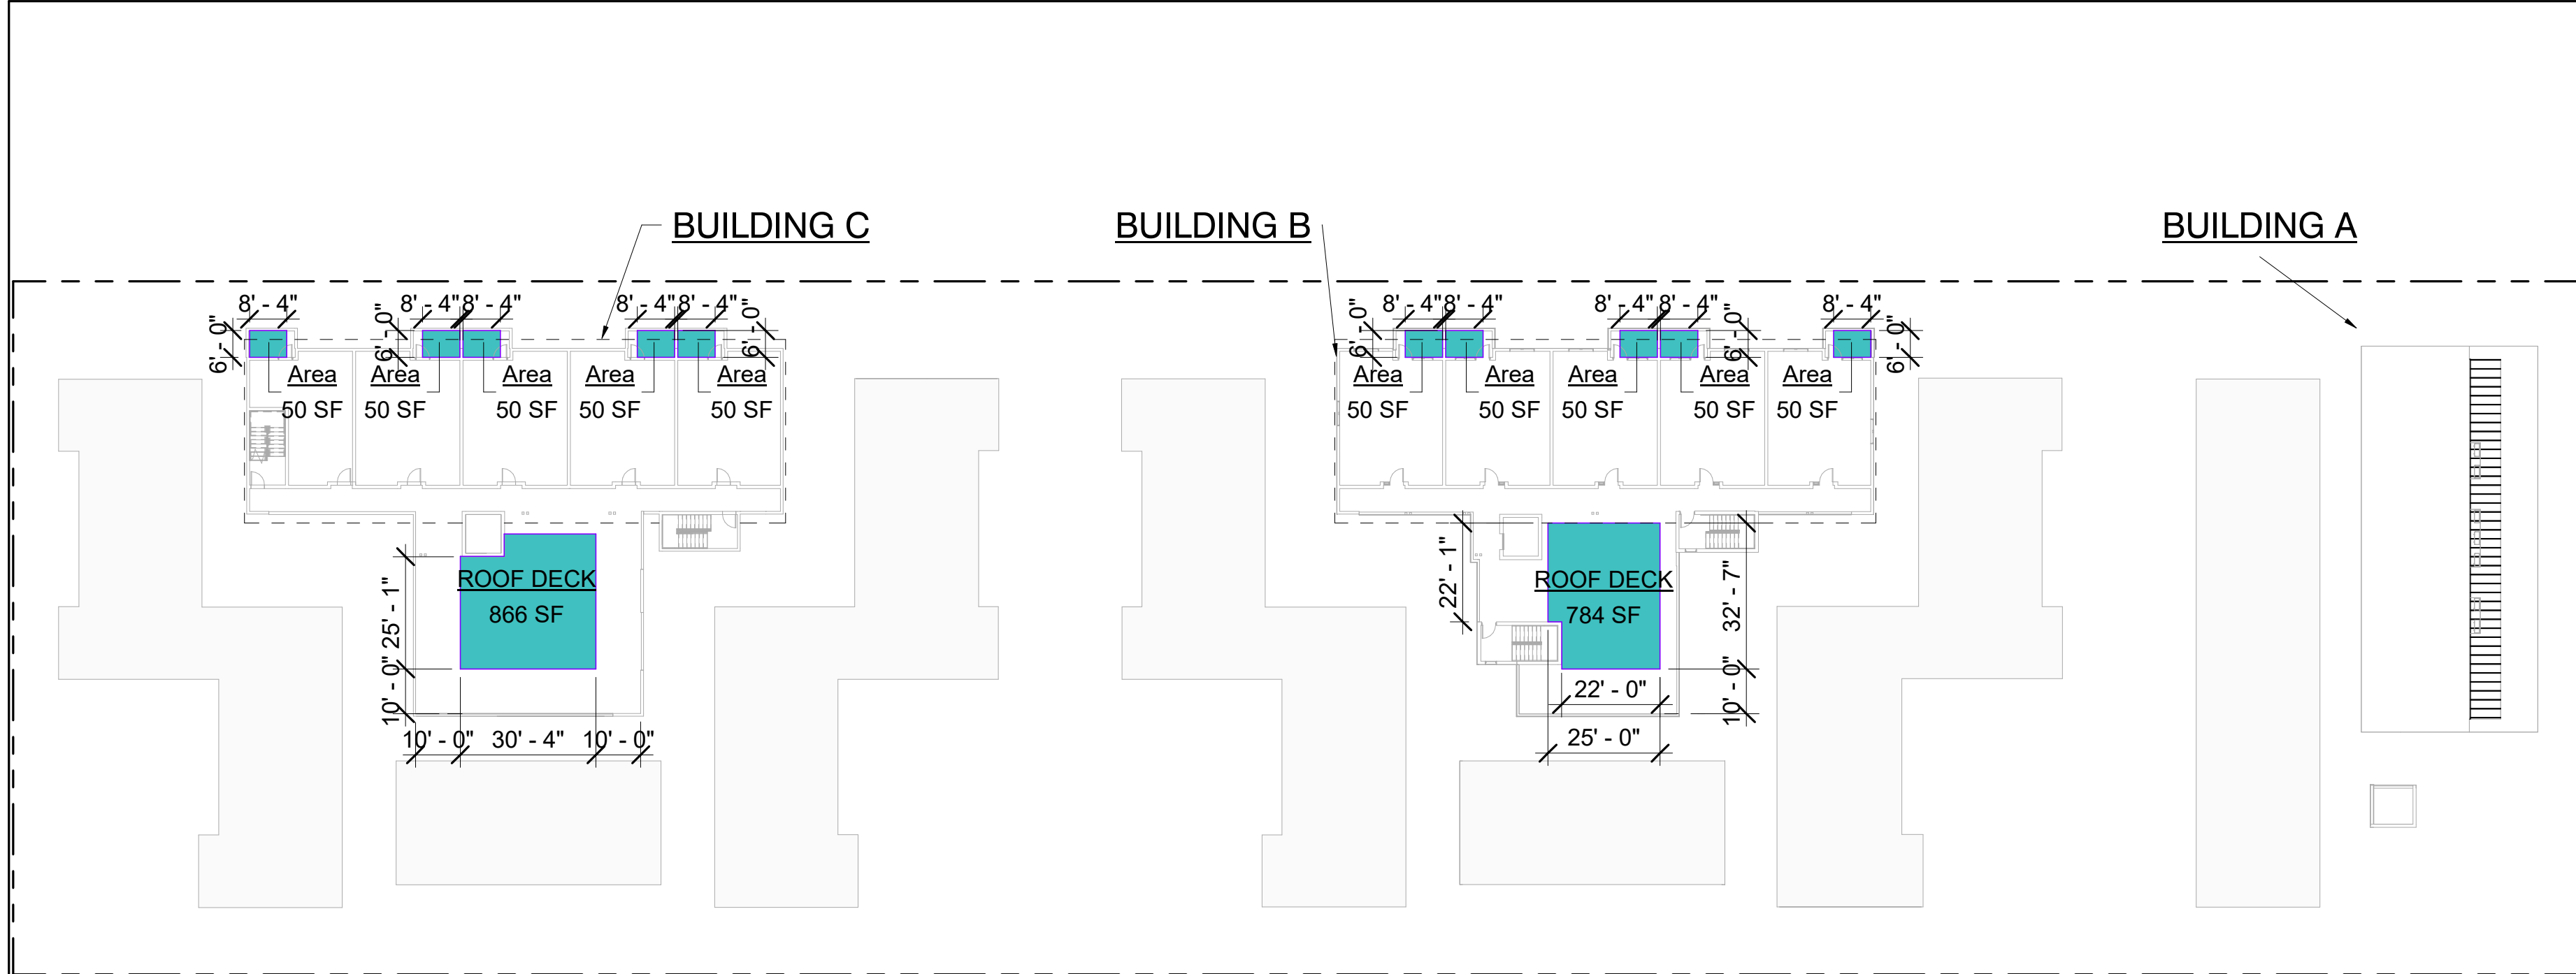

Area Schedule (Open Space)	
LEVEL	Area
1st	2801 SF (650SF PRIVATE + 1292SF COMMON INDR + 859SF COMMON OUTDR)
2nd	900 SF (PRIVATE)
3rd	900 SF (PRIVATE)
4th	850 SF (850 SF PRIVATE)
5th	2149 SF (500 SF PRIVATE + 1649 SF COMMON OUTDOOR)
	7600 SF

OPEN SPACE REQUIRED/PROVIDED (NEW UNITS ONLY) (SEE T1.04 FOR OPEN SPACE PLAN DIAGRAMS):
100 SF FOR EACH UNIT LESS THAN 3 HABITABLE ROOMS (STUDIOS/1 BEDRMS = 76x100) = **7,600 SF TOTAL REQUIRED OPEN SPACE**

50% MIN. (3,800 SF) COMMON AND OPEN TO SKY OPEN SPACE PROVIDED:
25% MAX. (1,900 SF) COMMON INDOOR OPEN SPACE PROVIDED:

INDOOR:
RECREATION AREA = 1,292 SF





OPEN TO SKY:
ROOF DECK = 1,649 SF
COMMON = 859 SF

TOTAL = 1,292 < 1,900 S.F. ALLOWED

TOTAL COMMON OPEN SPACE (INDOOR/OUTDOOR) = 3,800 SF (3,800 SF REQ'D)
PRIVATE OPEN SPACE : BALCONIES = 76 X 50 SF = 3,800 SF

TOTAL OPEN SPACE PROVIDED = 7,600 SF (7,600 SF REQUIRED)

LANDSCAPED OPEN SPACE = 25% REQUIRED / 25% PROVIDED

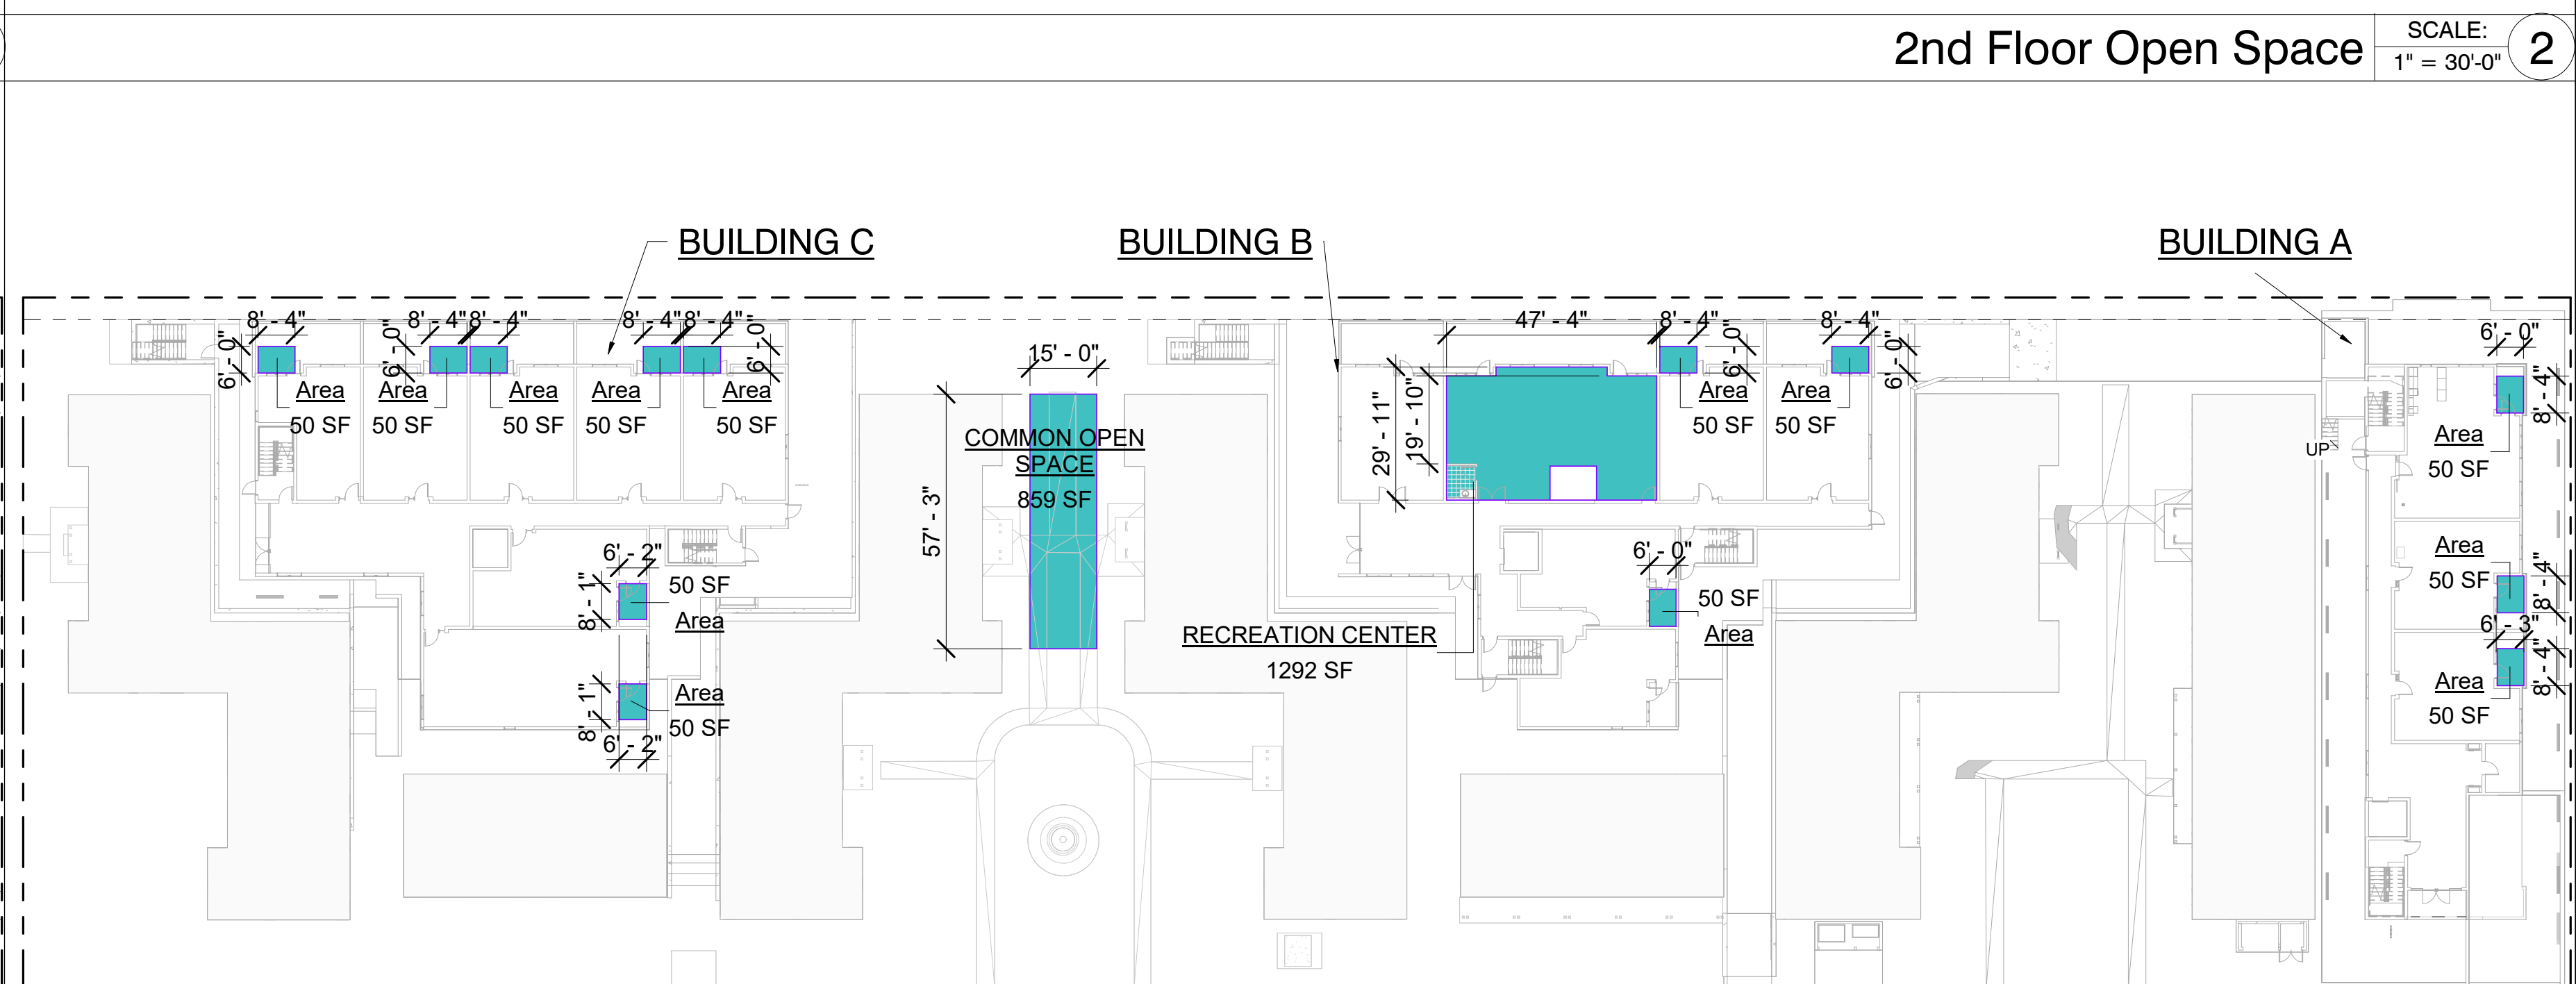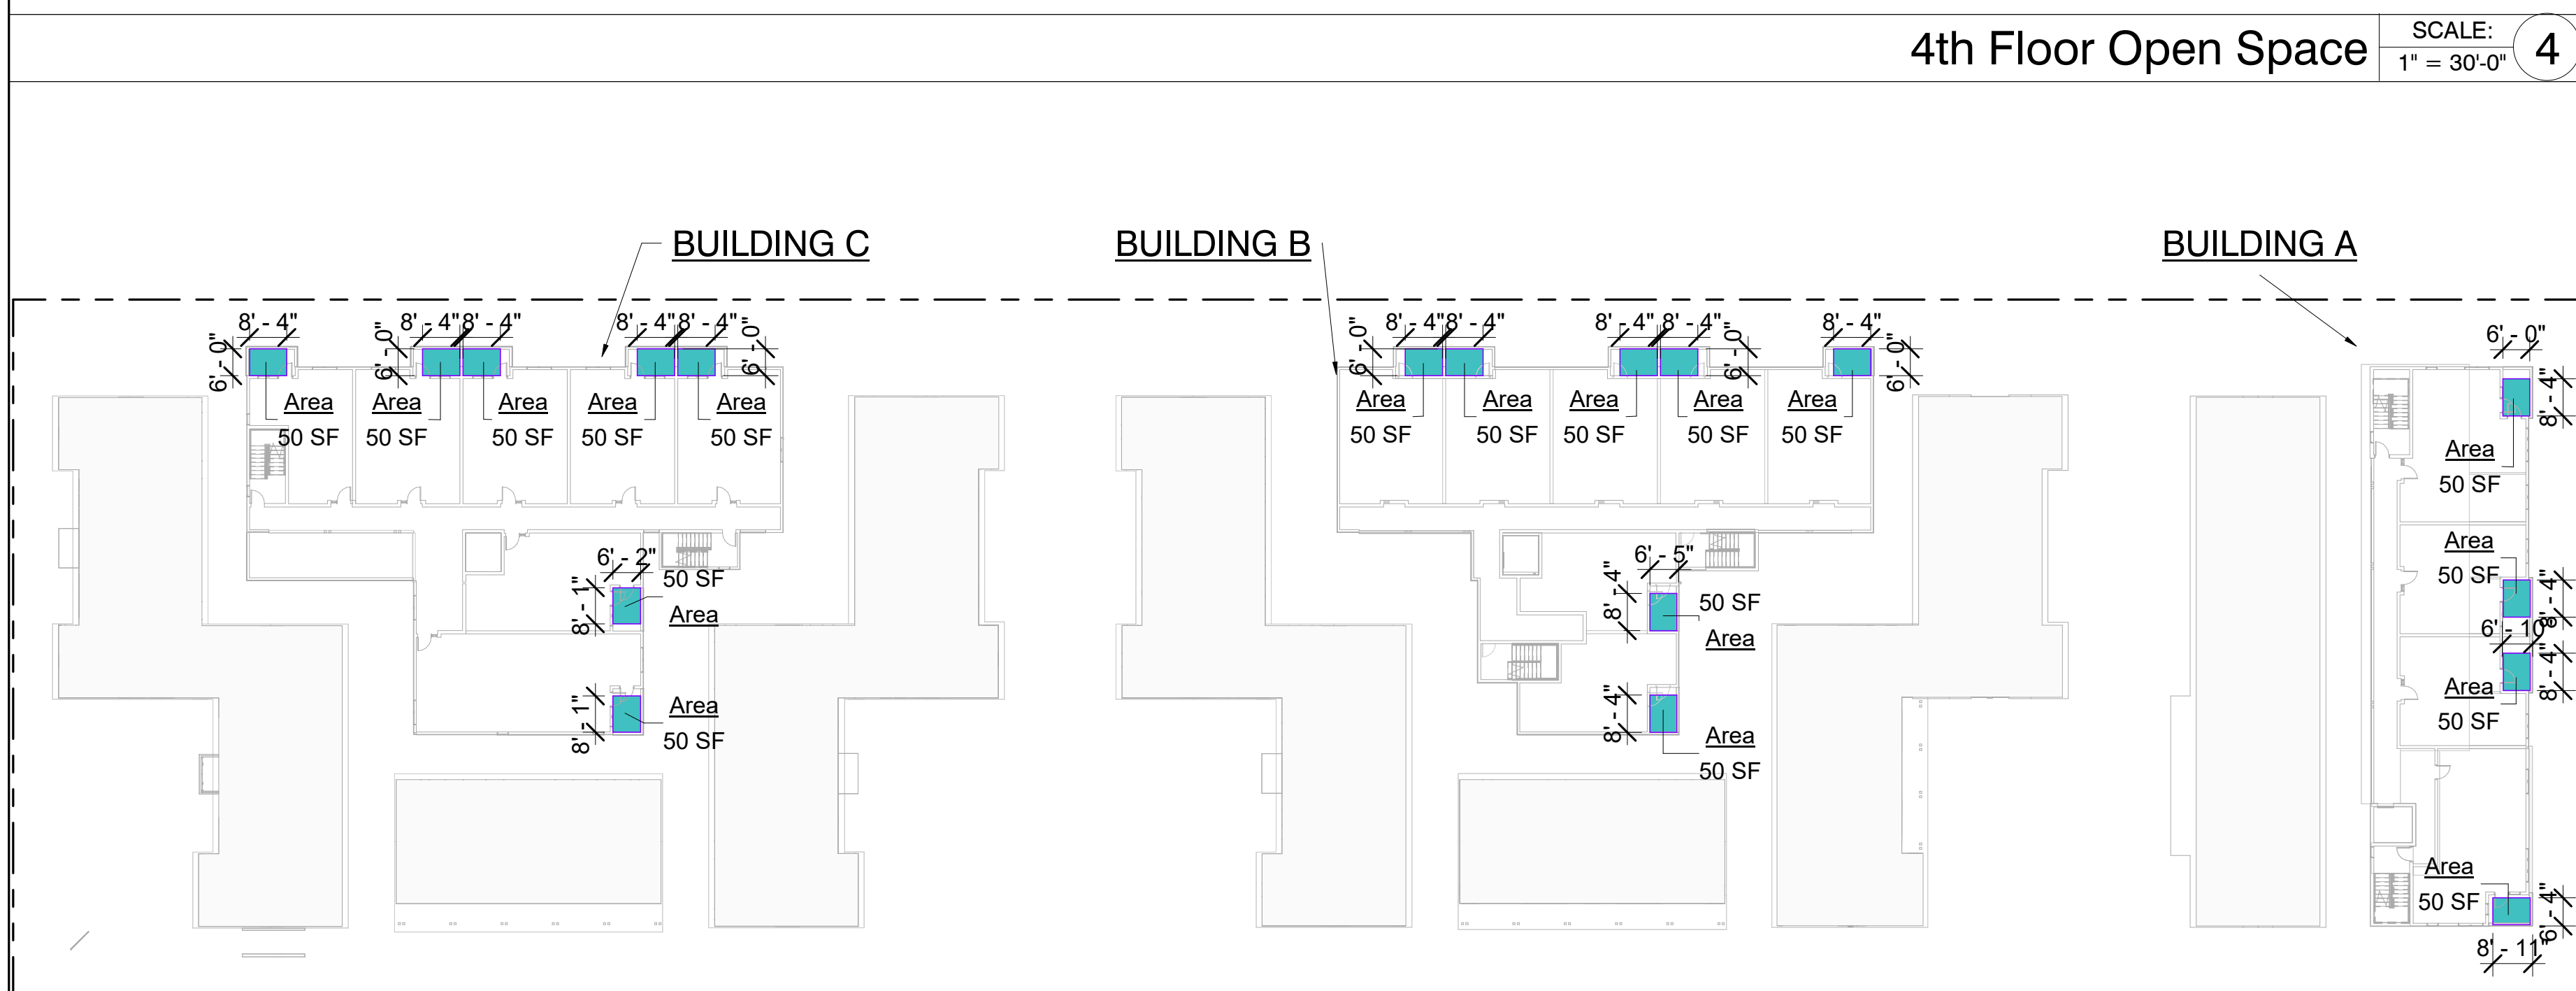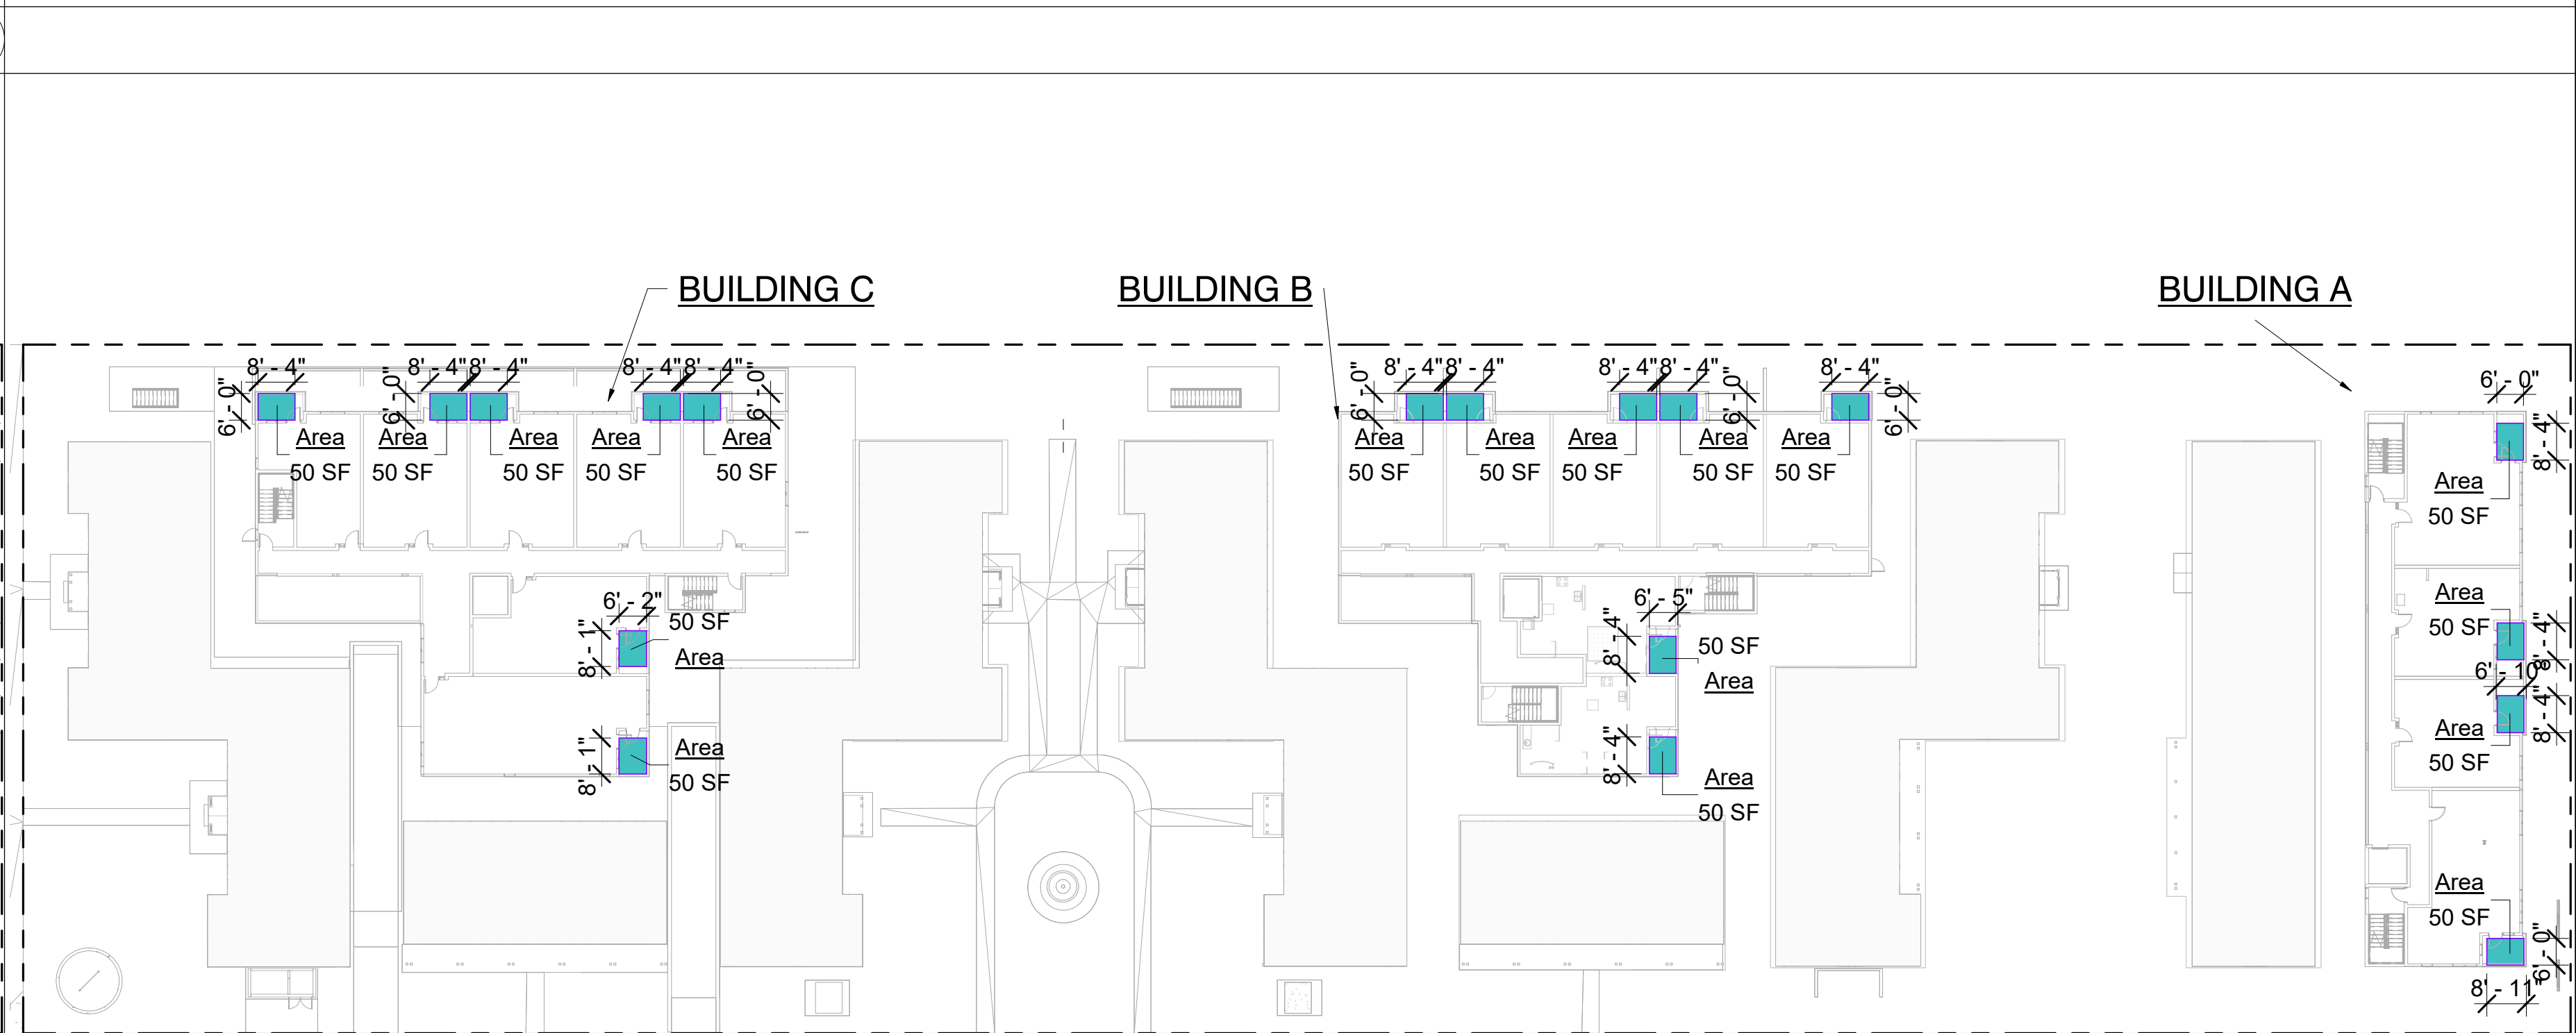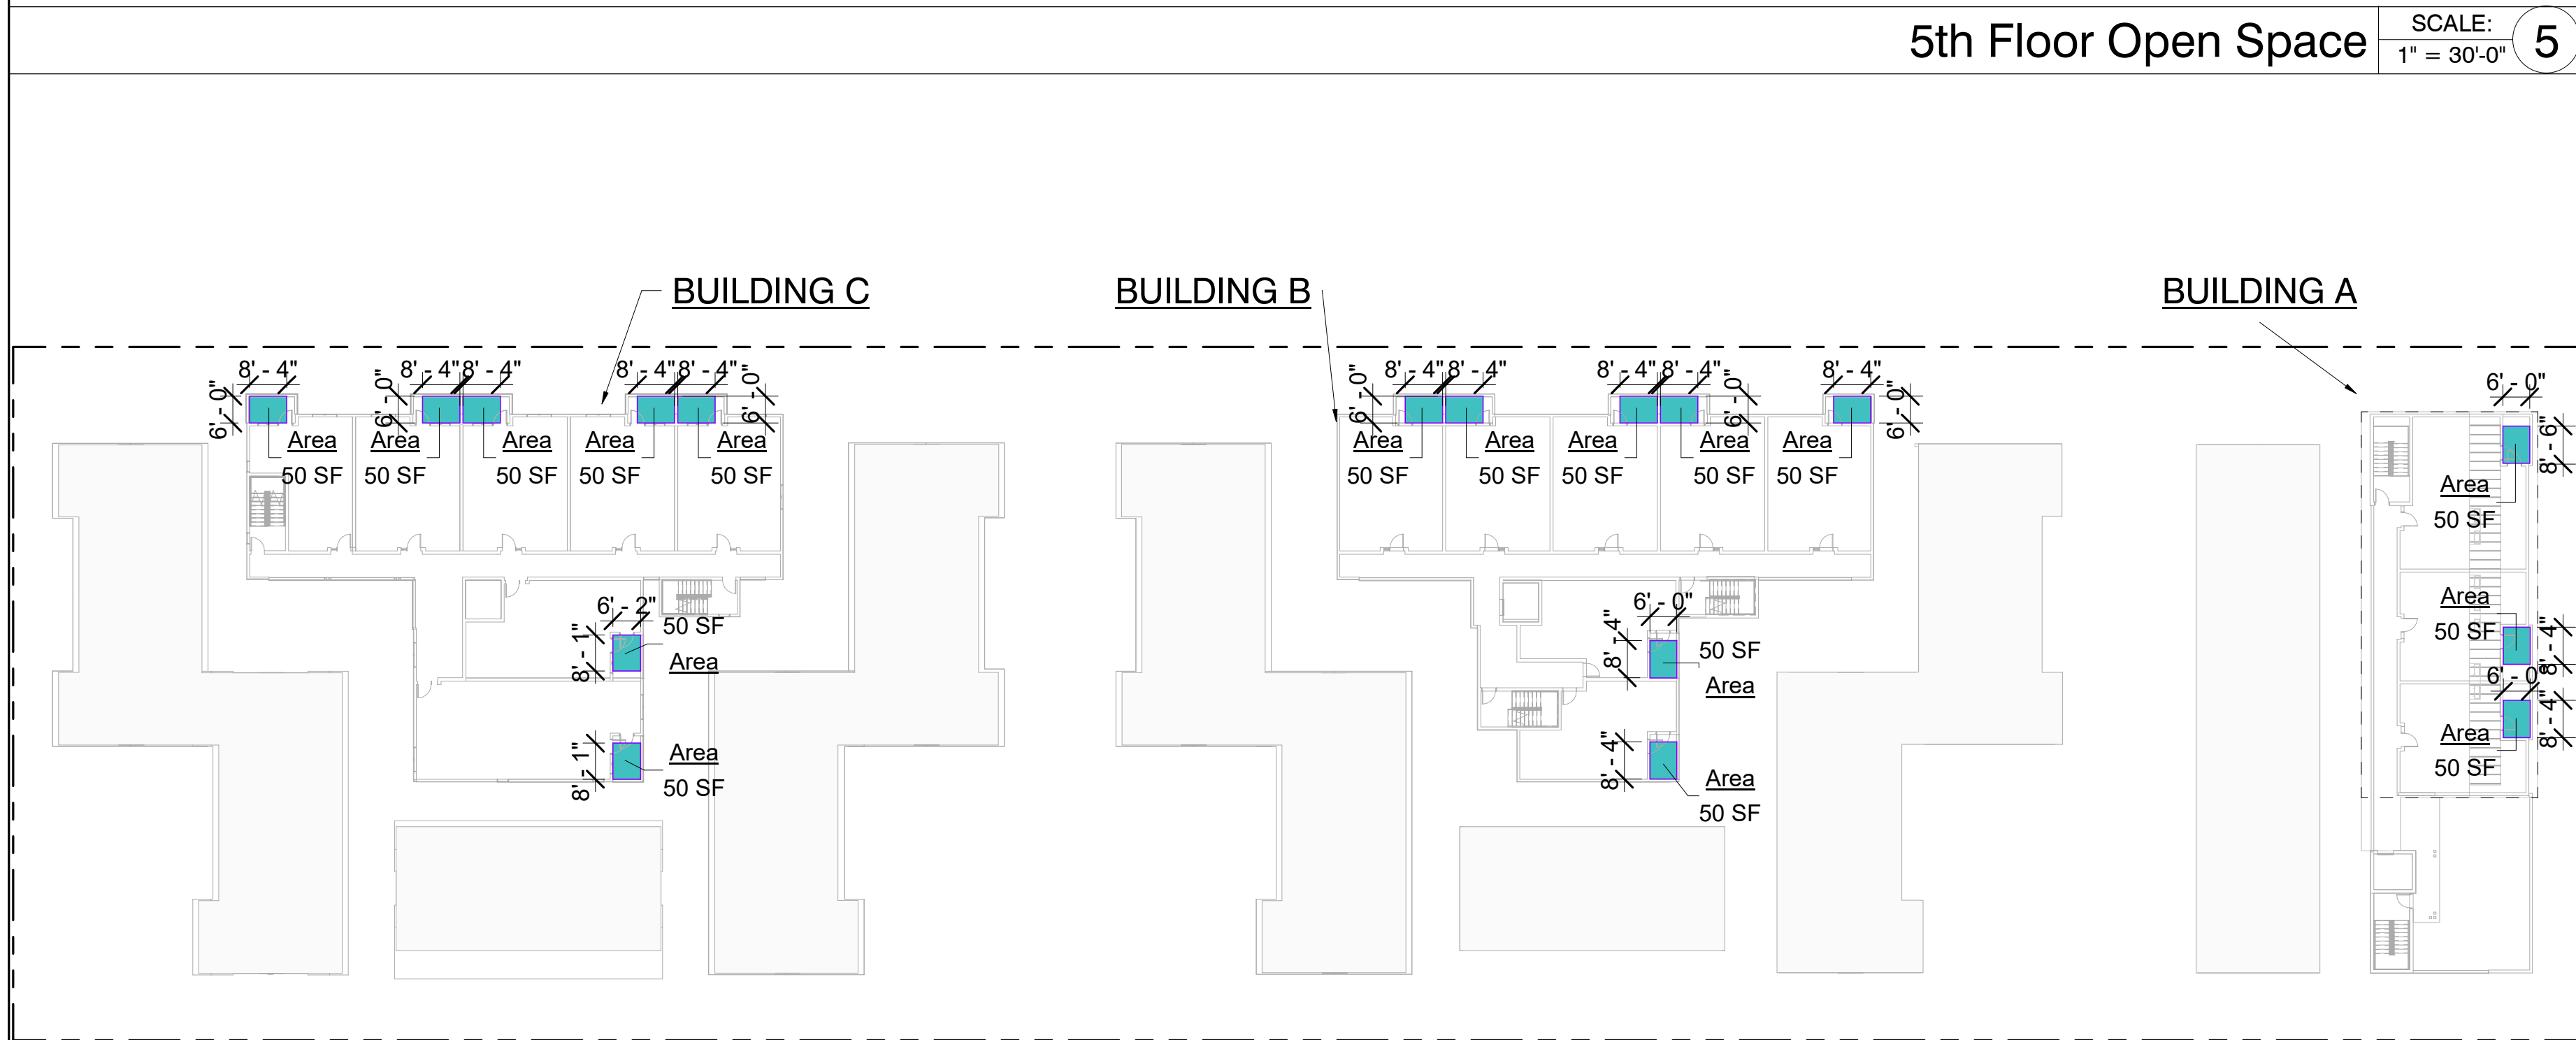

ALTA/NSPS LAND TITLE SURVEY

2421 SILVER LAKE BOULEVARD
LOS ANGELES, CA 90039

LEGAL DESCRIPTION:

THE LAND REFERRED TO HEREIN BELOW IS SITUATED IN THE CITY OF LOS ANGELES, COUNTY OF LOS ANGELES, STATE OF CALIFORNIA, AND IS DESCRIBED AS FOLLOWS:

LOTS 1, 2, 3, 4, 5, 6, 7, 8, 9, 10 AND 11 OF TRACT NO. 13693, AS PER MAP RECORDED IN BOOK 279, PAGE 5 OF MAPS, IN THE OFFICE OF THE COUNTY RECORDER OF SAID COUNTY.

FOR CONVEYANCING PURPOSES ONLY: APN 5440-002-001

ITEMS CORRESPONDING TO SCHEDULE "B":

BY: FIRST AMERICAN TITLE COMPANY COMMITMENT NO.: NCS-1072182-SD
4380 LA JOLLA VILLAGE DR., SUITE 110 TITLE OFFICER: JANICE TREANOR/TRIXY
SAN DIEGO, CA 92122 BROWN
(658) 410-3916 DATED: NOVEMBER 7, 2022

THE FOLLOWING ITEMS WERE FOUND IN SAID COMMITMENT AND ARE REFERENCED ON THIS MAP. COVENANTS AND AGREEMENTS LISTED HEREON CONTAIN NUMEROUS ITEMS THAT AFFECT THE SUBJECT PROPERTY, CONTENTS SHOULD BE REVIEWED TO DISCERN SPECIFICS

9 AN EASEMENT FOR PUBLIC UTILITIES AS SHOWN OR DEDICATED ON TRACT MAP NO. 13693 RECORDED JUNE 7, 1946 IN BOOK 279, PAGE 5 OF TRACT MAPS. THIS ITEM AFFECTS THE SUBJECT PROPERTY AND IS PLOTTED HEREON.

12 WATER RIGHTS, CLAIMS OR TITLE TO WATER, WHETHER OR NOT DISCLOSED BY THE PUBLIC RECORDS, THE EXTENT TO WHICH THIS ITEM AFFECTS THE SUBJECT PROPERTY CAN NOT BE DETERMINED FROM THE TITLE REPORT OR DOCUMENTS PROVIDED AND IS NOT PLOTTED HEREON.

ITEMS #1'S SHOWN HEREON ARE STATED AS EXCEPTIONS ON ABOVE REFERENCED COMMITMENT. NO RESPONSIBILITY FOR THE COMPLETENESS, ACCURACY, OR CONTENT OF SAID REPORT IS ASSUMED BY THIS MAP.

SURVEYOR'S NOTES:

-THERE WERE NO MONUMENTS FOUND OR SET AT THE PROPERTY LINE CORNERS UNLESS OTHERWISE NOTED.

-THE INFORMATION, COURSES AND DISTANCES SHOWN ON THIS SURVEY PRINT ARE TRUE AND CORRECT. THIS SURVEY ACCURATELY REPRESENTS THE BOUNDARIES AND AREA OF THE PREMISES DENOTED ON THE TITLE ORDER REFERENCED HEREON AND IS THE SAME PROPERTY AS DESCRIBED THEREIN.

-AT THE TIME OF SURVEY, NO EVIDENCE OF RECENT EARTH MOVING WORK, BUILDING CONSTRUCTION OR ADDITIONS WERE OBSERVED UNLESS OTHERWISE NOTED HEREON.

-NO RECENT CHANGES IN STREET RIGHTS-OF-WAY WERE OBSERVED AT THE TIME OF THE SURVEY UNLESS OTHERWISE NOTED HEREON.

-THIS SURVEY HAS BEEN PREPARED FOR TITLE INSURANCE PURPOSES ONLY. THIS SURVEY DOES NOT CONTAIN SUFFICIENT DETAIL FOR DESIGN PURPOSES. THE BOUNDARY DATA AND TITLE MATTERS AS SHOWN HEREON HAVE BEEN DEVELOPED FROM THE REFERENCED TITLE REPORT ONLY.

-UNLESS THIS PLAN HAS THE SEAL AND SIGNATURE OF THE SURVEYOR RESPONSIBLE FOR ITS PREPARATION, THIS IS NOT AN AUTHENTIC COPY OF THE ORIGINAL SURVEY AND SHALL NOT BE DEEMED RELIABLE.

-JRN CIVIL ENGINEERS ASSUMES NO LIABILITY FOR THE ACCURACY OR COMPLETENESS OF ANY THIRD PARTY INFORMATION REFERENCED OR REPRESENTED HEREON. ANY OF SAID INFORMATION SHOWN HEREON HAS BEEN PROVIDED FOR INFORMATIONAL PURPOSES ONLY.

-AS OUTLINED IN SECTION 8770.6 OF THE BUSINESS AND PROFESSIONS CODE OF THE STATE OF CALIFORNIA "THE USE OF THE WORD 'CERTIFY' OR 'CERTIFICATION' BY A LICENSED LAND SURVEYOR OR REGISTERED CIVIL ENGINEER IN THE PRACTICE OF PROFESSIONAL ENGINEERING OR LAND SURVEYING OR THE PREPARATION OF MAPS, PLATS, REPORTS, DESCRIPTIONS OR OTHER SURVEYING DOCUMENTS ONLY CONSTITUTES AN EXPRESSION OF PROFESSIONAL OPINION REGARDING THOSE FACTS OR FINDINGS WHICH ARE THE SUBJECT OF THE CERTIFICATION, AND DOES NOT CONSTITUTE A WARRANTY OR GUARANTEE, EITHER EXPRESSED OR IMPLIED."

BASIS OF BEARINGS:

THE BASIS OF BEARINGS FOR THIS SURVEY IS N 00°18'35" E ALONG THE CENTERLINE OF GLENDALE BOULEVARD PER TRACT NO. 13693, FILED IN BOOK 279, PAGE 5 OF MAPS IN THE OFFICE OF THE COUNTY RECORDER OF LOS ANGELES COUNTY, CALIFORNIA.

FLOOD NOTE:

ZONE - "X" PER FEDERAL EMERGENCY MANAGEMENT AGENCY MAP NO. 06037C 1610 F EFFECTIVE SEPTEMBER 26, 2008.

ZONE "X" DENOTES AREAS SUBJECT TO MINIMAL FLOODING

THE ABOVE STATEMENT IS FOR INFORMATION ONLY AND THIS SURVEYOR ASSUMES NO LIABILITY FOR THE CORRECTNESS OF THE CITED MAP(S). IN ADDITION, THE ABOVE STATEMENT DOES NOT REPRESENT THIS SURVEYOR'S OPINION OF THE PROBABILITY OF FLOODING.

STATEMENT OF POSSIBLE ENCROACHMENTS:

NOTE: THE FOLLOWING IS A LISTING OF OBSERVED IMPROVEMENTS THAT CROSS PROPERTY LINES. STATEMENT OF OWNERSHIP OR POSSESSION IS NEITHER IMPLIED NOR THE INTENT OF THIS LISTING.

(A) BLOCK WALL LIES 0.1' THROUGH 0.2' WESTERLY OF PROPERTY LINE.

PARKING SPACE TABLE	
TYPE OF SPACE	TOTAL EXISTING
STANDARD	8
CARPORT	51
HANDICAP	0
TOTAL	59

CURVE	ARC LENGTH	RADIUS	DELTA ANGLE
C1	51.49'	20.00'	190°12'53"

LAND AREA:

88,773 SQUARE FEET
2.04 ACRES




SURVEYOR'S CERTIFICATE:

TO: SILVERLAKE GARDEN APARTMENTS AND FIRST AMERICAN TITLE INSURANCE COMPANY TITLE COMPANY

THIS IS TO CERTIFY THAT THIS MAP OR PLAT AND THE SURVEY ON WHICH IT IS BASED WERE MADE IN ACCORDANCE WITH THE 2021 MINIMUM STANDARD DETAIL REQUIREMENTS FOR ALTA/NSPS LAND TITLE SURVEYS, JOINTLY ESTABLISHED AND ADOPTED BY ALTA AND NSPS, AND INCLUDES ITEMS 2, 3, 4, 7(A), 7(B)(1), 7(C), 8, 9, 13, 14, 16, 17 AND 19 OF TABLE A THEREOF. THE FIELD WORK WAS COMPLETED ON DECEMBER 6, 2022.

DATE OF PLAT OR MAP: DECEMBER 16, 2022

JEFFERY L. MAYS L.S. NO. 6379
EXP: 12/31/2024

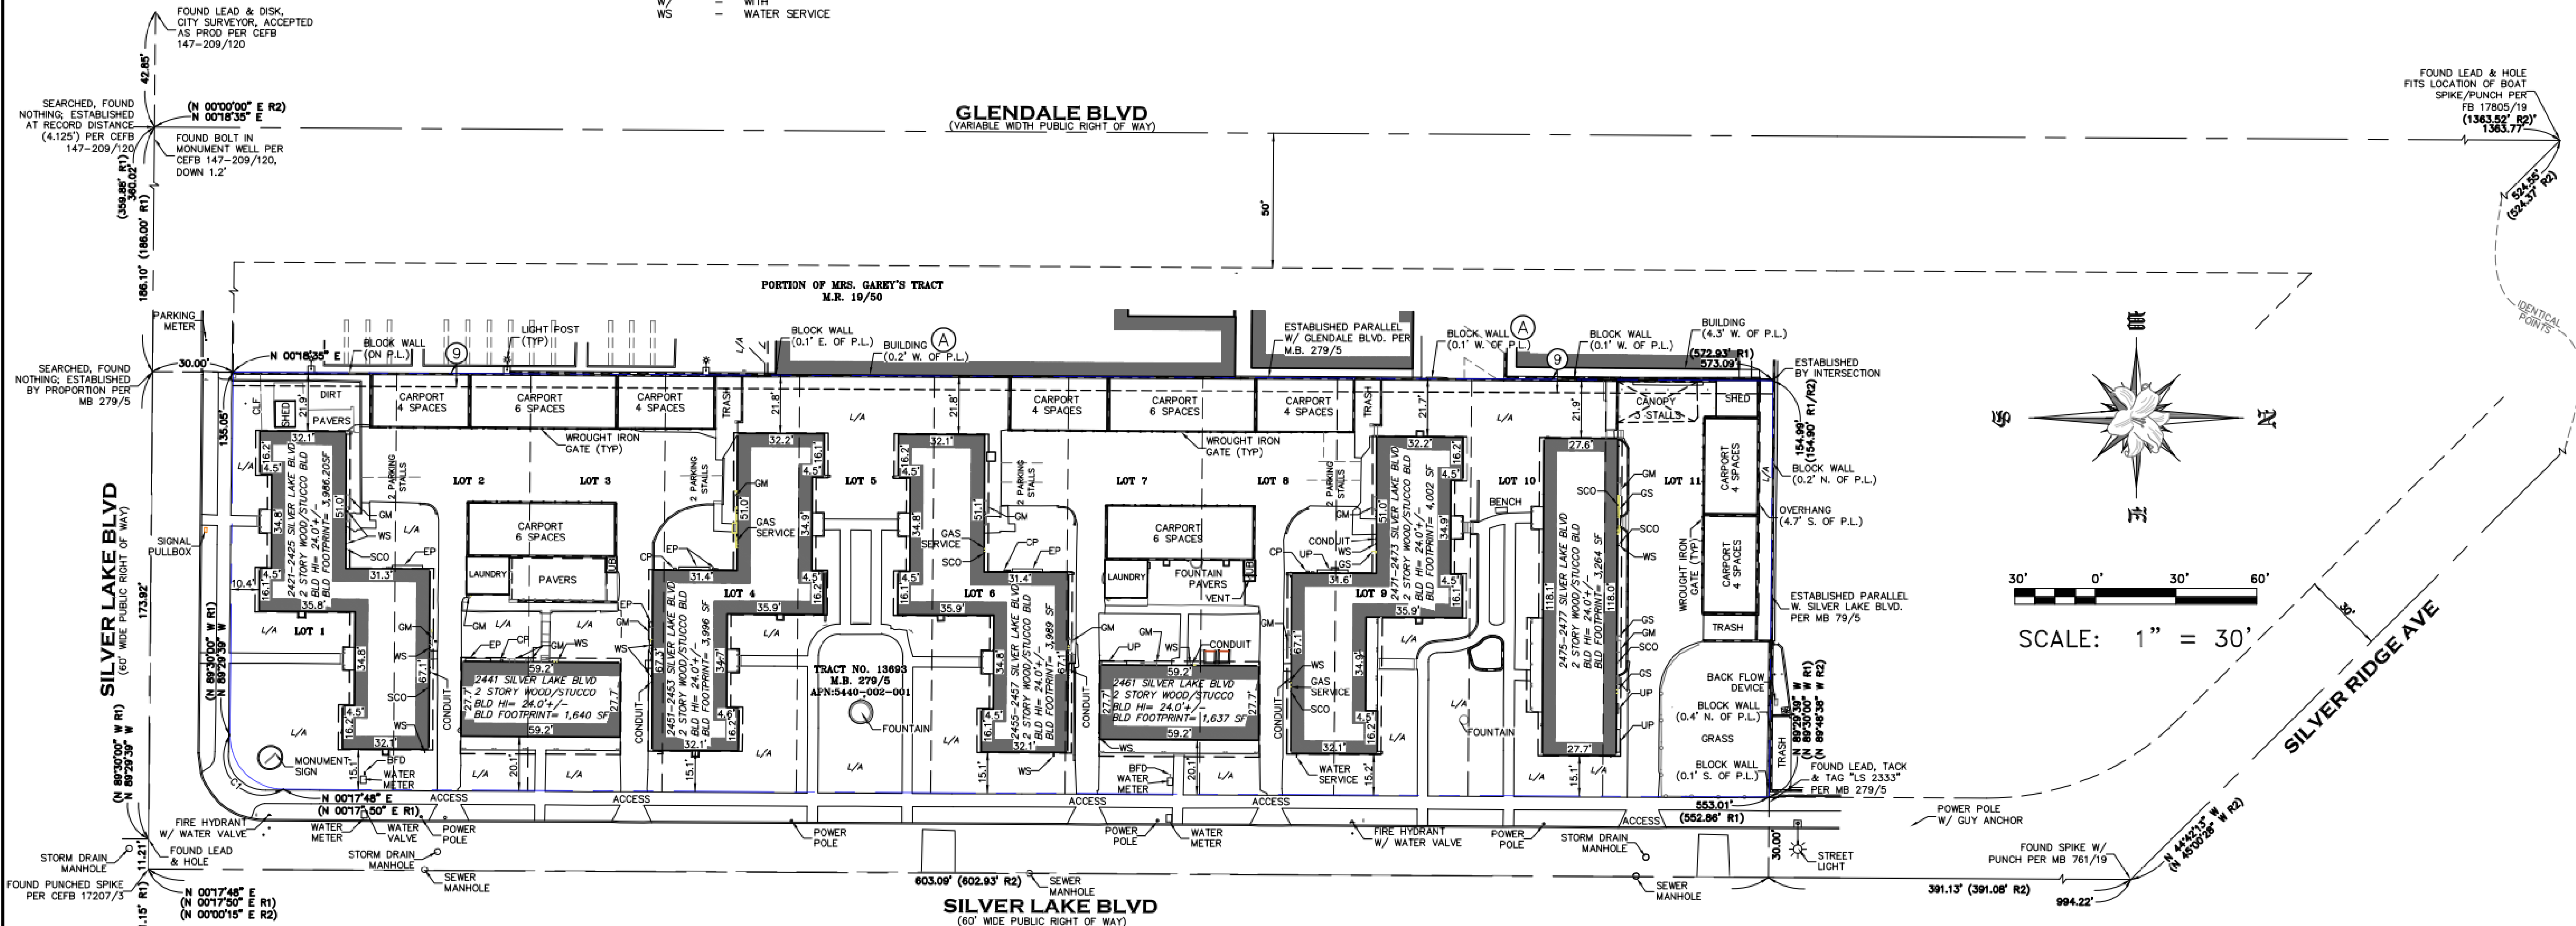

REVISIONS

JRN CIVIL ENGINEERS

ALTA/NSPS LAND TITLE SURVEY

SHEET 1 OF 2
SCALE: 1" = 30'

DATE: 12/16/2022

DRAWN BY: JFC

CHKD. BY: JRN

232 AVENIDA FABRICANTE, STE. 107
SAN CLEMENTE, CALIFORNIA 92672

2421 SILVER LAKE BOULEVARD
LOS ANGELES, CA 90039

CLIENT: SILVERLAKE GARDEN APARTMENTS

Silver Lake Garden Apts.
2413-2499 Silver Lake Blvd
Los Angeles, CA 90039

PROJECT REVIEW
June 7, 2024

SURVEY

Date: 09/28/23
Scale:

By: Author

Project No:

2227

Page No:

A-1.00

OF

HISTORIC REQMENTS. & PROTECTIVE MEASURES	DEMOLITION NOTES
1. <u>SHORING</u> – MEASURES TO BE IMPLEMENTED AS NECESSARY FOR THE PROTECTION OF EXISTING STRUCTURES, PARTICULARLY ADJACENT TO DRIVEWAYS FOR BUILDINGS B & C. 2. <u>PHASING PLAN</u> – REQUIRED FOR THE PROTECTION & PRESERVATION OF EXISTING BUILDINGS THROUGH SITE DEVELOPMENT, & FORMALIZED AS RELATES TO SCOPE FOR NEW AND EXISTING BUILDING & RESPECTIVE CONSTRUCTION TIMELINES - PHASE I • JOINT TRENCH TO EXISTING BUILDINGS WITH STUB OUTS FOR NEW BUILDINGS • LAUNDRIES RELOCATED TO EXISTING BUILDINGS 1-7 (1 STACK UNIT PER EACH OF 4 UNITS) • CONSTRUCT TRASH ENCLOSURES AS INDICATED ON A-1.01 • TEMPORARY PARKING AT LOCATION OF FUTURE BUILDING A - PHASE II • DEMOLITION OF EXISTING CARPORTS AND LAUNDRY • BUILDINGS B & C - PHASE III • AS NECESSARY REHABILITATE OR REPLACE-IN- KIND WINDOWS FOR EXISTING BUILDINGS AS OCCUPIED UNITS VACATE; FRAMES TO BE RETAINED; WINDOW MOCK-UP WILL BE AVAILABLE FOR REVIEW • UTILITY UPGRADE WITHIN UNITS AS OCCUPIED UNITS VACATE • POWER WASHING OF EXISTING BUILDINGS • BUILDING A 3. <u>BUILDINGS B LOBBY CONNECTIVITY</u> - PATH THROUGH EXISTING BUILDING CORRIDOR TO ENTRY LOBBY FOR BUILDING B TO BE PROVIDED (AS DEFINED IN DRAWINGS WITH CROSS-HATCH INDICATING WHERE EXISTING FRONT AND REAR DOORS AND UTILITY CLOSETS WILL BE MODIFIED/REMOVED TO STRENGTHEN THE VISUAL CONNECTION THROUGH EXISTING BUILDING 4. 4. <u>HVAC</u> – UPGRADES PERFORMED ON AN EXISTING UNIT AVAILABILITY BASIS, INVOLVING REMOVAL OF IN-WINDOW AIR-CONDITIONERS & REPLACEMENT OF HVAC IN-KIND 5. <u>SITE UTILITY UPGRADES</u> – POWER, GAS, TELECOM UPGRADES AS DEFINED IN PHASING PLAN AND INCLUDING GAS METER LOCATION ADJUSTMENTS AND NEW UTILITY TRENCHES FOR POWER, GAS & TELECOM LINES TO NEW PANELS/CONNECTIONS FOR (E) BUILDINGS. 6. <u>TRASH ENCLOSURES</u> – INCLUDING MEASURES TAKEN TO SEPARATE ENCLOSURES FROM EXISTING BUILDINGS 1, 3, 6 & 7 (FACADE WALLS SO TO PROTECT EXISTING PLASTER DURING CONSTRUCTION AND FROM USE-ASSOCIATED WEAR FROM TRASH BINS. SEE A-1.01 7. <u>LANDSCAPE</u> – SCOPE INCLUDES SITE ADJACENT TO NEW BUILDINGS ALONG WITH EXISTING COURTYARD AT SILVER LAKE BLVD., SEE LANDSCAPE PLANS INCLUDING: • ADDITIONAL COMMUNAL SPACES IN KEEPING W/ ORIGINAL COMMON SPACES • REPLACEMENT OF NON-ORIGINAL FOUNTAIN WITH ONE IN KEEPING W/ STYLE OF EXISTING BUILDINGS • DROUGHT TOLERANT VEGETATION • MAINTENANCE AND CONTINUANCE OF EXISTING SITE PATHS • REDESIGNED PROPERTY IDENTIFICATION SIGNAGE AT SE CORNER 8. <u>ROOF PITCH</u> - HISTORIC 3:12; NEW BUILDINGS 4:12 (GREATER SLOPE TO ALLOW FOR CONCEALED ROOF-TOP EQUIPMENT WITHIN MECHANICAL WELL). 9. <u>PLASTER</u> - PLASTER @ (E) BUILDINGS TO BE REPAIRED AS NEEDED; POWER WASH ALL FACADES; PAINT AS DESCRIBED ON ELEVATION SHEETS A-4.01 & A-4.02.	1. DEMOLISH EXISTING CARPORTS, TRASH ENCLOSURES, SHEDS & STAND-ALONG LAUNDRY STRUCTURES, SHOWN W/ DIAGONAL HATCH. 2. DEMOLISH PAVED VEHICULAR DRIVE AISLES AND CARPORTS EXCEPT AS PER IN NOTE 3, SHOWN WITH SHADING. 3. MAINTAIN EXISTING DRIVE AISLE AND CARPORT PAVING AT LOT 11 DURING CONSTRUCTION FOR TEMPORARY PARKING. 4. MAINTAIN EXISTING CONCRETE WALKING PATHS, UNLESS AS REQUIRED FOR ADJUSTMENTS TO ACCOMMODATE NEW LANDSCAPE, SEE LANDSCAPE DWGS. FOR MORE INFORMATION. 5. LAUNDRY & SHED FACILITIES REPRESENT LAMC FLOOR AREA TO BE DEMOLISHED AND INCLUDE A TOTAL OF 210 SF OF SHED AREA AND 450 SQUARE FEET OF LAUNDRY AREA FOR A TOTAL OF 660 WHICH IS INCLUDED IN THE TOTAL BUILDING AREA ON SHEET T1.03. 6. EXISTING RESIDENTIAL BUILDINGS WILL NOT BE IMPACTED AS PART OF PROPOSED PROJECT. 7. EXISTING LANDSCAPE AND HARDSCAPE TO BE ADJUSTED TO INCLUDE DROUGHT TOLERANT PLANTING, INCREASED AND ENHANCED GATHERING AREAS, AND TO ACCOMMODATE LID WATER STORAGE TANKS, SEE LANDSCAPE DRAWINGS FOR MORE INFORMATION. 8. SHORING PLANS WILL BE PREPARED DURING THE DESIGN DEVELOPMENT PHASE OF THE PROJECT. FOR SHORING COMMITMENT STATEMENT, SEE SITE PLAN A1.01.


HISTORIC REQMENTS. & PROTECTIVE MEASURES	DEMOLITION NOTES
1. <u>SHORING</u> – MEASURES TO BE IMPLEMENTED AS NECESSARY FOR THE PROTECTION OF EXISTING STRUCTURES, PARTICULARLY ADJACENT TO DRIVEWAYS FOR BUILDINGS B & C. 2. <u>PHASING PLAN</u> – REQUIRED FOR THE PROTECTION & PRESERVATION OF EXISTING BUILDINGS THROUGH SITE DEVELOPMENT, & FORMALIZED AS RELATES TO SCOPE FOR NEW AND EXISTING BUILDING & RESPECTIVE CONSTRUCTION TIMELINES - PHASE I • JOINT TRENCH TO EXISTING BUILDINGS WITH STUB OUTS FOR NEW BUILDINGS • LAUNDRIES RELOCATED TO EXISTING BUILDINGS 1-7 (1 STACK UNIT PER EACH OF 4 UNITS) • CONSTRUCT TRASH ENCLOSURES AS INDICATED ON A-1.01 • TEMPORARY PARKING AT LOCATION OF FUTURE BUILDING A - PHASE II • DEMOLITION OF EXISTING CARPORTS AND LAUNDRY • BUILDINGS B & C - PHASE III • AS NECESSARY REHABILITATE OR REPLACE-IN- KIND WINDOWS FOR EXISTING BUILDINGS AS OCCUPIED UNITS VACATE; FRAMES TO BE RETAINED; WINDOW MOCK-UP WILL BE AVAILABLE FOR REVIEW • UTILITY UPGRADE WITHIN UNITS AS OCCUPIED UNITS VACATE • POWER WASHING OF EXISTING BUILDINGS • BUILDING A 3. <u>BUILDINGS B LOBBY CONNECTIVITY</u> - PATH THROUGH EXISTING BUILDING CORRIDOR TO ENTRY LOBBY FOR BUILDING B TO BE PROVIDED (AS DEFINED IN DRAWINGS WITH CROSS-HATCH INDICATING WHERE EXISTING FRONT AND REAR DOORS AND UTILITY CLOSETS WILL BE MODIFIED/REMOVED TO STRENGTHEN THE VISUAL CONNECTION THROUGH EXISTING BUILDING 4. 4. <u>HVAC</u> – UPGRADES PERFORMED ON AN EXISTING UNIT AVAILABILITY BASIS, INVOLVING REMOVAL OF IN-WINDOW AIR-CONDITIONERS & REPLACEMENT OF HVAC IN-KIND 5. <u>SITE UTILITY UPGRADES</u> – POWER, GAS, TELECOM UPGRADES AS DEFINED IN PHASING PLAN AND INCLUDING GAS METER LOCATION ADJUSTMENTS AND NEW UTILITY TRENCHES FOR POWER, GAS & TELECOM LINES TO NEW PANELS/CONNECTIONS FOR (E) BUILDINGS. 6. <u>TRASH ENCLOSURES</u> – INCLUDING MEASURES TAKEN TO SEPARATE ENCLOSURES FROM EXISTING BUILDINGS 1, 3, 6 & 7 (FACADE WALLS SO TO PROTECT EXISTING PLASTER DURING CONSTRUCTION AND FROM USE-ASSOCIATED WEAR FROM TRASH BINS. SEE A-1.01 7. <u>LANDSCAPE</u> – SCOPE INCLUDES SITE ADJACENT TO NEW BUILDINGS ALONG WITH EXISTING COURTYARD AT SILVER LAKE BLVD., SEE LANDSCAPE PLANS INCLUDING: • ADDITIONAL COMMUNAL SPACES IN KEEPING W/ ORIGINAL COMMON SPACES • REPLACEMENT OF NON-ORIGINAL FOUNTAIN WITH ONE IN KEEPING W/ STYLE OF EXISTING BUILDINGS • DROUGHT TOLERANT VEGETATION • MAINTENANCE AND CONTINUANCE OF EXISTING SITE PATHS • REDESIGNED PROPERTY IDENTIFICATION SIGNAGE AT SE CORNER 8. <u>ROOF PITCH</u> - HISTORIC 3:12; NEW BUILDINGS 4:12 (GREATER SLOPE TO ALLOW FOR CONCEALED ROOF-TOP EQUIPMENT WITHIN MECHANICAL WELL). 9. <u>PLASTER</u> - PLASTER @ (E) BUILDINGS TO BE REPAIRED AS NEEDED; POWER WASH ALL FACADES; PAINT AS DESCRIBED ON ELEVATION SHEETS A-4.01 & A-4.02.	1. DEMOLISH EXISTING CARPORTS, TRASH ENCLOSURES, SHEDS & STAND-ALONG LAUNDRY STRUCTURES, SHOWN W/ DIAGONAL HATCH. 2. DEMOLISH PAVED VEHICULAR DRIVE AISLES AND CARPORTS EXCEPT AS PER IN NOTE 3, SHOWN WITH SHADING. 3. MAINTAIN EXISTING DRIVE AISLE AND CARPORT PAVING AT LOT 11 DURING CONSTRUCTION FOR TEMPORARY PARKING. 4. MAINTAIN EXISTING CONCRETE WALKING PATHS, UNLESS AS REQUIRED FOR ADJUSTMENTS TO ACCOMMODATE NEW LANDSCAPE, SEE LANDSCAPE DWGS. FOR MORE INFORMATION. 5. LAUNDRY & SHED FACILITIES REPRESENT LAMC FLOOR AREA TO BE DEMOLISHED AND INCLUDE A TOTAL OF 210 SF OF SHED AREA AND 450 SQUARE FEET OF LAUNDRY AREA FOR A TOTAL OF 660 WHICH IS INCLUDED IN THE TOTAL BUILDING AREA ON SHEET T1.03. 6. EXISTING RESIDENTIAL BUILDINGS WILL NOT BE IMPACTED AS PART OF PROPOSED PROJECT. 7. EXISTING LANDSCAPE AND HARDSCAPE TO BE ADJUSTED TO INCLUDE DROUGHT TOLERANT PLANTING, INCREASED AND ENHANCED GATHERING AREAS, AND TO ACCOMMODATE LID WATER STORAGE TANKS, SEE LANDSCAPE DRAWINGS FOR MORE INFORMATION. 8. SHORING PLANS WILL BE PREPARED DURING THE DESIGN DEVELOPMENT PHASE OF THE PROJECT. FOR SHORING COMMITMENT STATEMENT, SEE SITE PLAN A1.01.

Silver Lake Garden Apts.
2413-2499 Silver Lake Blvd
Los Angeles, CA 90039

PROJECT REVIEW
June 7, 2024

DEMOLITION PLAN

Date:	09/28/23
Scale:	1 1/2" = 1'-0"
By:	Author
Project No:	2227
Page No:	A-1.00

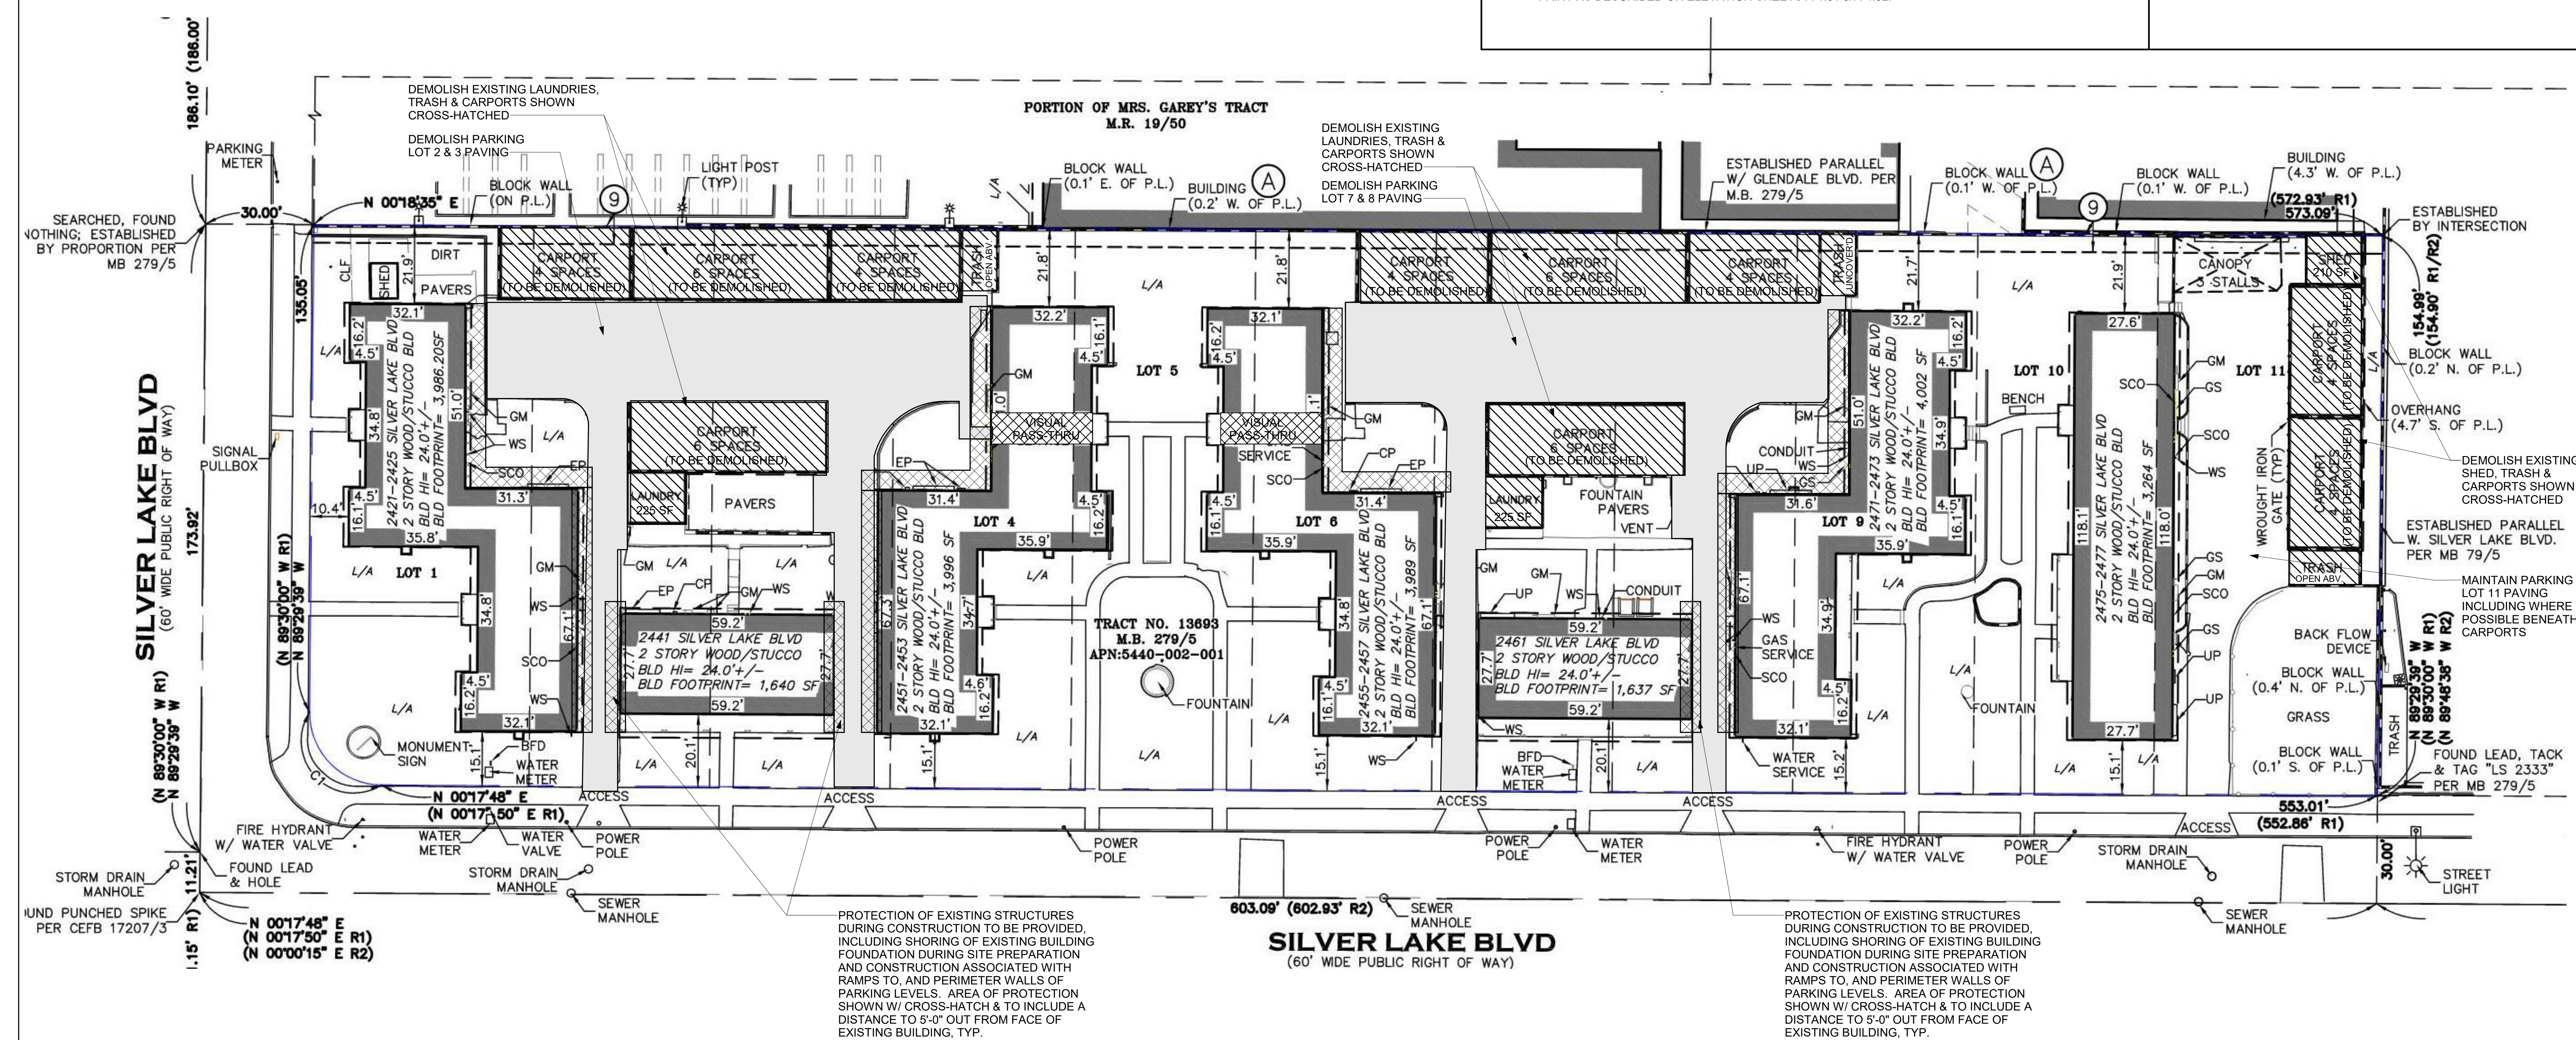

	HISTORIC REQMNTS. & PROTECTIVE MEASURES	NEW & EXISTING BEDROOM MIX	PROJECT SUMMARY
	1 SHORING – MEASURES TO BE IMPLEMENTED AS NECESSARY FOR THE PROTECTION OF EXISTING STRUCTURES, PARTICULARLY ADJACENT TO DRIVEWAYS FOR BUILDINGS B & C. 2 PHASING PLAN – REQUIRED FOR THE PROTECTION & PRESERVATION OF EXISTING BUILDINGS THROUGH SITE DEVELOPMENT, & FORMALIZED AS RELATES TO SCOPE FOR NEW AND EXISTING BUILDING & RESPECTIVE CONSTRUCTION TIMELINES PHASE I • JOINT TRENCH TO EXISTING BUILDINGS WITH STUB OUTS FOR NEW BUILDINGS • LAUNDRIES RELOCATED TO EXISTING BUILDINGS 1-7 (1 STACK UNIT PER EACH OF 4 UNITS) • CONSTRUCT TRASH ENCLOSURES AS INDICATED ON A-1.01 • TEMPORARY PARKING AT LOCATION OF FUTURE BUILDING A PHASE II • DEMOLITION OF EXISTING CARPORTS AND LAUNDRY • BUILDINGS B & C PHASE III • AS NECESSARY REHABILITATE OR REPLACE-IN- KIND WINDOWS FOR EXISTING BUILDINGS AS OCCUPIED UNITS VACATE; FRAMES TO BE RETAINED; WINDOW MOCK-UP WILL BE AVAILABLE FOR REVIEW • UTILITY UPGRADE WITHIN UNITS AS OCCUPIED UNITS VACATE • POWER WASHING OF EXISTING BUILDINGS • BUILDING A 3 BUILDINGS B LOBBY CONNECTIVITY - PATH THROUGH EXISTING BUILDING CORRIDOR TO ENTRY LOBBY FOR BUILDING B TO BE PROVIDED (AS DEFINED IN DRAWINGS WITH CROSS-HATCH INDICATING WHERE EXISTING FRONT AND REAR DOORS AND UTILITY CLOSETS WILL BE MODIFIED/REMOVED TO STRENGTHEN THE VISUAL CONNECTION THROUGH EXISTINGBUILDING 4. 4 HVAC – UPGRADES PERFORMED ON AN EXISTING UNIT AVAILABILITY BASIS, INVOLVING REMOVAL OF IN-WINDOW AIR-CONDITIONERS & REPLACEMENT OF HVAC IN-KIND 5 SITE UTILITY UPGRADES – POWER, GAS, TELECOM UPGRADES AS DEFINED IN PHASING PLAN AND INCLUDING GAS METER LOCATION ADJUSTMENTS AND NEW UTILITY TRENCHES FOR POWER, GAS & TELECOM LINES TO NEW PANELS/CONNECTIONS FOR (E) BUILDINGS. 6 TRASH ENCLOSURES – INCLUDING MEASURES TAKEN TO SEPARATE ENCLOSURES FROM EXISTING BUILDINGS 1, 3, 6 & 7 FRONT WALLS SO TO PROTECT EXISTING PLASTER DURING CONSTRUCTION AND FROM USE-ASSOCIATED WEAR FROM TRASH BINS, SEE A-1.01 7 LANDSCAPE – SCOPE INCLUDES SITE ADJACENT TO NEW BUILDINGS ALONG WITH EXISTING COURTYARD AT SILVER LAKE BLVD., SEE LANDSCAPE PLANS INCLUDING: • ADDITIONAL COMMUNAL SPACES IN KEEPING W/ ORIGINAL COMMON SPACES • REPLACEMENT OF NON-ORIGINAL FOUNTAIN WITH ONE IN KEEPING W/ STYLE OF EXISTING BUILDINGS • DROUGHT TOLERANT VEGETATION • MAINTENANCE AND CONTINUANCE OF EXISTING SITE PATHS • REDESIGNED PROPERTY IDENTIFICATION SIGNAGE AT SE CORNER 8 ROOF PITCH - HISTORIC 3:12; NEW BUILDINGS 4:12 (GREATER SLOPE TO ALLOW FOR CONCEALED ROOF-TOP EQUIPMENT WITHIN MECHANICAL WELL). 9 PLASTER - PLASTER @ (E) BUILDINGS TO BE REPAIRED AS NEEDED; POWER WASH ALL FACADES; PAINT AS DESCRIBED ON ELEVATION SHEETS A-4.01 & A-4.02.	NEW APARTMENT UNIT DISTRIBUTION: BUILDING A - (14) 1-BEDROOM APARTMENT UNITS BUILDING B - (33) 1-BEDROOM APARTMENT UNITS BUILDING C - (29) 1-BEDROOM APARTMENT UNITS 76 TOTAL NEW 1-BEDROOM APARTMENT UNITS EXISTING APARTMENT UNIT DISTRIBUTION: 48 TOTAL BUILDING 1 - (8) 2-BEDROOM APARTMENT UNITS BUILDING 2 - (4) 1-BEDROOM APARTMENT UNITS BUILDING 3 - (8) 2-BEDROOM APARTMENT UNITS BUILDING 4 - (8) 2-BEDROOM APARTMENT UNITS BUILDING 5 - (4) 1-BEDROOM APARTMENT UNITS BUILDING 6 - (8) 2-BEDROOM APARTMENT UNITS BUILDING 7 - (8) 1-BEDROOM APARTMENT UNITS 16 TOTAL EXISTING 1-BEDROOM APARTMENT UNITS 32 TOTAL EXISTING 2-BEDROOM APARTMENT UNITS	ADDRESS: 2421 - 2477 SILVER LAKE BLVD. NOTE : THIS PROJECT IS 100% PRIVATELY FUNDED LOS ANGELES, CA 90039 APN: 5440002001 LEGAL DESCRIPTION: THE LAND REFERRED TO HEREIN BELOW IS SITUATED IN THE CITY OF LOS ANGELES, COUNTY OF LOS ANGELES, STATE OF CALIFORNIA, AND IS DESCRIBED AS FOLLOWS: LOTS 1, 2, 3, 4, 5, 6, 7, 8, 9,10 AND 11 OF TRACT NO. 13693, AS PER MAP RECORDED IN BOOK 279, PAGE 5 OF MPAS, IN THE OFFICE OF THE COUNTY RECORDER OF SAID COUNTY PROPOSED PROJECT: TWO (5) STORY & ONE (4) STORY MULTI-FAMILY RESIDENTIAL APARTMENTS OVER 2-LEVELS SUBTERRANEAN PARKING, TOTAL 6 BUILDING A & 7 STORIES BUILDINGS B & C ZONING: R3-1VL OCCUPANCY CLASSIFICATION: R-2 RESIDENTIAL (SEC 310.4) S-2 PARKING GARAGE (SEC 311.3) HEIGHT DISTRICT: 1 = 45' + 11'-0" DENSITY BONUS PROVIDED BUILDING HEIGHT = 56'-0" MAX, 4 & 5 STORIES ABOVE GRADE HEIGHT (ZONING): EXISTING GRADE ELEVATION (LOWEST POINT 5 FEET WITHIN BUILDING) - SEE SECTION A-3.01 BUILDING A - TOTAL HEIGHT = 48'-9", 4-STORIES BUILDING B - TOTAL HEIGHT = 55'-1", 5-STORIES BUILDING C - TOTAL HEIGHT = 56'-0", 5-STORIES HIGHEST POINT OF BUILDING (TO TOP OF ROOF PEAK)

NEW APARTMENT UNIT DISTRIBUTION:

BUILDING A - (14) 1-BEDROOM APARTMENT UNITS

BUILDING B - (33) 1-BEDROOM APARTMENT UNITS

BUILDING C - (29) 1-BEDROOM APARTMENT UNITS

76 TOTAL NEW 1-BEDROOM APARTMENT UNITS

EXISTING APARTMENT UNIT DISTRIBUTION: 48 TOTAL

BUILDING 1 - (8) 2-BEDROOM APARTMENT UNITS

BUILDING 2 - (4) 1-BEDROOM APARTMENT UNITS

BUILDING 3 - (8) 2-BEDROOM APARTMENT UNITS

BUILDING 4 - (8) 2-BEDROOM APARTMENT UNITS


BUILDING 5 - (4) 1-BEDROOM APARTMENT UNITS

BUILDING 6 - (8) 2-BEDROOM APARTMENT UNITS

BUILDING 7 - (8) 1-BEDROOM APARTMENT UNITS

16 TOTAL EXISTING 1-BEDROOM APARTMENT UNITS

32 TOTAL EXISTING 2-BEDROOM APARTMENT UNITS

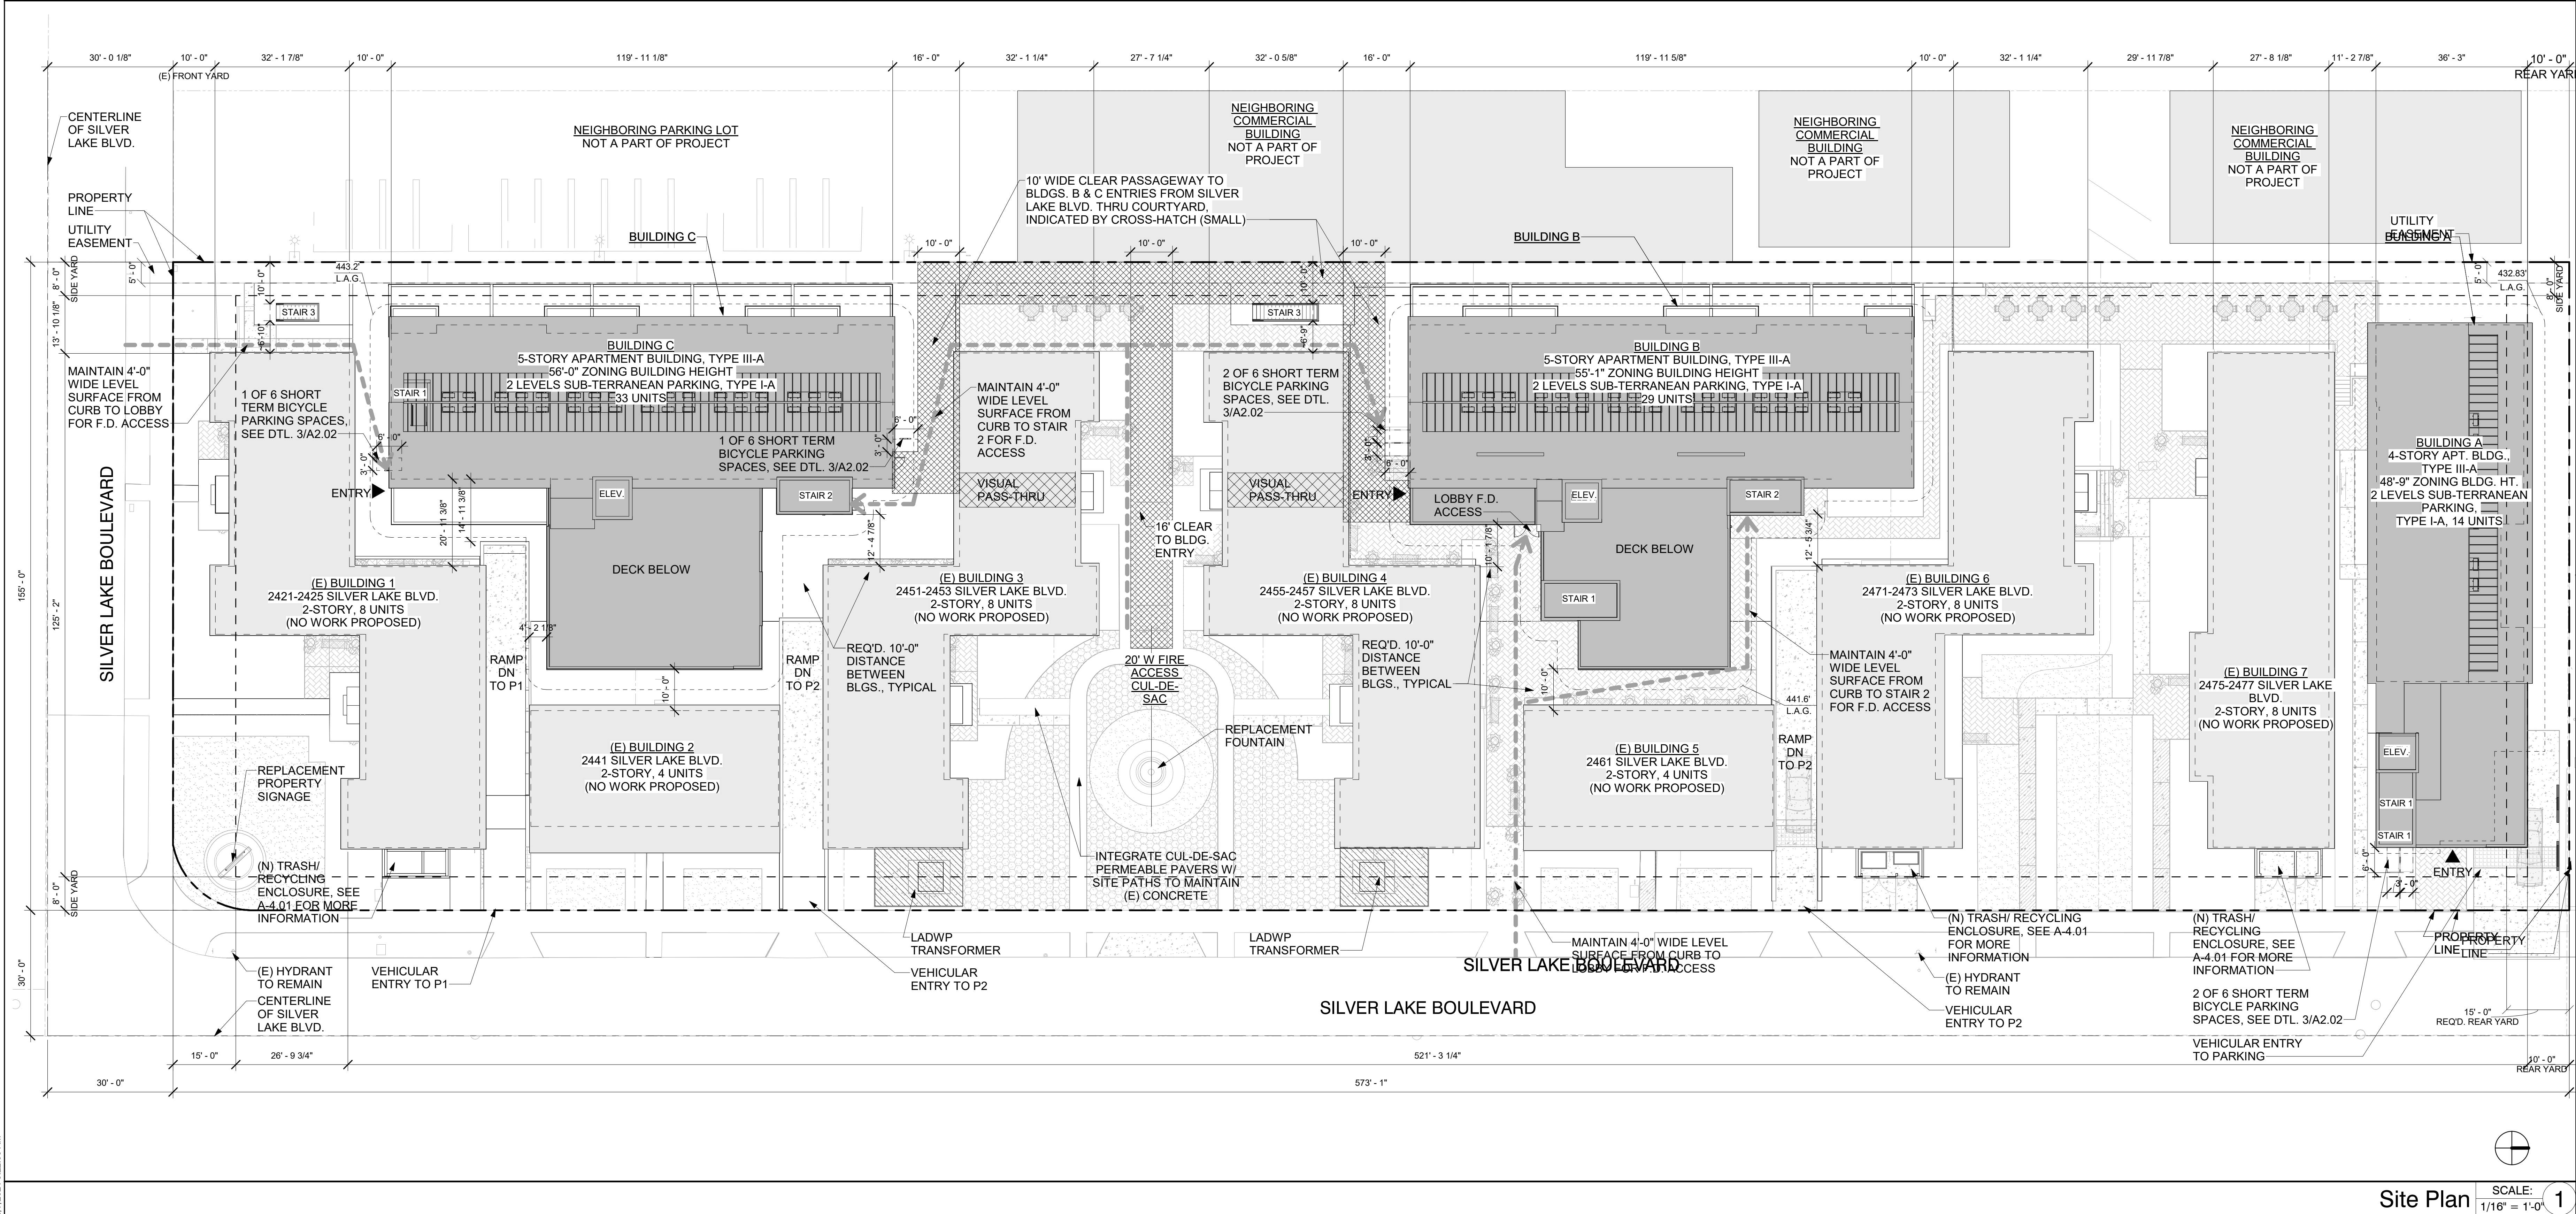

1344 20th Street 9th Fl. CA 90015
1-310-394-4945
info@dfh.com
www.dfh.com

architecture
interiors

Silver Lake Garden Apts.
2413-2499 Silver Lake Blvd
Los Angeles, CA 90039

PROJECT REVIEW
June 7, 2024


PROPOSED SITE PLAN

Date: 09/28/23
Scale: 1/16" = 1'-0"
By: Author
Project No: 2227
Page No: 1

Site Plan
SCALE: 1/16" = 1'-0"

A-1.01

6/7/2024 8:32:28 AM

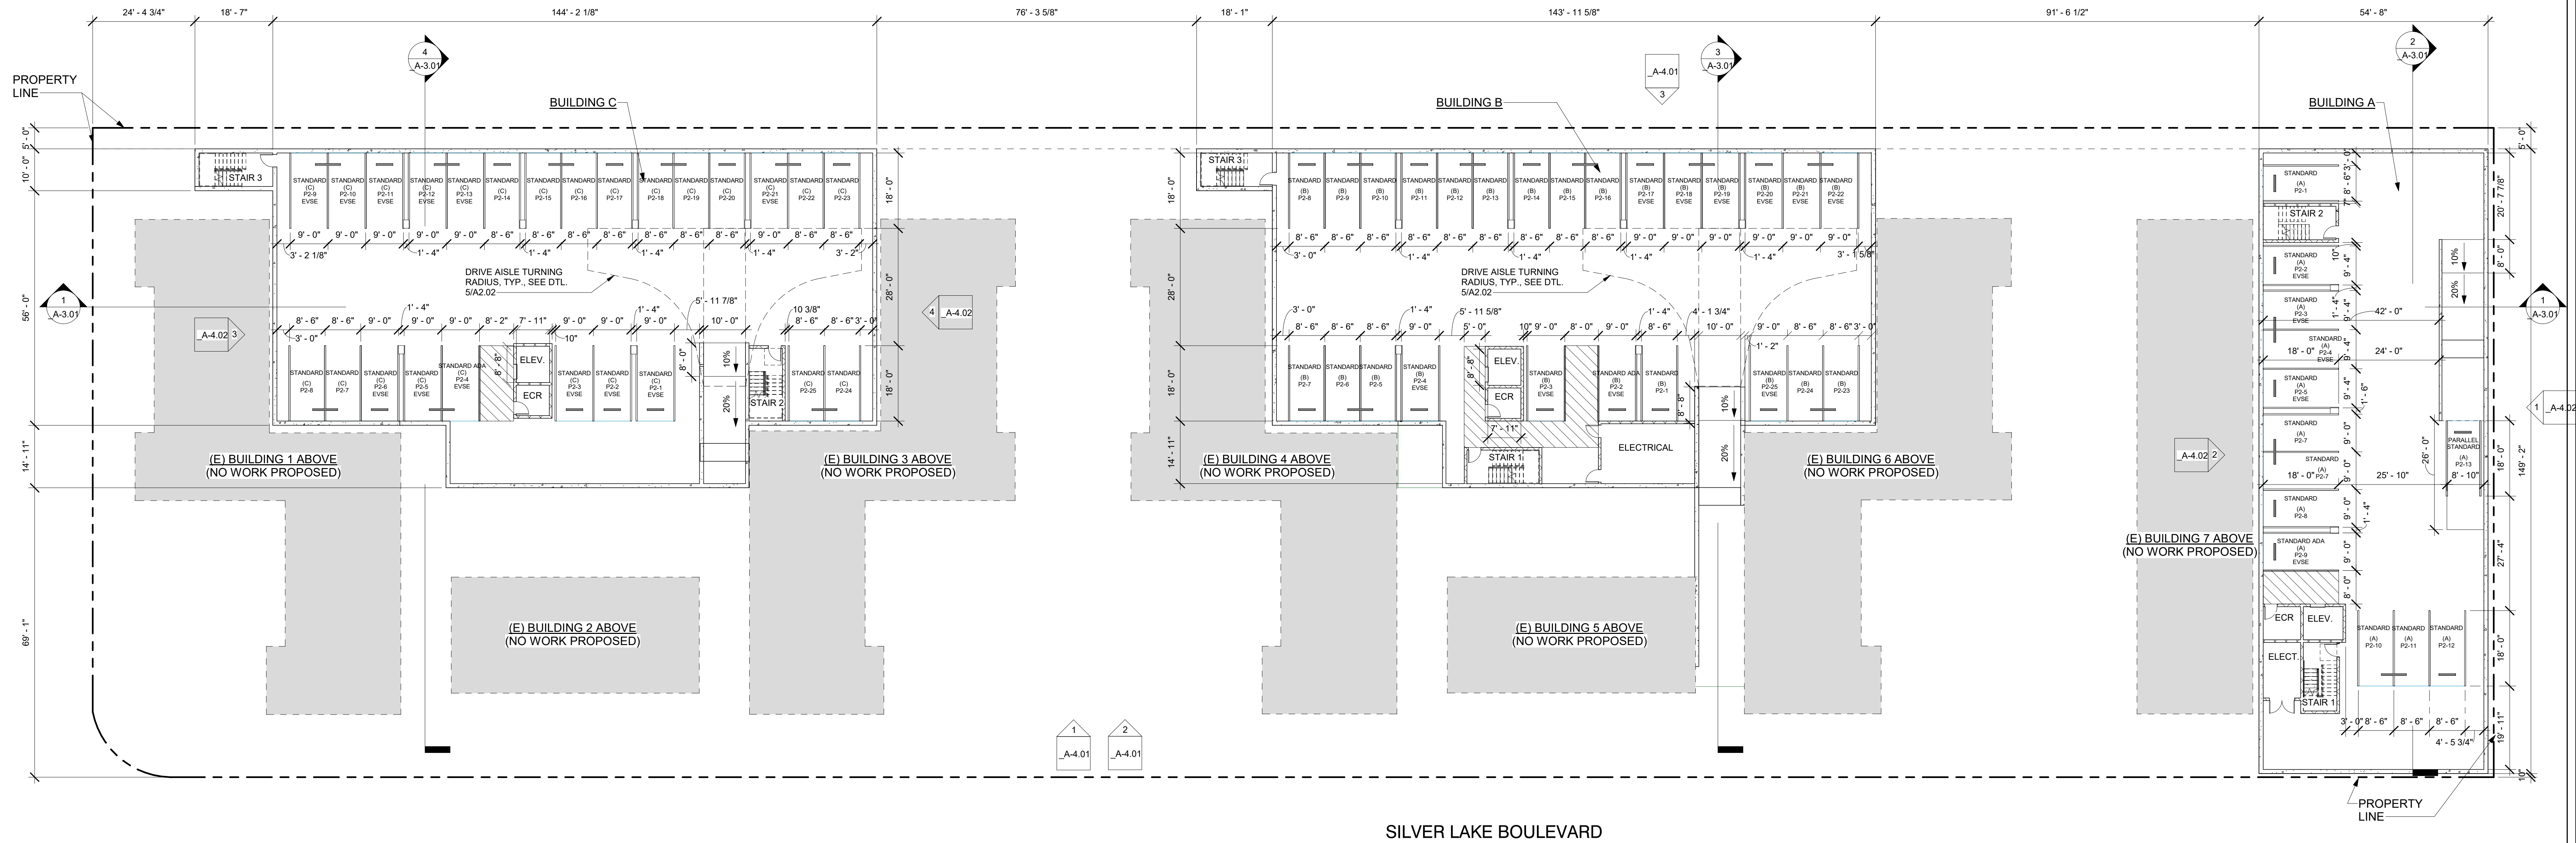

PARKING NOTES:

- DOUBLE STRIPING OF STALLS SHALL BE PER ZONING CODE SECTION 12.21a5, CHART NO. 5

PARKING COUNT SCHEDULE:

Level	Type Mark	Count
P1 A	ADA	1
P1 A	STANDARD	9
		10
P2 A	ADA	1
P2 A	STANDARD	12
		13
P1 B	ADA	2
P1 B	STANDARD	21
		23
P2 B	ADA	1
P2 B	STANDARD	24
		25
P1 C	ADA	2
P1 C	STANDARD	21
		23
P2 C	ADA	1
P2 C	STANDARD	24
		25
		119

P2 FLOOR A, B, C

SCALE: 1/16" = 1'-0"

A-2.01

PROJECT REVIEW


June 7, 2024


PARKING LEVEL P2 PLAN

Silver Lake Garden Apts.
2413-2499 Silver Lake Blvd
Los Angeles, CA 90039

dfh
architects
architecture
interiors

1344 20th Street S4, CA
1-310-394-4045
info@dfha.com
www.dfha.com

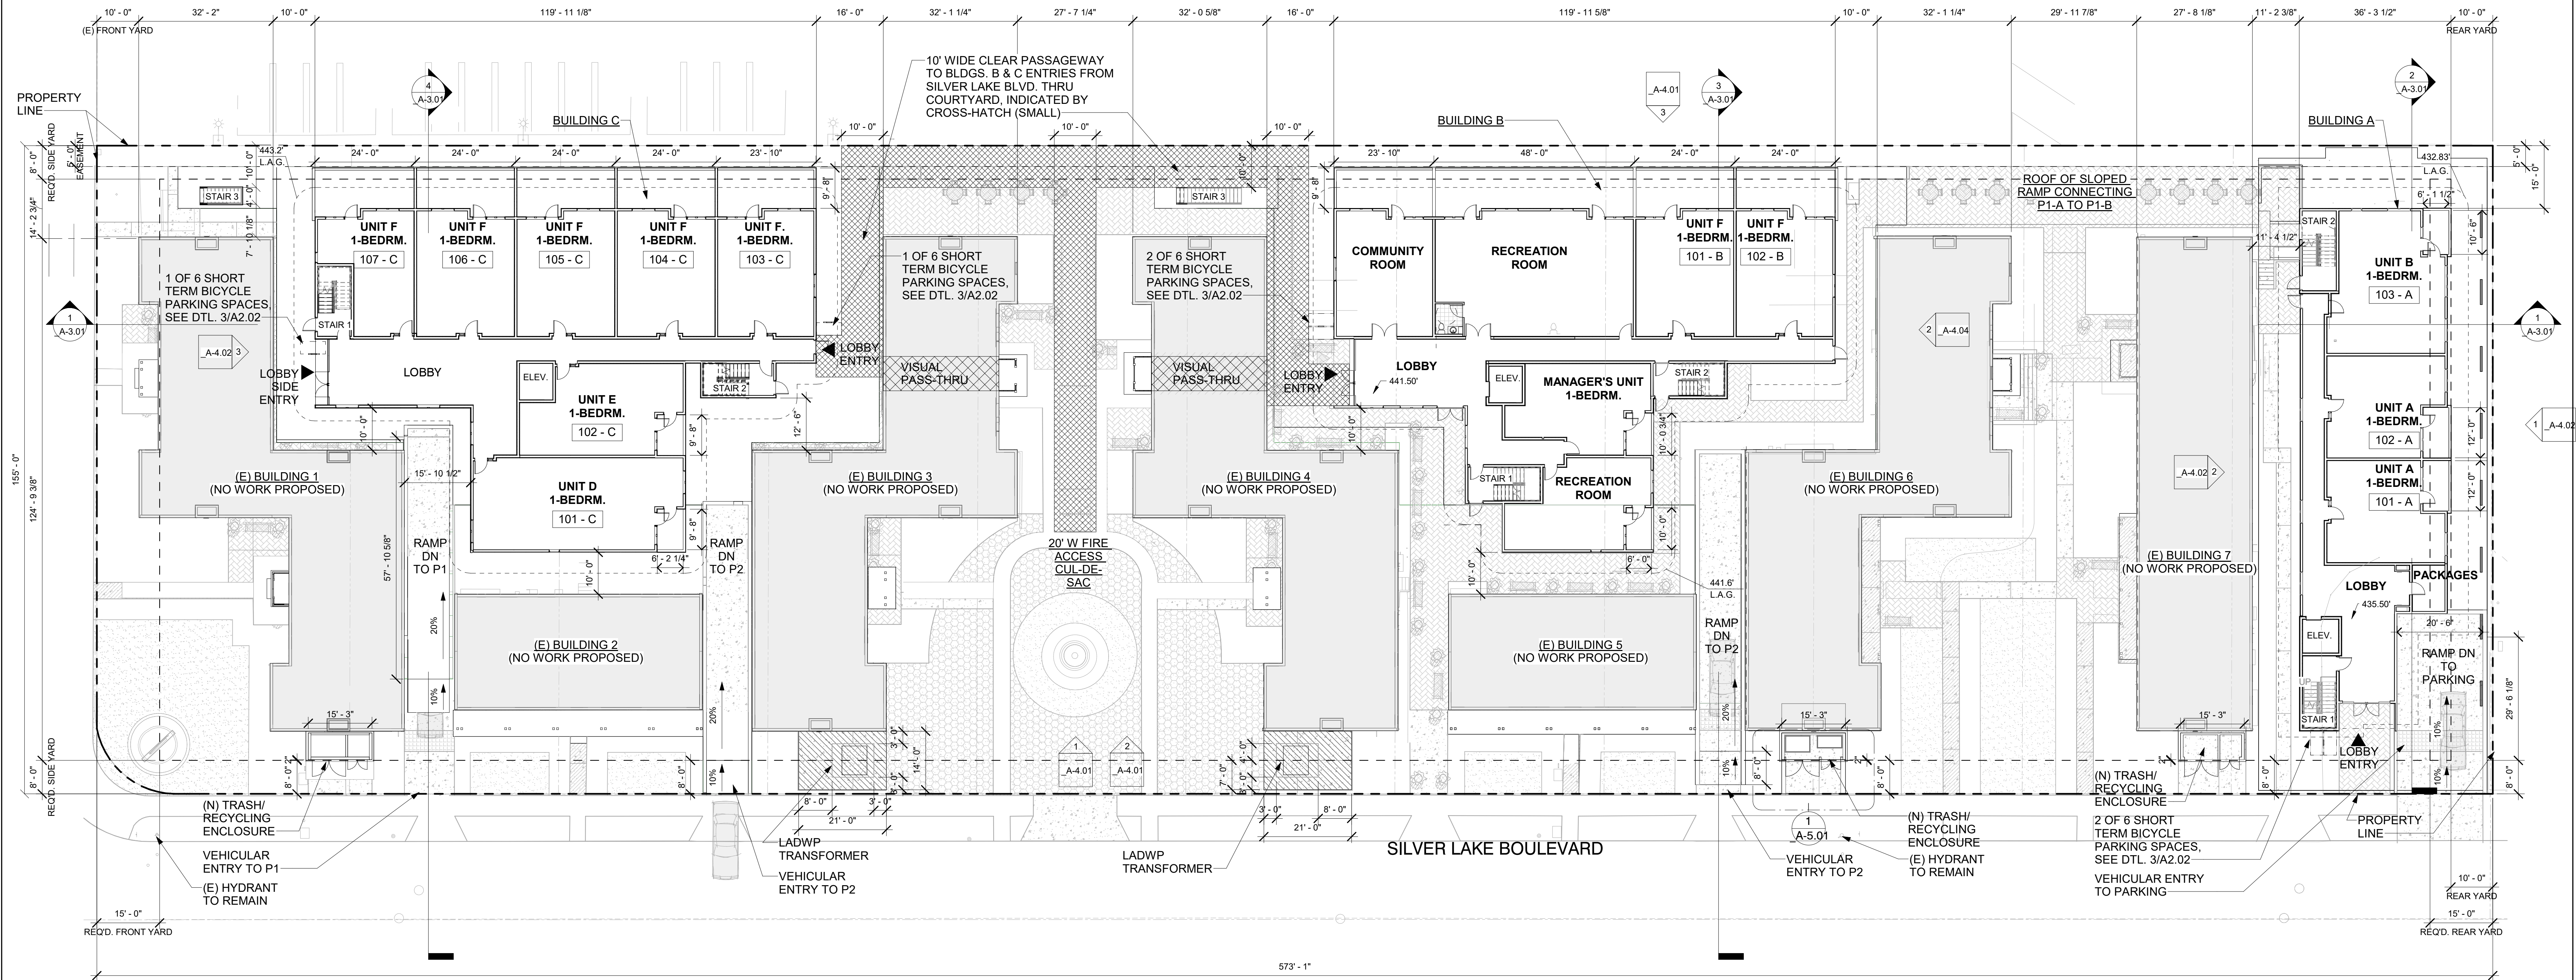

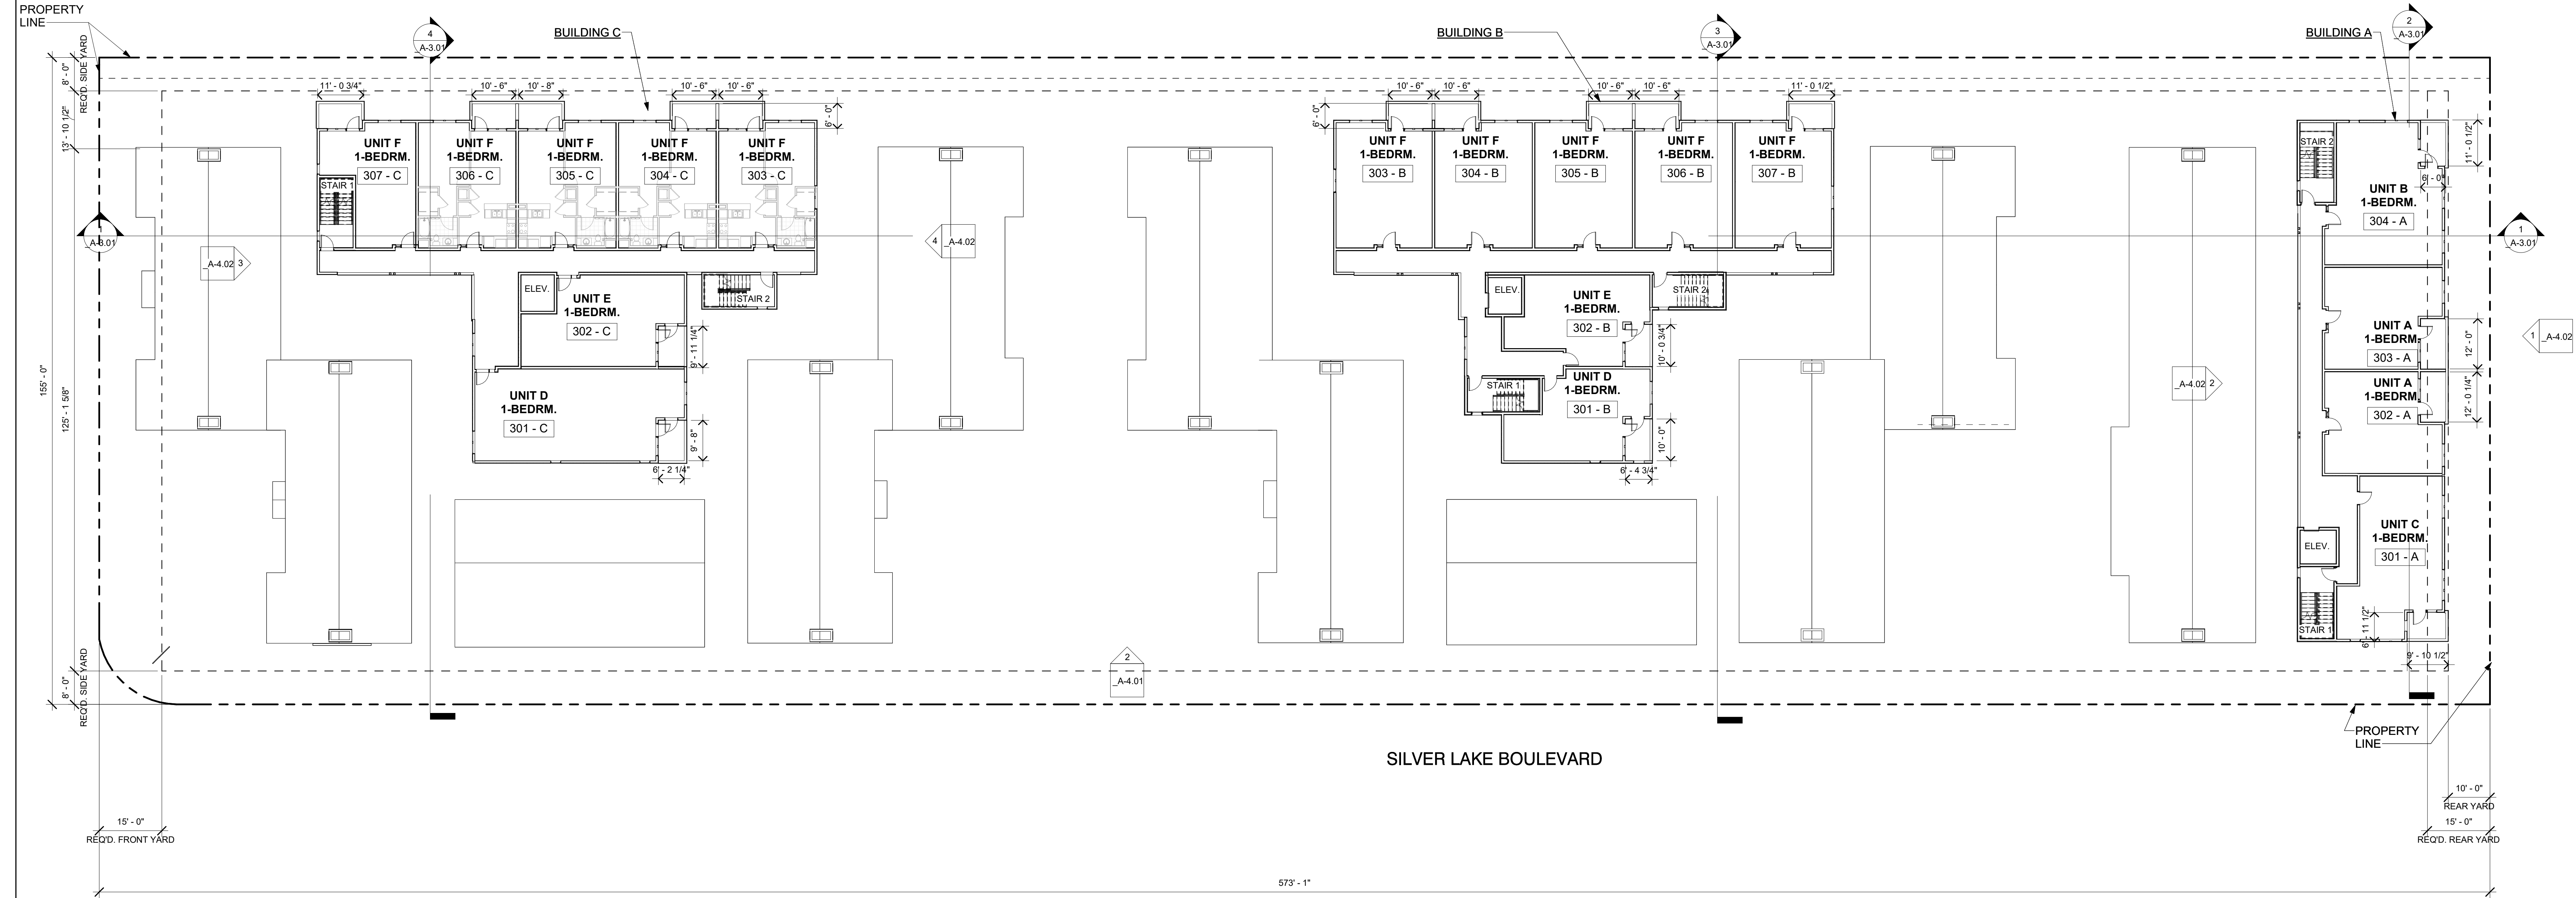

6/7/2024 8:33:39 AM

3RD FLOOR A, B, C

SCALE: 1/16" = 1'-0"

1

OF

Date: 09/28/23
Scale: 1/16" = 1'-0"
By: Author
Project No: 2227
Page No:


3RD FLOOR PLAN

PROJECT REVIEW
June 7, 2024

Silver Lake Garden Apts.
2413-2499 Silver Lake Blvd
Los Angeles, CA 90039

dfh architects
interior architecture
interior design
interior planning

1344 20th Street S4, CA
1-310-394-4045
info@dfhna.com
www.dfhna.com

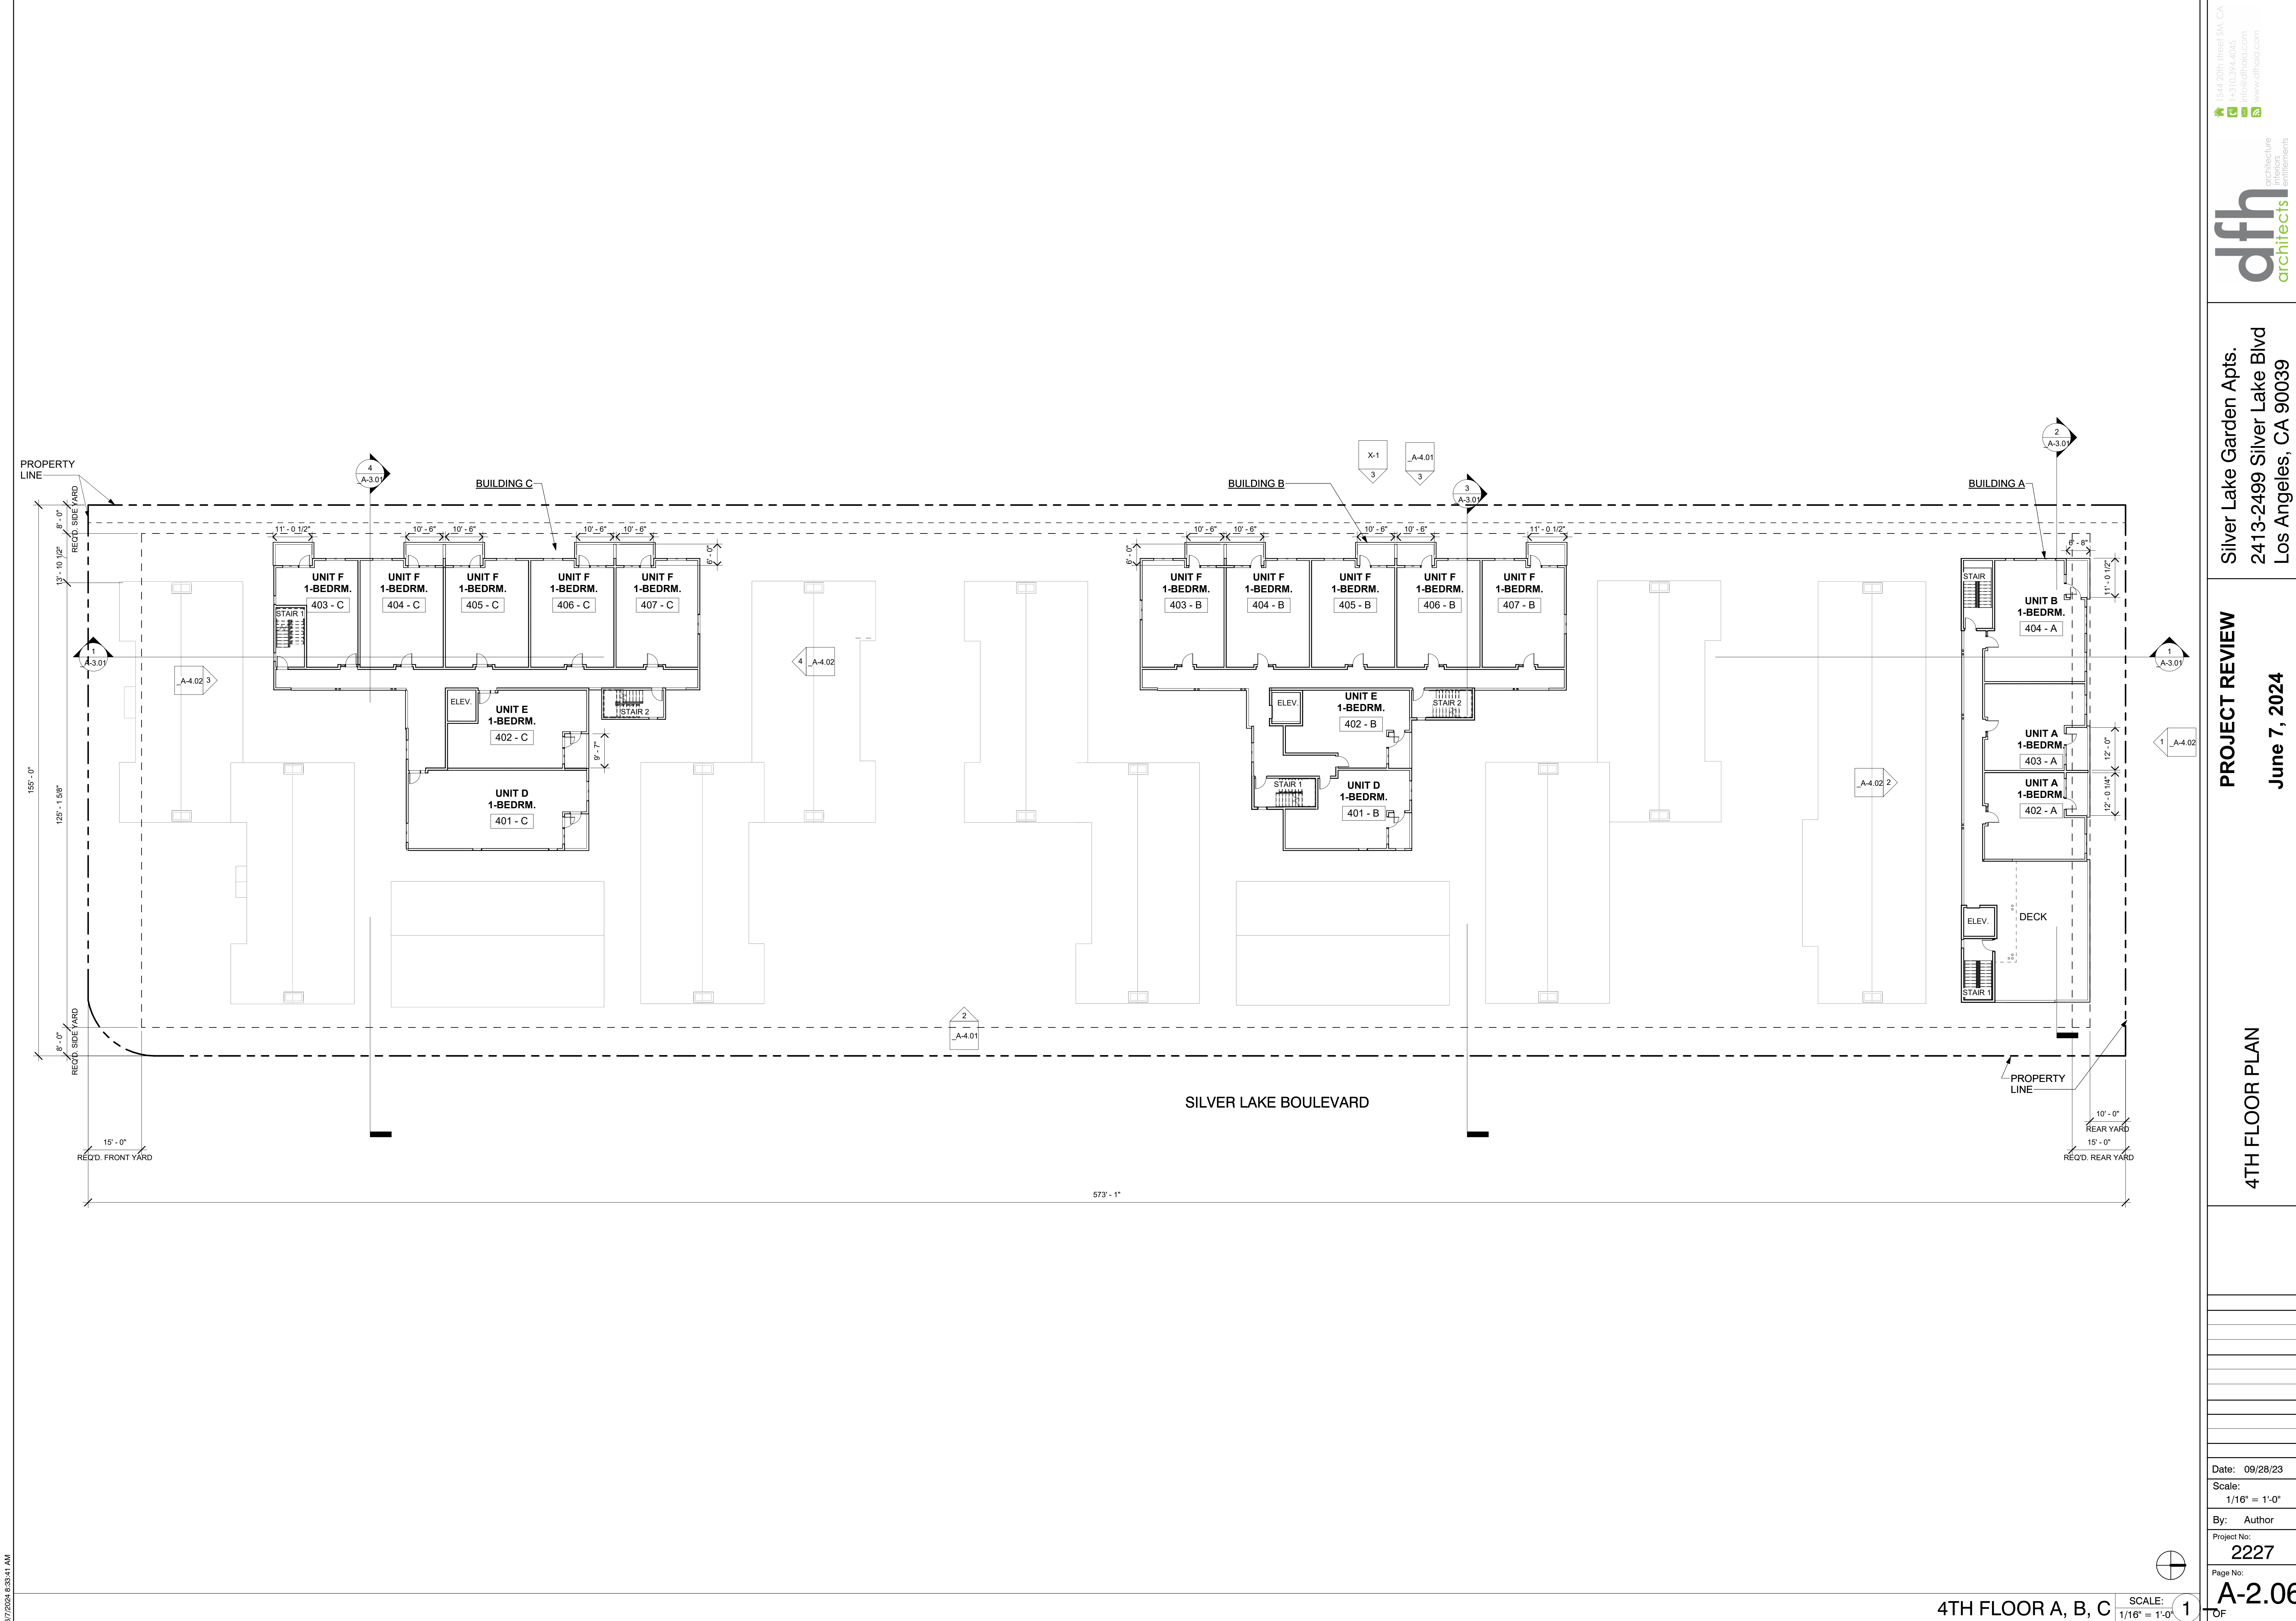

6/7/2024 8:33:41 AM

4TH FLOOR A, B, C

SCALE:
1/16" = 1'-0"

1

OF


Date: 09/28/23
Scale:
1/16" = 1'-0"
By: Author
Project No:
2227
Page No:


4TH FLOOR PLAN


PROJECT REVIEW
June 7, 2024

Silver Lake Garden Apts.
2413-2499 Silver Lake Blvd
Los Angeles, CA 90039


dfh architects
1344 20th Street S4, CA
1-310-394-4045
info@dfhaa.com
www.dfhaa.com

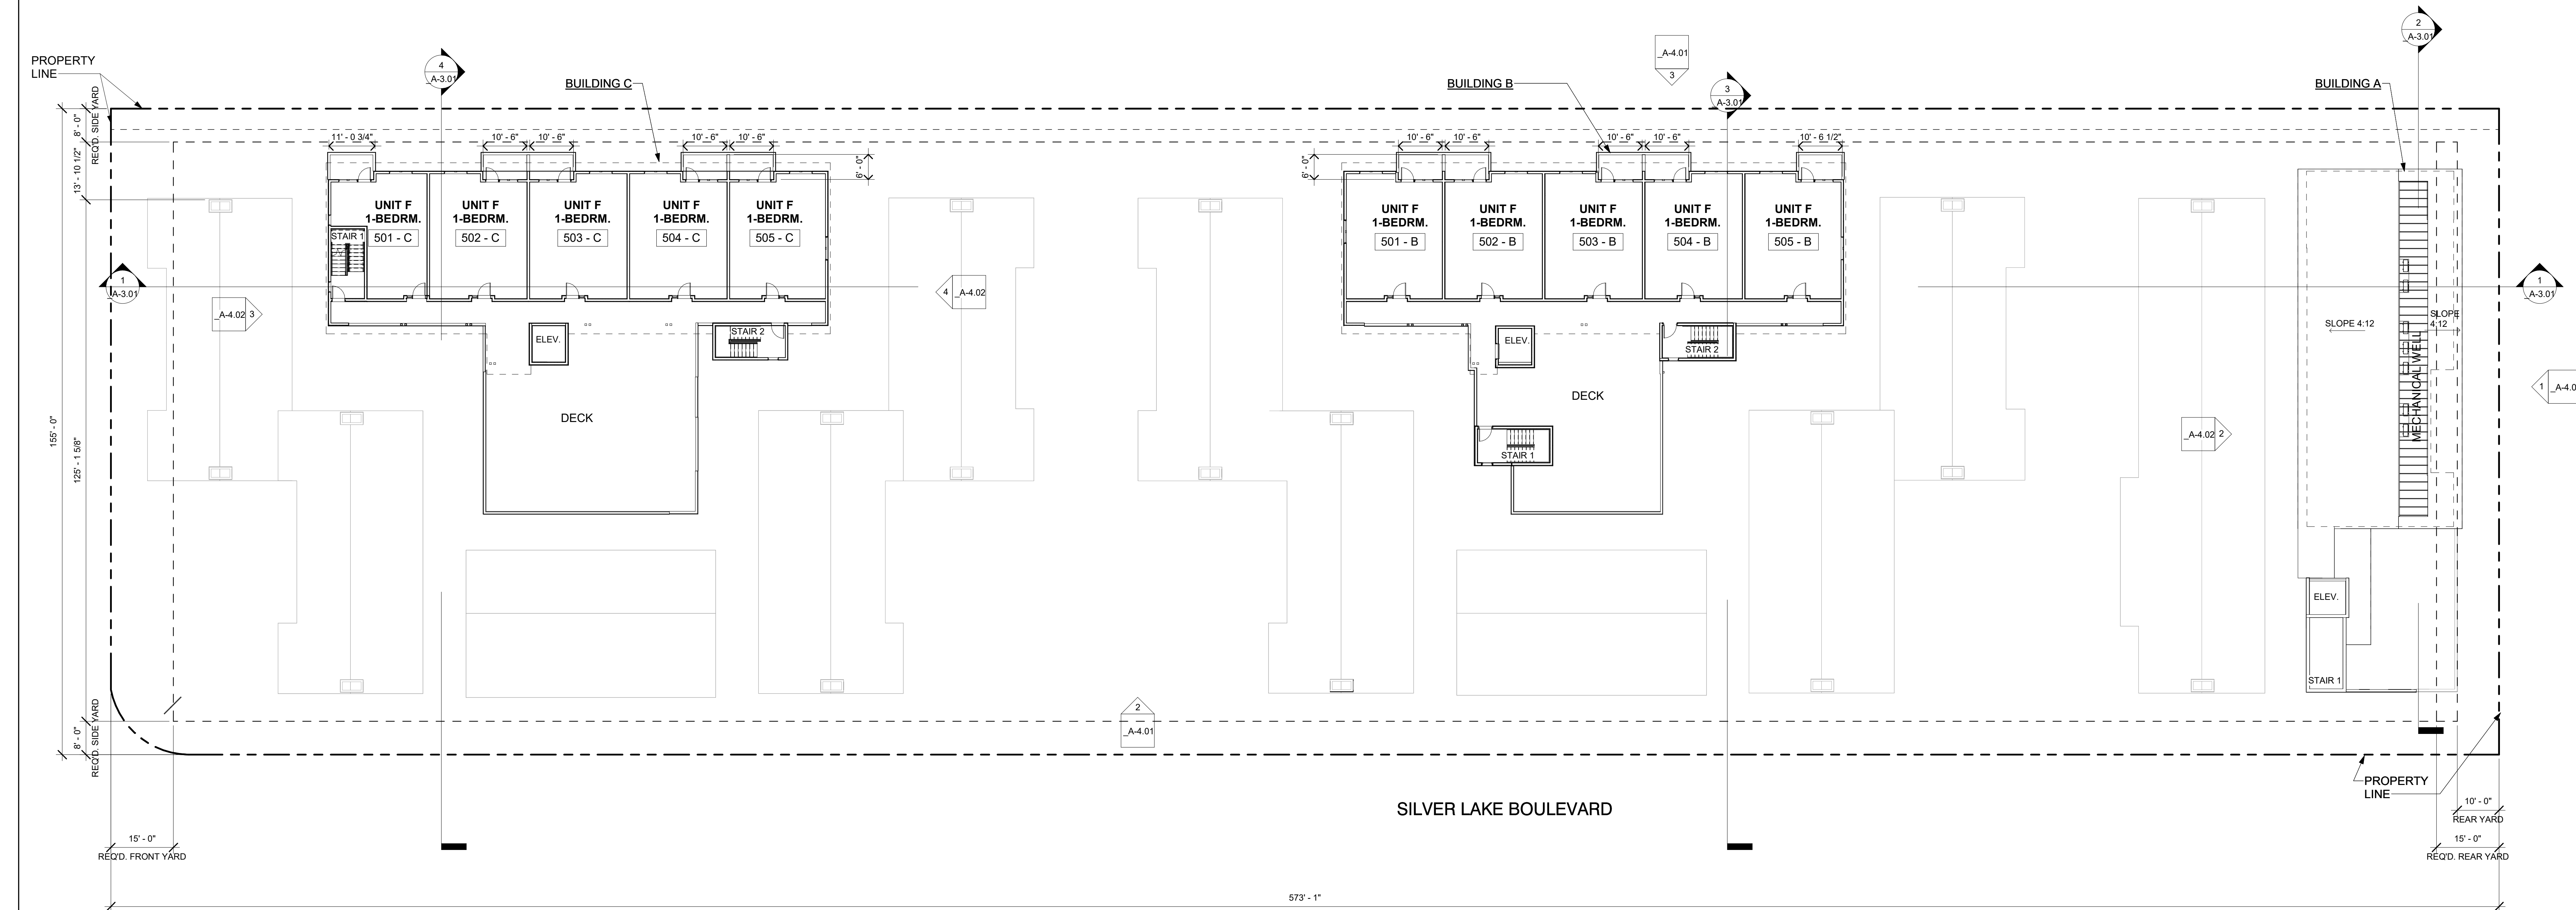

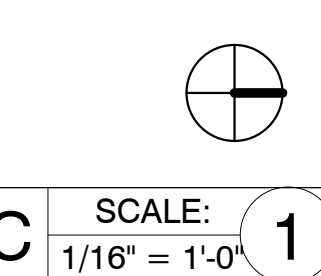


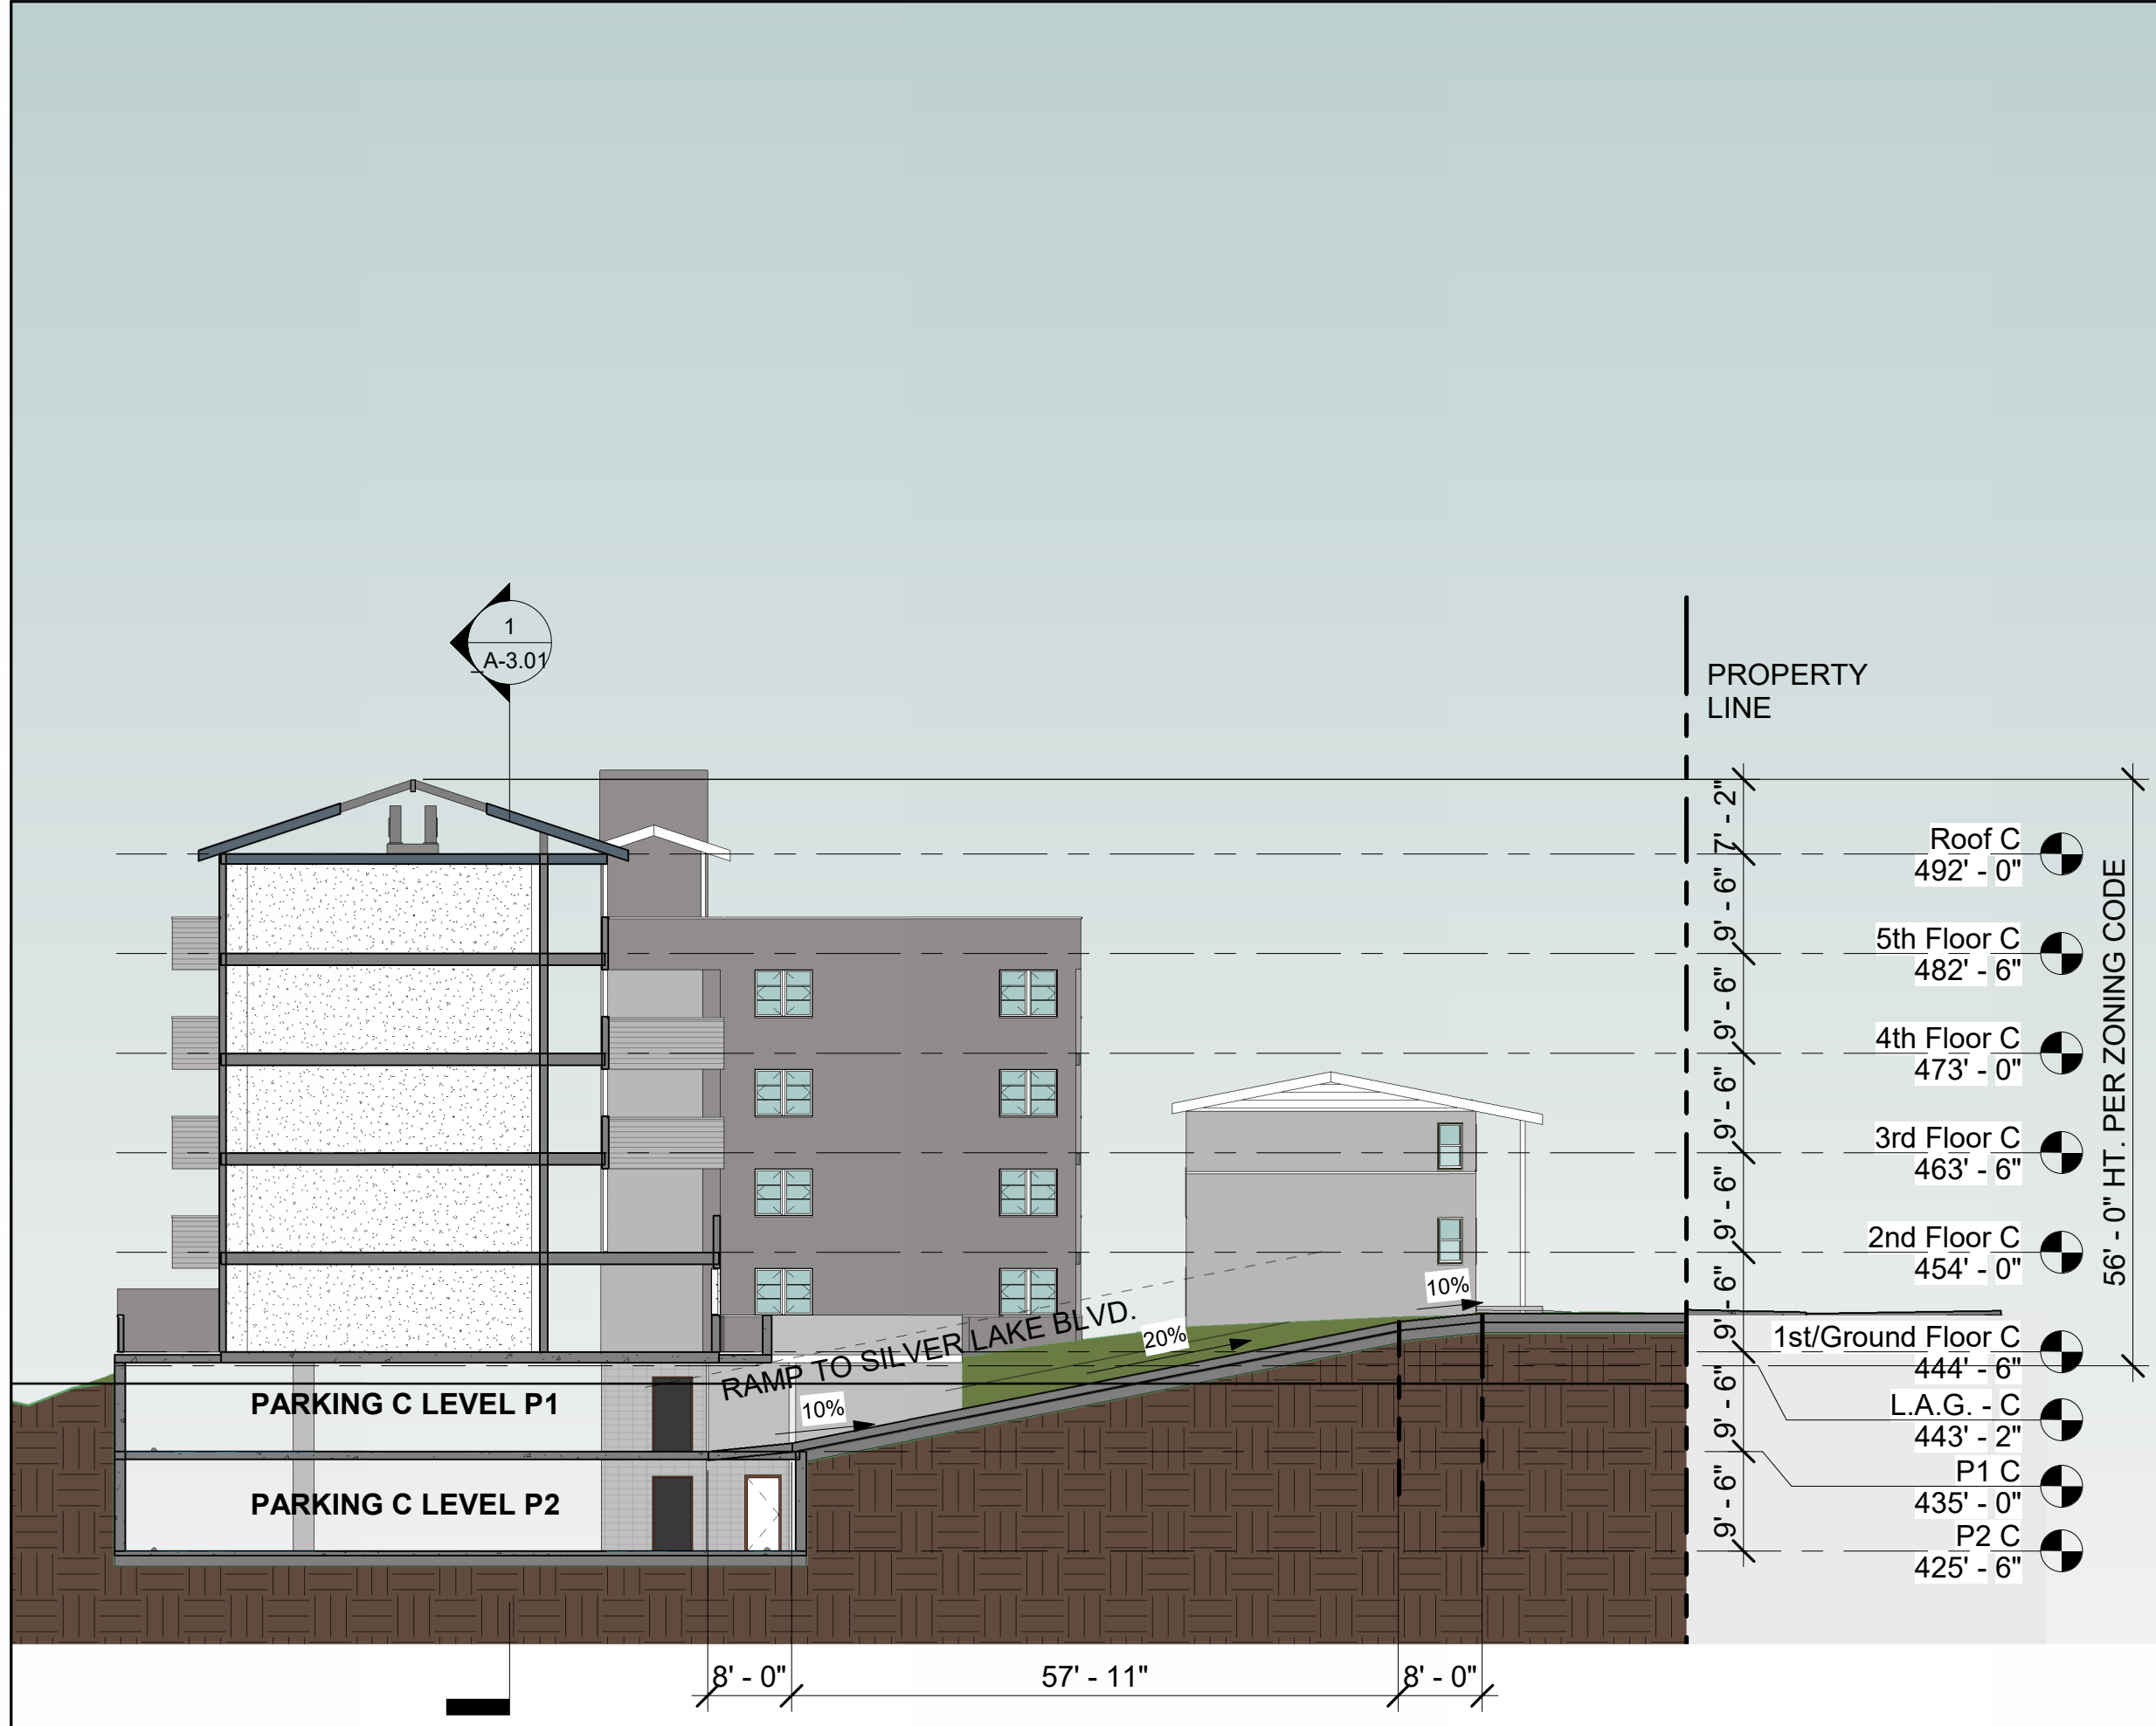


BUILDING C SECTION SCALE: 1/16" = 1'-0" 4

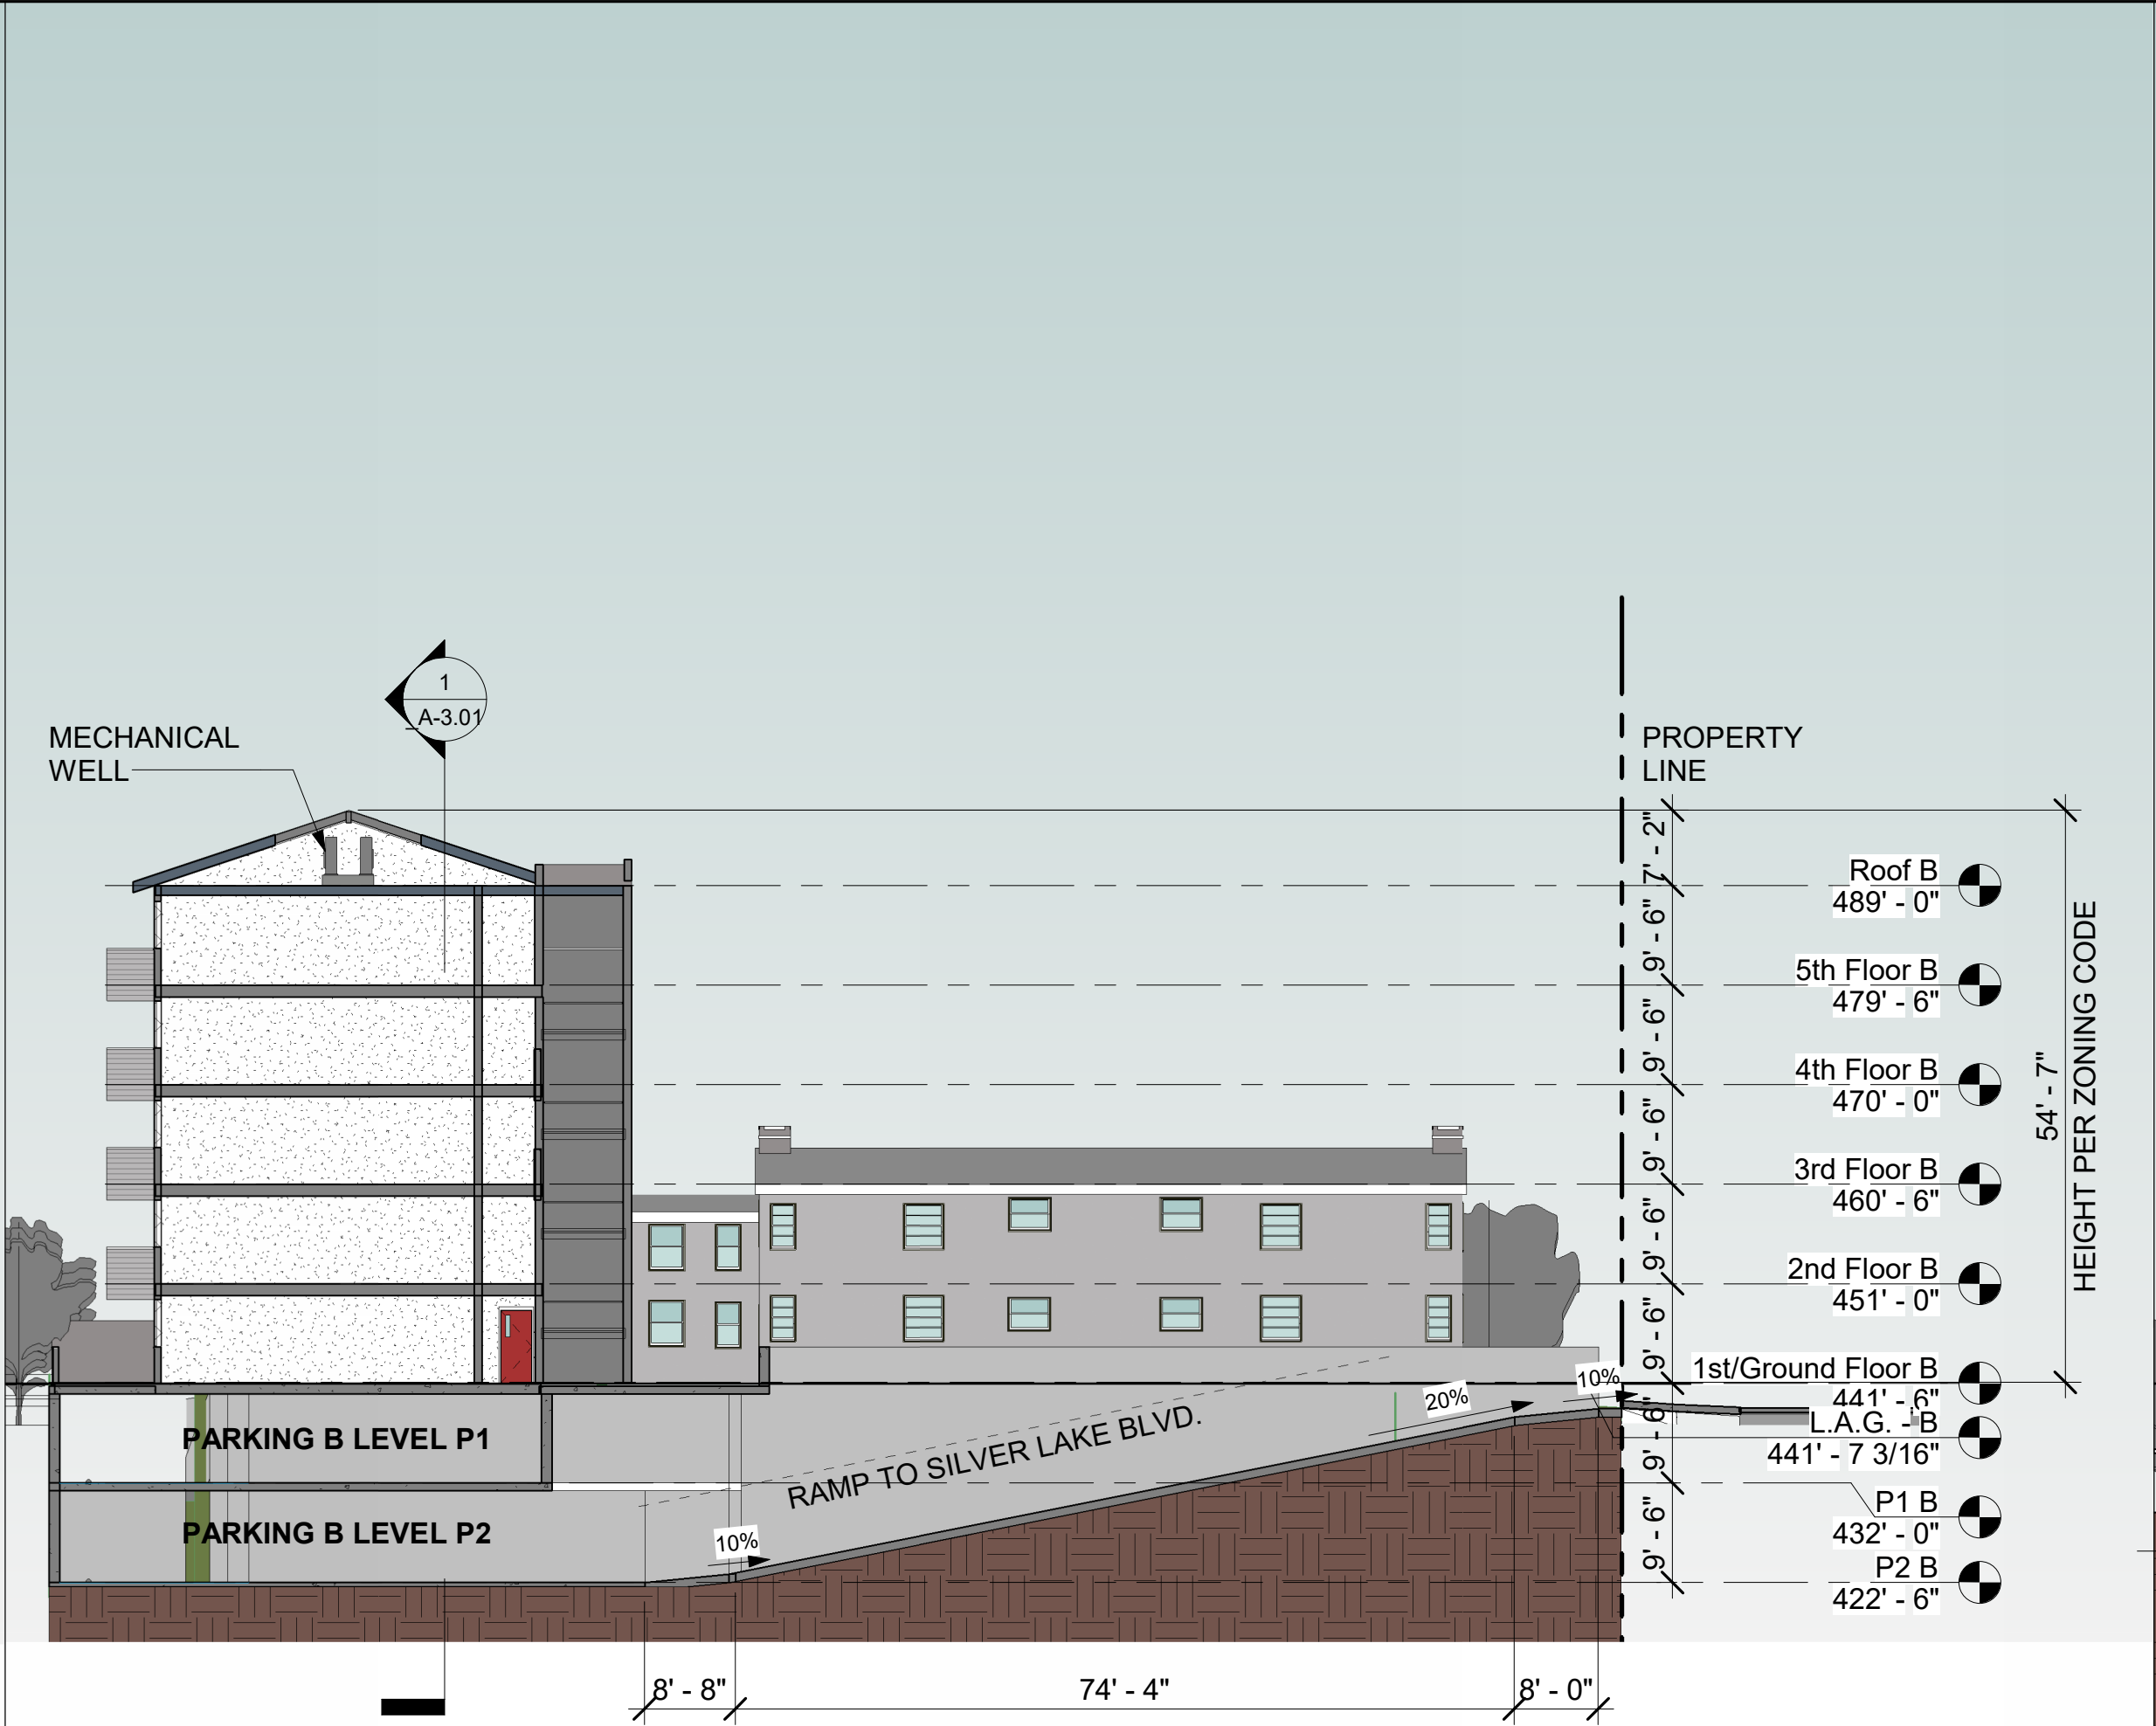


BUILDING B SECTION SCALE: 1/16" = 1'-0" 3

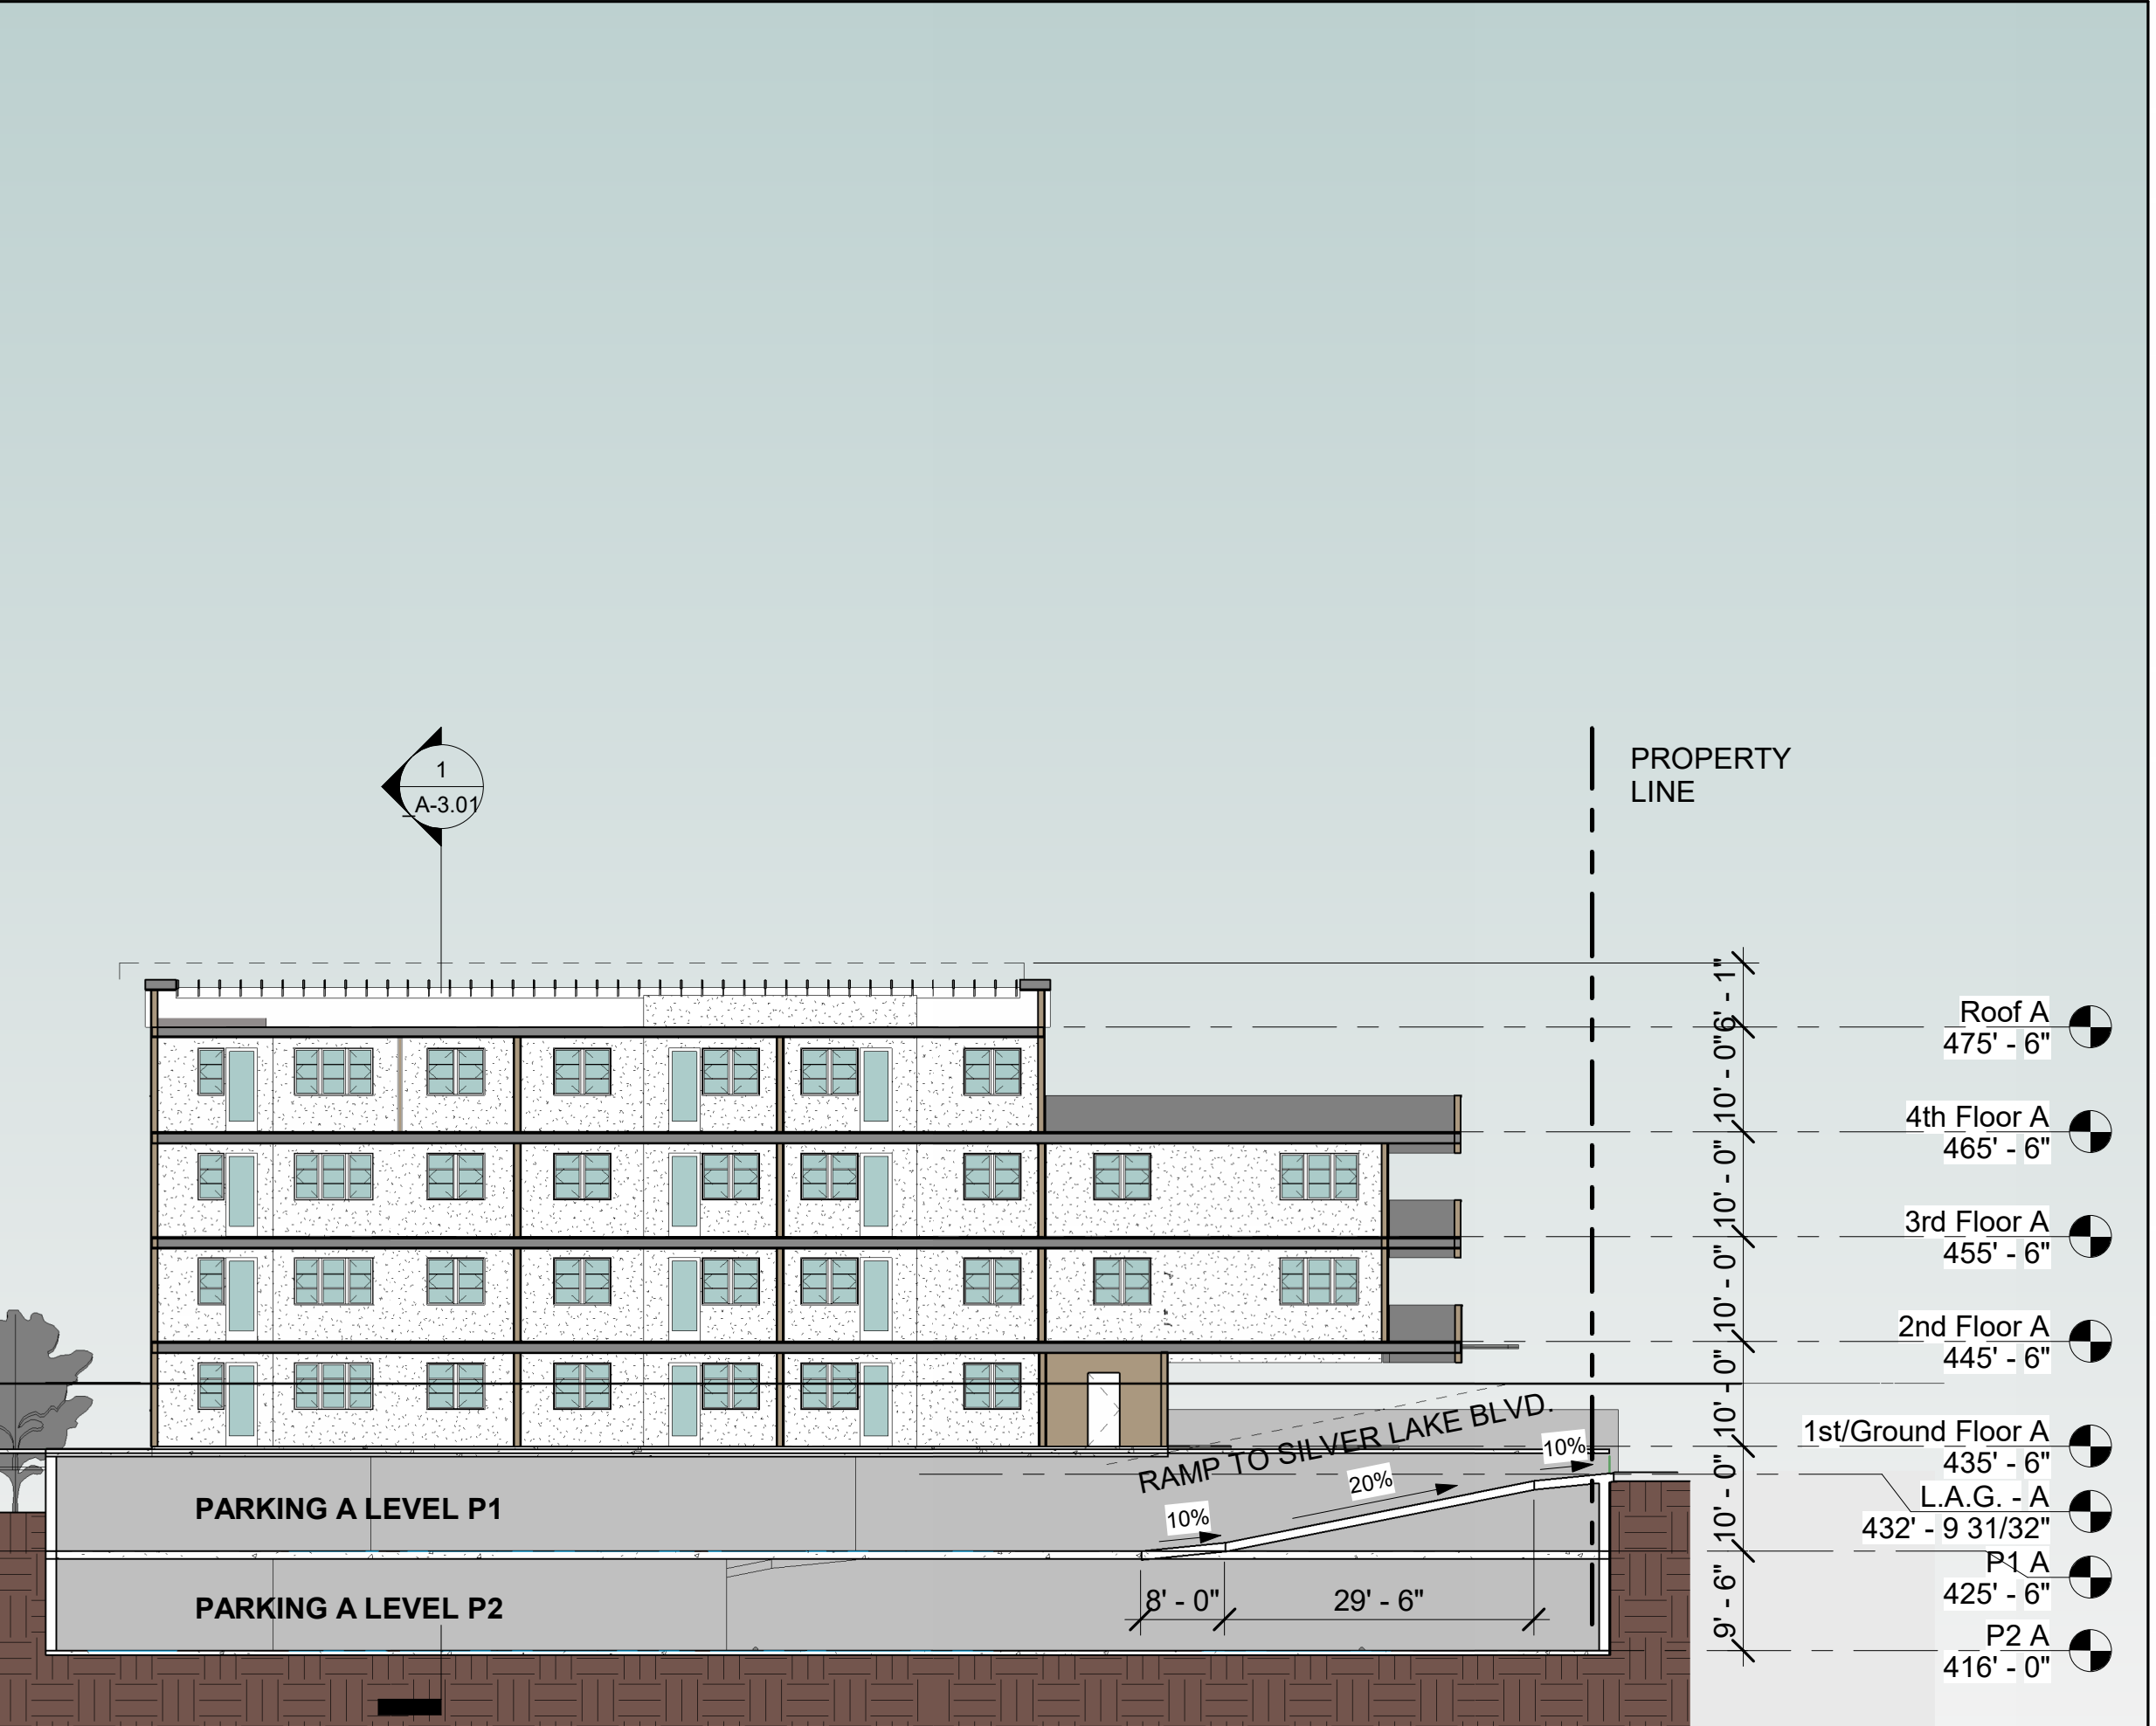

BUILDING A SECTION LOOKING NORTH (THRU RAMP) SCALE: 1/16" = 1'-0" 2

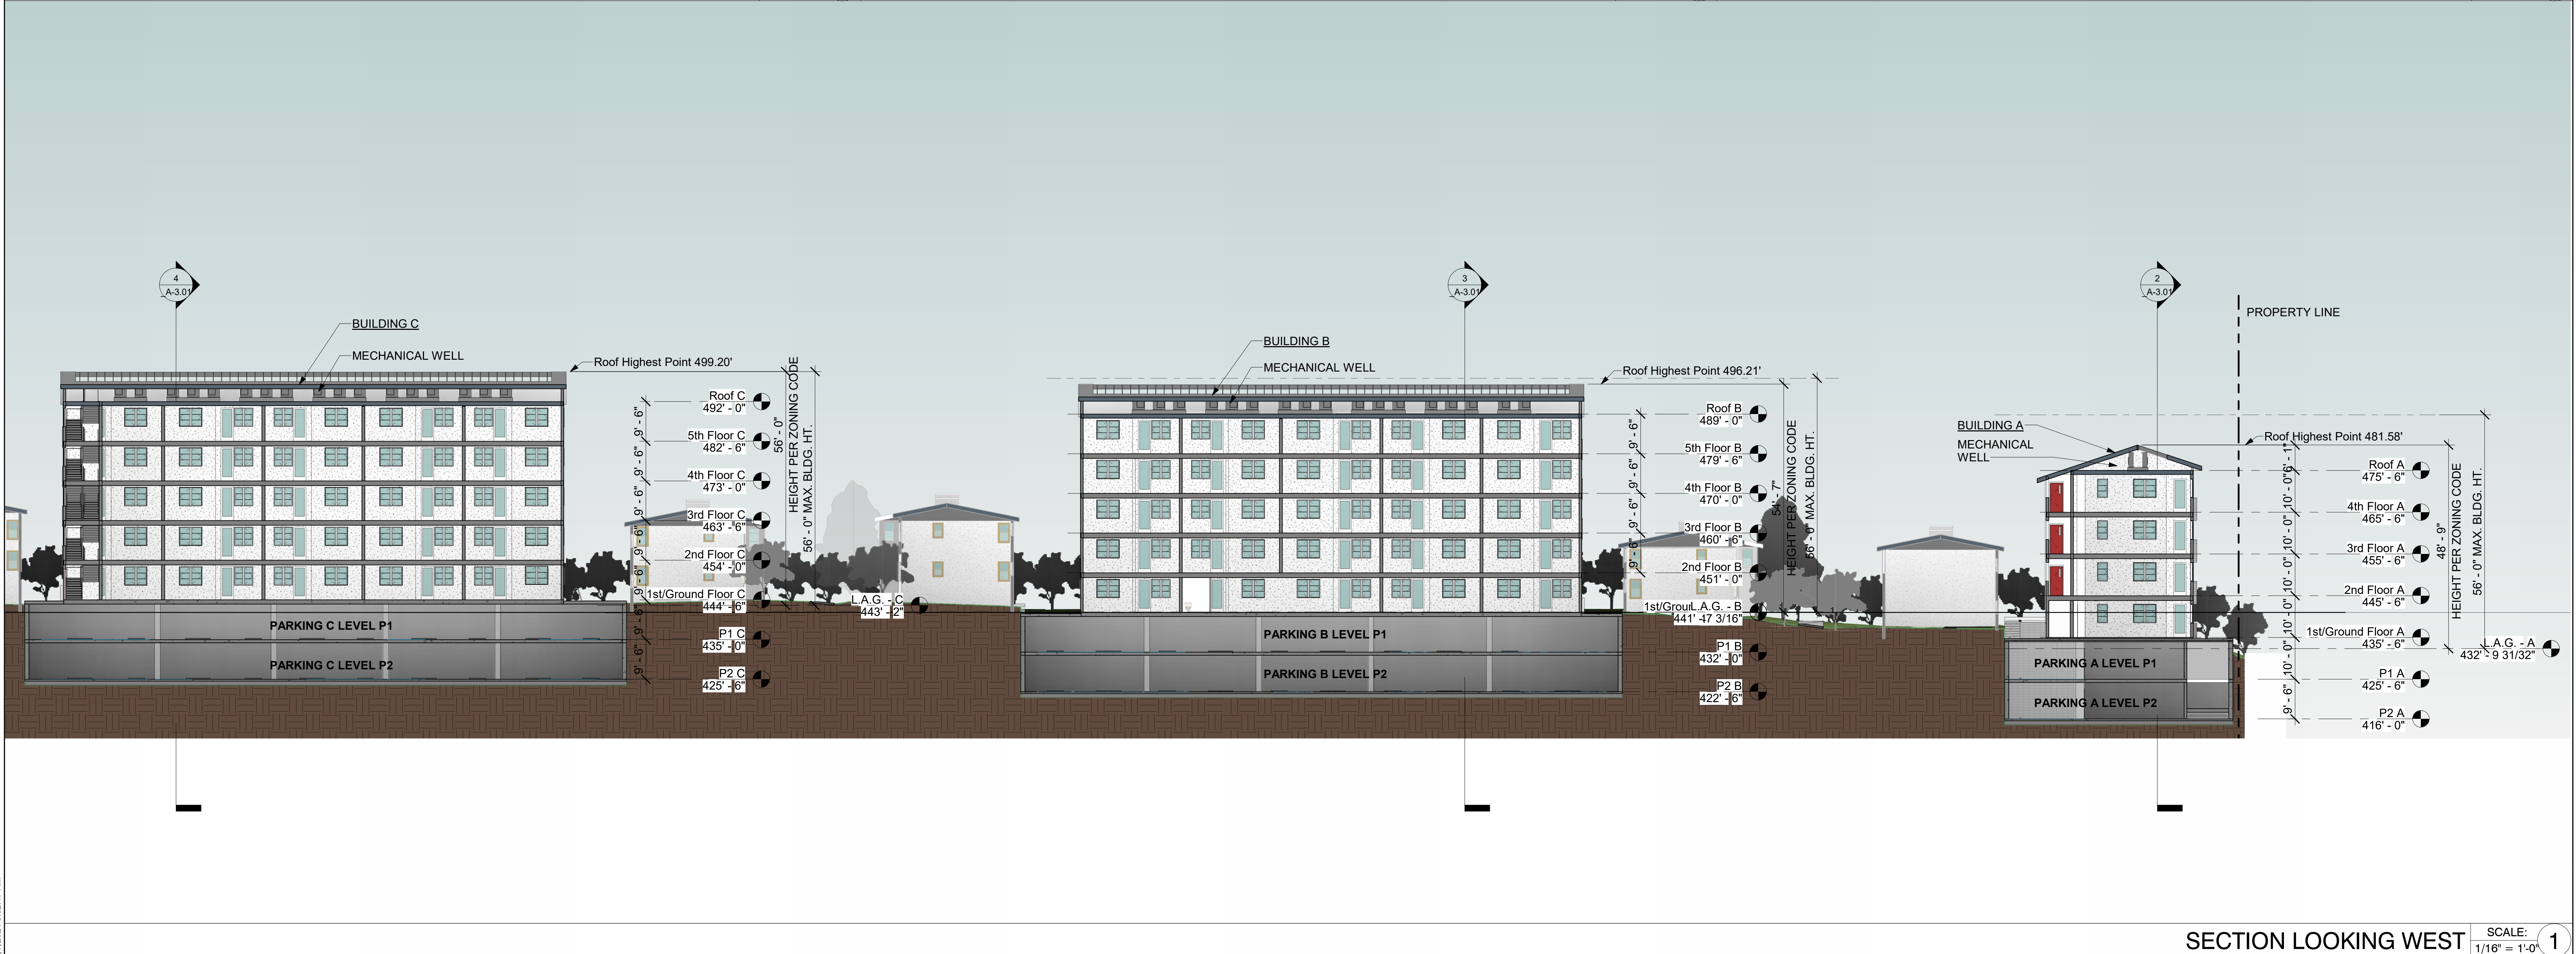

SECTION LOOKING WEST SCALE: 1/16" = 1'-0" 1

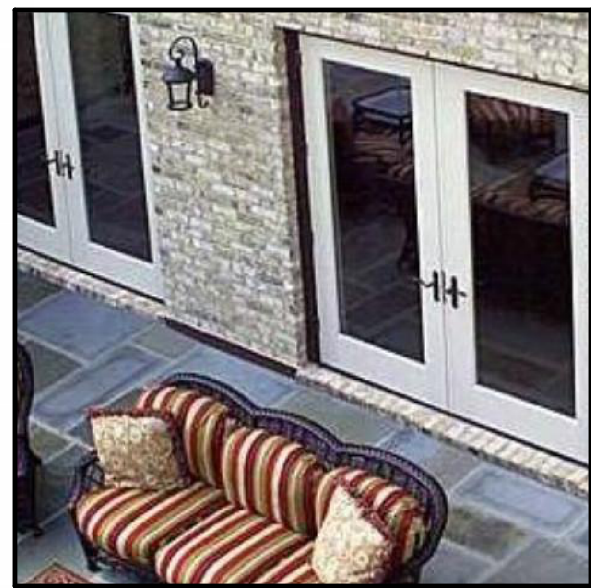


EXTERIOR DOORS - FIBERGLASS
WHITE W/ SINGLE LITE




WINDOWS - FIBERGLASS WHITE




ROOF SHINGLES - OYSTER SHELL
OWENS CORNING DURATION COOL
ROOF

 


EXTERIOR TRIM PAINT -
HARWOOD PUTTY
BENJAMIN MOORE,
WILLIAMSBURG CW-5

 

EXTERIOR PLASTER PAINT /
WOOD SIDING - GEDDY GRAY
BENJAMIN MOORE,
WILLIAMSBURG CW-720

 

EXTERIOR PLASTER PAINT /
WOOD SIDING - BONE BLACK
BENJAMIN MOORE,
WILLIAMSBURG CW-715

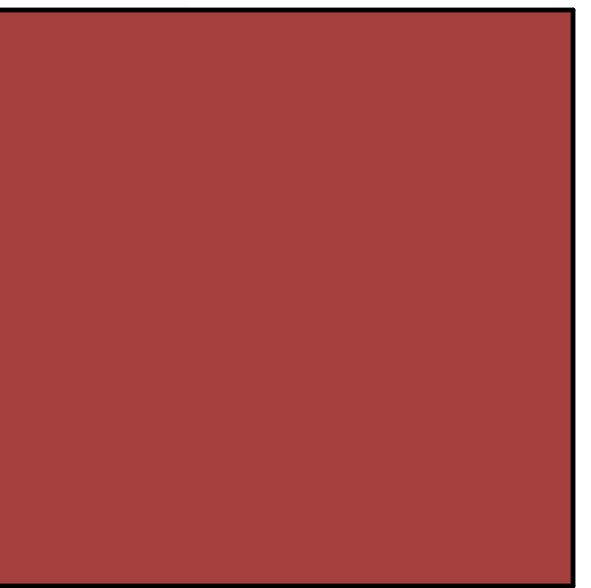


EXTERIOR DOOR PAINT - KING'S RED
BENJAMIN MOORE, WILLIAMSBURG
CW-335

MATERIALS



WEST ELEVATION

SCALE: 1/16" = 1'-0"

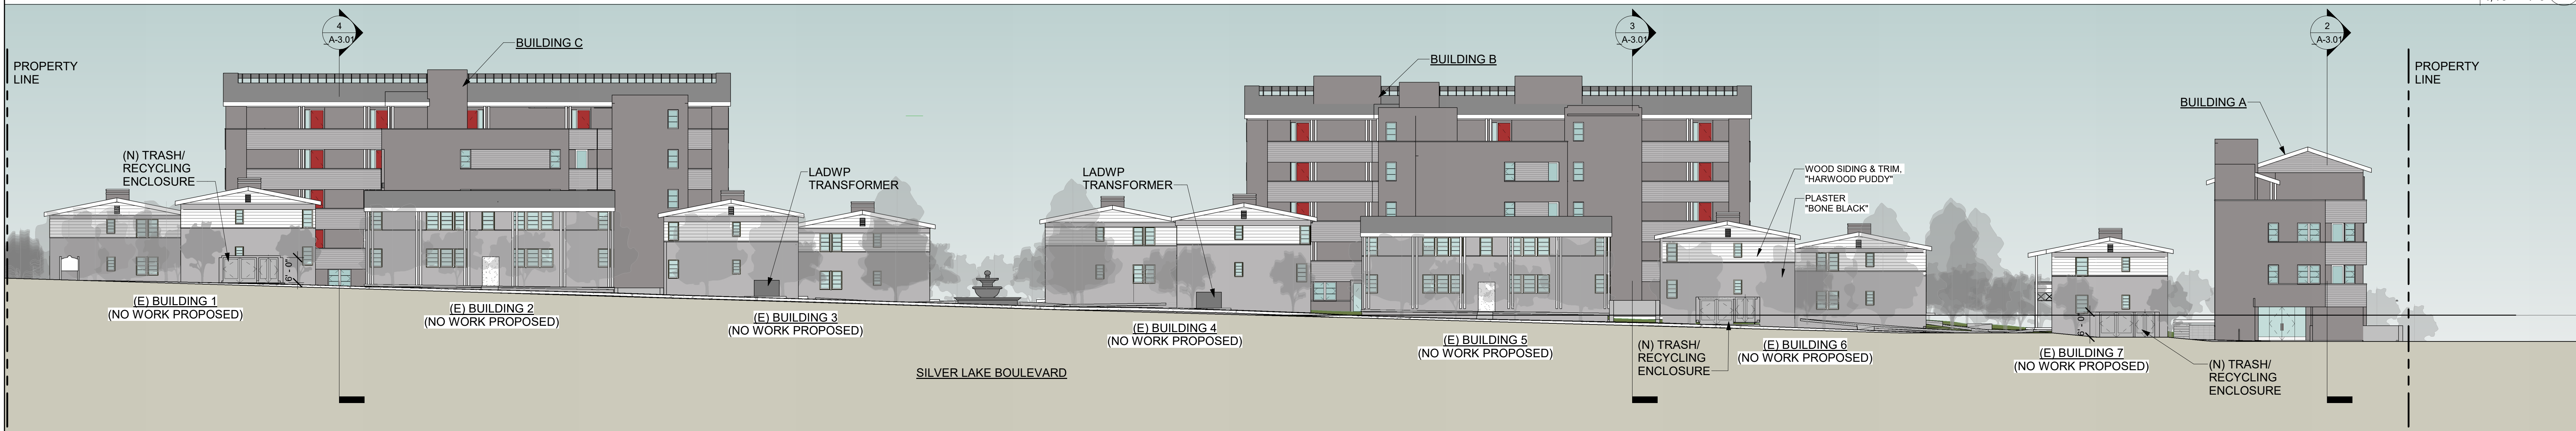

EAST ELEVATION W/ CONTEXT

SCALE: 1/16" = 1'-0"



EAST ELEVATION (UNBLOCKED BY CONTEXT)

SCALE: 1/16" = 1'-0"

1344 20th Street S44, CA
1-310-394-4045
info@dfh.com
www.dfh.com

dfh
architecture
interiors

PROJECT REVIEW





Silver Lake Garden Apts.
2413-2499 Silver Lake Blvd
Los Angeles, CA 90039

June 7, 2024




EXTERIOR ELEVATIONS


Date: 09/28/23
Scale: 1/16" = 1'-0"
By: Author
Project No: 2227
Page No: 2227

A-4.01
OF

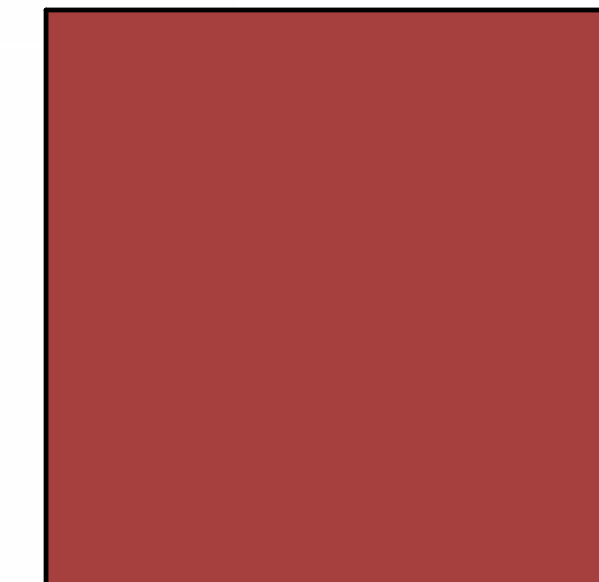  
 


MATERIALS

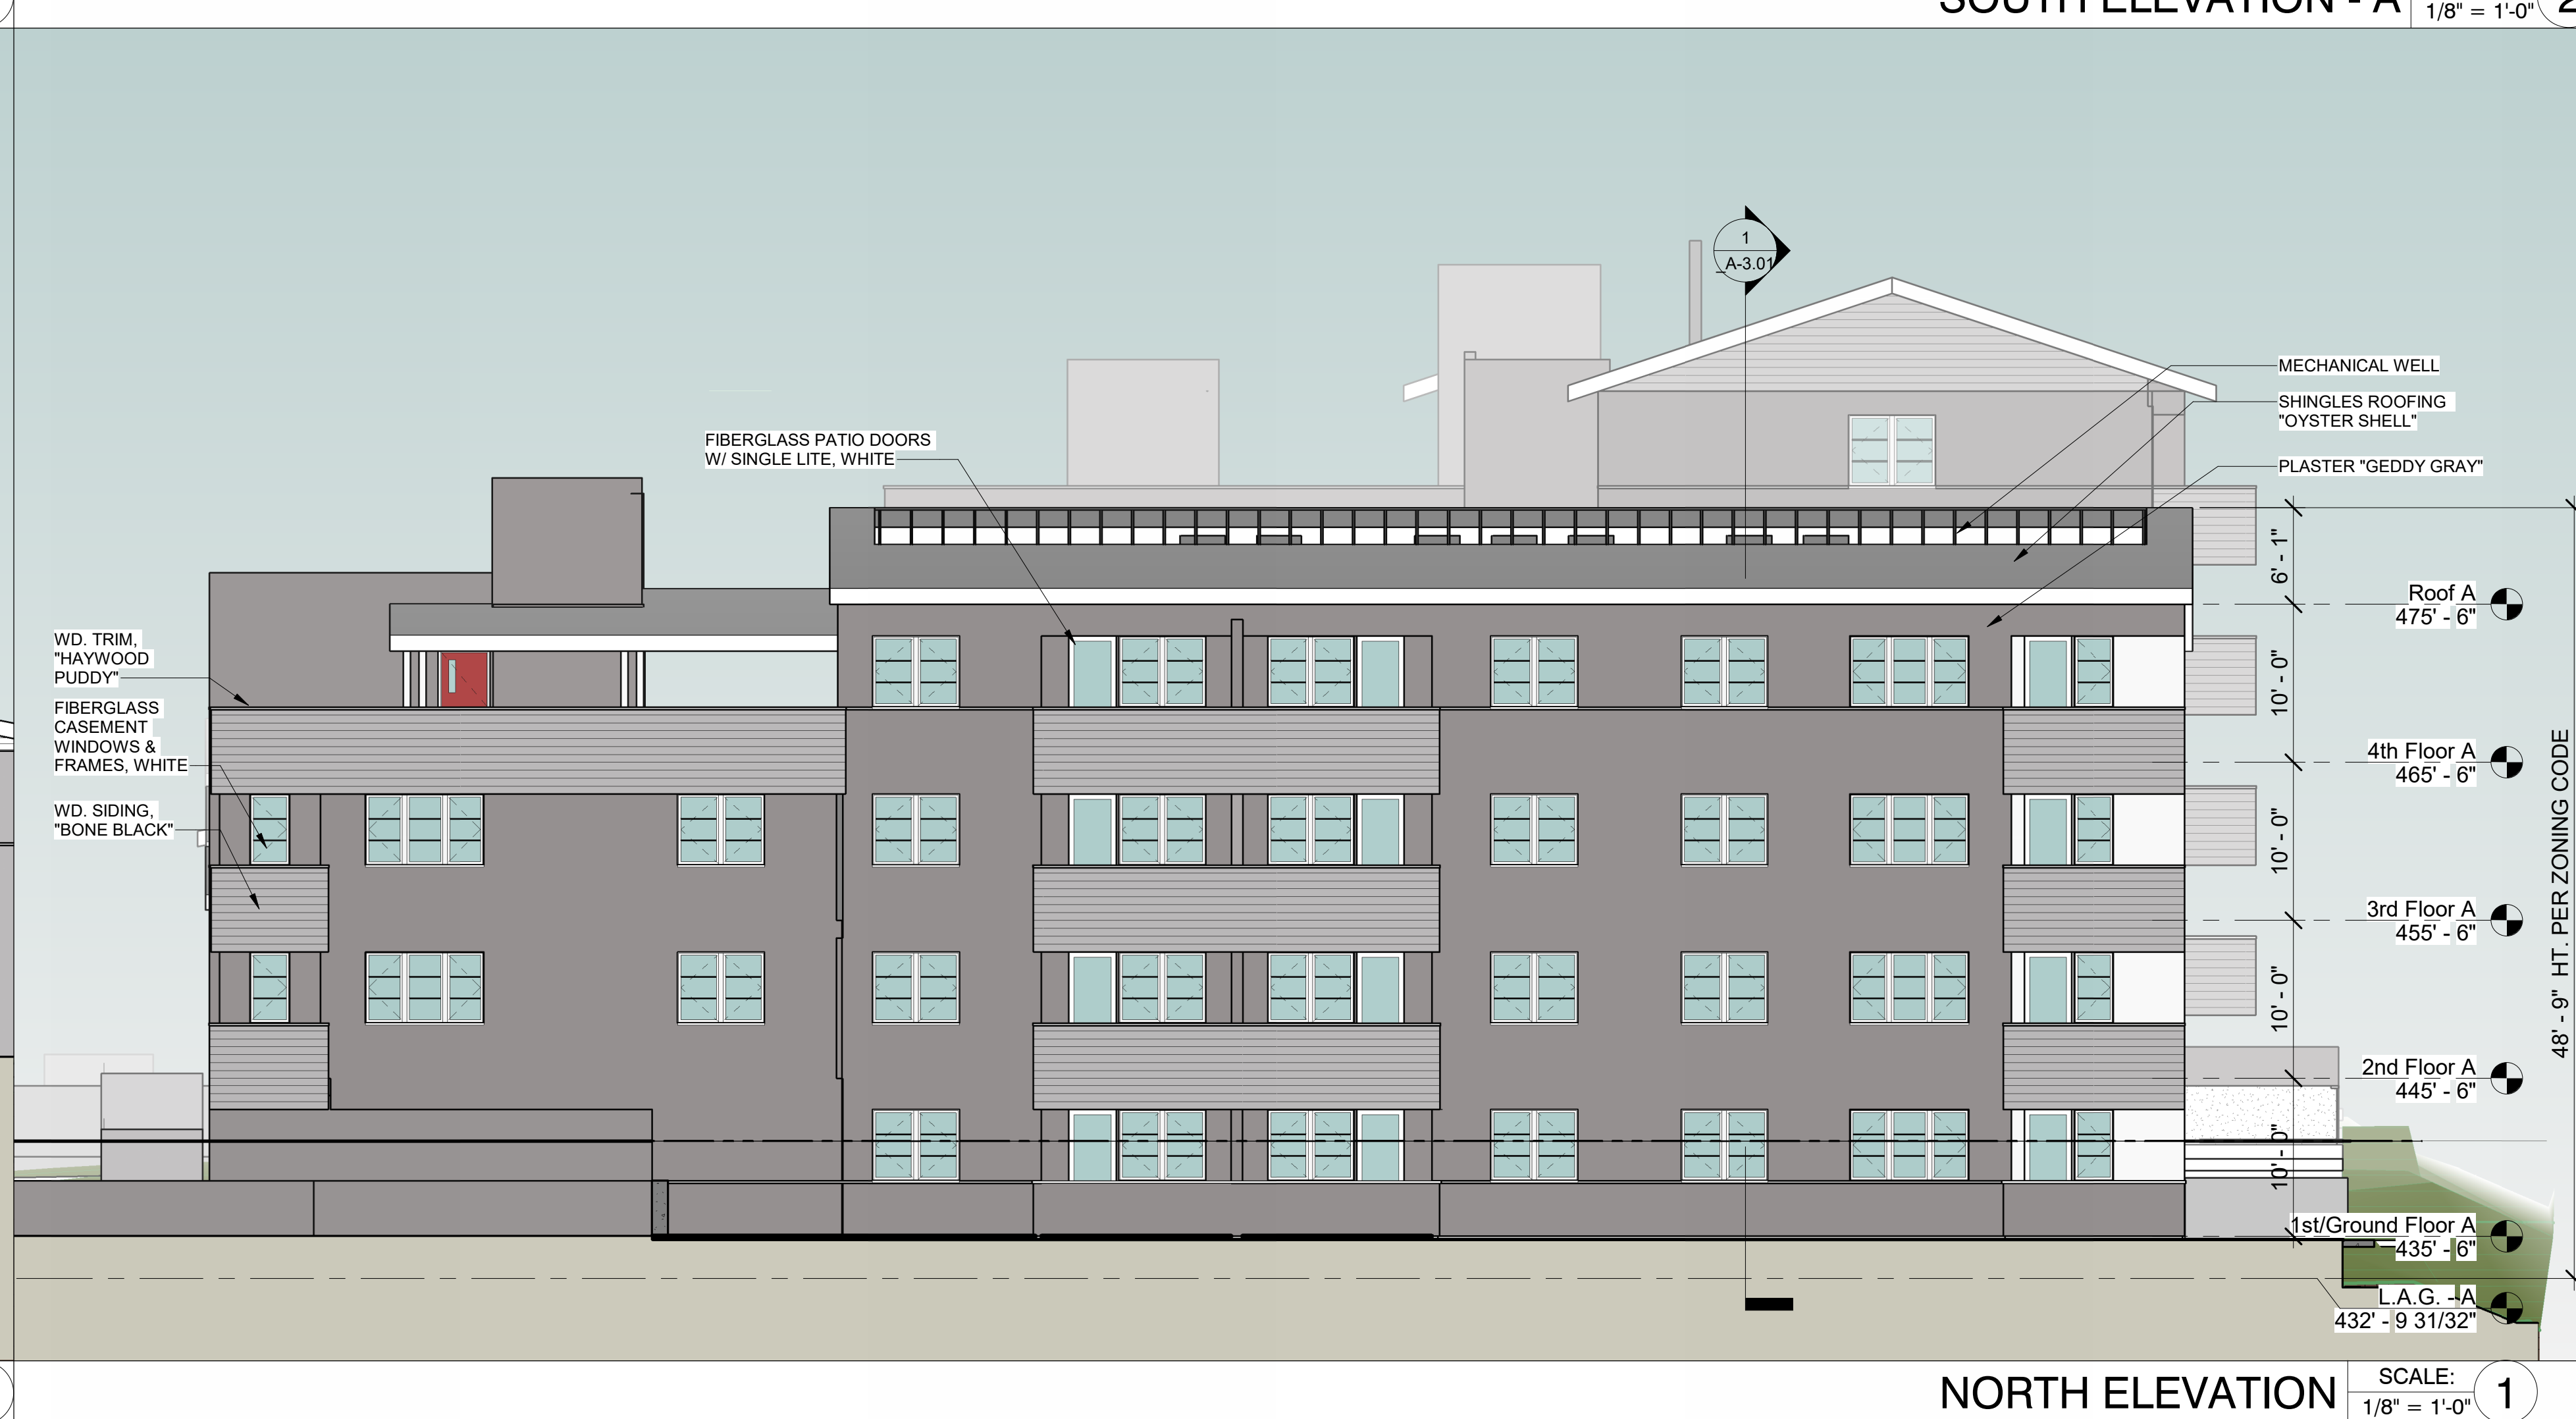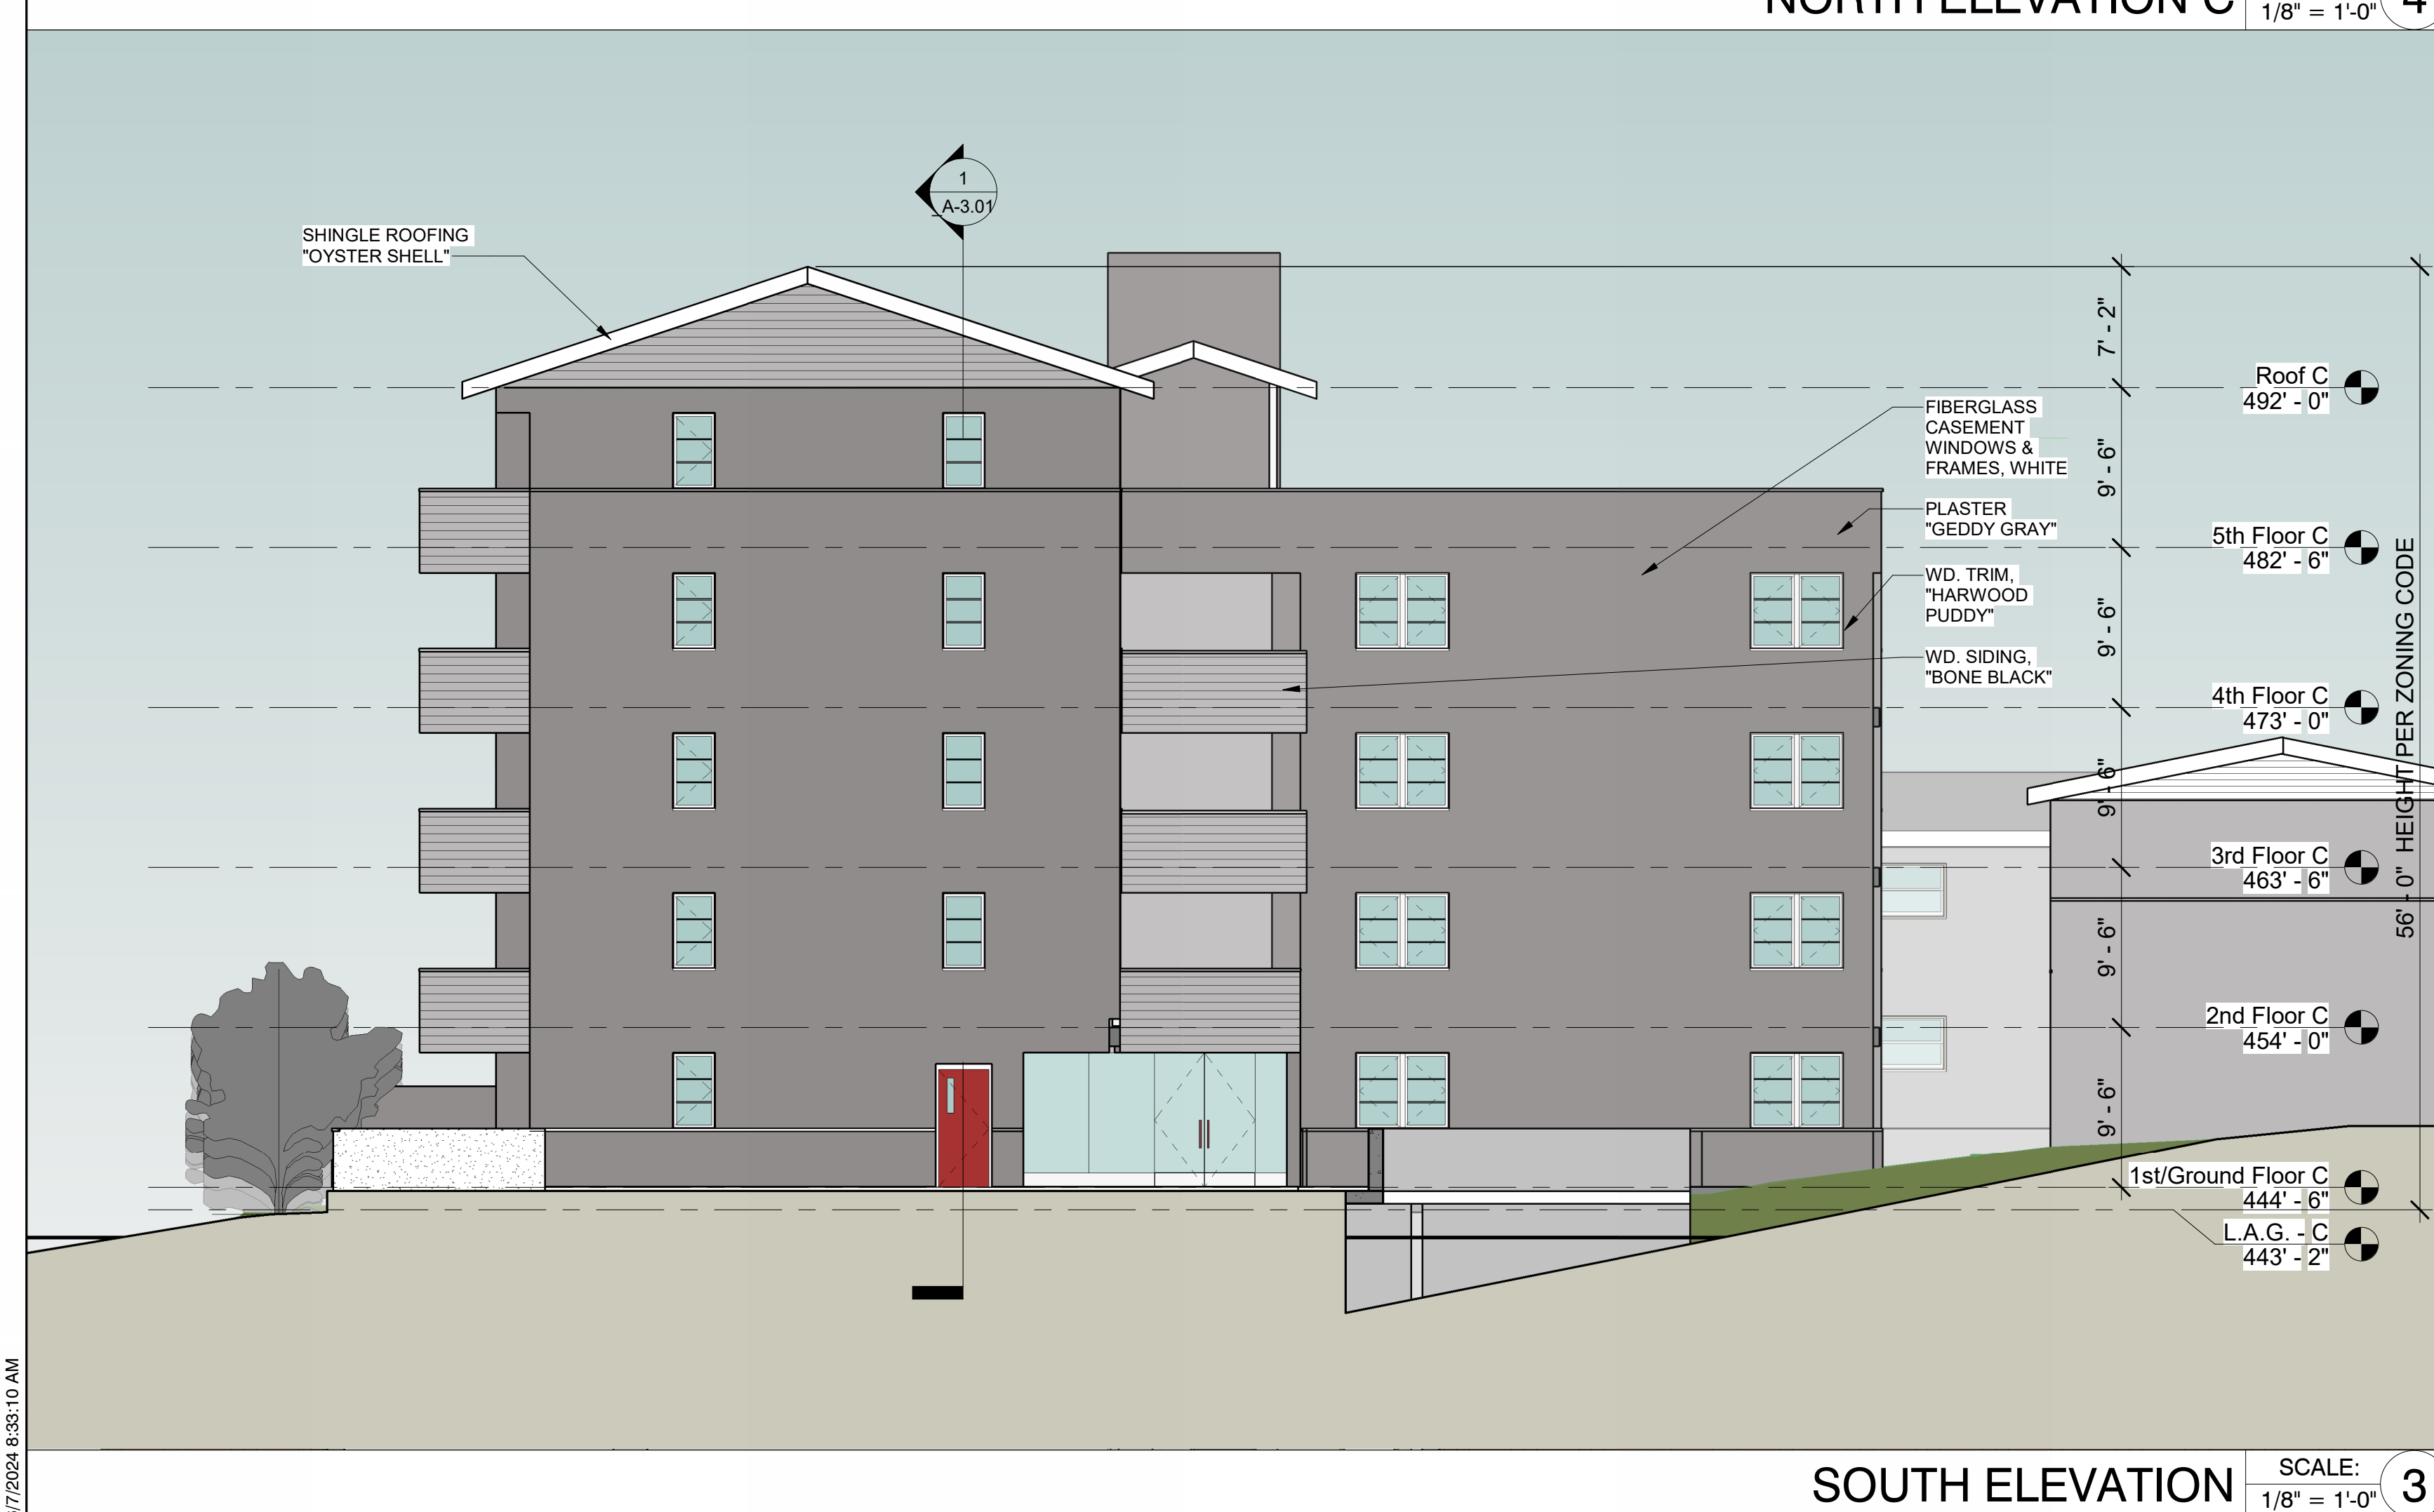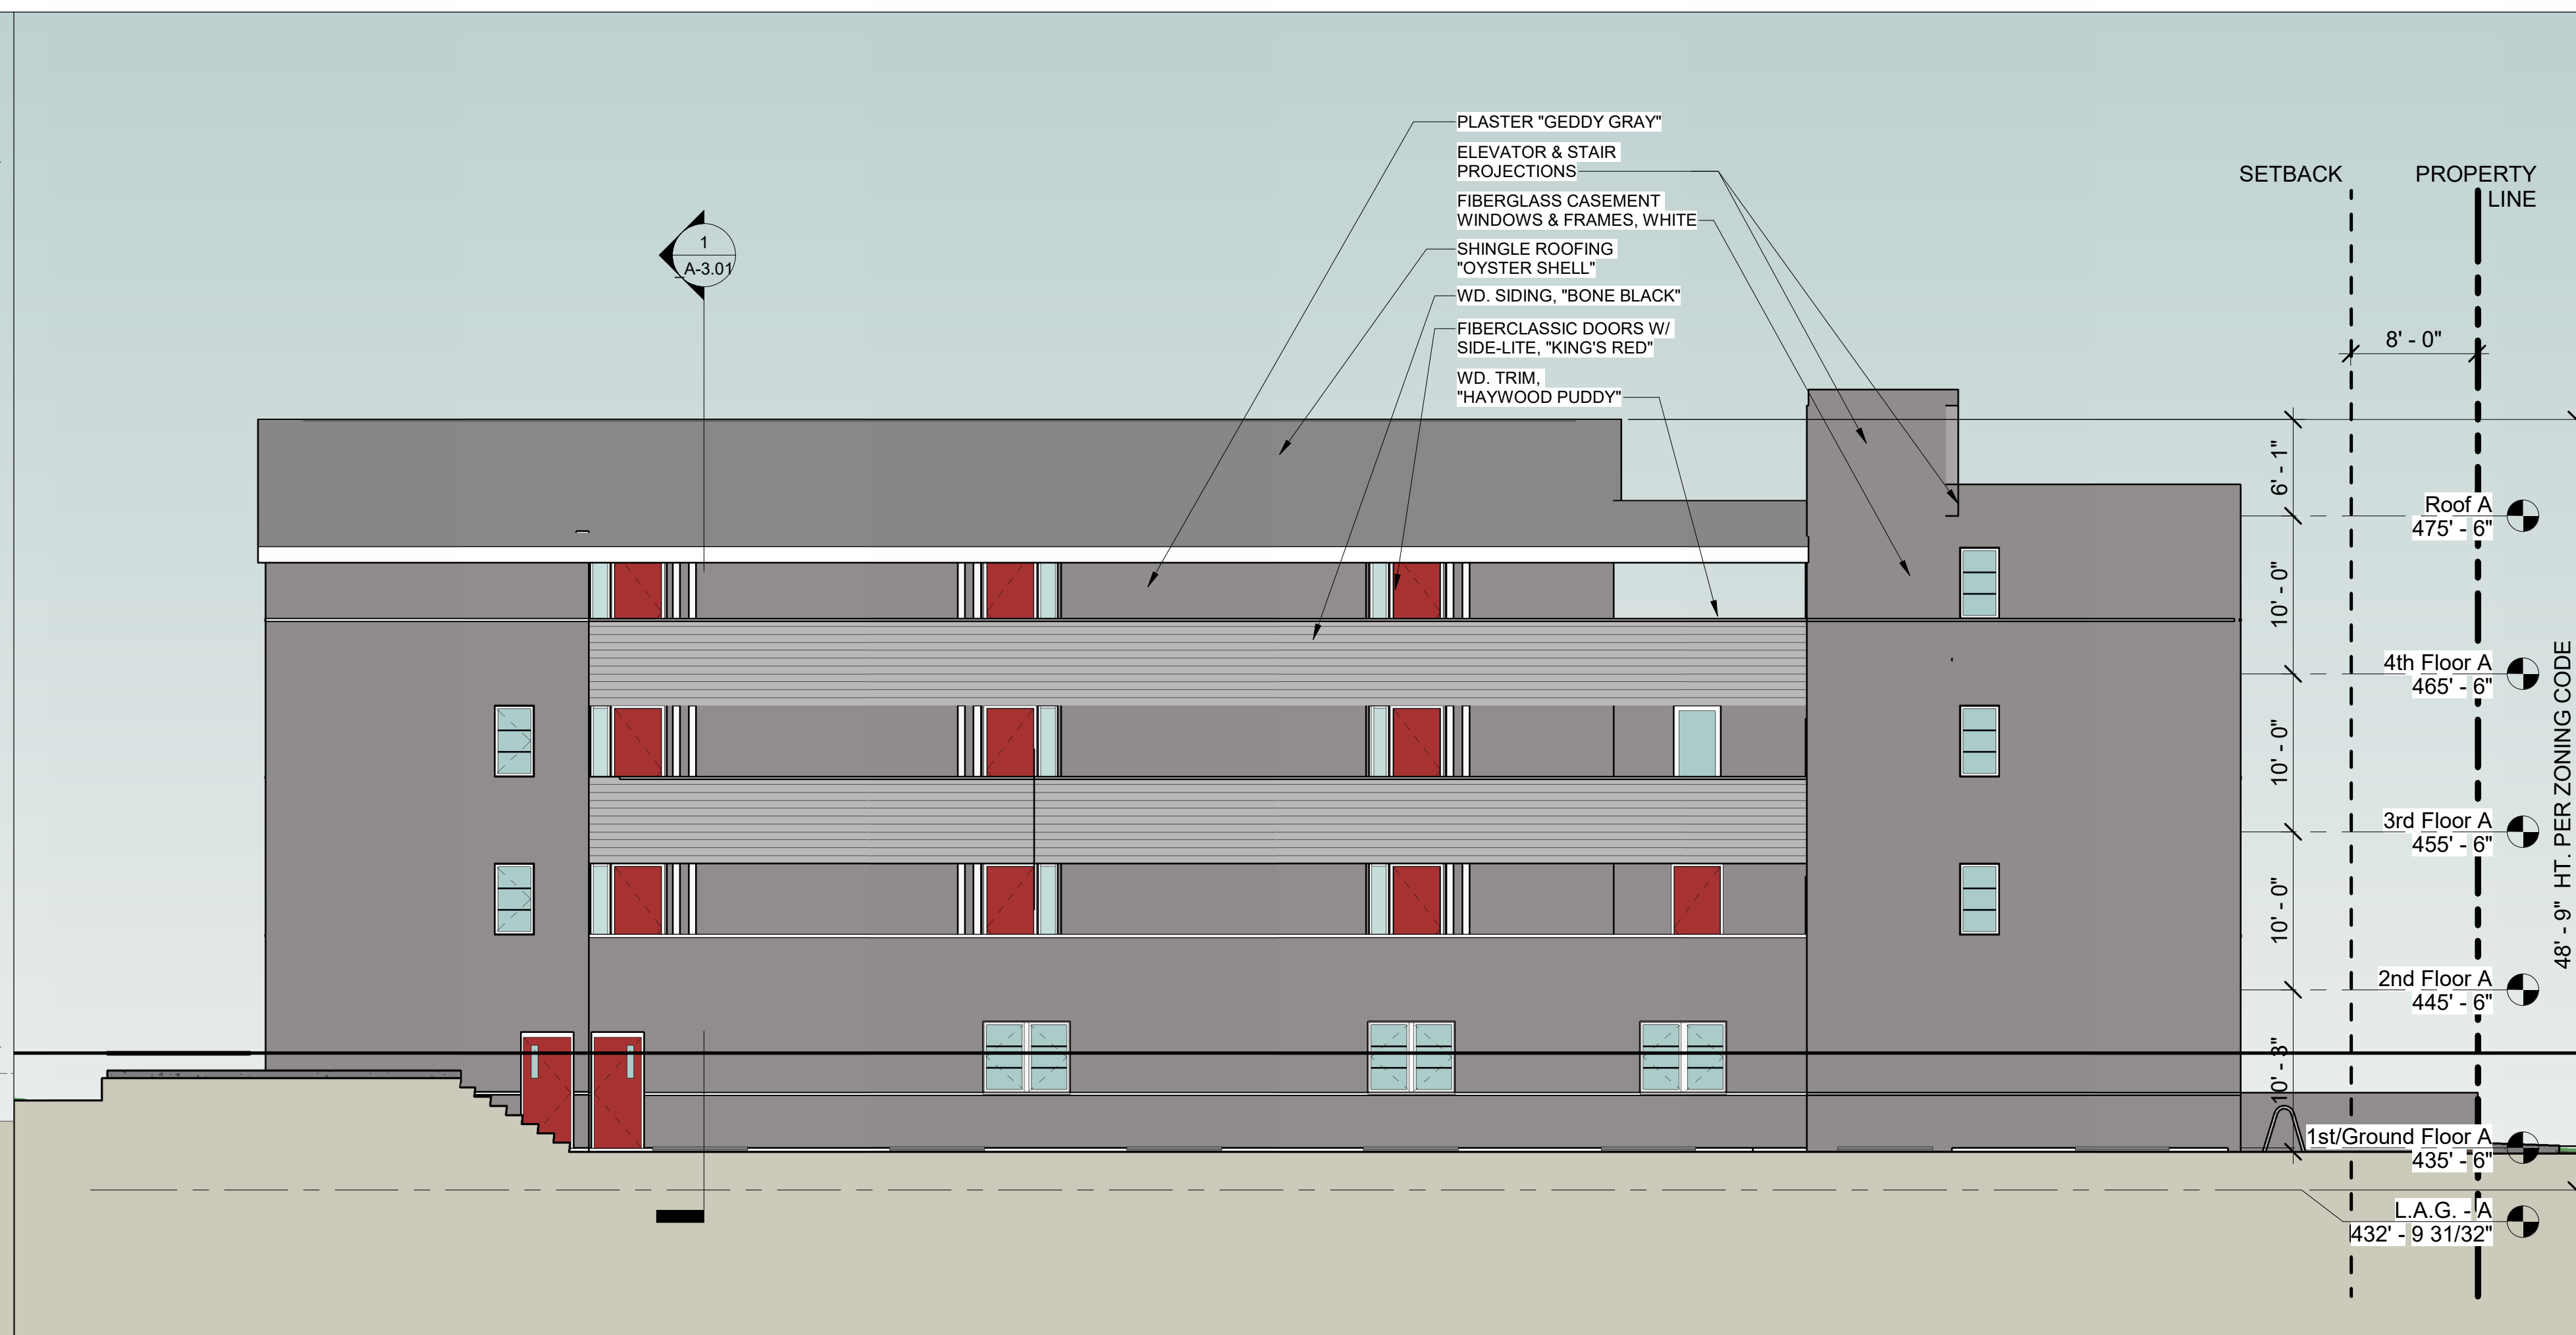


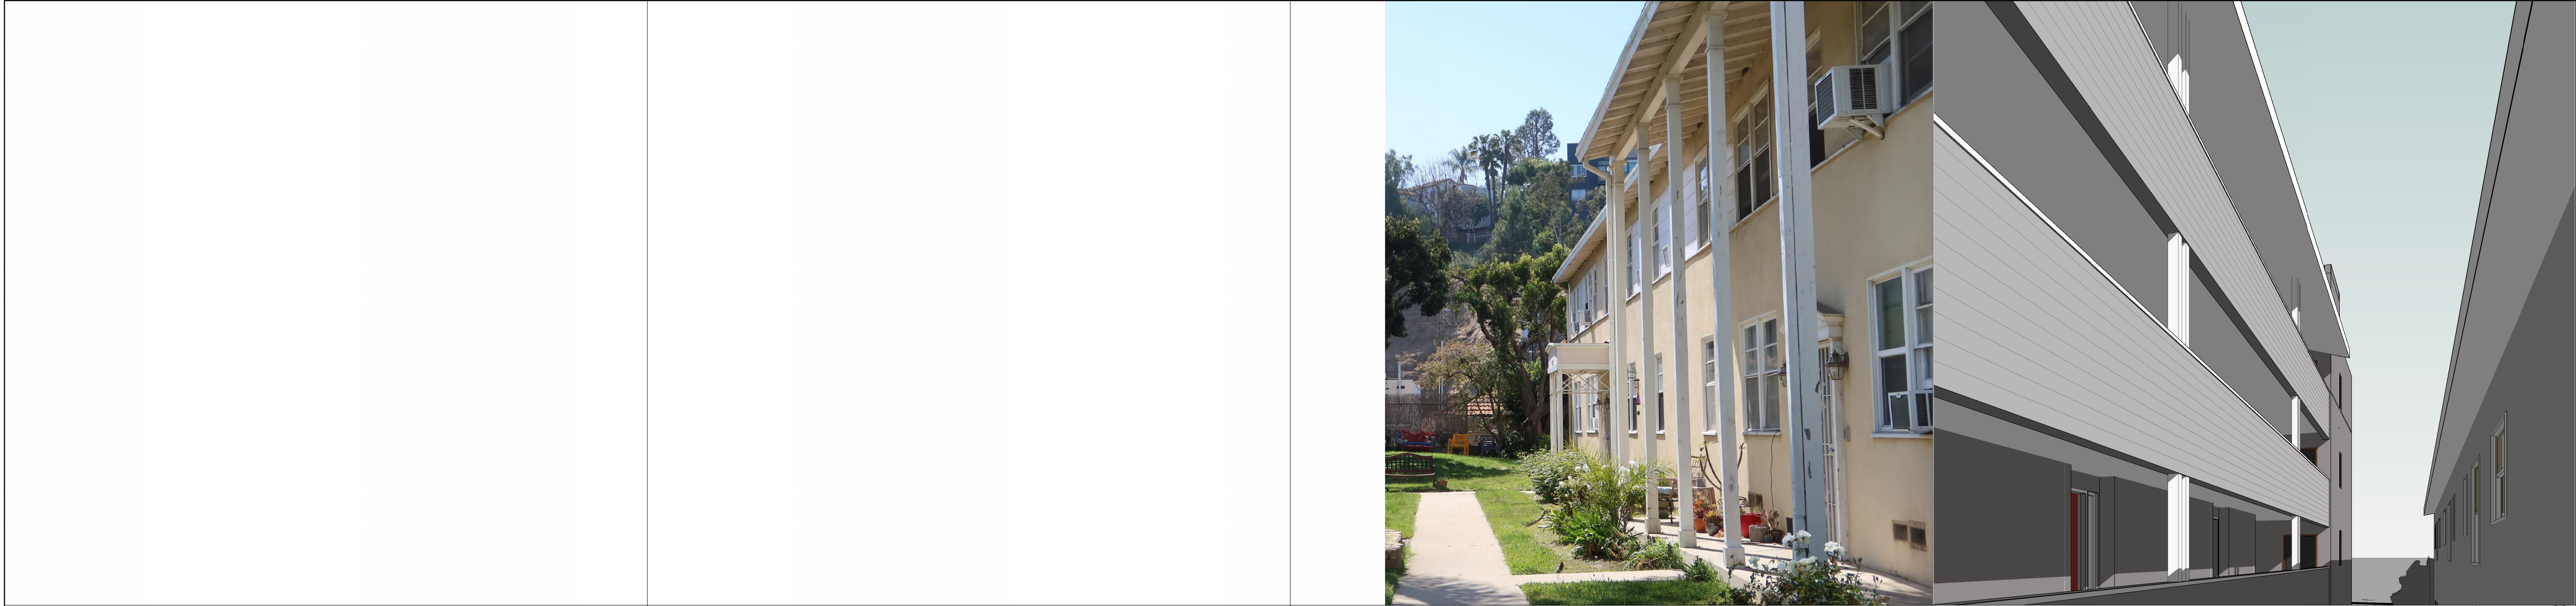

Colonnade SCALE: 3

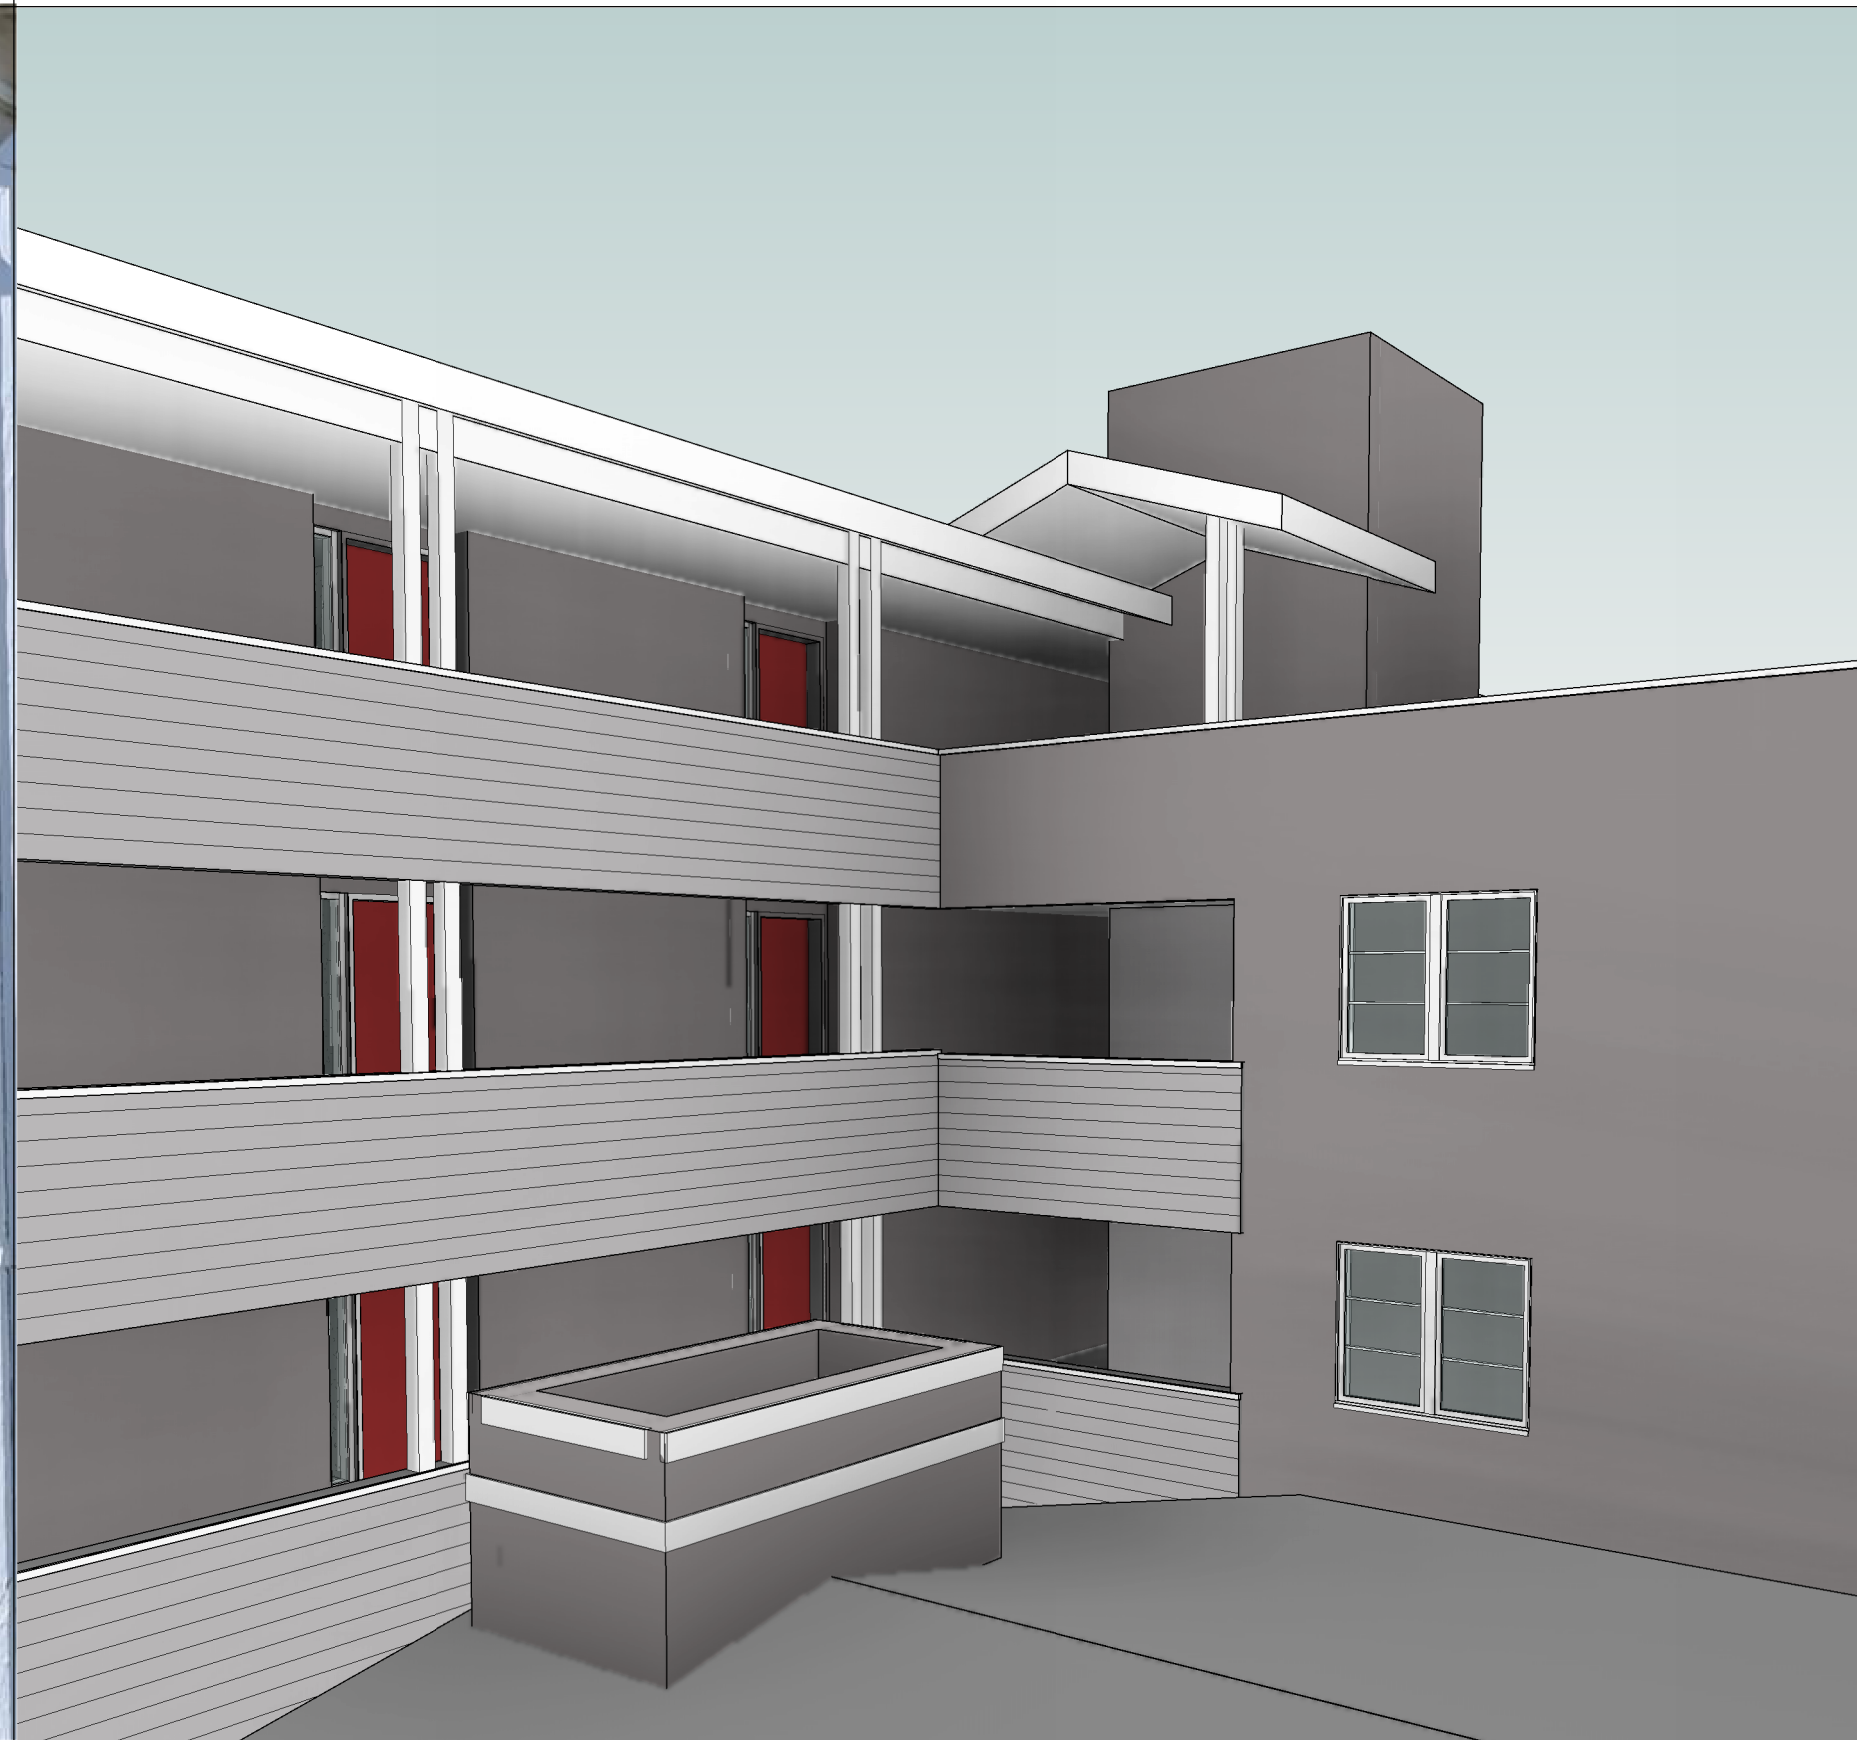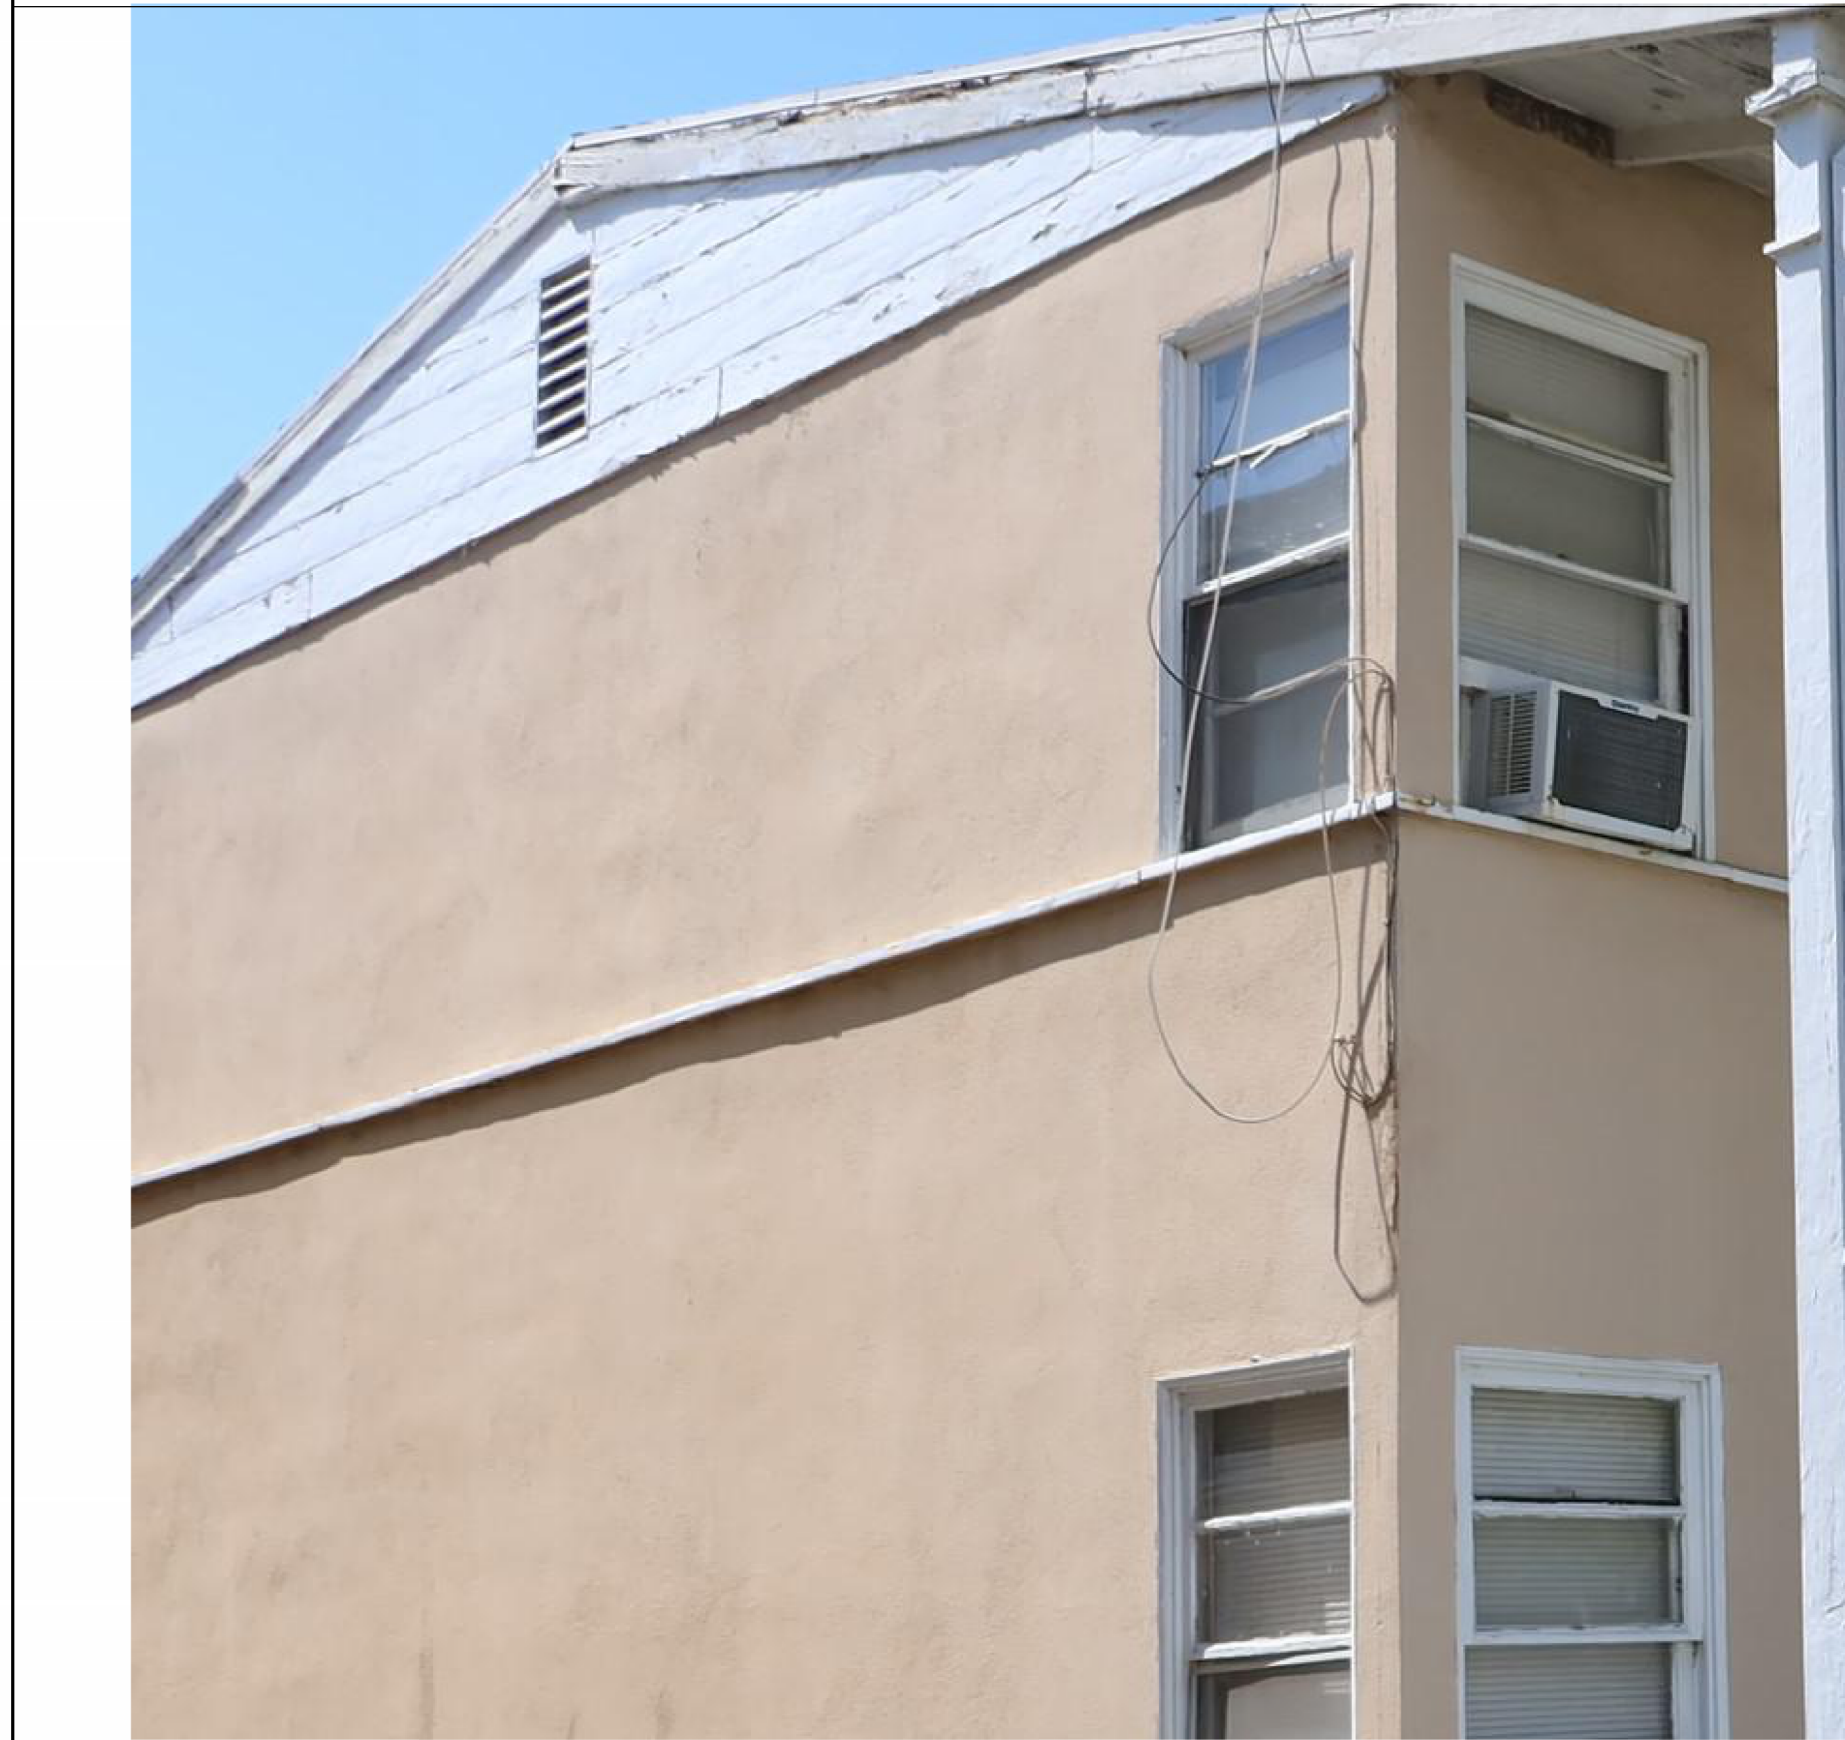


Wood Trim SCALE: 5

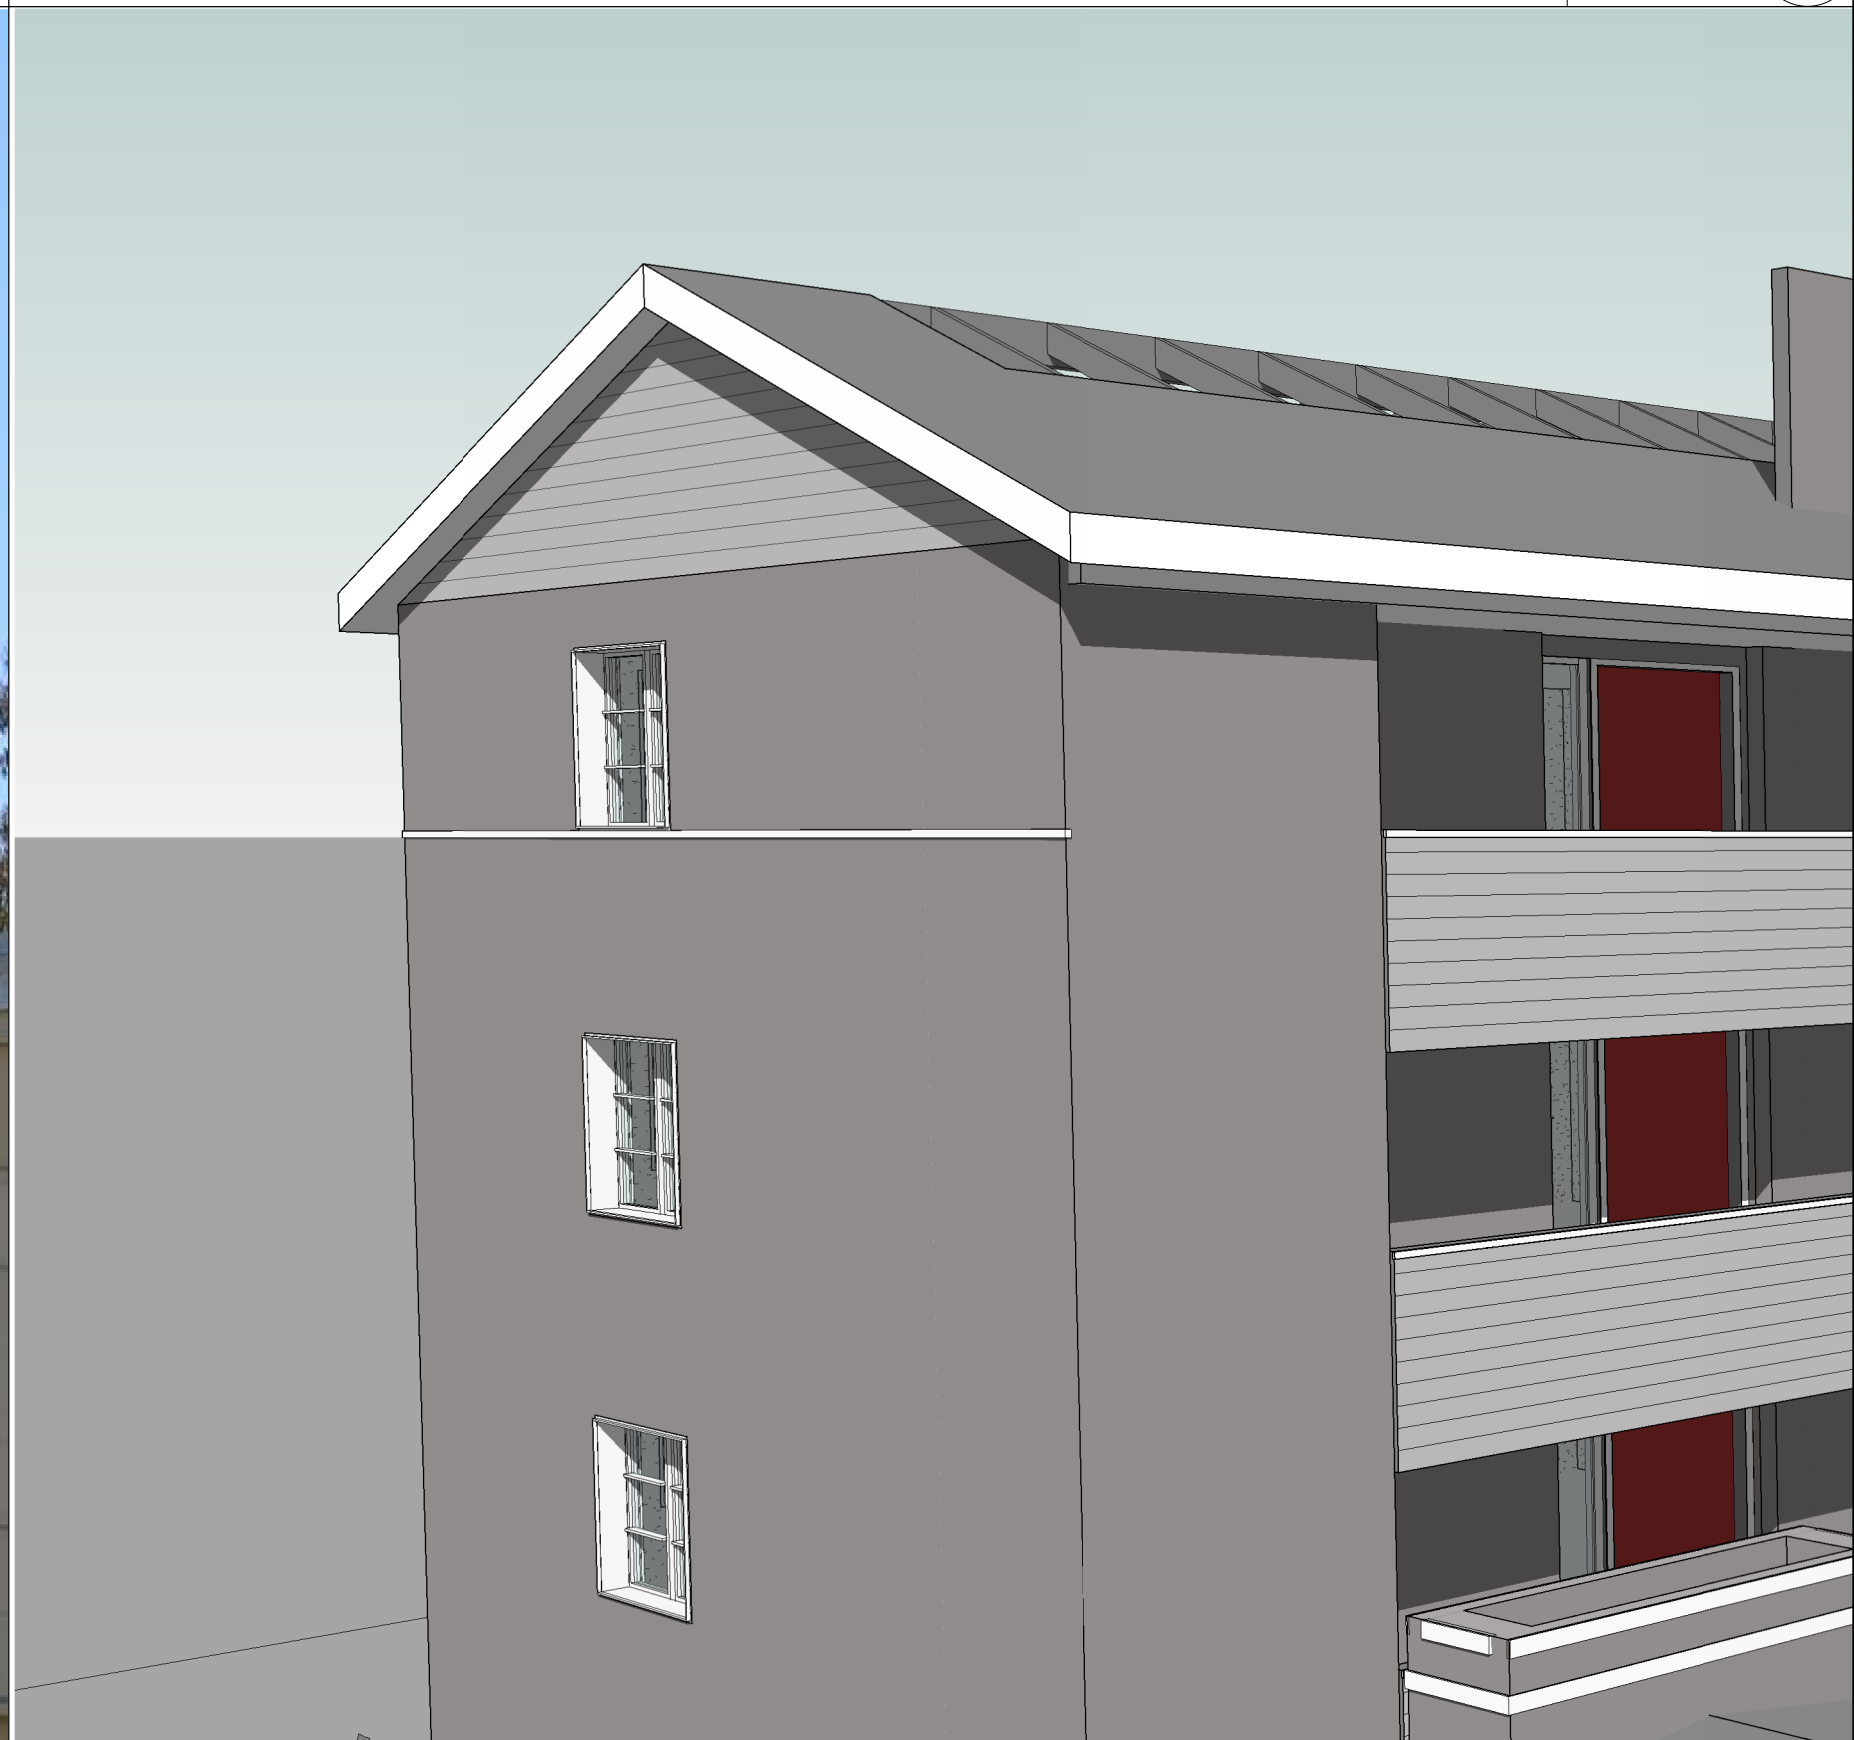

Eaves SCALE: 2



Wood Siding SCALE: 4

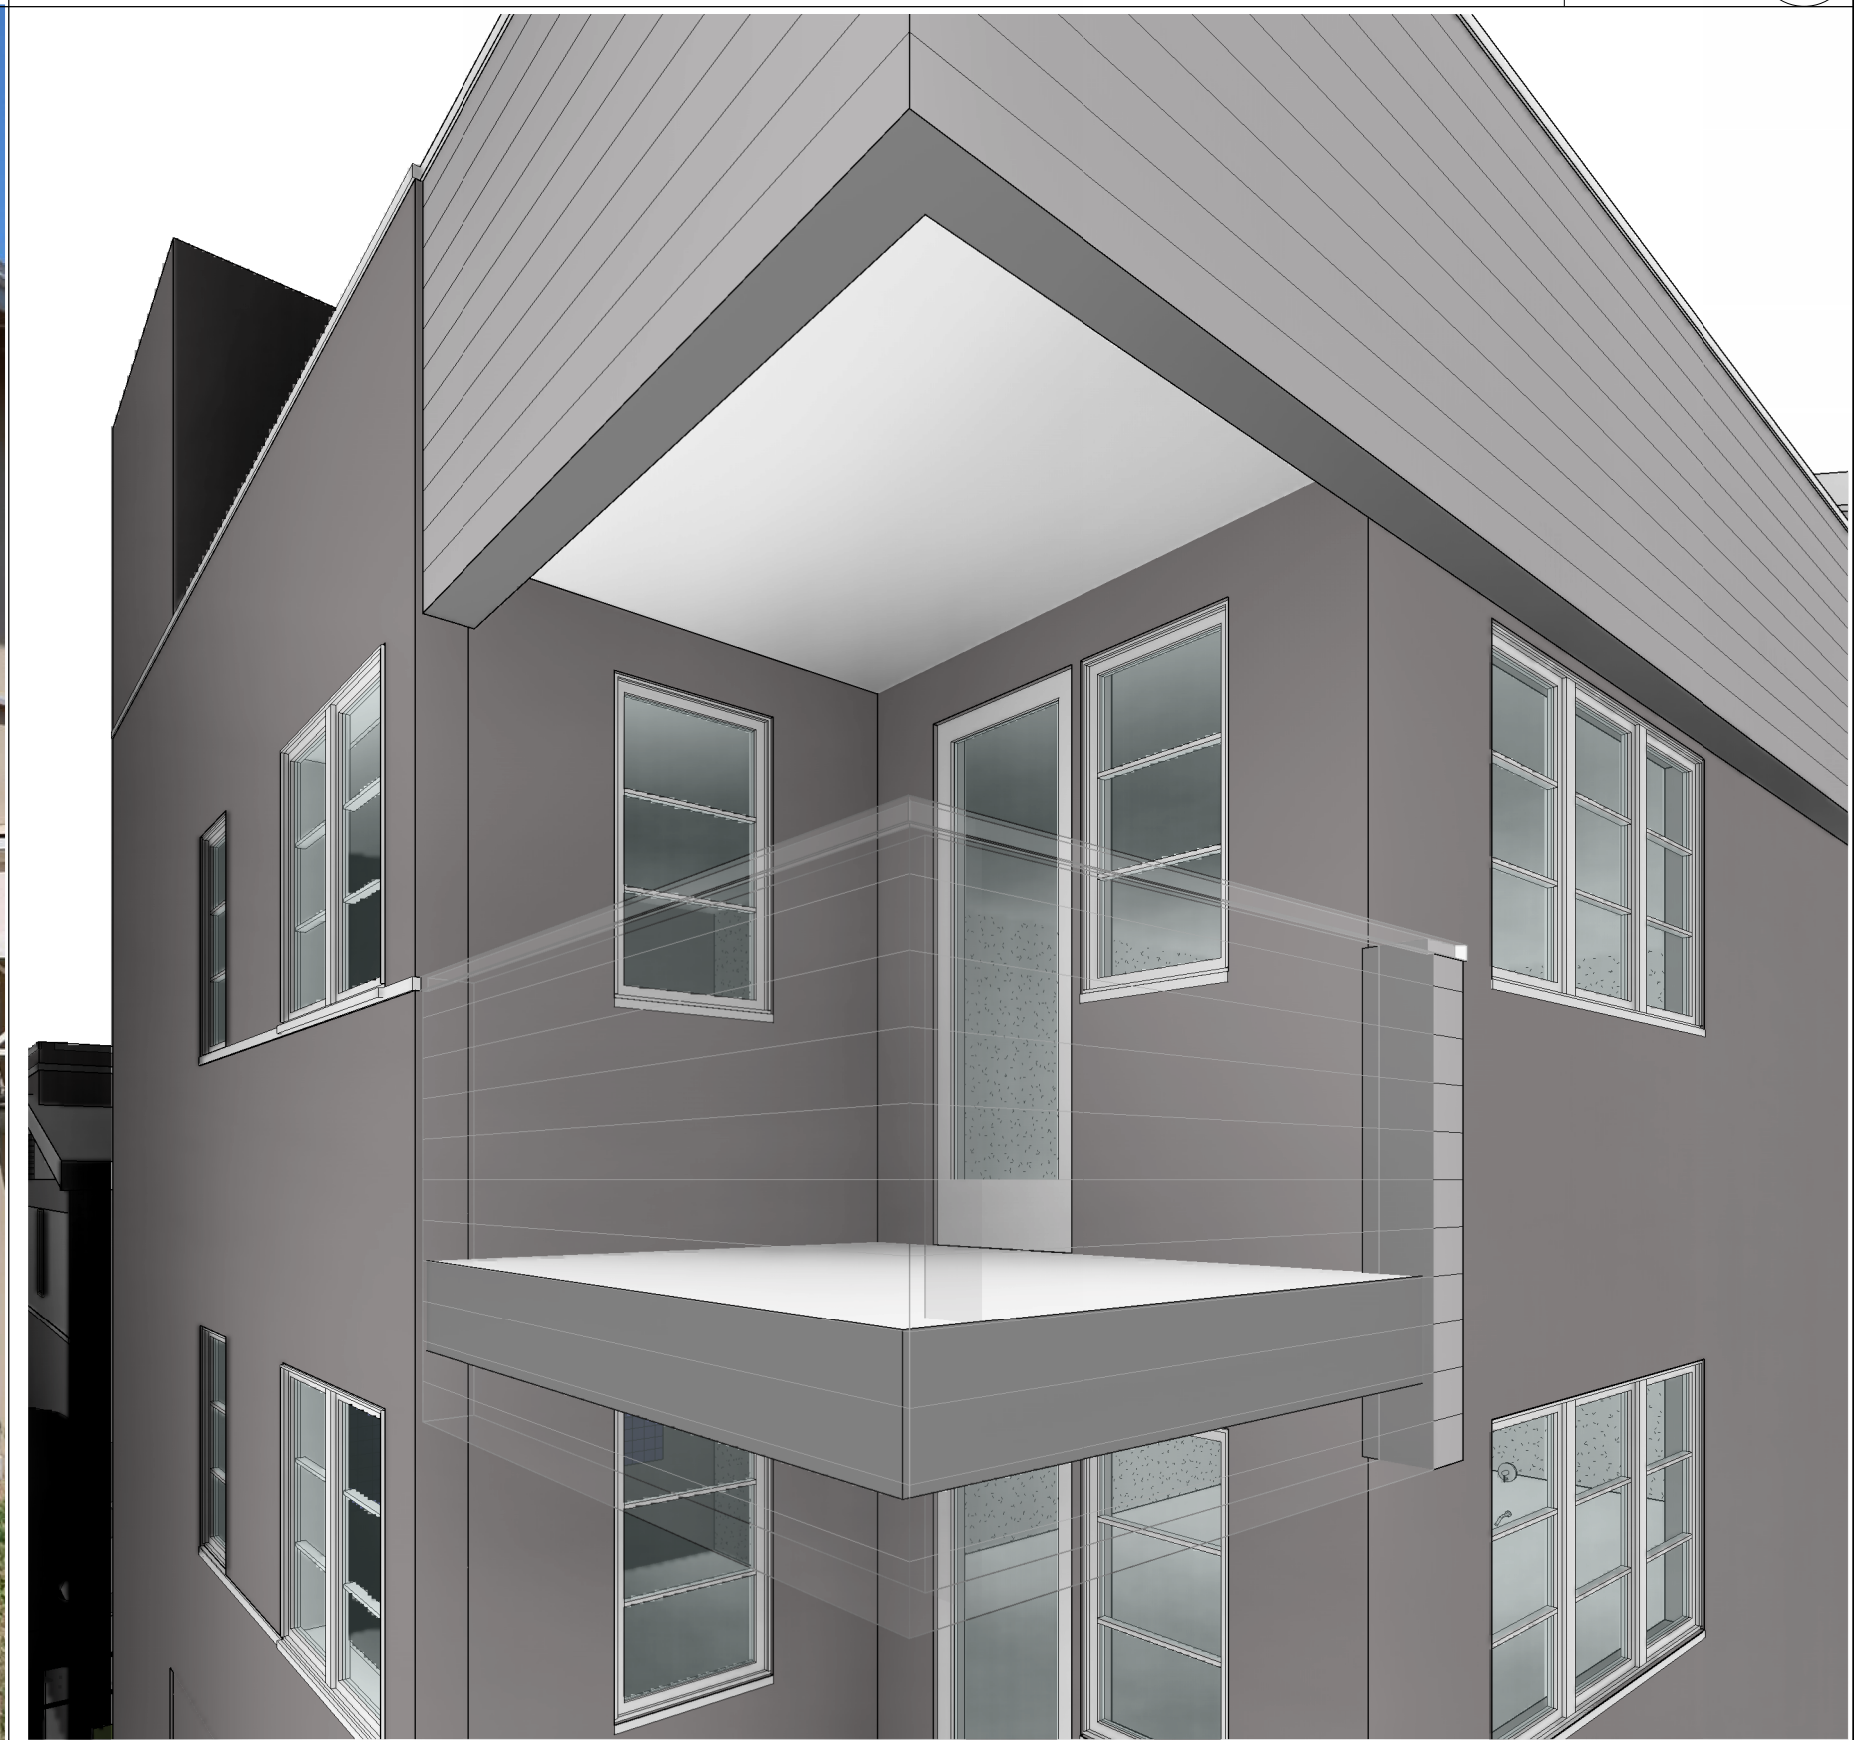

Windows SCALE: 1



A-5.01


LEGEND OF AMENITY

- A. Large private patio at ground level.
- B. Community BBQ dining terrace.
- C. Community chat room.
- D. Outdoor lobby.
- E. Stairs per Architecture.
- F. Trash enclosure.
- G. City Sidewalk and existing ramp.
- H. Visual connection.
- I. Fountain.
- J. Fire Access Cut-De-Gee.
- K. New "Silver Lake Garden Apartment" property sign.
- L. Preserved existing asphalt driveway with planter pots for traffic control and furniture as main access to Lobby and Manager Unit.
- M. Transformer.
- N. Driveway to the garage.
- O. Green screen fence with vine for screening the transformer.



LEGEND

- 1. 4X4 Tubular steel post
- 2. Double sided metal plate with property name and contact info

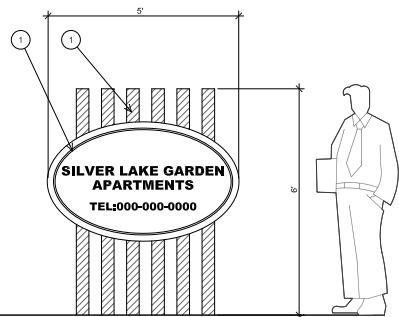

NEW PROPERTY SIGN



NEW PROPERTY SIGN



Max Mathman Inspiration



FOUNTAIN



INTERACTIONS BETWEEN RESIDENCE



DROUGHT TOLANCE

Date Revision

Sheet Title:

OVERALL
LANDSCAPE
CONCEPT PLAN

Job No.: 90039-02
Scale: 1"=20'-0"
Drawn: LCW/KCode
Checked: LCW/KCode

Sheet Number:

LA-01

1. Permeable Paving - Concrete Pavers with gravel and sand base.
2. New Concrete walkways, color similar to existing.
3. Driveway ramp with speed bump and warning paving band.
4. Turf block permeable pavers for fire truck access
5. Concrete stairs for entering the existing buildings.
6. Turf
7. Planting area
8. City Sidewalk
9. Parkway, existing street trees and turf
10. Existing concrete pavior, to be rehabilitated.



Turf block permeable pavers for fire truck access By Grasscrete



New concrete walkways




Existing concrete paving, to be rehabilitated



Warning paving band at the entry of the driveway ramp



Permeable paving - Concrete pavers with gravel and sand base
By Angelus Paving Stones / Holland / Gray

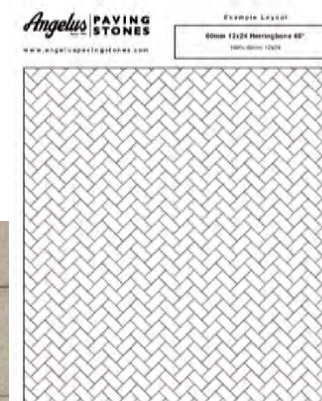

Date	Revision


Sheet Title:




PAVING MATERIAL
CONCEPT PLAN

Job No. : XXXX
Scale: 1"=20'-0"
Drawn: LCWildKode
Checked: LCWildKode

Sheet Number:

LA-02

 

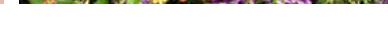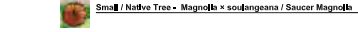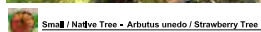

SILVER LAKE GARDEN APARTMENT
PRELIMINARY LANDSCAPE CONCEPTS
2413-2499 SILVER LAKE BOULEVARD,
LOS ANGELES, CA 90039

Date Revision








Sheet Title:

EXISTING
LANDSCAPE
CONDITION

Job No. : 90039-02
Scale: -
Drawn: LCW/dKode
Checked: LCW/dKode

Sheet Number:


LA-05

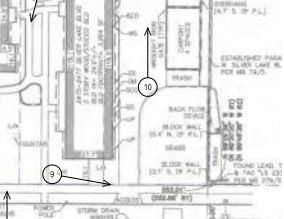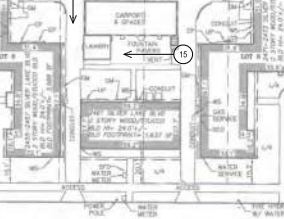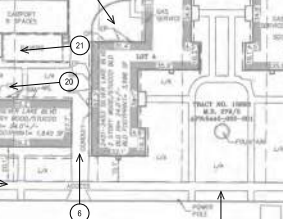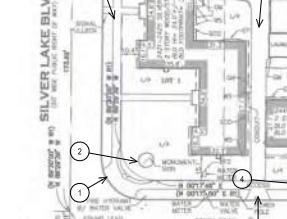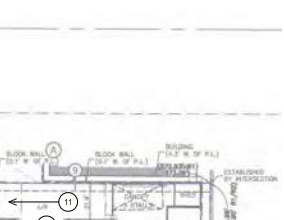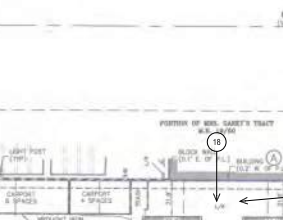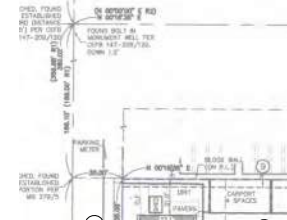


KEY	DESCRIPTION	DETAIL	COMMENTS
P-1	Existing Concrete Walkway / Driveway to be Repaired and Preserved		Pressure washed and repair damage and cracks.
P-2	Colored Concrete Driveway / Walkway match P-1	2/ LC 5.01	Natural gray with bloom finish. Joint patterns per plan.
P-3	Precast Concrete Paver Paving	3/ LC 5.01	
P-4	Turf Block - Fire Truck Access	10/ LC 5.01	
P-5	P.I.P. Concrete Stairs	4/ LC 5.01	
P-6	Concrete Paving for Private Patio	2/ LC 5.01	Per architect
P-7	Concrete Paver Warning Strip at Driveway Entrance		

KEY	DESCRIPTION	DETAIL	COMMENTS
SA-1	BBQ Island	8/ LC 5.01	
SA-2	Project Signange	1/ LC 5.01	
SA-3	Screening Fence for Transformer	-	

- A. Sidewalk, protect in place
- B. Parkway, protect in place
- C. Curb and gutter, protect in place
- D. Existing property block wall, protect in place
- E. Trash enclosure, per architect
- F. Transformer, per engineer
- G. Utility valve, per engineer
- H. Access to garage, per architect

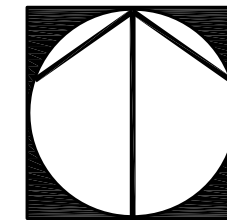

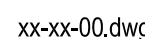

45

xx-xx-00.dwg

PV-CP-01.dwg

.dwa

PRELIMINARY LANDSCAPE DESIGN PACKAGE 2024-07-29

IRRIGATION GENERAL NOTES

1. All main line piping and control wires under paving shall be installed in separate sleeves. Main line sleeve size shall be a minimum of twice (2x) the diameter of the pipe to be sleeved. Control wire sleeves shall be of sufficient size for the required number of wires under paving.
2. All lateral line piping under paving shall be PVC schedule 40 pipe and shall be installed prior to paving.
3. Pipe sizes shall conform to those shown on the drawings. No substitutions of smaller pipe sizes shall be permitted, but substitutions of larger sizes may be approved. All damages and rejected pipe shall be removed from the site at the time of said rejection.
4. Final location of the automatic controller shall be approved by owner's authorized representative.
5. 120 VAC electrical power source at controller location shall be provided by others. The irrigation contractor shall make the final connection from the electrical source to the controller.
6. All sprinkler heads shall be set perpendicular to finish grade unless otherwise specified.
7. Spacing between on-grade drip line shall conform to those shown on the drawings, unless recommend by manufacture and approved by Landscape Architect prior to installation.
8. The irrigation contractor shall flush and adjust all sprinkler heads and valves for optimum coverage with no overspray onto walks, streets, walls, etc.
9. This design is diagrammatic. All piping, valves, etc. Shown within paved areas are for design clarification only and shall be installed in planting areas wherever possible. The contractor shall locate all valves in shrub areas.
10. It is the responsibility of the irrigation contractor to familiarize himself with all grade differences, location of walls, retaining walls, structures and utilities. The irrigation contractor shall repair or replace all items damaged by his work. He shall coordinate his work with other contractors for the location and installation of pipe sleeves and laterals through walls, under roadways and paving, etc.
11. Do not willfully install the sprinkler system as shown on the drawings when it is obvious in the field that unknown obstructions, grade differences or differences in the area dimensions exist that might not have been considered in the engineering. Such obstructions or differences should be brought to the attention of the owner's authorized representative. In the event this notification is not performed, the irrigation contractor shall assume full responsibility for any revisions necessary.
12. All irrigation equipment not otherwise detailed or specified shall be installed as per manufacturer's recommendations and specifications.
13. ADV (anti-drain valves) units as shown in the details are for typical installation only, and may not be required on all heads. Prior to installation the contractor shall verify with the on-site grades. If there is an elevation difference of 24" or more between the highest head and lowest head on a system, the adv's shall be installed per the detail.

IRRIGATION LEGEND:

SYMBOL	DESCRIPTION	SIZE	DETAIL	NOTES
	DOMESTIC WATER METER - PER CIVIL PLANS	-	-	
	RAINBIRD ESP-ME3 CONTROLLER. 36 STATION			Installed inside weather-proof enclosure box.
	BACKFLOW PREVENTOR ZURN MODEL ZX500XL			
	HUNTER HC-100-FLOW IRRIGATION SUB-METER AND FLOW SENSOR	-	-	
	NIBCO T-585 BRONZE BALL VALVE - DIAGRAMMATIC LOCATION	per mainline	-	
	RAINBIRD DV/DVF REMOTE CONTROL VALVE	per plan	-	
	RAINBIRD XCZ-100-PRF REMOTE CONTROL VALVE KIT	per plan	-	
	RAINBIRD XFCV ON-GARDE DRIP LINE WITH 12" EMITTING SPACING.	-	-	
	RAINBIRD R-VAN 24 ADJUSTABLE ARC NOZZLE (45° to 270°) ON 12" RAISER	-	-	306" (3.36 gpm) / 270" (2.52 gpm) / 180" (1.68 gpm) / 90" (0.83 gpm)
	SCH. 40 PVC IRRIGATION MAINLINE	per plan		18" MIN. COVER
	SCH. 40 PVC NON-PRESSURE LATERAL LINE	per plan		12" MIN. COVER
	DRIP LINE FLUSH POINT			
	ESP-SMT RAIN SENSOR			
	POINT OF CONNECTION			
	SIZE OF PIPE			
	HYDRO ZONE BOUNDARY			
	Quick Coupler Valve			

2245 sf
177
9-2
18"

Hydro zone SF
GPM
Valve Number
Valve size

SILVER LAKE GARDEN WATER EFFICIENT LANDSCAPE WORKSHEET

Reference Evapotranspiration (Eto)									
42.6									
Hydrozone #	Description	Plant factor (PF)	Irrigation Method	Irrigation Efficiency (IE)	ETAF (PF/IE)	Landscape Area (sr. ft.) [A]	ETAF x Area [B]	Estimated Total Water Use (ETWU)	
A-01	1)	0.8	H.E. Spray	0.75	1.07	1,505	1,605.33	42,400.06	
A-02	1)	0.8	H.E. Spray	0.75	1.07	388	413.87	10,931.05	
A-03	1)	0.8	H.E. Spray	0.81	0.99	1,160	1,145.68	30,259.67	
A-04	1)	0.8	H.E. Spray	0.81	0.99	1,739	1,717.53	45,363.43	
A-05	1)	0.8	H.E. Spray	0.81	0.99	1,160	1,145.68	30,259.67	
A-06	1)	0.8	H.E. Spray	0.75	1.07	388	413.87	10,931.05	
A-07	1)	0.8	H.E. Spray	0.75	1.07	749	798.93	21,101.43	
A-08	1)	0.8	H.E. Spray	0.75	1.07	844	900.27	23,777.84	
A-09	3)	0.5	Drip	0.81	0.62	2,245	1,385.80	36,601.81	
A-10	3)	0.5	Drip	0.81	0.62	1,202	741.98	19,597.05	
A-11	3)	0.5	Drip	0.81	0.62	777	479.63	12,667.98	
A-12	3)	0.5	Drip	0.81	0.62	1,359	838.89	22,156.73	
A-13	3)	0.5	Drip	0.81	0.62	1,330	820.99	21,583.99	
A-14	3)	0.5	Drip	0.81	0.62	934	576.54	15,227.66	
A-15	3)	0.5	Drip	0.81	0.62	878	541.98	14,314.65	
A-16	3)	0.5	Drip	0.81	0.62	934	576.54	15,227.66	
A-17	3)	0.5	Drip	0.81	0.62	745	459.88	12,146.26	
A-18	3)	0.5	Drip	0.81	0.62	604	372.84	9,847.44	
A-19	3)	0.5	Drip	0.81	0.62	745	459.88	12,146.26	
A-20	3)	0.5	Drip	0.81	0.62	795	490.74	12,961.44	
A-21	3)	0.5	Drip	0.81	0.62	910	561.73	14,836.37	
A-22	3)	0.5	Drip	0.81	0.62	1,012	624.69	16,499.35	
A-23	3)	0.5	Drip	0.81	0.62	1,895	1,169.75	30,895.52	
A-24	3)	0.5	Drip	0.81	0.62	1,014	625.93	16,531.96	
A-25	4)	0.2	Drip	0.81	0.25	35	8.64	228.25	
A-26	4)	0.2	Drip	0.81	0.25	21	5.19	136.95	
A-27	4)	0.2	Drip	0.81	0.25	28	6.91	182.60	
A-28	4)	0.2	Drip	0.81	0.25	56	13.83	365.20	
A-29	4)	0.2	Drip	0.81	0.25	35	8.64	228.25	
A-30	4)	0.2	Drip	0.81	0.25	21	5.19	136.95	
A-31	4)	0.2	Drip	0.81	0.25	21	5.19	136.95	
A-32	4)	0.2	Drip	0.81	0.25	130	32.10	847.79	
A-33	4)	0.2	Drip	0.81	0.25	21	5.19	136.95	
A-34	4)	0.2	Drip	0.81	0.25	28	6.91	182.60	
35	5)				0.00	10,431	0.00	0.00	
					Total	36,139	18,966.71	500,948.77	

Special Landscape Areas				(C)	(D)
37	6)			1	66
Total				66	1,743.19
				ETWU Total	1,743.19

Planting Description
1) lawn
2) low water use planting
3) medium water use planting
4) pool
5) preferred paving
6) fountain

Irrigation Method
overhead spray or drip

Irrigation Efficiency
0.75 for spray head
0.81 for drip

ETWU (annual Gallon Required) =
500,948.77


MAWA (Annual Gallon Allowed) = 505,886.71

ETAF Calculation		
Regulat Landscape Area		
Total ETAF x Artea	18,966.71	
Total Area	36,139	
Average ETAF	B ÷ A	0.52



Average ETAF for Regular Landscape Areas must be 0.55 or below for residential, and 0.45 or below for Non-residential areas

All Landscape Area		
Total ETAF x Area	19,032.71	
Total Area	36,205	
Sitewide ETAF	0.53	

SILVER LAKE BLVD

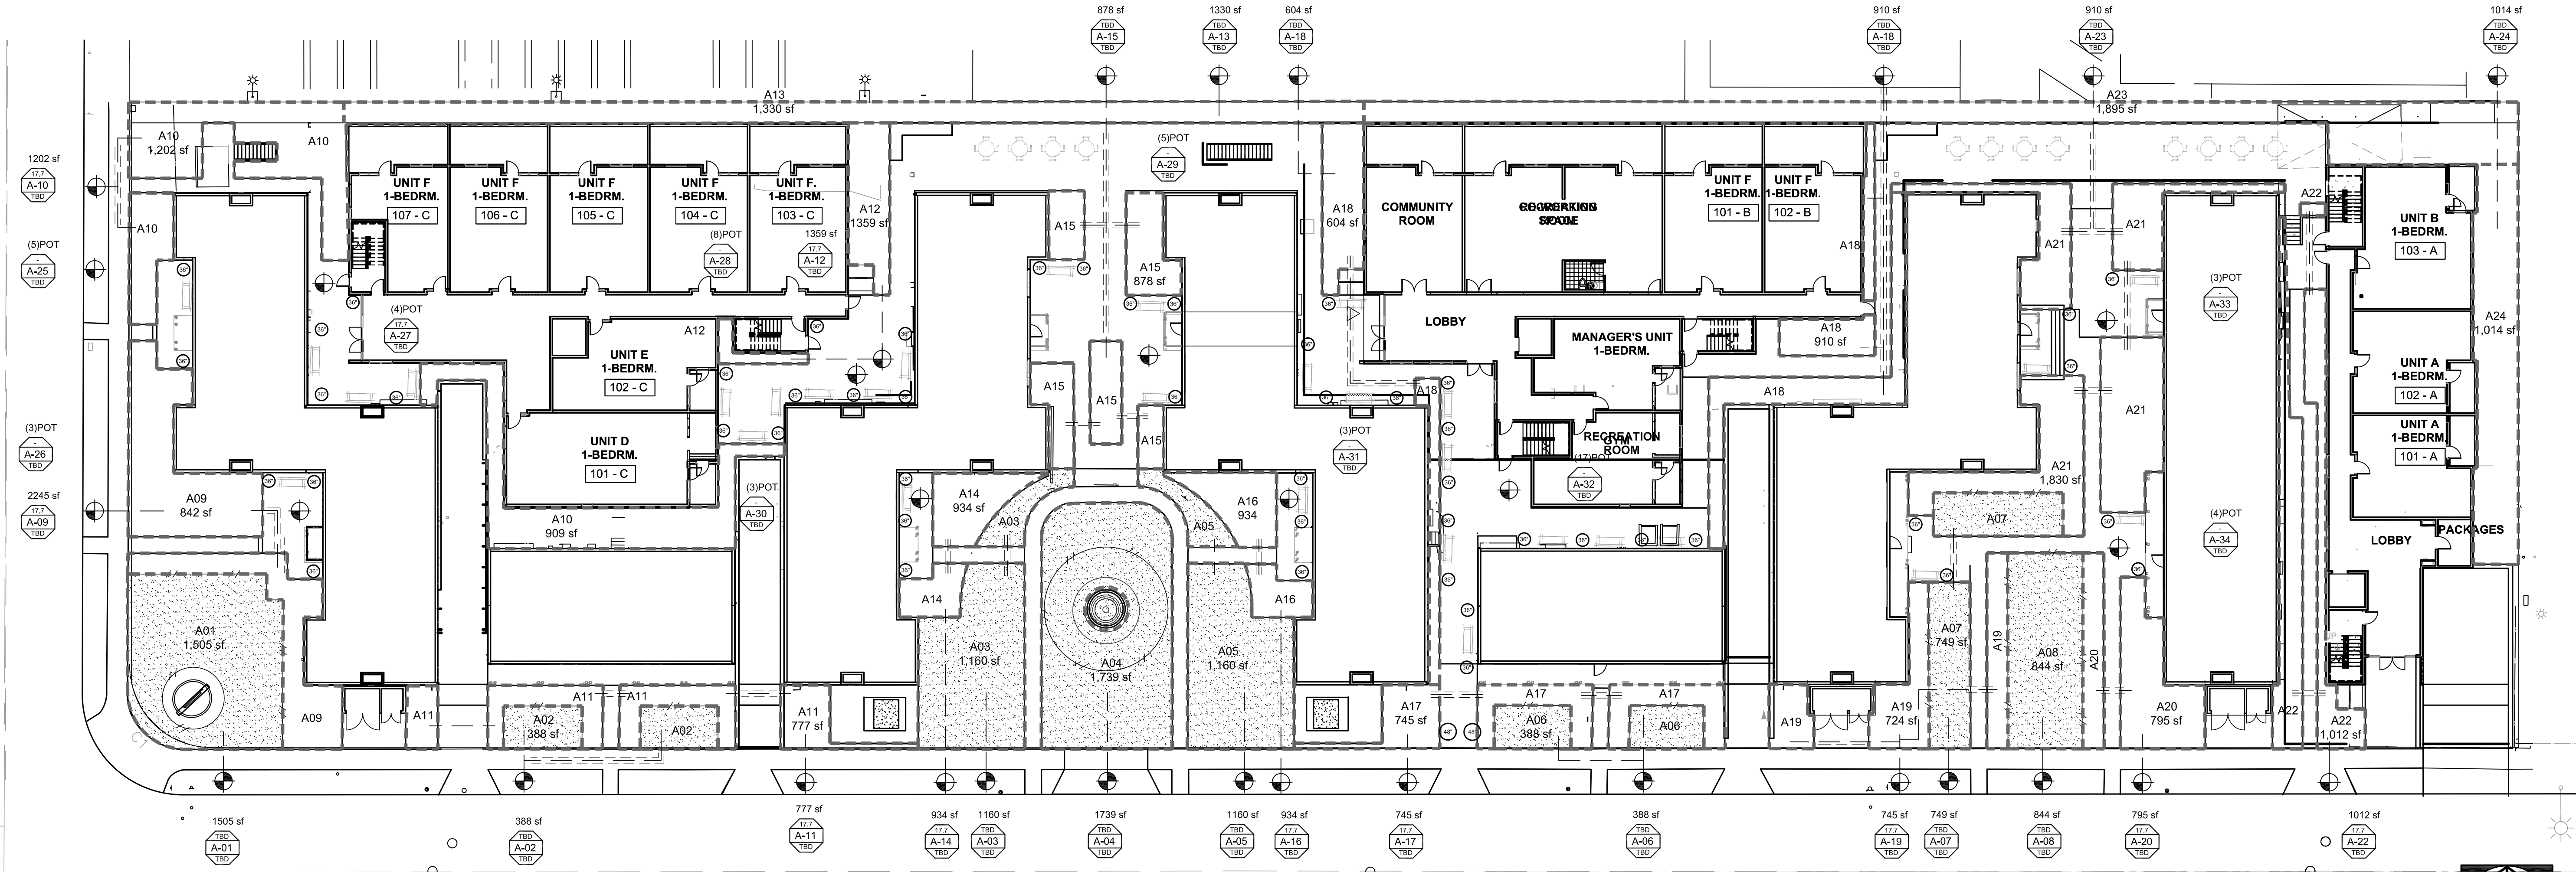

SILVER LAKE BLVD

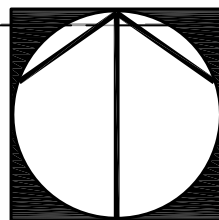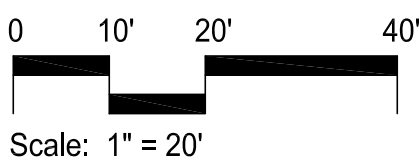

SILVER LAKE GARDEN APARTMENTS
PRELIMINARY LANDSCAPE CONCEPTS
2413-2499 SILVER LAKE BOULEVARD,
LOS ANGELES, CA 90039

Date Revision






Sheet Title:

IRRIGATION PLAN



Job No. : 92694-03
Scale: see details
Drawn: LCW
Checked: LCW

Sheet Number:

LI-1.01

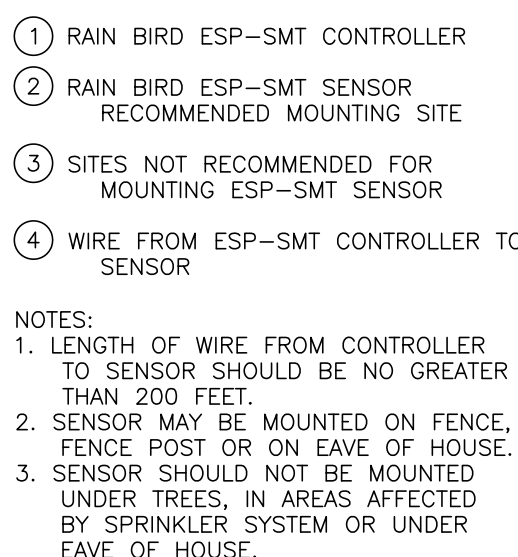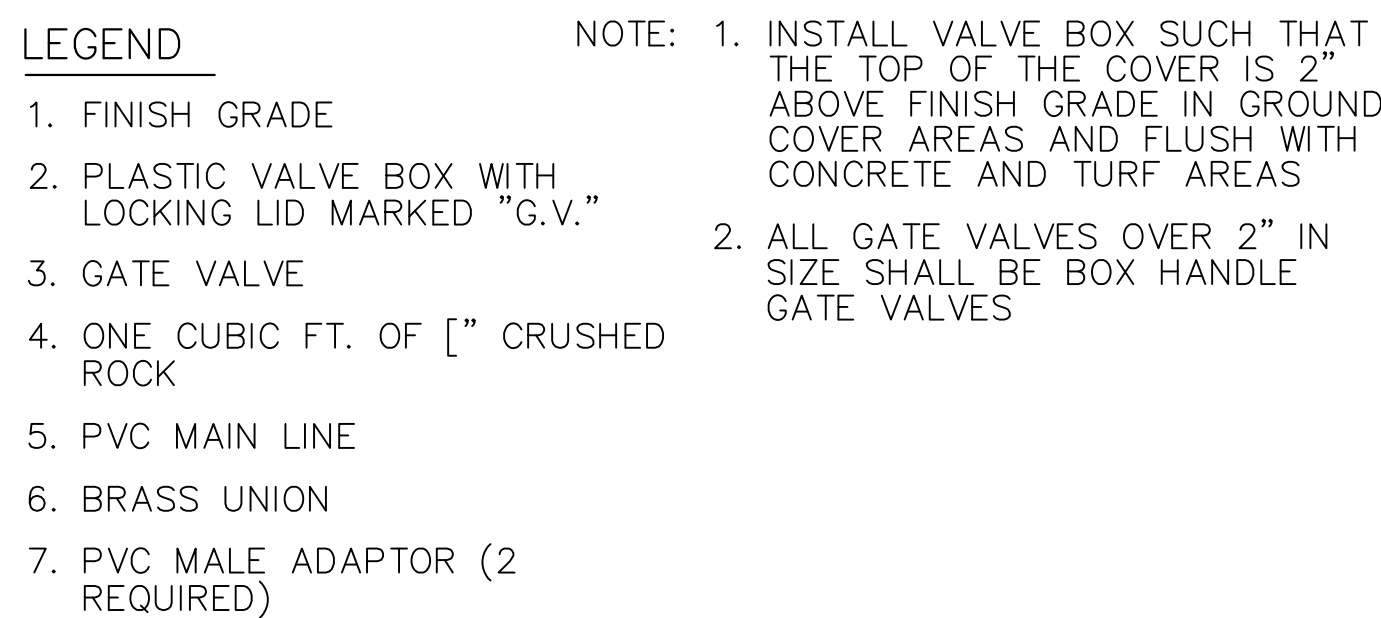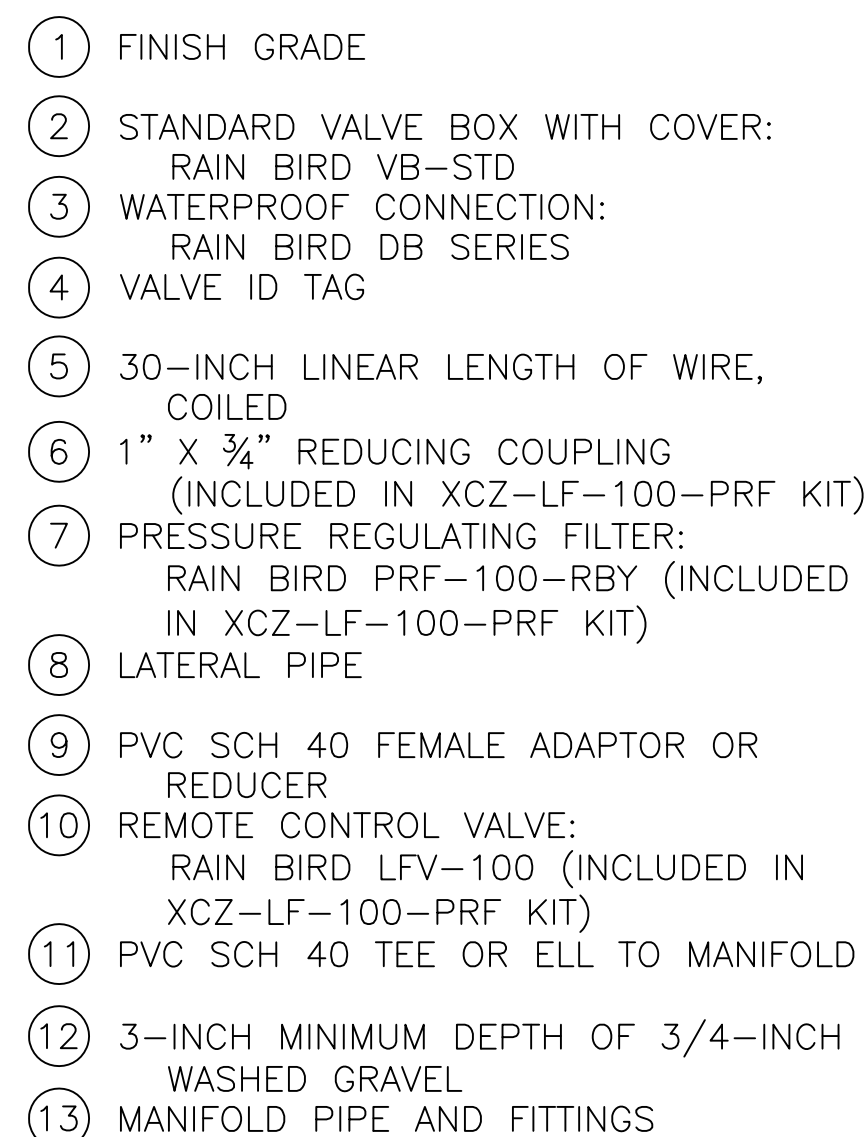


xx-xx-00.dwg
Scale:
2" = 1'-0"

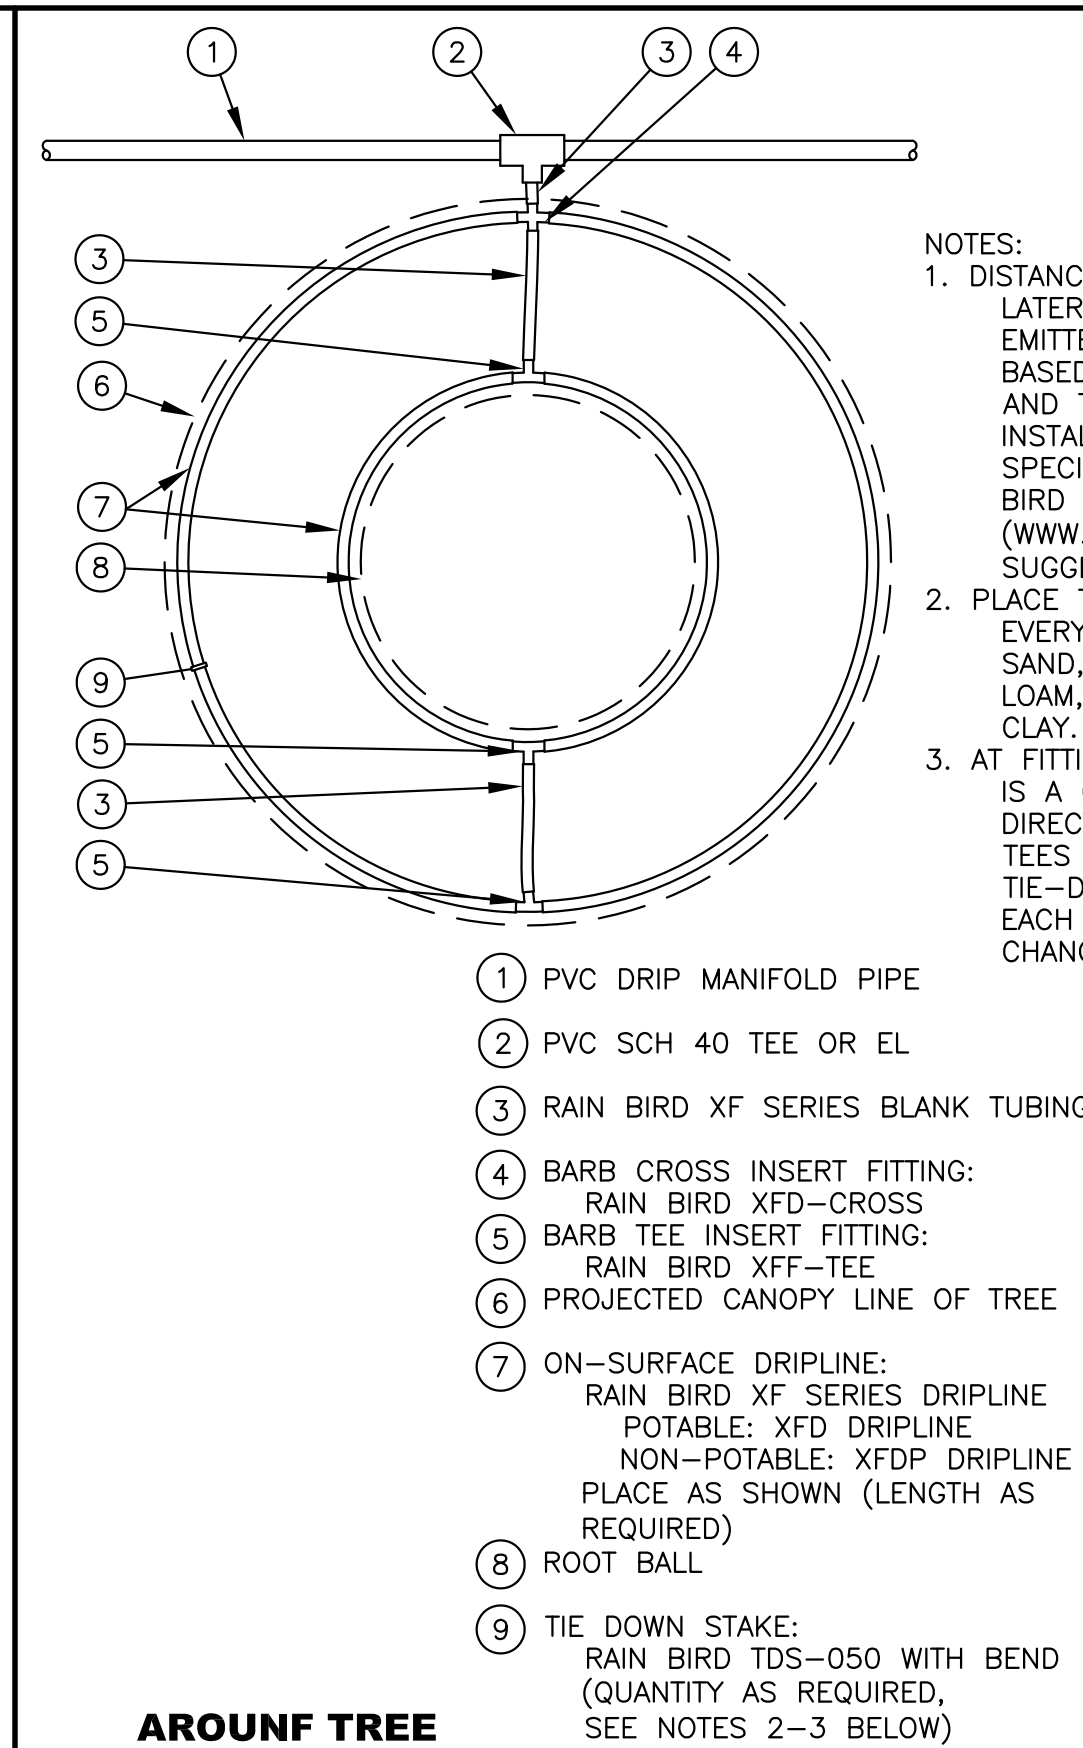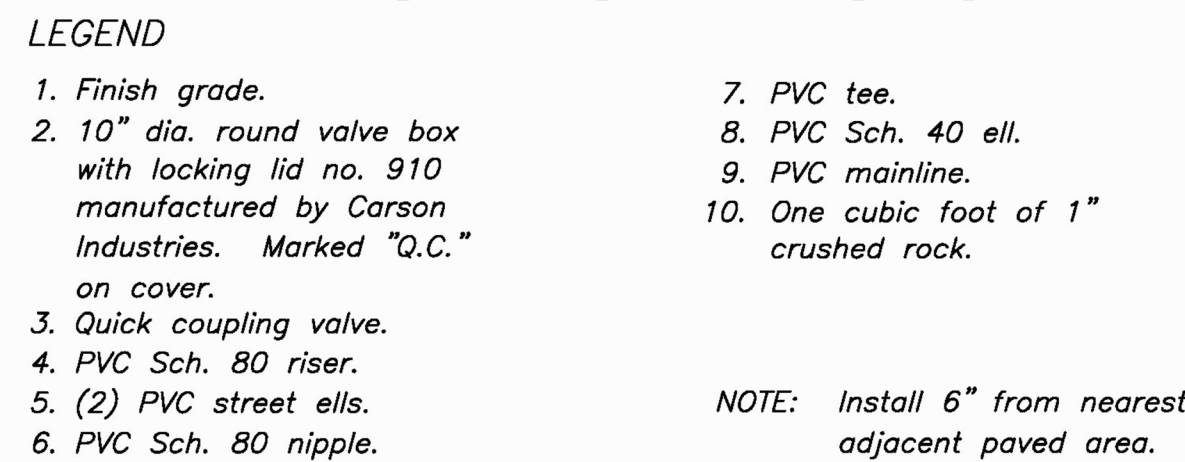


NOTES:

1. **DISTANCE BETWEEN LATERAL RINGS AND EMITTER SPACING TO BE BASED ON SOIL TYPE, AND TREE CANOPY. SEE INSTALLATION SPECIFICATIONS ON RAIN BIRD WEB SITE (WWW.RAINBIRD.COM) FOR SUGGESTED SPACING.**
2. **PLACE TIE DOWN STAKES EVERY THREE FEET IN SAND, FOUR FEET IN LOAM, AND FIVE FEET IN CLAY.**
3. **AT FITTINGS WHERE THERE IS A CHANGE OF DIRECTION SUCH AS TEES OR ELBOWS, USE TIE-DOWN STAKES ON EACH LEG OF THE CHANGE OF DIRECTION.**

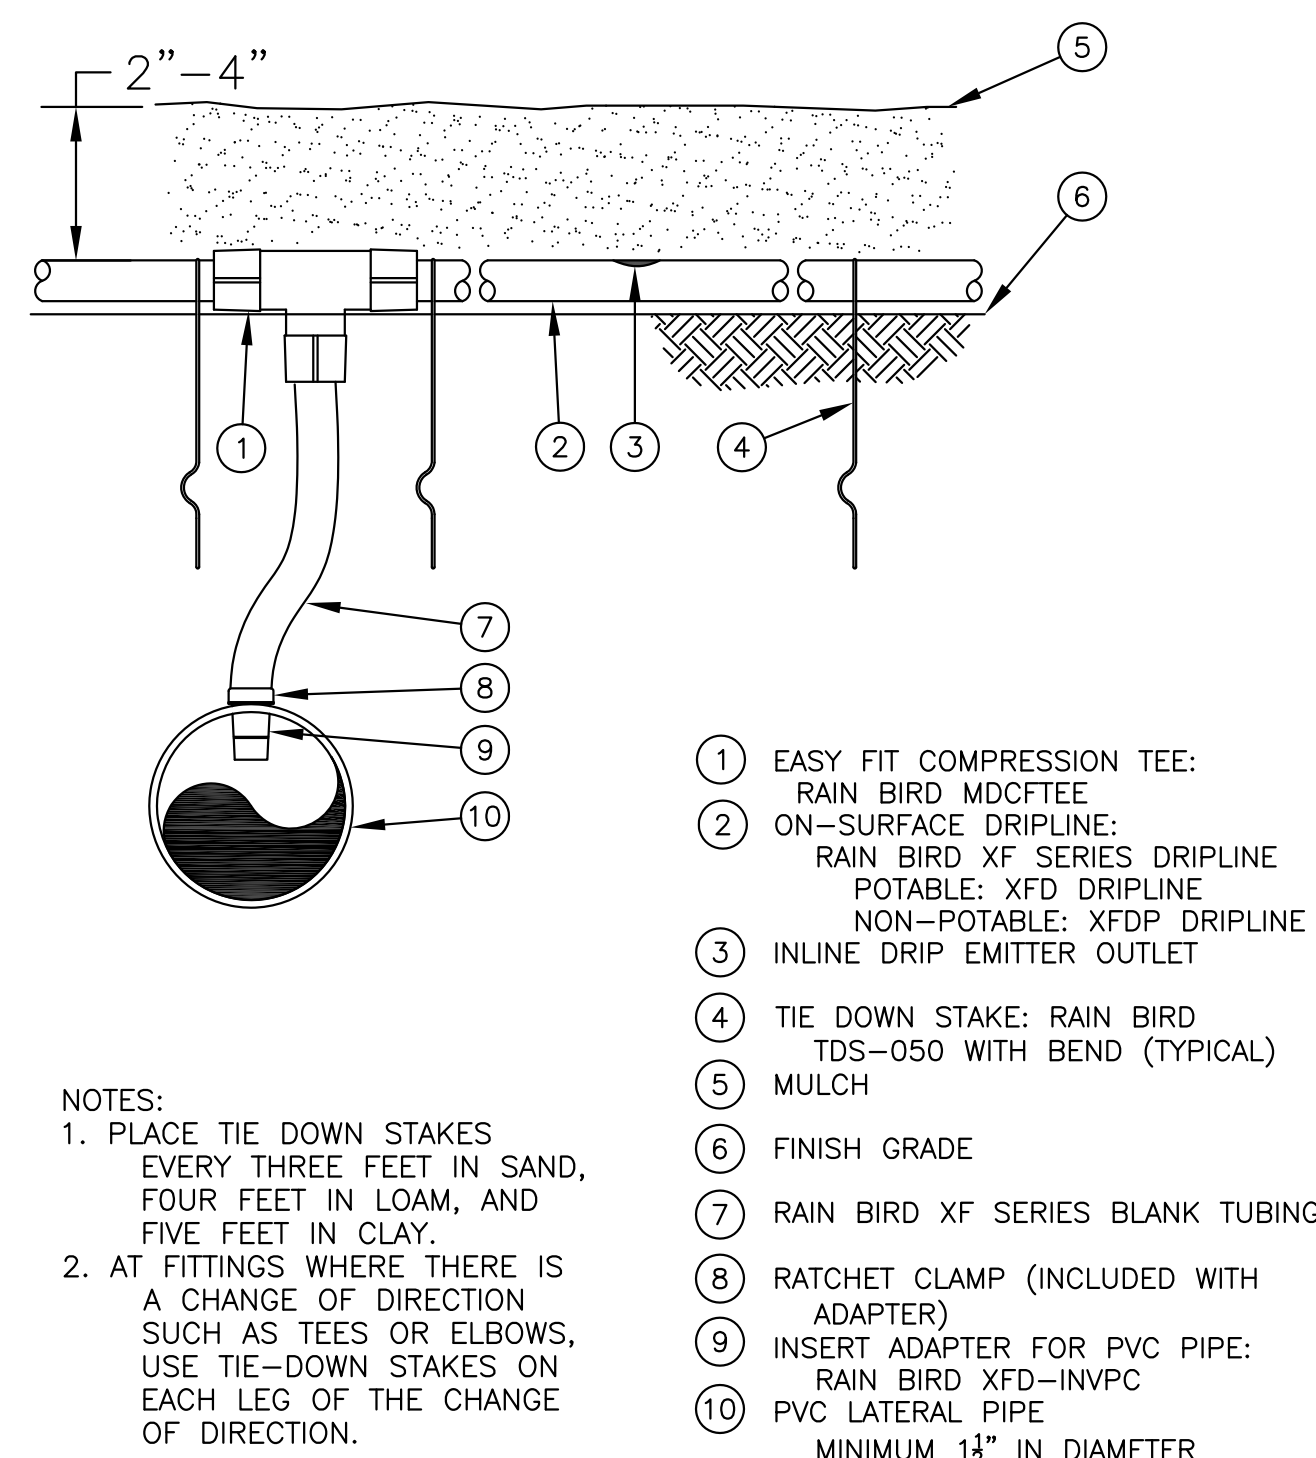


NOTES:

1. PLACE TIE DOWN STAKES EVERY THREE FEET IN SAND, FOUR FEET IN LOAM, AND FIVE FEET IN CLAY.
2. AT FITTINGS WHERE THERE IS A CHANGE OF DIRECTION SUCH AS TEES OR ELBOWS, USE TIE-DOWN STAKES ON EACH LEG OF THE CHANGE OF DIRECTION.

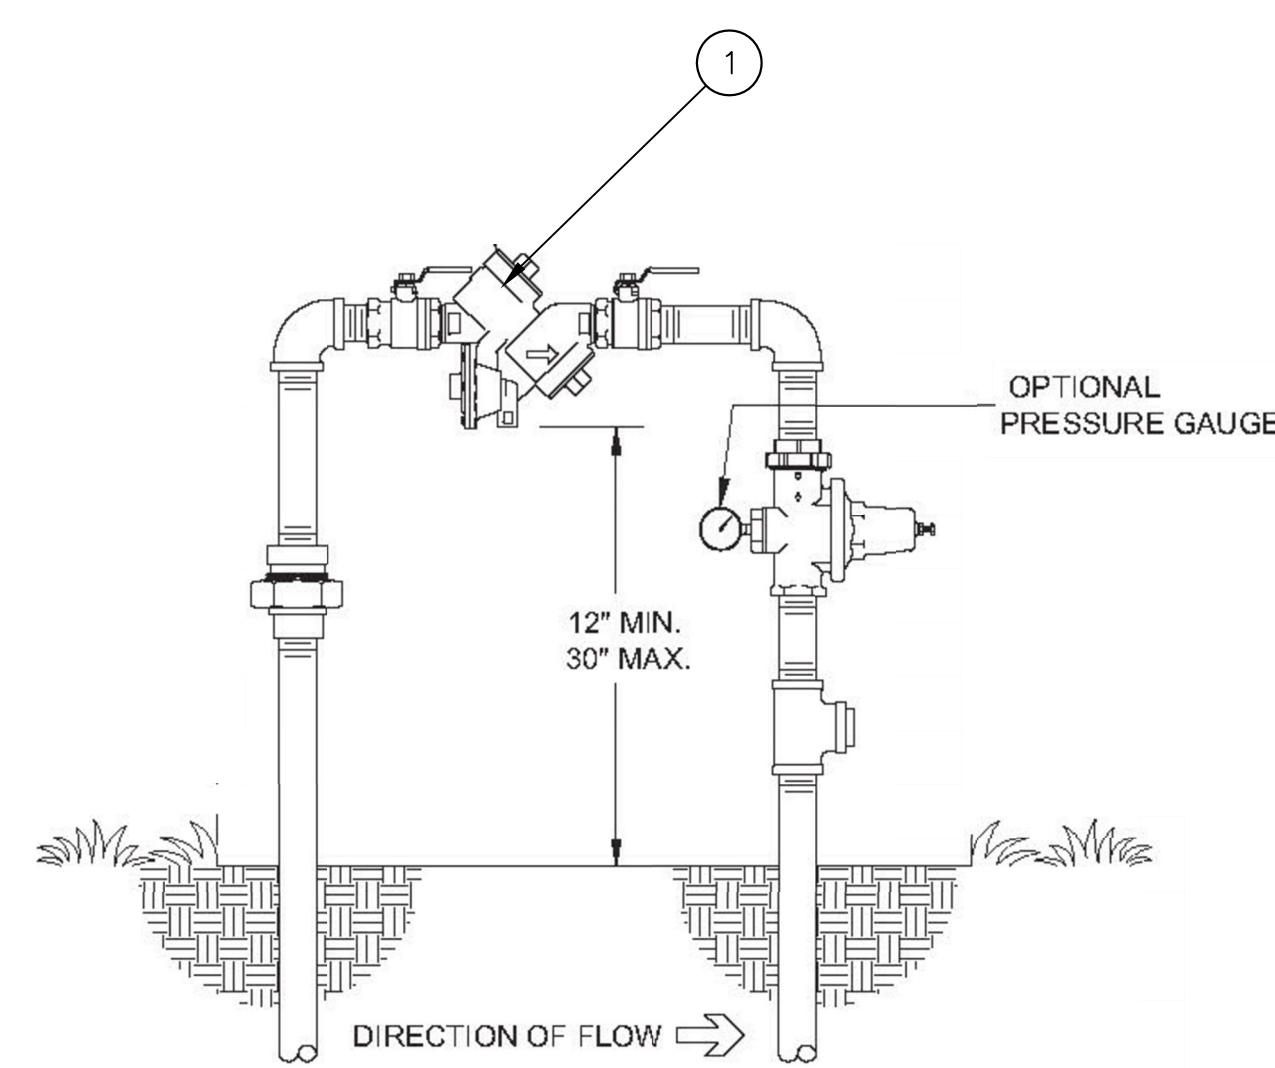


LEGEND

1. BACKFLOW UNIT PER LEGEND

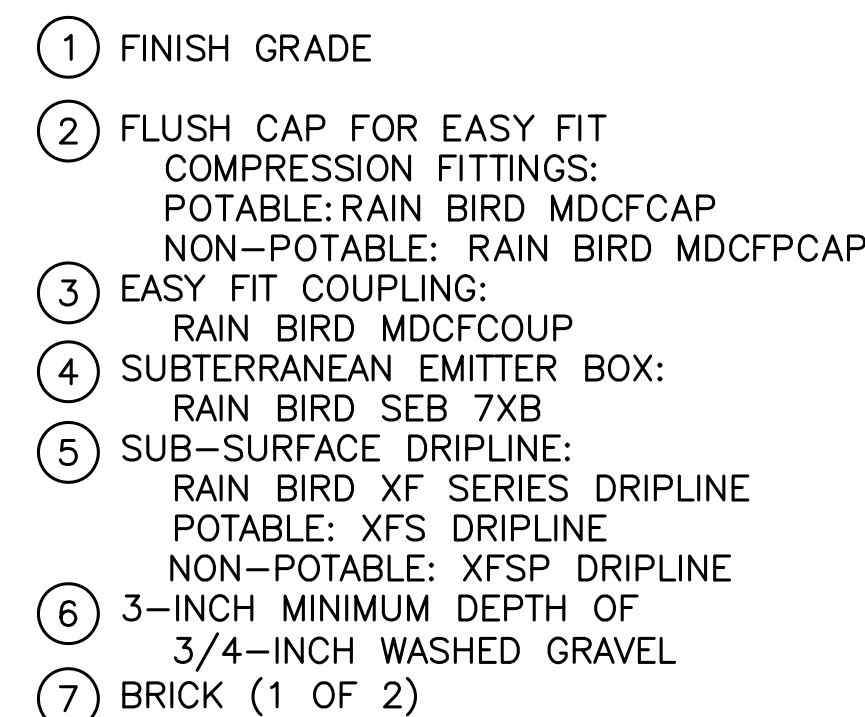Scale:
NTS

NOTE:
1. ALLOW A MINIMUM OF 6-INCHES OF DRIPLINE TUBING IN VALVE BOX IN ORDER TO DIRECT FLUSHED WATER OUTSIDE VALVE BOX.

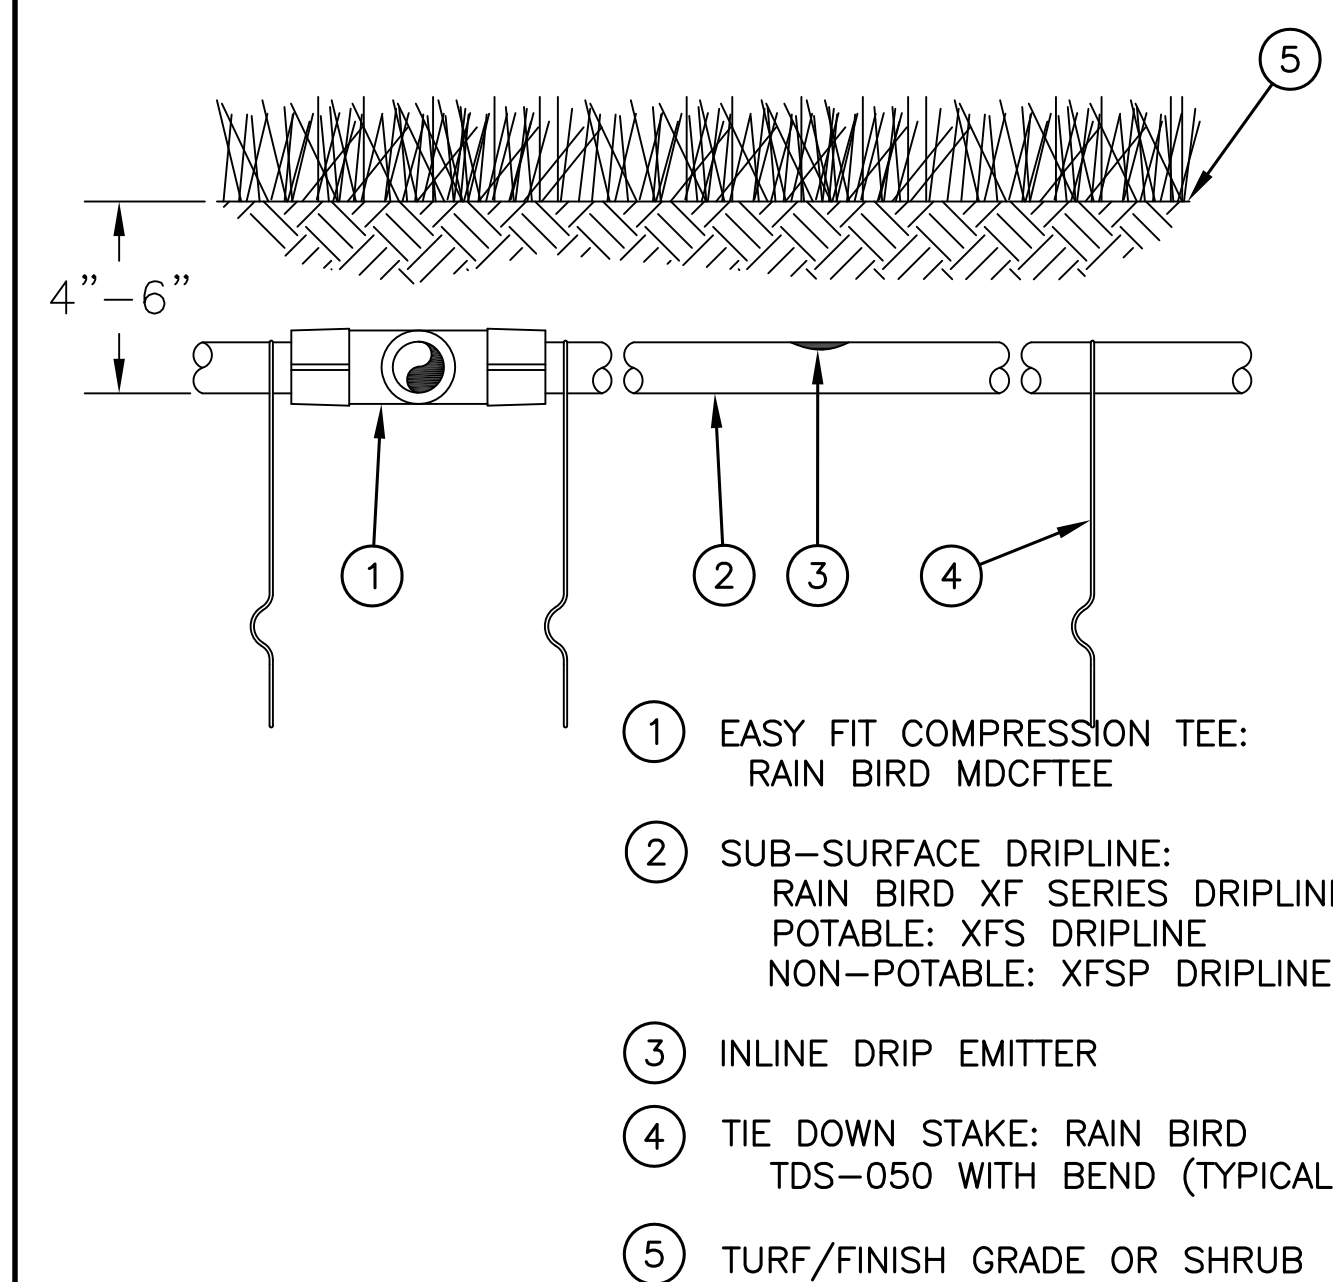


NOTES:


1. PLACE TIE DOWN STAKES EVERY THREE FEET IN SAND, FOUR FEET IN LOAM, AND FIVE FEET IN CLAY.

2. AT FITTINGS WHERE THERE IS A CHANGE OF DIRECTION SUCH AS TEES OR ELBOWS, USE TIE-DOWN STAKES ON EACH LEG OF THE CHANGE OF DIRECTION.

3. INSERTION PLOW AND TRENCHED INSTALLATIONS DO NOT REQUIRE TIE DOWN STAKES.

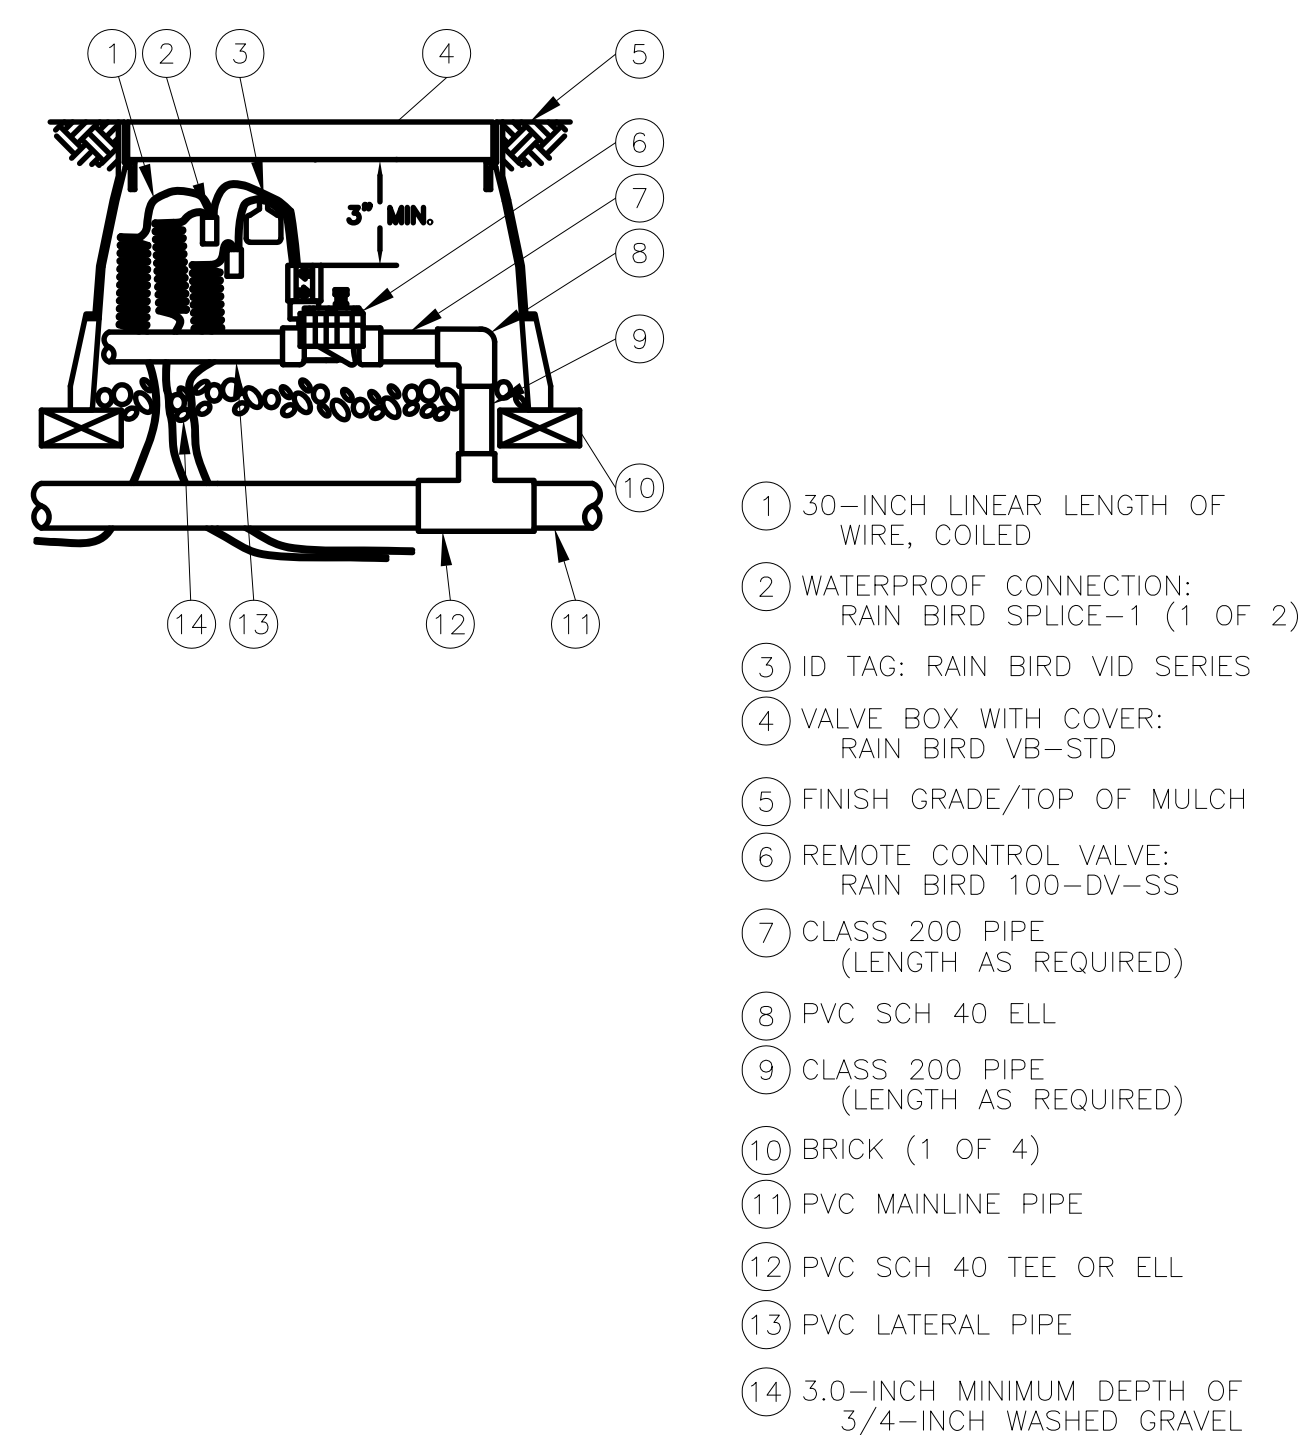

- ① 30-INCH LINE LENGTH OF WIRE, COILED
- ② WATERPROOF CONNECTION: RAIN BIRD SPLICE-1 (1 OF 2)
- ③ ID TAG: RAIN BIRD VIB SERIES
- ④ VALVE BOX WITH COVER: RAIN BIRD VB-STD
- ⑤ FINISH GRADE/TOP OF MULCH
- ⑥ REMOTE CONTROL VALVE: RAIN BIRD 100-0V-SS
- ⑦ CLASS 200 PIPE (LENGTH AS REQUIRED)
- ⑧ PVC SCH 40 ELL
- ⑨ CLASS 200 PIPE (LENGTH AS REQUIRED)
- ⑩ BRICK (1 OF 4)
- ⑪ PVC MAINLINE PIPE
- ⑫ PVC SCH 40 TEE OR ELL
- ⑬ PVC LATERAL PIPE
- ⑭ 3.0-INCH MINIMUM DEPTH OF 3/4-INCH WASHED GRAVEL

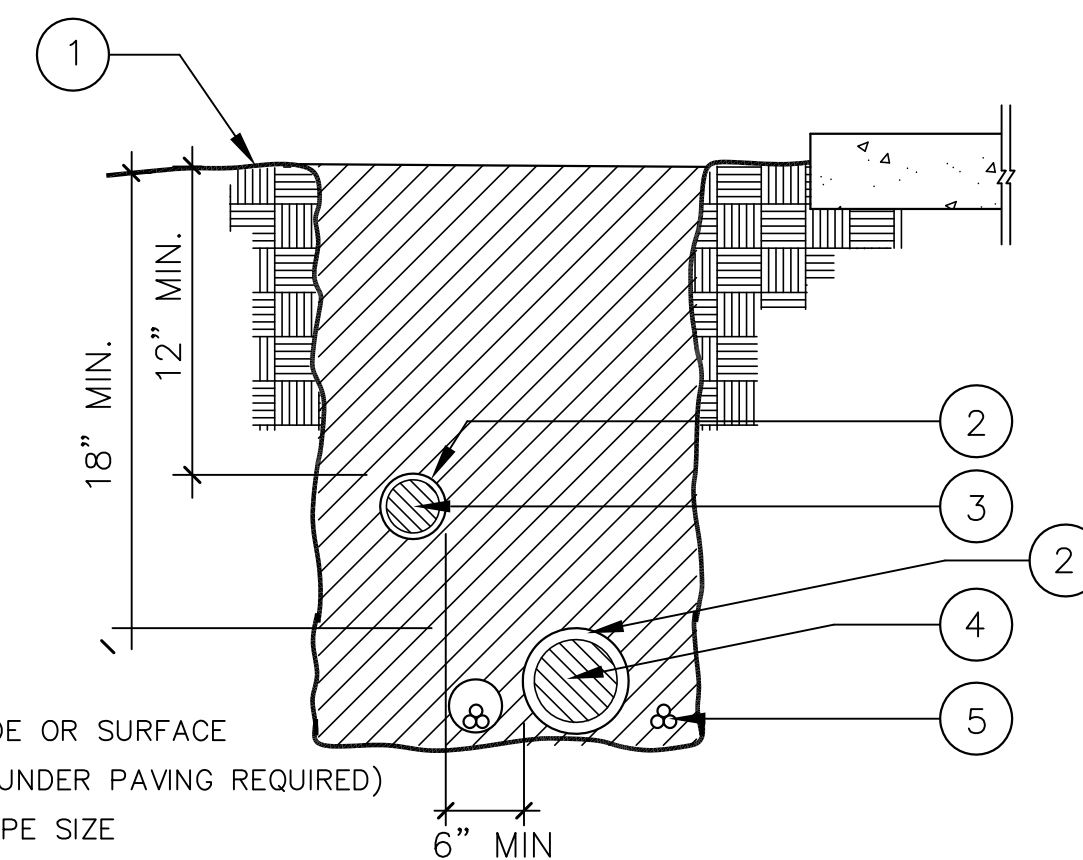

LEGEND

1. FINISH GRADE OR SURFACE
2. SLEEVE (IF UNDER FINISH GRADE)
TWICE OF PIPE SIZE
3. LATERAL LINE
4. MAINLINE OR SLEEVE
5. CONTROL WIRE

NOTE:


- | | |
|--|---|
| 1. ALL PLASTIC PIPING TO BE SNAKED IN TRENCHES | 5. SEE IRRIGATION SPECIFICATIONS FOR BACKFILL AND COMPACTION REQUIREMENTS |
| 2. BUNDLE AND TAPE WIRING AT 10' INTERVALS | 6. PIPE DEPTH FOR 2" DIA. AND LARGER SHALL BE 24" |
| 3. TIE A LOOSE 20' LOOP IN WIRING AT CHANGE OF DIRECTION GREATER THAN 90° UNTIL ALL LOOPS AFTER ALL CONNECTIONS HAVE BEEN MADE | 7. PIPE DEPTH FOR 2" DIA. AND SMALLER SHALL BE 18" |
| 4. INSTALL ALL CONTROL WIRE ON THE UNDERSIDE OF THE MAIN LINE PIPE | 8. PIPE DEPTH FOR NON-PRESSURE LATERAL LINES SHALL BE 12" |

Scale
NTS

Scale:
NTS

Scale:


Scale:
NTS

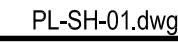

KEY	BOTANICAL NAME	COMMON NAME	SIZE	FORM	STAKE/GUY	WUCOLS	QTY	COMMENTS
Arb Une	Arbutis unedo	Strawberry Tree	15 gal.	Multi / L.B.	Stake	L	22	Install root barrier manufacture recommendations if within 6' of paving
Cup Ana	Cupaniopsis anacardioides	Carrotwood	24 box	STD	Stake	M	14	Install root barrier manufacture recommendations if within 6' of paving
Lau Nob	Laurus nobilis	Bay Laurel	15 gal.	Column	Stake	L	27	Install root barrier manufacture recommendations if within 6' of paving
Lop Con	Lophostemon confertus	Brisbane Box	24 box	STD	Stake	M	45	Install root barrier manufacture recommendations if within 6' of paving
Mag Sou	Magnolia x Soulangiana	Saucer Magnolia	15 gal.	L.B.	Stake	M	11	Install root barrier manufacture recommendations if within 6' of paving
Pla Ace	Platanus x acerifolia	London Plane Tree	24" box	STD	Stake	M	9	Install root barrier manufacture recommendations if within 6' of paving
Tab Chr	Tabebuia chrysotricha	Golden Trumpet Tree	24" box	STD	Stake	M	16	Install root barrier manufacture recommendations if within 6' of paving
							144	Total Proposed


SYMBOL	BOTANICAL NAME	COMMON NAME	SIZE	FORM	QTY	WUCOLS	COMMENTS
	Agapanthus hybrid 'Monmid'	Midknigh Blue Agapanthus	5 gal.	—	-	M	
	Agave desmettiana 'Variegata'	Variegated Dwarf Smooth Agave	5 gal.	—	-	VL	
	Anigozanthos 'Tequila Sunrise'	Tequila Sunrise Kangaroo Paw	5 gal.	—	-	L	
	Dianella tasmanica 'Silver Streak'	Silver Streak Flax Lily	1 gal.	—	-	L	
	Hemerocallis 'Crystal Tide'	Crystal Tide Dalily	1 gal.	—	-	M	
	Ligustrum japonicum 'Texanum'	Waxleaf Privet	5 gal.	—	-	M	
	Pittosporum tobira 'Wheeler's Dwarf'	Wheeler's Dwarf Japanese Pittosporum	1 gal.	—	-	M	
	Phormium tenax 'Atropurpureum'	New Zealand Flax 'Atropurpureum'	5 gal.	—	-	L	
	Raphiolepis indica 'Clara'	Clara Indian Hawthorn	5 gal.	—	-	L	
	Rosa x 'Noare'	Flower Carpet Red Rose	5 gal.	—	-	M	
	Viburnum suspensum	Sandankwa viburnum	5 gal.	—	-	M	

SYMBOL	BOTANICAL NAME	COMMON NAME	SIZE	SPACING	QTY	WUCOLS	COMMENTS
	Myoporum parvifolium	Creeping Boobialla	Flat	24" o.c.	-	L	
	Vinca minor	Periwinkle	Flat	24" o.c.	-	L	
	Turf		Sod		-	H	

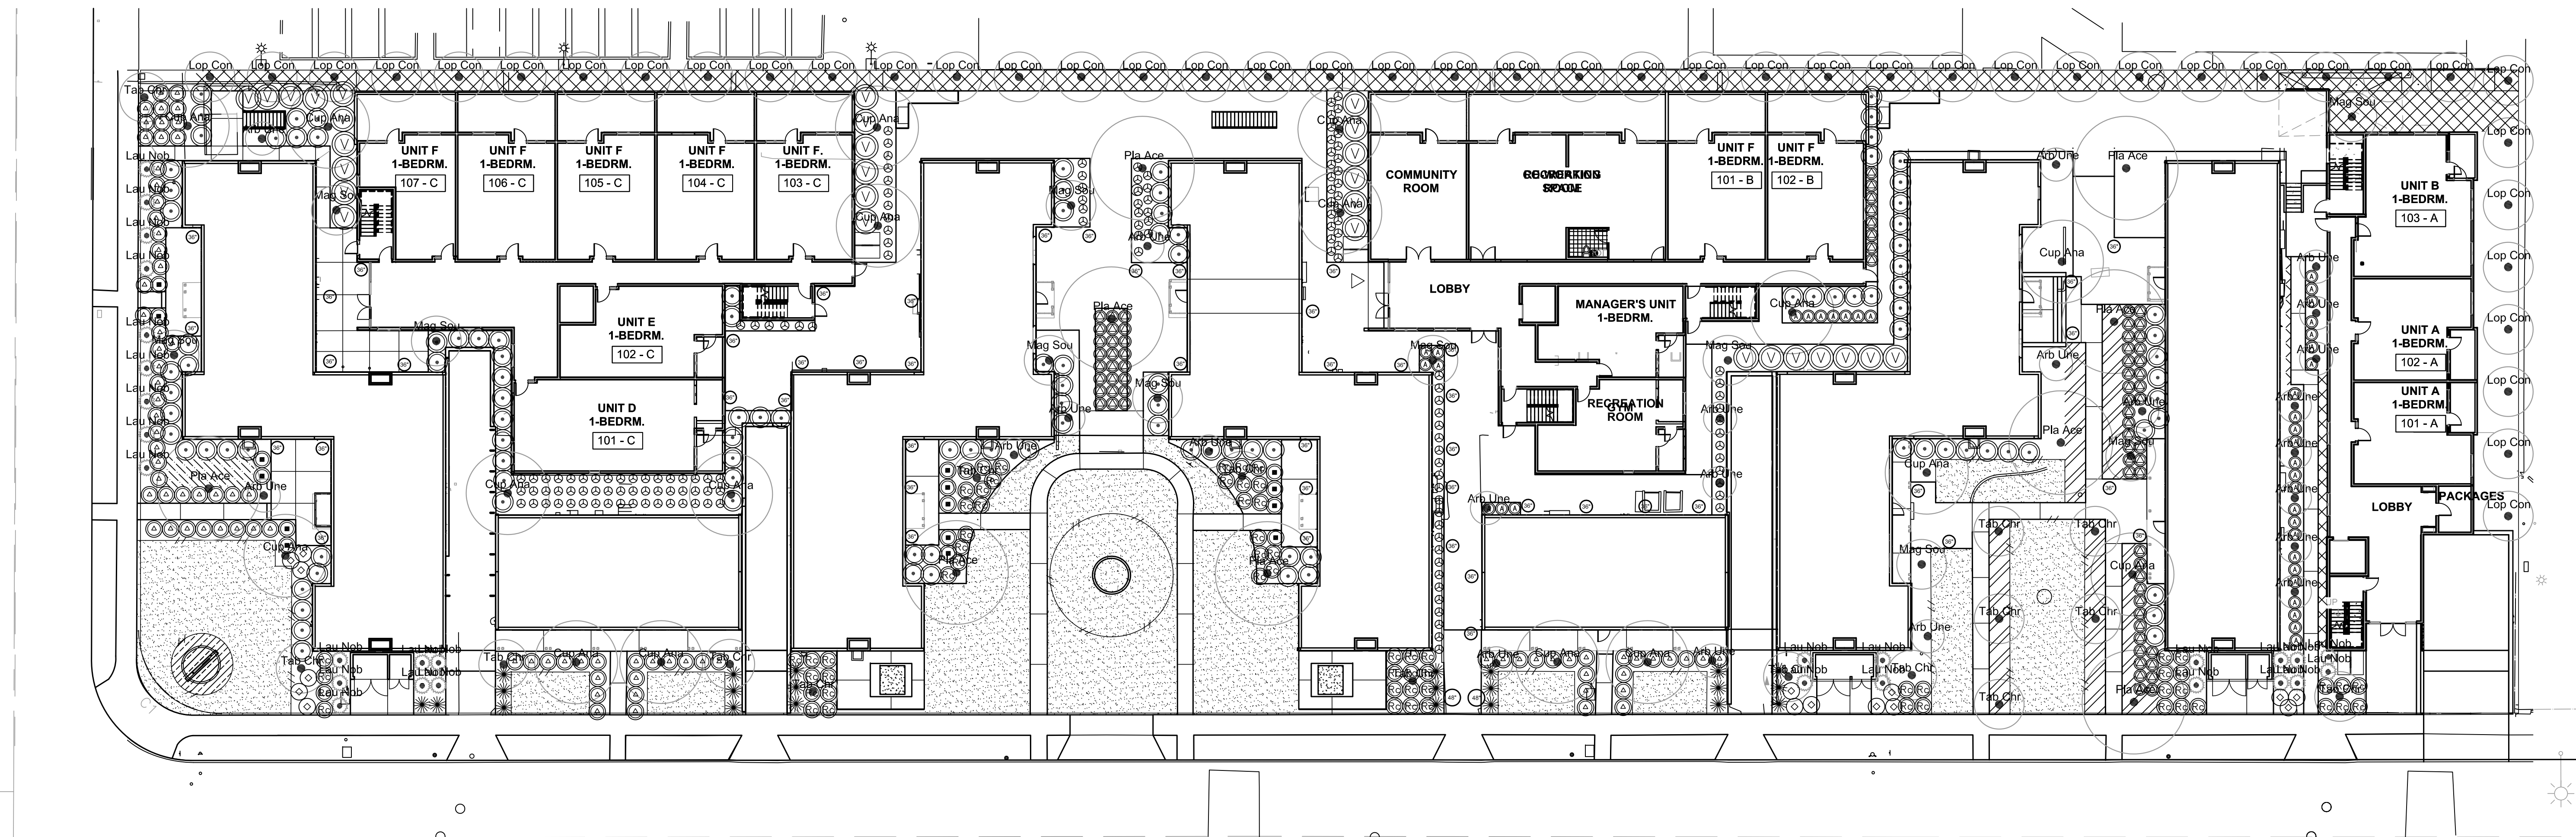


0 10' 20' 40'

Scale: 1" = 20'

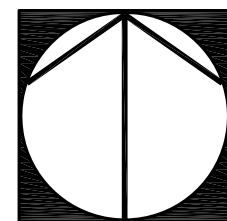

Date	Revision
------	----------

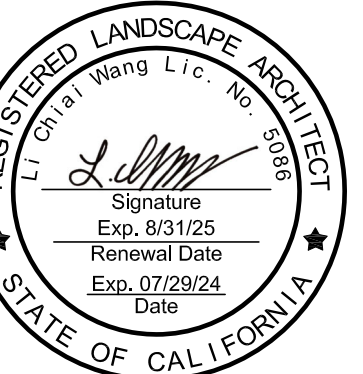

PLANTING PLAN

Job No. : 92694-03
Scale: see details
Drawn: LCW
Checked: LCW


Sheet Number:

_P-1.01

KEY	DESCRIPTION	DETAIL	COMMENTS
B-1	6' Bench	-	T.B.D.
T-1	Dinning Table Set	-	T.B.D.
R-1	Bicycle Rack		
36"	36" Dia. Irrigated Planter Pot		
	48" Dia. Irrigated Planter Pot		

KEY	DESCRIPTION	MFG.	MODEL #	VOLTAGE	QTY	LAMP	FINISH	COMMENTS
	Street/Parking Lot Light	TBD	TBD	120	--	TBD	TBD	--
	Pole Light - Single Lamp	TBD	TBD	120	--	TBD	TBD	--
	Pole Light - Double Lamp	TBD	TBD	120	--	TBD	TBD	--
	Bollard Light	TBD	TBD	120	--	TBD	TBD	--
	Recessed Wall Light	TBD	TBD	12	--	TBD	TBD	Center fixture between top and bottom of wall.
	Tree Uplight	TBD	TBD	12	--	TBD	TBD	Locate fixture 30" from trunk of tree.
	Fountain Underwater Light	TBD	TBD	12	--	TBD	TBD	Per Fountain Contractor drawings.


1. This plan is for exterior site lighting and electrical coordination and budgeting purposes only and is not intended to be used for construction purposes.
2. Circuiting to be determined jointly by the Site Lighting Contractor and Owner.
3. Adhere to applicable electrical codes for 120 and 12 volt lighting.
4. Review proposed lights and low-voltage transformer locations with the Owner's Authorized Representative prior to installing fixtures and pulling wire or cable.
5. Contact Owner's Authorized Representative for a Final Acceptance walk-through to be held during the night. Keep on hand, different 12 volt lamp types and wattages for possible lamp change-out during this walk-through
6. Keep visibility of low voltage cable and transformers to a minimum.
7. Locate required J-boxes as discretely as possible, i.e. shrub areas.
8. Refer to "LC" (construction plans) and related construction details for specific light fixture and GFCI locations.

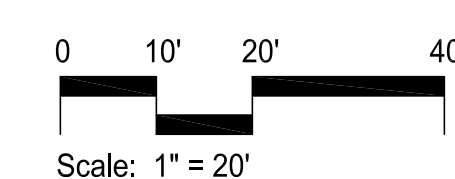

LOCATED AT: 2421-2477 SILVER LAKE BLVD, LOS ANGELES

THIS PLAN IS NOT A SURVEY OF LAND AND IS A DIAGRAM FOR INFORMATION ONLY AND IS DEEMED TO BE ACCURATE FOR THE PURPOSES INTENDED. ALL INFORMATION AND PHYSICAL MONUMENTS SHOWN ON THE SITE & FLOOR PLANS ARE BY CLIENT PROVIDED PLANS AND SHALL NOT BE USED FOR CONSTRUCTION PURPOSES.

**AS BUILT SITE PLAN,
FLOOR PLAN,
ELEVATIONS
&
REFLECTED CEILING PLANS**

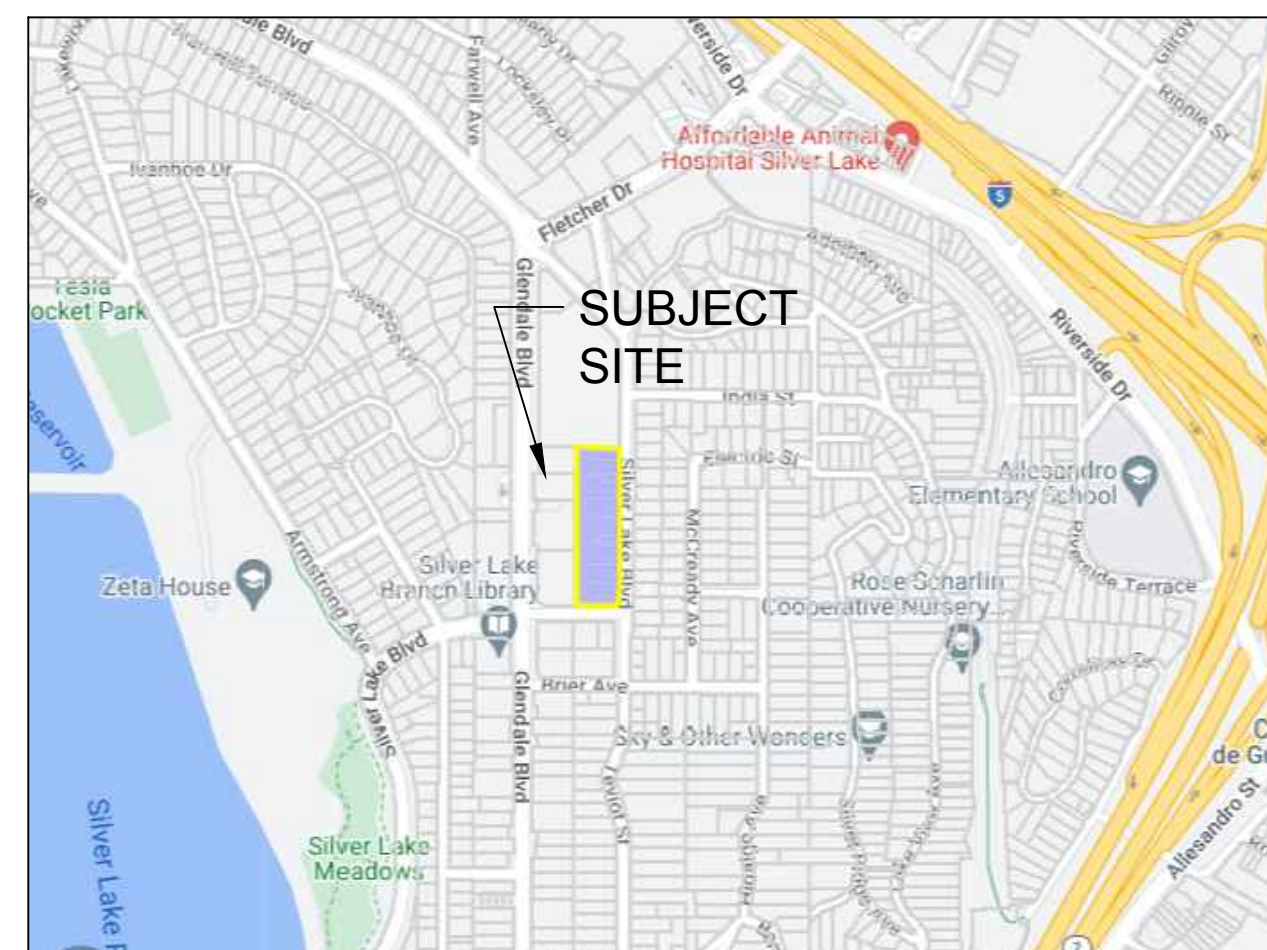

SITE ADDRESS: 2421 SILVER LAKE BLVD
LOS ANGELES, CA 90039

OWNER: MORGAN FANG, QIAN MORGAN FANG

OWNER ADDRESS: 2051 MALCOLM AVE
LOS ANGELES, CA 90025

ZONE: R3

APN: 8535-011-017

LEGAL DESCRIPTION: TRACT # 13693 LOTS 1,2,3,4,5,
6,7,8,9,10 AND LOT 11

LOT SIZE : 154.90' X 572.93'

LOT AREA: 45,152 SQ.FT. (1.93 AC)


FIRE SPRINKLERS: NO

BUILDING AREA: 88,998 SQ.FT. (ASSESSED)

SCOPE OF WORK

VICINITY MAP SCALE: NTS

PROJECT INFORMATION

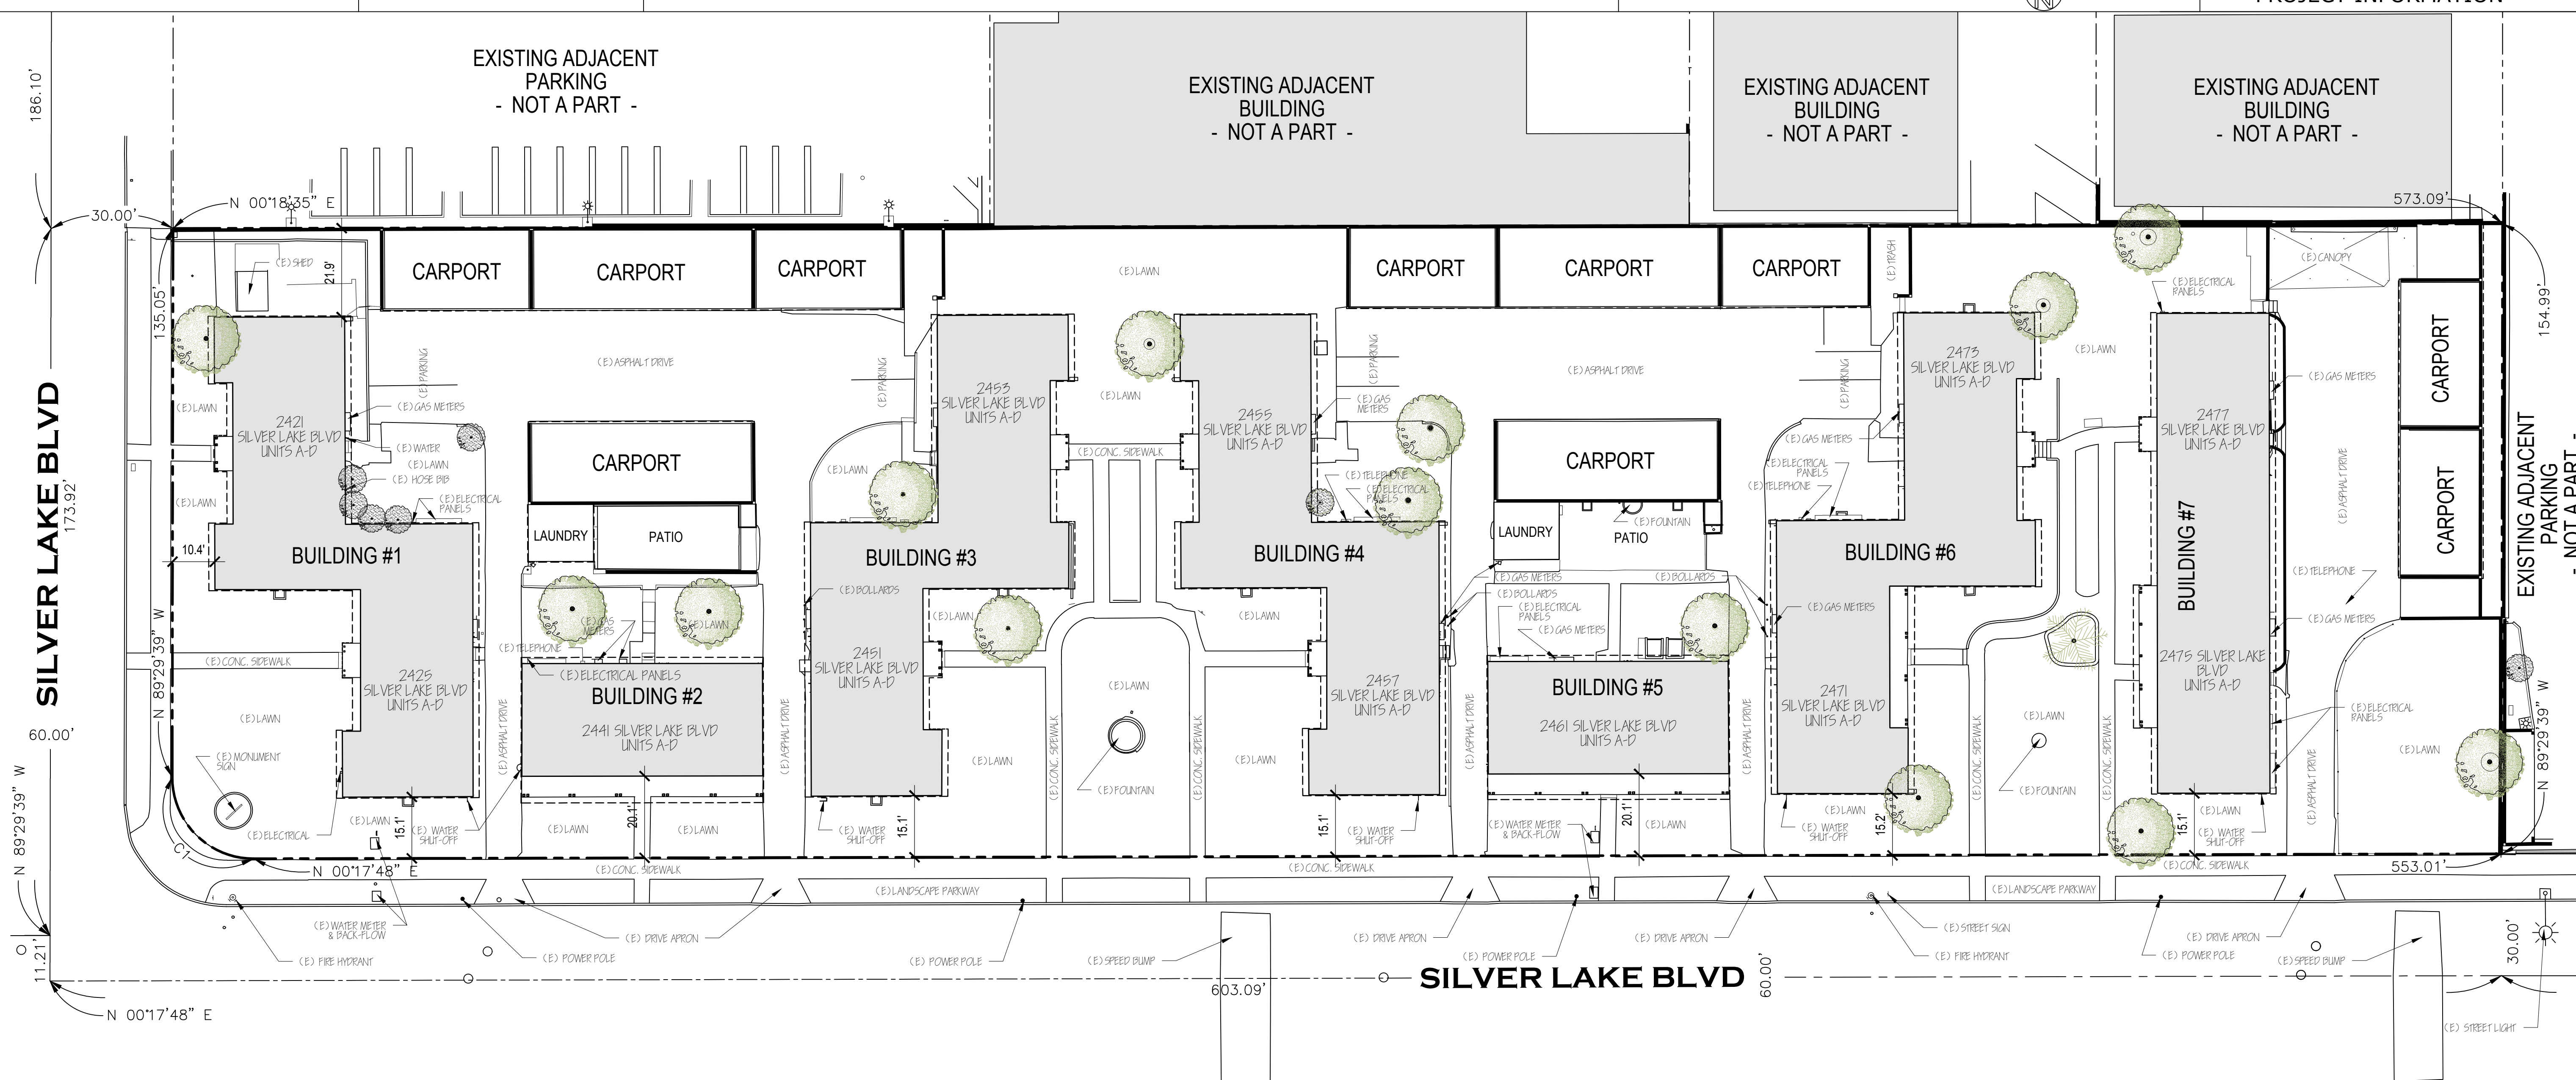

EXISTING SITE PLAN

SILVERLAKE GARDEN APARTMENTS
2421-2477 SILVER LAKE BLVD
LOS ANGELES, CA. 90039
FONDA


Date	4 / 12 / 20
Scale	AS NOTED
Drawn	MORENO
Job	23-119
Sheet	A1

Revisions

More Services

JOE MORENO
(626) 350-5944
moreservices@stoglobal.net

OWNERSHIP / OCCUPANTS LIST - RADIUS MAPS - LAND USE
PLANS - MUNICIPAL COMPLIANCE CONSULTING

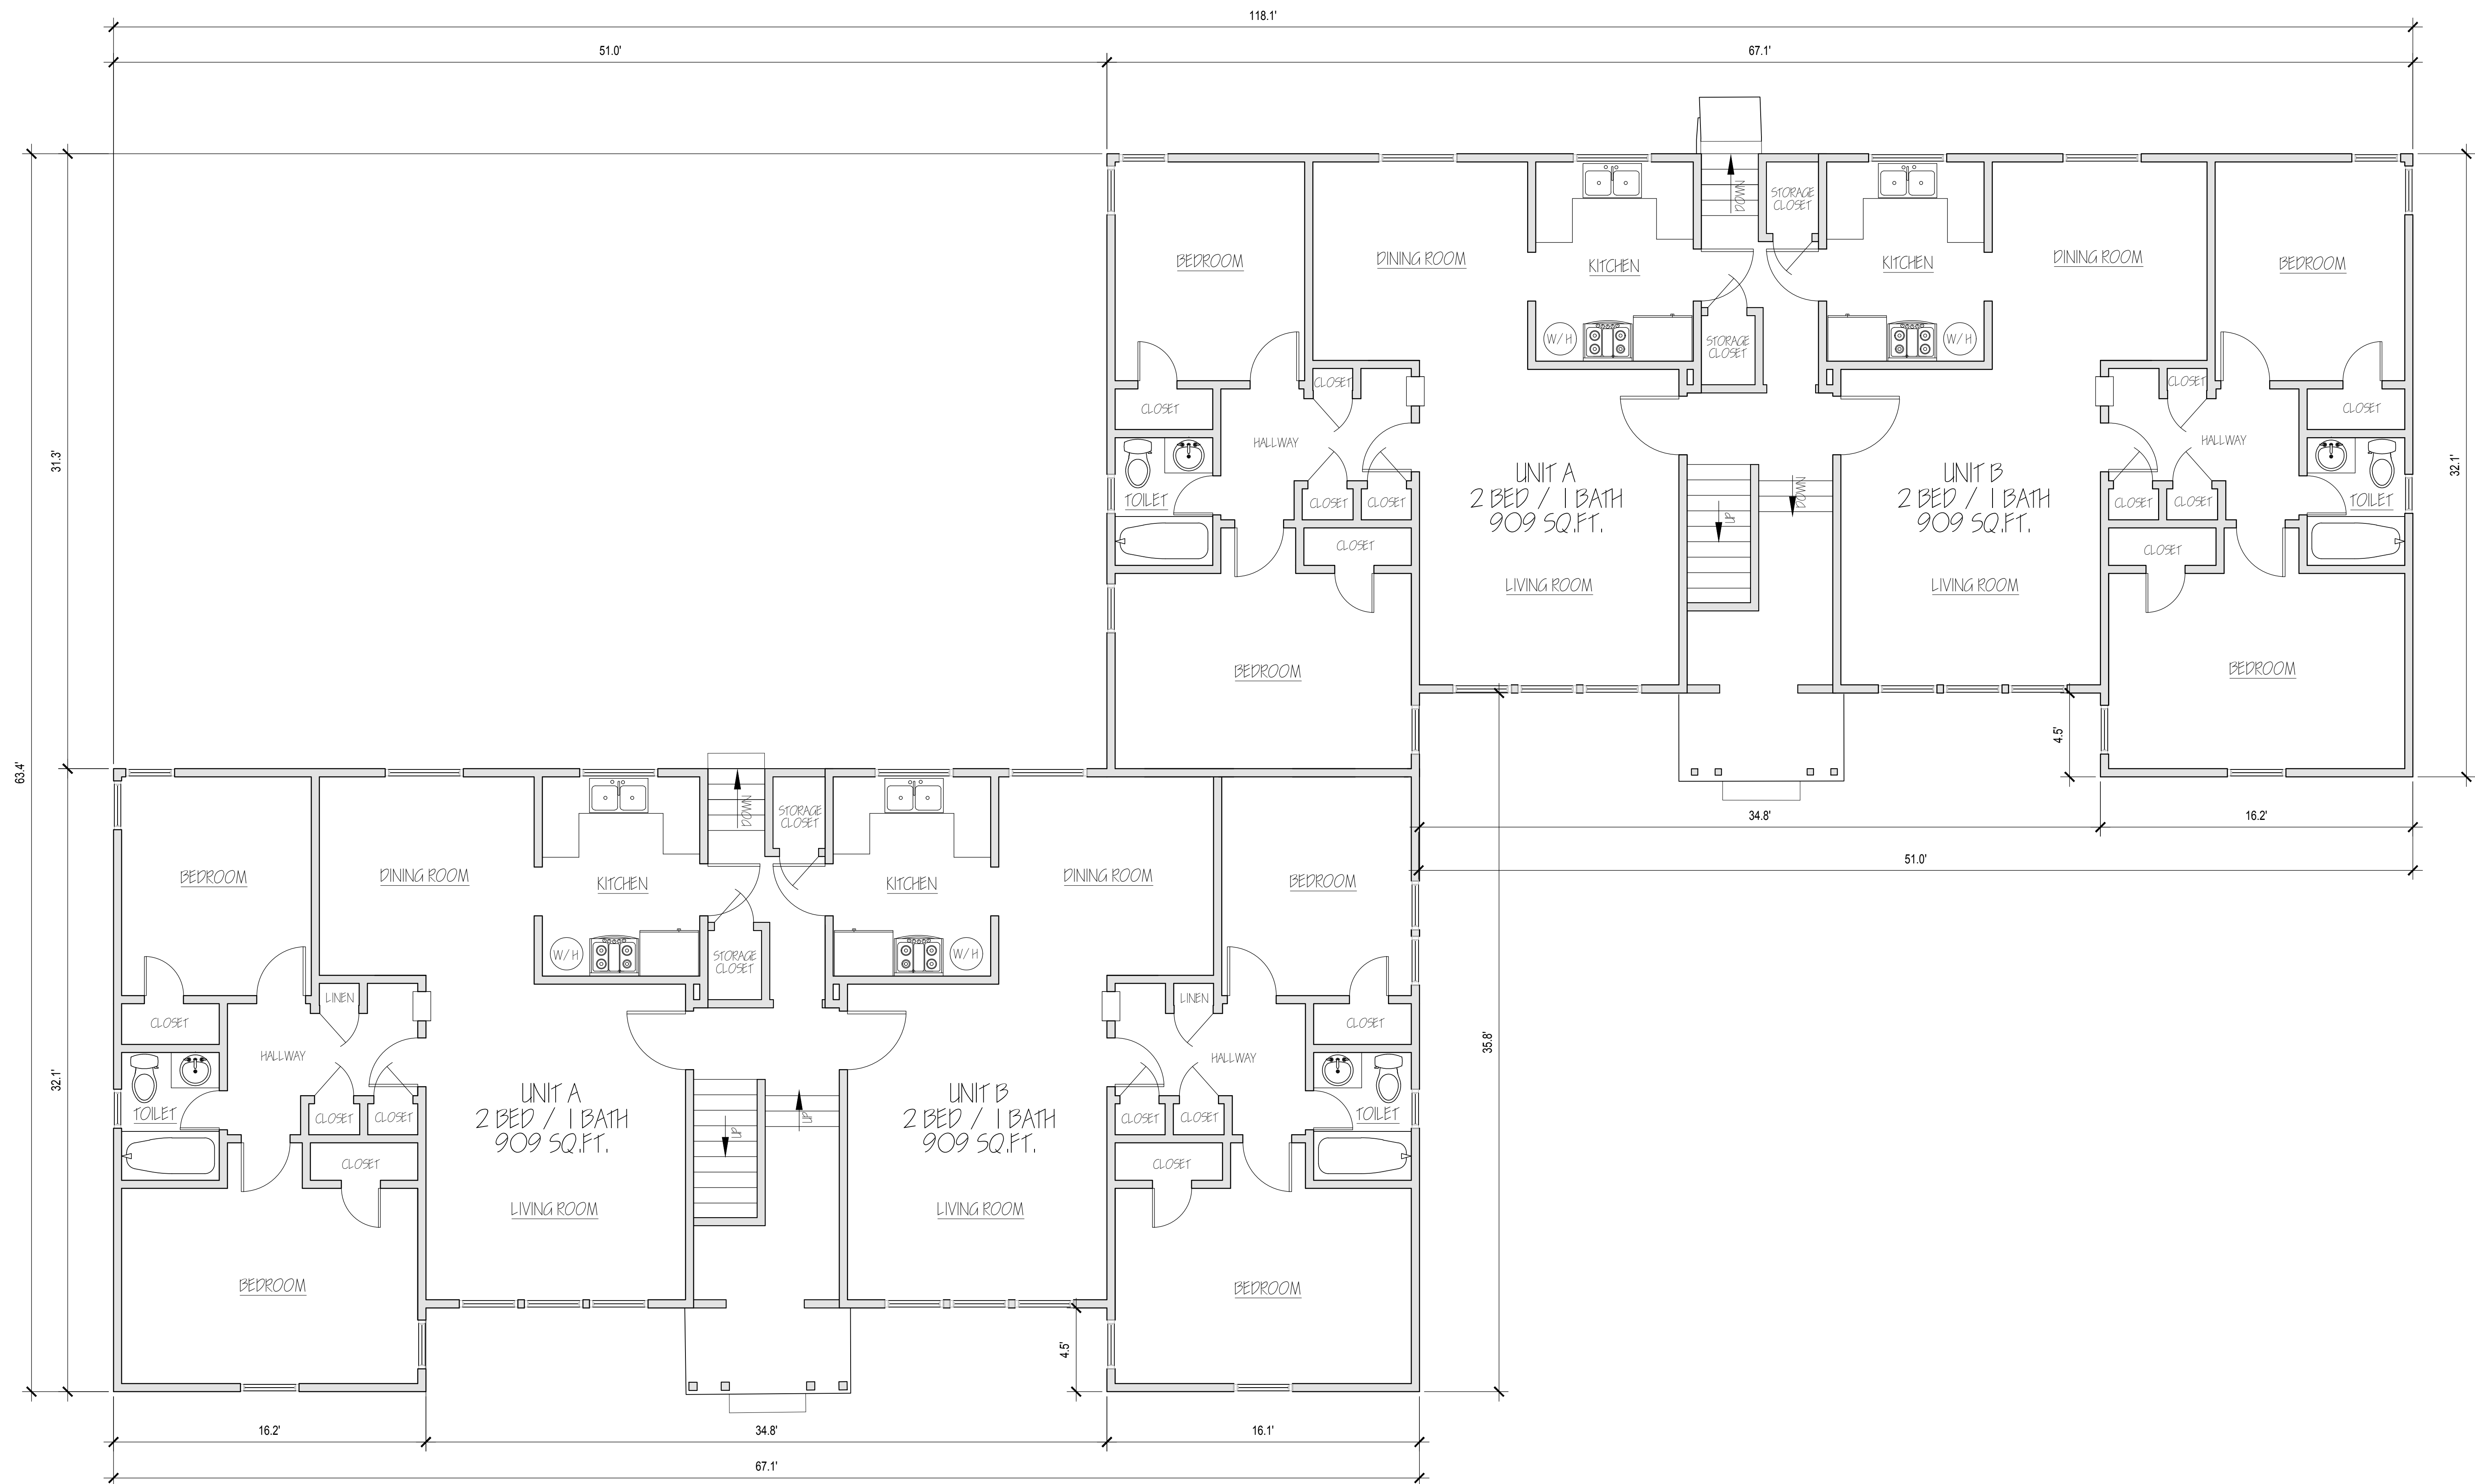

EXISTING BUILDING #1 - FIRST FLOOR PLAN

SCALE: 1/4" = 1'-0"



NOTE: THIS PLAN IS NOT A SURVEY OF LAND AND IS A DIAGRAM FOR INFORMATION ONLY AND IS DEEMED TO BE ACCURATE FOR THE PURPOSES INTENDED. ALL INFORMATION AND PHYSICAL MONUMENTS SHOWN ON THE SITE & FLOOR PLANS ARE BY CLIENT PROVIDED PLANS AND SHALL NOT BE USED FOR CONSTRUCTION PURPOSES.


Revisions	By

JOE MORENO
 (626) 350-5944
 moreservices@soglobal.net
 OWNERSHIP / OCCUPANTS LIST - RADIUS MAPS - LAND USE
 PLANS - MUNICIPAL COMPLIANCE CONSULTING
 12106 LAMBERT AVE. EL MONTE, CA 91732 - FAX (626) 350-1532

EXISTING BUILDING #1
 FIRST FLOOR PLAN
 2421 UNITS A & B
 &
 2425 UNITS A & B

SILVERLAKE GARDEN APARTMENTS
 2421-2477 SILVER LAKE BLVD
 LOS ANGELES, CA. 90039
 FONDA

Date	4 / 12 / 2023
Scale	AS NOTED
Drawn	MORENO
Job	23-119
Sheet	A2

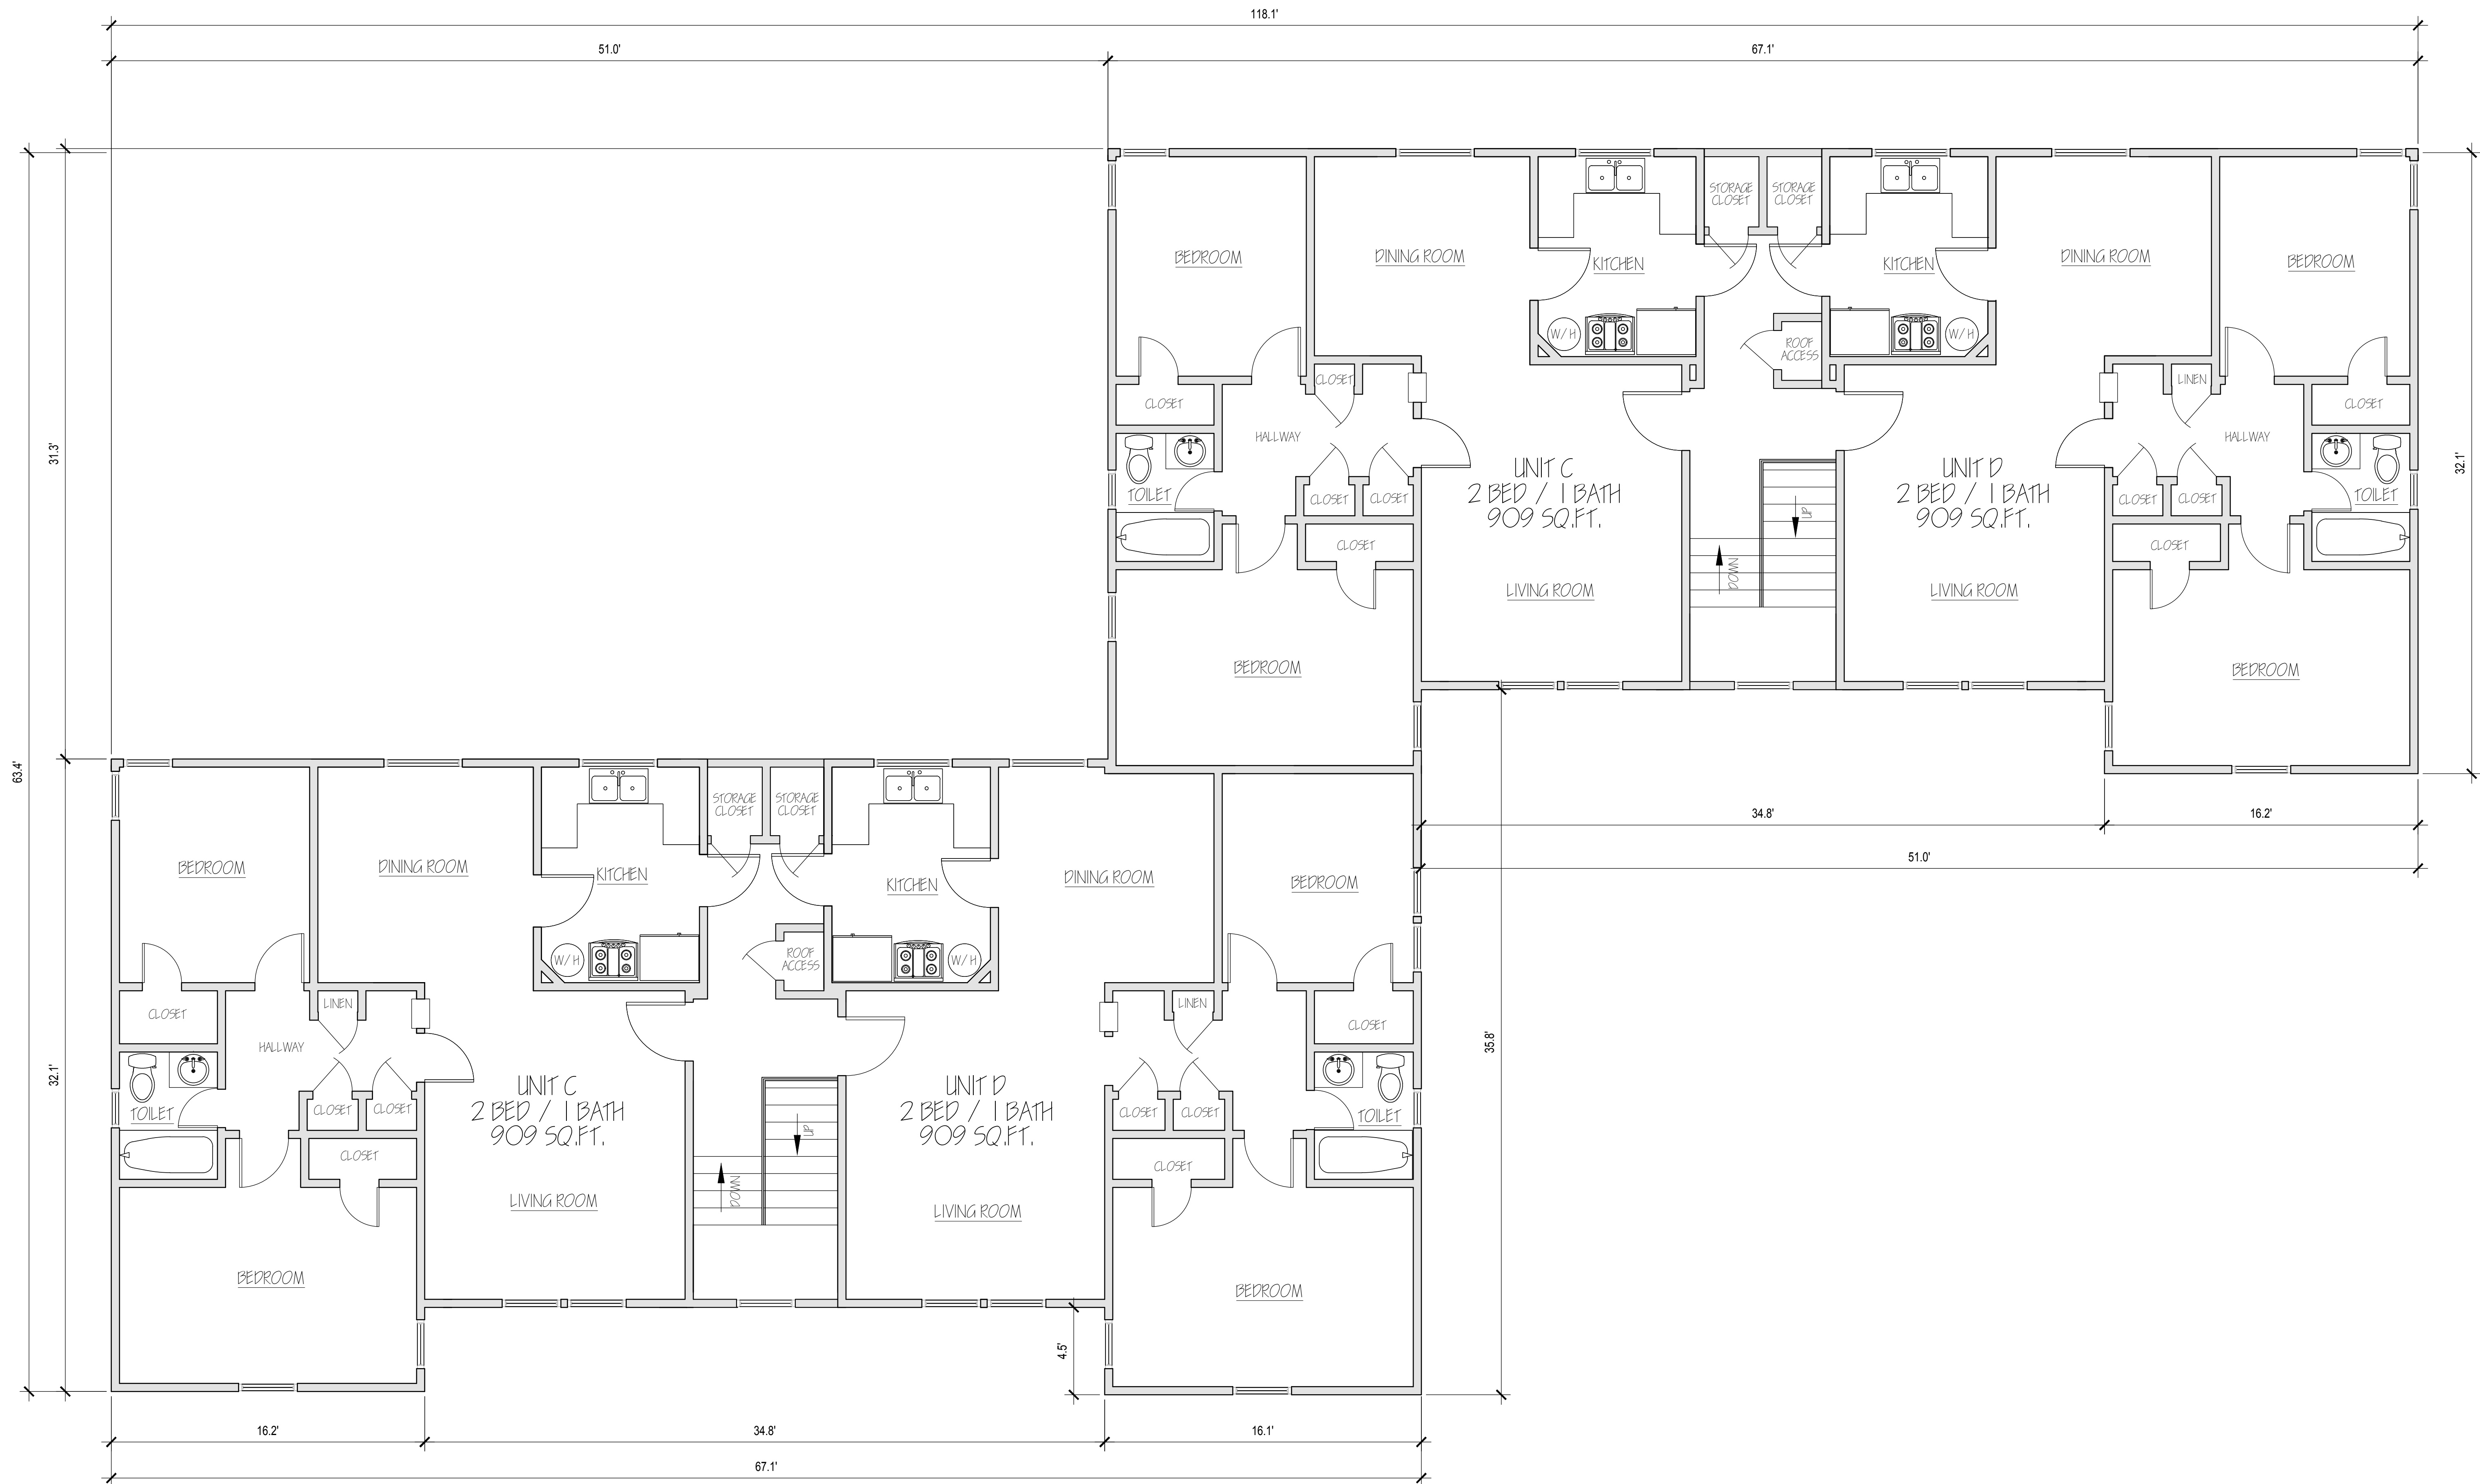

EXISTING BUILDING #1 - SECOND FLOOR PLAN

SCALE: 1/4" = 1'-0"



NOTE: THIS PLAN IS NOT A SURVEY OF LAND AND IS A DIAGRAM FOR INFORMATION ONLY AND IS DEEMED TO BE ACCURATE FOR THE PURPOSES INTENDED. ALL INFORMATION AND PHYSICAL MONUMENTS SHOWN ON THE SITE & FLOOR PLANS ARE BY CLIENT PROVIDED PLANS AND SHALL NOT BE USED FOR CONSTRUCTION PURPOSES.


Revisions	By

JOE MORENO
(626) 350-5944
moreservices@soglobal.net
More Services
OWNERSHIP / OCCUPANTS LIST - RADIUS MAPS - LAND USE PLANS - MUNICIPAL COMPLIANCE CONSULTING
12106 LAMBERT AVE. EL MONTE, CA 91732 - FAX (626) 350-1532

EXISTING BUILDING #1
2ND FLOOR PLAN
2421 UNITS C & D
&
2425 UNITS C & D


SILVERLAKE GARDEN APARTMENTS
2421-2477 SILVER LAKE BLVD
LOS ANGELES, CA. 90039
FONDA

Date	4 / 12 / 2023
Scale	AS NOTED
Drawn	MORENO
Job	23-119
Sheet	A3

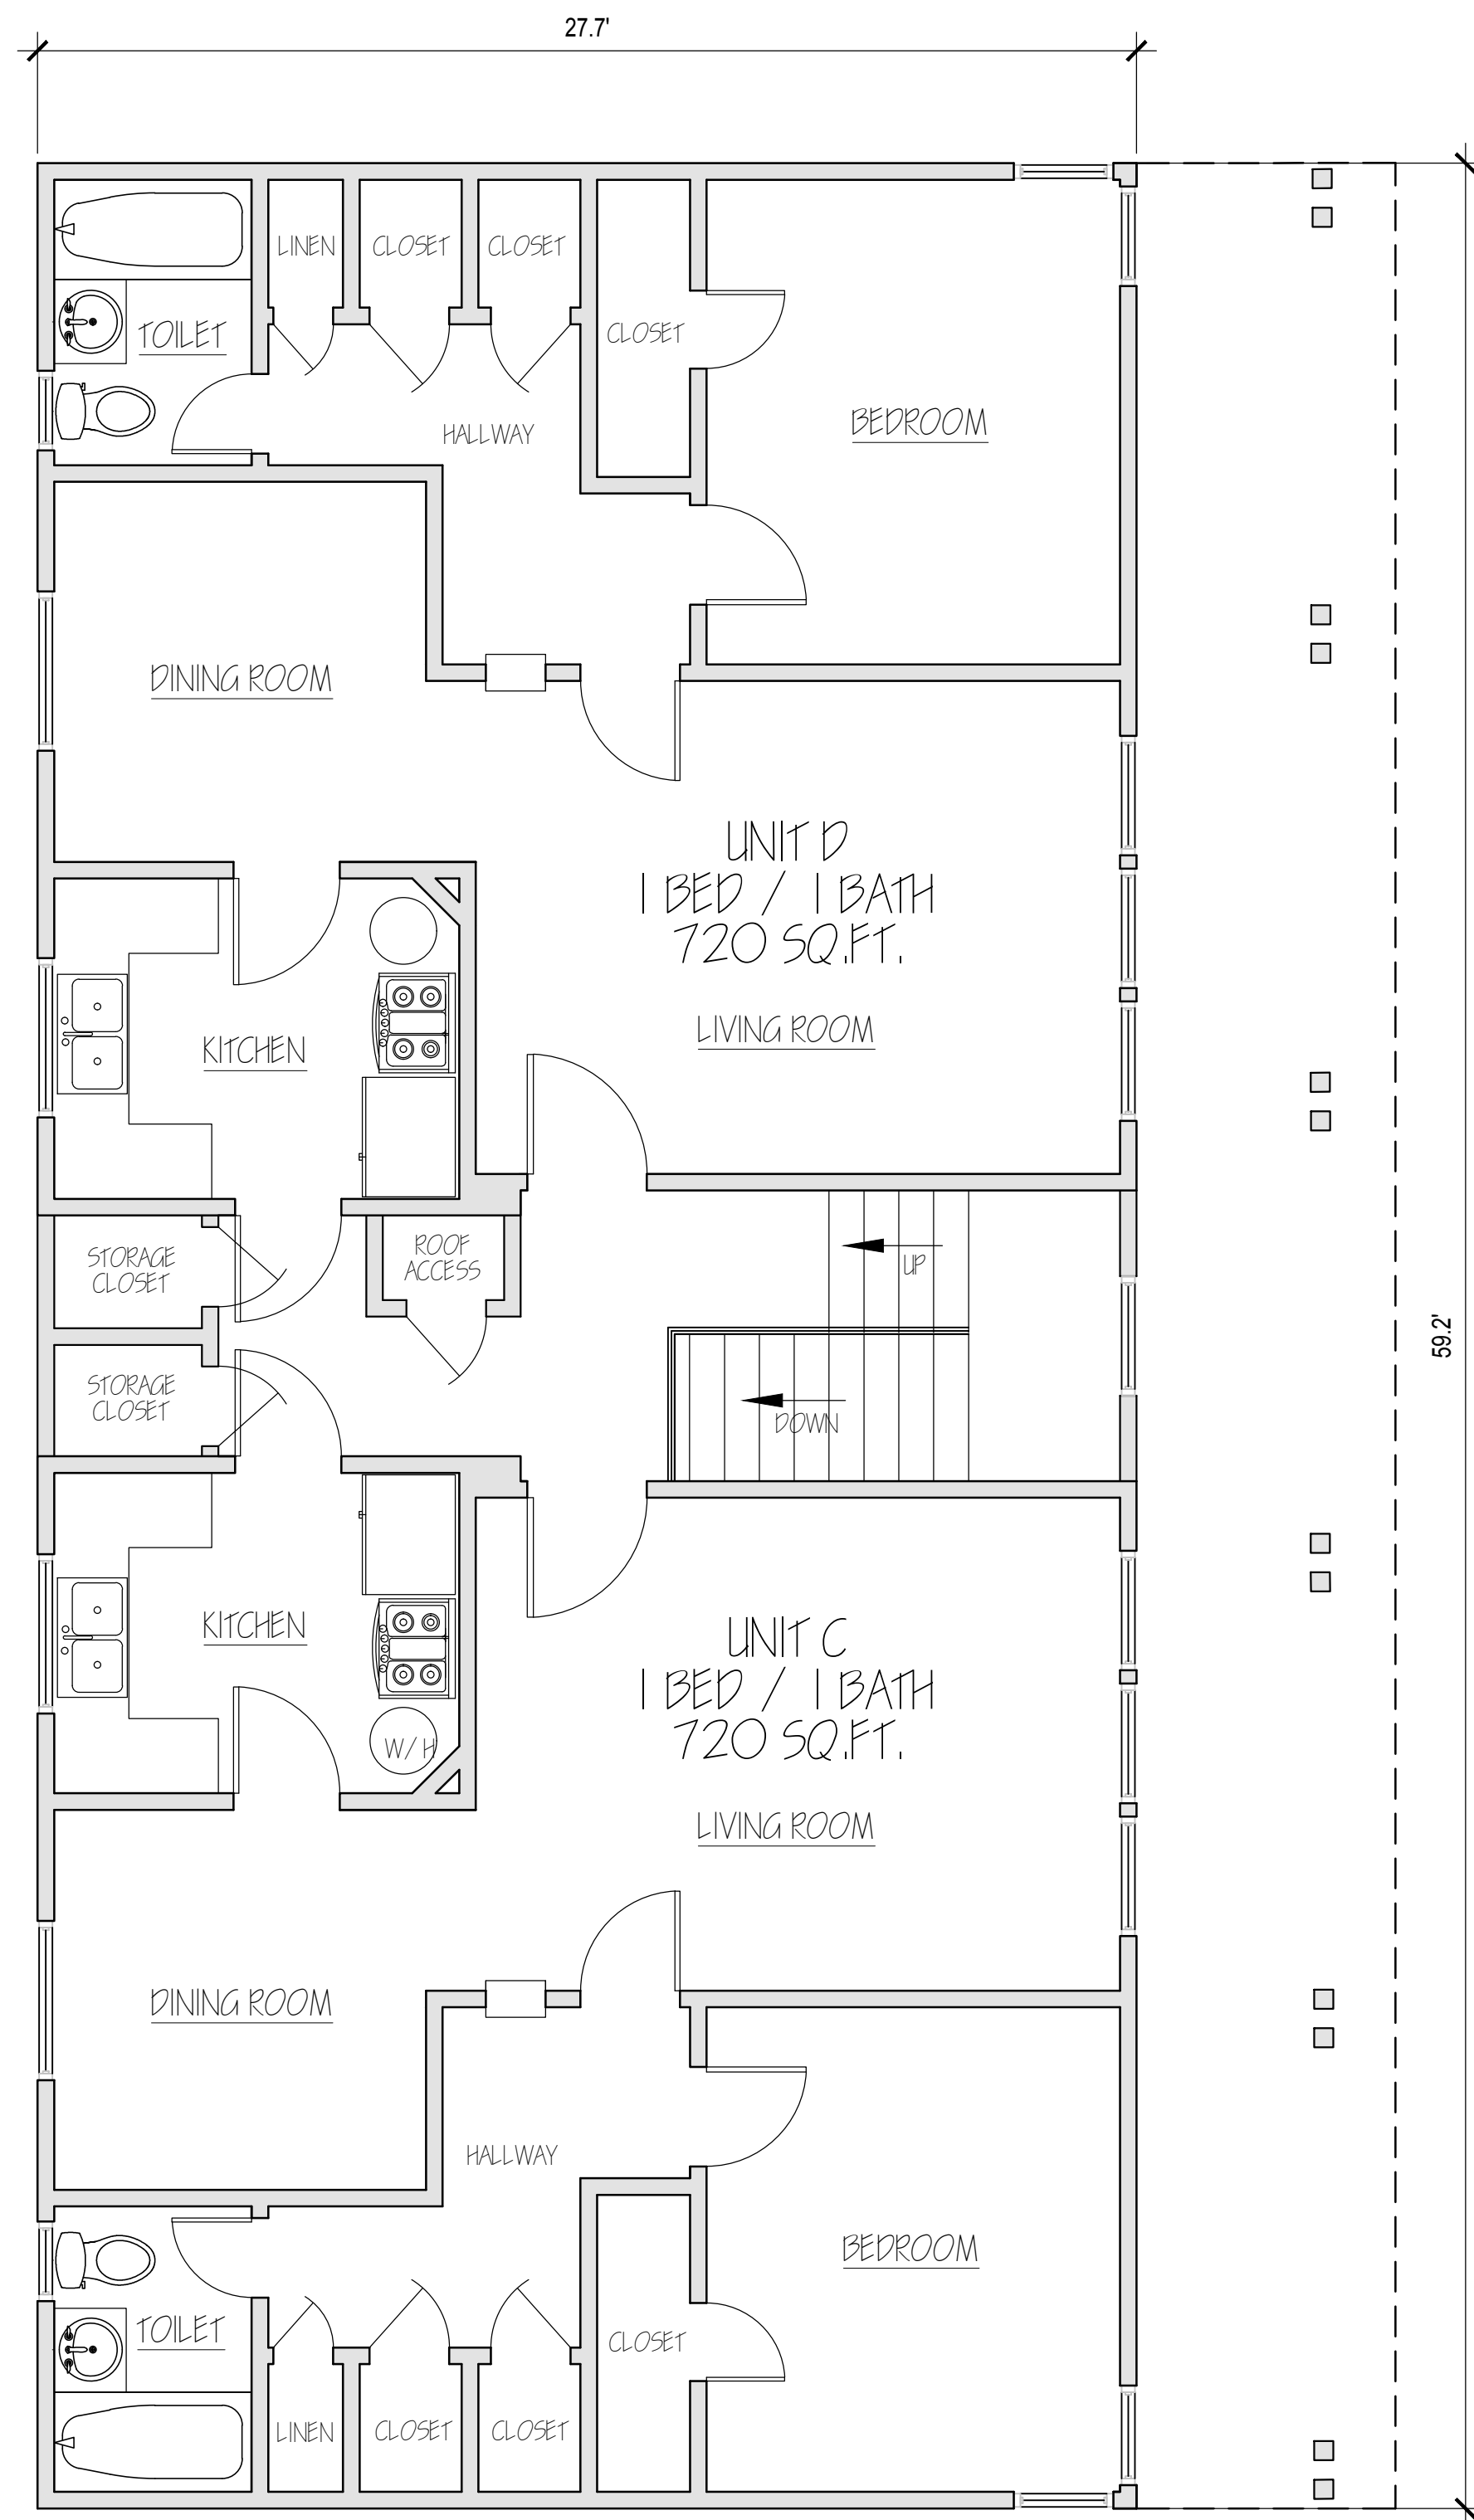

EXISTING SECOND FLOOR PLAN

SCALE: 1/4" = 1'-0"

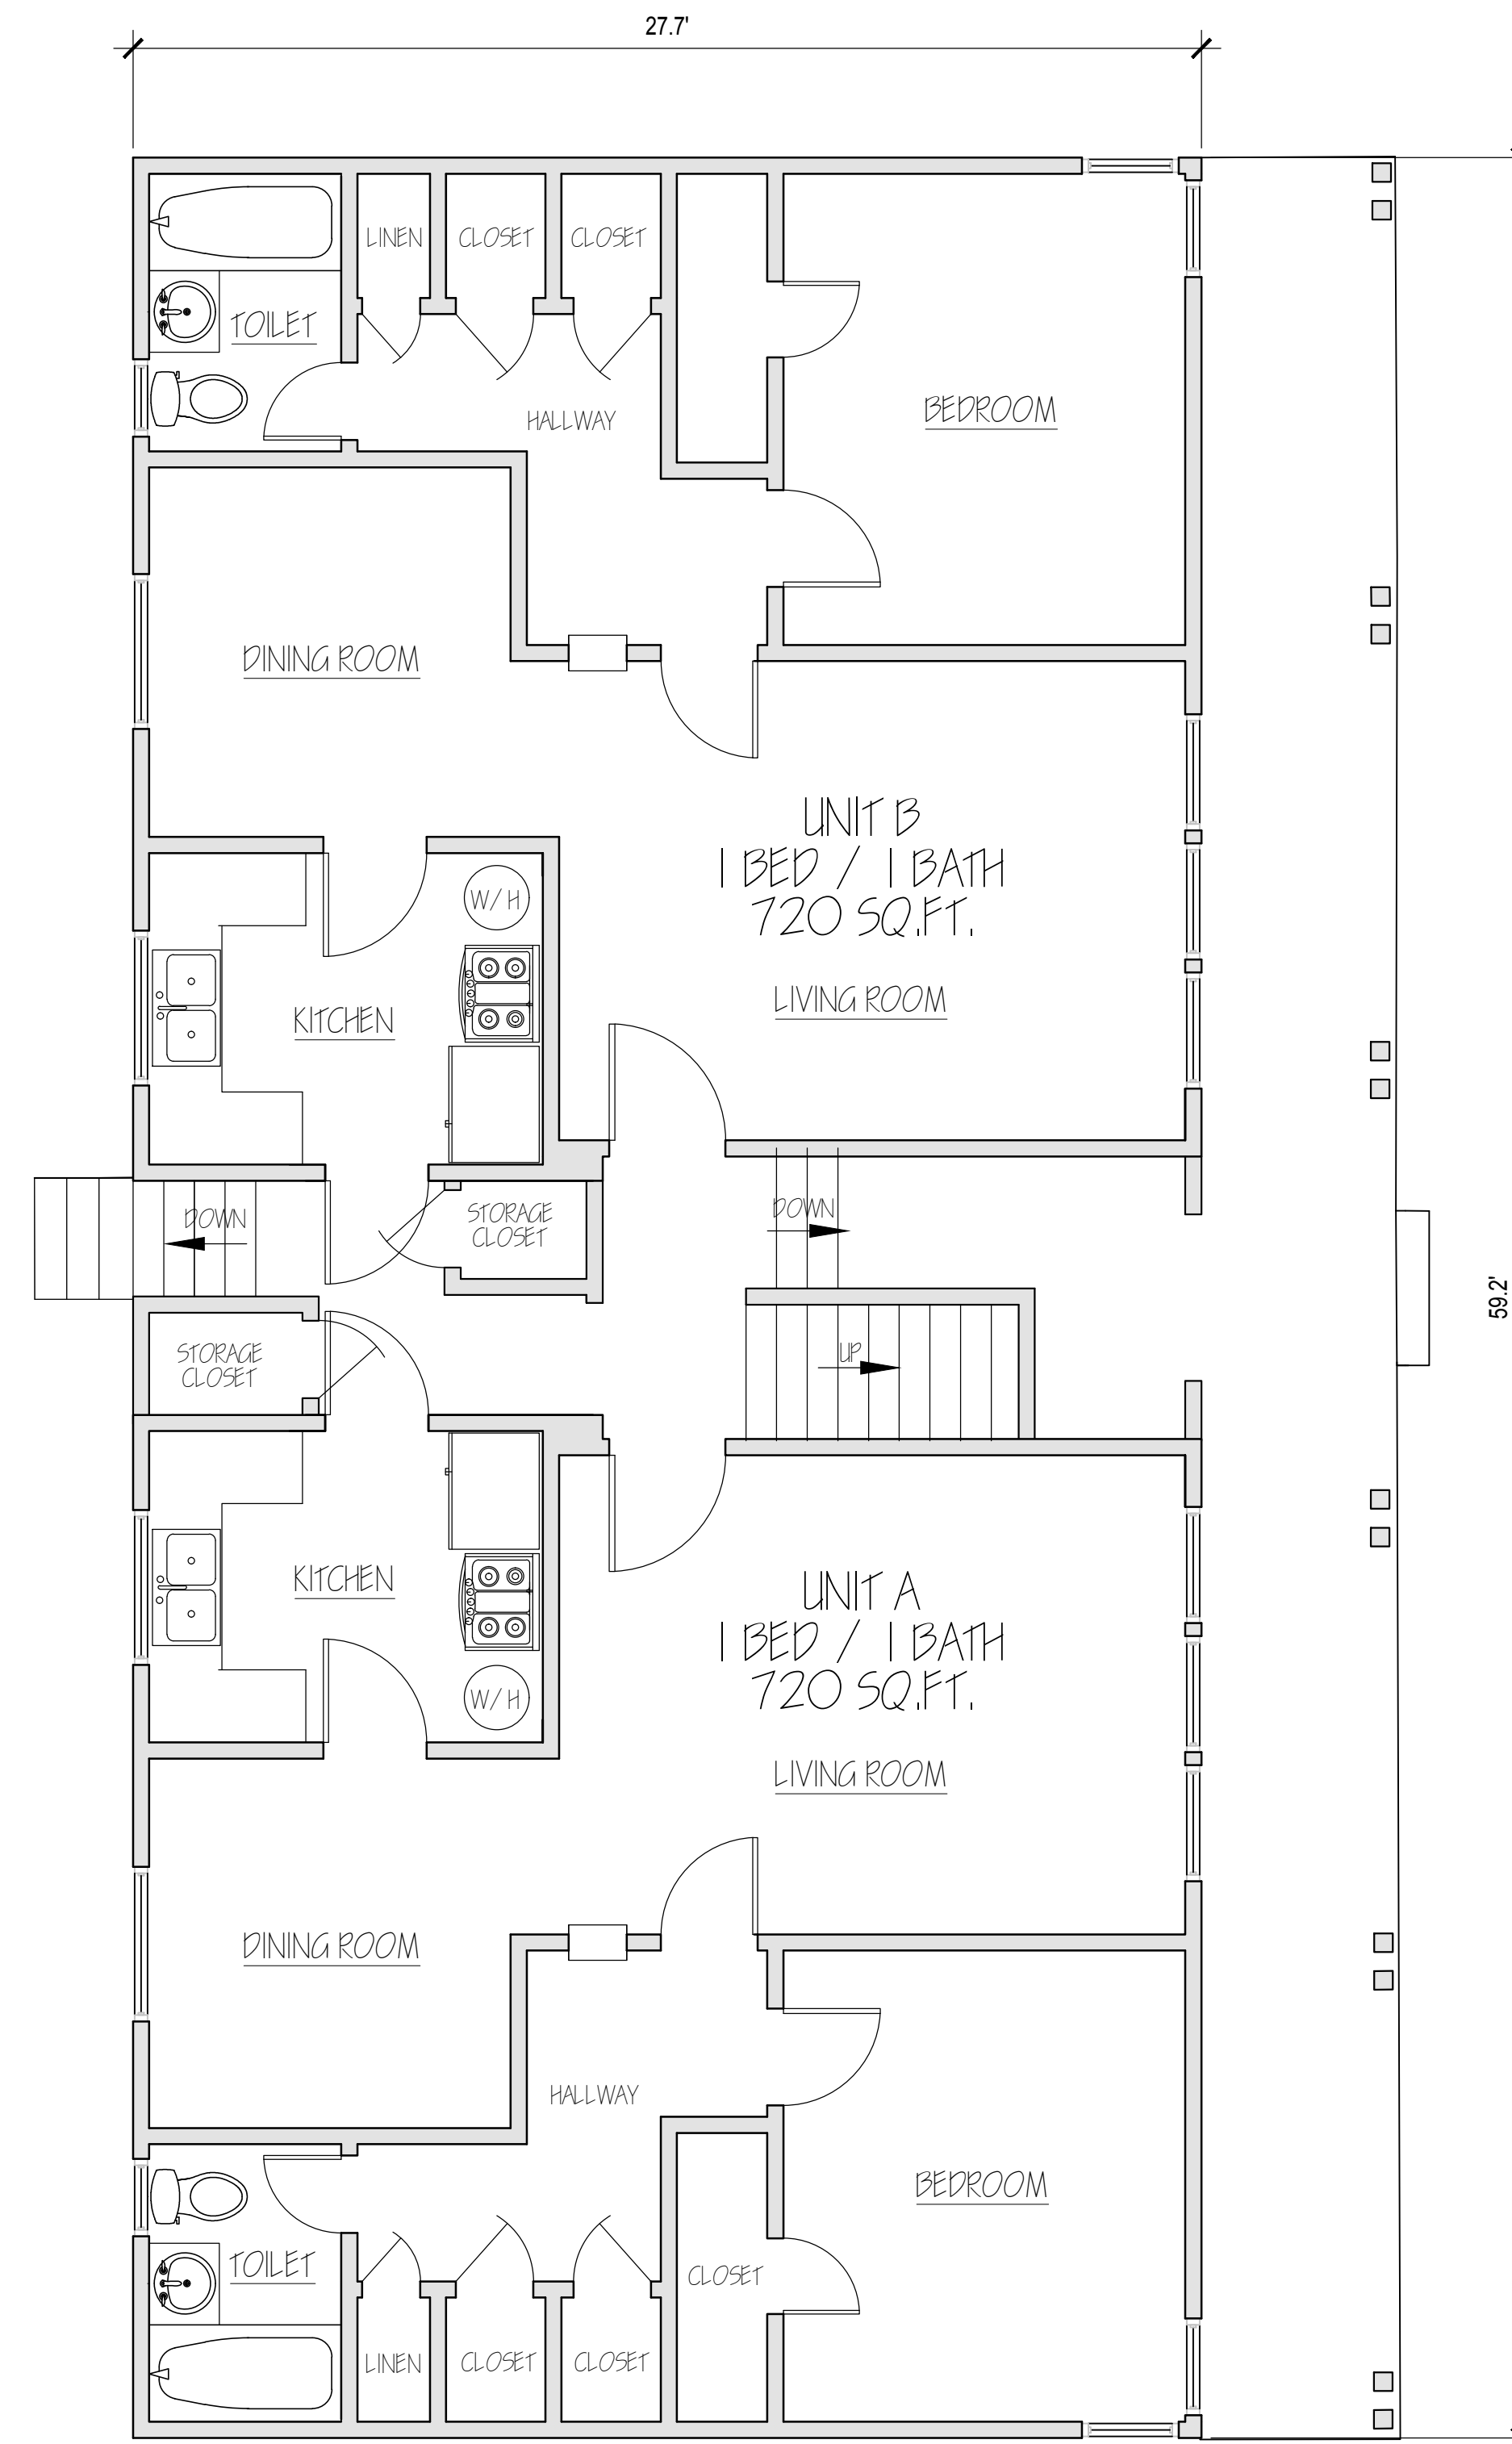

EXISTING FIRST FLOOR PLAN

SCALE: 1/4" = 1'-0"




NOTE: THIS PLAN IS NOT A SURVEY OF LAND AND IS A DIAGRAM FOR INFORMATION ONLY AND IS DEEMED TO BE ACCURATE FOR THE PURPOSES INTENDED. ALL INFORMATION AND PHYSICAL MONUMENTS SHOWN ON THE SITE & FLOOR PLANS ARE BY CLIENT PROVIDED PLANS AND SHALL NOT BE USED FOR CONSTRUCTION PURPOSES.

SILVERLAKE GARDEN APARTMENTS
2421-2477 SILVER LAKE BLVD
LOS ANGELES, CA. 90039
FONDA

EXISTING BUILDING #2
1ST & 2ND FLOOR PLAN
2441 UNITS A-D

JOE MORENO
(626) 350-5944
moreservices@soglobal.net
OWNERSHIP / OCCUPANTS LIST - RADIUS MAPS - LAND USE
PLANS - MUNICIPAL COMPLIANCE CONSULTING
12106 LAMBERT AVE. EL MONTE, CA 91732 - FAX (626) 350-1532

Date 4 / 12 / 2023
Scale AS NOTED
Drawn MORENO
Job 23-119
Sheet **A4**

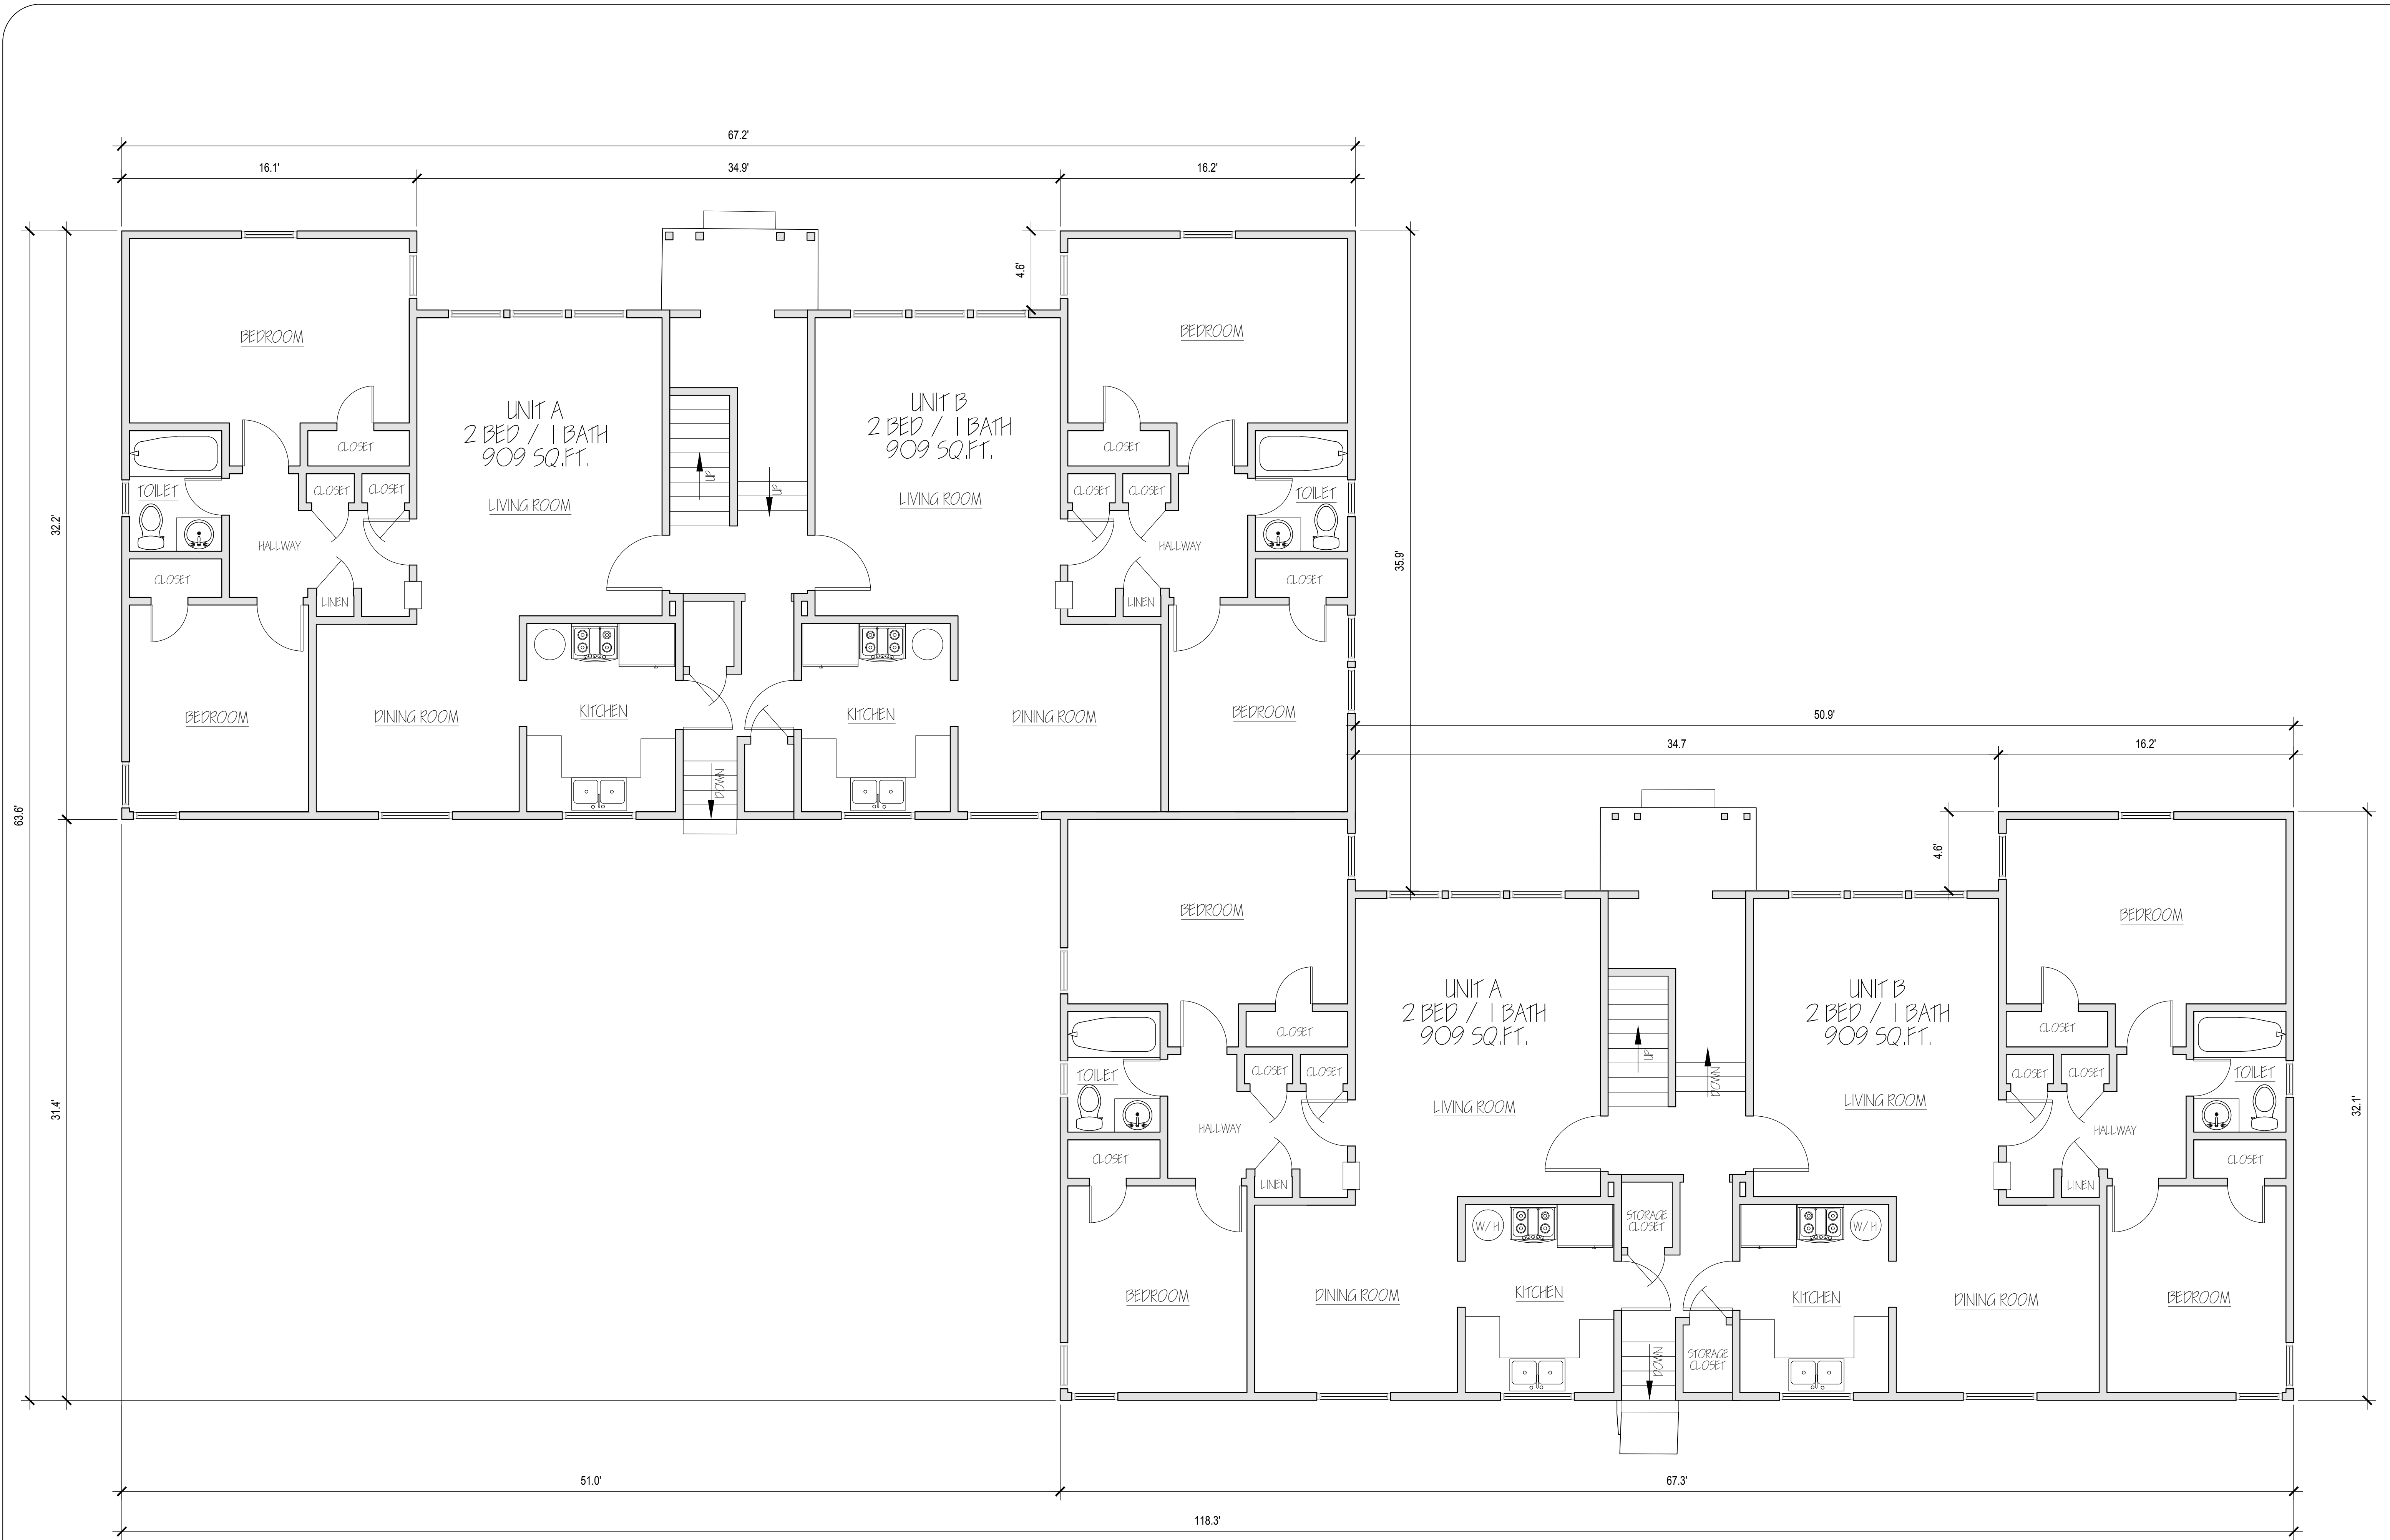

NOTE: THIS PLAN IS NOT A SURVEY OF LAND AND IS A DIAGRAM FOR INFORMATION ONLY AND IS DEEMED TO BE ACCURATE FOR THE PURPOSES INTENDED. ALL INFORMATION AND PHYSICAL MONUMENTS SHOWN ON THE SITE & FLOOR PLANS ARE BY CLIENT PROVIDED PLANS AND SHALL NOT BE USED FOR CONSTRUCTION PURPOSES.

Revisions	By


JOE MORENO
(626) 350-5944
moreservices@soglobal.net
OWNERSHIP / OCCUPANTS LIST - RADIUS MAPS - LAND USE
PLANS - MUNICIPAL COMPLIANCE CONSULTING
12106 LAMBERT AVE ELM MONTE, CA 91732 - FAX (626) 350-1532

More Services

**EXISTING BUILDING #3
FIRST FLOOR PLAN
2451 UNITS A & B
&
2453 UNITS A & B**


**SILVERLAKE GARDEN APARTMENTS
2421-2477 SILVER LAKE BLVD
LOS ANGELES, CA. 90039
FONDA**

Date	4 / 12 / 2023
Scale	AS NOTED
Drawn	MORENO
Job	23-119
Sheet	A5

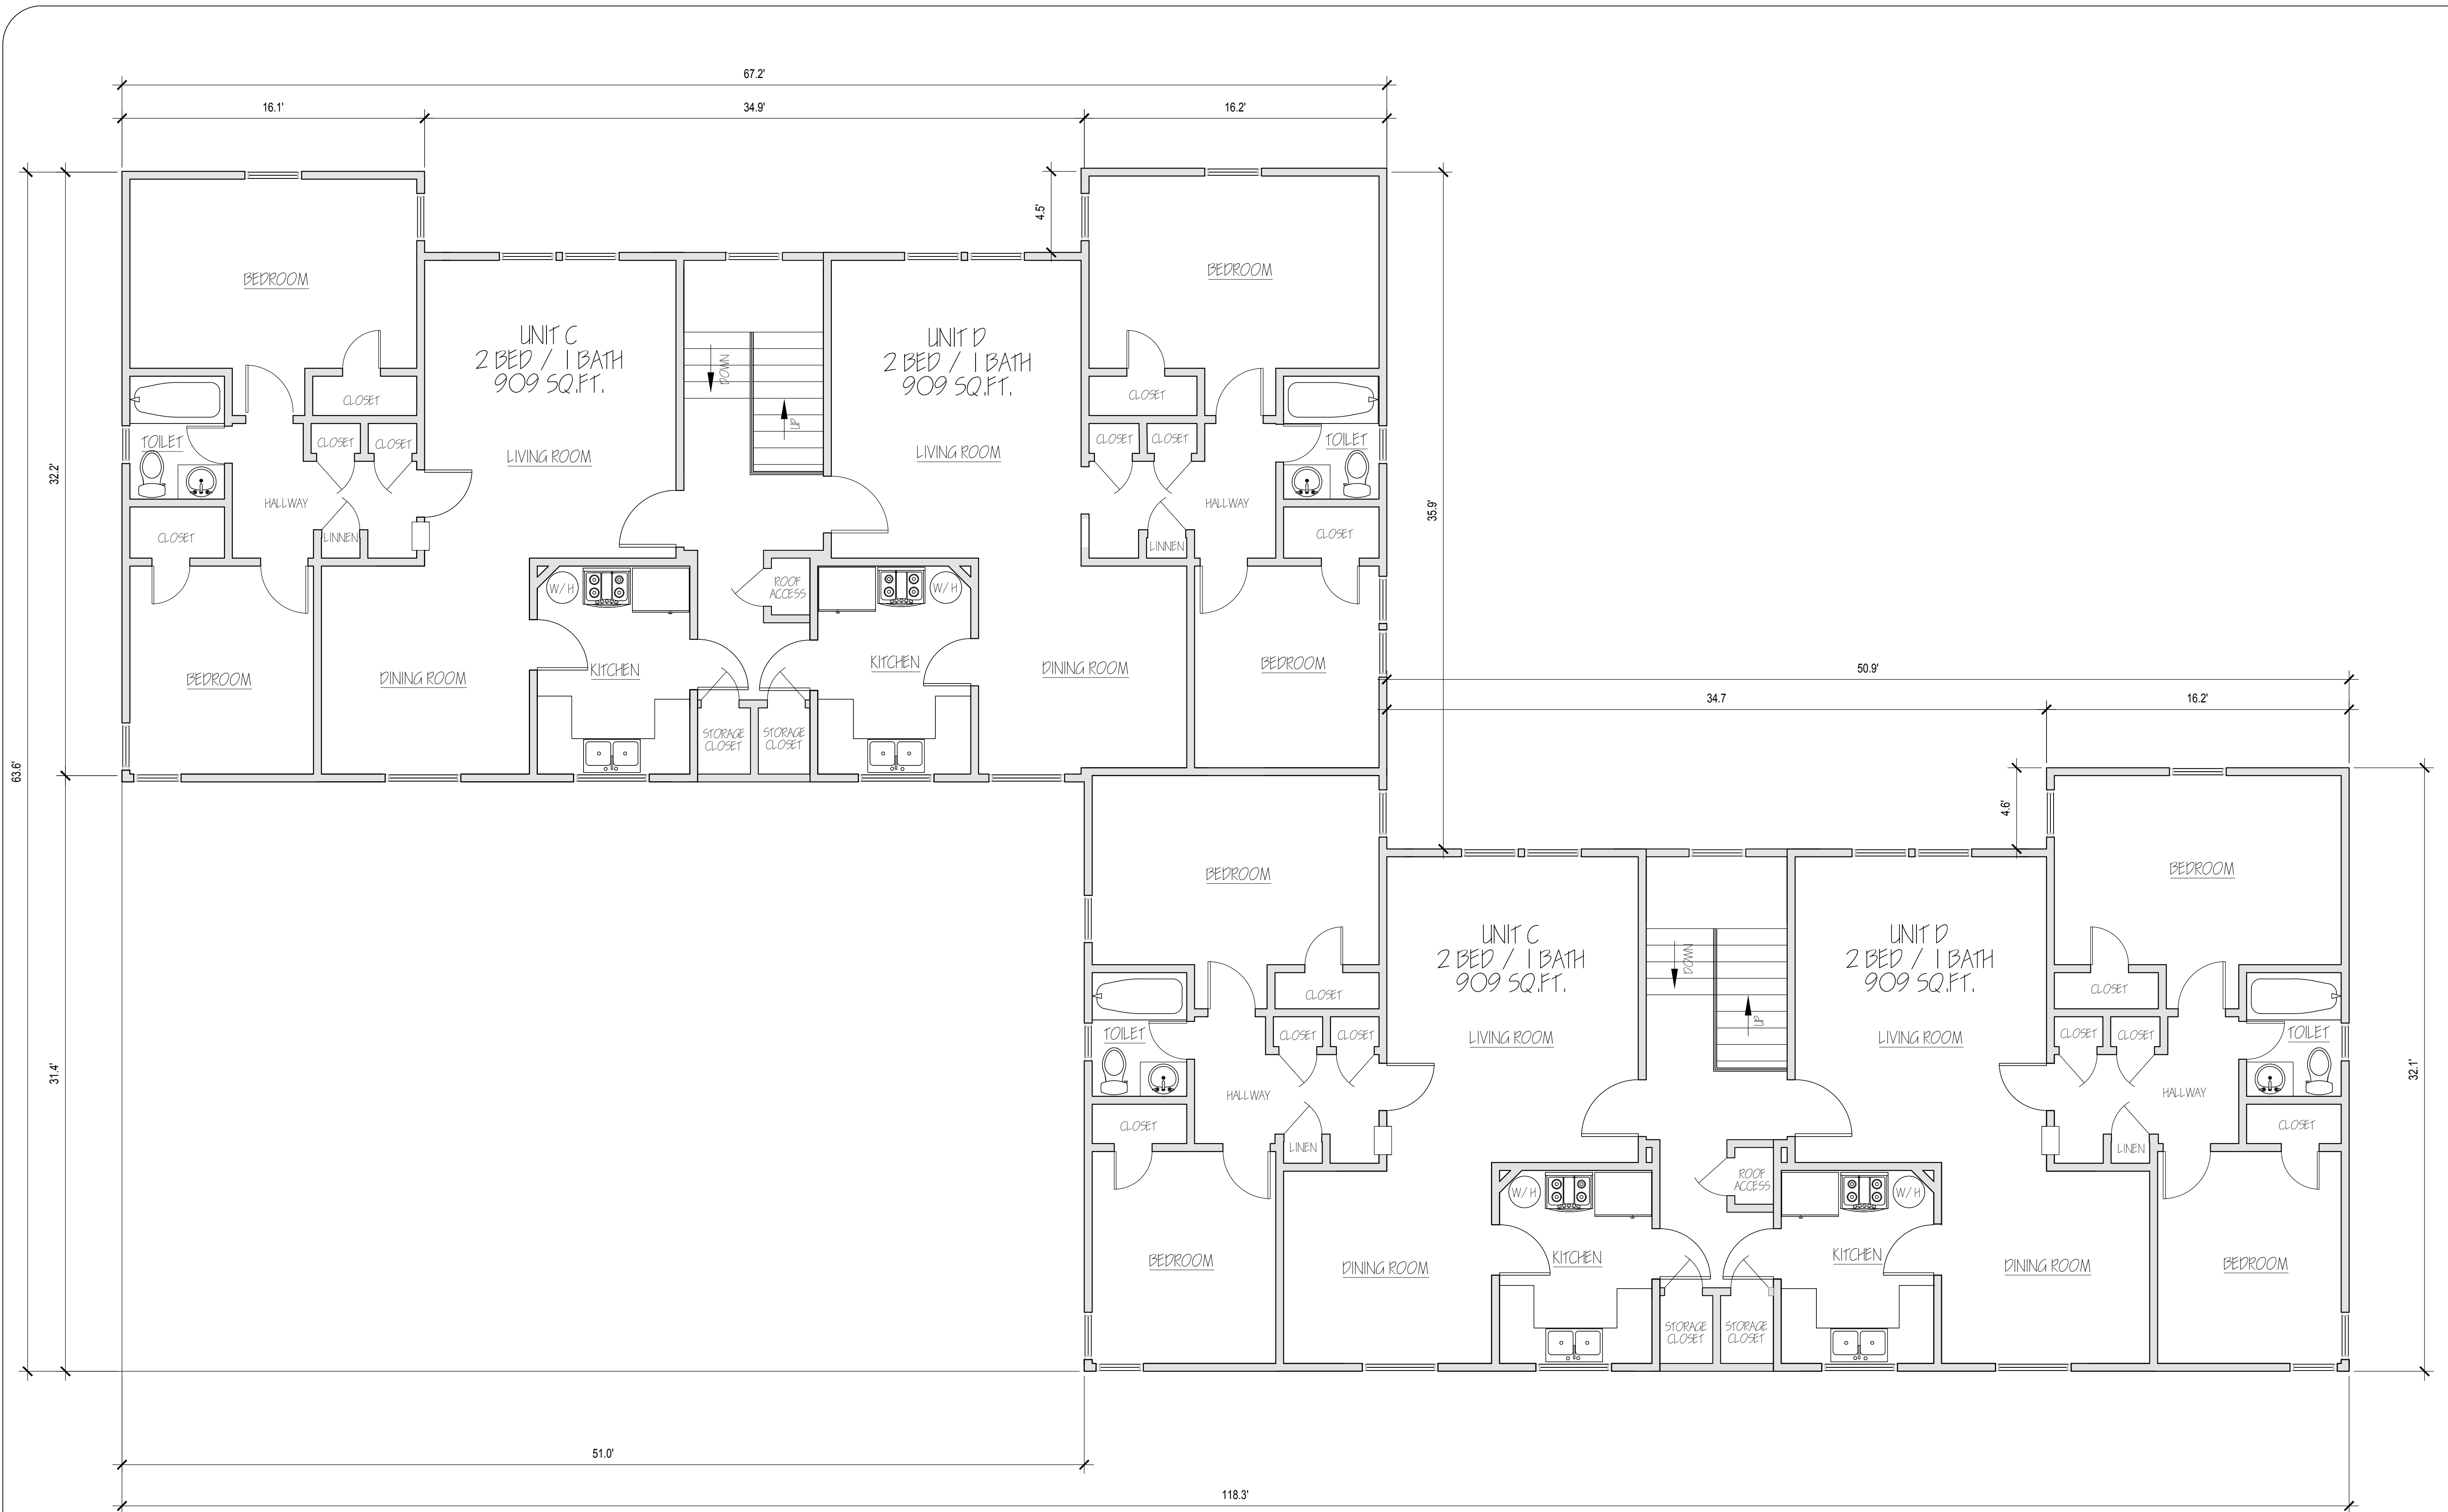

EXISTING BUILDING #3 SECOND FLOOR PLAN

SCALE: 1/4" = 1'-0"

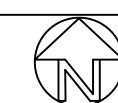

NOTE: THIS PLAN IS NOT A SURVEY OF LAND AND IS A DIAGRAM FOR INFORMATION ONLY AND IS DEEMED TO BE ACCURATE FOR THE PURPOSES INTENDED. ALL INFORMATION AND PHYSICAL MONUMENTS SHOWN ON THE SITE & FLOOR PLANS ARE BY CLIENT PROVIDED PLANS AND SHALL NOT BE USED FOR CONSTRUCTION PURPOSES.


Revisions	By

JOE MORENO
(626) 350-5944
morenojoe@globalnet.com
OWNERSHIP / OCCUPANTS LIST - RADIUS MAPS - LAND USE
PLANS - MUNICIPAL COMPLIANCE CONSULTING
12106 LAMBERT AVE. EL MONTE, CA 91732 - FAX (626) 350-1532

**EXISTING BUILDING #3
SECOND FLOOR PLAN
2451 UNITS C & D
&
2453 UNITS C & D**


**SILVERLAKE GARDEN APARTMENTS
2421-2477 SILVER LAKE BLVD
LOS ANGELES, CA. 90039
FONDA**

Date	4 / 12 / 2023
Scale	AS NOTED
Drawn	MORENO
Job	23-119
Sheet	A6

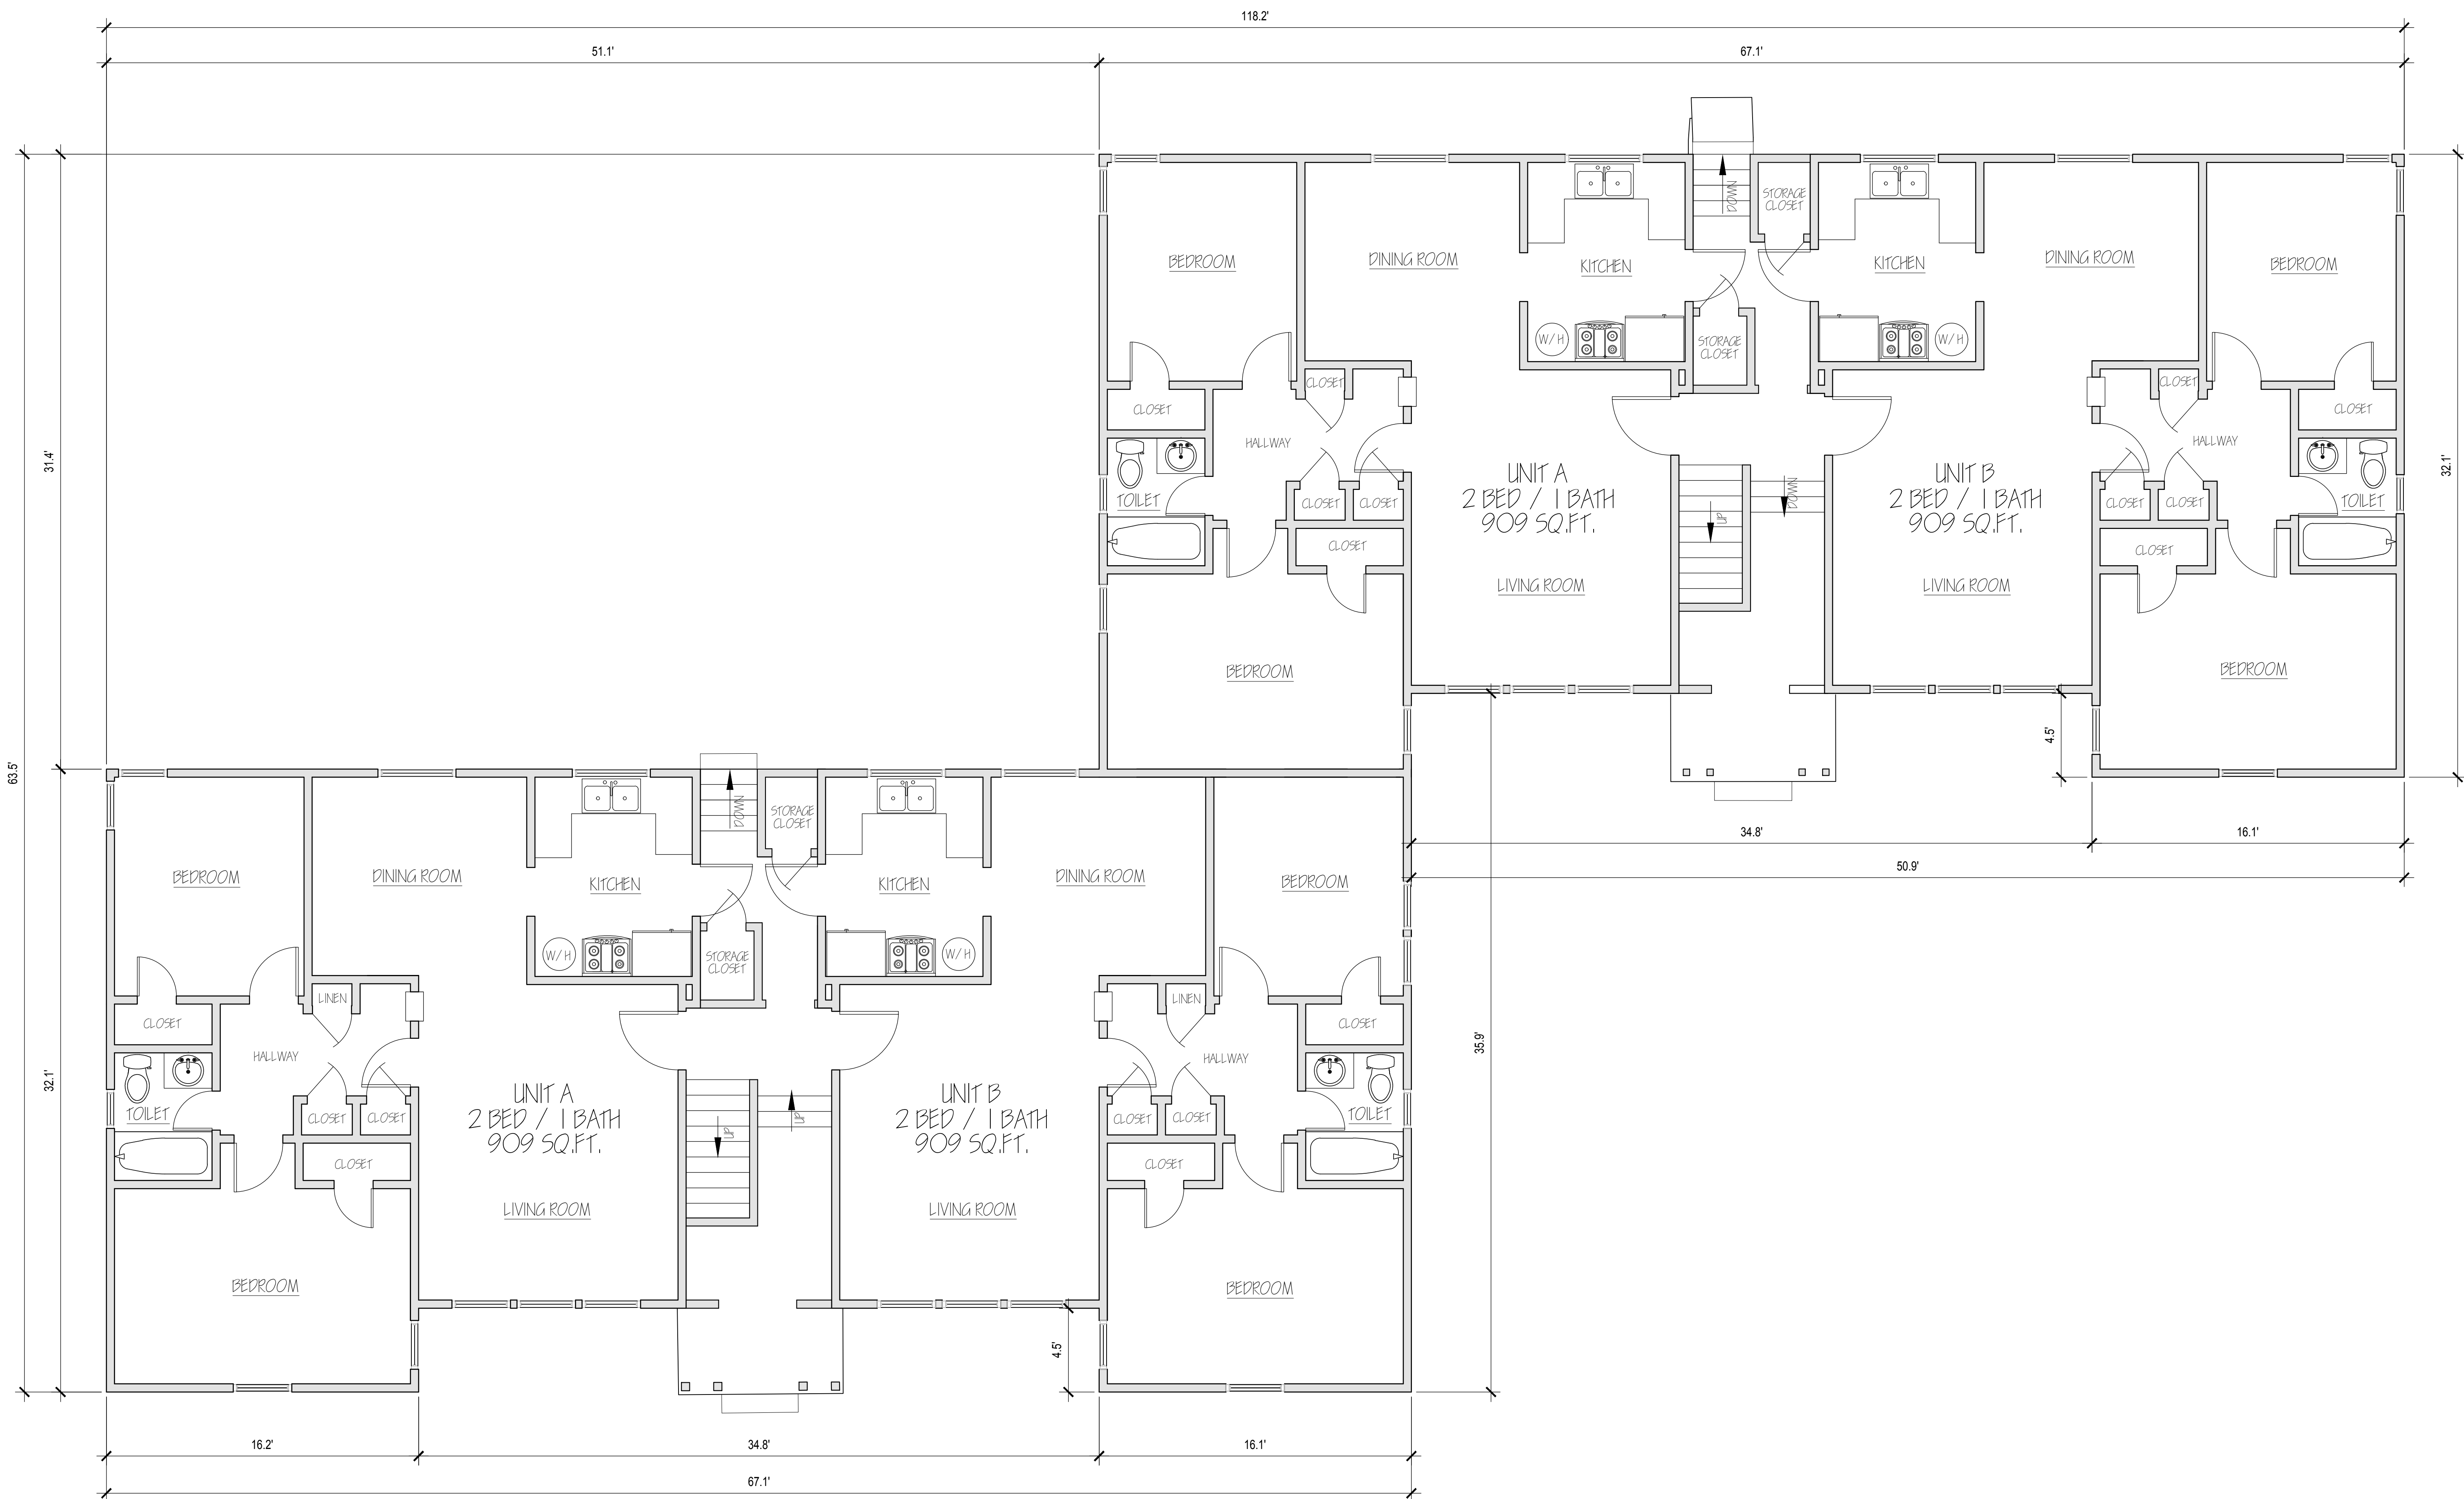

EXISTING BUILDING #4 - FIRST FLOOR PLAN

SCALE: 1/4" = 1'-0"

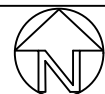

NOTE: THIS PLAN IS NOT A SURVEY OF LAND AND IS A DIAGRAM FOR INFORMATION ONLY AND IS DEEMED TO BE ACCURATE FOR THE PURPOSES INTENDED. ALL INFORMATION AND PHYSICAL MONUMENTS SHOWN ON THE SITE & FLOOR PLANS ARE BY CLIENT PROVIDED PLANS AND SHALL NOT BE USED FOR CONSTRUCTION PURPOSES.


Revisions	By

JOE MORENO
(626) 350-5944
moreservices@soglobal.net
OWNERSHIP / OCCUPANTS LIST - RADUS MAPS - LAND USE
PLANS - MUNICIPAL COMPLIANCE CONSULTING
12106 LAMBERT AVE. EL MONTE, CA 91732 - FAX (626) 350-1532

EXISTING BUILDING #4
FIRST FLOOR PLAN
2455 UNITS A & B
&
2457 UNITS A & B

SILVERLAKE GARDEN APARTMENTS
2421-2477 SILVER LAKE BLVD
LOS ANGELES, CA. 90039
FONDA

Date	4 / 12 / 2023
Scale	AS NOTED
Drawn	MORENO
Job	23-119
Sheet	A7

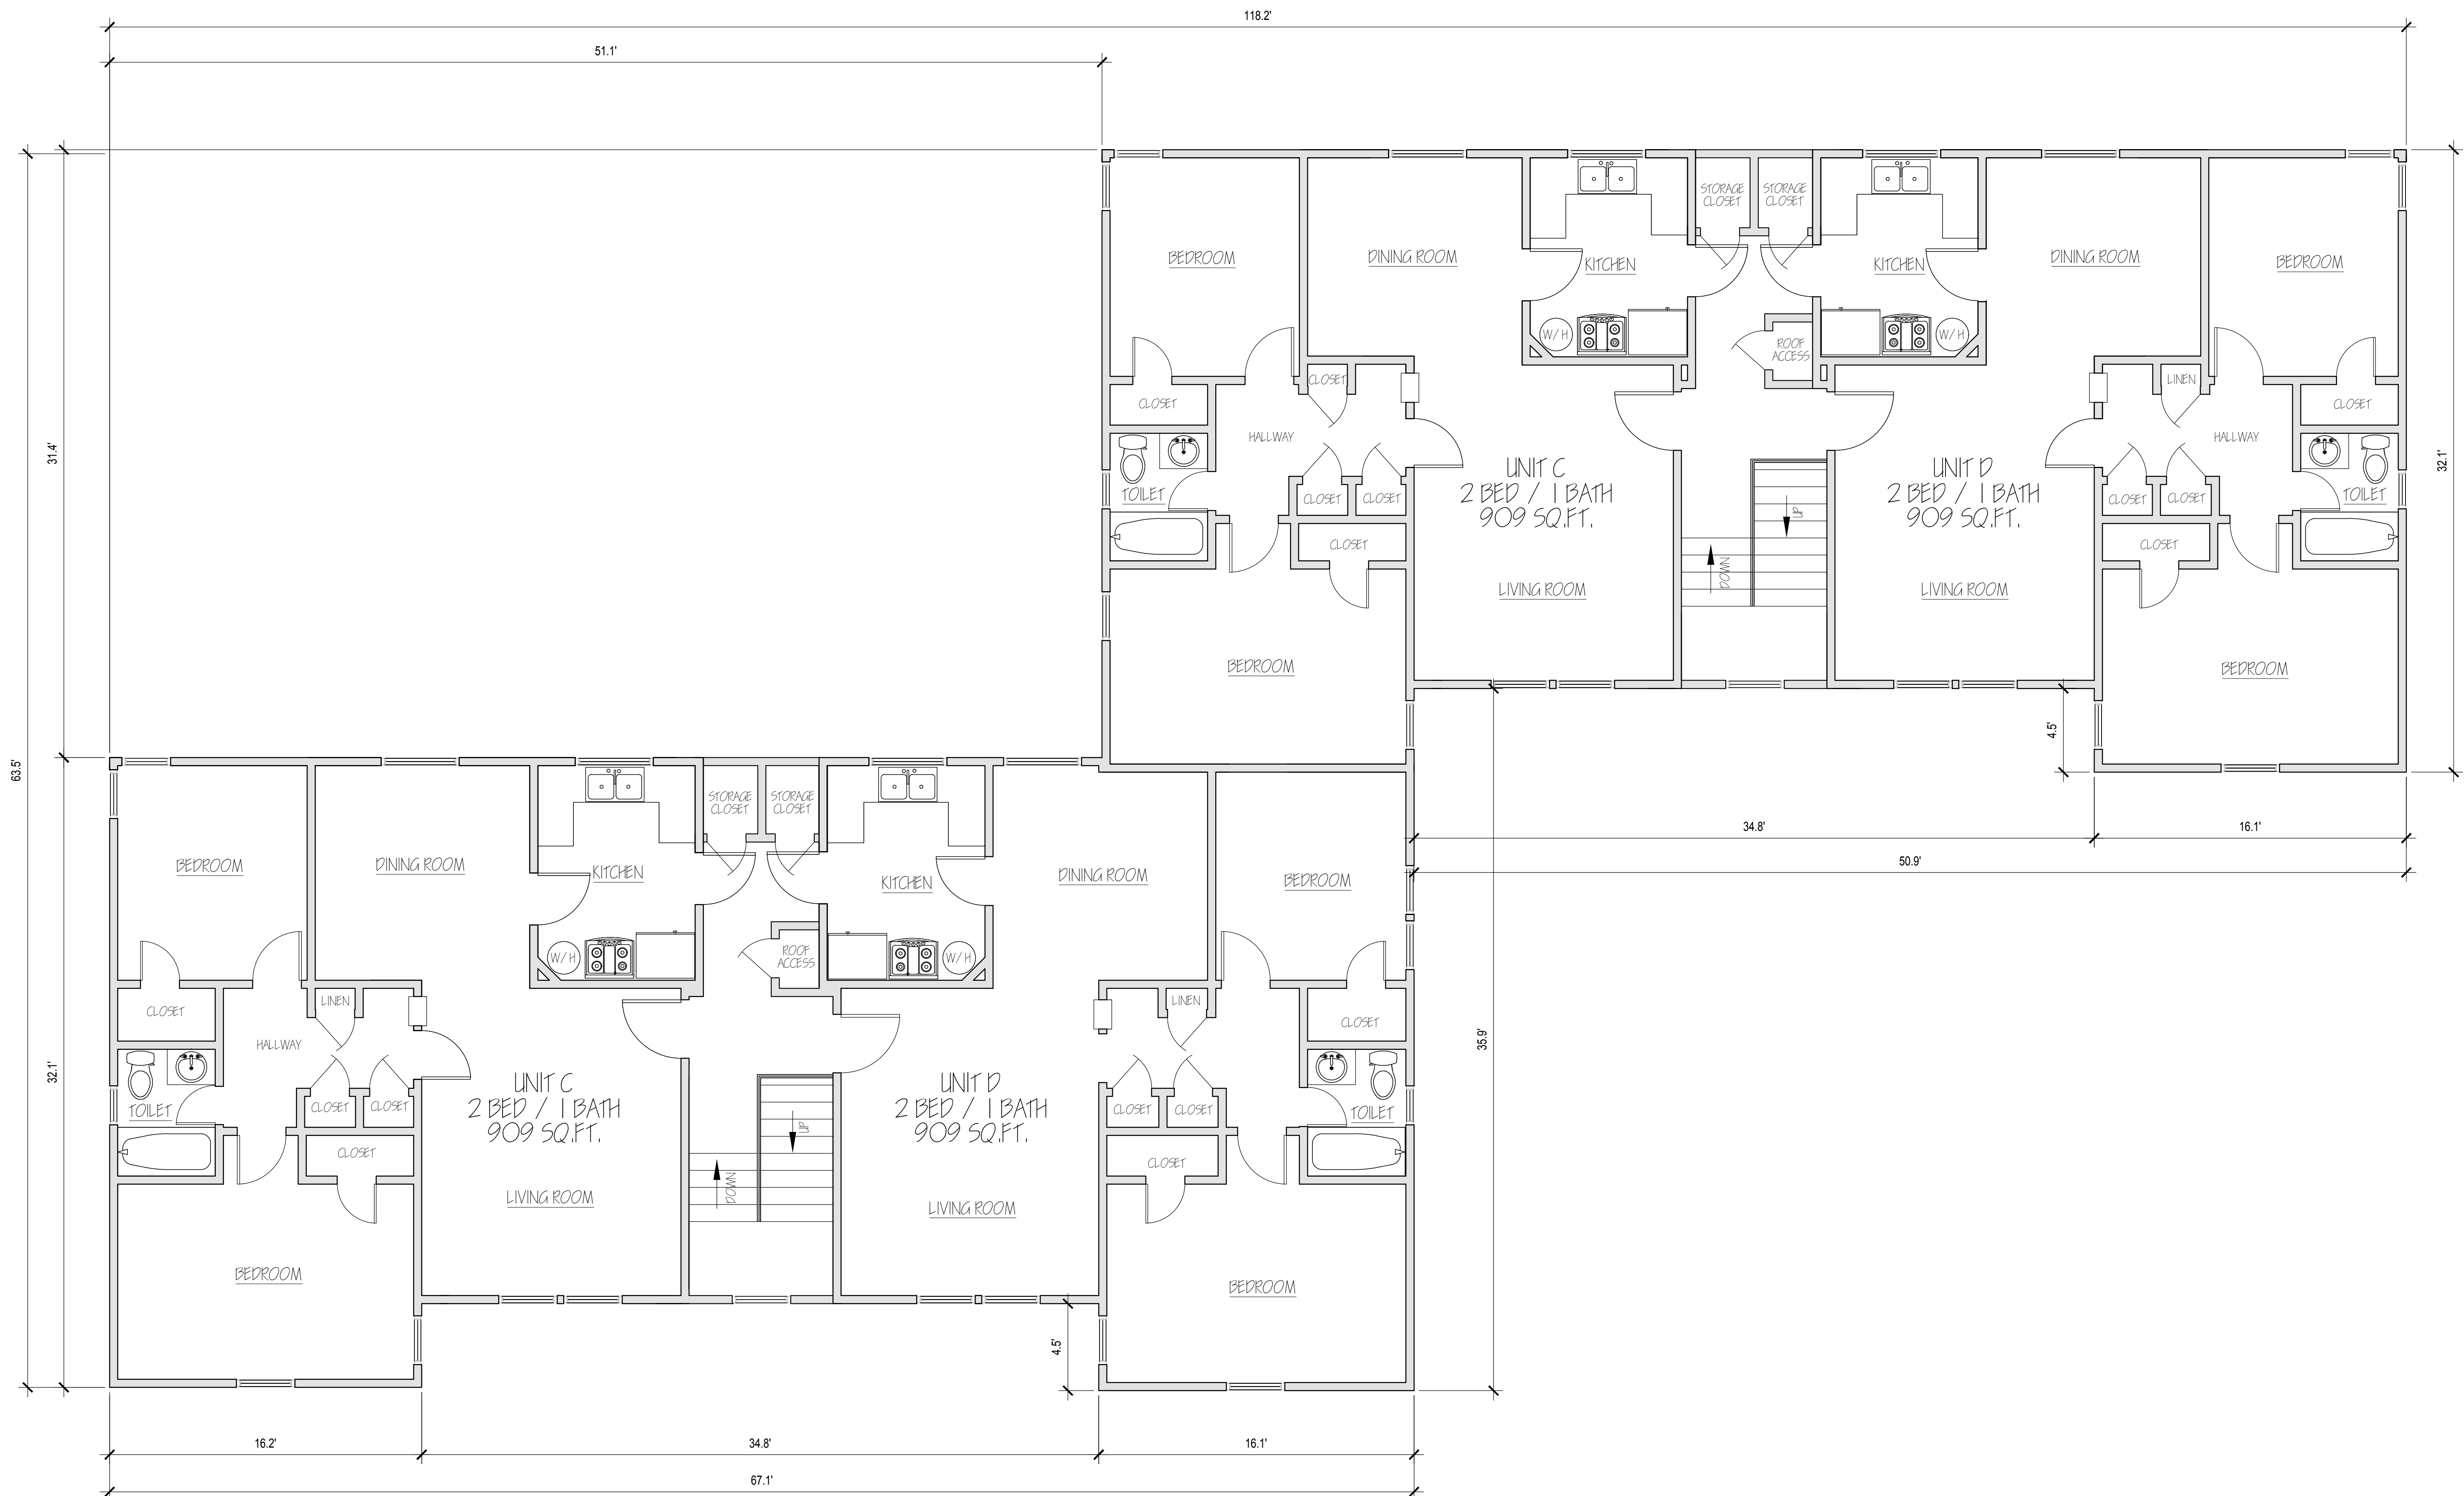

NOTE: THIS PLAN IS NOT A SURVEY OF LAND AND IS A DIAGRAM FOR INFORMATION ONLY AND IS DEEMED TO BE ACCURATE FOR THE PURPOSES INTENDED. ALL INFORMATION AND PHYSICAL MONUMENTS SHOWN ON THE SITE & FLOOR PLANS ARE BY CLIENT PROVIDED PLANS AND SHALL NOT BE USED FOR CONSTRUCTION PURPOSES.

EXISTING BUILDING #4 - SECOND FLOOR PLAN SCALE: 1/4" = 1'-0"



Revisions	By


JOE MORENO
(626) 350-5944
moreservices@soglobal.net
OWNERSHIP / OCCUPANTS LIST - RADIIUS MAPS - LAND USE
PLANS - MUNICIPAL COMPLIANCE CONSULTING
12106 LAMBERT AVE. EL MONTE, CA 91732 - FAX (626) 350-1532

*More
Services*

EXISTING BUILDING #4
SECOND FLOOR PLAN
2455 UNITS C & D
&
2457 UNITS C & D


SILVERLAKE GARDEN APARTMENTS
2421-2477 SILVER LAKE BLVD
LOS ANGELES, CA. 90039
FONDA

Date	4 / 12 / 2023
Scale	AS NOTED
Drawn	MORENO
Job	23-119
Sheet	A8

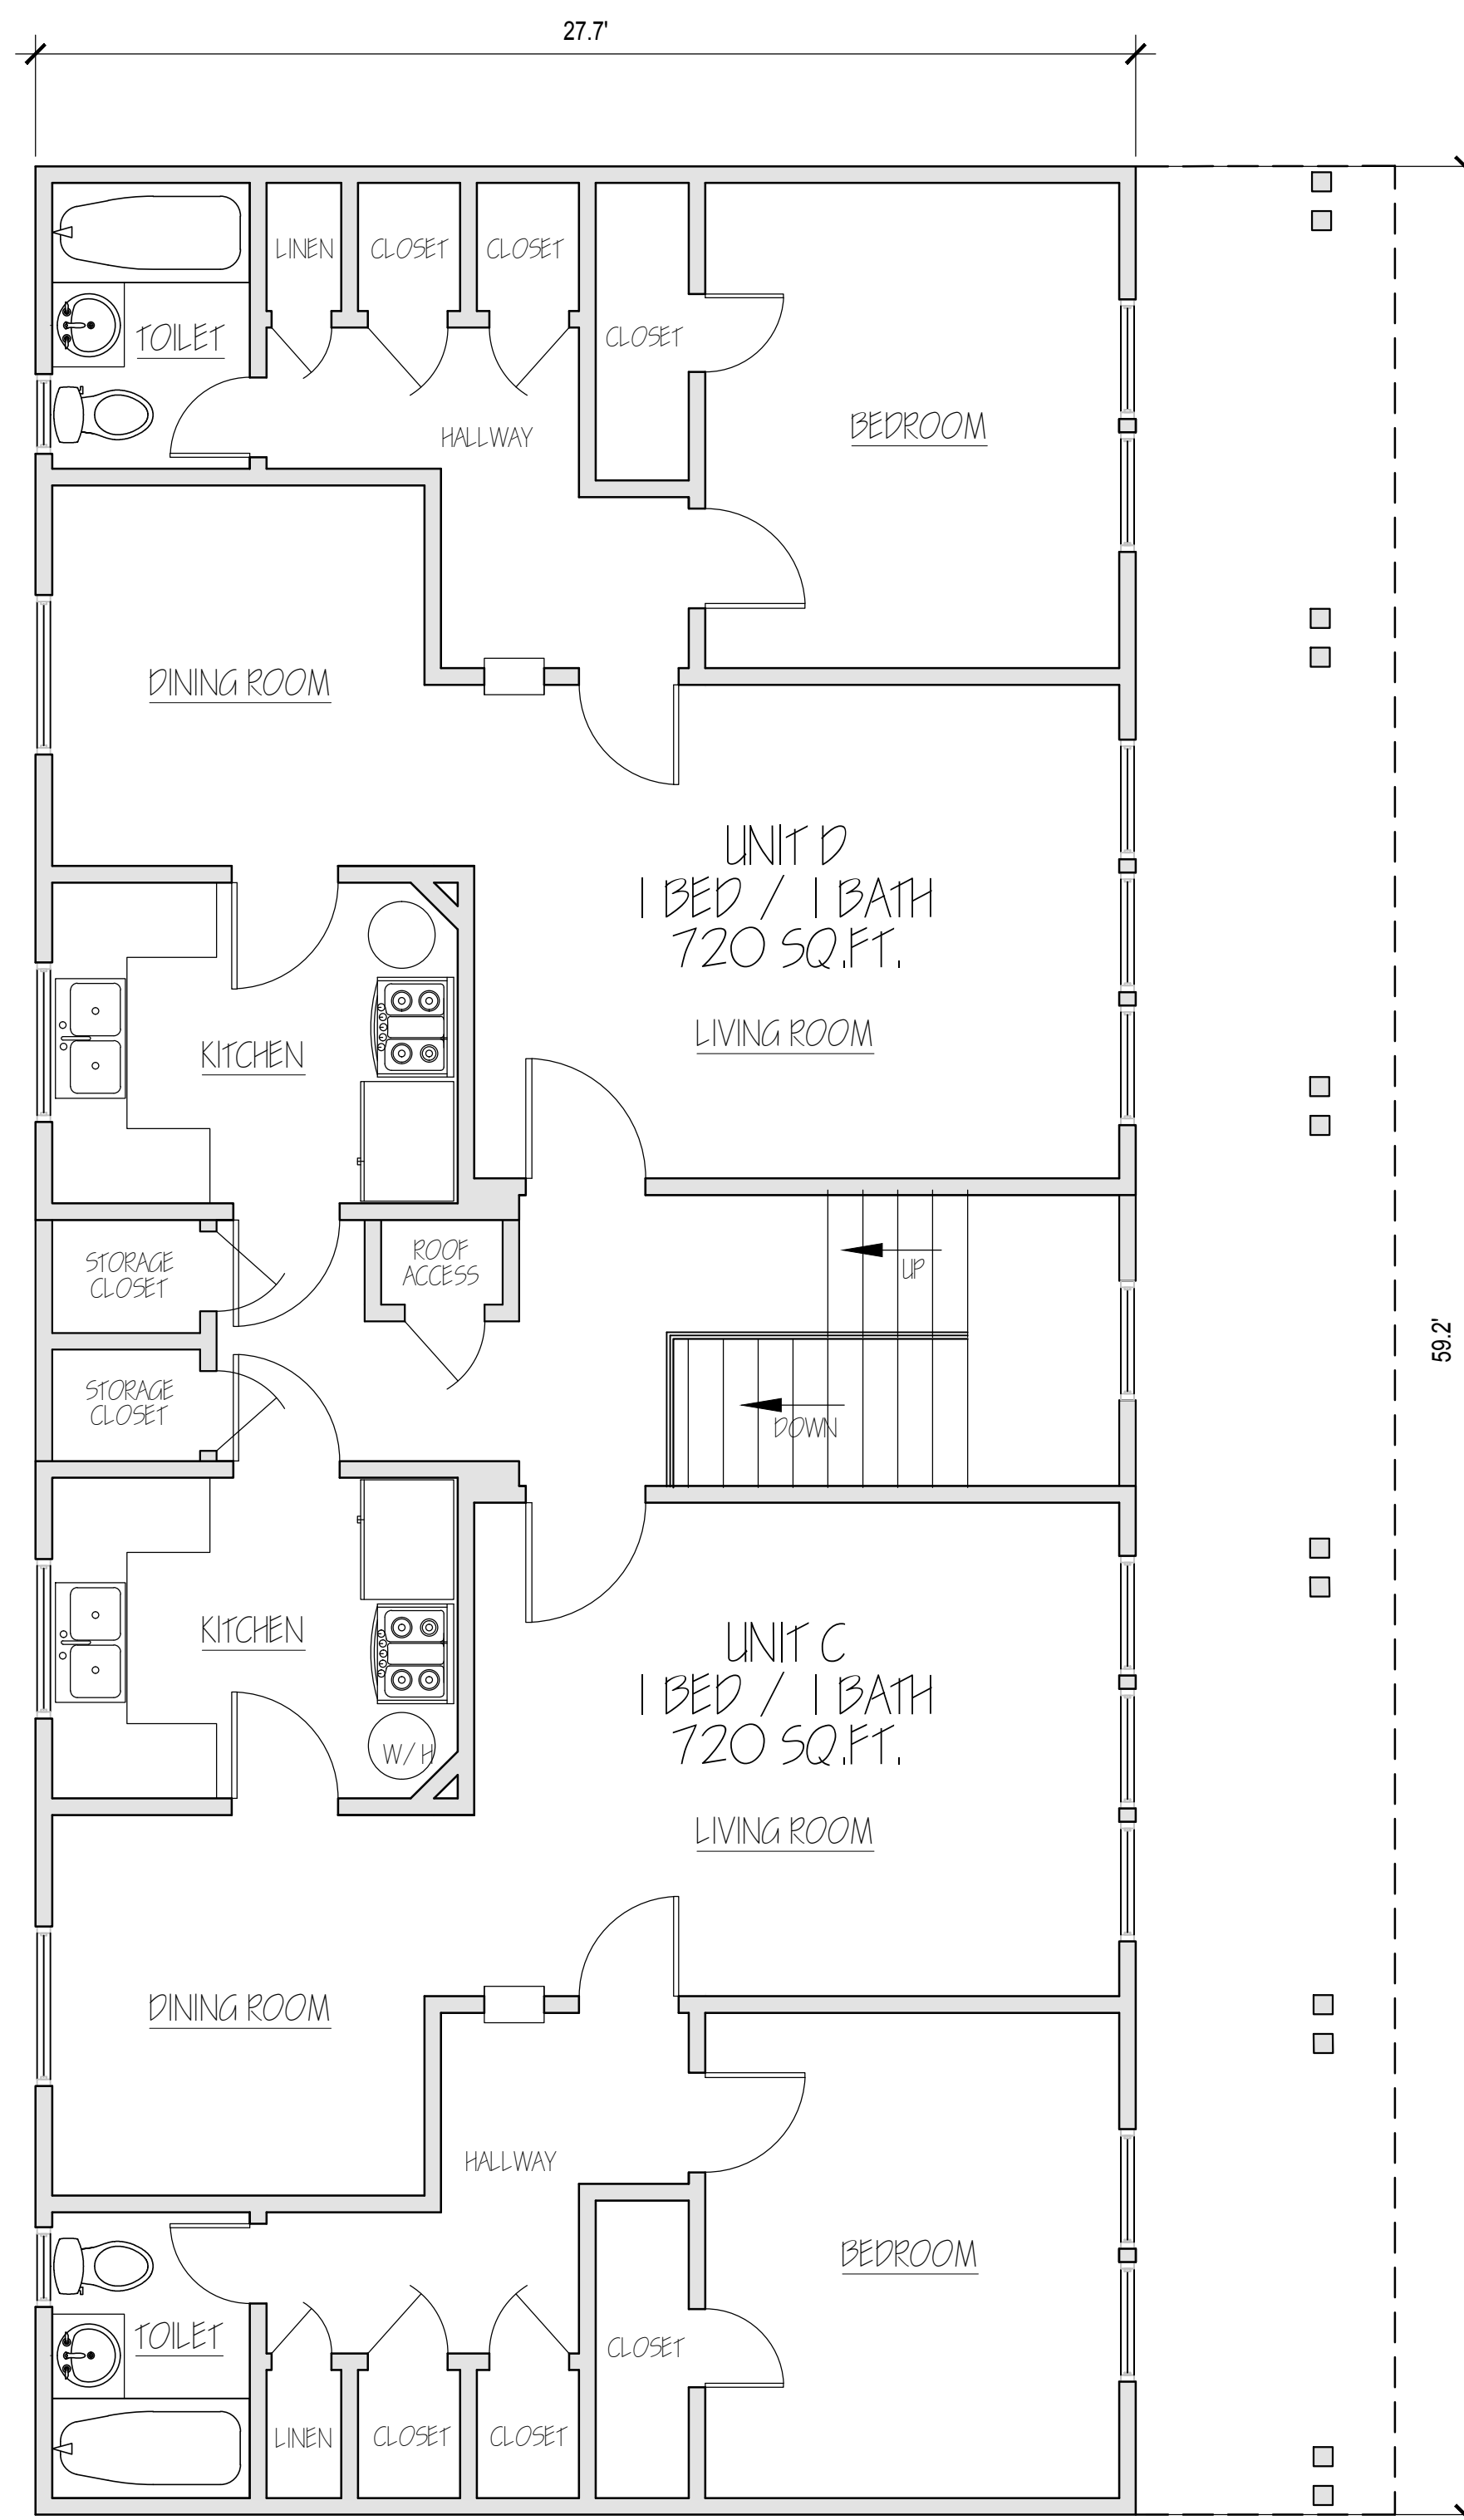

EXISTING SECOND FLOOR PLAN

SCALE: 1/4" = 1'-0"

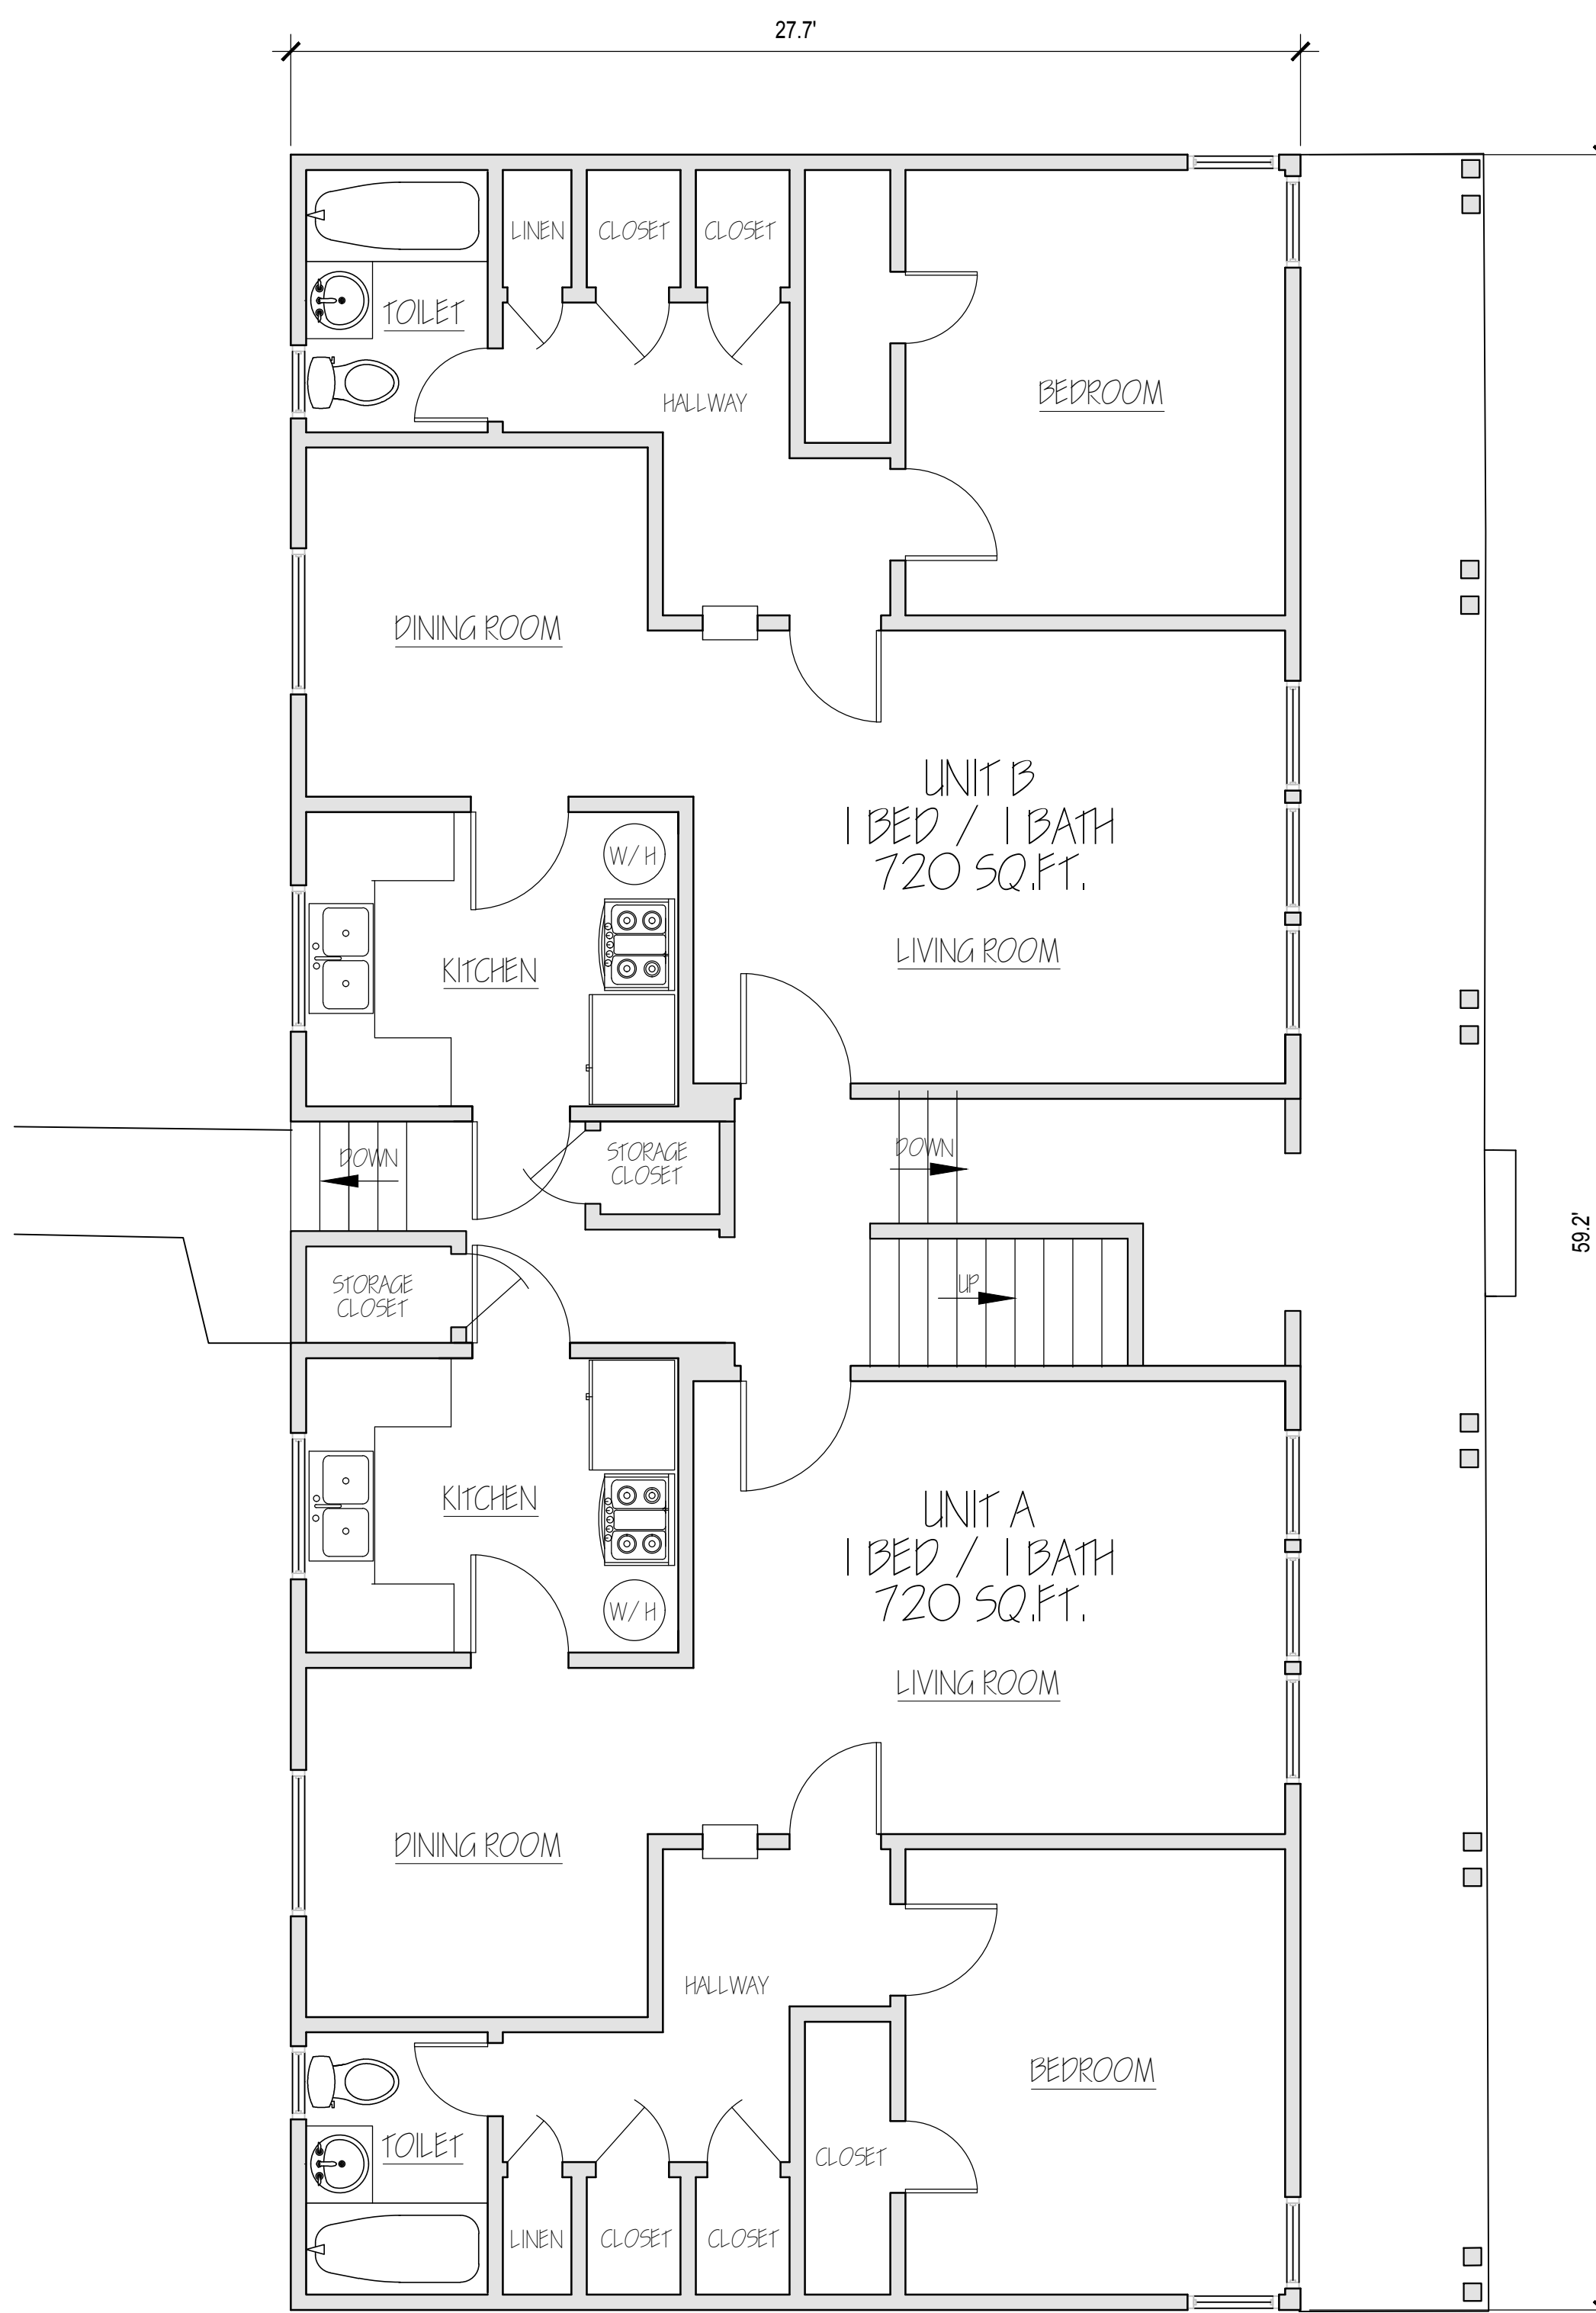

EXISTING FIRST FLOOR PLAN

SCALE: 1/4" = 1'-0"



NOTE: THIS PLAN IS NOT A SURVEY OF LAND AND IS A DIAGRAM FOR INFORMATION ONLY AND IS DEEMED TO BE ACCURATE FOR THE PURPOSES INTENDED. ALL INFORMATION AND PHYSICAL MONUMENTS SHOWN ON THE SITE & FLOOR PLANS ARE BY CLIENT PROVIDED PLANS AND SHALL NOT BE USED FOR CONSTRUCTION PURPOSES.

Revisions	By

JOE MORENO
(626) 350-5944
moreservices@soglobal.net
More Services
OWNERSHIP / OCCUPANTS LIST - RADIUS MAPS - LAND USE
PLANS - MUNICIPAL COMPLIANCE CONSULTING
12106 LAMBERT AVE. EL MONTE, CA 91732 - FAX (626) 350-1532

EXISTING BUILDING #5
1ST & 2ND FLOOR PLAN
2461 UNITS A-D

SILVERLAKE GARDEN APARTMENTS
2421-2477 SILVER LAKE BLVD
LOS ANGELES, CA. 90039
FONDA

Date	4 / 12 / 2023
Scale	AS NOTED
Drawn	MORENO
Job	23-119
Sheet	A9



EXISTING BUILDING #6 - FIRST FLOOR PLAN

SCALE: 1/4" = 1'-0"



NOTE: THIS PLAN IS NOT A SURVEY OF LAND AND IS A DIAGRAM FOR INFORMATION ONLY AND IS DEEMED TO BE ACCURATE FOR THE PURPOSES INTENDED. ALL INFORMATION AND PHYSICAL MONUMENTS SHOWN ON THE SITE & FLOOR PLANS ARE BY CLIENT PROVIDED PLANS AND SHALL NOT BE USED FOR CONSTRUCTION PURPOSES.

Revisions	By


JOE MORENO
(626) 350-5944
moreservices@soglobal.net
OWNERSHIP / OCCUPANTS LIST - RADIUS MAPS - LAND USE
PLANS - MUNICIPAL COMPLIANCE CONSULTING
12106 LAMBERT AVE. EL MONTE, CA 91732 - FAX (626) 350-1532

EXISTING BUILDING #6
FIRST FLOOR PLAN
2471 UNITS A & B
&
2473 UNITS A & B

SILVERLAKE GARDEN APARTMENTS
2421-2477 SILVER LAKE BLVD
LOS ANGELES, CA. 90039
FONDA

Date	4 / 12 / 2023
Scale	AS NOTED
Drawn	MORENO
Job	23-119

Sheet
A10

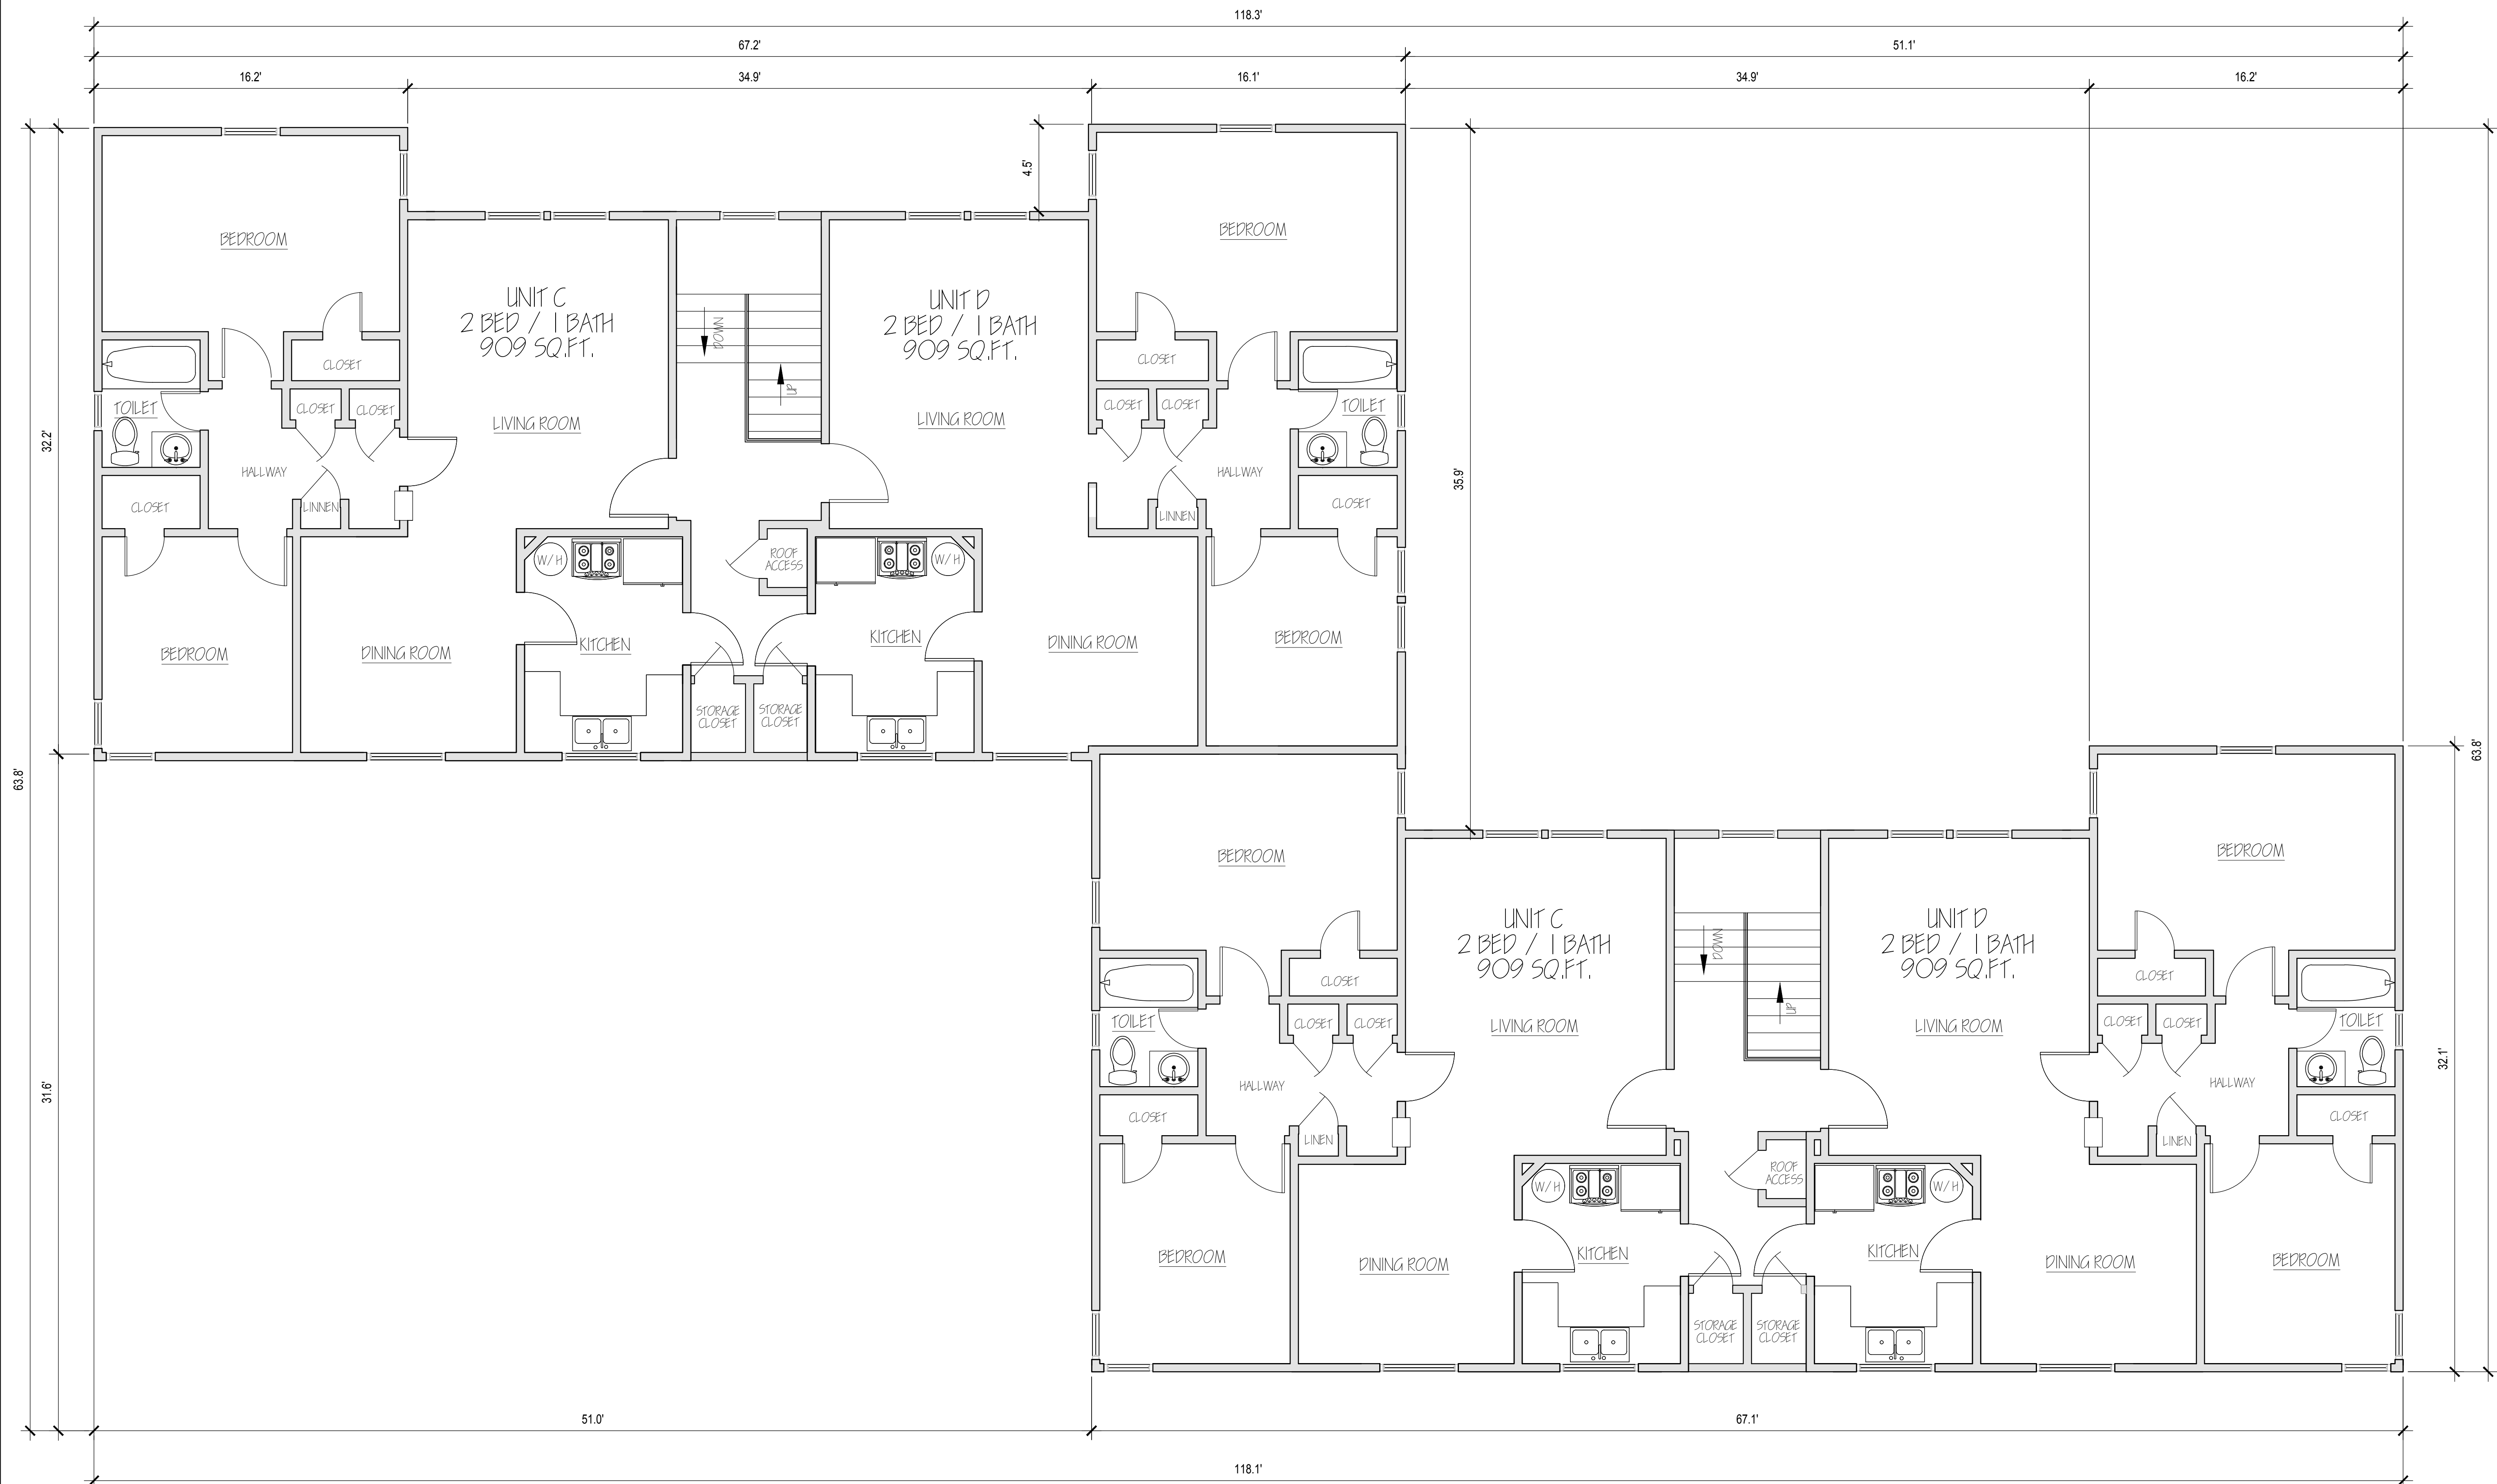

NOTE: THIS PLAN IS NOT A SURVEY OF LAND AND IS A DIAGRAM FOR INFORMATION ONLY AND IS DEEMED TO BE ACCURATE FOR THE PURPOSES INTENDED. ALL INFORMATION AND PHYSICAL MONUMENTS SHOWN ON THE SITE & FLOOR PLANS ARE BY CLIENT PROVIDED PLANS AND SHALL NOT BE USED FOR CONSTRUCTION PURPOSES.

Revisions	By


JOE MORENO
(626) 350-5944
moreservices@soglobal.net
More Services
OWNERSHIP / OCCUPANTS LIST - RADIUS MAPS - LAND USE
PLANS - MUNICIPAL COMPLIANCE CONSULTING
12106 LAMBERT AVE. EL MONTE, CA 91732 - FAX (626) 350-1532

EXISTING BUILDING #6
SECOND FLOOR PLAN
2471 UNITS C & D
&
2473 UNITS C & D


SILVERLAKE GARDEN APARTMENTS
2421-2477 SILVER LAKE BLVD
LOS ANGELES, CA. 90039
FONDA

Date	4 / 12 / 2023
Scale	AS NOTED
Drawn	MORENO
Job	23-119

Sheet
A11

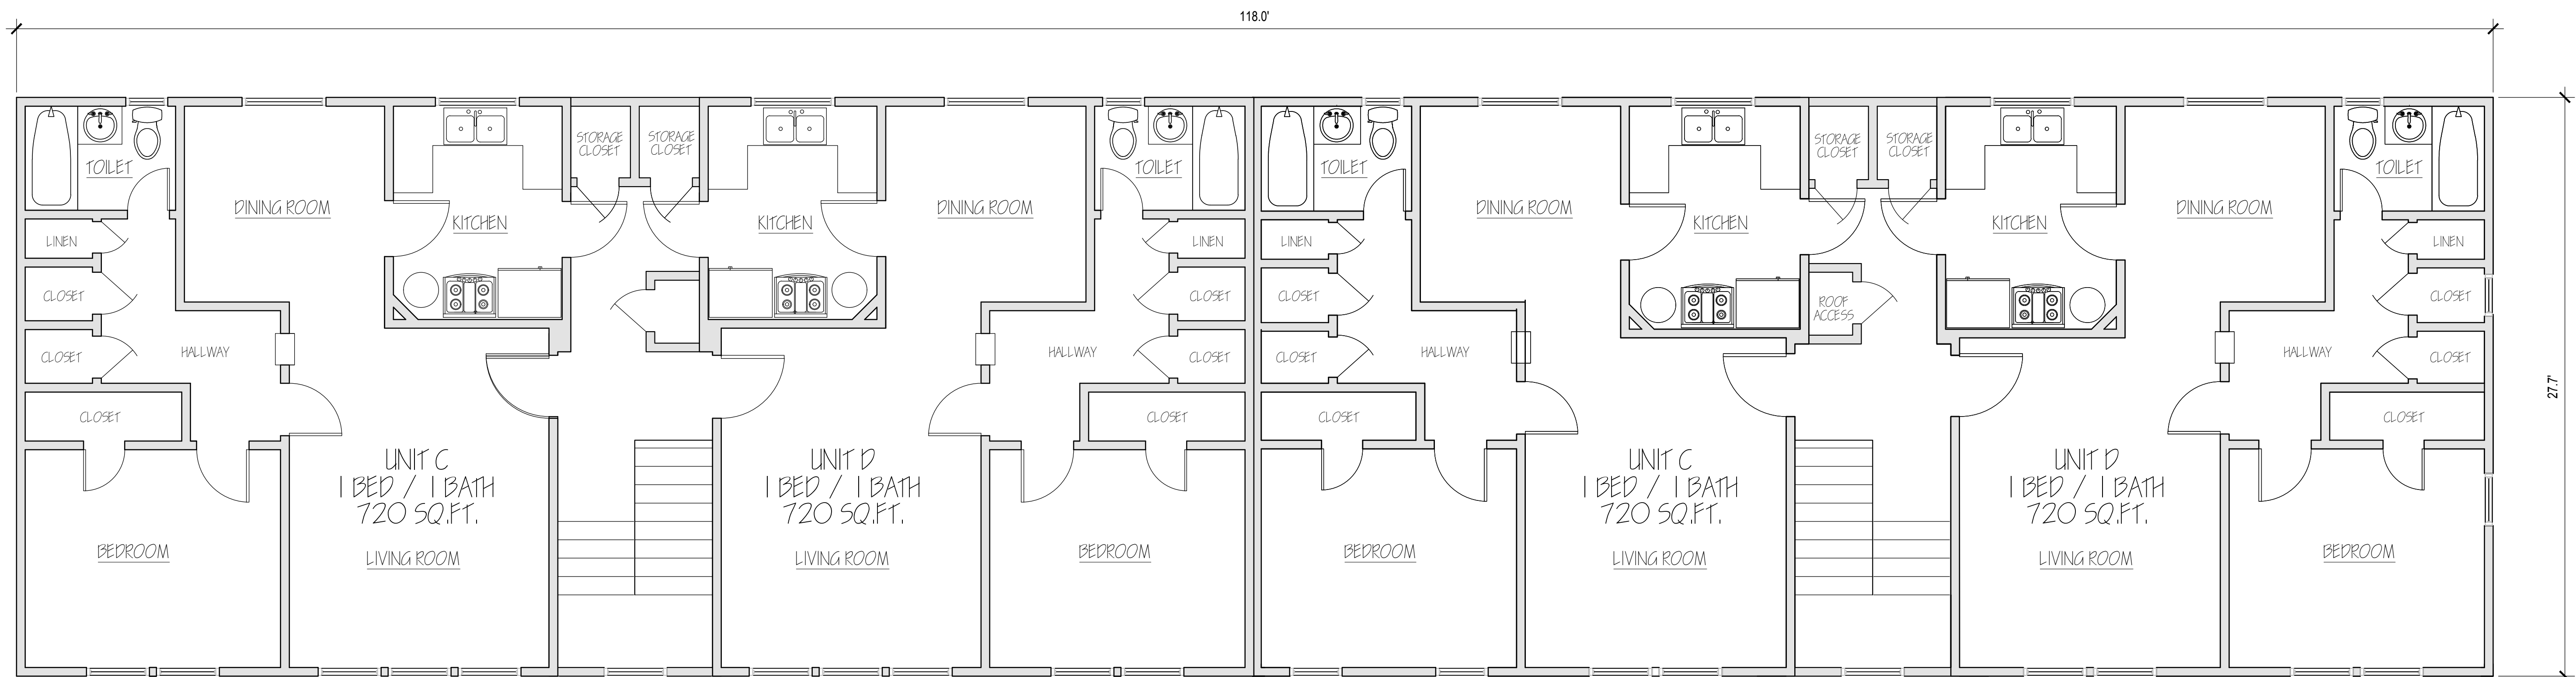

EXISTING SECOND FLOOR PLAN SCALE: 1/4" = 1'-0"

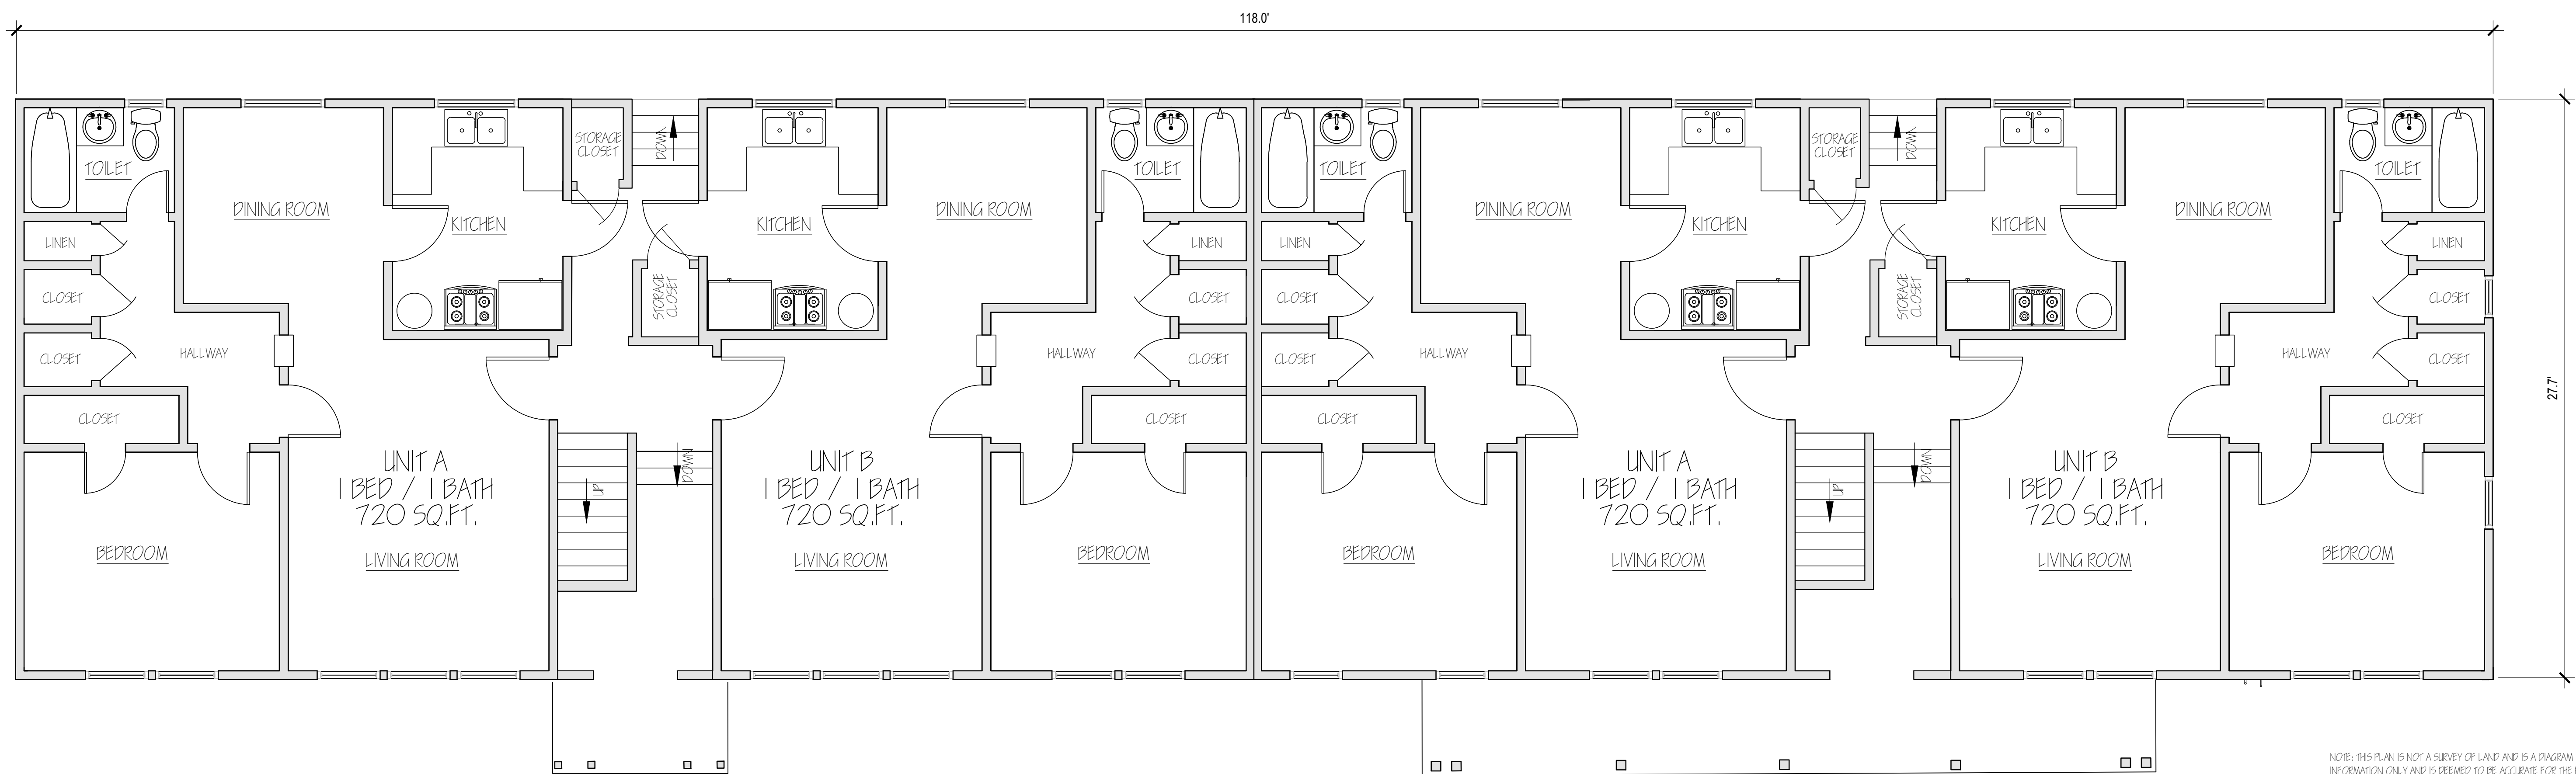

EXISTING FIRST FLOOR PLAN SCALE: 1/4" = 1'-0"

NOTE: THIS PLAN IS NOT A SURVEY OF LAND AND IS A DIAGRAM FOR INFORMATION ONLY AND IS DEEMED TO BE ACCURATE FOR THE PURPOSES INTENDED. ALL INFORMATION AND PHYSICAL MONUMENTS SHOWN ON THE SITE & FLOOR PLANS ARE BY CLIENT PROVIDED PLANS AND SHALL NOT BE USED FOR CONSTRUCTION PURPOSES.

Revisions	By

JOE MORENO
(626) 350-5944
moreservices@soglobal.net
OWNERSHIP / OCCUPANTS LIST - RADIUS MAPS - LAND USE
PLANS - MUNICIPAL COMPLIANCE CONSULTING
12106 LAMBERT AVE. EL MONTE, CA 91732 - FAX (626) 350-1532

EXISTING BUILDING #7
1ST & 2ND FLOOR PLAN
2475 & 2477 UNITS A-D

SILVERLAKE GARDEN APARTMENTS
2421-2477 SILVER LAKE BLVD
LOS ANGELES, CA. 90039
FONDA

Date	4 / 12 / 2023
Scale	AS NOTED
Drawn	MORENO
Job	23-119

Sheet
A12



EXISTING BUILDING #1 - SOUTH (SILVER LAKE BLVD) ELEVATION SCALE: 1/4" = 1'-0"



EXISTING BUILDING #1 - EAST (SILVER LAKE BLVD) ELEVATION SCALE: 1/4" = 1'-0"

Revisions	By


JOE MORENO
(626) 350-5944
moreservices@soglobal.net
OWNERSHIP / OCCUPANTS LIST - RADIUS MAPS - LAND USE
PLANS - MUNICIPAL COMPLIANCE CONSULTING
12106 LAMBERT AVE ELM MONTE, CA 91732 - FAX (626) 350-1532

EXISTING BUILDING #1
ELEVATIONS
2421 - 2425 UNITS A - D

SILVERLAKE GARDEN APARTMENTS
2421-2477 SILVER LAKE BLVD
LOS ANGELES, CA. 90039
FONDA


Date	4 / 12 / 2023
Scale	AS NOTED
Drawn	MORENO
Job	23-119

Sheet
A13

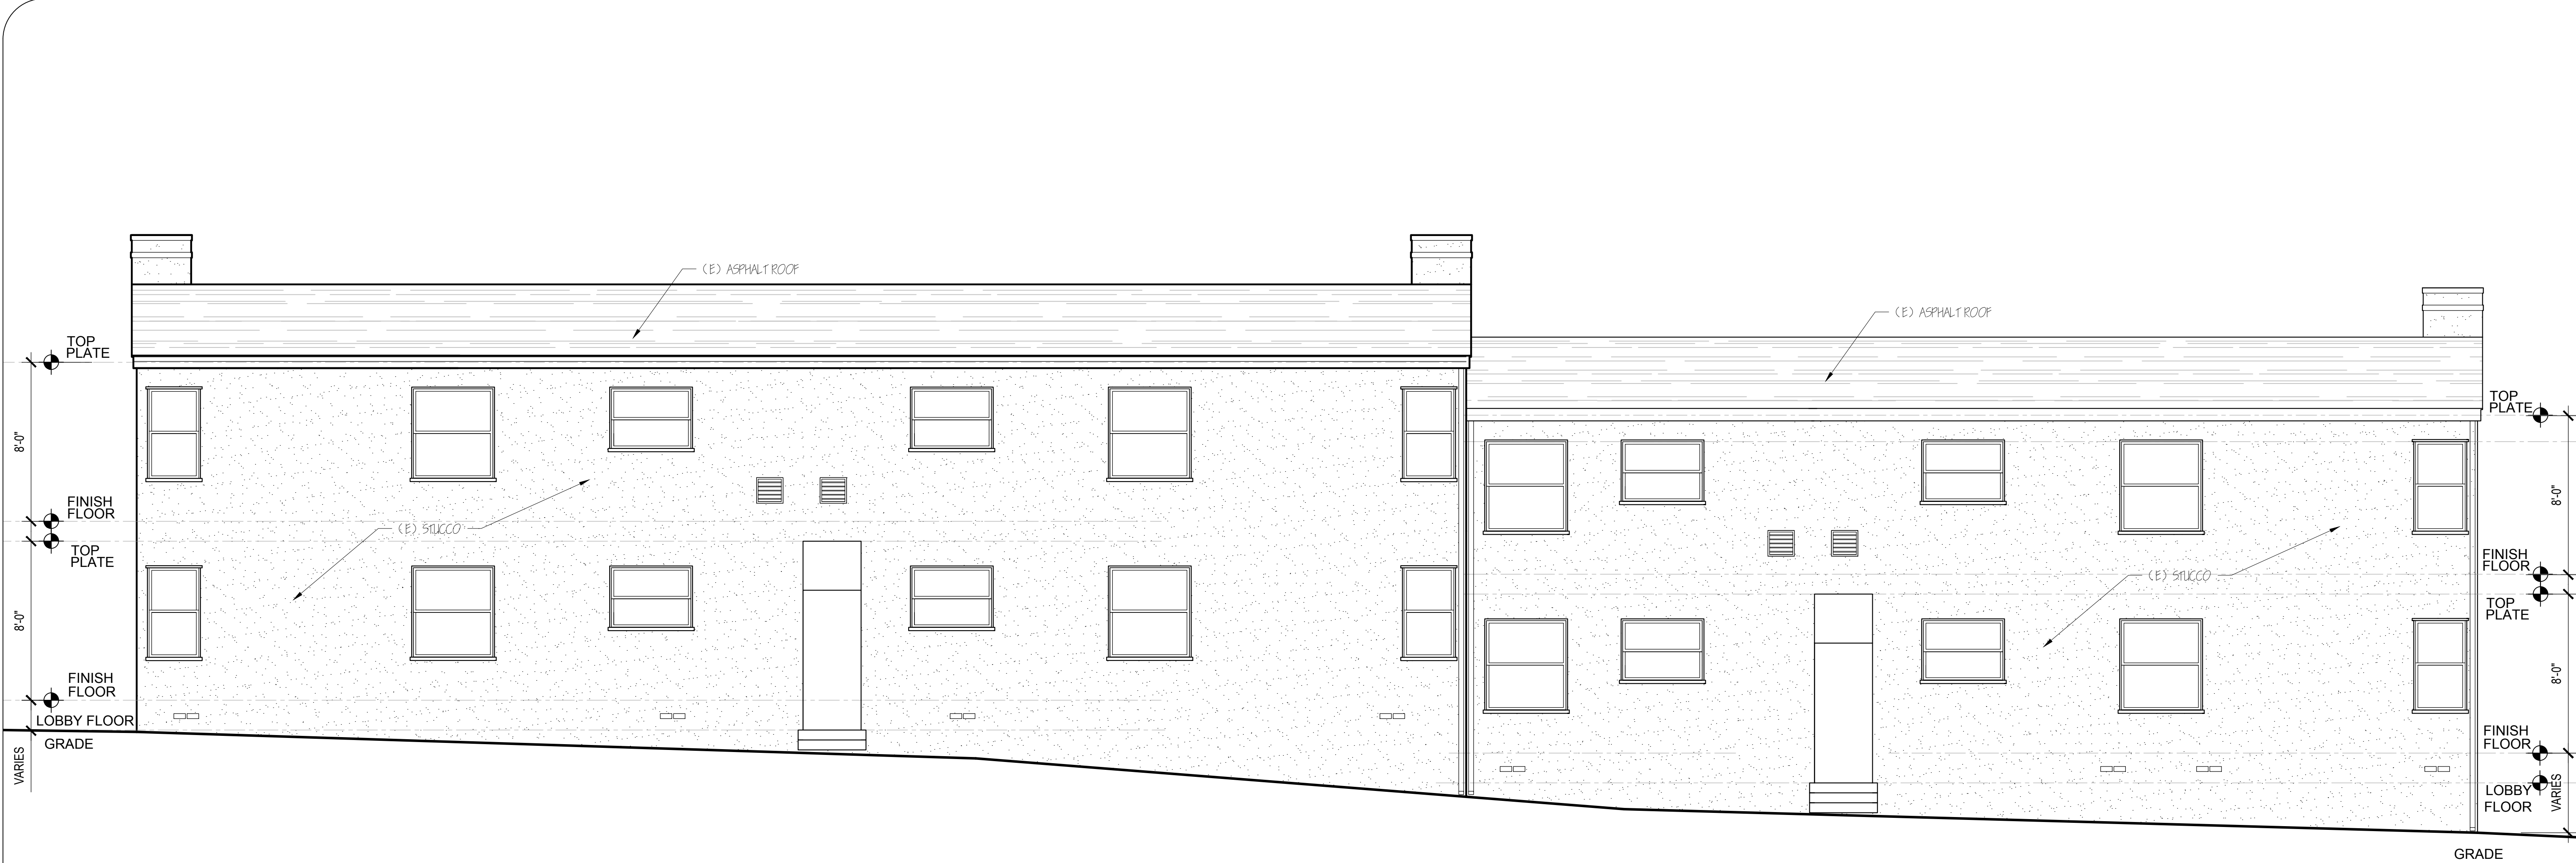

EXISTING BUILDING #1 - NORTH ELEVATION

SCALE: 1/4" = 1'-0"

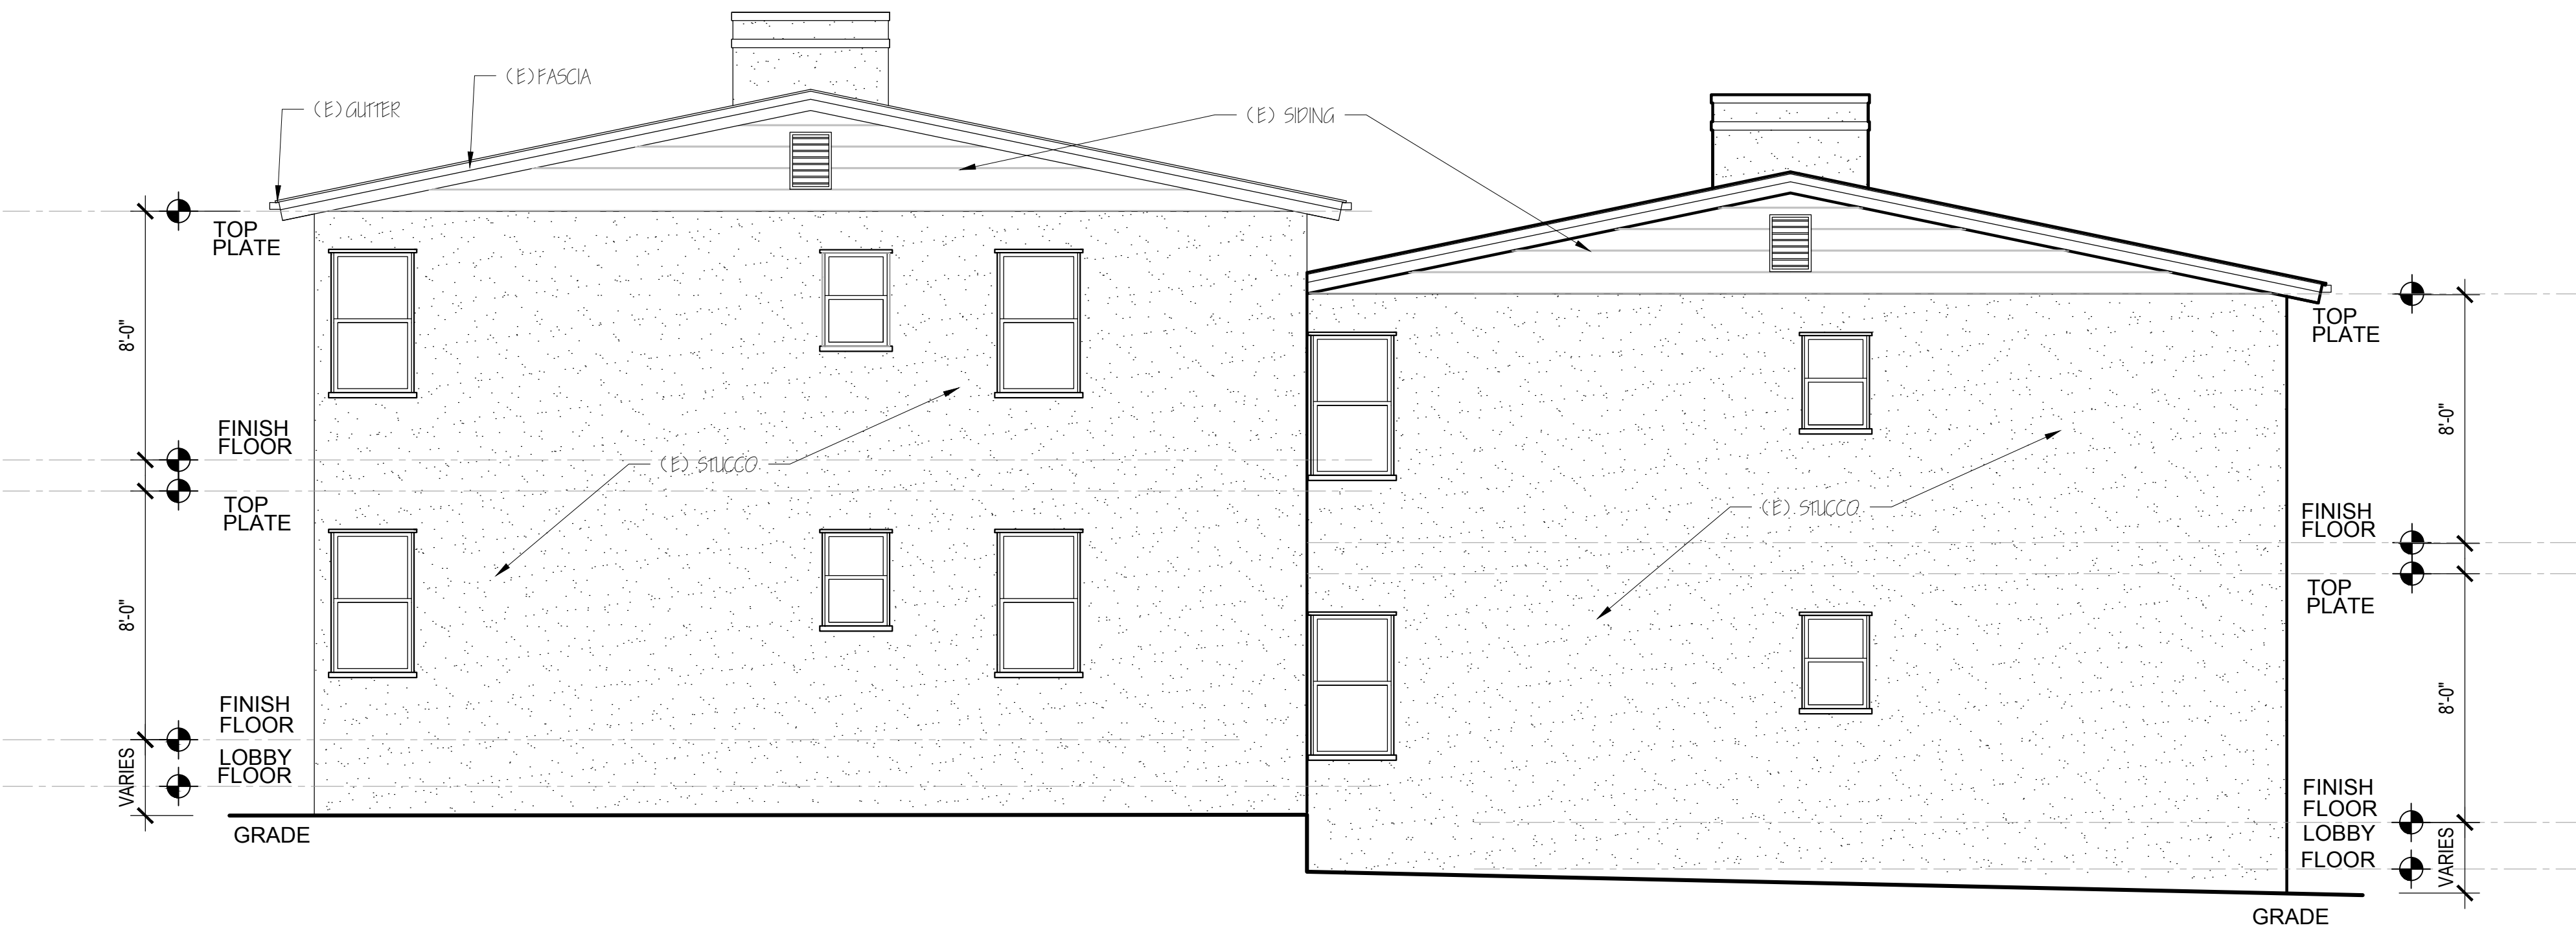

EXISTING BUILDING #1 - WEST ELEVATION

SCALE: 1/4" = 1'-0"

Revisions	By

JOE MORENO
(626) 350-5944
moreservices@soglobal.net
OWNERSHIP / OCCUPANTS LIST - RADIUS MAPS - LAND USE
PLANS - MUNICIPAL COMPLIANCE CONSULTING
12106 LAMBERT AVE. EL MONTE, CA 91732 - FAX (626) 350-1532

EXISTING BUILDING #1
ELEVATIONS
2421-2425 UNITS A - D


SILVERLAKE GARDEN APARTMENTS
2421-2477 SILVER LAKE BLVD
LOS ANGELES, CA. 90039
FONDA

Date	4 / 12 / 2023
Scale	AS NOTED
Drawn	MORENO
Job	23-119


Sheet
A14




EXISTING EAST (SILVER LAKE BLVD) ELEVATION SCALE: 1/4" = 1'-0"

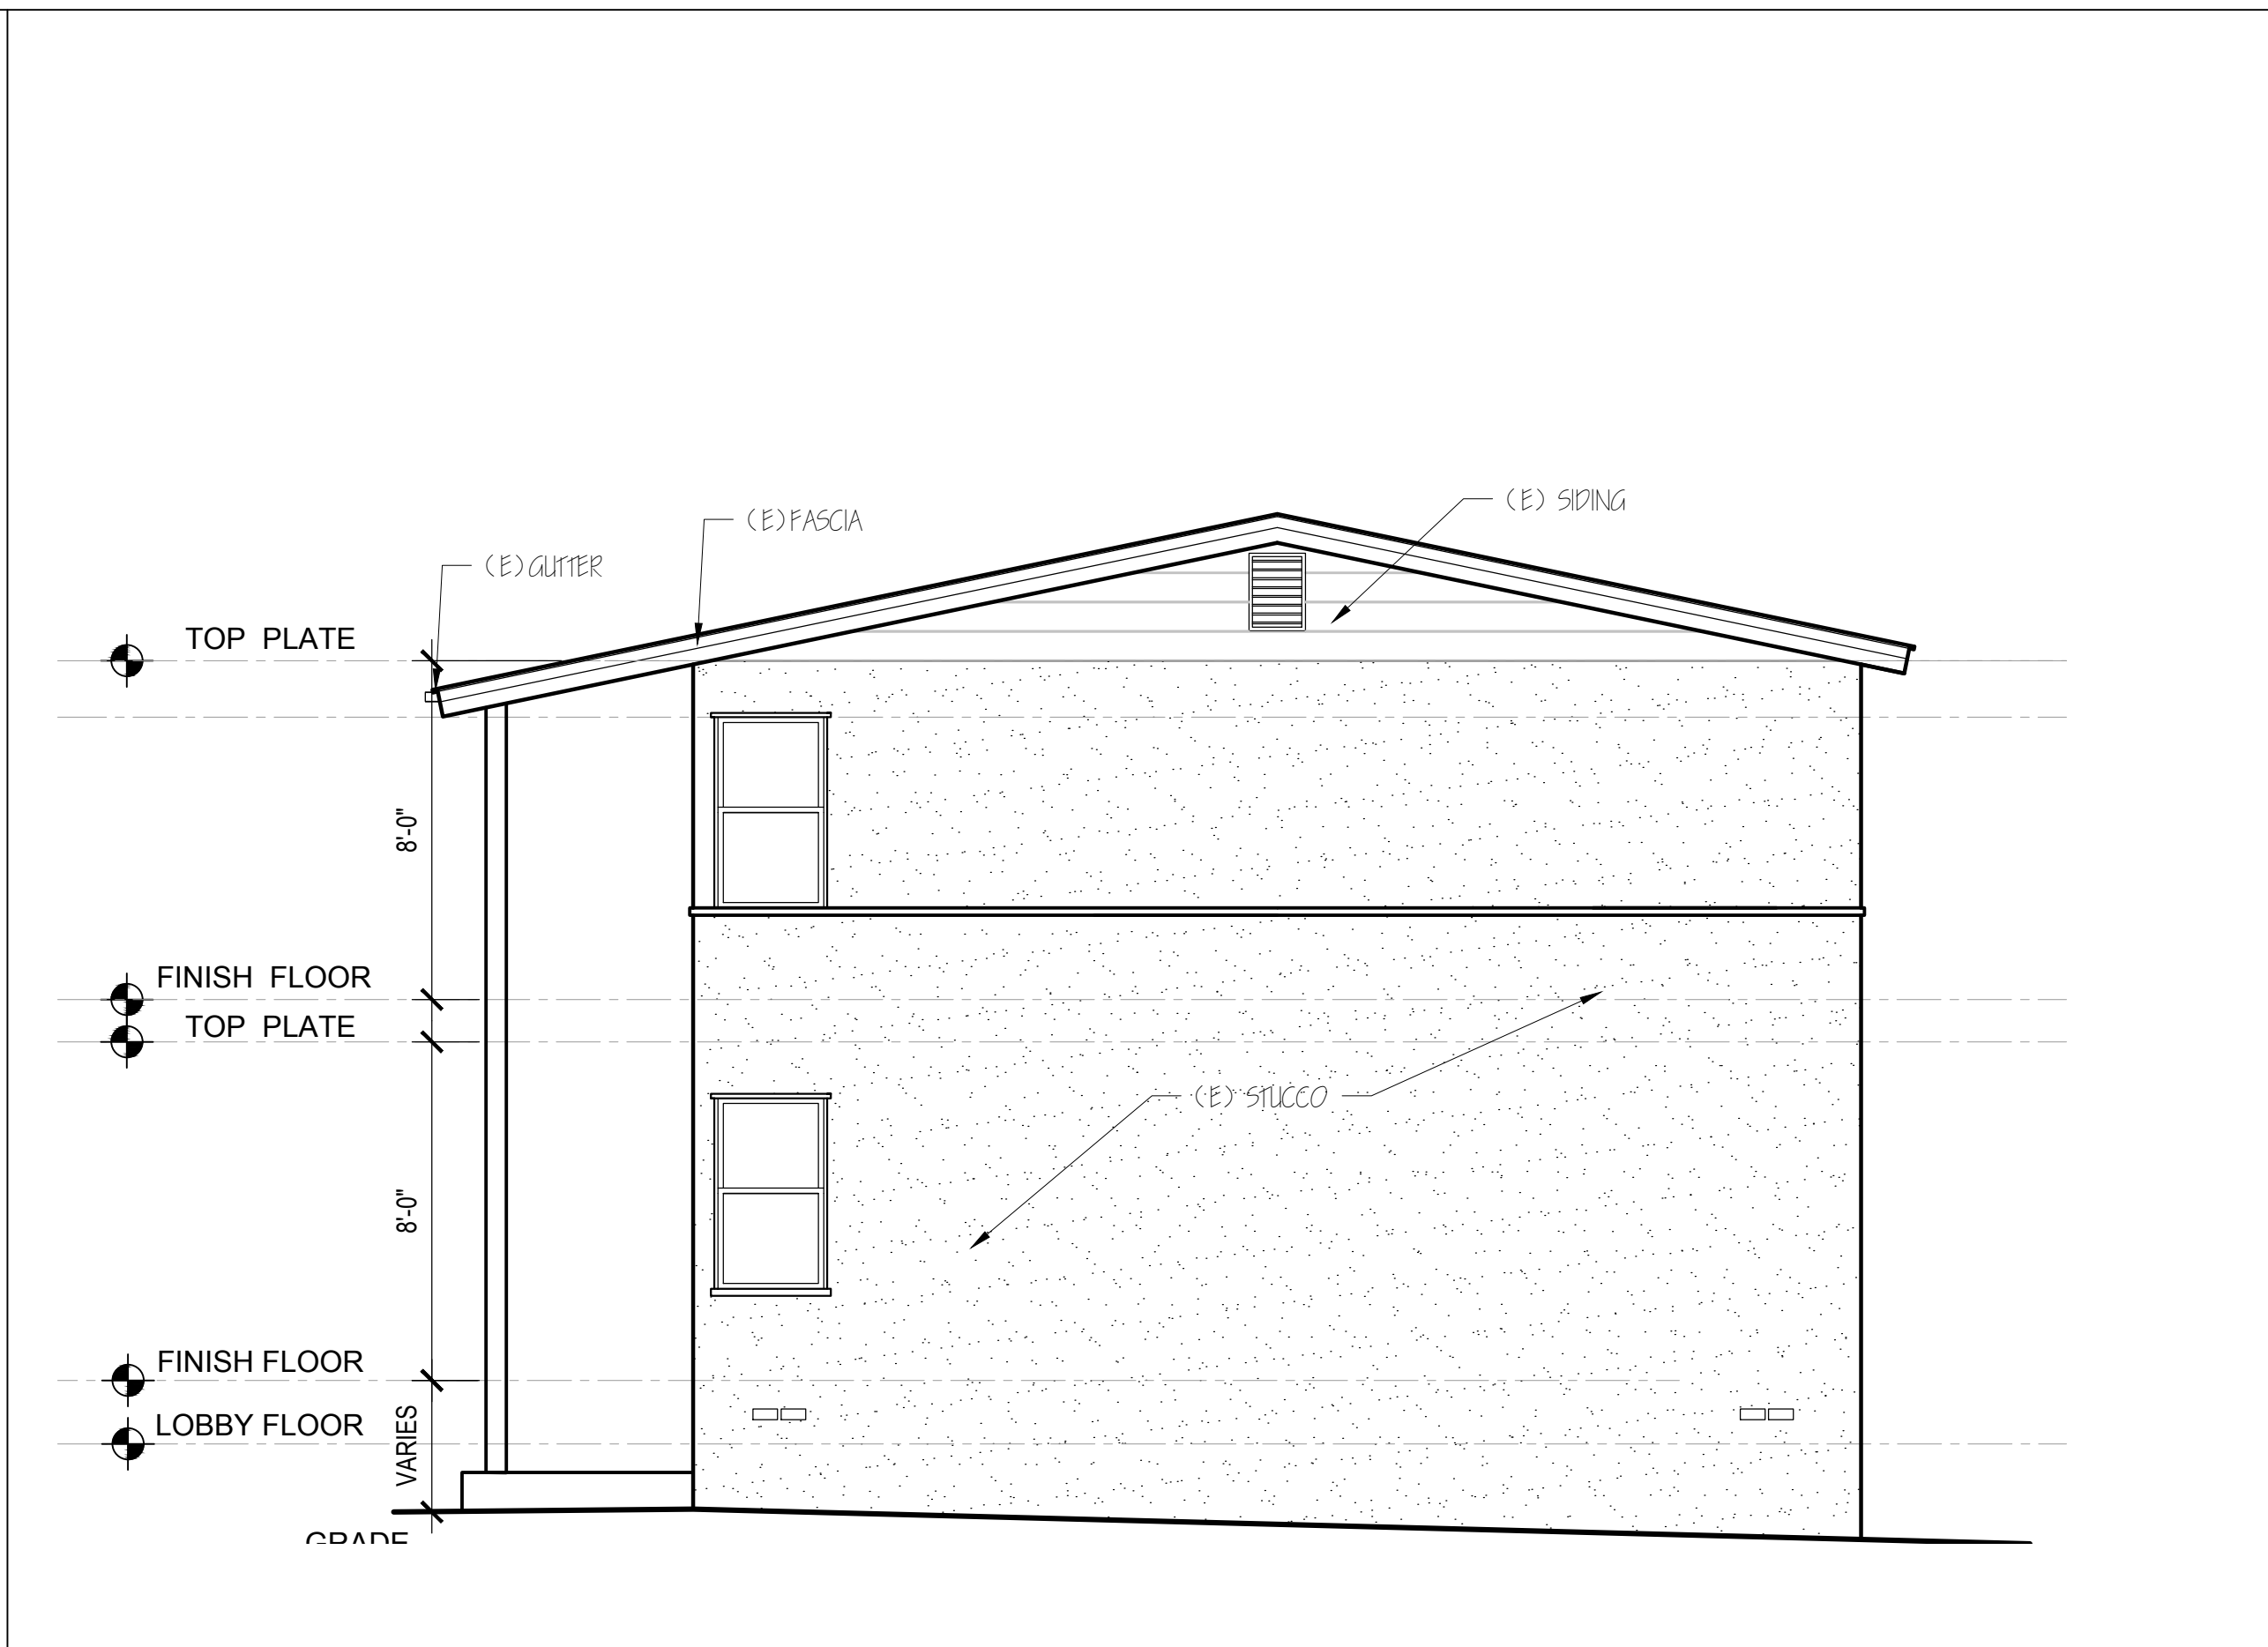

EXISTING NORTH ELEVATION SCALE: 1/4" = 1'-0"

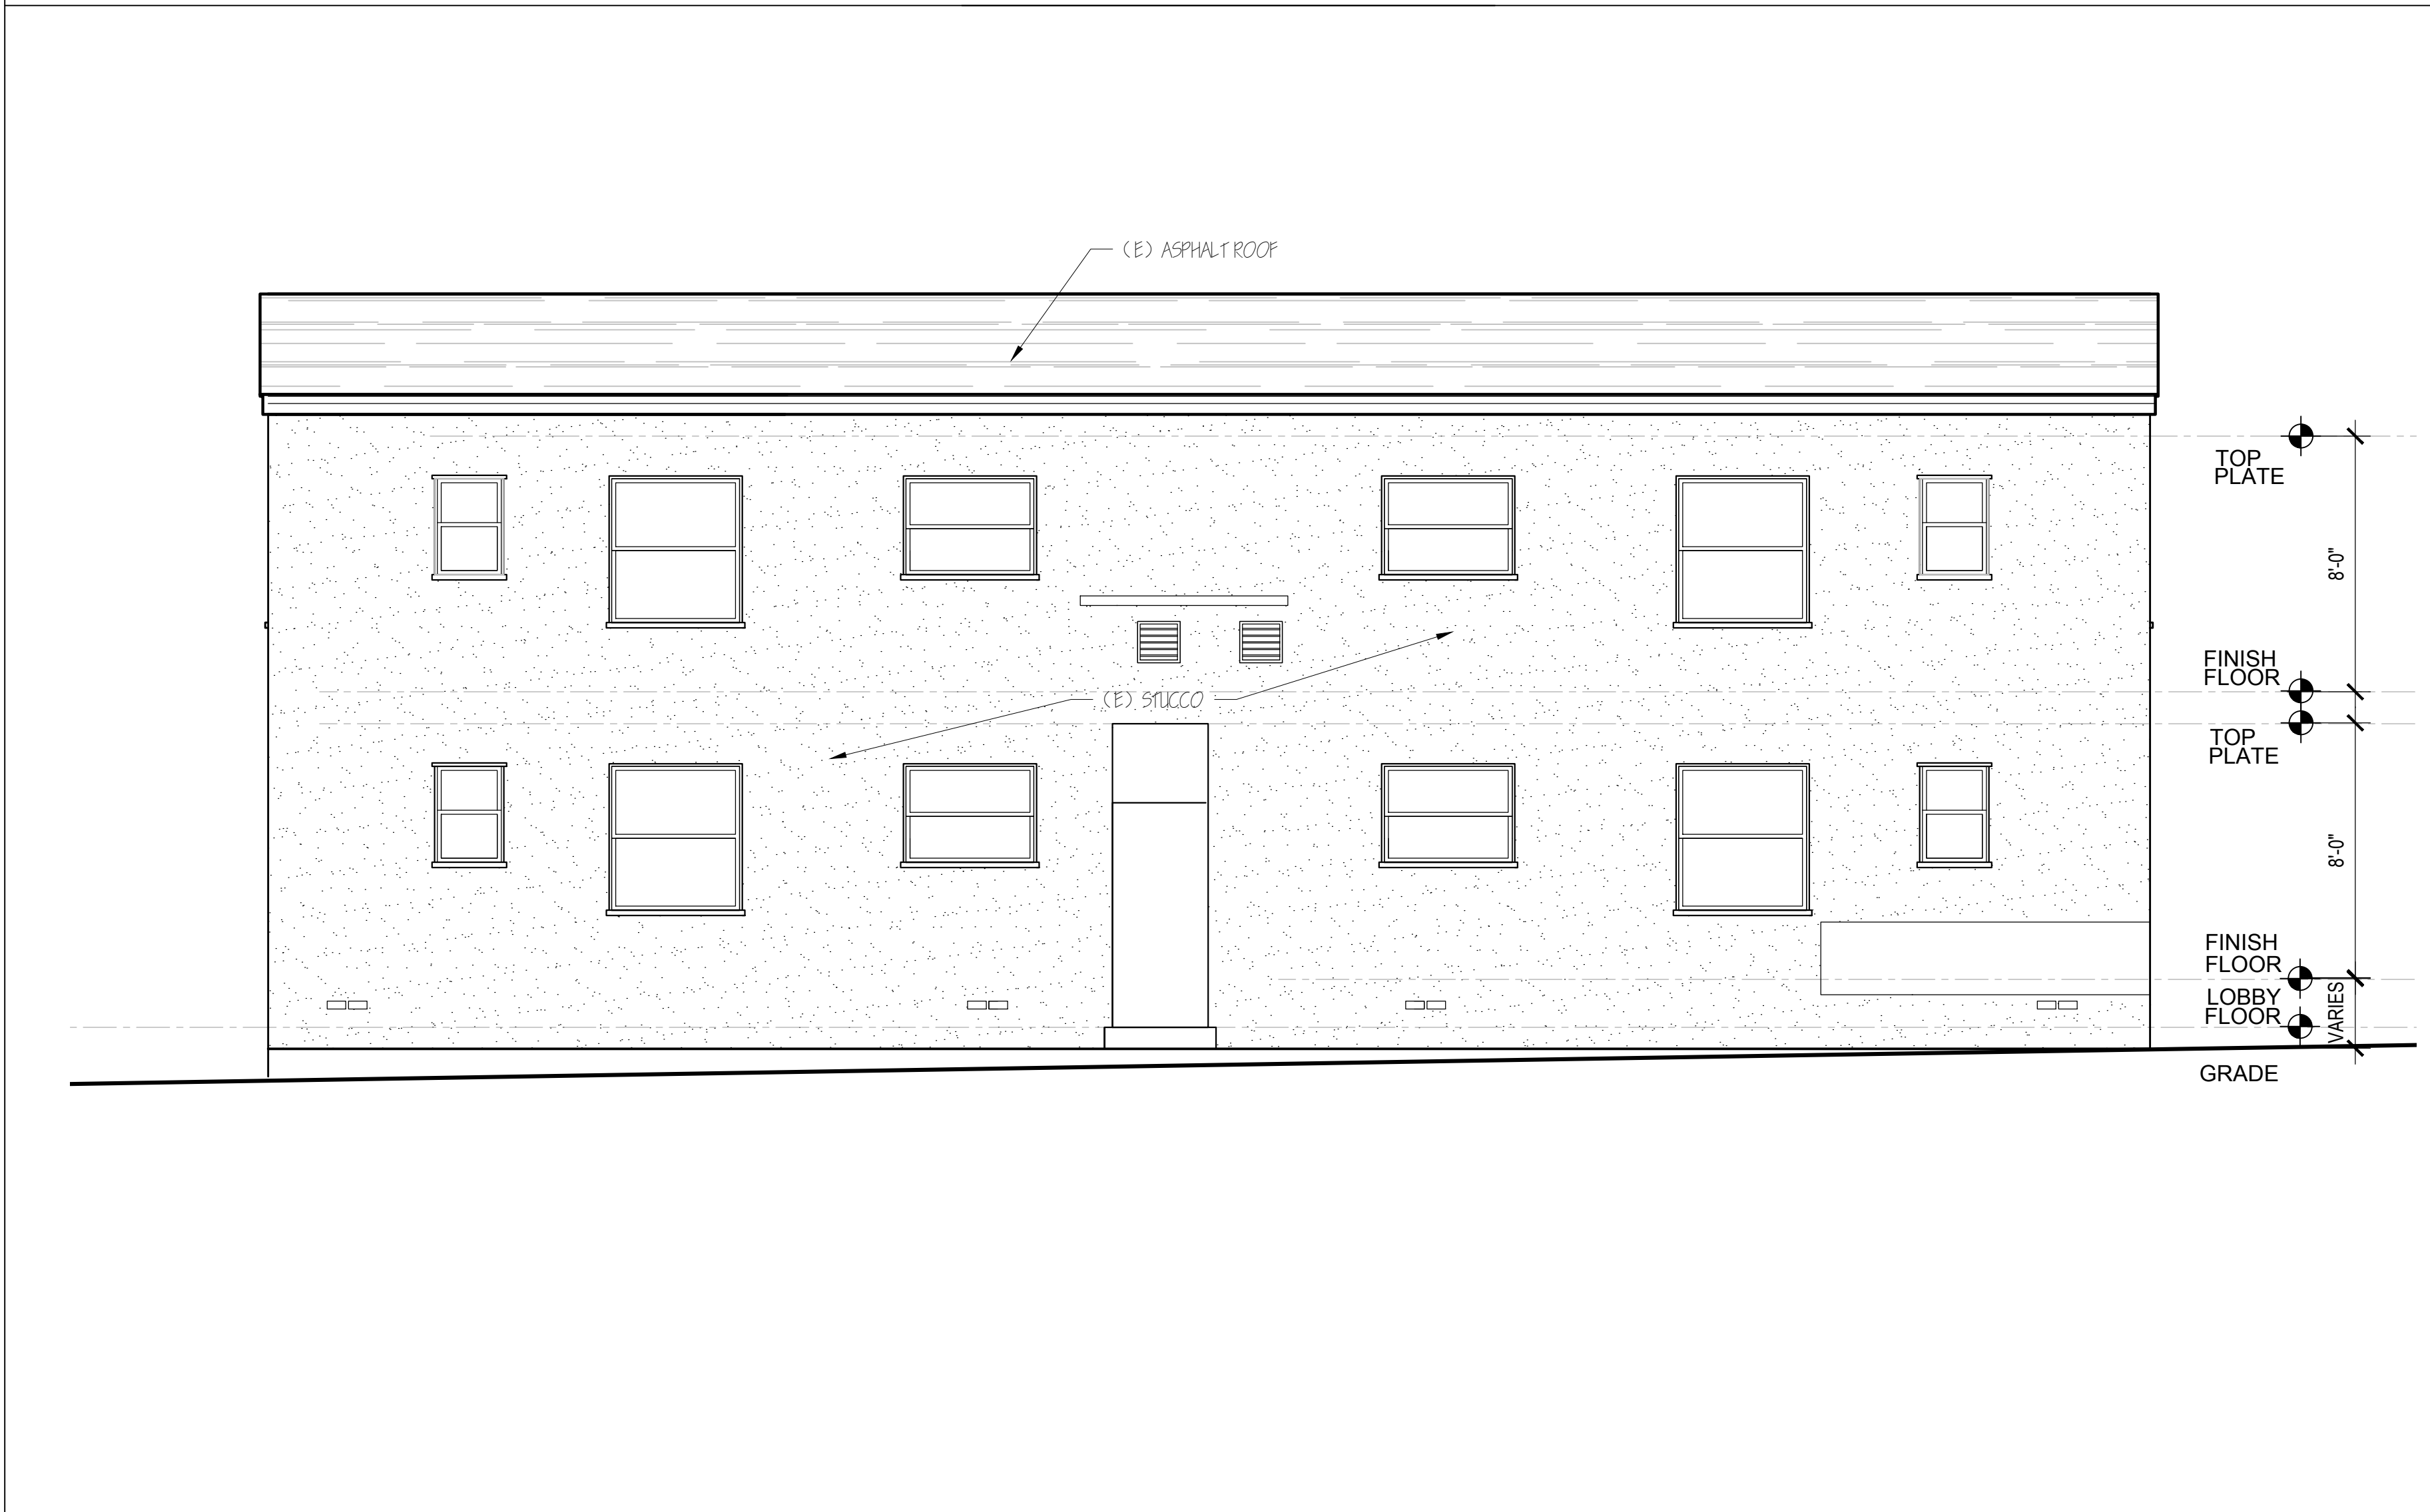

EXISTING WEST ELEVATION SCALE: 1/4" = 1'-0"

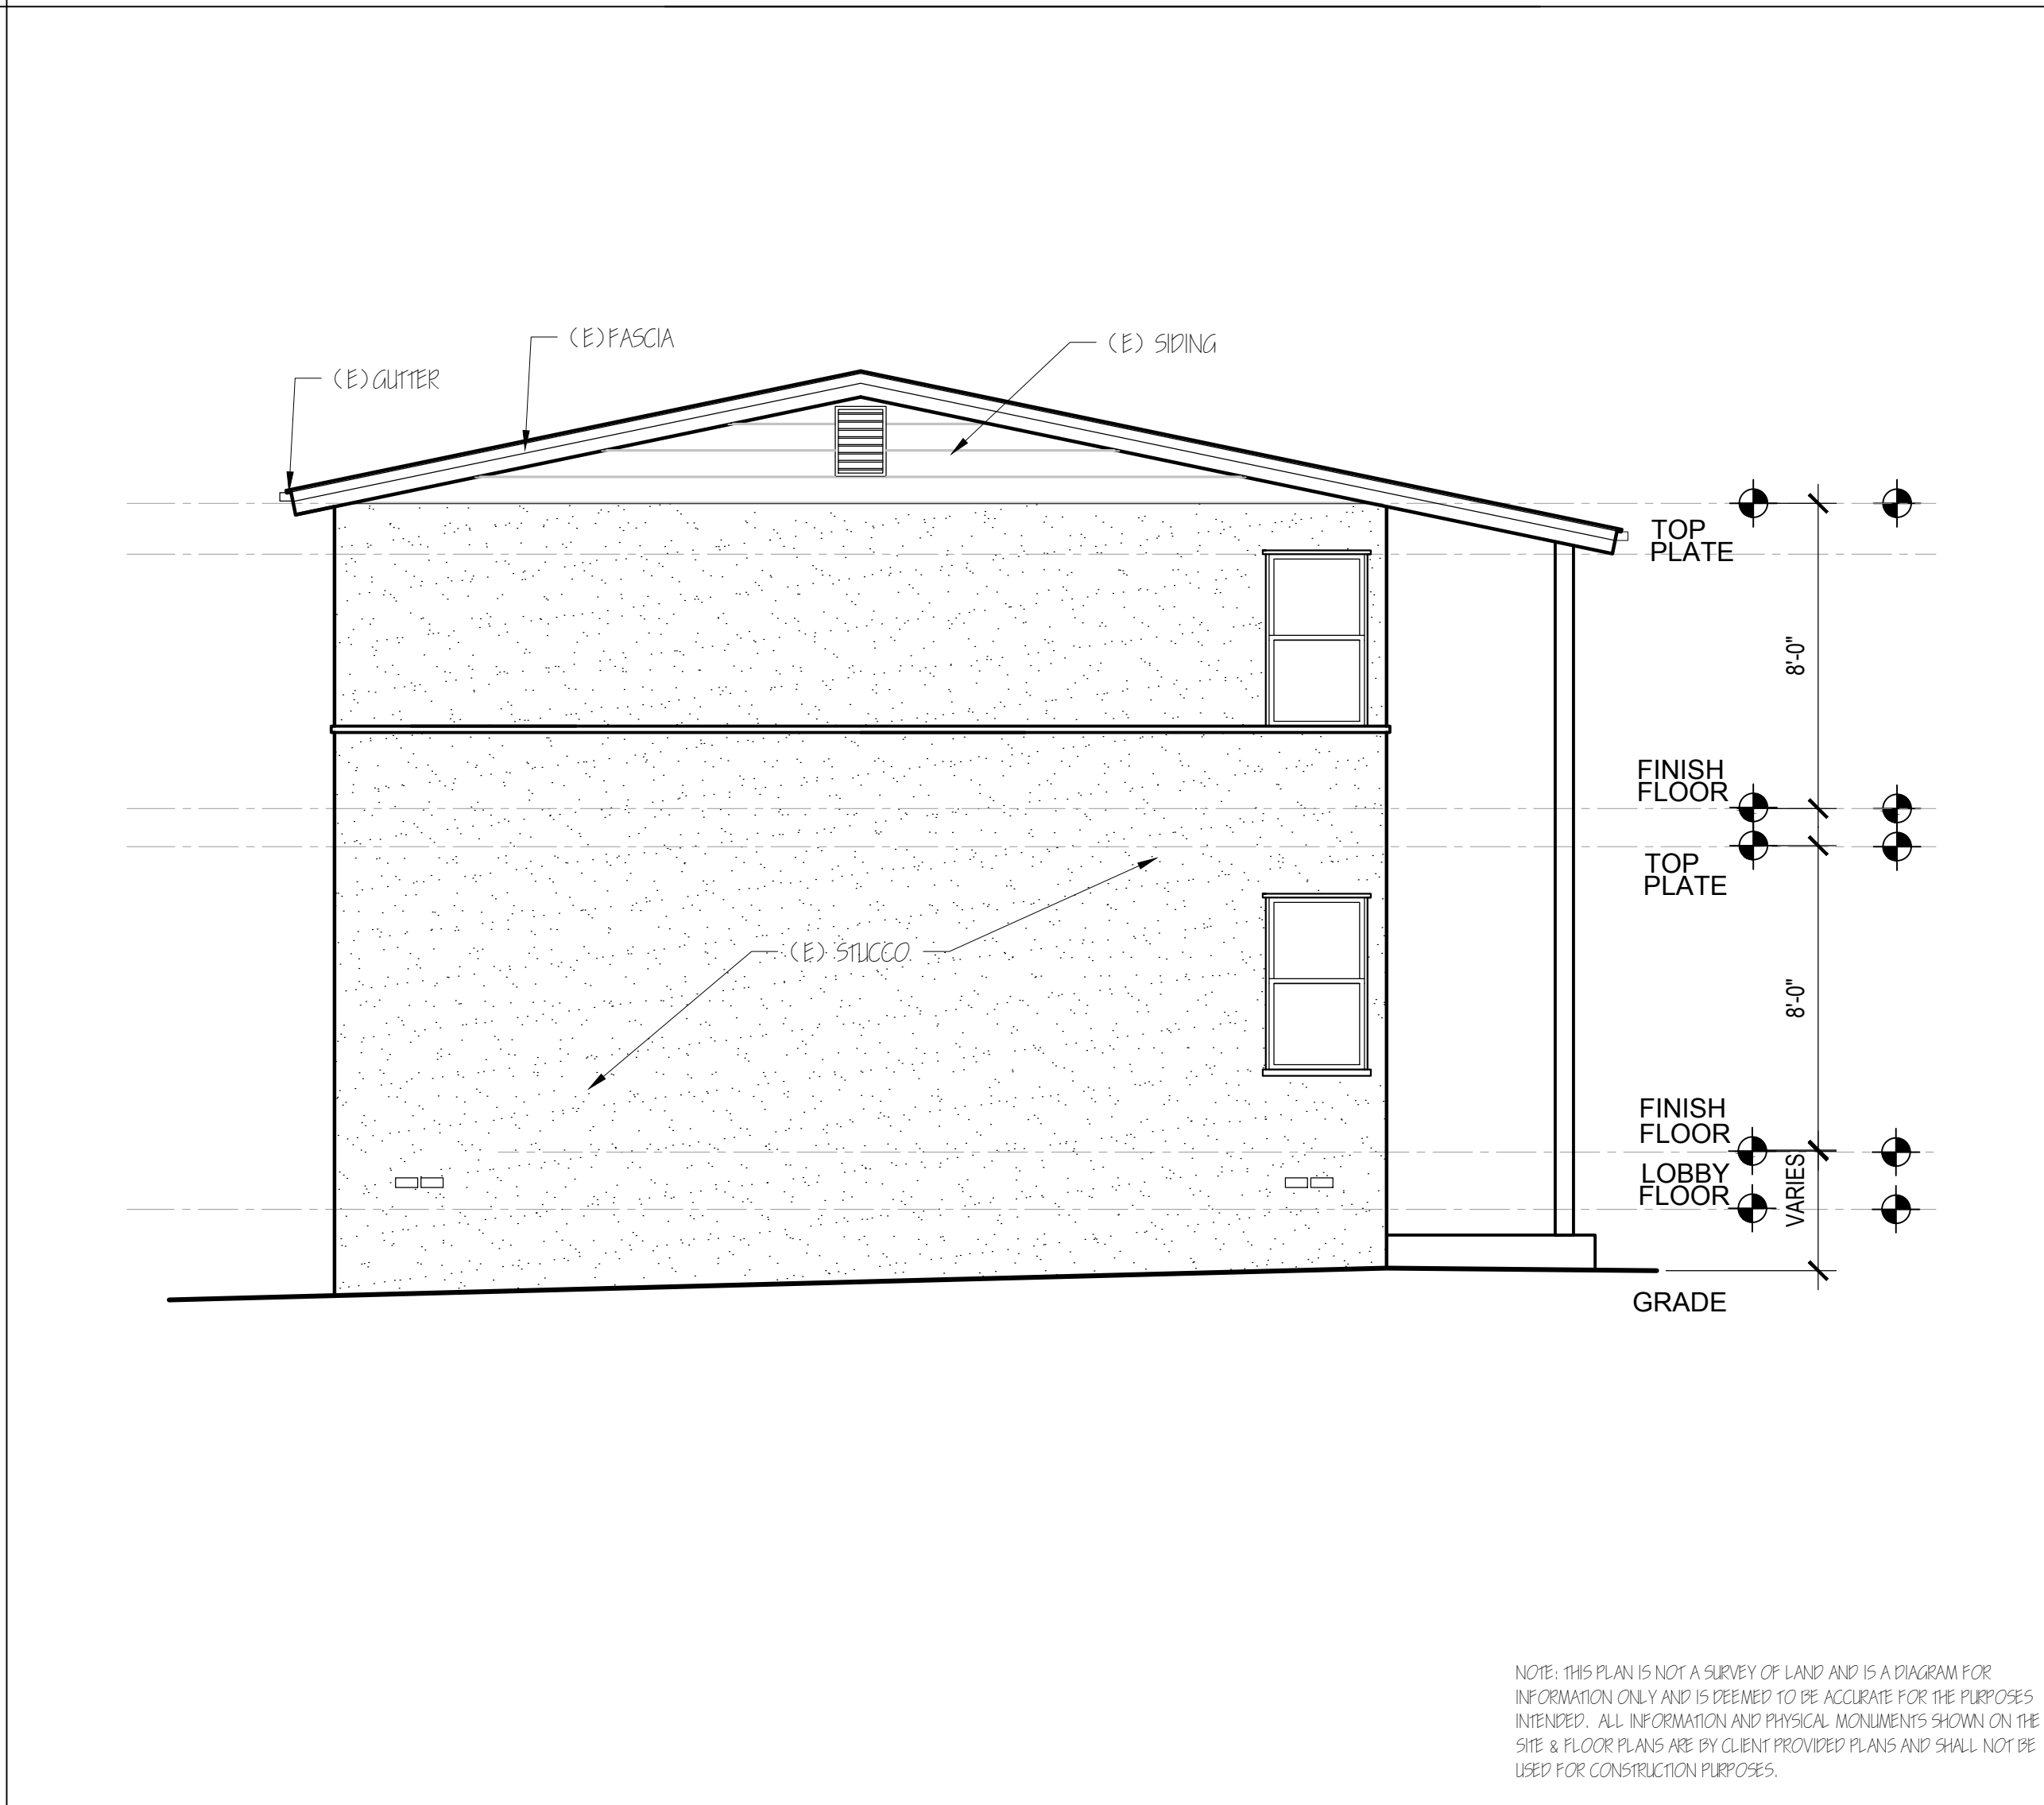

EXISTING SOUTH ELEVATION SCALE: 1/4" = 1'-0"

Revisions	By

JOE MORENO
(626) 350-5944
moreservices@soglobal.net
OWNERSHIP / OCCUPANTS LIST - RADIUS MAPS - LAND USE
PLANS - MUNICIPAL COMPLIANCE CONSULTING
12106 LAMBERT AVE. EL MONTE, CA 91732 - FAX (626) 350-1532

EXISTING BUILDING #2
ELEVATIONS
2441 UNITS A-D


SILVERLAKE GARDEN APARTMENTS
2421-2477 SILVER LAKE BLVD
LOS ANGELES, CA. 90039
FONDA

Date	4 / 12 / 2023
Scale	AS NOTED
Drawn	MORENO
Job	23-119
Sheet	A15

NOTE: THIS PLAN IS NOT A SURVEY OF LAND AND IS A DIAGRAM FOR INFORMATION ONLY AND IS DEEMED TO BE ACCURATE FOR THE PURPOSES INTENDED. ALL INFORMATION AND PHYSICAL MONUMENTS SHOWN ON THE SITE & FLOOR PLANS ARE BY CLIENT PROVIDED PLANS AND SHALL NOT BE USED FOR CONSTRUCTION PURPOSES.



EXISTING BUILDING #3 - NORTH ELEVATION SCALE: 1/4" = 1'-0"

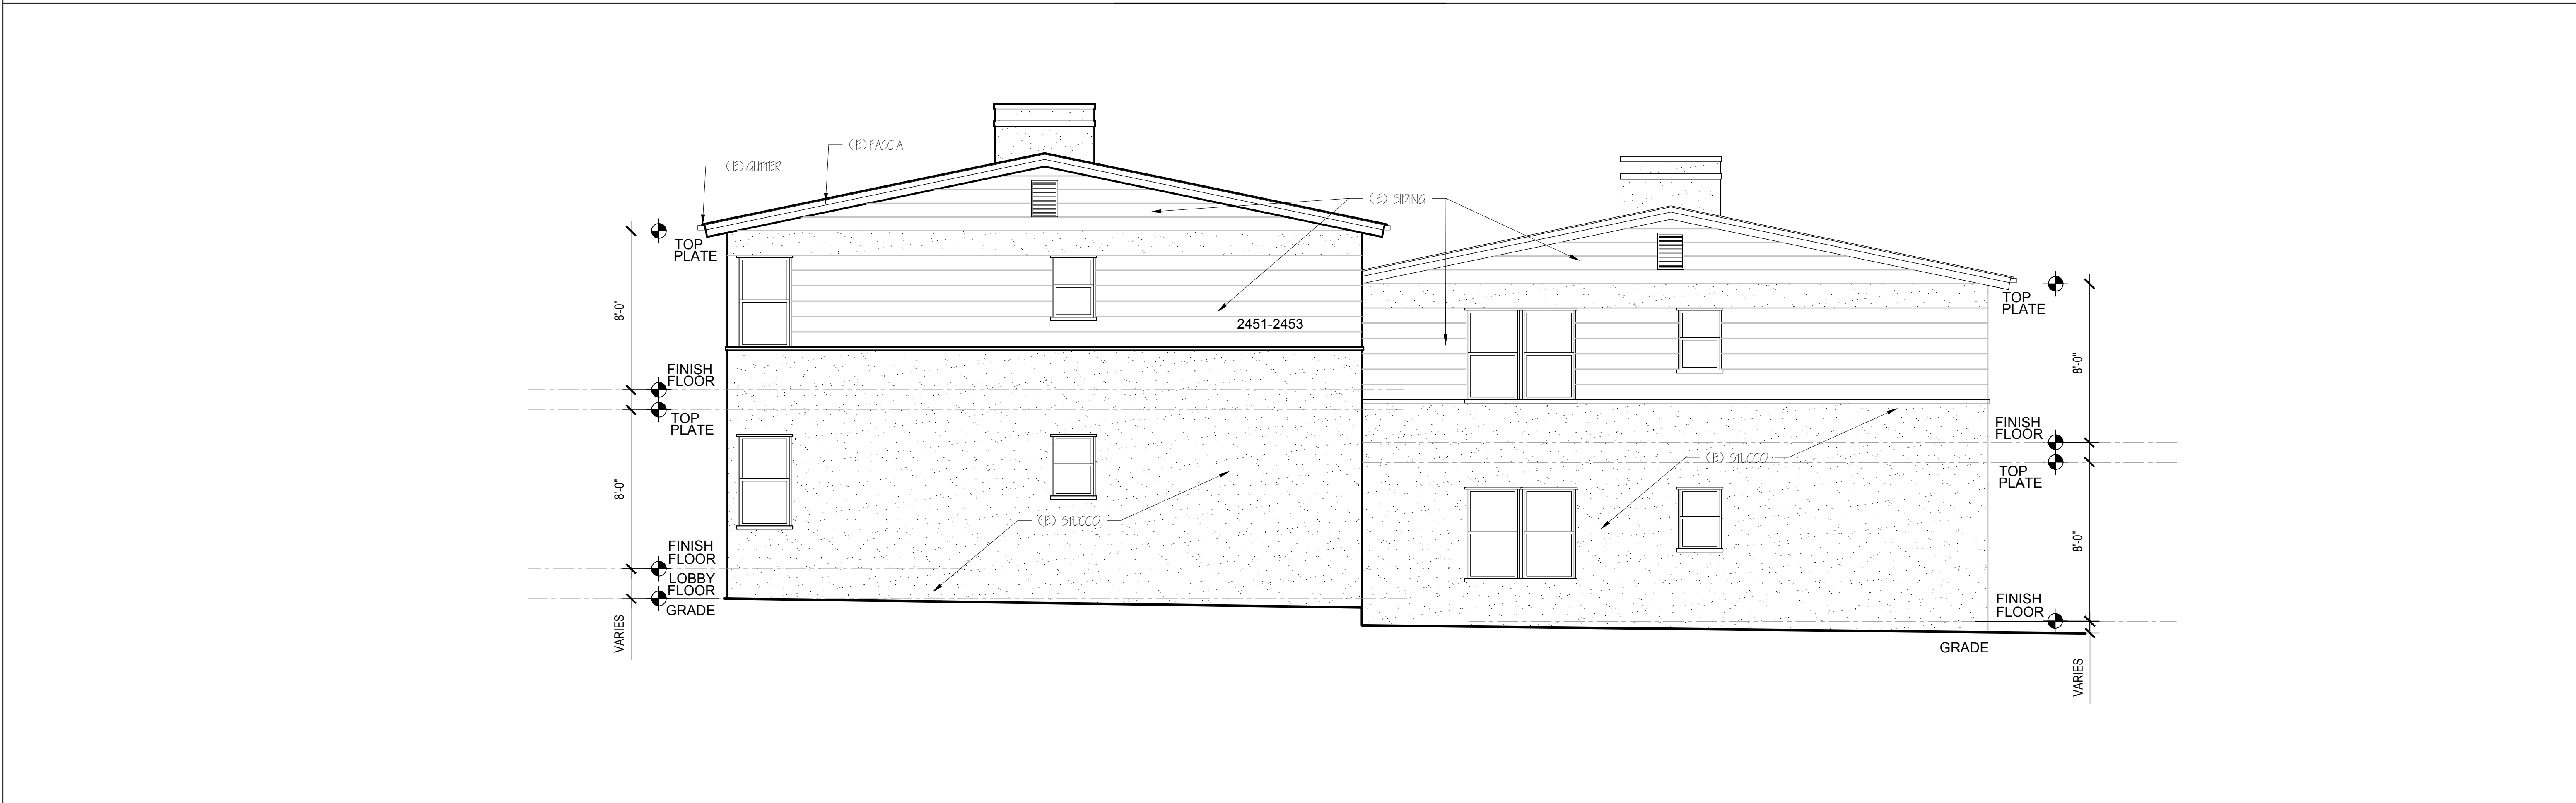

EXISTING BUILDING #3 - EAST (SILVER LAKE BLVD) ELEVATION SCALE: 1/4" = 1'-0"

Revisions	By


JOE MORENO
(626) 350-5944
moreservices@soglobal.net
OWNERSHIP / OCCUPANTS LIST - RADIUS MAPS - LAND USE
PLANS - MUNICIPAL COMPLIANCE CONSULTING
12106 LAMBERT AVE. EL MONTE, CA 91732 • FAX (626) 350-1532

EXISTING BUILDING #3
ELEVATIONS
2451-2453 UNITS A - D


SILVERLAKE GARDEN APARTMENTS
2421-2477 SILVER LAKE BLVD
LOS ANGELES, CA. 90039
FONDA

Date	4 / 12 / 2023
Scale	AS NOTED
Drawn	MORENO
Job	23-119

Sheet
A16

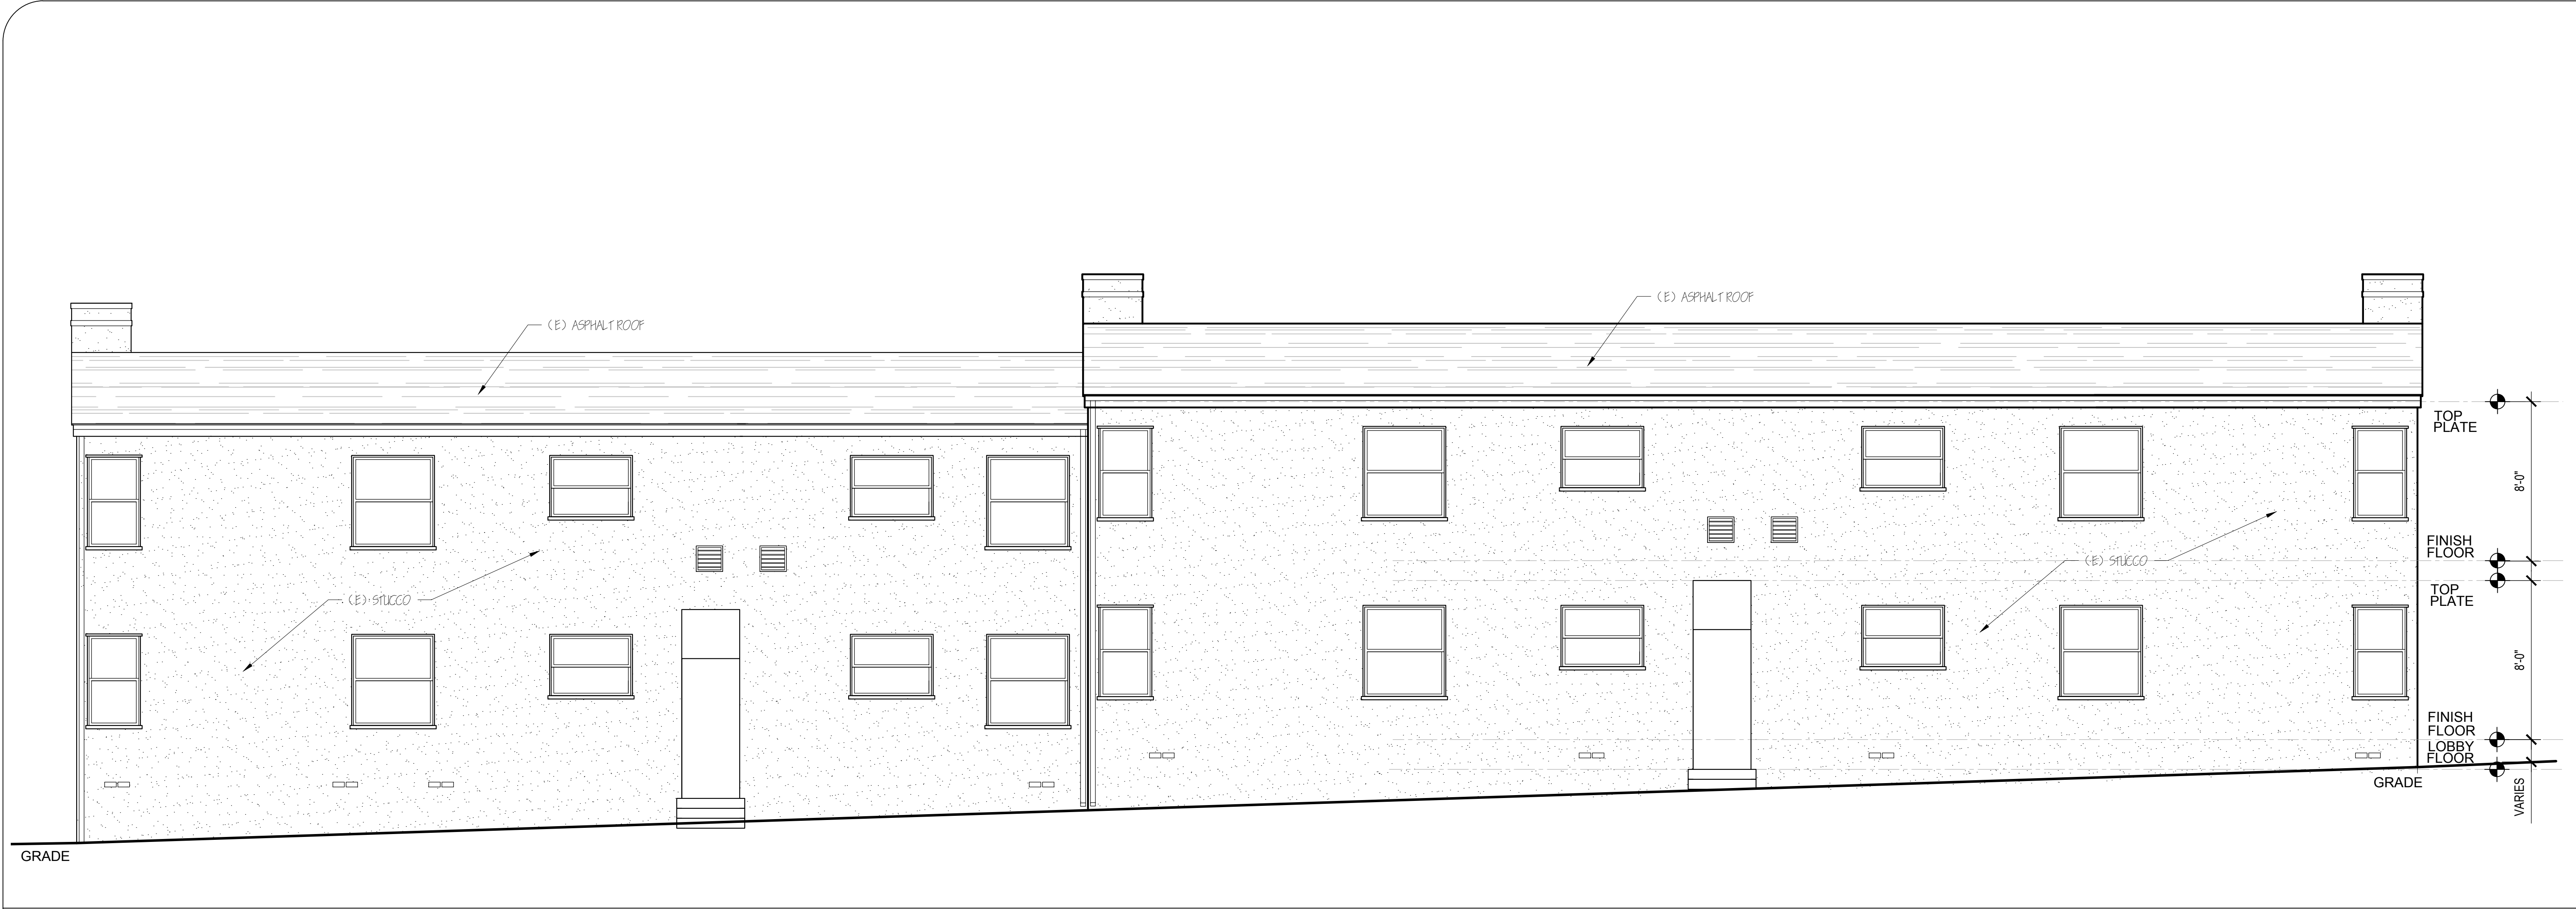

EXISTING BUILDING #3 - SOUTH ELEVATION SCALE: 1/4" = 1'-0"

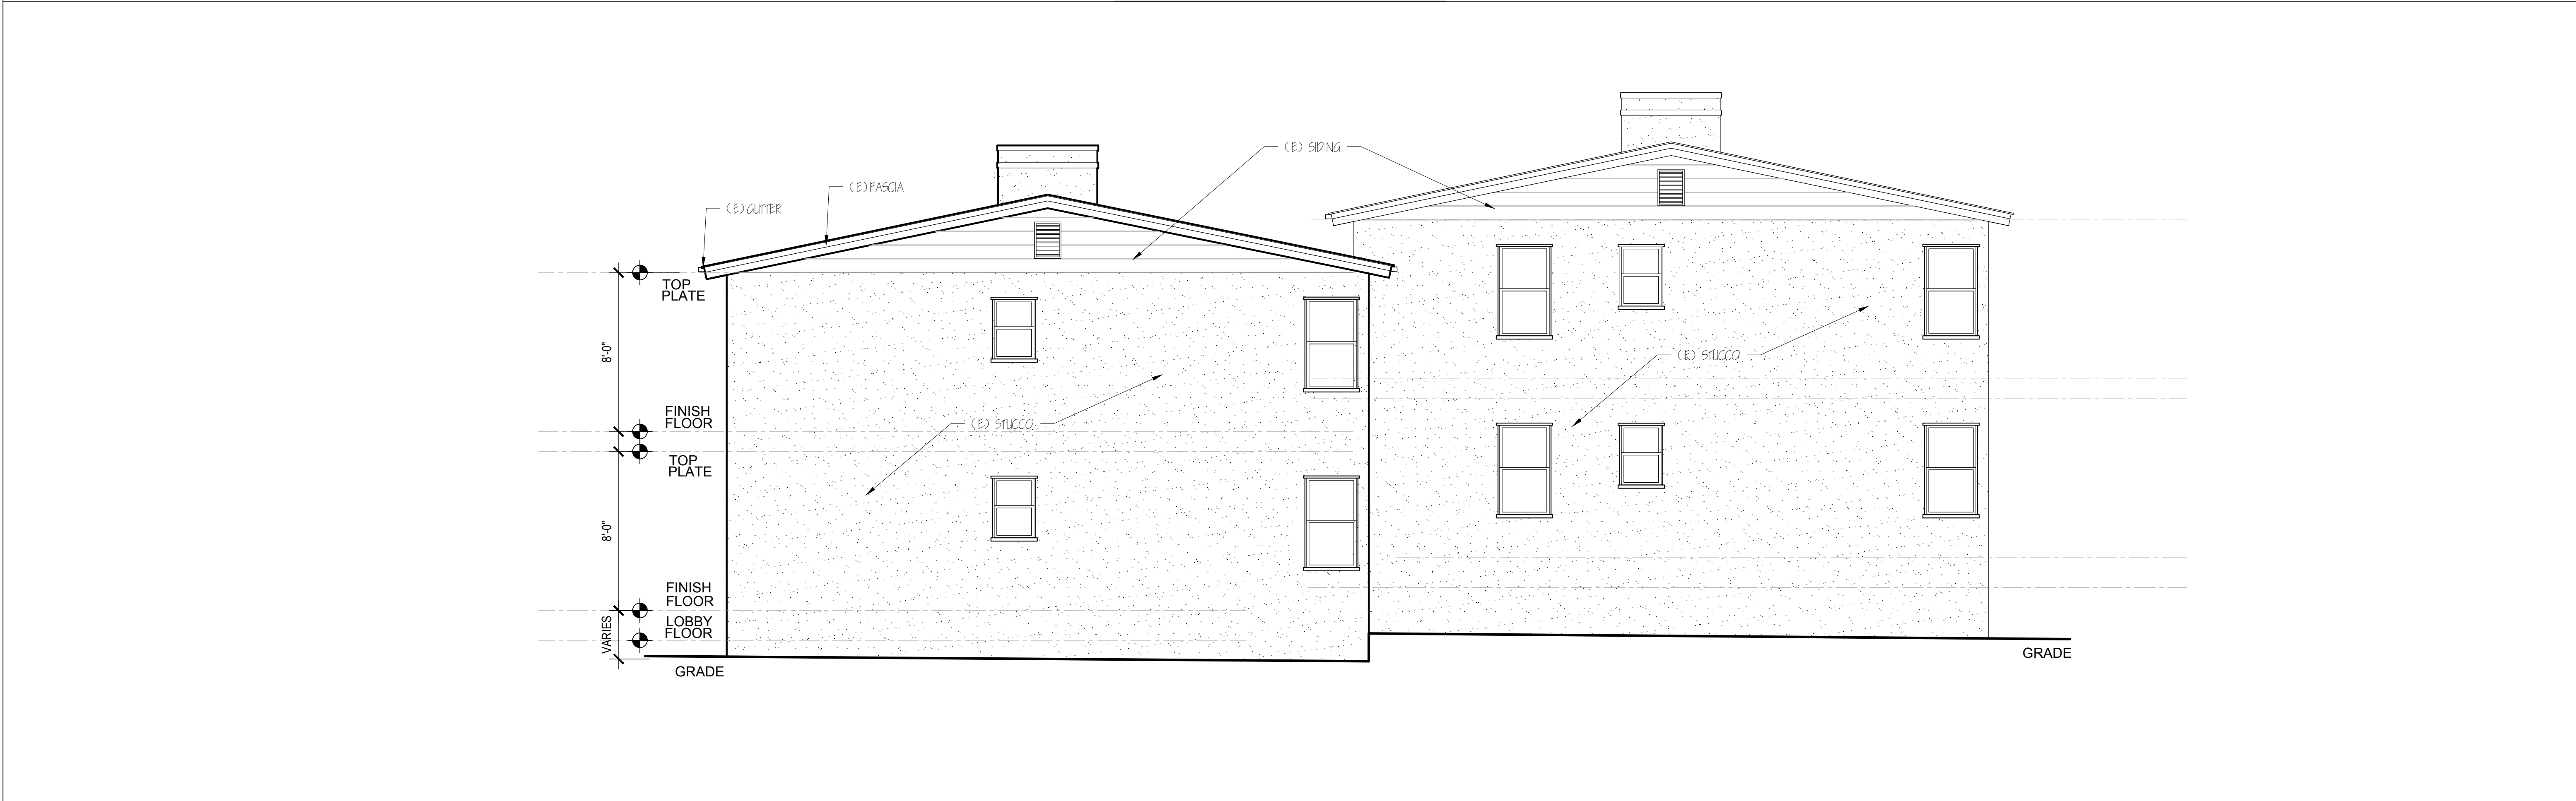

EXISTING BUILDING #3 - WEST ELEVATION SCALE: 1/4" = 1'-0"

Revisions	By

JOE MORENO
(626) 350-5944
moreservices@soglobal.net

More Services
OWNERSHIP / OCCUPANTS LIST - RADIUS MAPS - LAND USE
PLANS - MUNICIPAL COMPLIANCE CONSULTING
12106 LAMBERT AVE. EL MONTE, CA 91732 - FAX (626) 350-1532

EXISTING BUILDING #3
ELEVATIONS
2451-2453 UNITS A - D


SILVERLAKE GARDEN APARTMENTS
2421-2477 SILVER LAKE BLVD
LOS ANGELES, CA. 90039
FONDA

Date	4 / 12 / 2023
Scale	AS NOTED
Drawn	MORENO
Job	23-119

Sheet
A17



EXISTING BUILDING #4 - SOUTH ELEVATION SCALE: 1/4" = 1'-0"

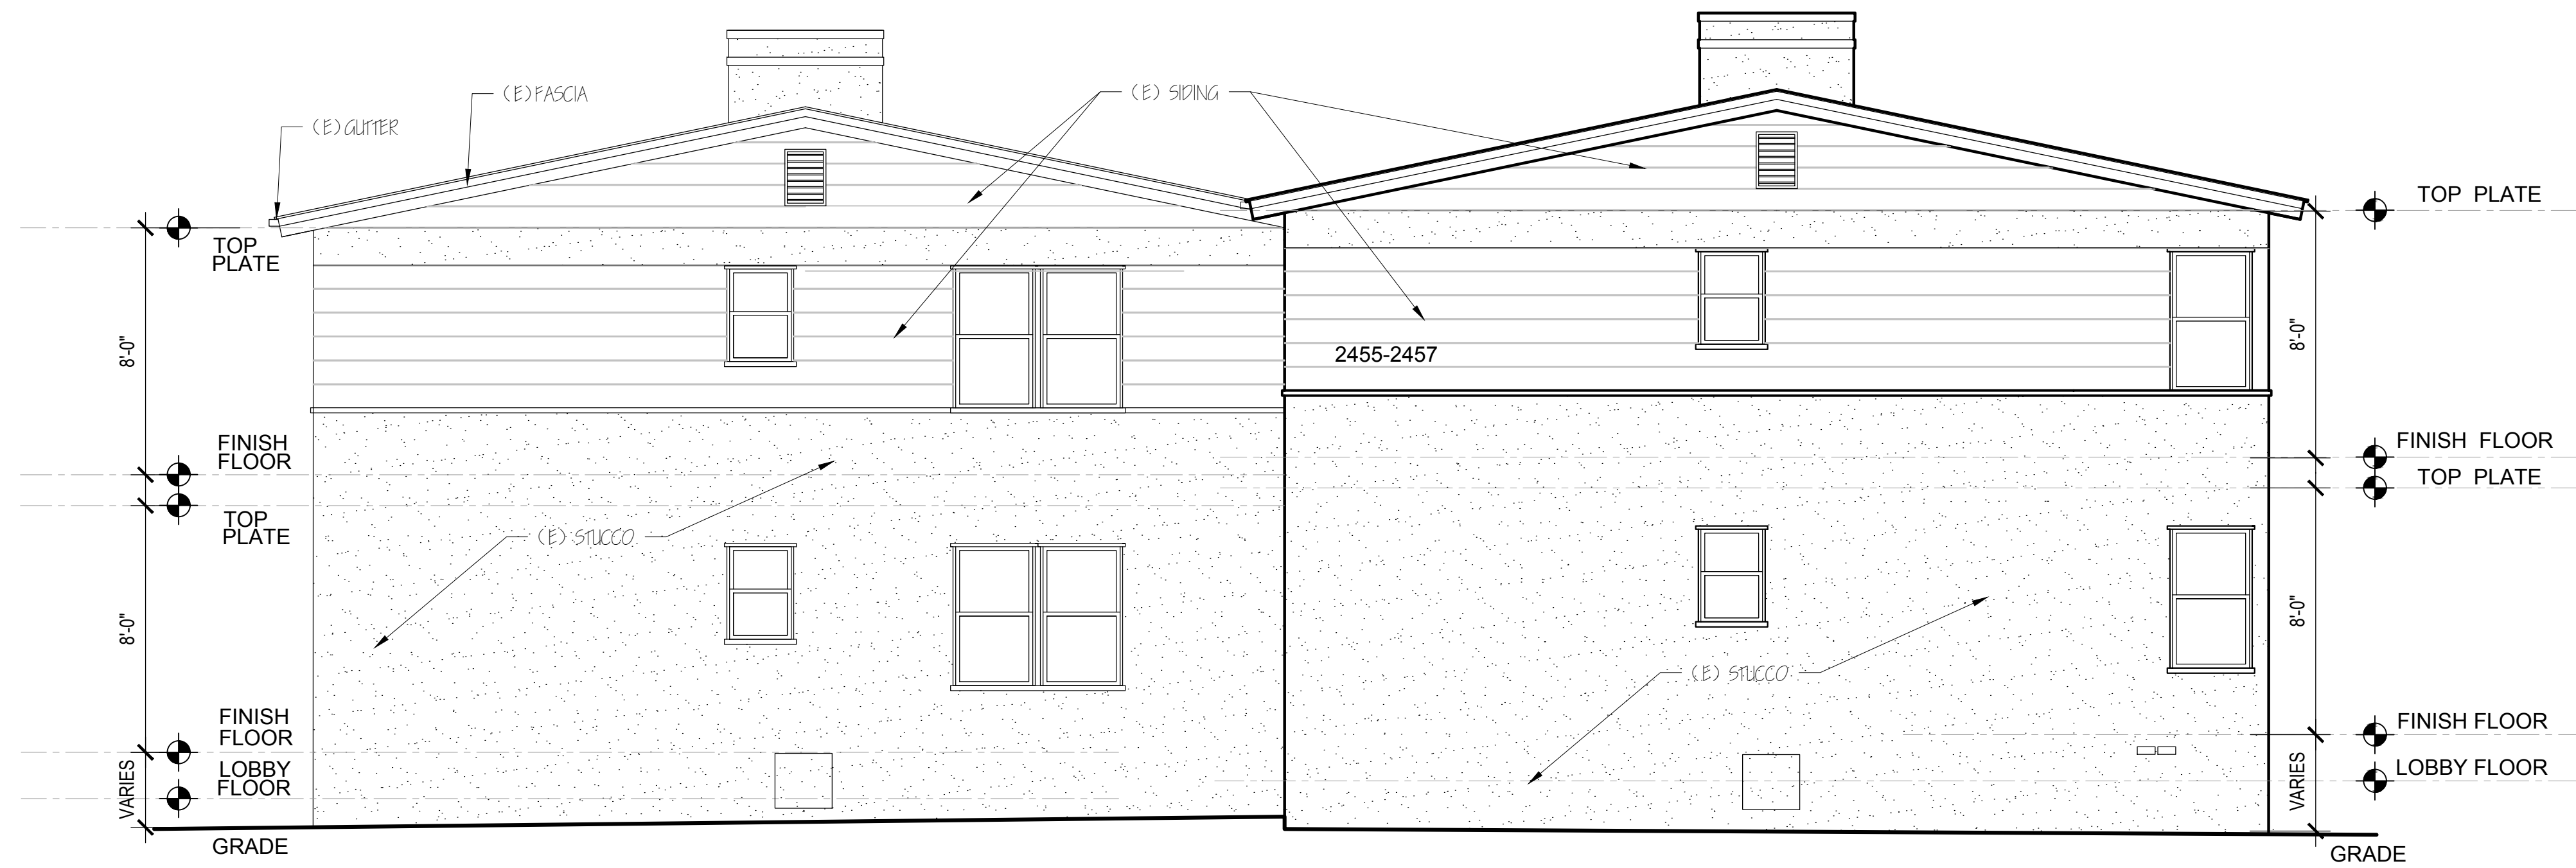

EXISTING BUILDING #4 - EAST (SILVER LAKE BLVD) ELEVATION SCALE: 1/4" = 1'-0"

Revisions	By


JOE MORENO
(626) 350-5944
moreservices@soglobal.net
OWNERSHIP / OCCUPANTS LIST - RADIUS MAPS - LAND USE
PLANS - MUNICIPAL COMPLIANCE CONSULTING
12108 LAMBERT AVE EL MONTE, CA 91732 - FAX (626) 350-1532

EXISTING BUILDING #4
ELEVATIONS
2455-2457 UNITS A - D


SILVERLAKE GARDEN APARTMENTS
2421-2477 SILVER LAKE BLVD
LOS ANGELES, CA. 90039
FONDA

Date	4 / 12 / 2023
Scale	AS NOTED
Drawn	MORENO
Job	23-119

Sheet
A18

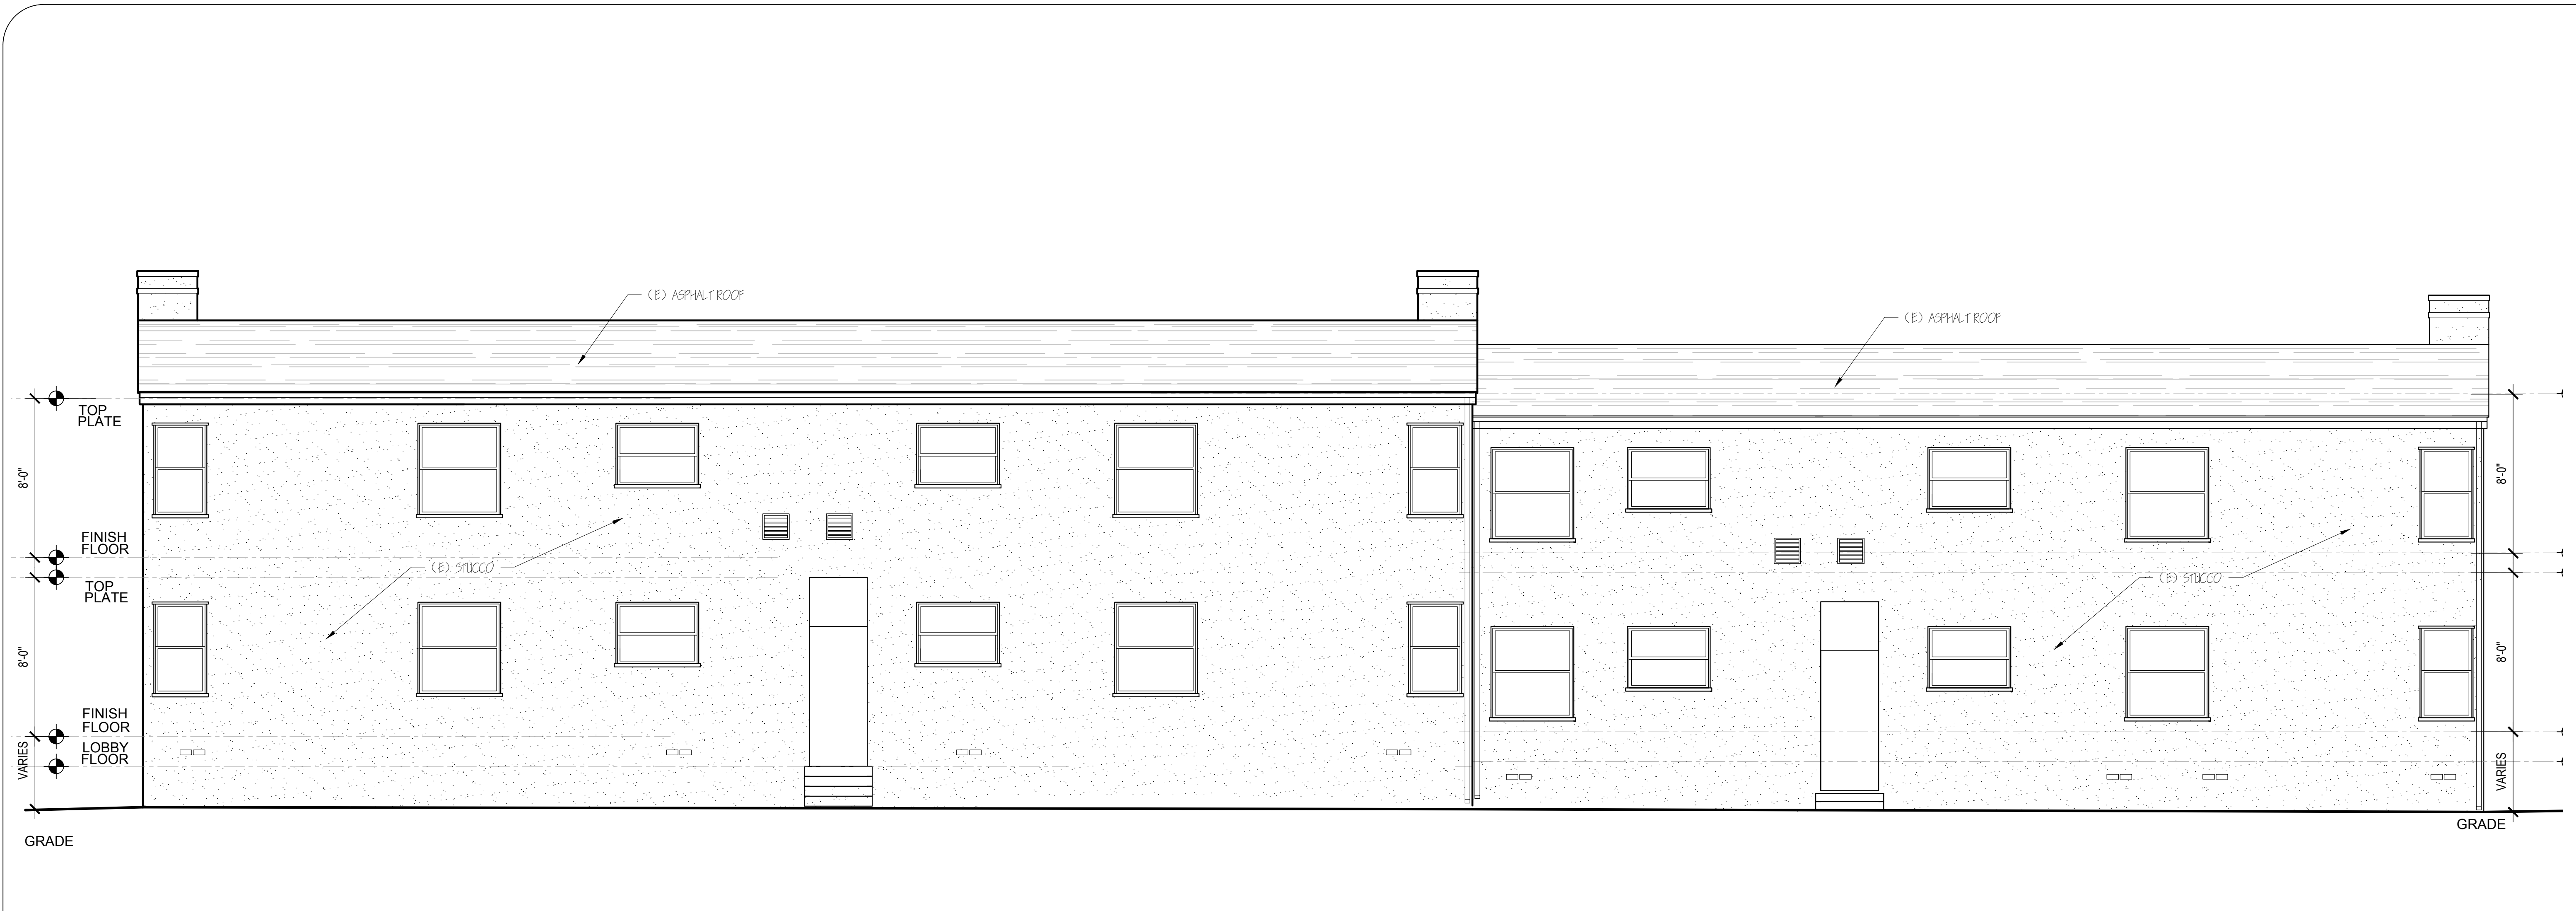

EXISTING BUILDING #4 - NORTH ELEVATION SCALE: 1/4" = 1'-0"

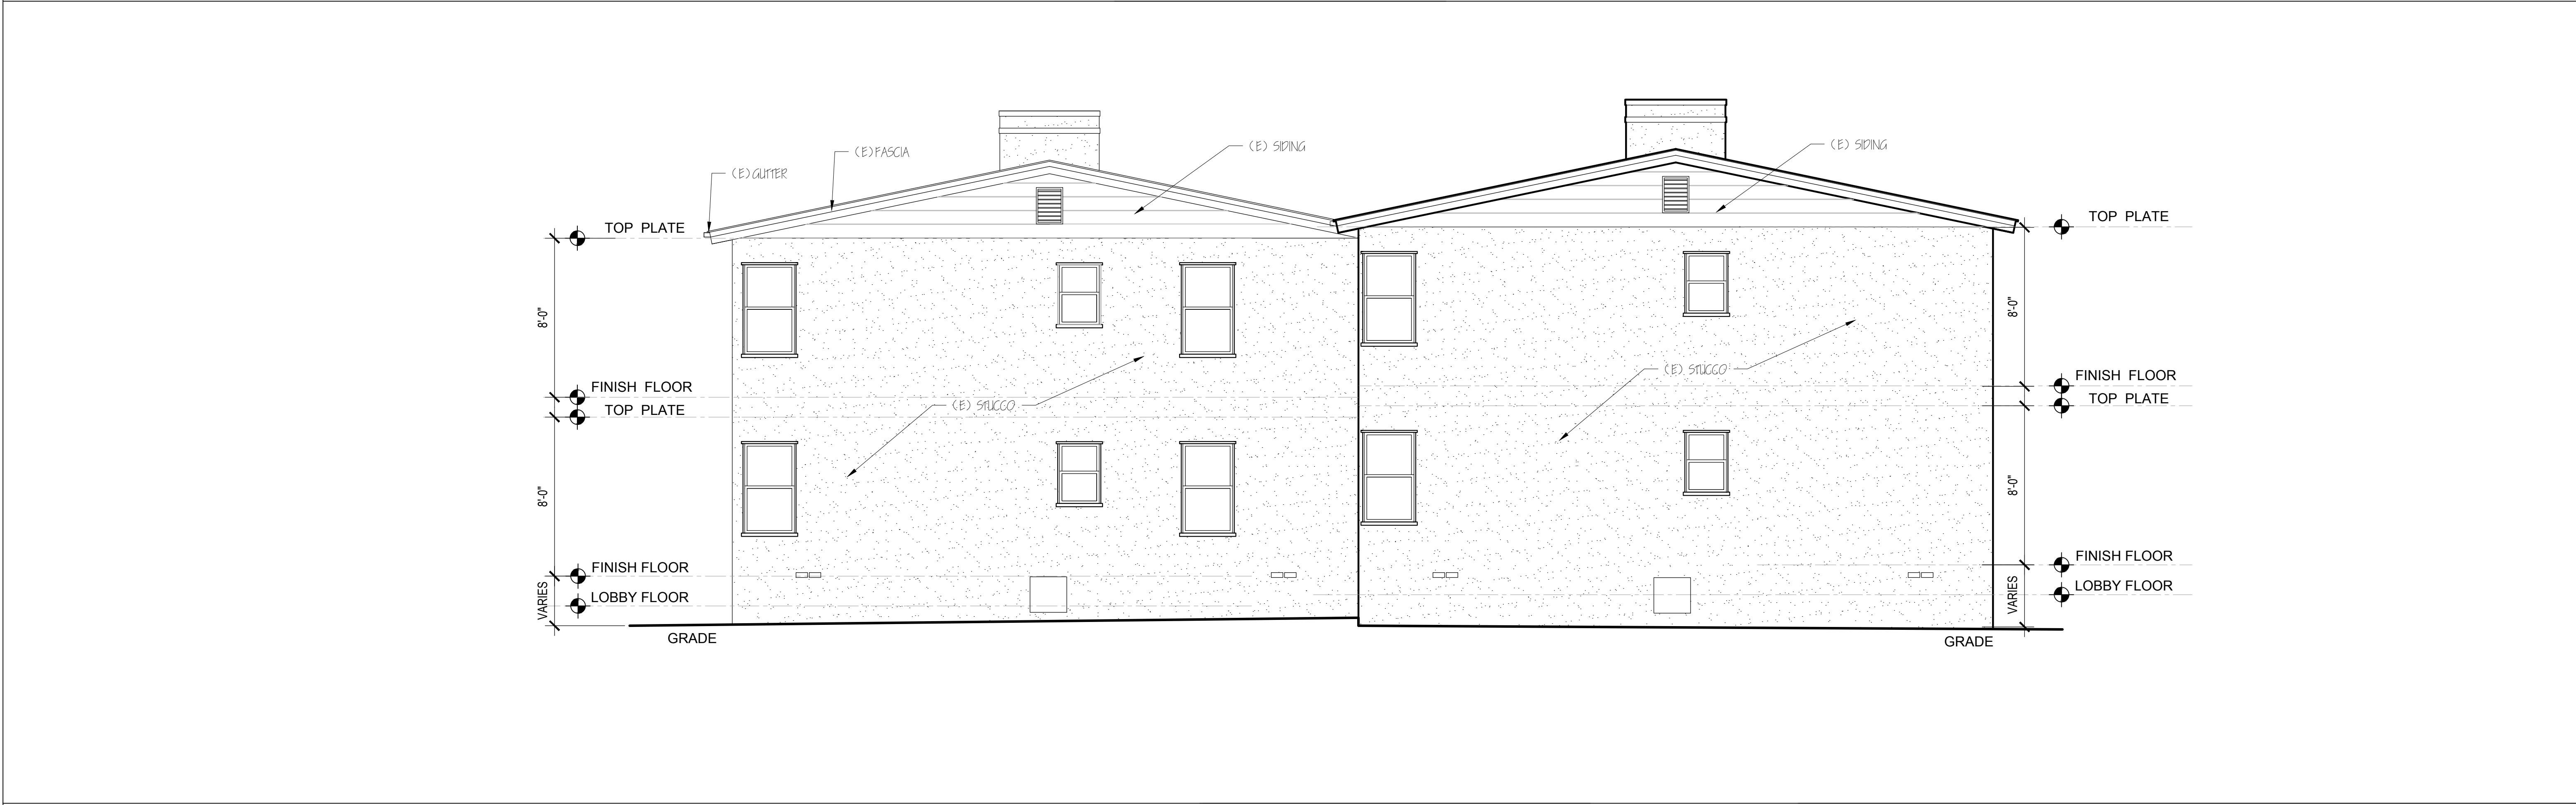

EXISTING BUILDING #4 - WEST ELEVATION SCALE: 1/4" = 1'-0"

Revisions	By

JOE MORENO
(626) 350-5944
moreservices@soglobal.net

OWNERSHIP / OCCUPANTS LIST - RADIUS MAPS - LAND USE
PLANS - MUNICIPAL COMPLIANCE CONSULTING
12106 LAMBERT AVE EL MONTE, CA 91732 - FAX (626) 350-1532

EXISTING BUILDING #4
ELEVATIONS
2455-2457 UNITS A - D


SILVERLAKE GARDEN APARTMENTS
2421-2477 SILVER LAKE BLVD
LOS ANGELES, CA. 90039
FONDA

Date	4 / 12 / 2023
Scale	AS NOTED
Drawn	MORENO
Job	23-119


Sheet
A19




EXISTING EAST (SILVER LAKE BLVD) ELEVATION SCALE: 1/4" = 1'-0"

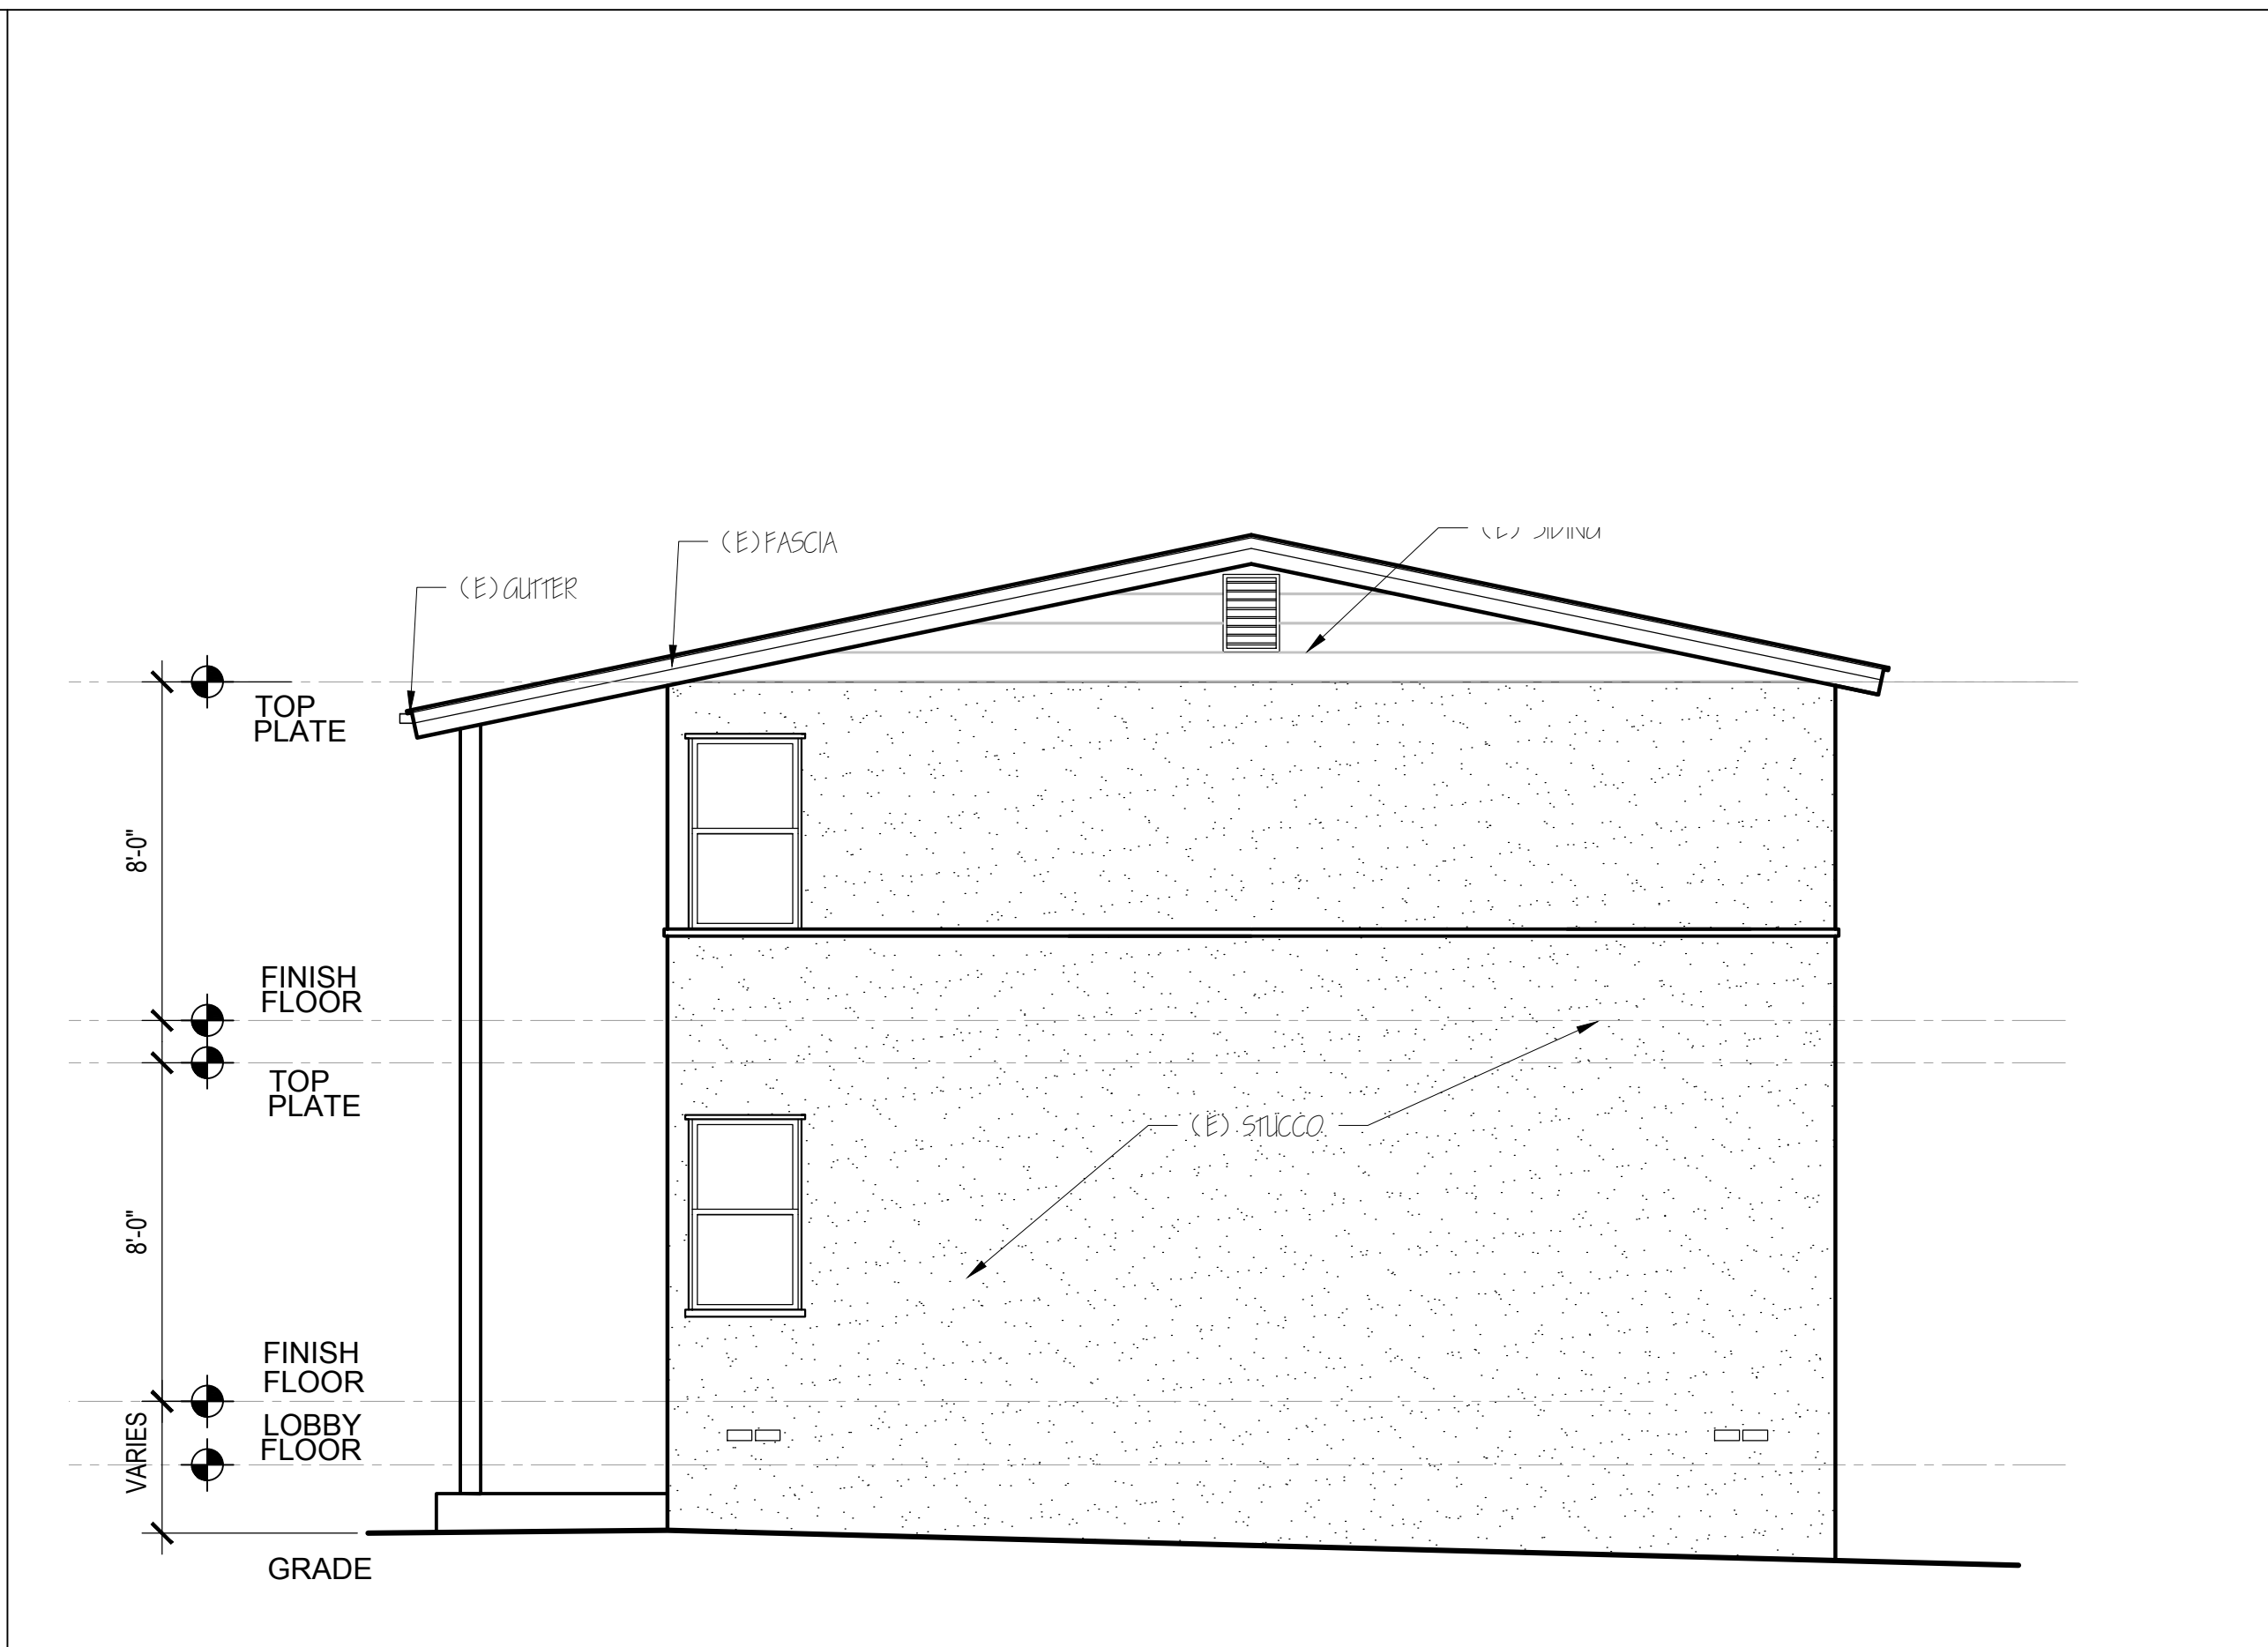

EXISTING NORTH ELEVATION SCALE: 1/4" = 1'-0"

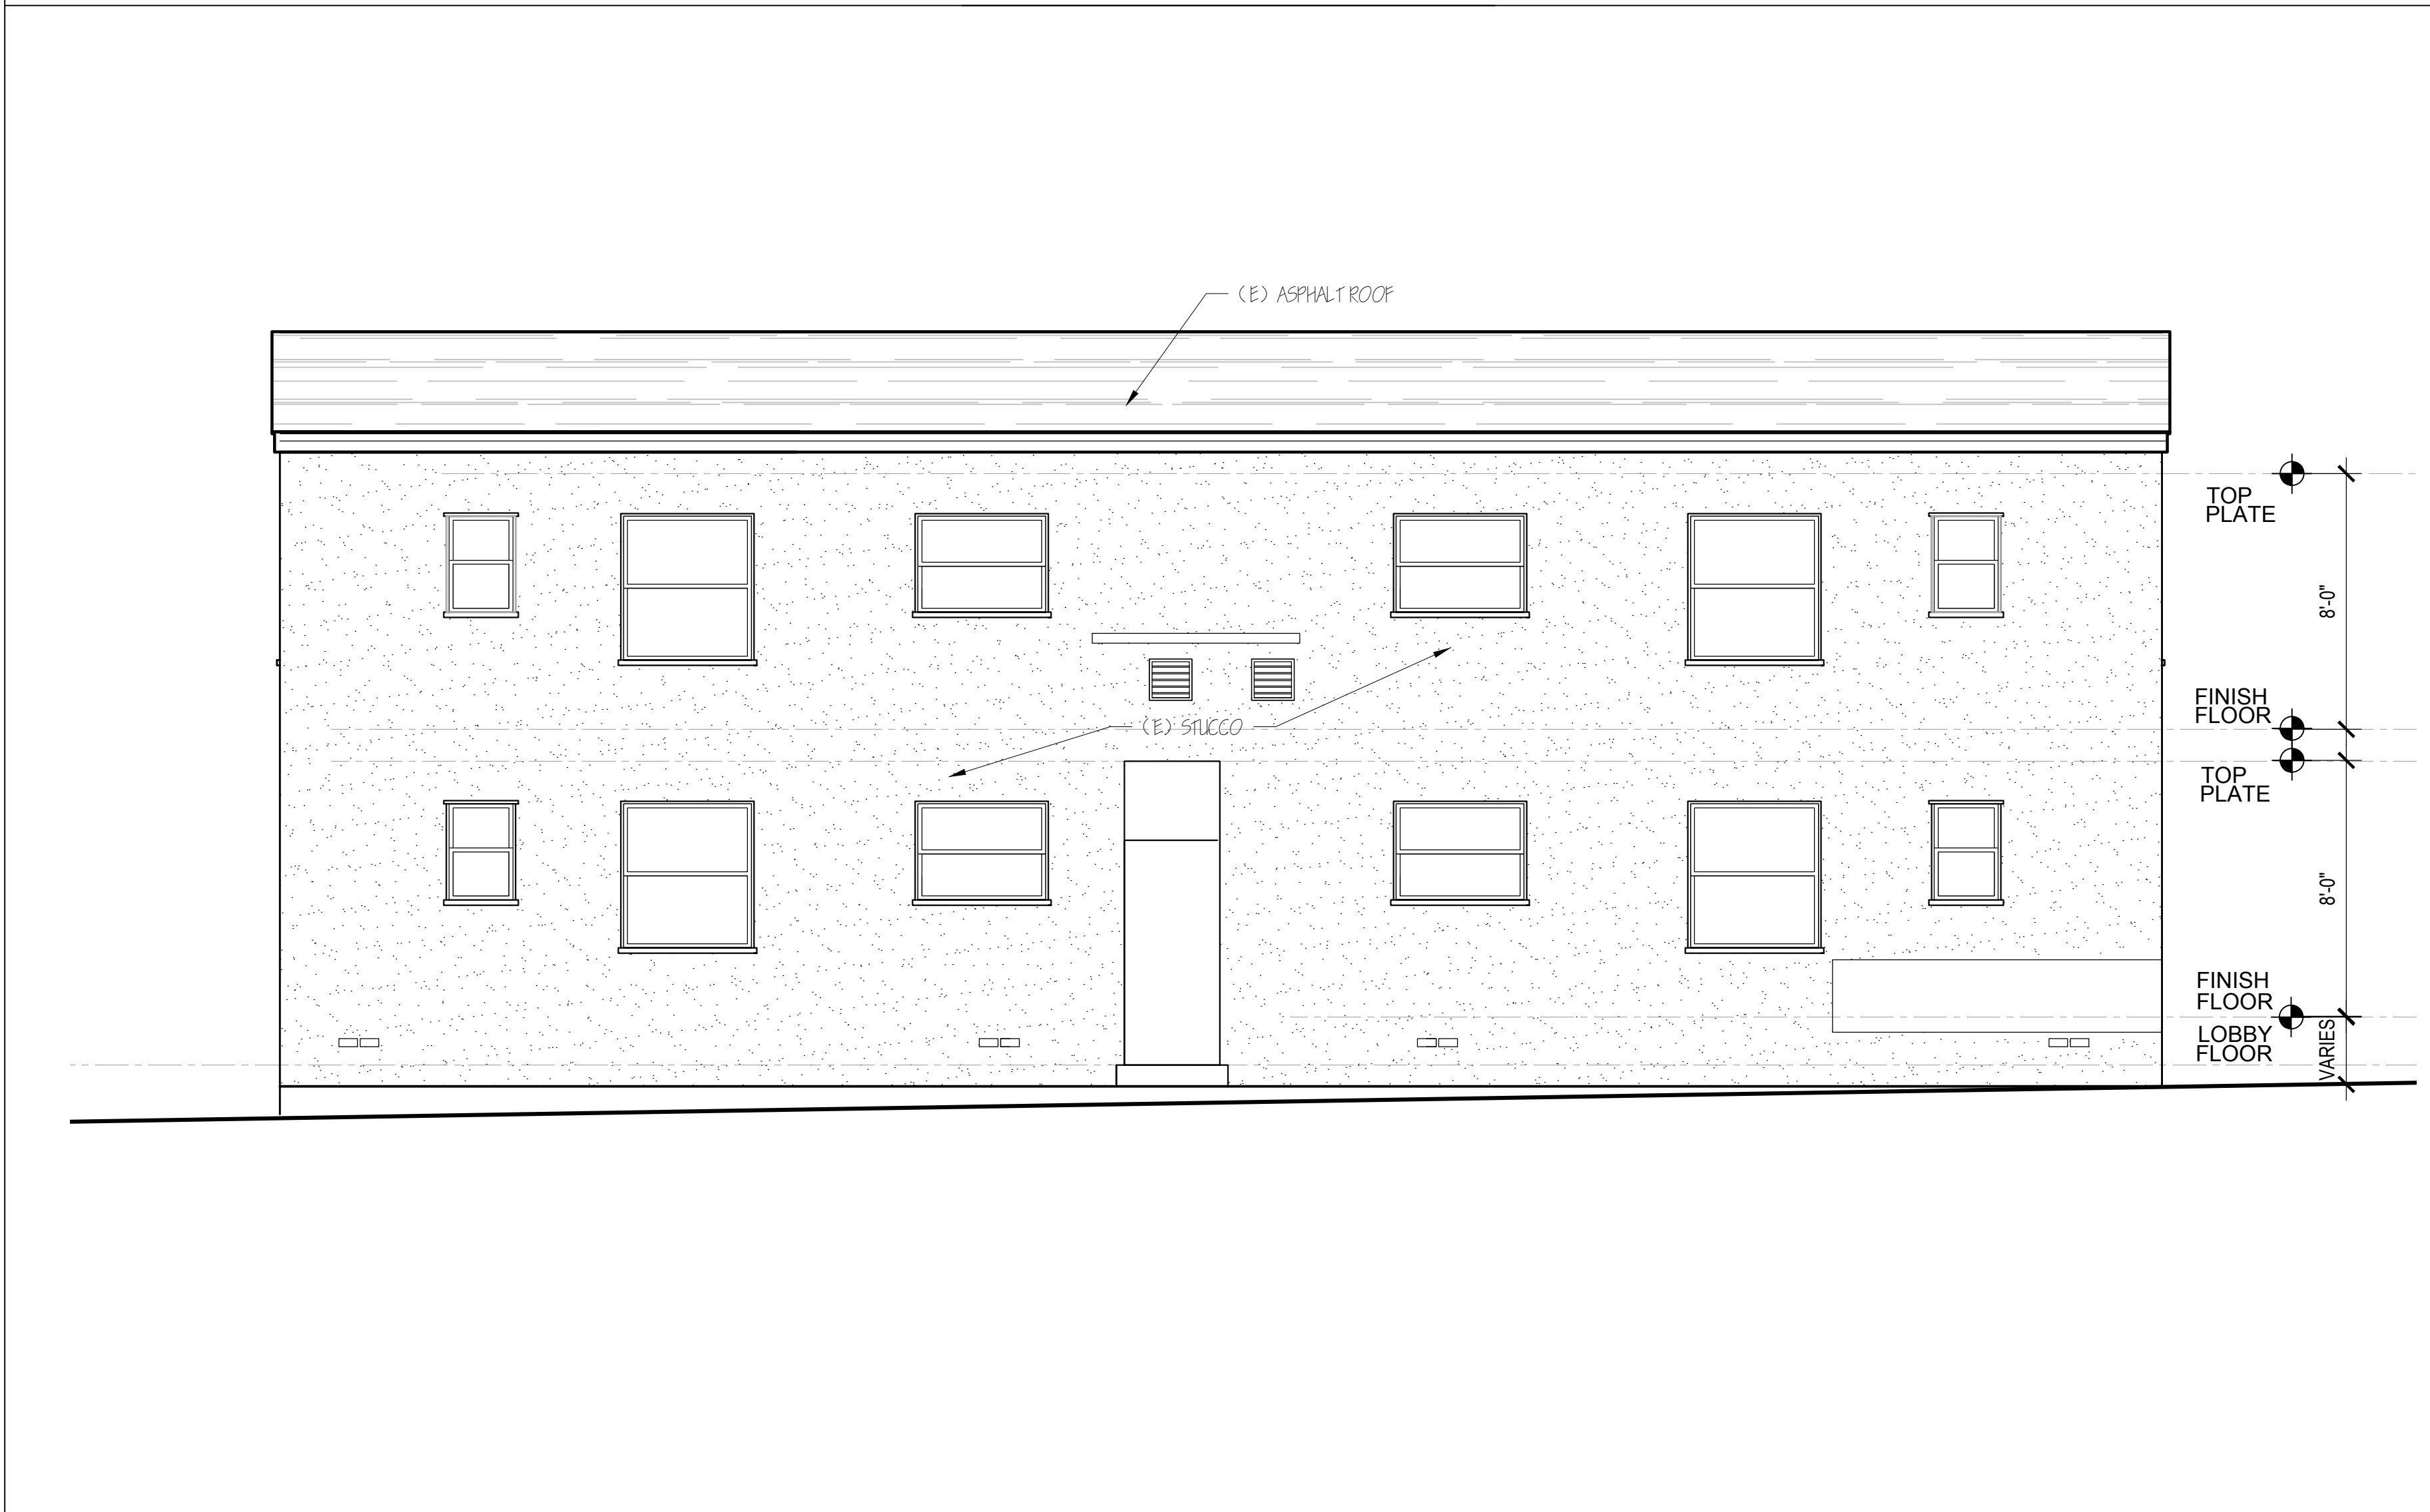

EXISTING WEST ELEVATION SCALE: 1/4" = 1'-0"

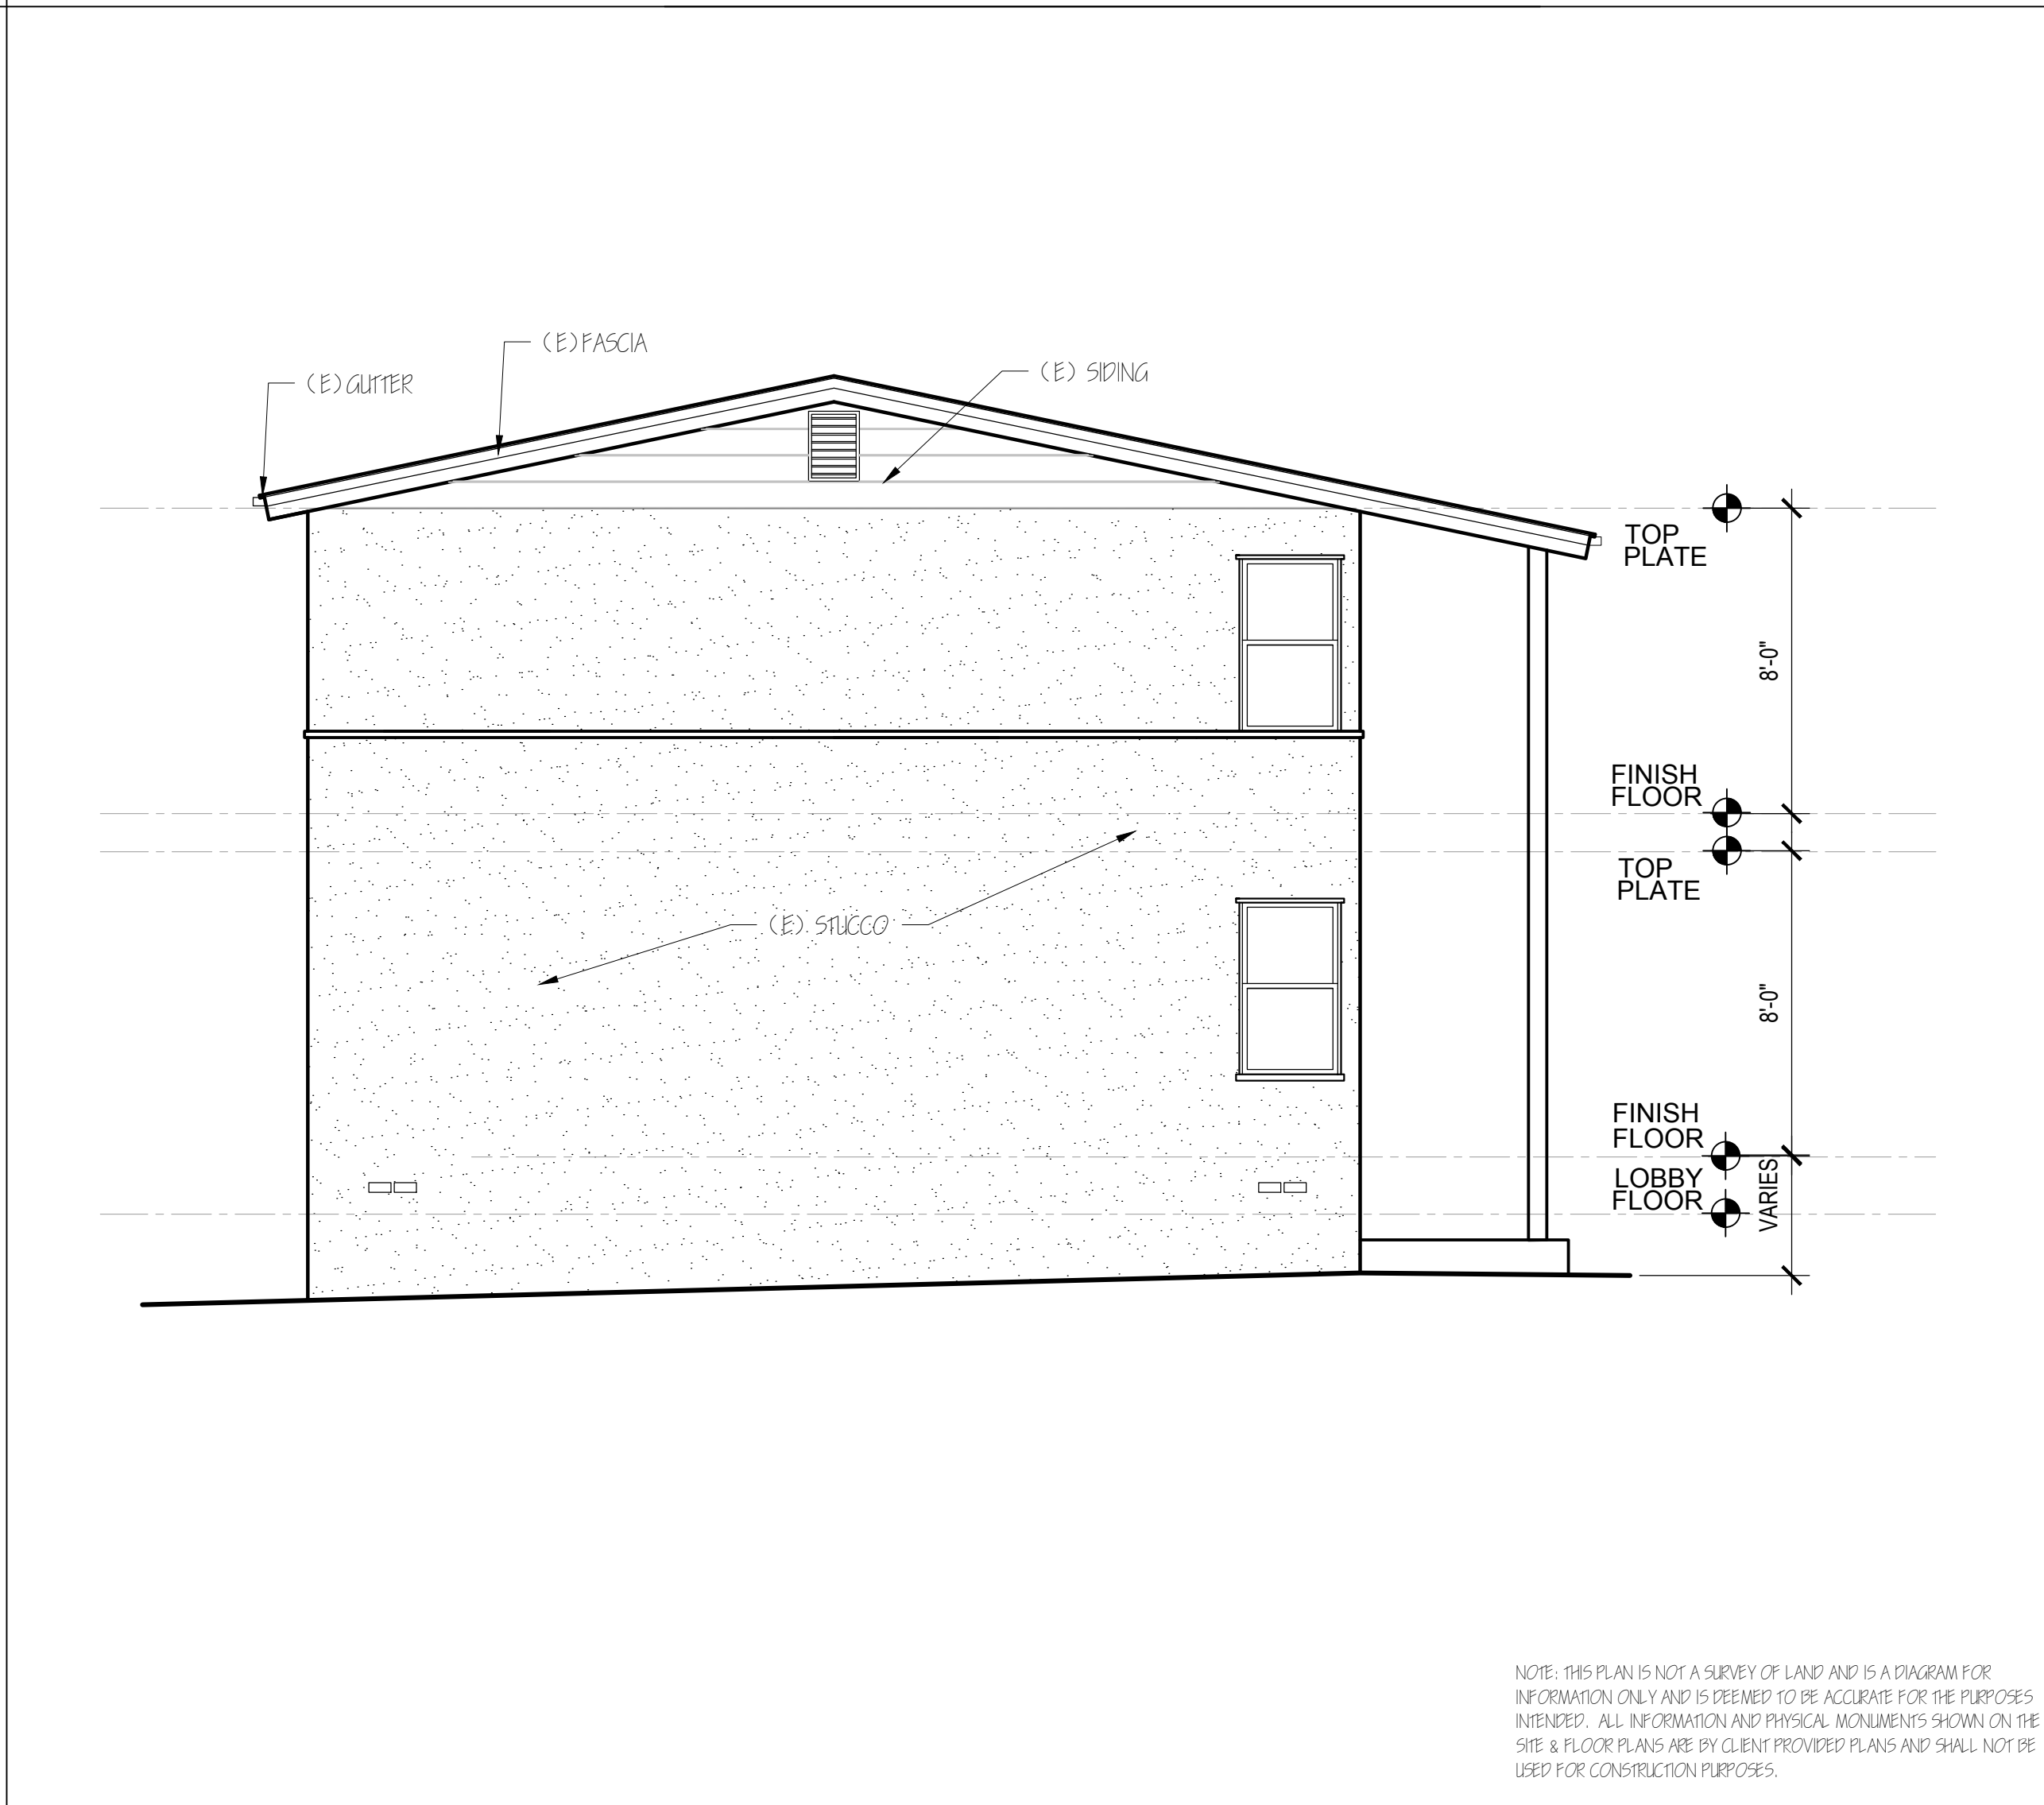

EXISTING SOUTH ELEVATION SCALE: 1/4" = 1'-0"

Revisions	By

JOE MORENO
(626) 350-5944
morenojoe@icloud.com
OWNERSHIP / OCCUPANTS LIST - RADIUS MAPS - LAND USE
PLANS - MUNICIPAL COMPLIANCE CONSULTING
12106 LAMBERT AVE. EL MONTE, CA 91732 - FAX (626) 350-1532

EXISTING BUILDING #5 ELEVATIONS
2461 UNITS A-D

SILVERLAKE GARDEN APARTMENTS
2421-2477 SILVER LAKE BLVD
LOS ANGELES, CA. 90039
FONDA

Date	4 / 12 / 2023
Scale	AS NOTED
Drawn	MORENO
Job	23-119
Sheet	A20

NOTE: THIS PLAN IS NOT A SURVEY OF LAND AND IS A DIAGRAM FOR INFORMATION ONLY AND IS DEEMED TO BE ACCURATE FOR THE PURPOSES INTENDED. ALL INFORMATION AND PHYSICAL MONUMENTS SHOWN ON THE SITE & FLOOR PLANS ARE BY CLIENT PROVIDED PLANS AND SHALL NOT BE USED FOR CONSTRUCTION PURPOSES.



EXISTING BUILDING #6 - NORTH ELEVATION SCALE: 1/4" = 1'-0"



EXISTING BUILDING #6- EAST (SILVER LAKE BLVD) ELEVATION SCALE: 1/4" = 1'-0"

RevisionsBy


JOE MORENO
(626) 350-5944
moreservices@soglobal.net
OWNERSHIP / OCCUPANTS LIST - RADIUS MAPS - LAND USE
PLANS - MUNICIPAL COMPLIANCE CONSULTING
12106 LAMBERT AVE. EL MONTE, CA 91732 - FAX (626) 350-1532

More Services


EXISTING BUILDING #6
ELEVATIONS
2471-2473 UNITS A - D

SILVERLAKE GARDEN APARTMENTS
2421-2477 SILVER LAKE BLVD
LOS ANGELES, CA. 90039
FONDA


Date4 / 12 / 2023
ScaleAS NOTED
DrawnMORENO
Job23-119
SheetA21

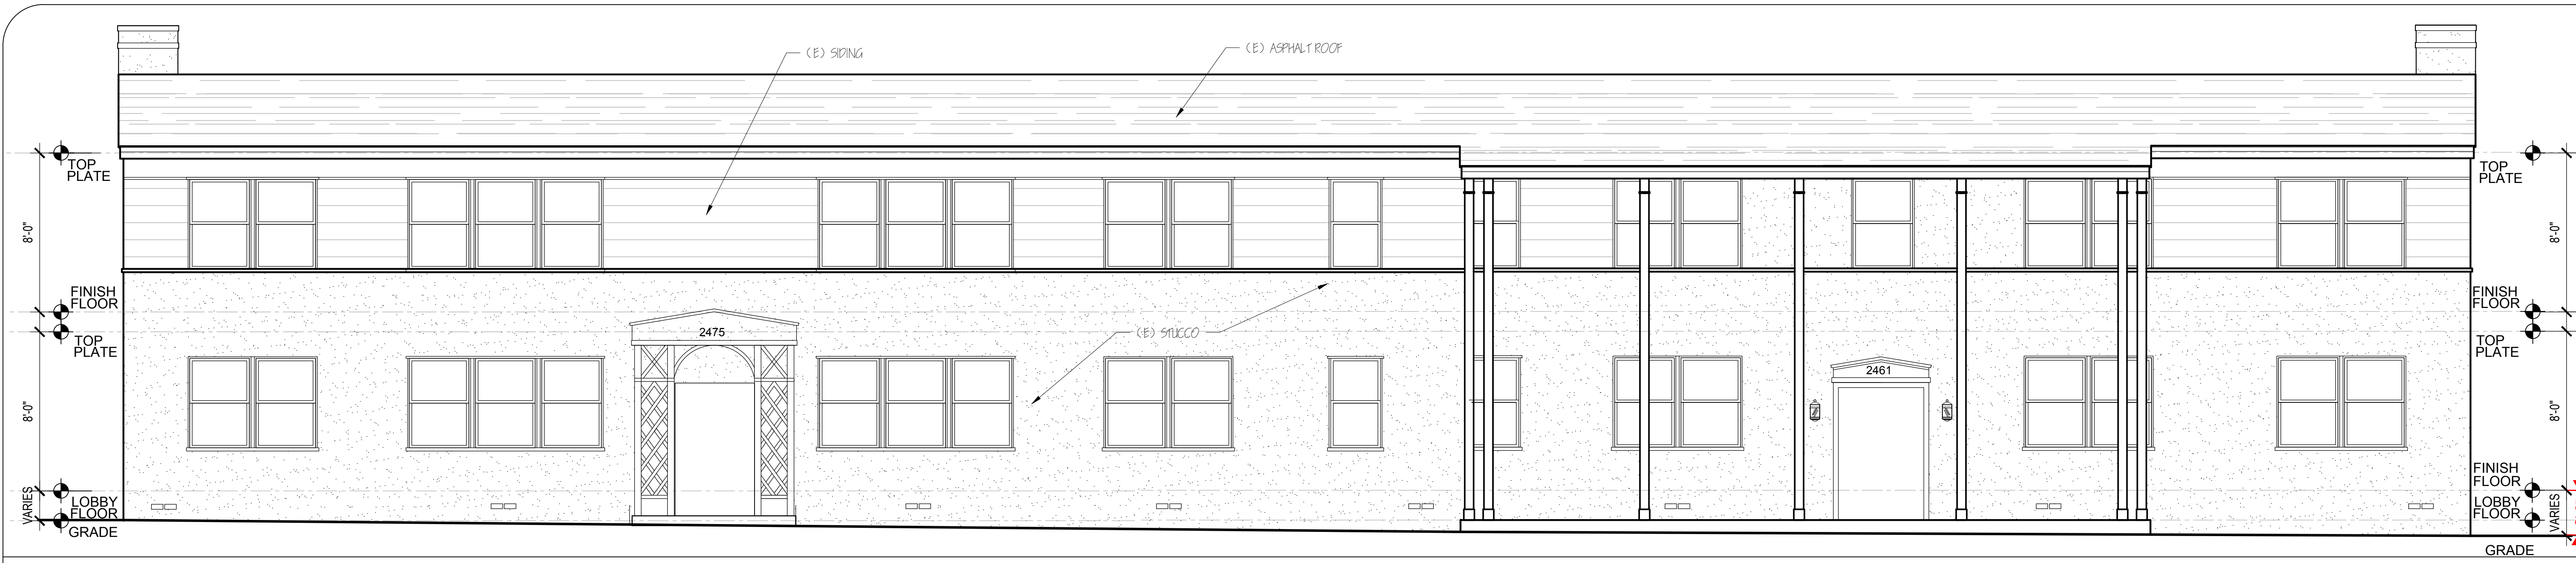


EXISTING BUILDING #6 - SOUTH ELEVATION SCALE: 1/4" = 1'-0"

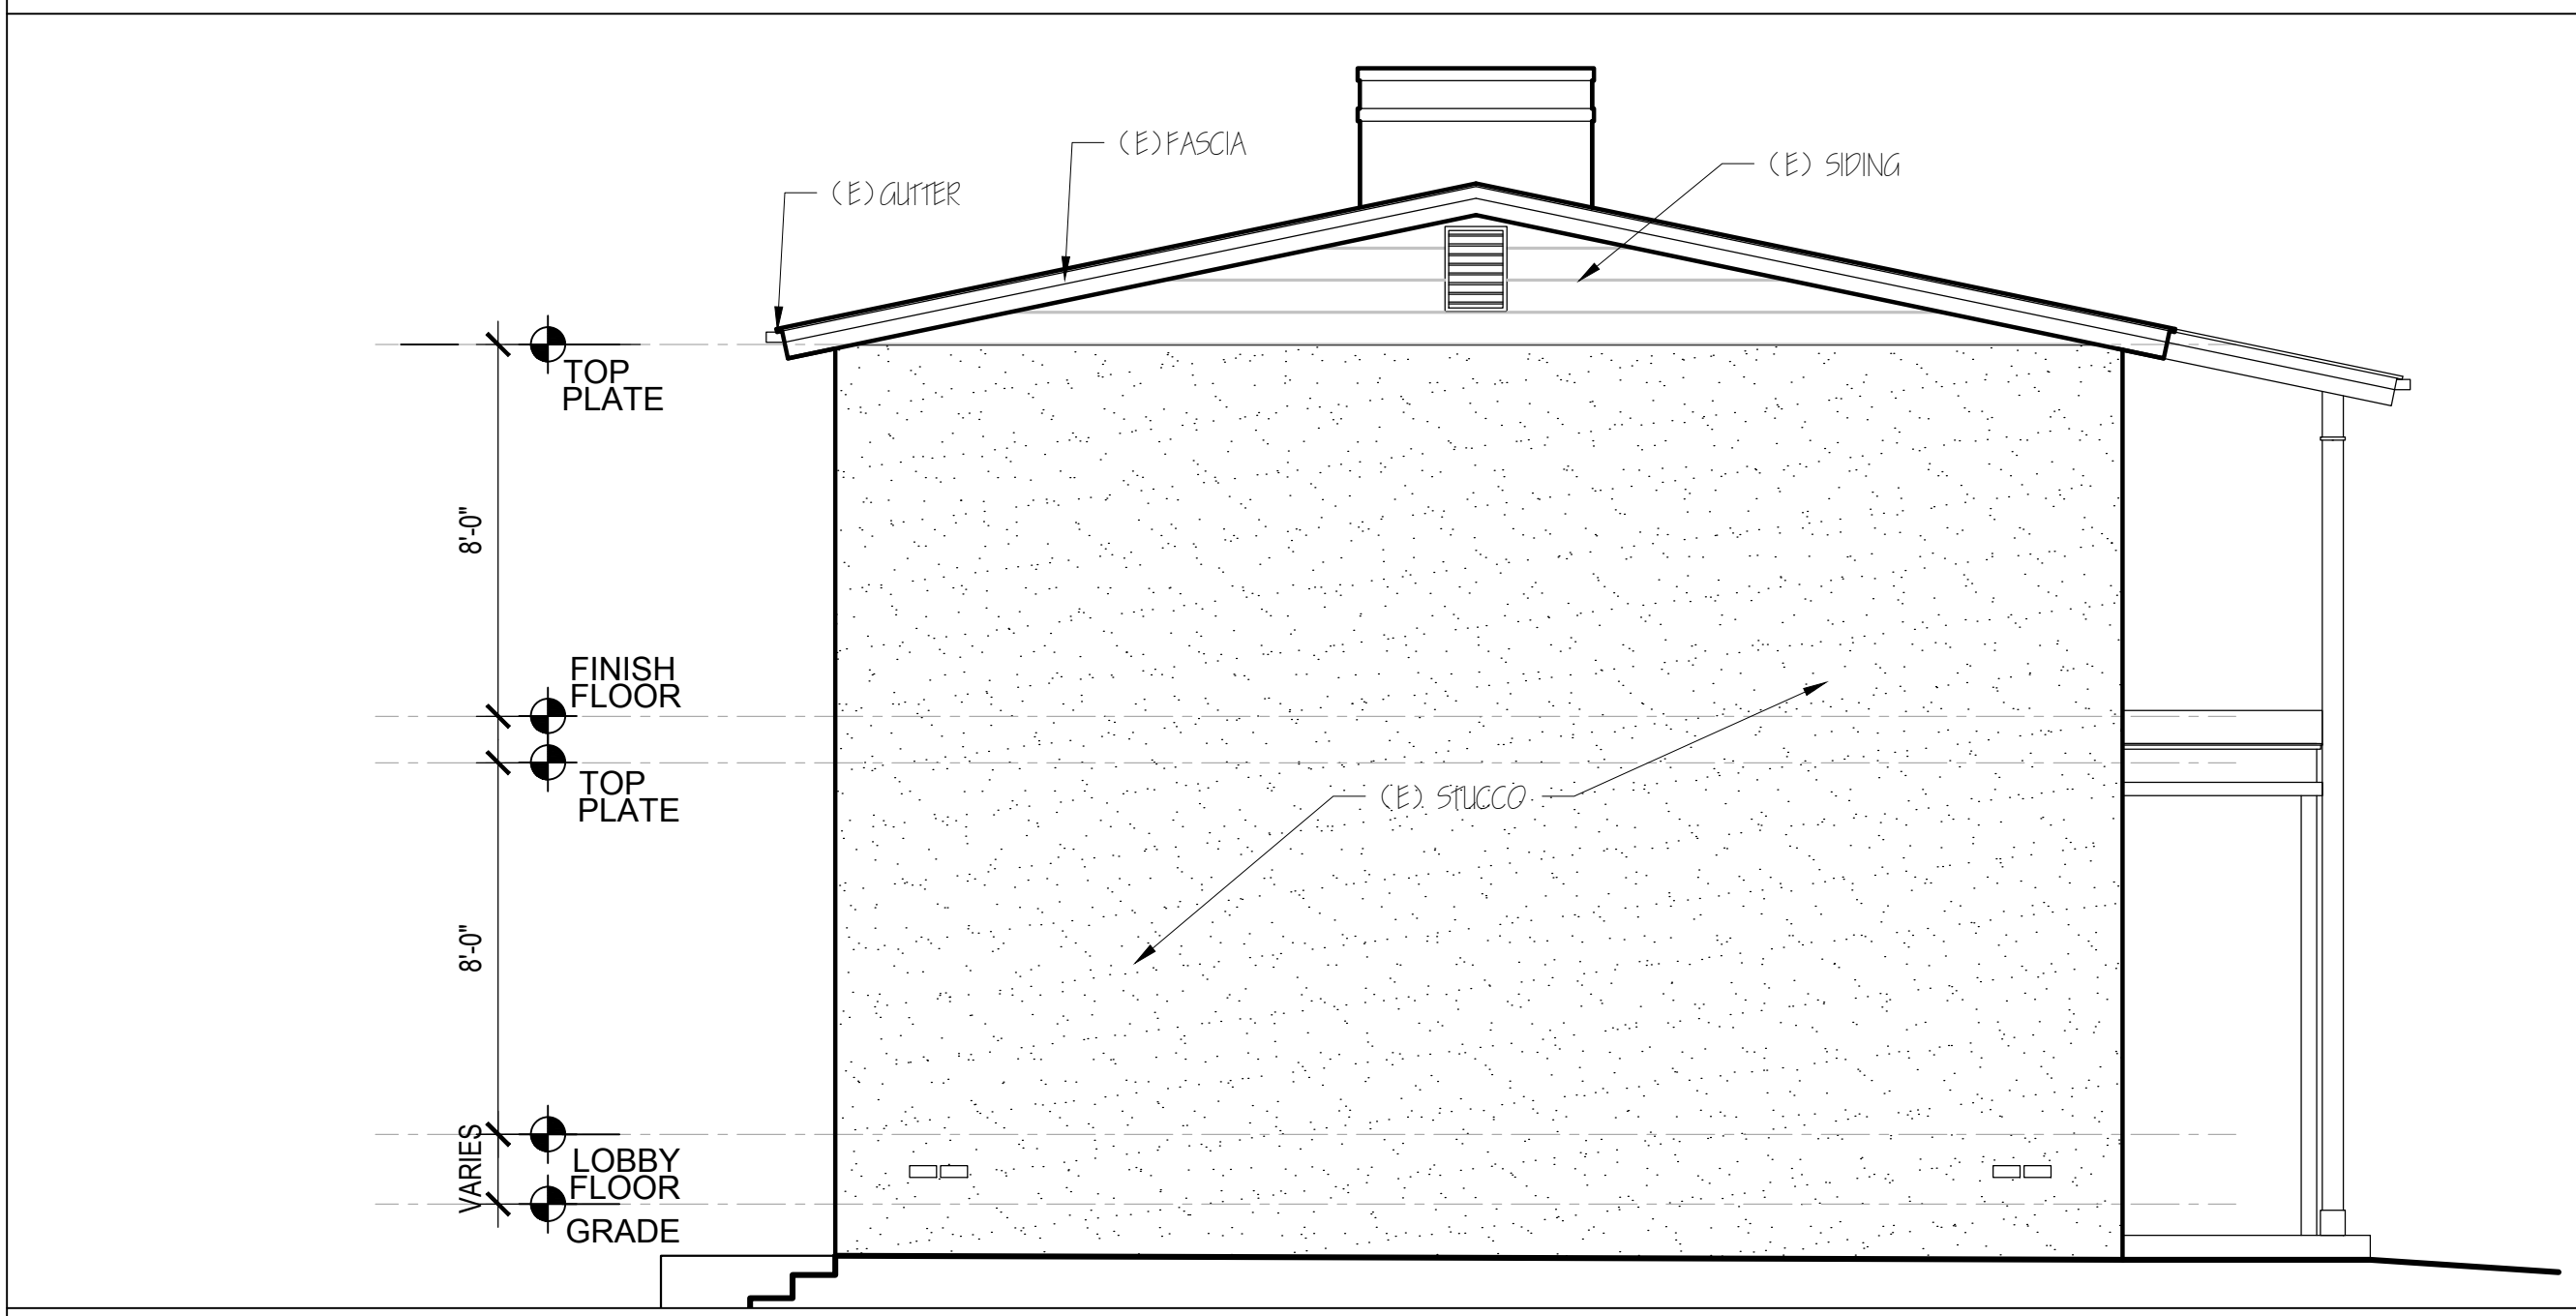

EXISTING BUILDING #7 - WEST ELEVATION SCALE: 1/4" = 1'-0"

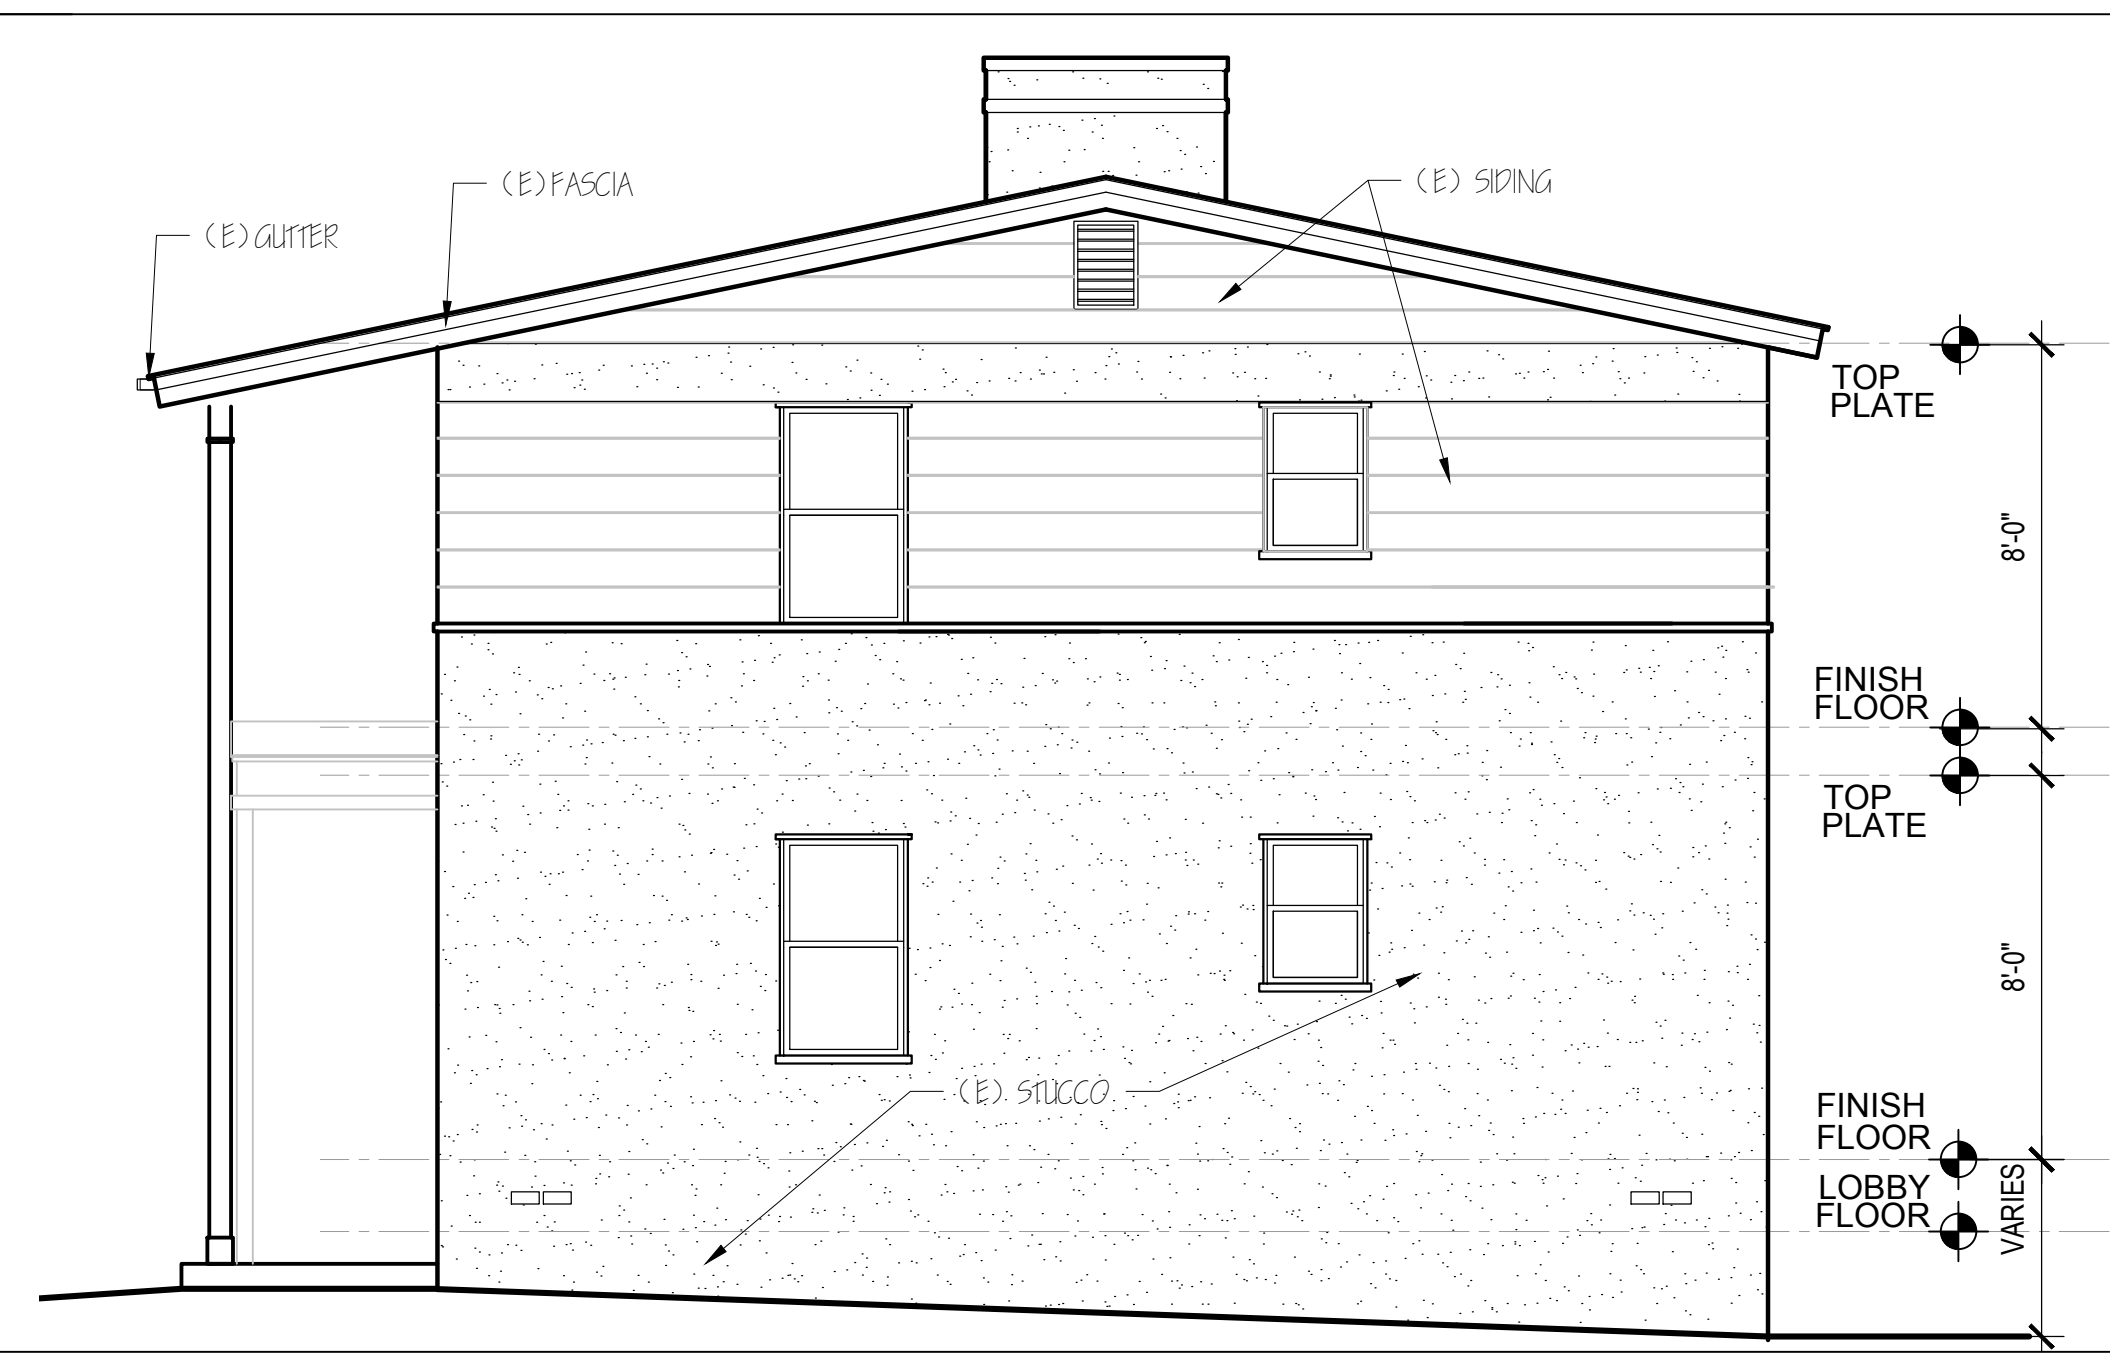

EXISTING BUILDING #7 - EAST ELEVATION SCALE: 1/4" = 1'-0"

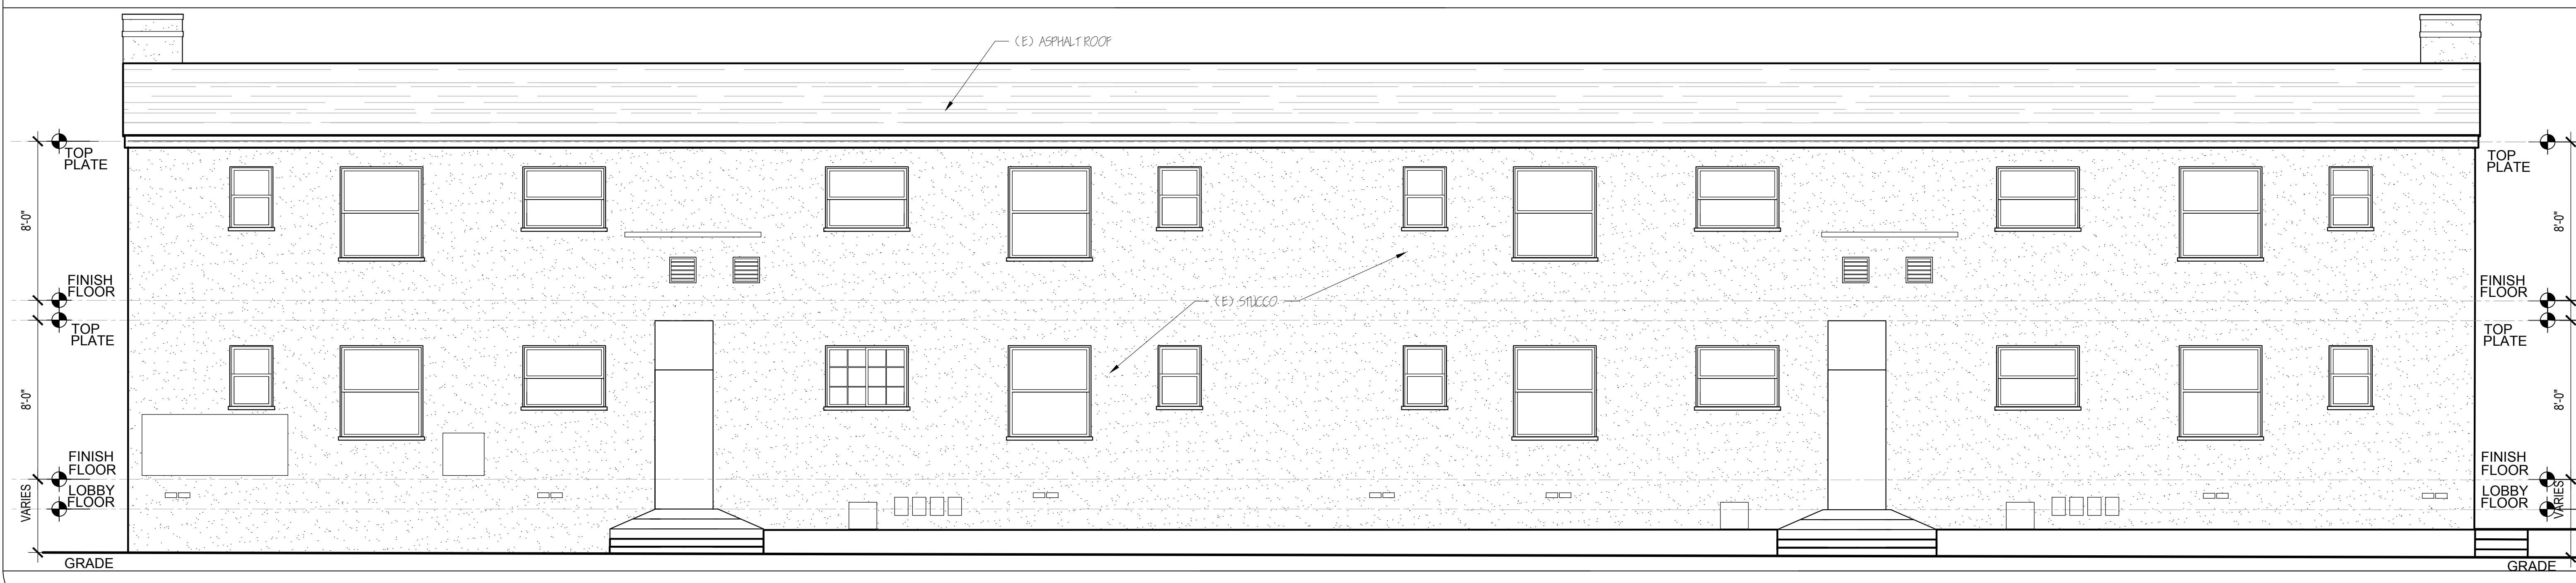

EXISTING BUILDING #7 - NORTH ELEVATION SCALE: 1/4" = 1'-0"

Revisions	By

JOE MORENO
(626) 350-5944
moreservices@sbcglobal.net


More Services

OWNERSHIP / OCCUPANTS LIST - RADIUS MAPS - LAND USE
PLANS - MUNICIPAL COMPLIANCE CONSULTING
12106 LAMBERT AVE. EL MONTE, CA 91732 - FAX (626) 350-1532


EXISTING BUILDING #7
ELEVATIONS
2475-2477 UNITS A - D

SILVERLAKE GARDEN APARTMENTS
2421-2477 SILVER LAKE BLVD
LOS ANGELES, CA. 90039
FONDA

Date	4 / 12 / 2023
Scale	AS NOTED
Drawn	MORENO
Job	23-119
Sheet	A23

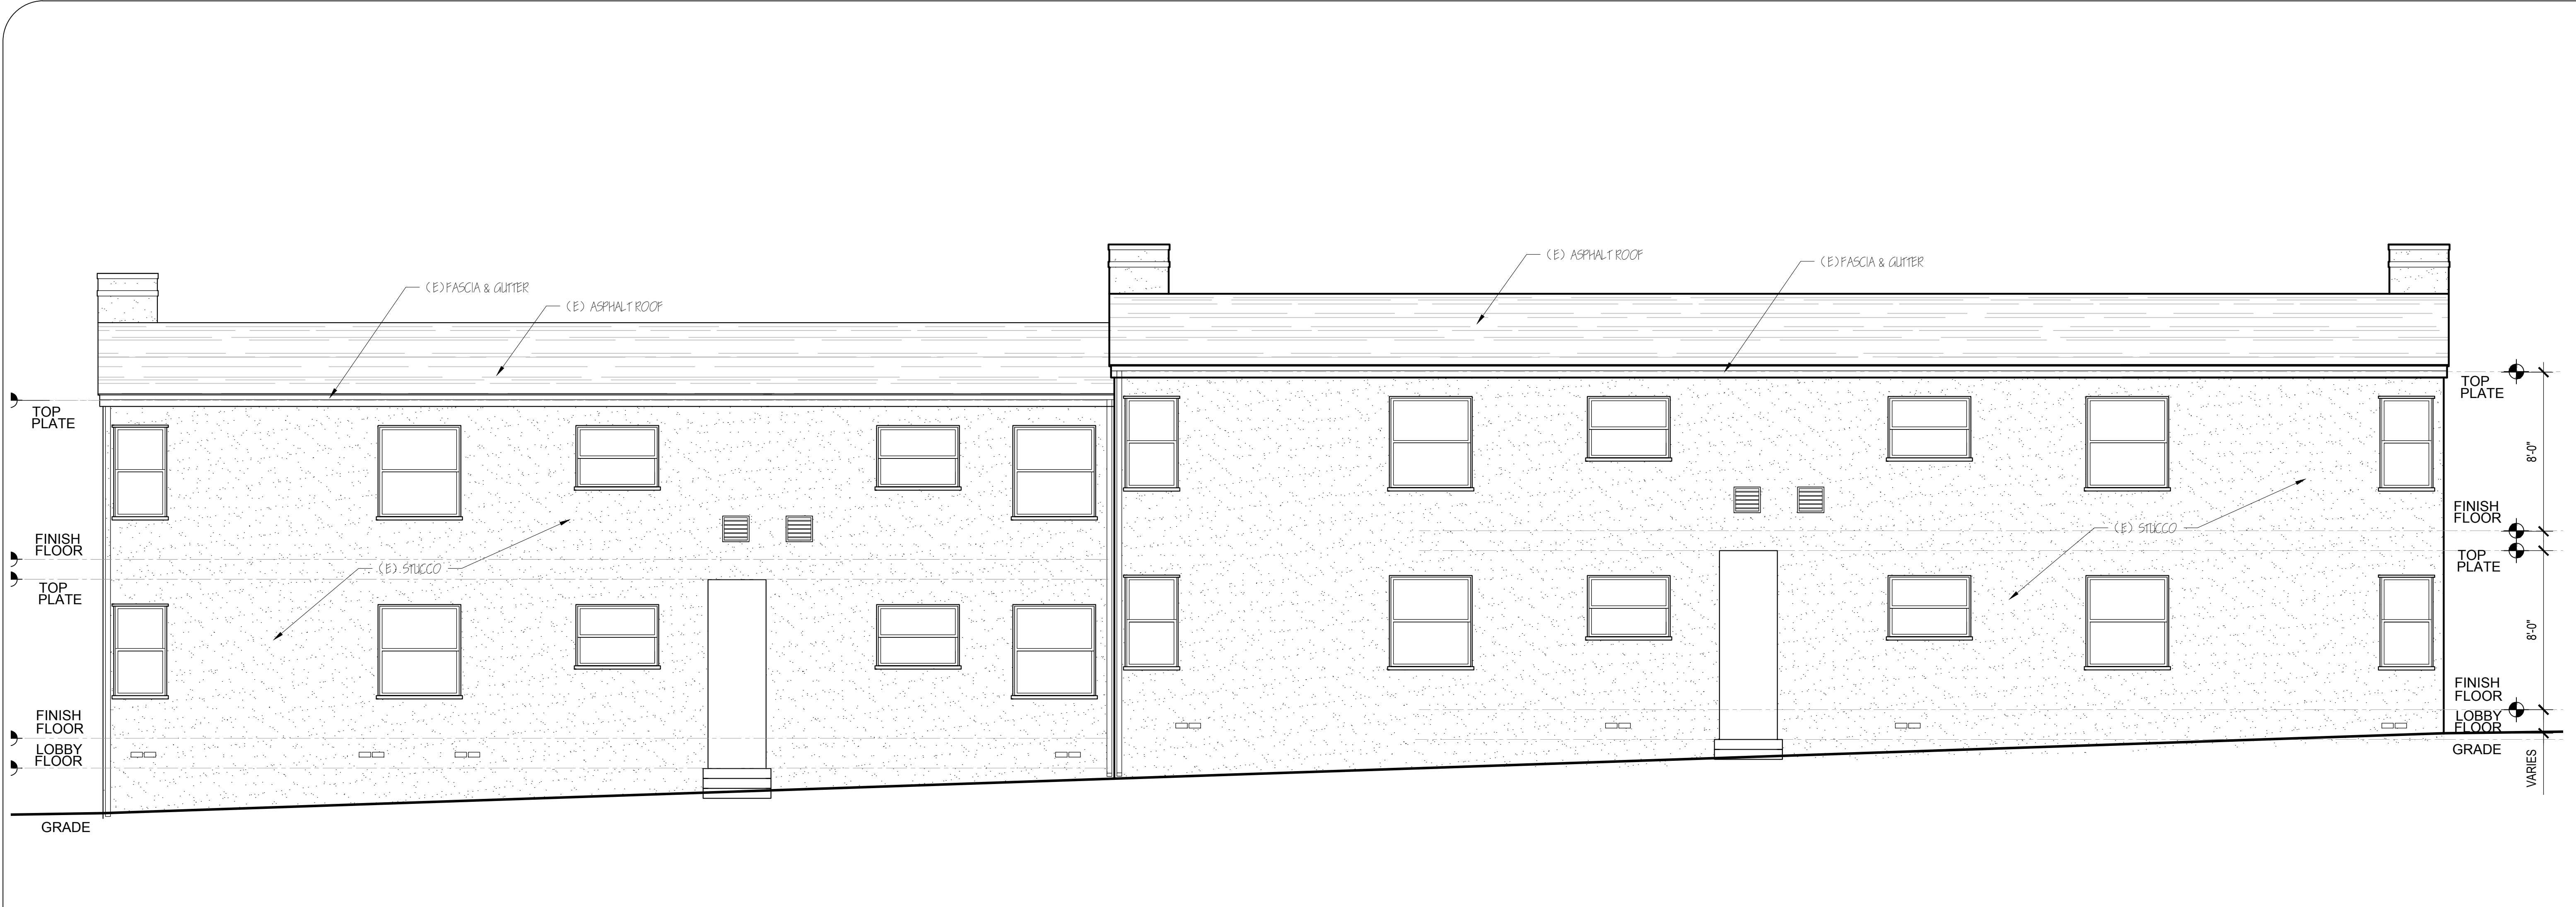

EXISTING BUILDING #6 - SOUTH ELEVATION SCALE: 1/4" = 1'-0"

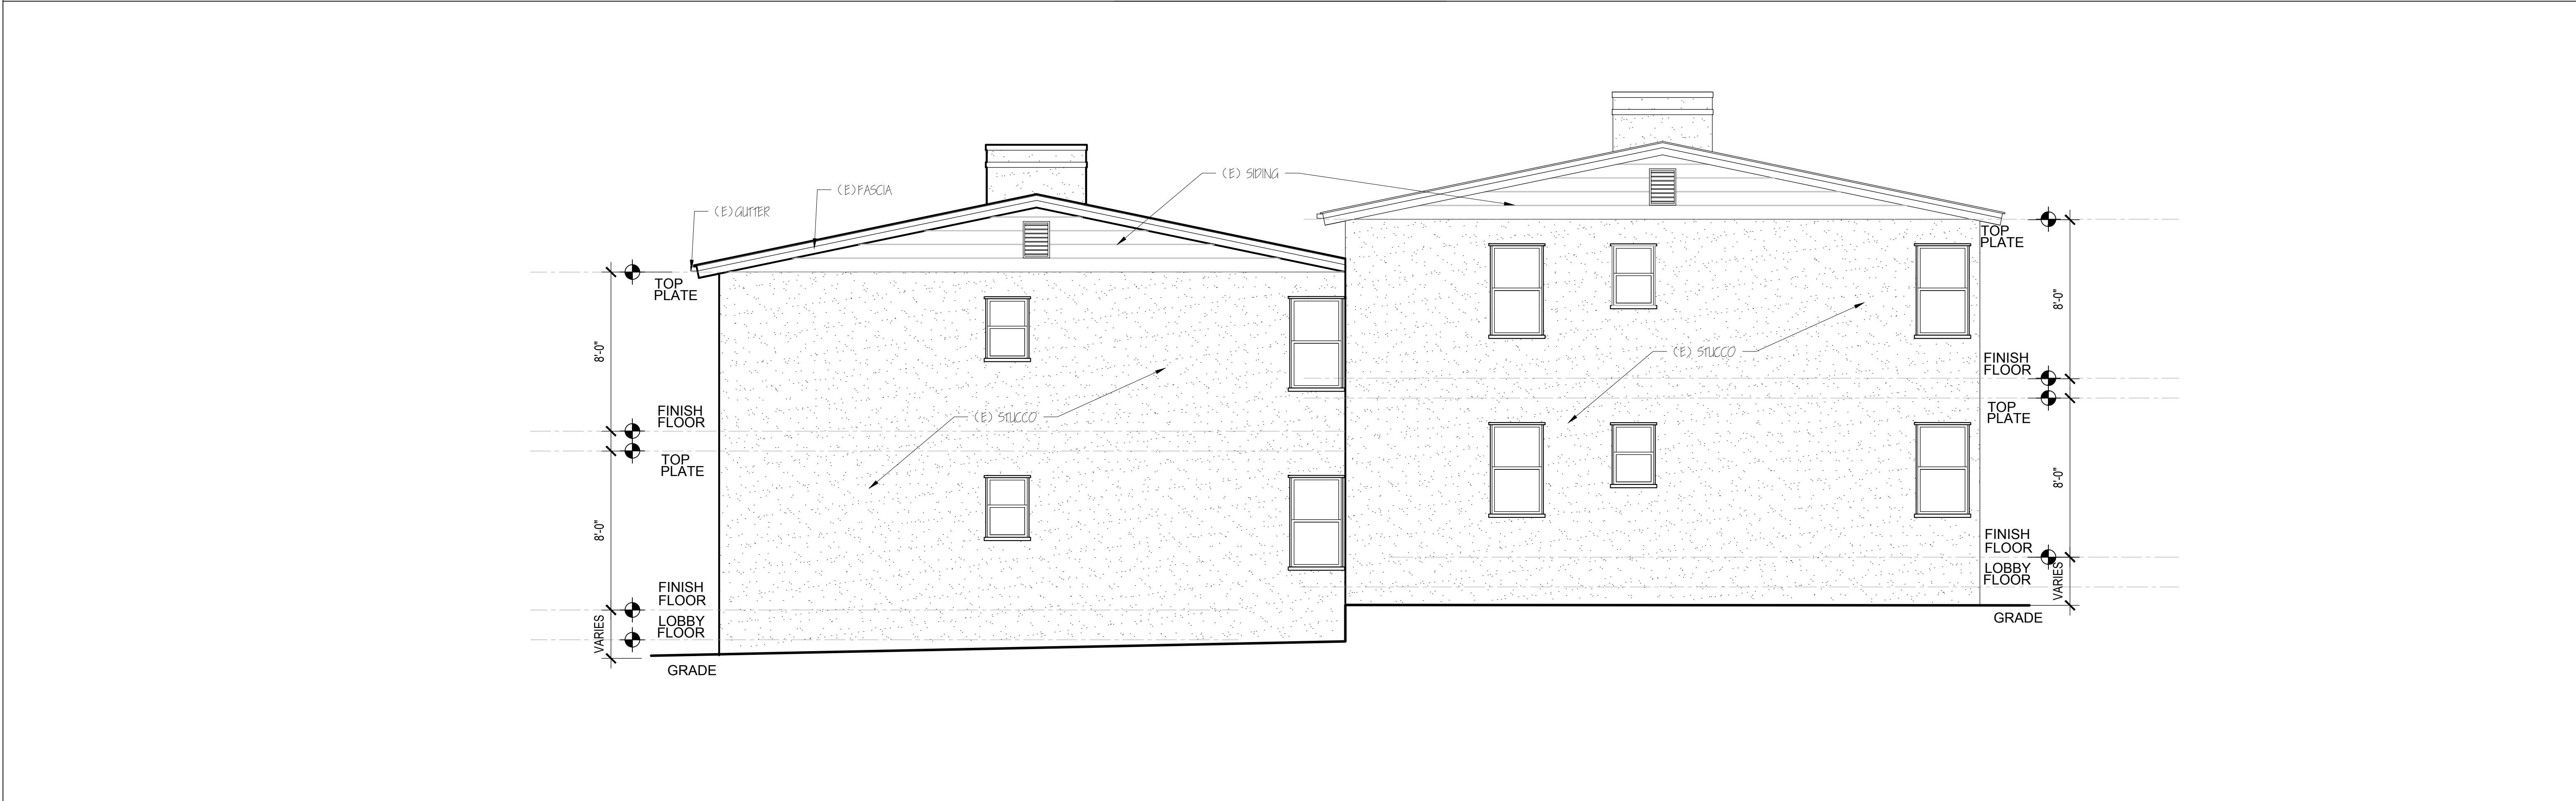

EXISTING BUILDING #6 - WEST ELEVATION SCALE: 1/4" = 1'-0"

Revisions	By

JOE MORENO
(626) 350-5944
moreservices@soglobal.net


More Services
OWNERSHIP / OCCUPANTS LIST - RADIUS MAPS - LAND USE
PLANS - MUNICIPAL COMPLIANCE CONSULTING
12106 LAMBERT AVE EL MONTE, CA 91732 - FAX (626) 350-1532

EXISTING BUILDING #6
ELEVATIONS
2471-2473 UNITS A - D


SILVERLAKE GARDEN APARTMENTS
2421-2477 SILVER LAKE BLVD
LOS ANGELES, CA. 90039
FONDA

Date	4 / 12 / 2023
Scale	AS NOTED
Drawn	MORENO
Job	23-119


Sheet
A22

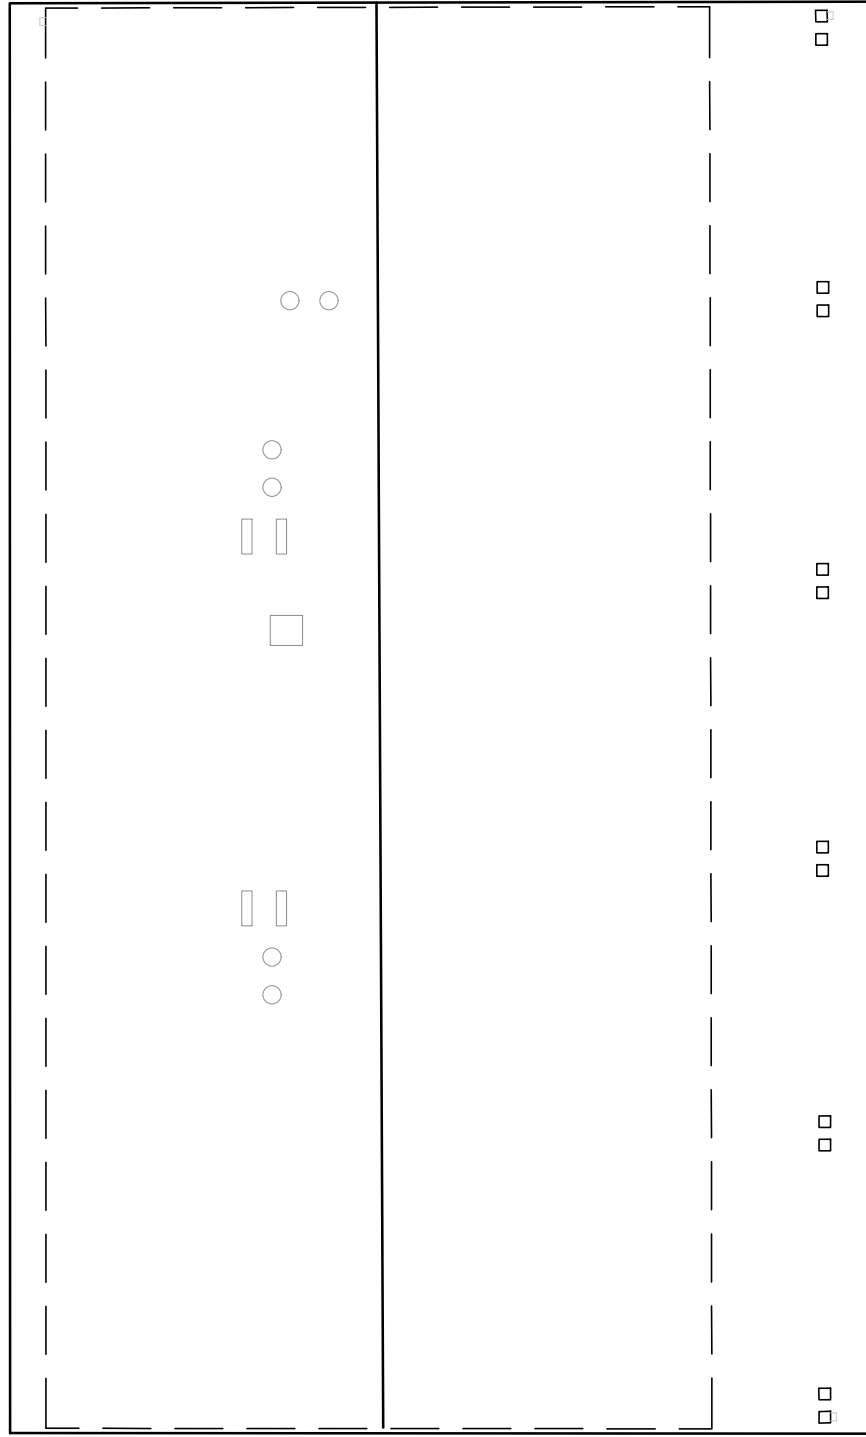


EXISTING BUILDING #2 - ROOF PLAN SCALE: 1/8" = 1'-0"

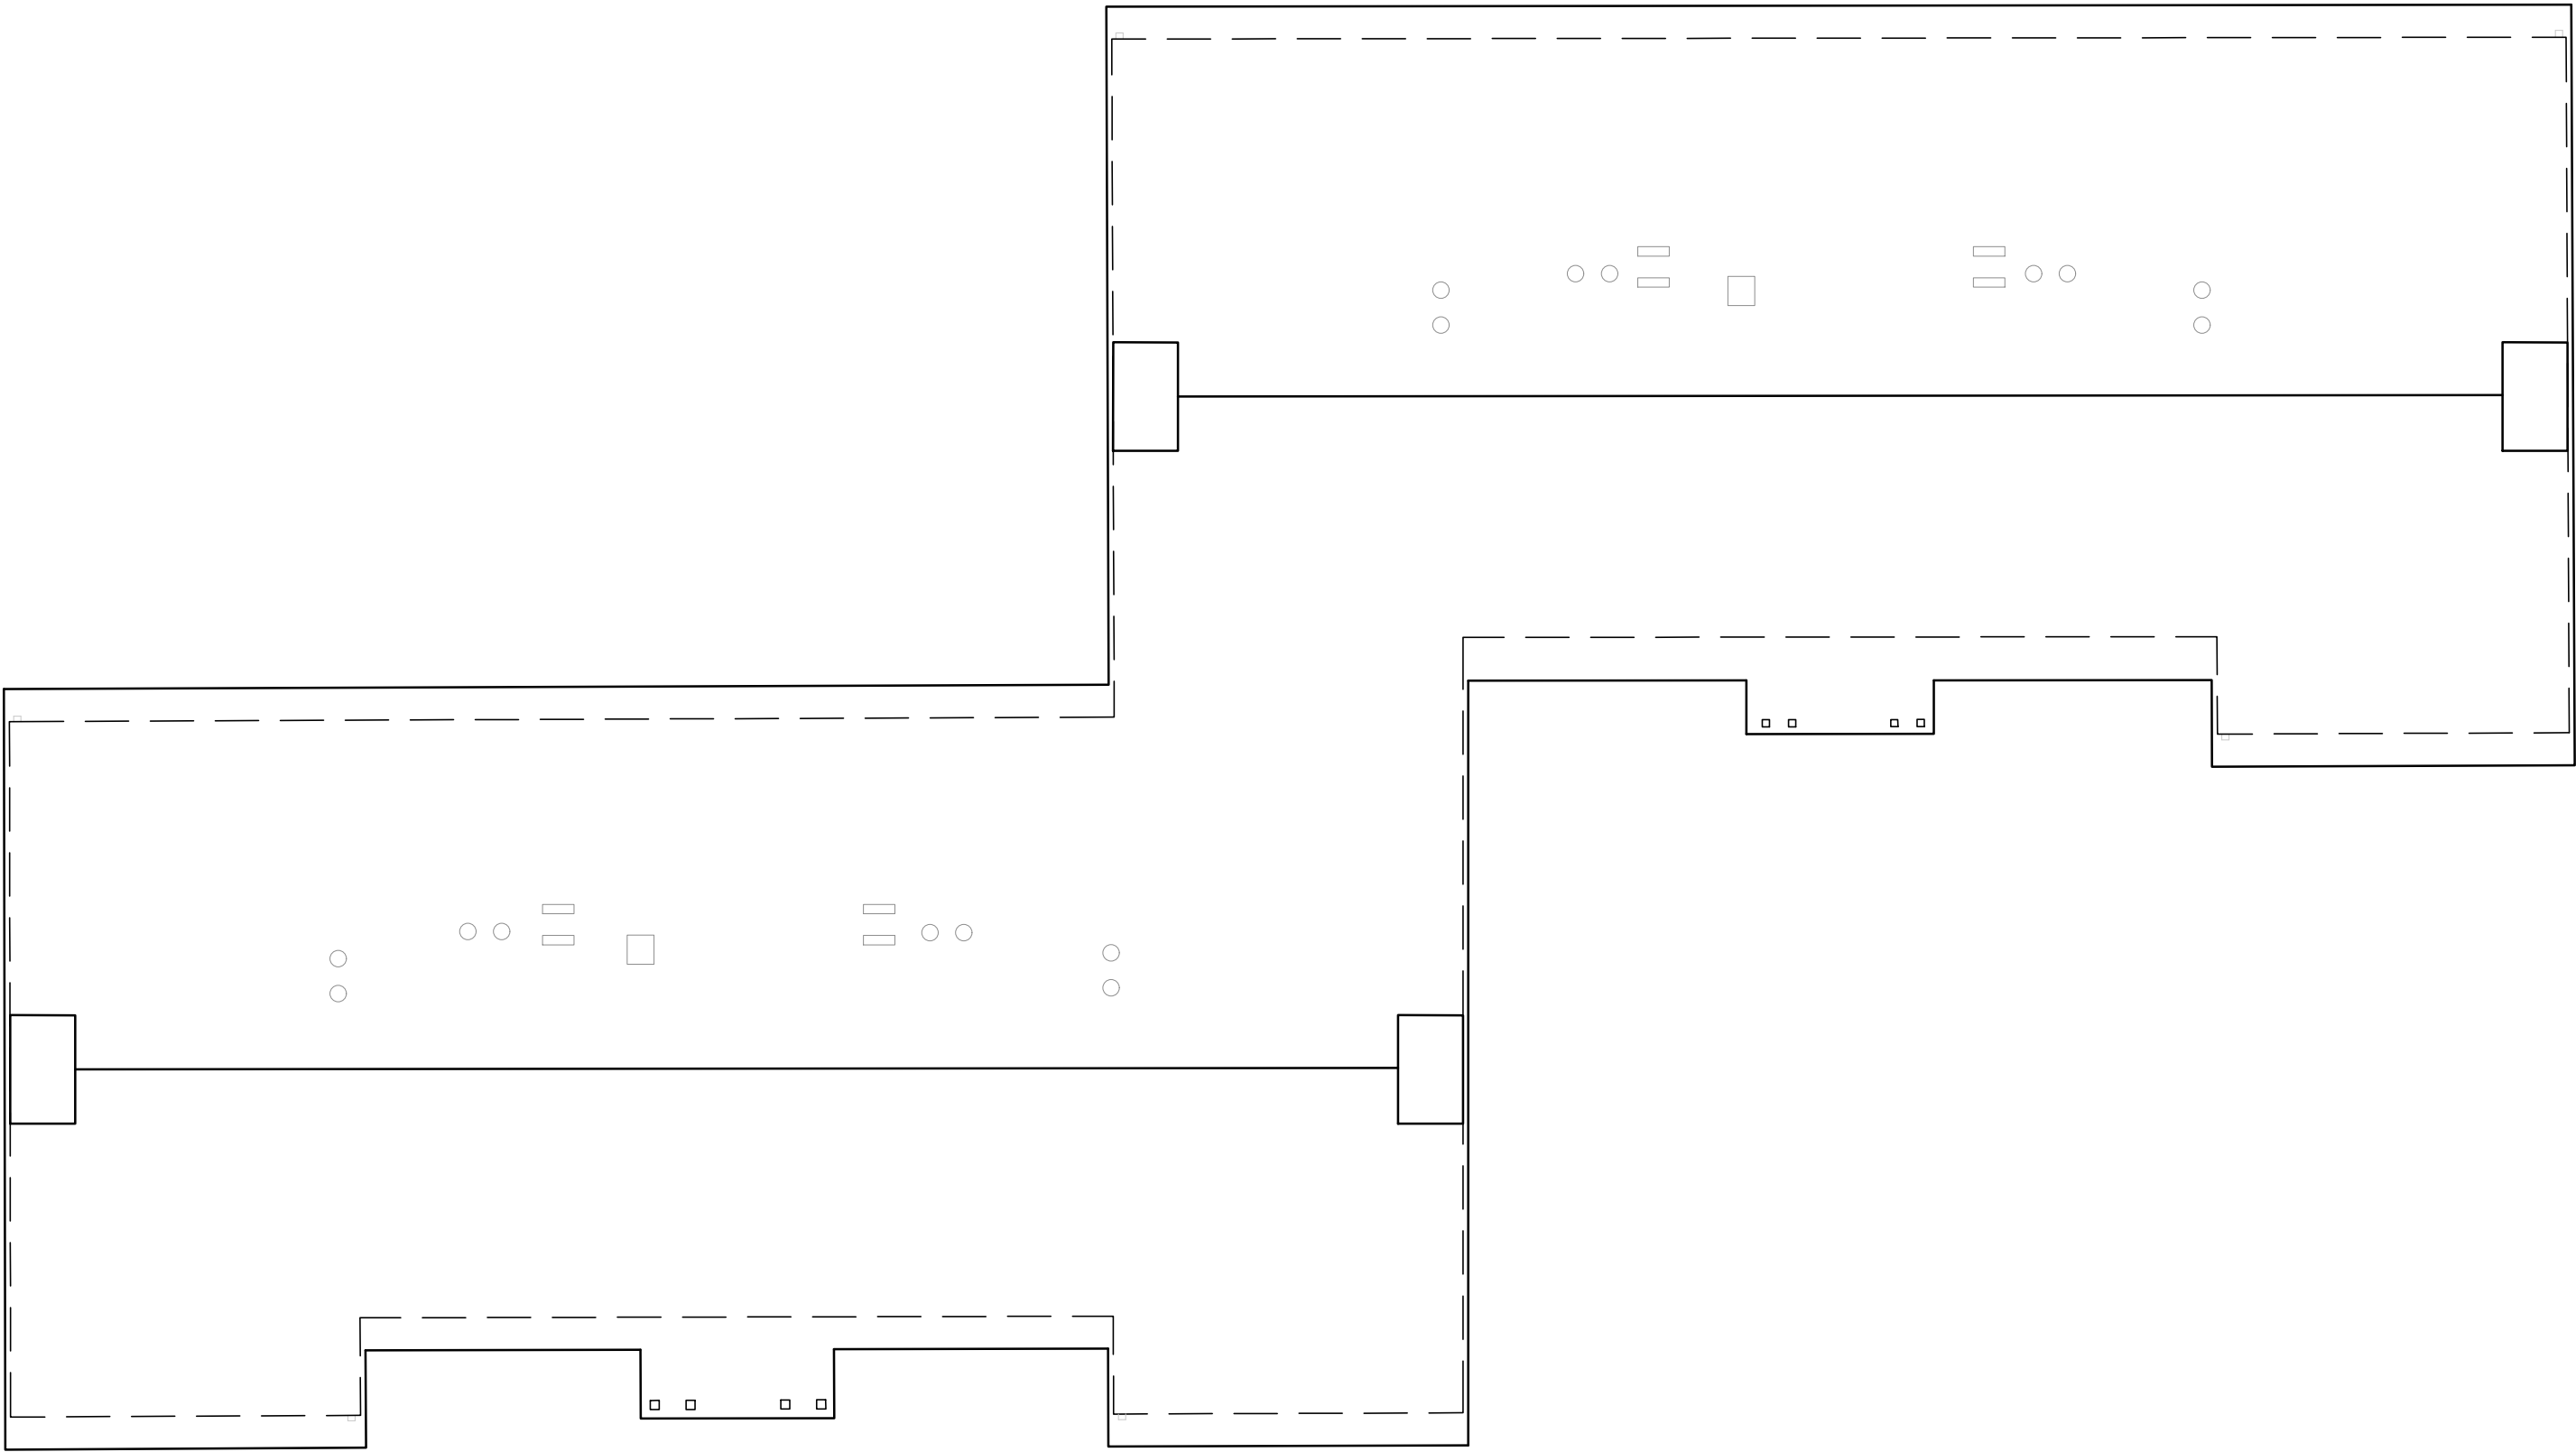

EXISTING BUILDING #1 - ROOF PLAN SCALE: 1/8" = 1'-0"

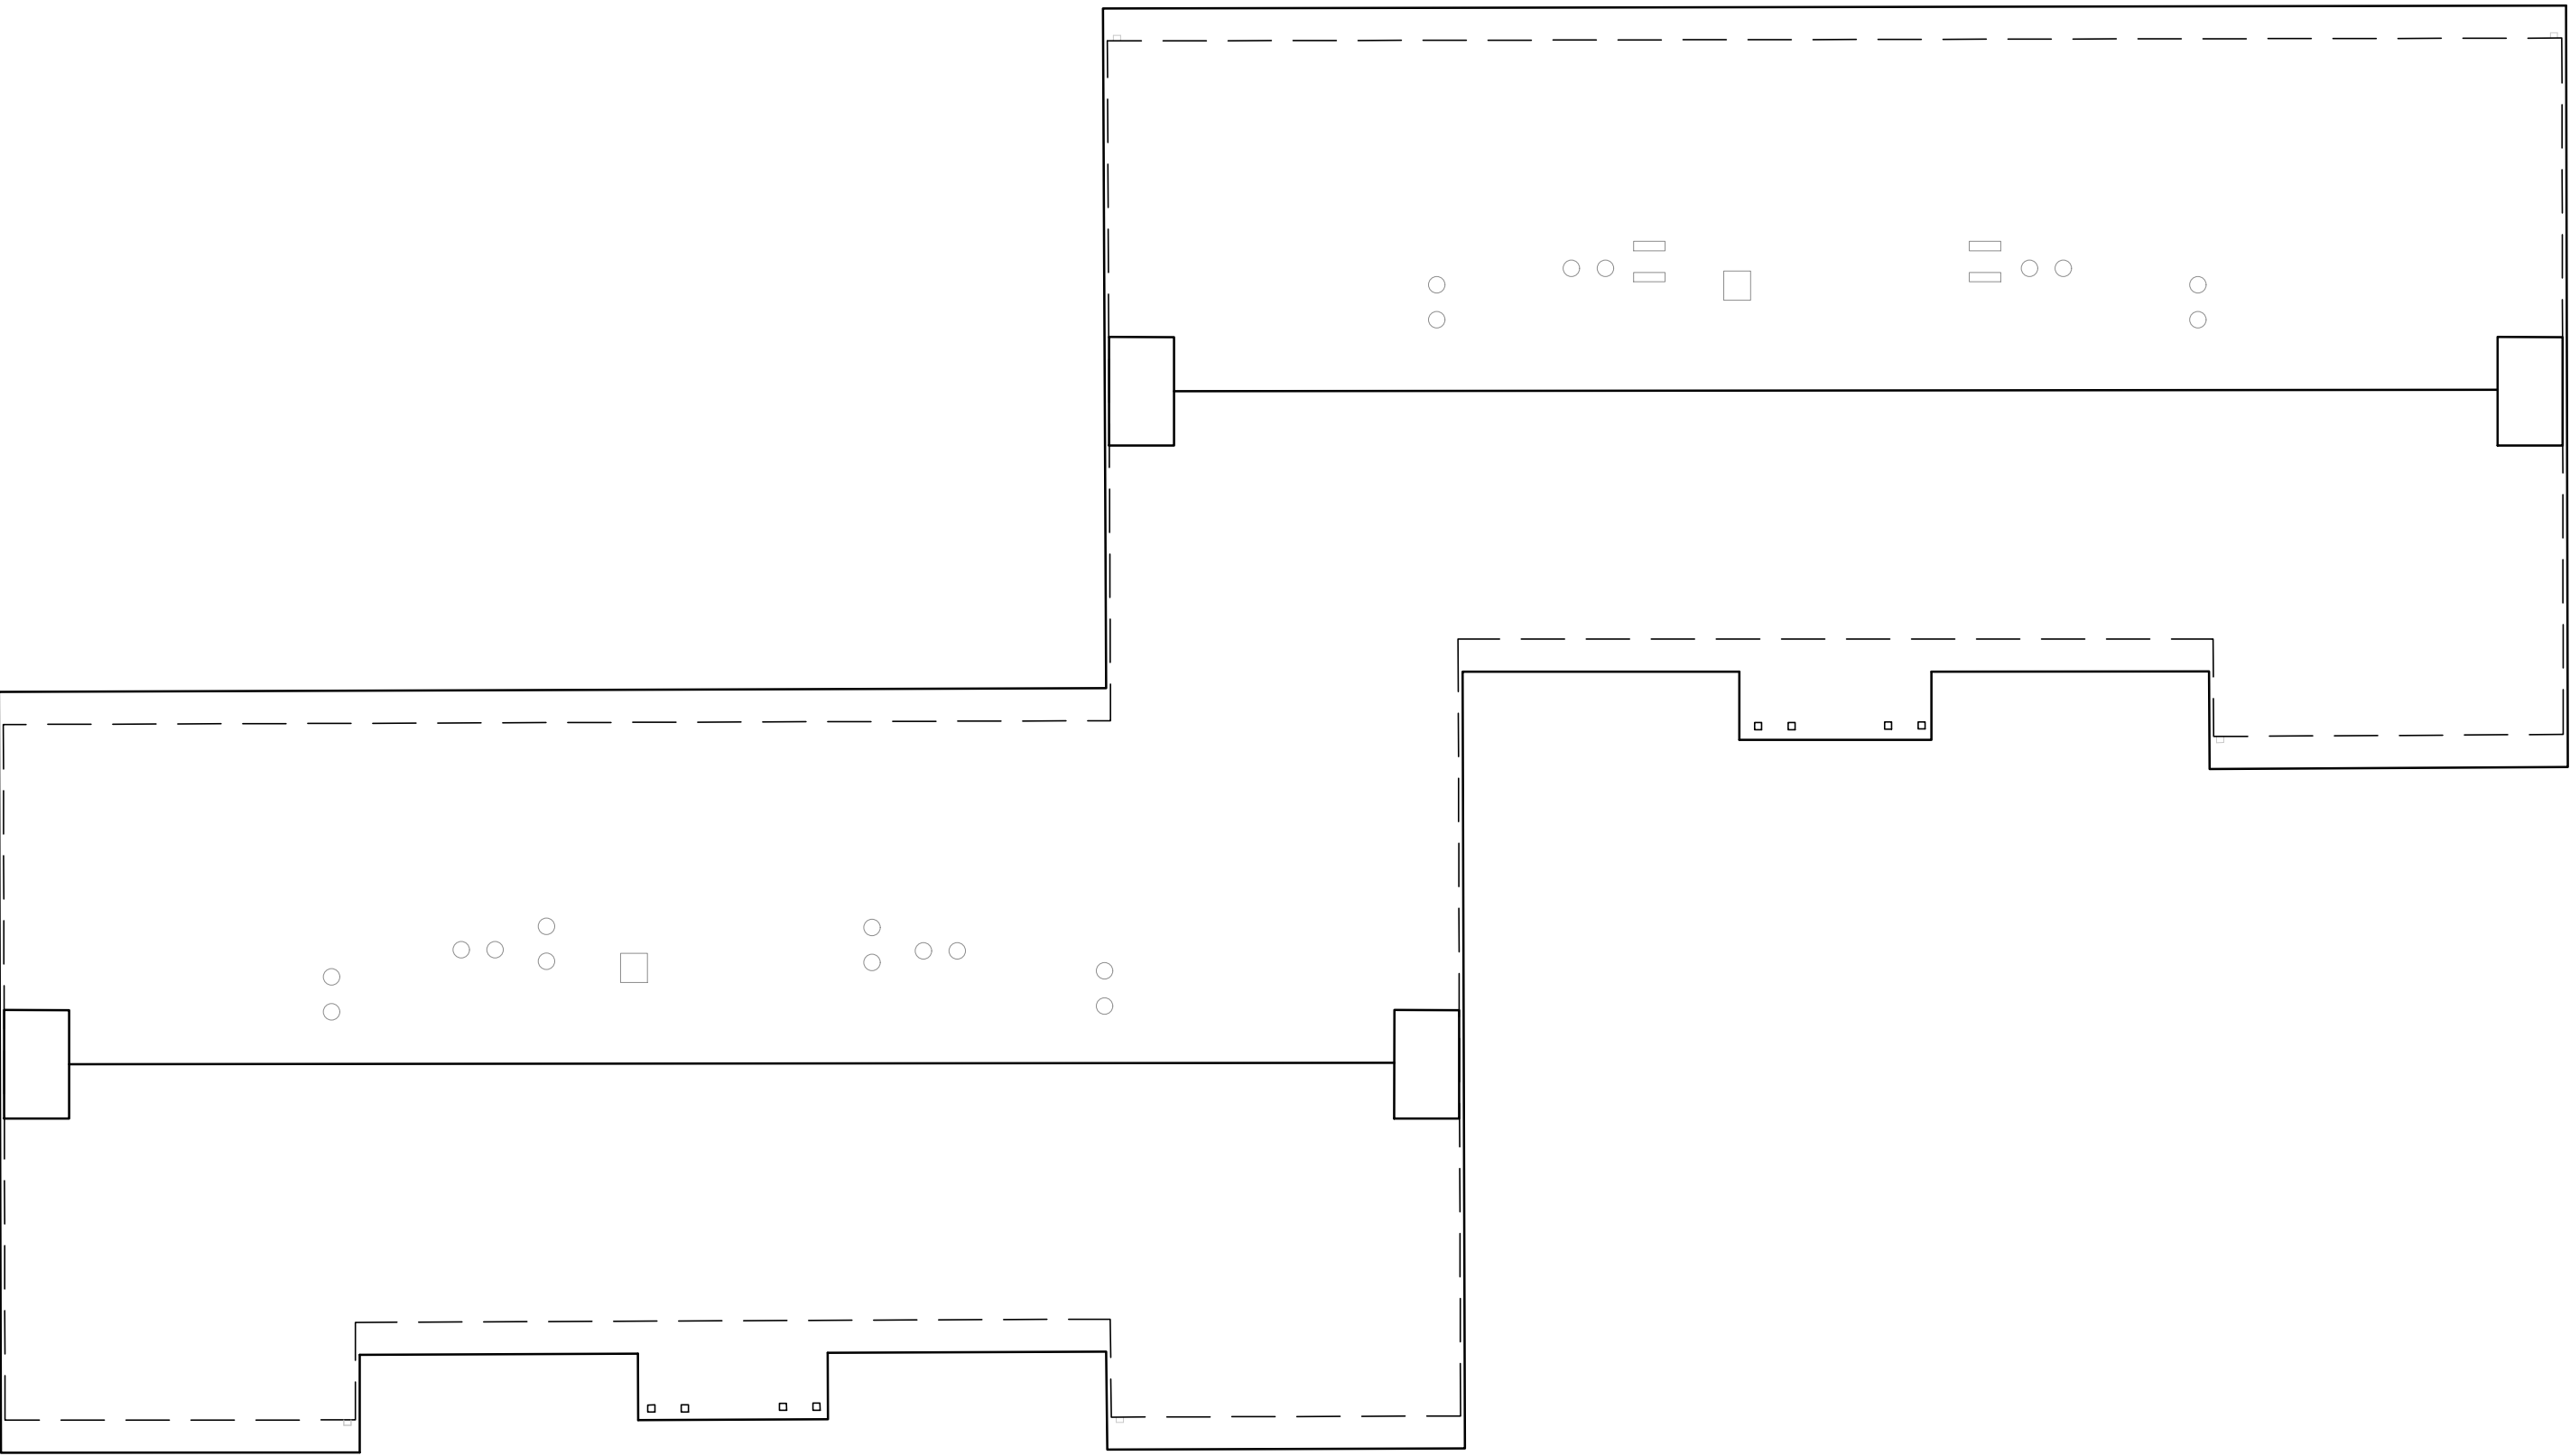

EXISTING BUILDING #4 - ROOF PLAN SCALE: 1/8" = 1'-0"

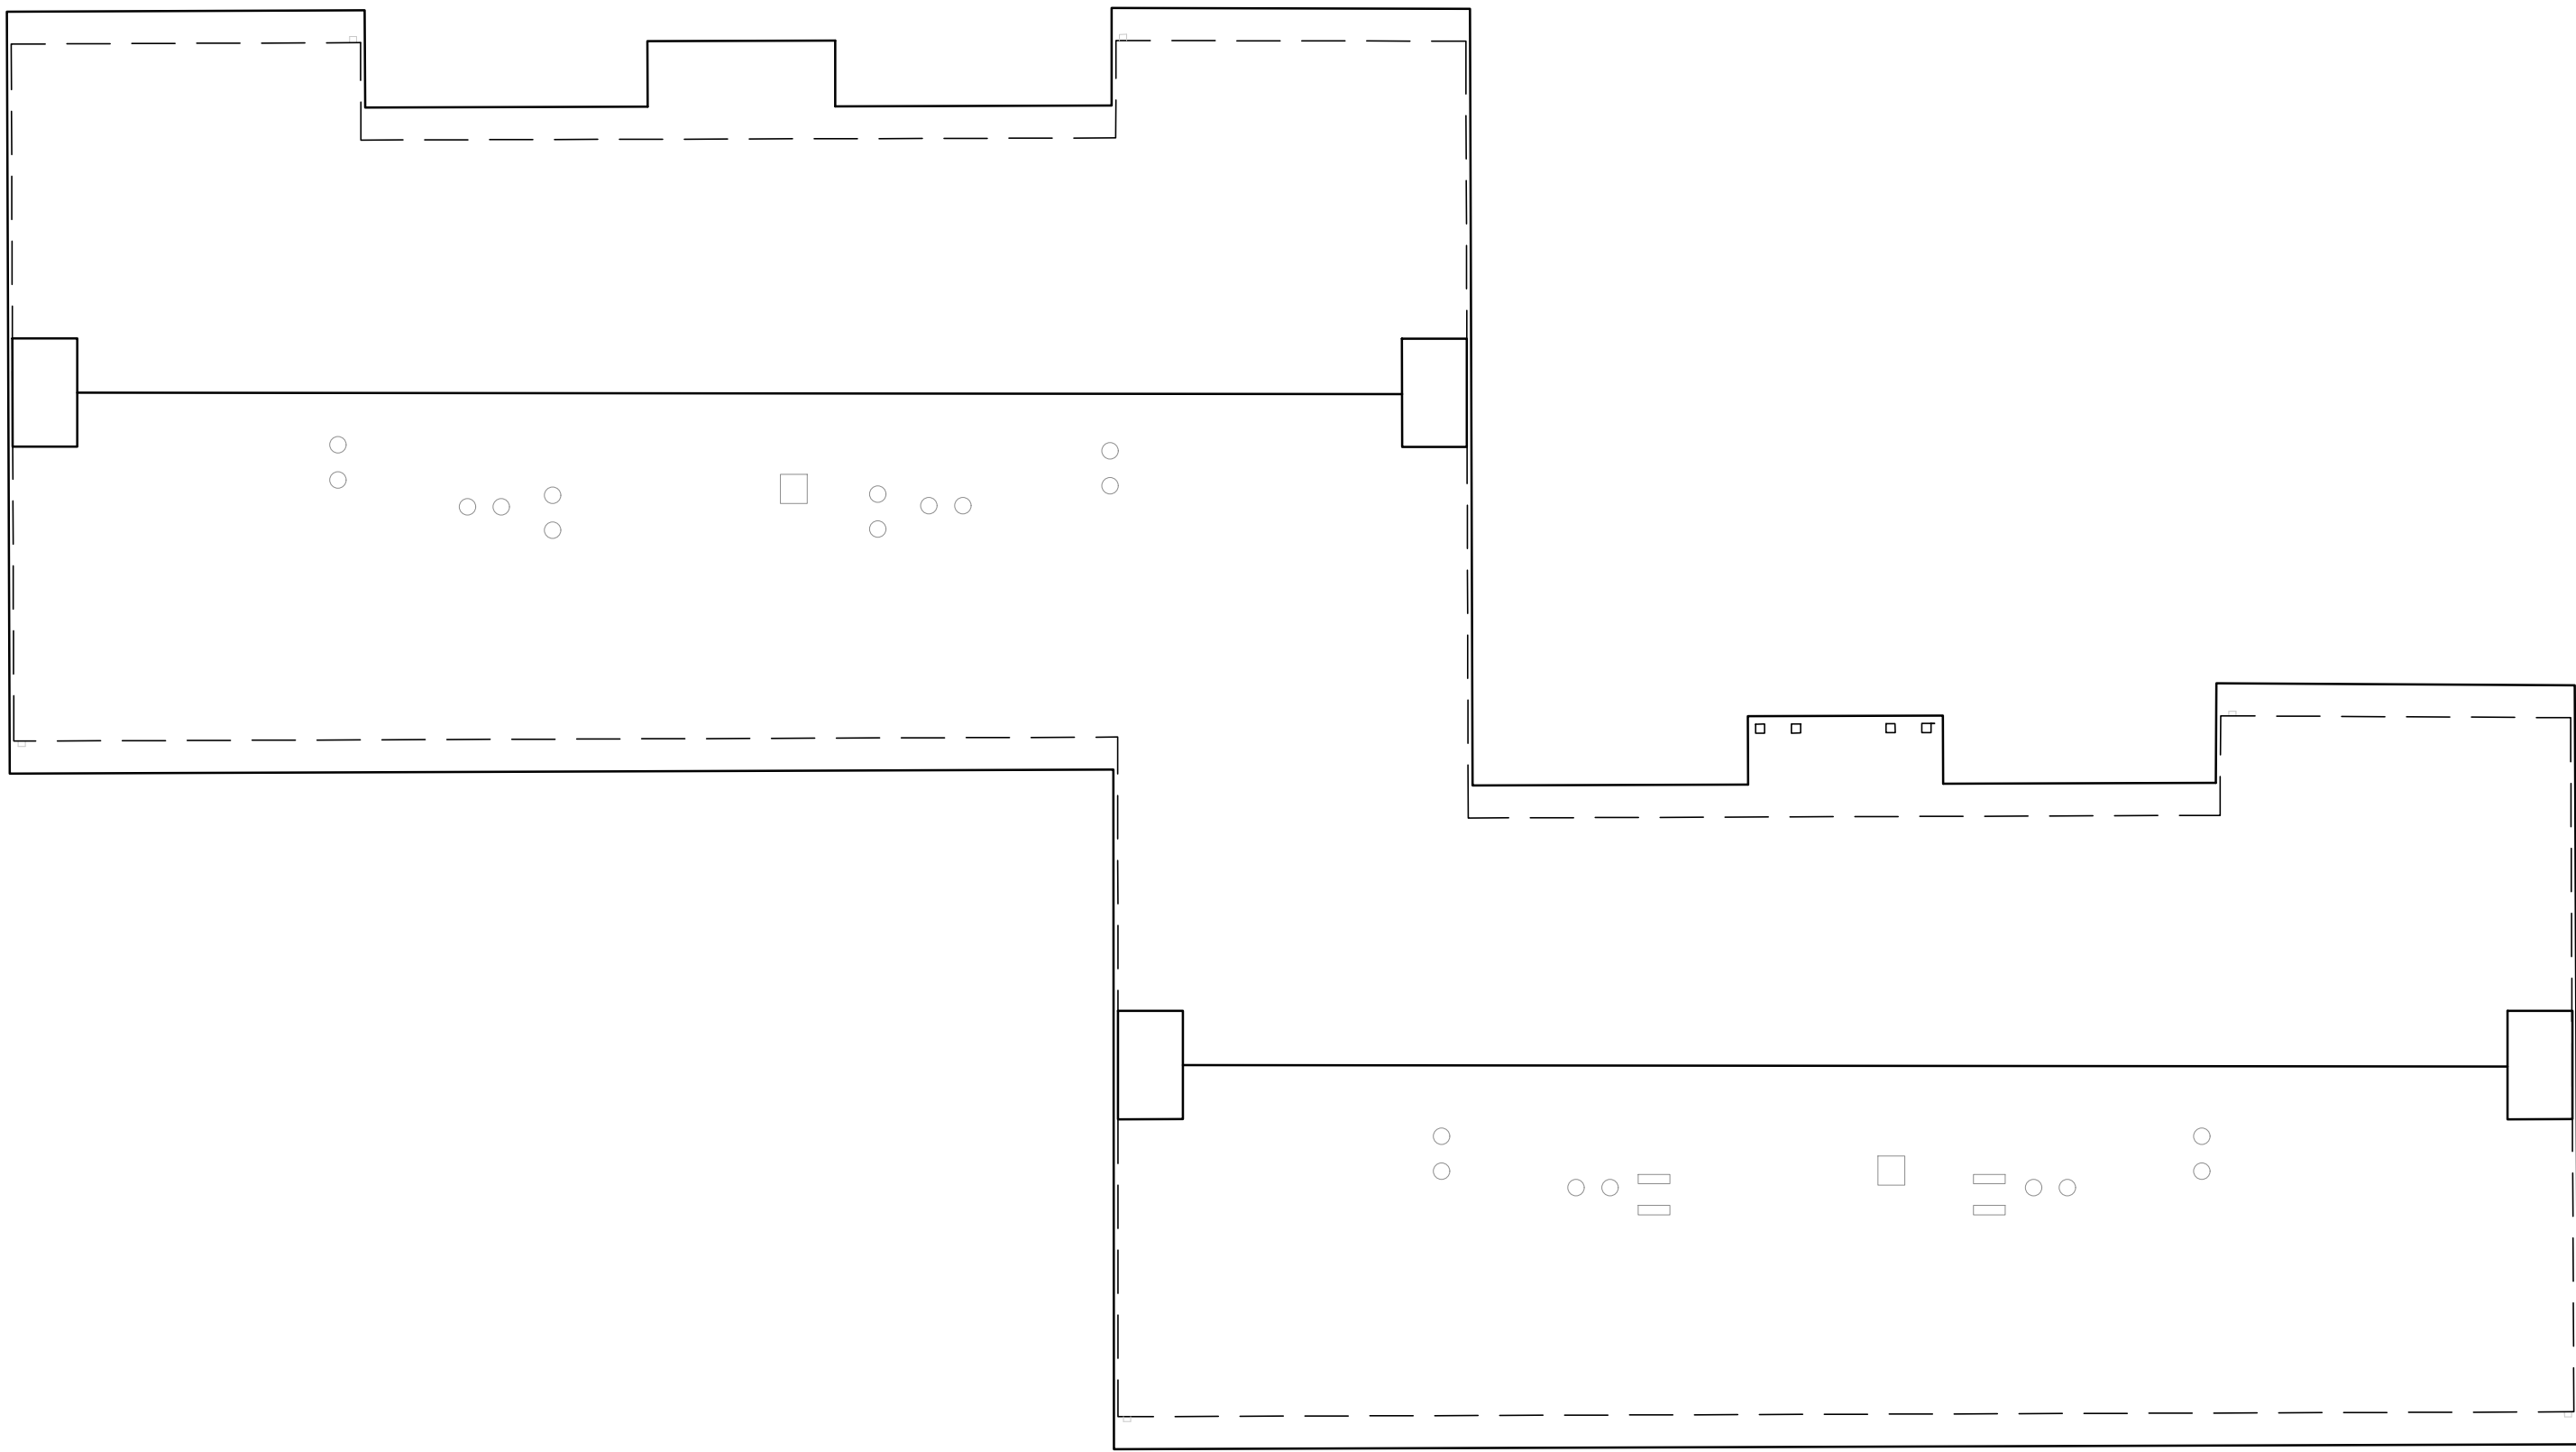

EXISTING BUILDING #3 - ROOF PLAN SCALE: 1/8" = 1'-0"

NOTE: THIS PLAN IS NOT A SURVEY OF LAND AND IS A DIAGRAM FOR INFORMATION ONLY AND IS DEEMED TO BE ACCURATE FOR THE PURPOSES INTENDED. ALL INFORMATION AND PHYSICAL MONUMENTS SHOWN ON THE SITE & FLOOR PLANS ARE BY CLIENT PROVIDED PLANS AND SHALL NOT BE USED FOR CONSTRUCTION PURPOSES.

Revisions	By




JOE MORENO
(626) 350-5944
moreservices@sbcglobal.net

OWNERSHIP / OCCUPANTS LIST - RADIUS MAPS - LAND USE
PLANS - MUNICIPAL COMPLIANCE CONSULTING
12106 LAMBERT AVE. EL MONTE, CA 91732 - FAX (626) 350-1532


EXISTING ROOF PLAN

SILVERLAKE GARDEN APARTMENTS
2421-2477 SILVER LAKE BLVD
LOS ANGELES, CA. 90039
FONDA


Date	4 / 12 / 2023
Scale	AS NOTED
Drawn	MORENO
Job	23-119
Sheet	A24

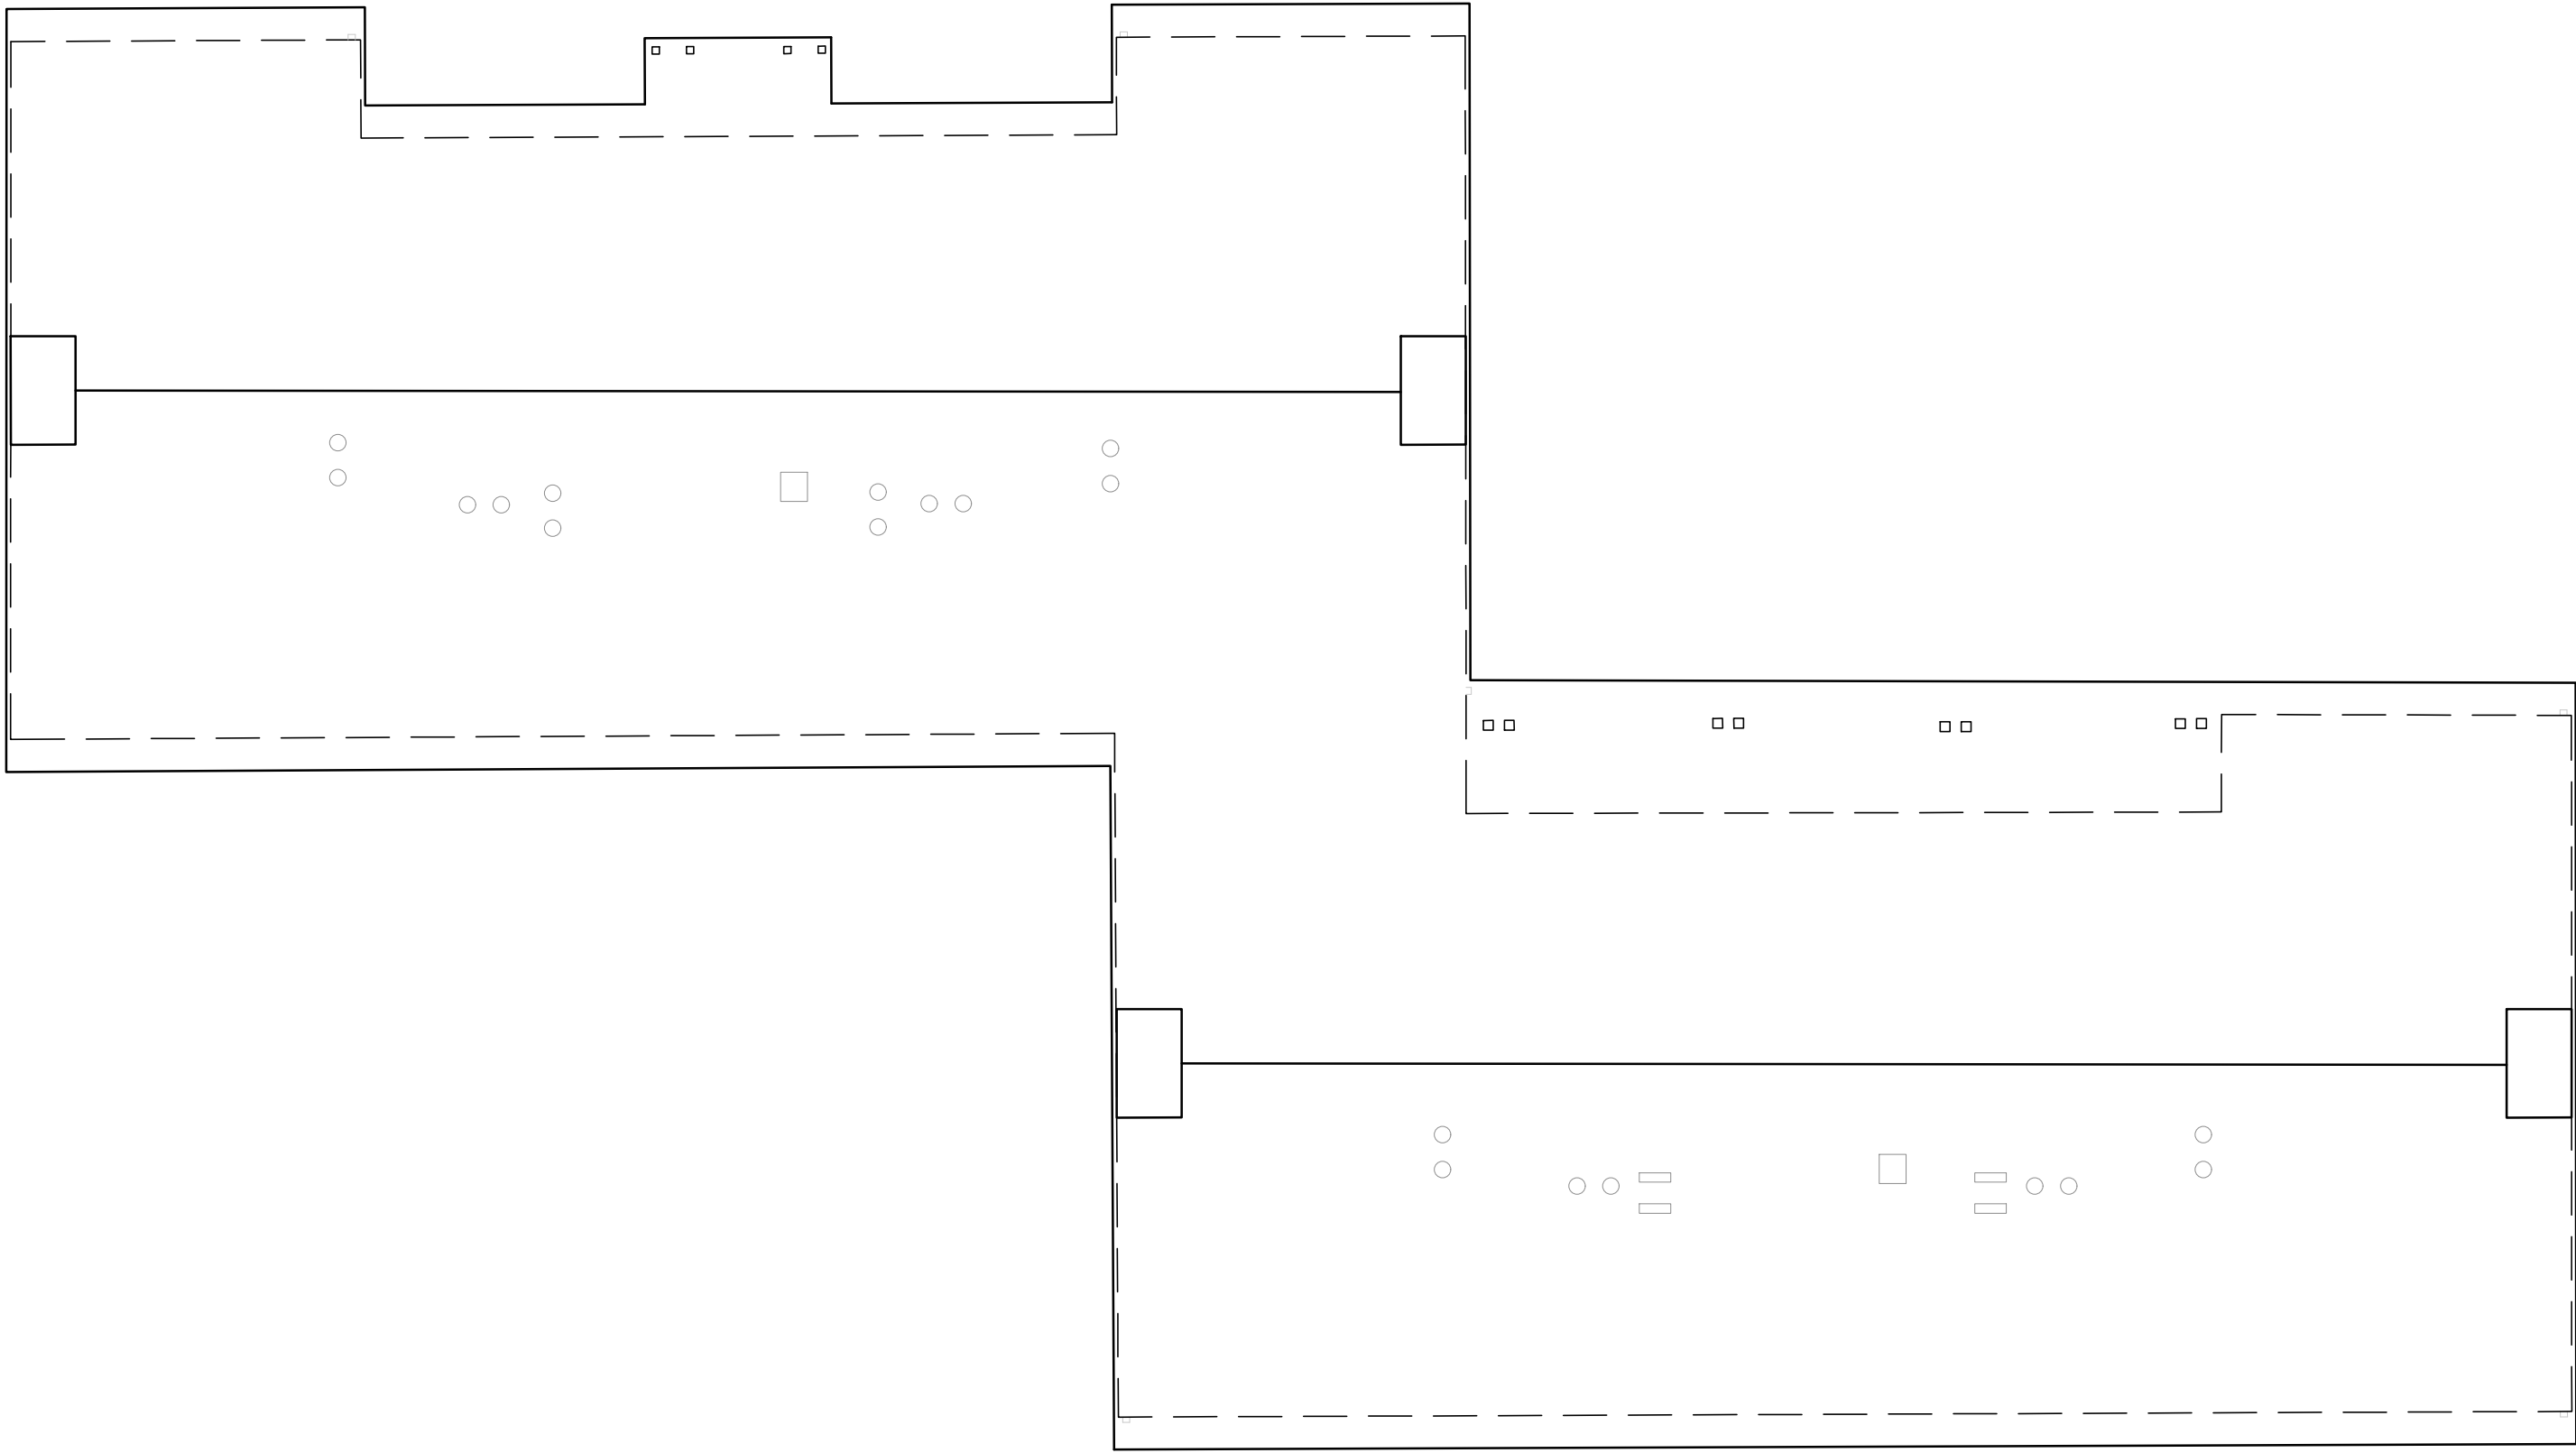

EXISTING BUILDING #6 - ROOF PLAN SCALE: 1/8" = 1'-0"

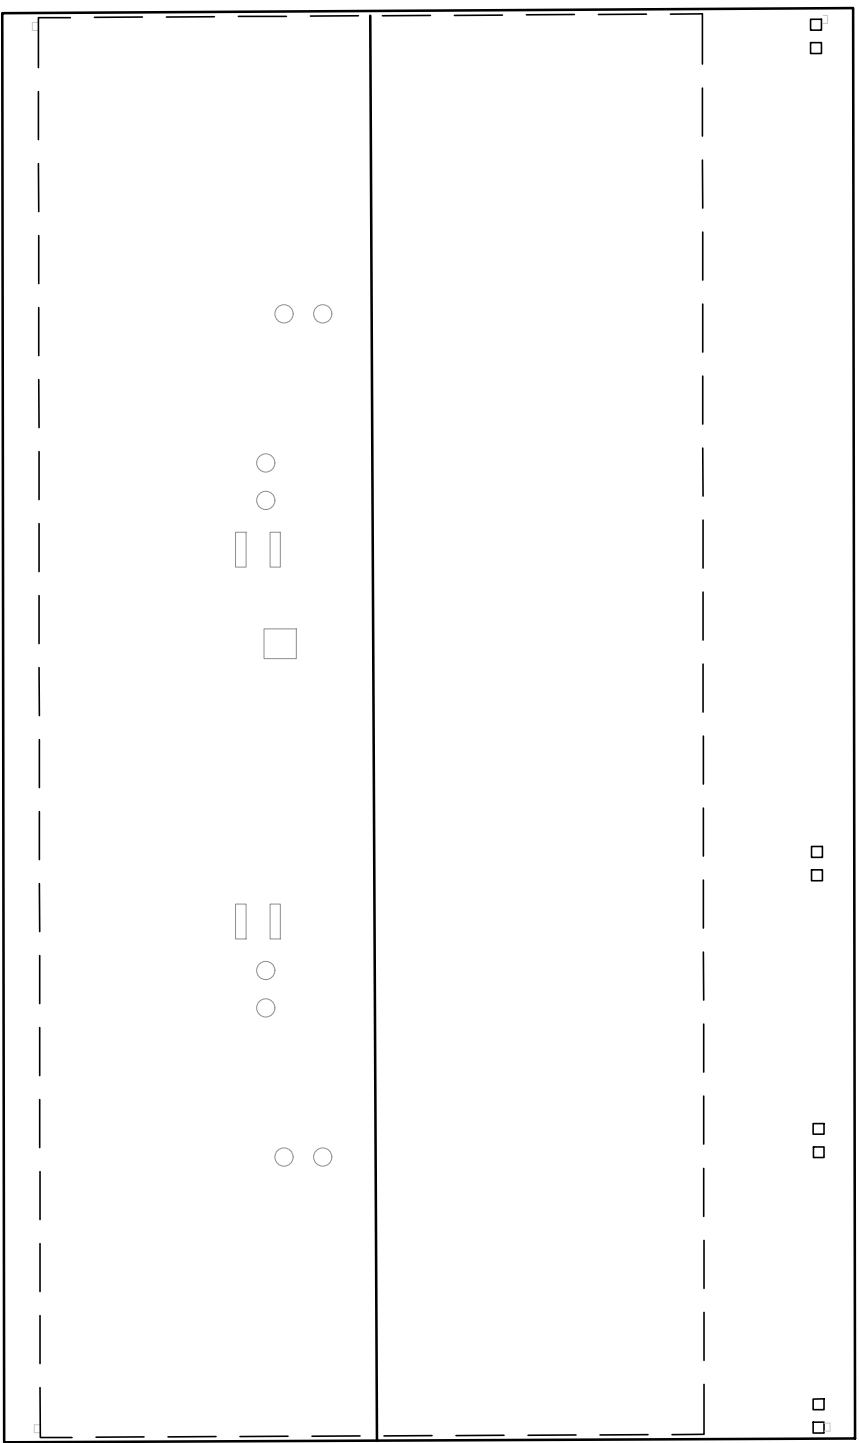

EXISTING BUILDING #5 - ROOF PLAN SCALE: 1/8" = 1'-0"

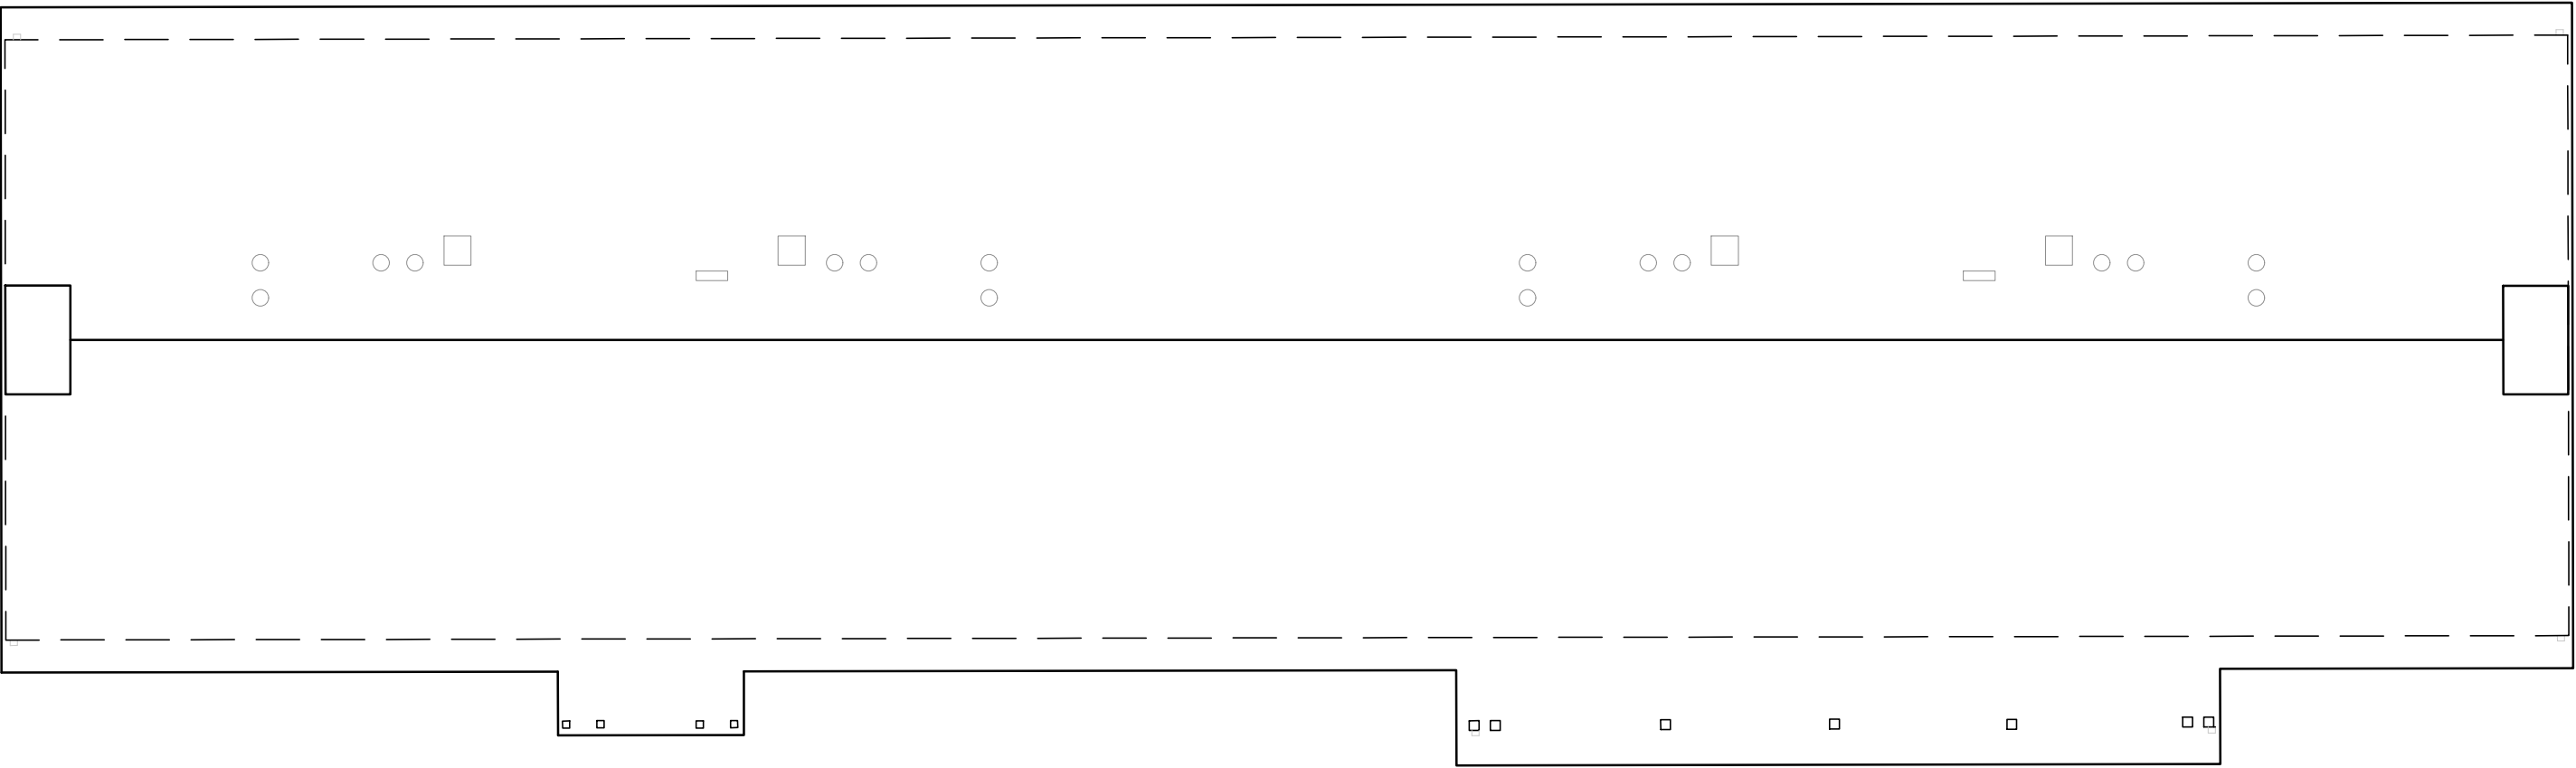

EXISTING BUILDING #7 - ROOF PLAN SCALE: 1/8" = 1'-0"

NOTE: THIS PLAN IS NOT A SURVEY OF LAND AND IS A DIAGRAM FOR INFORMATION ONLY AND IS DEEMED TO BE ACCURATE FOR THE PURPOSES INTENDED. ALL INFORMATION AND PHYSICAL MONUMENTS SHOWN ON THE SITE & FLOOR PLANS ARE BY CLIENT PROVIDED PLANS AND SHALL NOT BE USED FOR CONSTRUCTION PURPOSES.

Revisions	By



JOE MORENO
(626) 350-5944
moreservices@soglobal.net


OWNERSHIP / OCCUPANTS LIST - RADIUS MAPS - LAND USE
PLANS - MUNICIPAL COMPLIANCE CONSULTING
12106 LAMBERT AVE. EL MONTE, CA 91732 - FAX (626) 350-1532

EXISTING ROOF PLAN


SILVERLAKE GARDEN APARTMENTS
2421-2477 SILVER LAKE BLVD
LOS ANGELES, CA. 90039
FONDA

Date	4 / 12 / 2023
Scale	AS NOTED
Drawn	MORENO
Job	23-119


Sheet
A25

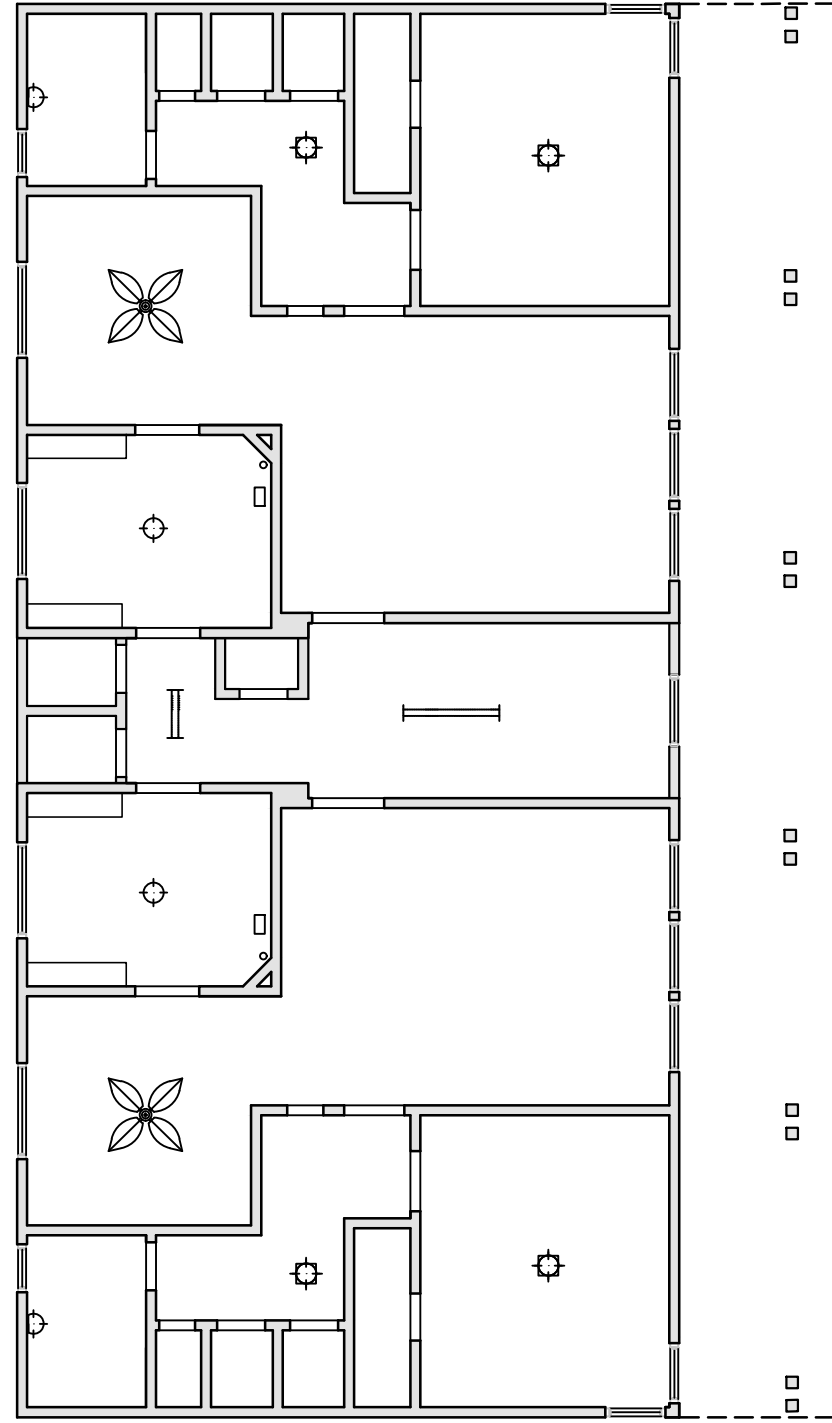


EXISTING BUILDING #2 - 2ND FLOOR REFLECTED CEILING PLAN SCALE: 1/8" = 1'-0"

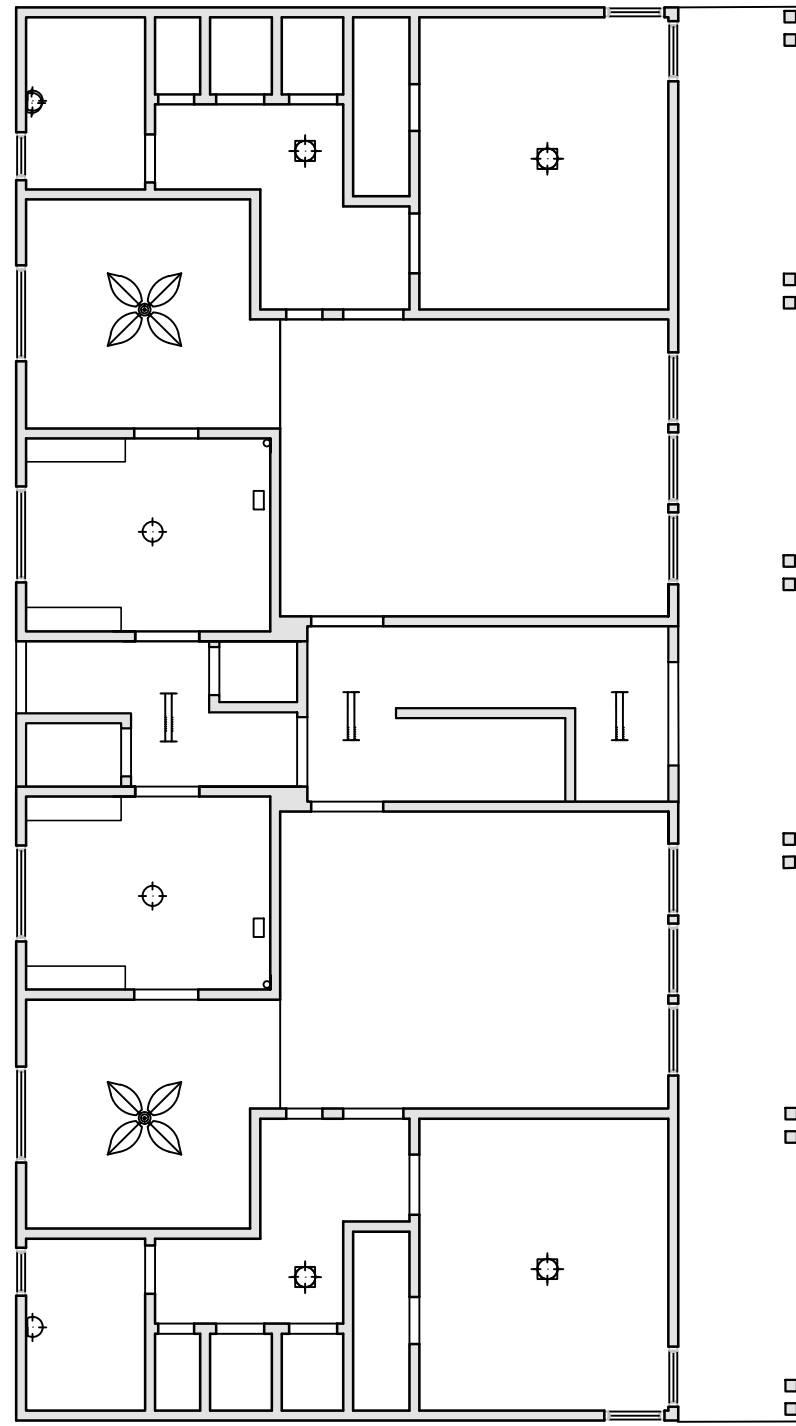

EXISTING BUILDING #2 - 1ST FLOOR REFLECTED CEILING PLAN SCALE: 1/8" = 1'-0"

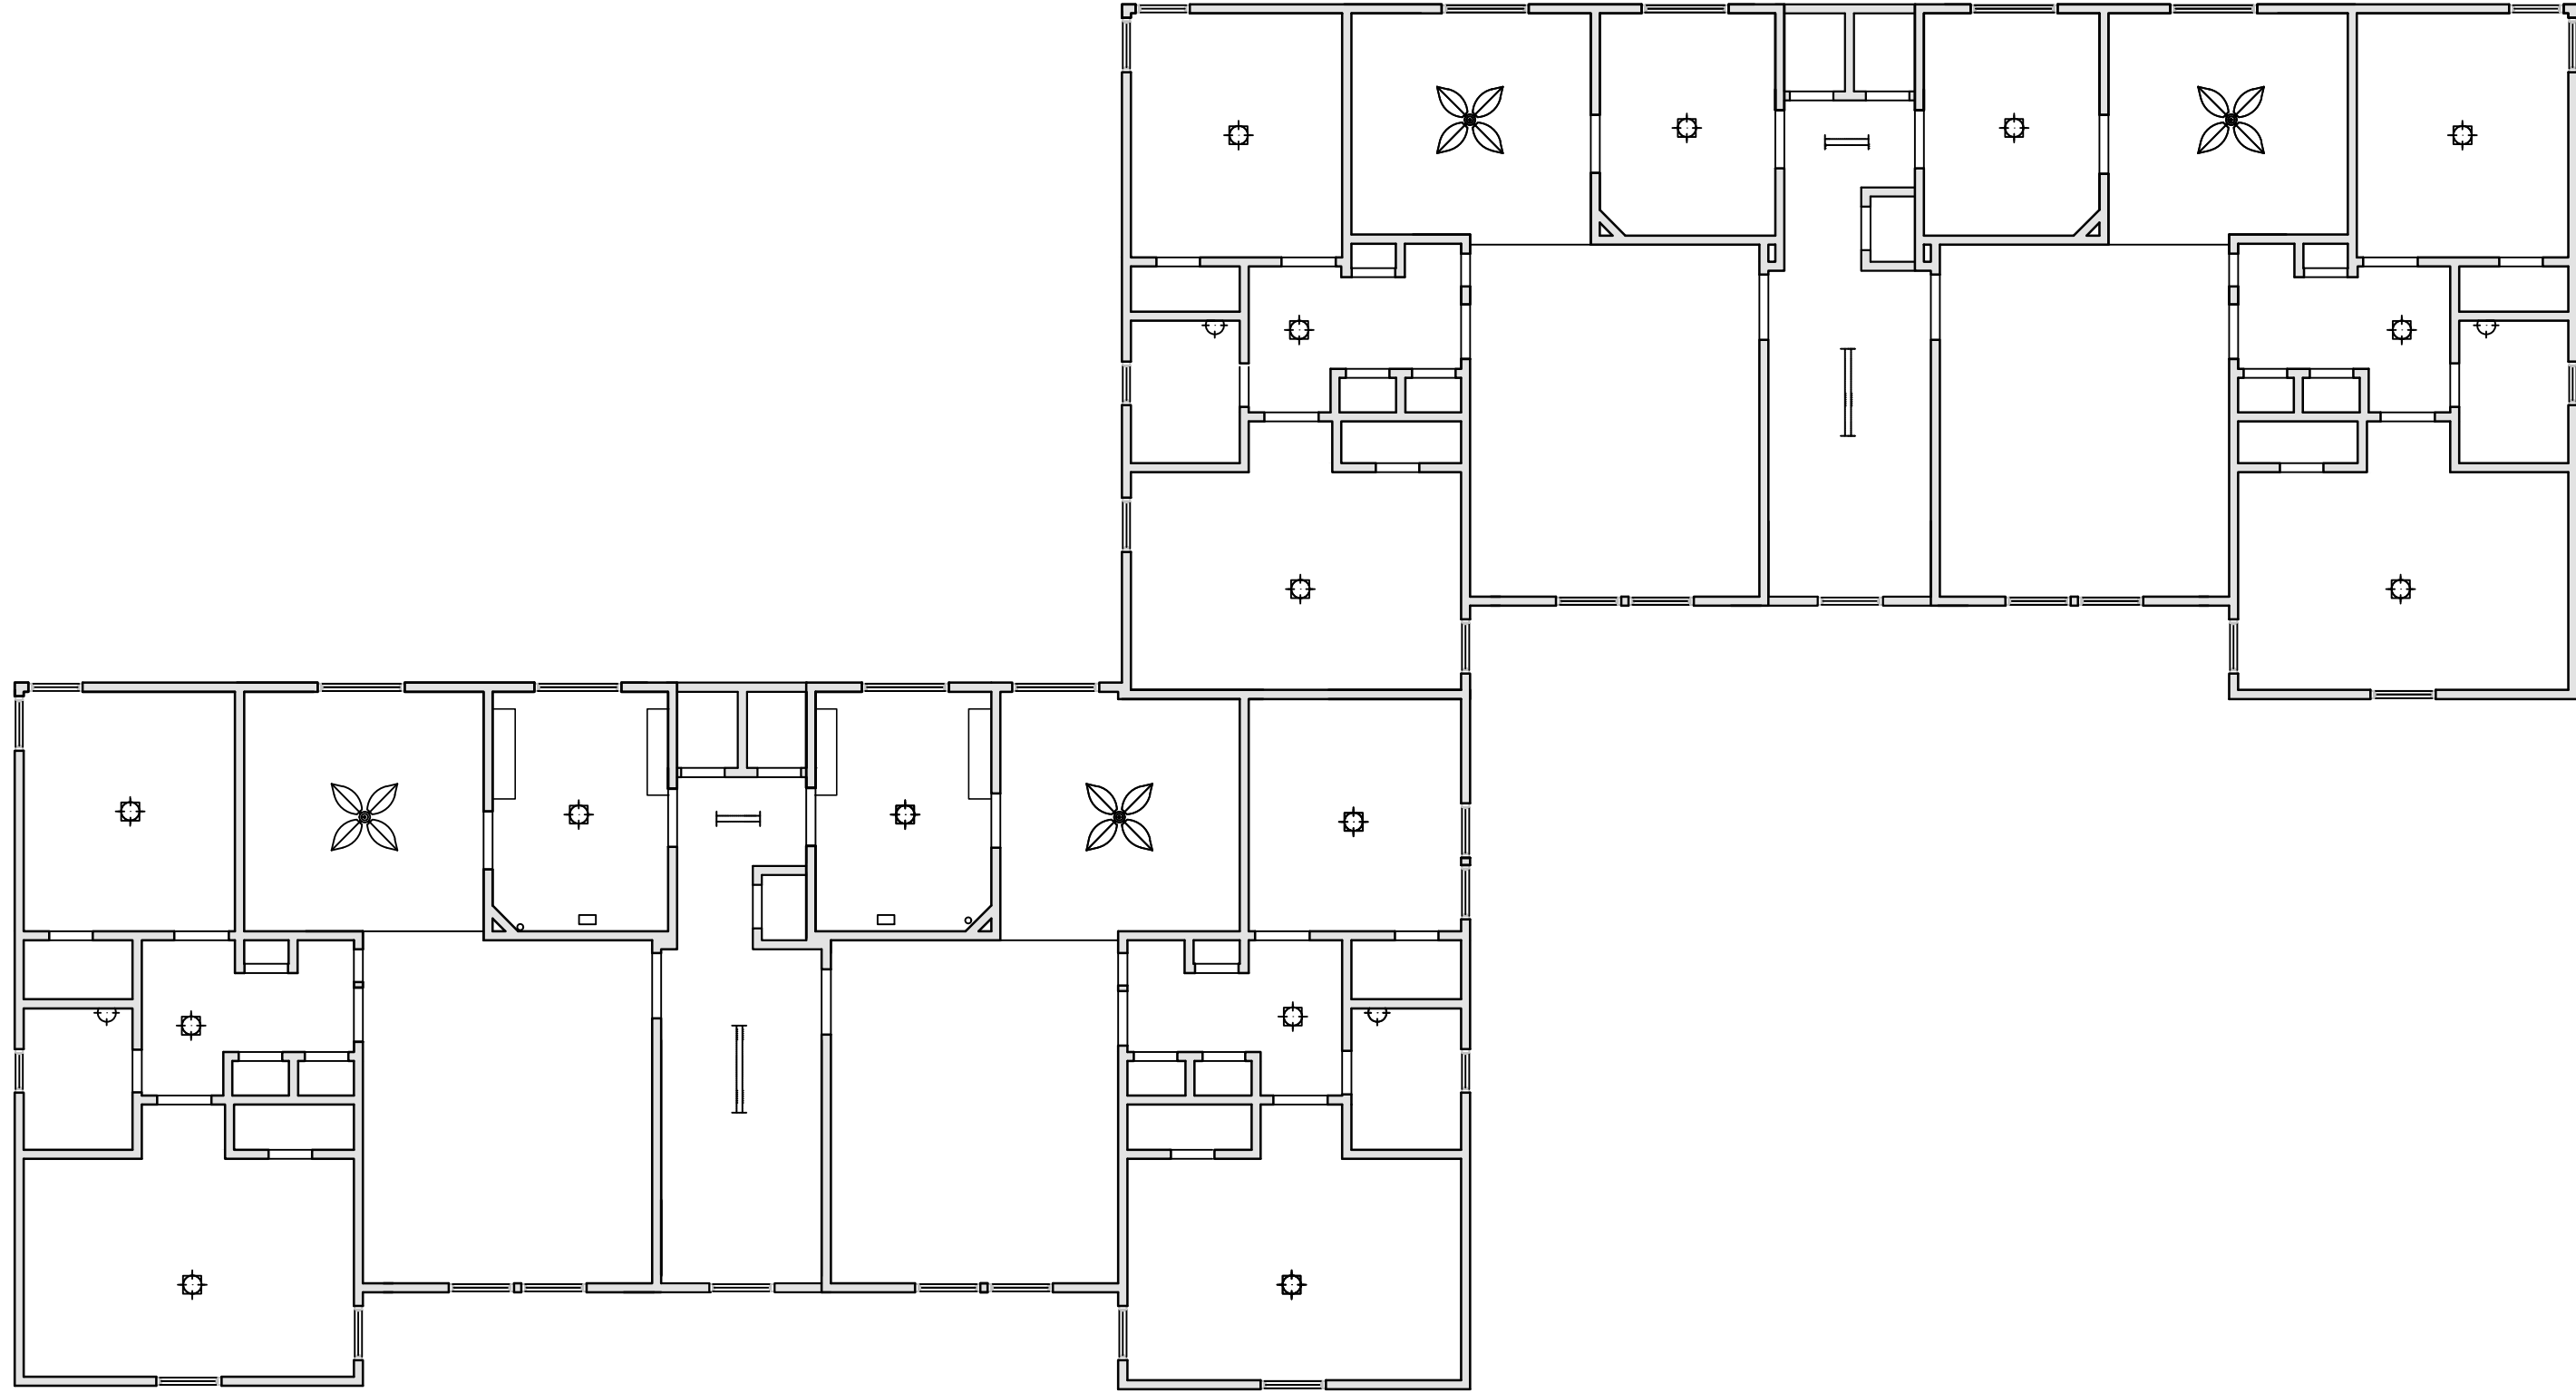

EXISTING BUILDING #1 - 2ND FLOOR REFLECTED CEILING PLAN SCALE: 1/8" = 1'-0"

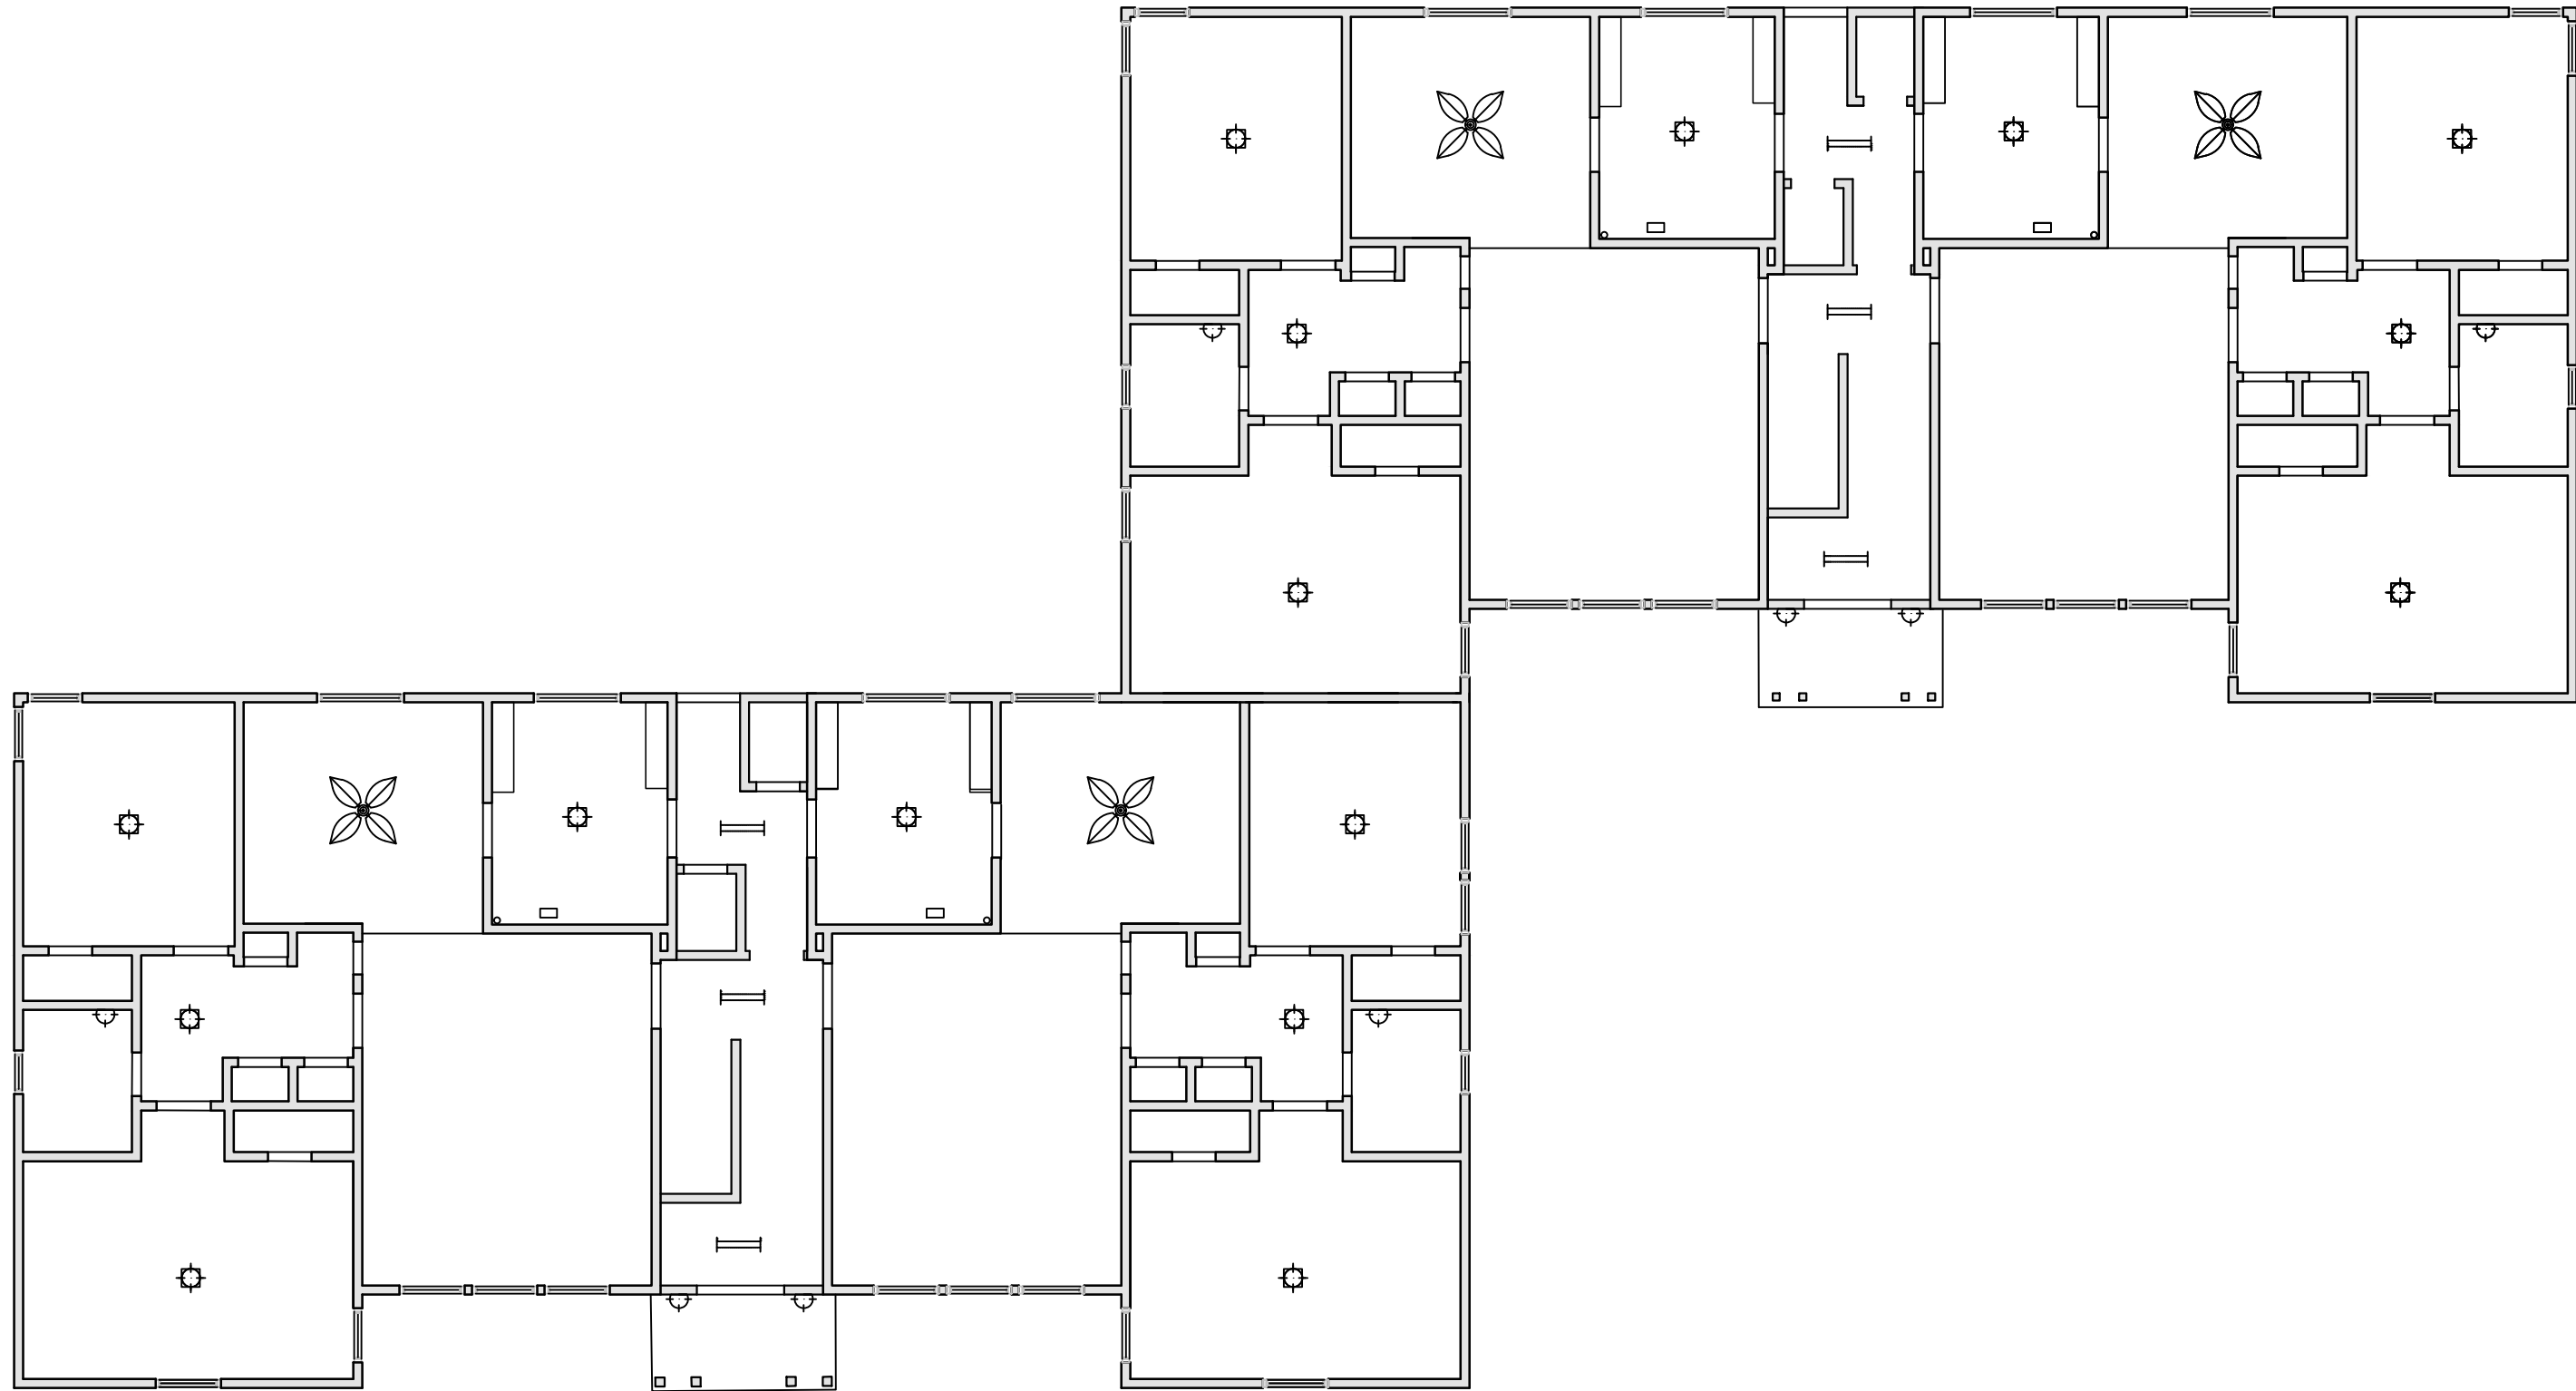

EXISTING BUILDING #1 - 1ST FLOOR REFLECTED CEILING PLAN SCALE: 1/8" = 1'-0"

NOTE: THIS PLAN IS NOT A SURVEY OF LAND AND IS A DIAGRAM FOR INFORMATION ONLY AND IS DEEMED TO BE ACCURATE FOR THE PURPOSES INTENDED. ALL INFORMATION AND PHYSICAL MONUMENTS SHOWN ON THE SITE & FLOOR PLANS ARE BY CLIENT PROVIDED PLANS AND SHALL NOT BE USED FOR CONSTRUCTION PURPOSES.

Revisions	By

JOE MORENO
(626) 350-5944
morenojoe@icadglobal.net


More Services
OWNERSHIP / OCCUPANTS LIST - RADIUS MAPS - LAND USE
PLANS - MUNICIPAL COMPLIANCE CONSULTING
12106 LAMBERT AVE. EL MONTE, CA 91732 - FAX (626) 350-1532

EXISTING REFLECTED
CEILING PLAN

SILVERLAKE GARDEN APARTMENTS
2421-2477 SILVER LAKE BLVD
LOS ANGELES, CA. 90039
FONDA

Date	4 / 12 / 2023
Scale	AS NOTED
Drawn	MORENO
Job	23-119


Sheet
A26

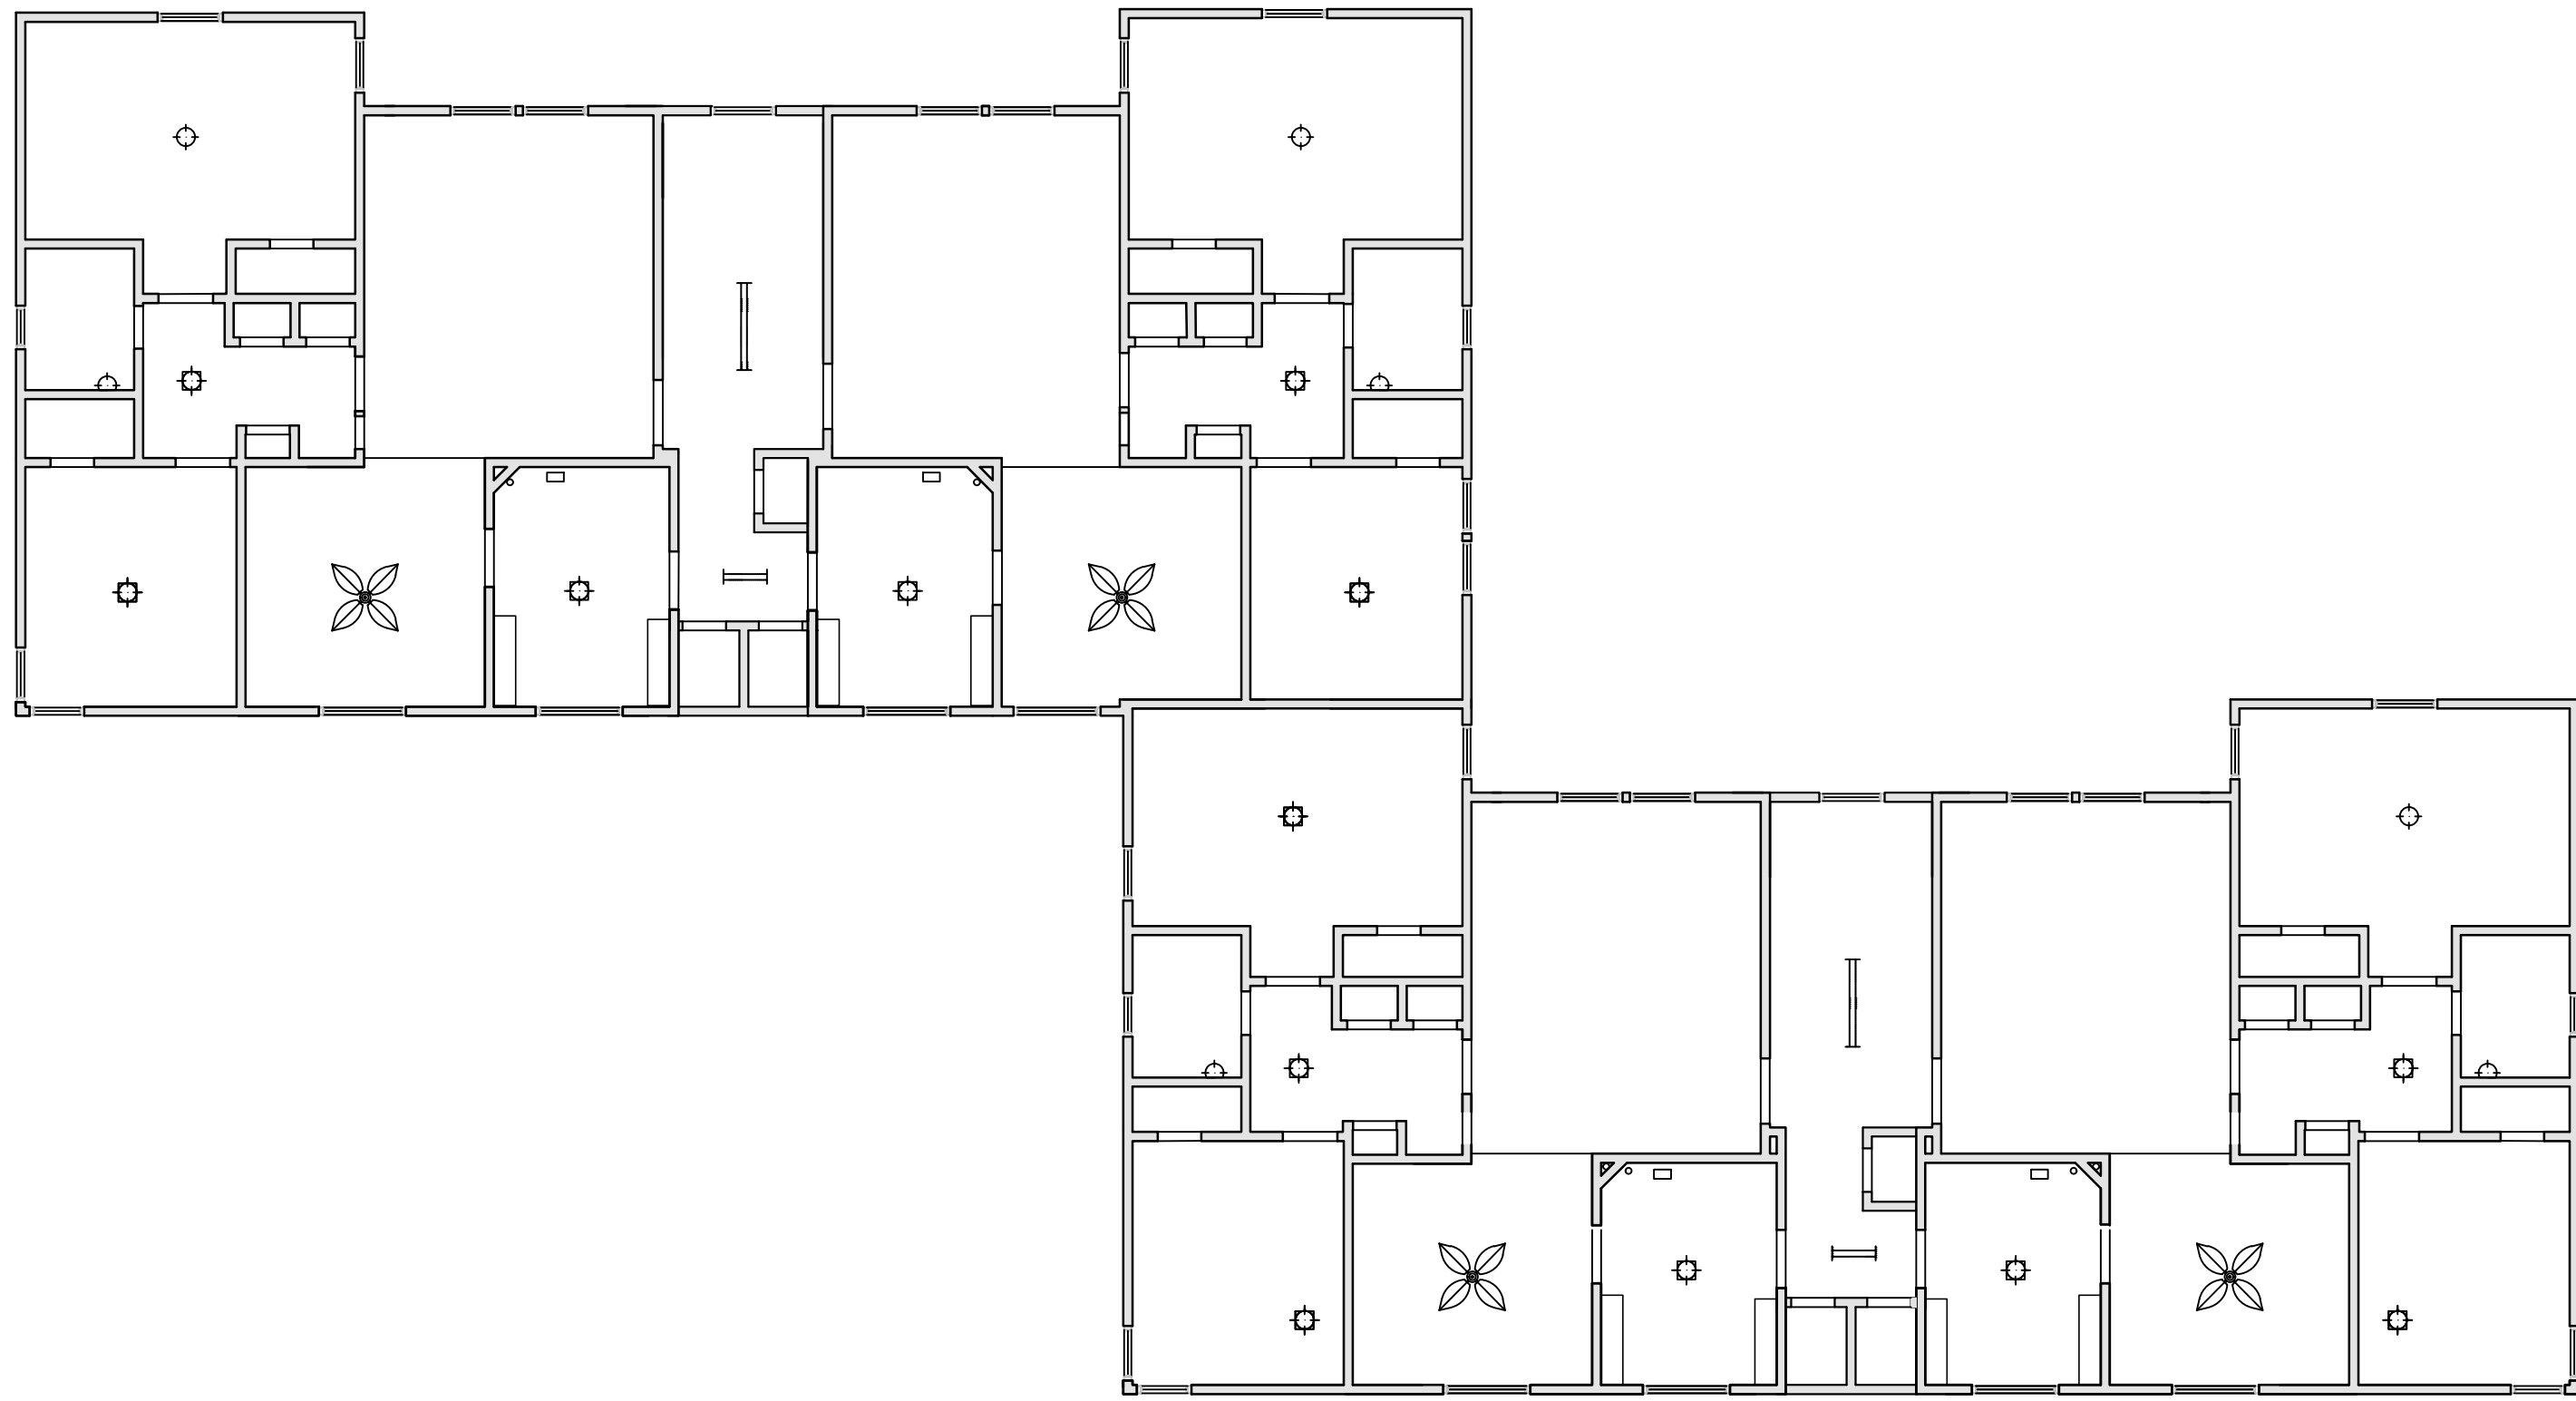


EXISTING BUILDING #4 - 2ND FLOOR REFLECTED CEILING PLAN SCALE: 1/8" = 1'-0"



EXISTING BUILDING #3 - 2ND FLOOR REFLECTED CEILING PLAN SCALE: 1/8" = 1'-0"

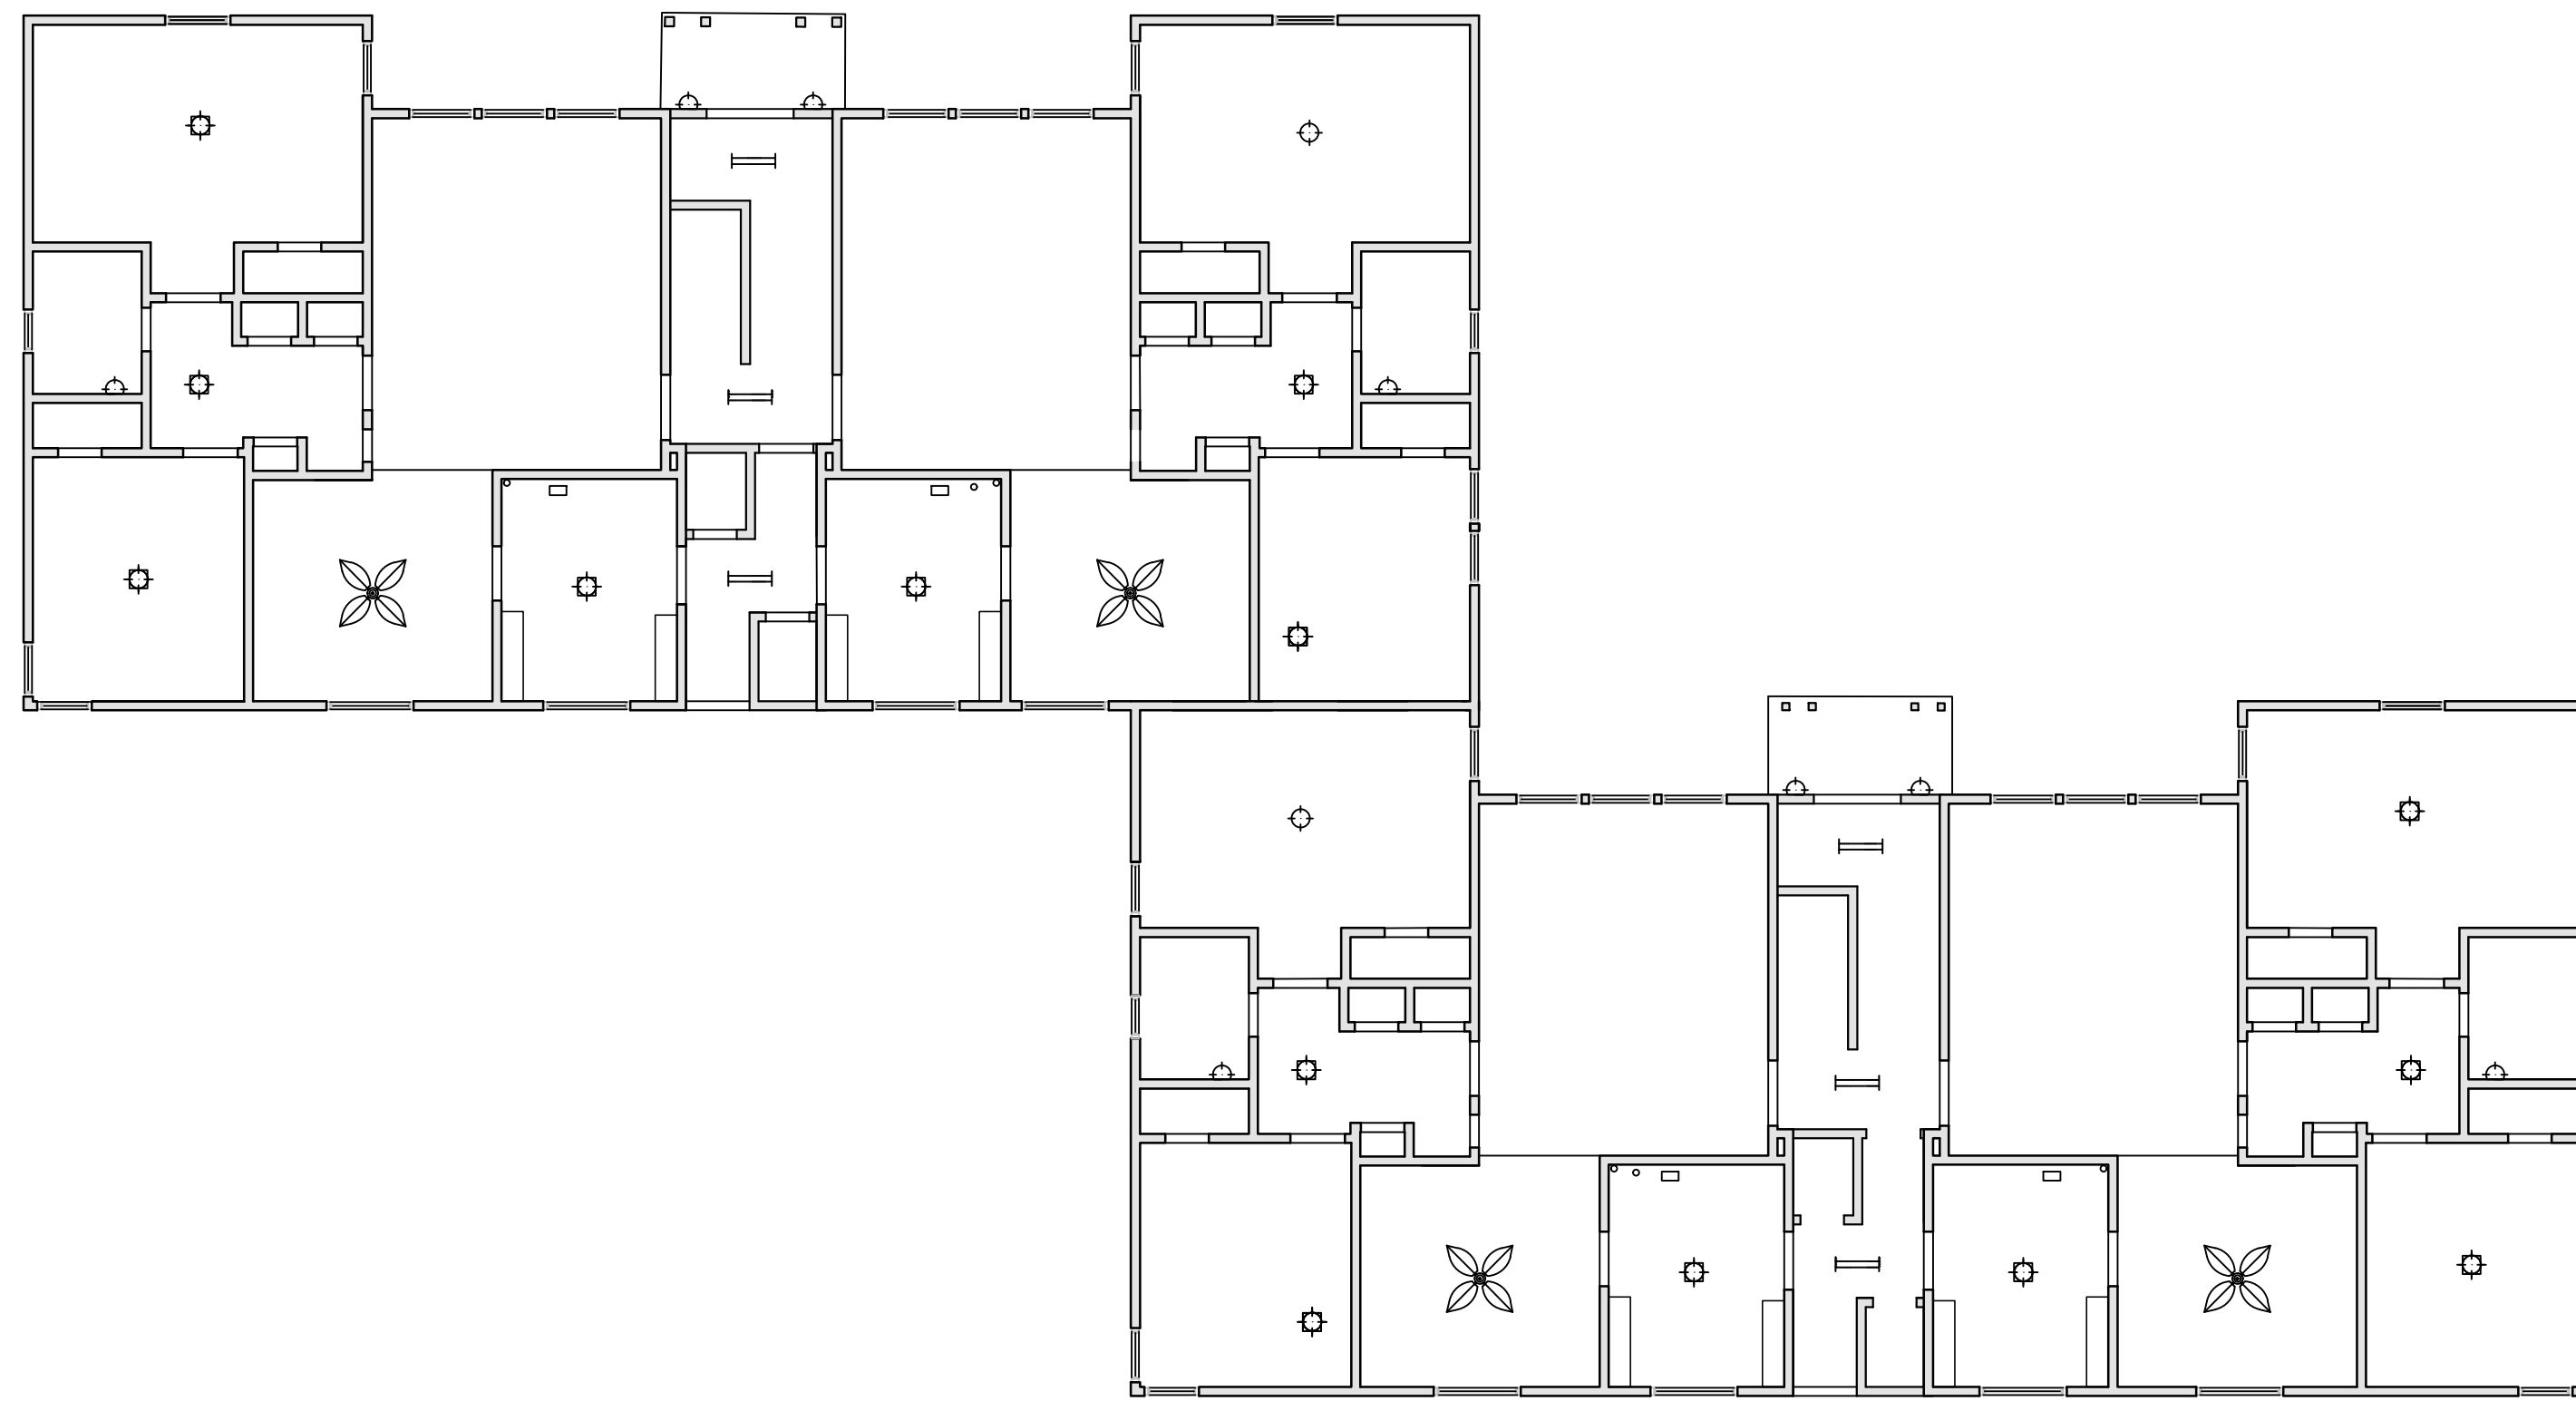

EXISTING BUILDING #4 - 1ST FLOOR REFLECTED CEILING PLAN SCALE: 1/8" = 1'-0"

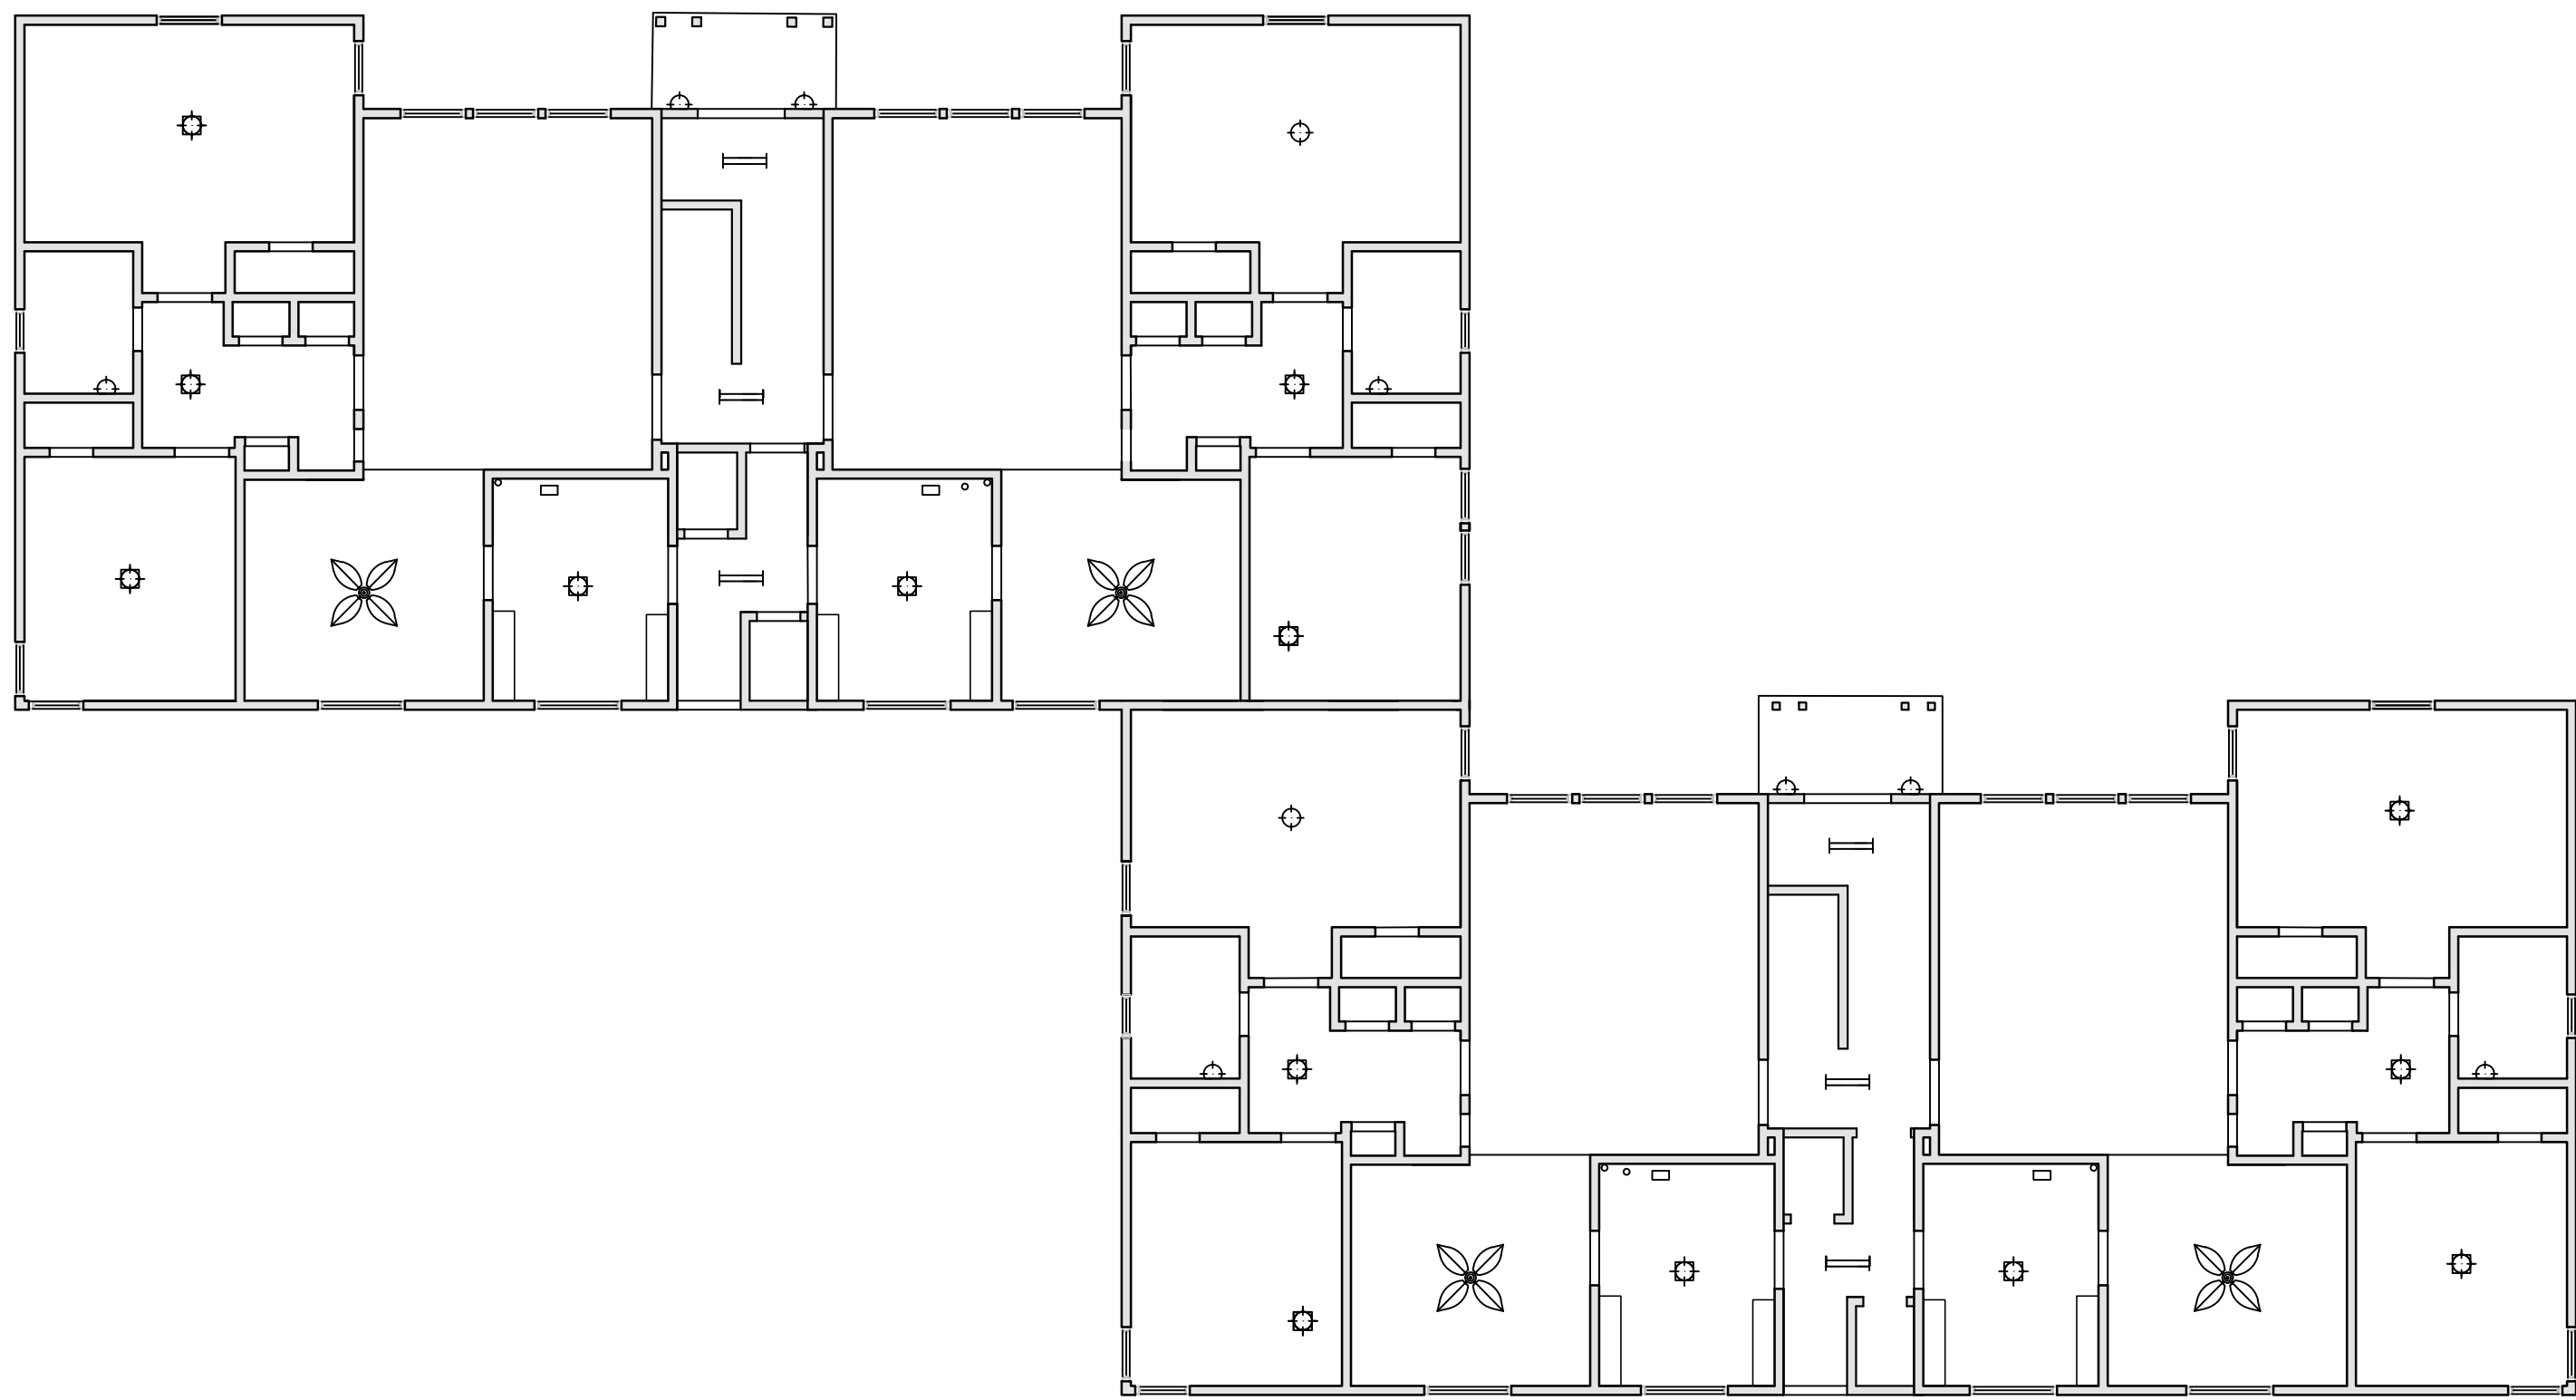

EXISTING BUILDING #3 - 1ST FLOOR REFLECTED CEILING PLAN SCALE: 1/8" = 1'-0"

NOTE: THIS PLAN IS NOT A SURVEY OF LAND AND IS A DIAGRAM FOR INFORMATION ONLY AND IS DEEMED TO BE ACCURATE FOR THE PURPOSES INTENDED. ALL INFORMATION AND PHYSICAL MONUMENTS SHOWN ON THE SITE & FLOOR PLANS ARE BY CLIENT PROVIDED PLANS AND SHALL NOT BE USED FOR CONSTRUCTION PURPOSES.

Revisions	By


JOE MORENO
(626) 350-5944
moreservices@sbcglobal.net

More Services
OWNERSHIP / OCCUPANTS LIST - RADIUS MAPS - LAND USE PLANS - MUNICIPAL COMPLIANCE CONSULTING
12106 LAMBERT AVE. EL MONTE, CA 91732 - FAX (626) 350-1532


EXISTING REFLECTED
CEILING PLAN

SILVERLAKE GARDEN APARTMENTS
2421-2477 SILVER LAKE BLVD
LOS ANGELES, CA. 90039
FONDA


Date	4 / 12 / 2023
Scale	AS NOTED
Drawn	MORENO
Job	23-119
Sheet	A27

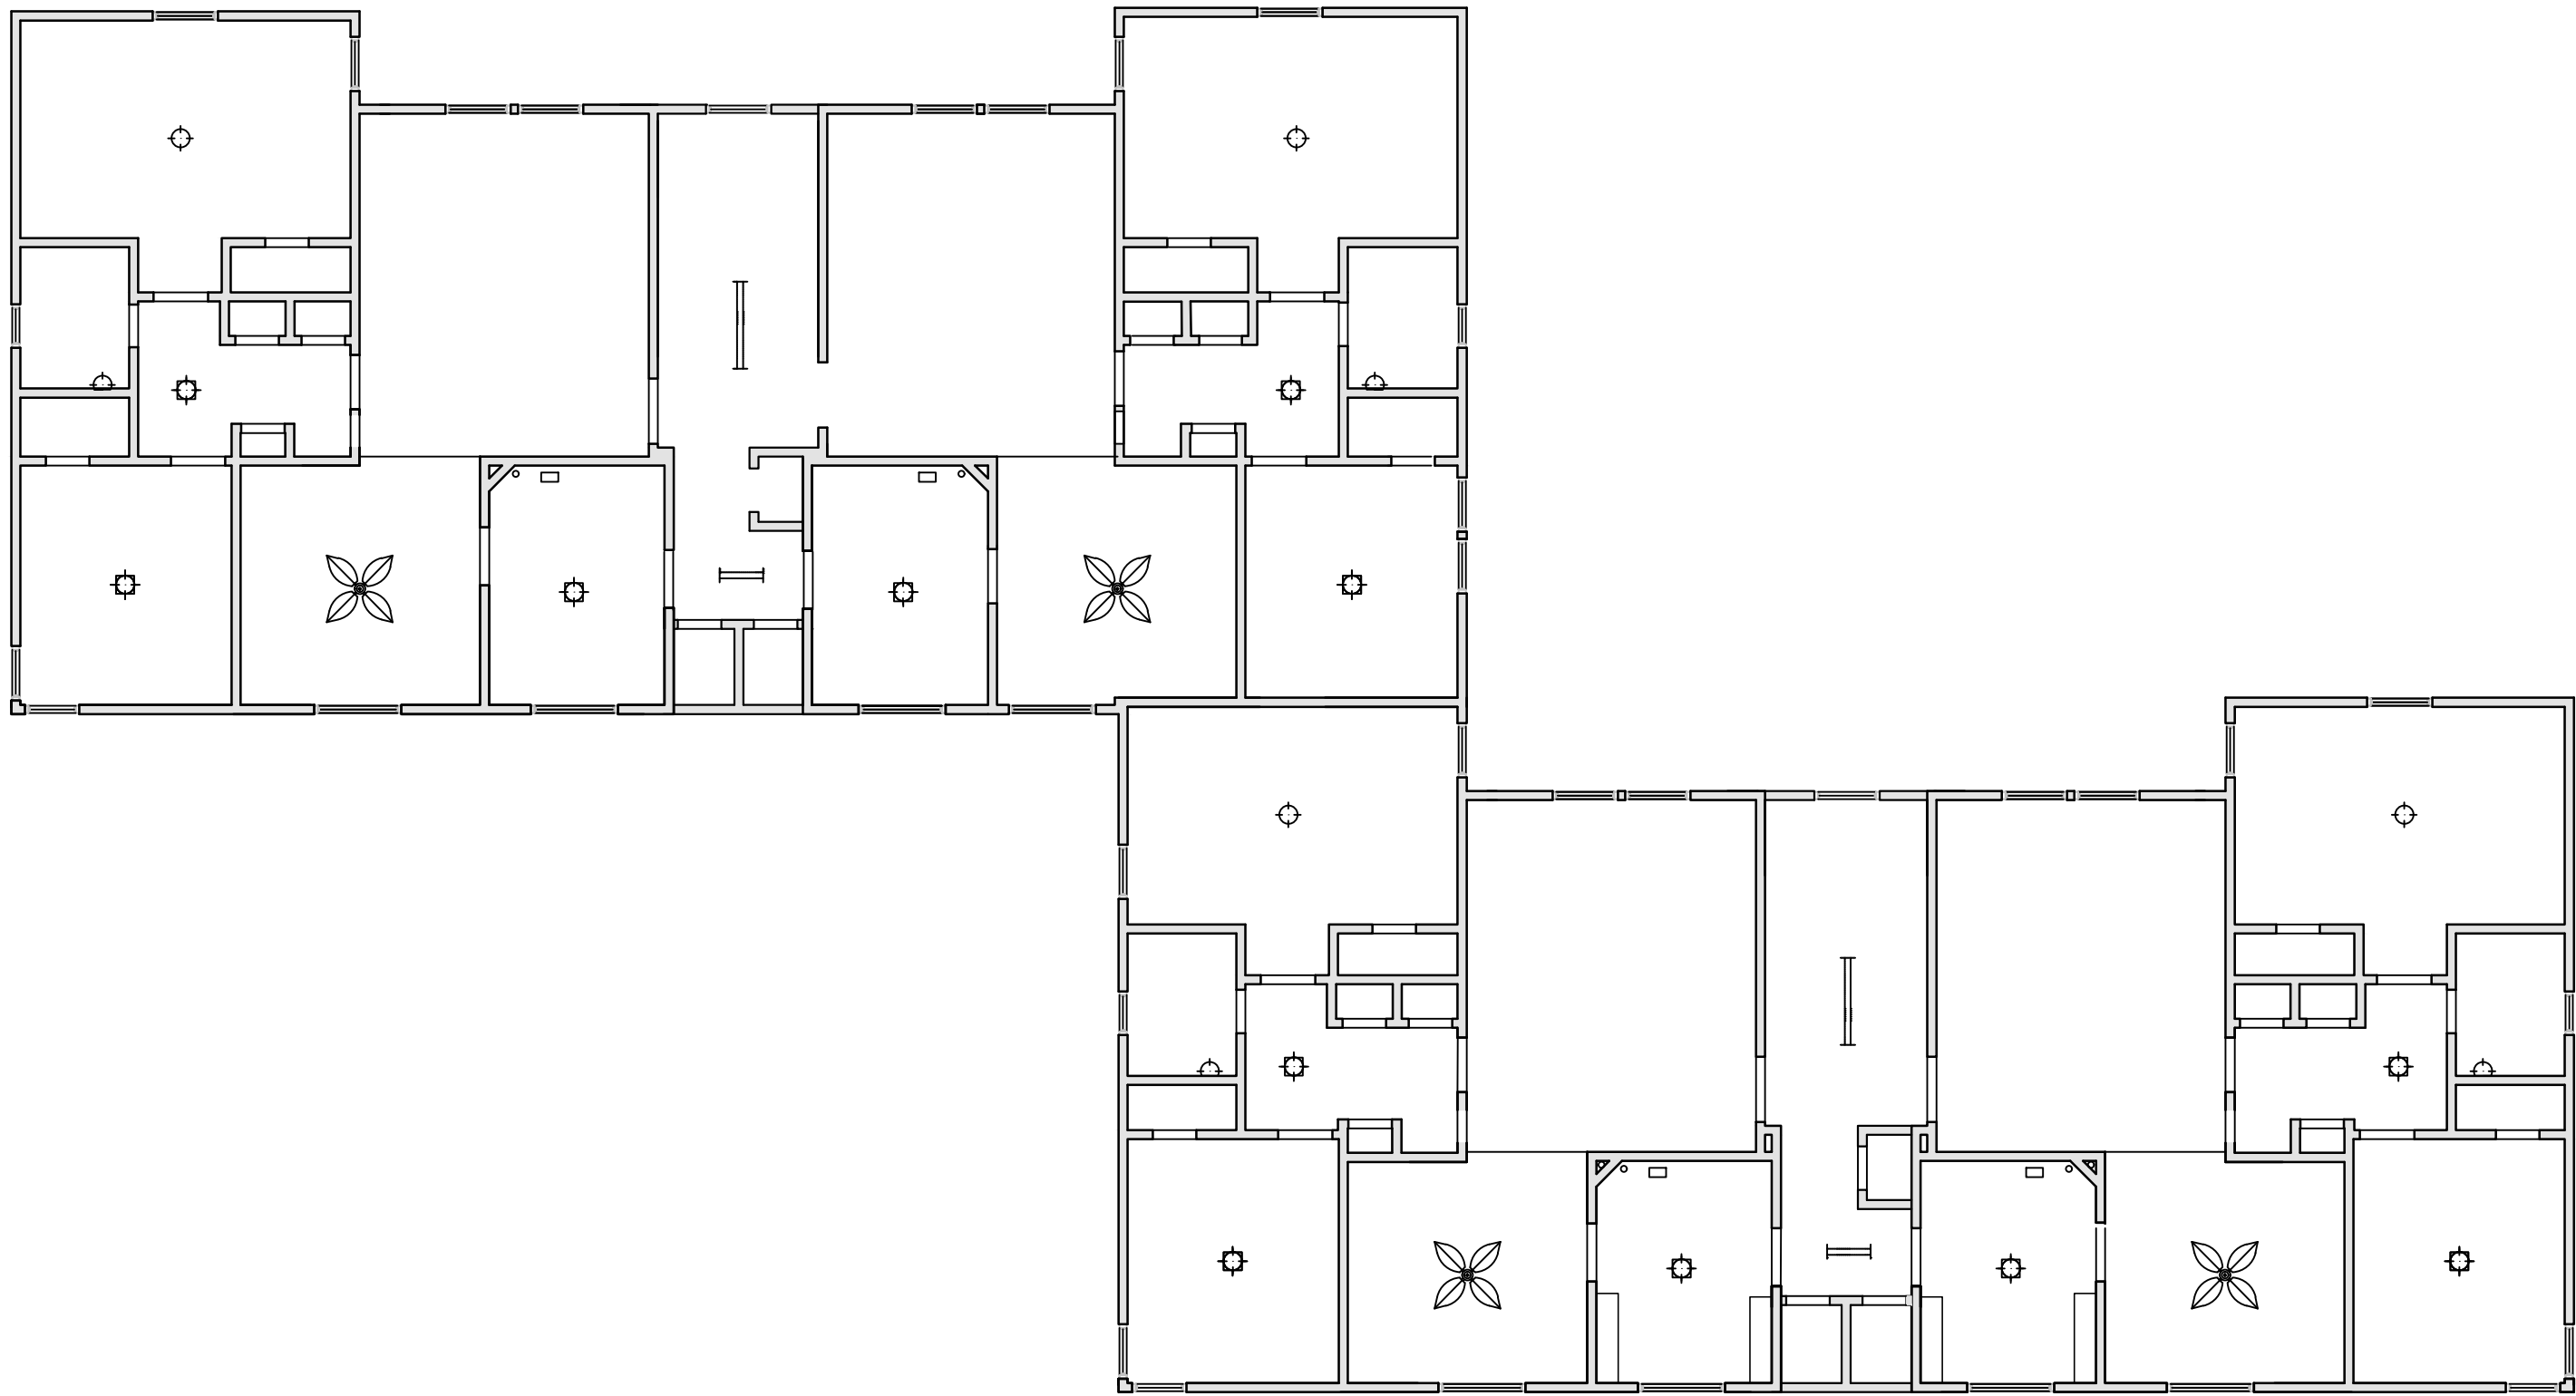


EXISTING BUILDING #6 - 2ND FLOOR REFLECTED CEILING PLAN SCALE: 1/8" = 1'-0"

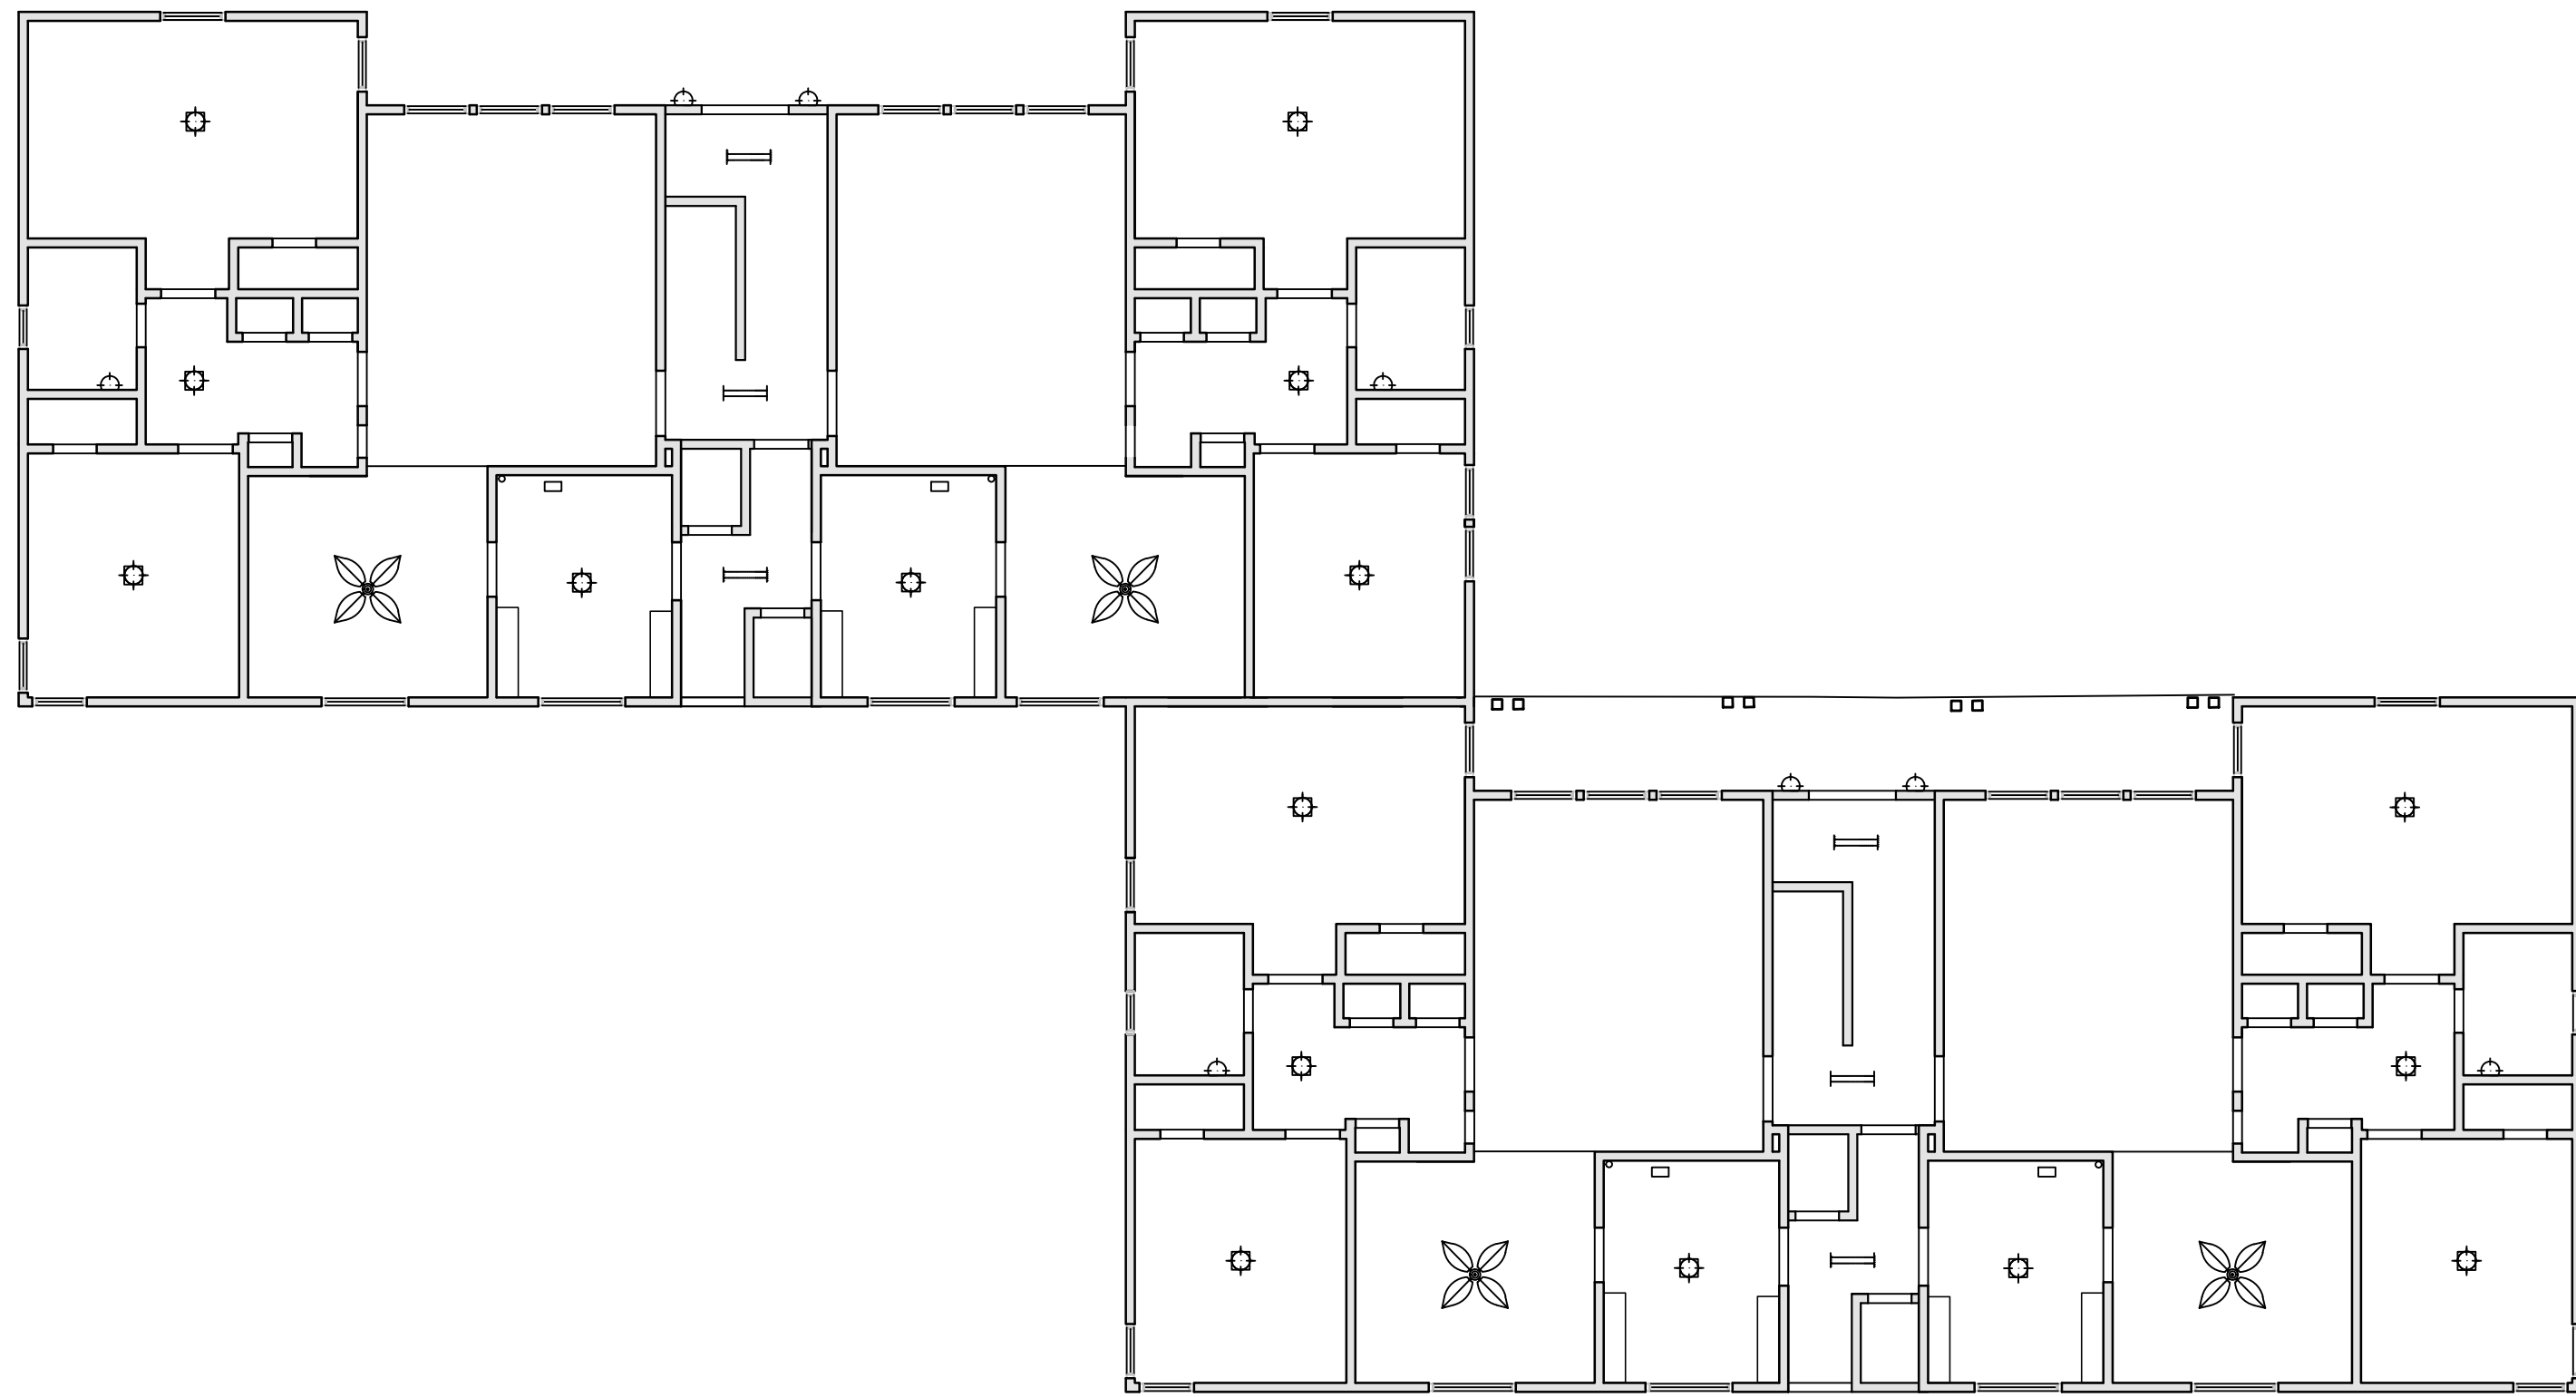

EXISTING BUILDING #6 - 1ST FLOOR REFLECTED CEILING PLAN SCALE: 1/8" = 1'-0"

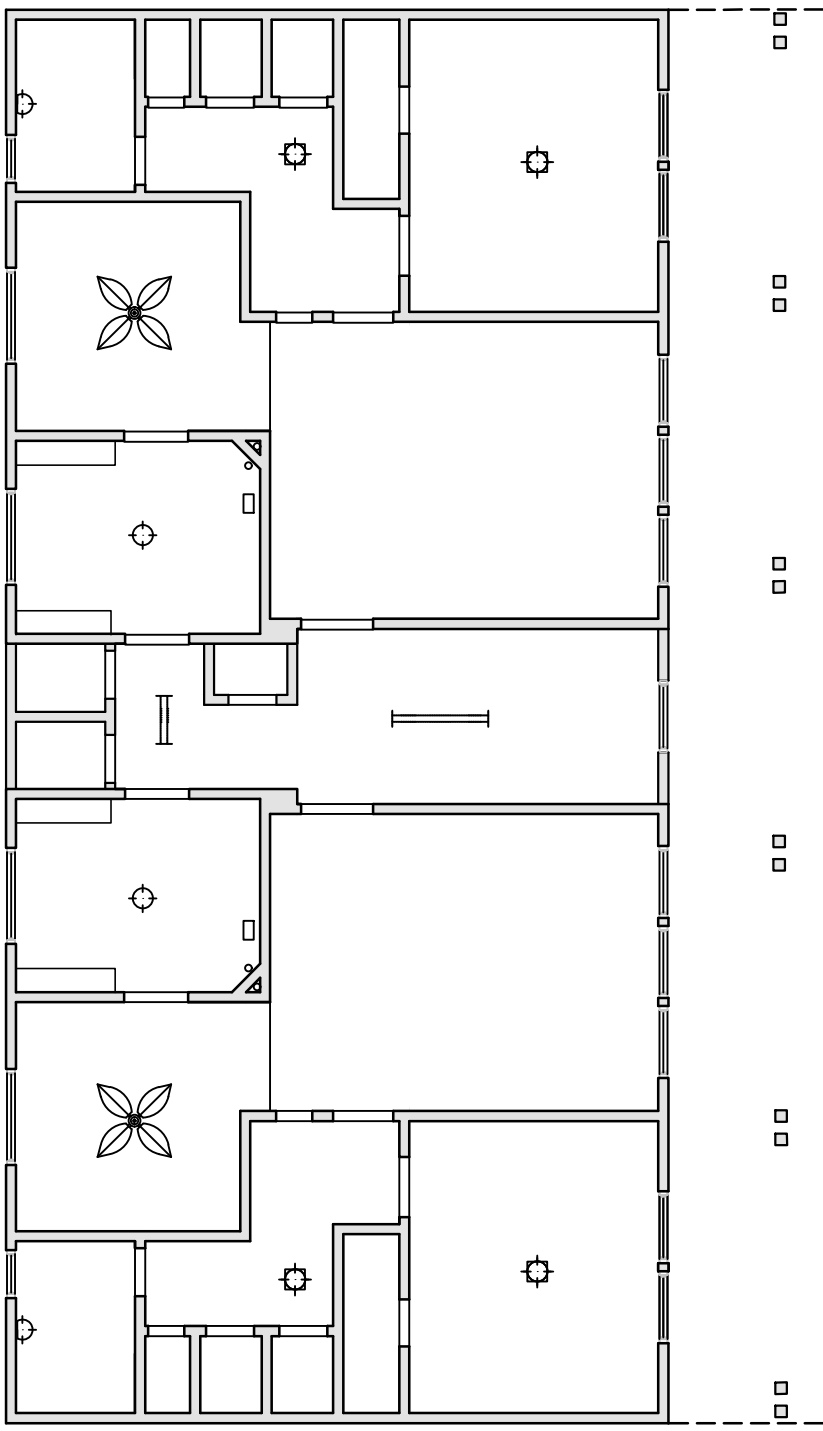

EXISTING BUILDING #5 - 2ND FLOOR REFLECTED CEILING PLAN SCALE: 1/8" = 1'-0"

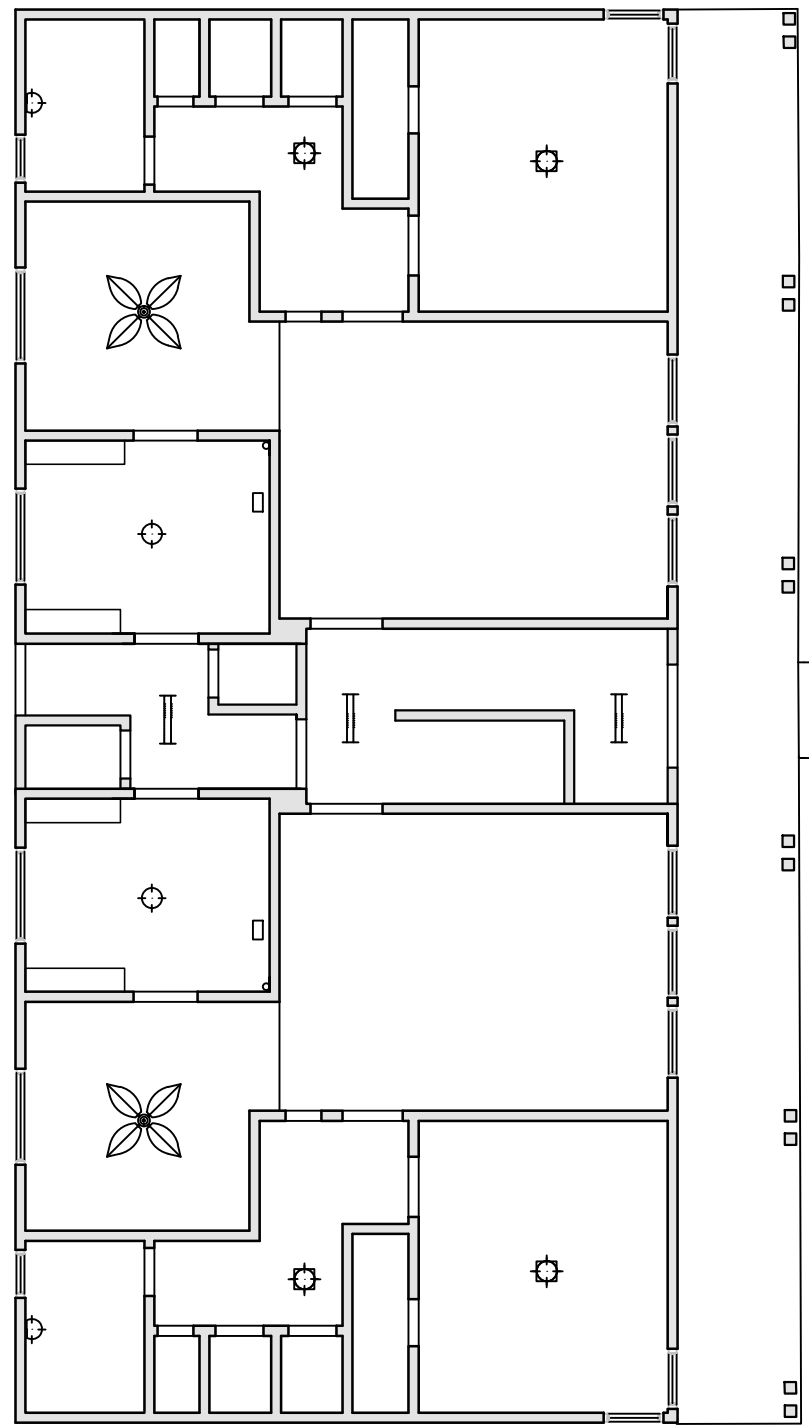

EXISTING BUILDING #5 - 1ST FLOOR REFLECTED CEILING PLAN SCALE: 1/8" = 1'-0"

NOTE: THIS PLAN IS NOT A SURVEY OF LAND AND IS A DIAGRAM FOR INFORMATION ONLY AND IS DEEMED TO BE ACCURATE FOR THE PURPOSES INTENDED. ALL INFORMATION AND PHYSICAL MONUMENTS SHOWN ON THE SITE & FLOOR PLANS ARE BY CLIENT PROVIDED PLANS AND SHALL NOT BE USED FOR CONSTRUCTION PURPOSES.

Revisions	By

JOE MORENO
(626) 350-5944
moreservices@sbcglobal.net


More Services

OWNERSHIP / OCCUPANTS LIST - RADIUS MAPS - LAND USE
PLANS - MUNICIPAL COMPLIANCE CONSULTING
12106 LAMBERT AVE. EL MONTE, CA 91732 - FAX (626)350-1532


EXISTING REFLECTED
CEILING PLAN

SILVERLAKE GARDEN APARTMENTS
2421-2477 SILVER LAKE BLVD
LOS ANGELES, CA. 90039
FONDA

Date	4 / 12 / 2023
Scale	AS NOTED
Drawn	MORENO
Job	23-119
Sheet	A28

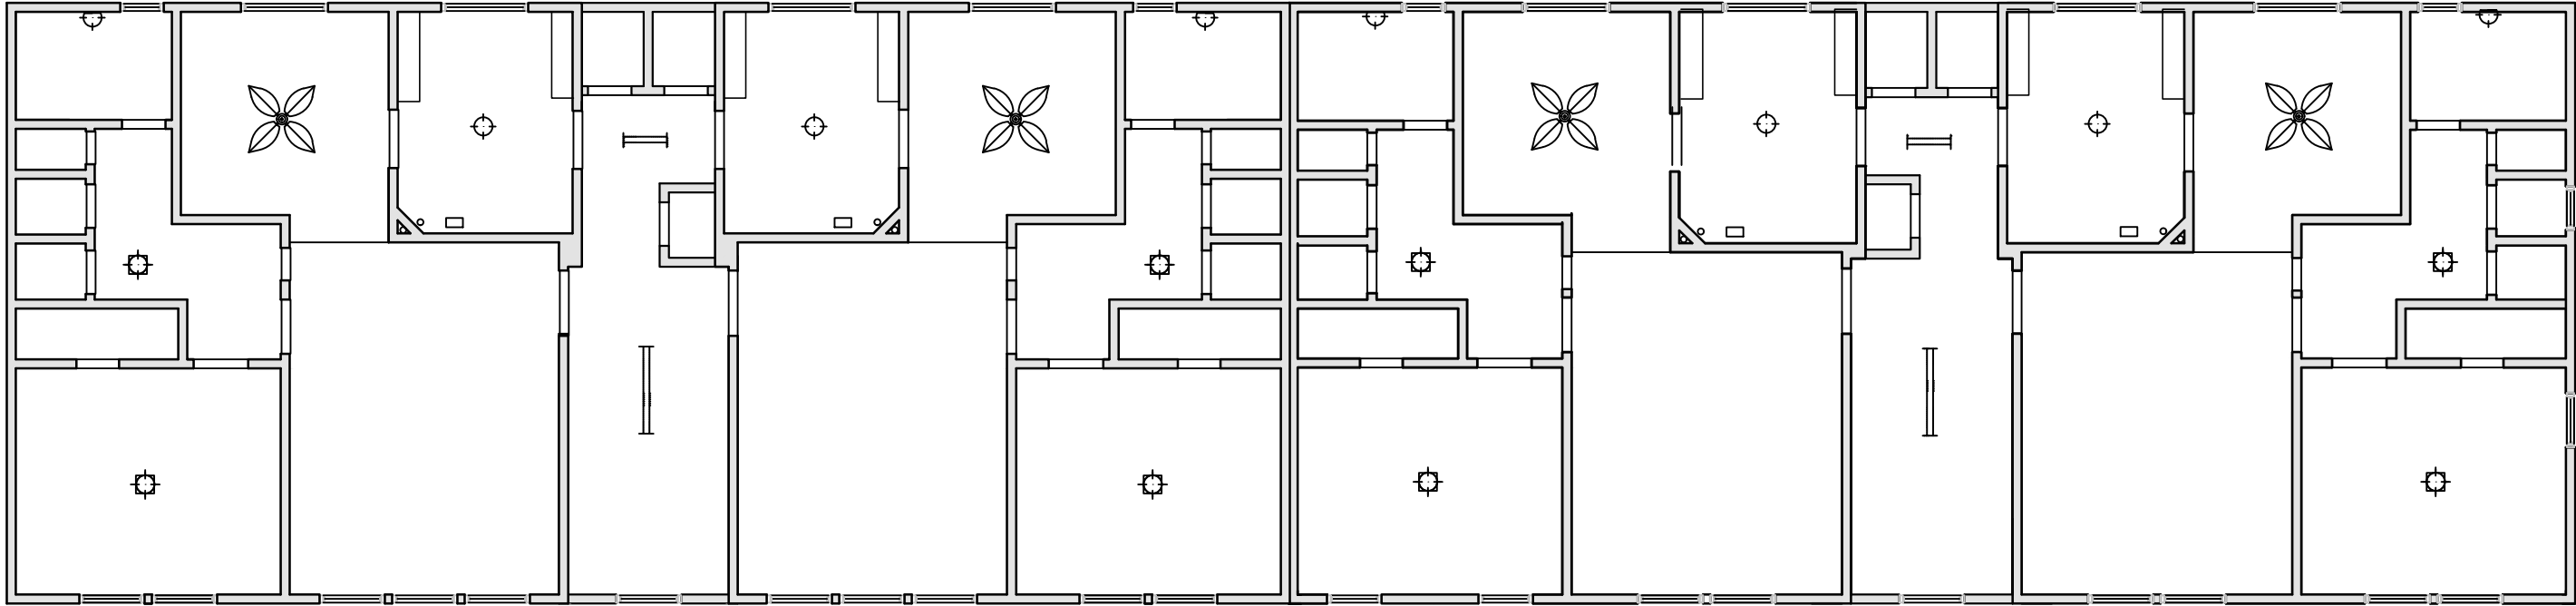

EXISTING BUILDING #7 - 2ND FLOOR REFLECTED CEILING PLAN SCALE: 1/8" = 1'-0"

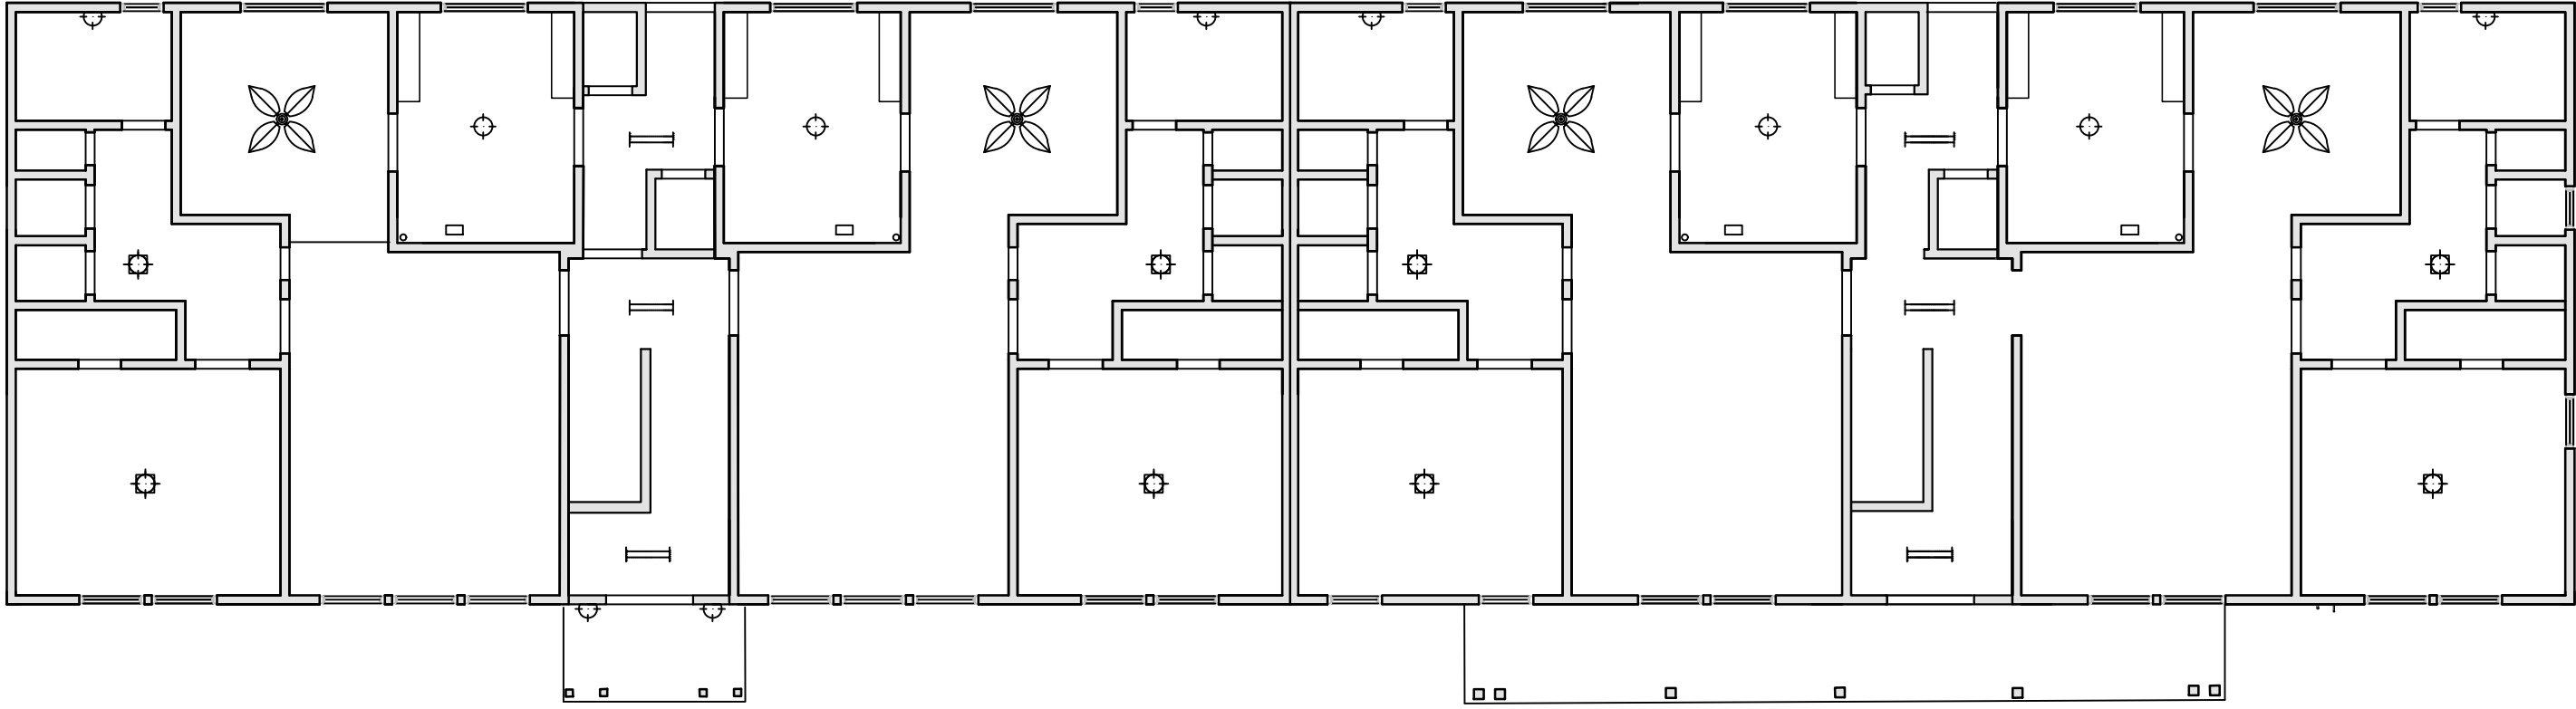

EXISTING BUILDING #7 - 1ST FLOOR REFLECTED CEILING PLAN SCALE: 1/8" = 1'-0"

NOTE: THIS PLAN IS NOT A SURVEY OF LAND AND IS A DIAGRAM FOR INFORMATION ONLY AND IS DEEMED TO BE ACCURATE FOR THE PURPOSES INTENDED. ALL INFORMATION AND PHYSICAL MONUMENTS SHOWN ON THE SITE & FLOOR PLANS ARE BY CLIENT PROVIDED PLANS AND SHALL NOT BE USED FOR CONSTRUCTION PURPOSES.

Revisions	By

JOE MORENO

(626) 350-5944

moreservices@soglobal.net

OWNERSHIP / OCCUPANTS LIST - RADIUS MAPS - LAND USE

PLANS - MUNICIPAL COMPLIANCE CONSULTING

12106 LAMBERT AVE. EL MONTE, CA 91732 - FAX (626) 350-1532

EXISTING REFLECTED
CEILING PLAN

SILVERLAKE GARDEN APARTMENTS
2421-2477 SILVER LAKE BLVD
LOS ANGELES, CA. 90039
FONDA

Date	4 / 12 / 2023
Scale	AS NOTED
Drawn	MORENO
Job	23-119

Sheet
A29