PHASE I ENVIRONMENTAL SITE ASSESSMENT REPORT

16201 and 16251 Raymer Street
Van Nuys (Los Angeles), California 91406

PREPARED FOR:

16201 Raymer Street LLC
c/o Longpoint Realty Partners
116 Huntington Avenue, Suite 601
Boston, Massachusetts 02116

Project Number: LPRP-23-11788

Date: October 27, 2023

NV5
3777 Long Beach Boulevard Annex Building
Long Beach CA 90807 United States of America
T 562 495 5777 F 562 495 5877
Toll-free (US only) 800 777-0605 www.NV5.com

TABLE OF CONTENTS

EXECUTIVE SUMMARY IV

1 INTRODUCTION 1

1.1 OBJECTIVES 1

1.2 SERVICES 1

1.3 ASSUMPTIONS 2

1.4 LIMITATIONS 2

1.5 TERMS 3

1.6 ENVIRONMENTAL PROFESSIONAL 4

2 SITE DESCRIPTION 4

2.1 SITE LOCATION AND USE 4

2.2 UTILITY SERVICE PROVIDERS 4

2.3 CHEMICAL AND PETROLEUM STORAGE AREAS 5

2.4 STORAGE TANKS 5

2.5 POLYCHLORINATED BIPHENYLS (PCBS) 5

2.6 FLOOR DRAINS, SUMPS, AND CLARIFIERS 5

2.7 BACK-UP POWER GENERATION 6

2.8 COOLING TOWERS 6

2.9 ELEVATORS, LIFTS AND COMPACTORS 6

2.10 ODORS 6

2.11 POOLS OF LIQUID 6

2.12 SURFACE STAINING 6

2.13 STRESSED VEGETATION 6

2.14 SOLID WASTE 6

2.15 WELLS 6

2.16 ADJACENT PROPERTIES 7

3 SITE SETTING 7

3.1 TOPOGRAPHY 7

3.2 REGIONAL GEOLOGY AND HYDROLOGY 7

3.3 FLOOD PLAIN 8

3.4 WETLANDS 8

3.5 WATER BODIES 8
3.6 OIL AND GAS WELLS 8
4 CLIENT/USER-PROVIDED INFORMATION 8
4.1 TITLE RECORDS 8
4.2 CLEAN-UP LIENS 9
4.3 ACTIVITIES AND USE LIMITATIONS 9
4.4 SPECIALIZED KNOWLEDGE 9
4.5 COMMONLY KNOWN INFORMATION 9
4.6 PREVIOUS ENVIRONMENTAL ASSESSMENTS 9
5 RECORDS REVIEW 11
5.1 GOVERNMENTAL DATABASES 11
5.2 REGIONAL AGENCY OFFICES 15
5.3 HISTORICAL RECORDS 16
5.4 PAST USES – SITE 17
5.5 PAST USES – ADJOINING PROPERTIES 17
5.6 INTERVIEWS 19
6 NON-SCOPE CONSIDERATIONS 20
7 VAPOR ENCROACHMENT SCREENING 20
7.1 VES METHODOLOGY 20
7.2 VES SEARCH RESULTS 21
8 FINDINGS 21
8.1 CURRENT SITE ACTIVITIES 21
8.2 HISTORICAL SITE ACTIVITIES 21
8.3 OFF-SITE ACTIVITIES 21
8.4 DATA-GAPS 21
9 CONCLUSIONS 22
10 QUALIFICATIONS AND SIGNATURE 22

FIGURES

1. Site Location Map
2. Site Vicinity Map

APPENDICES

A. Representative Site Photographs
B. EDR Radius Report with GeoCheck
C. Regulatory Agency Records
D. EDR Lien and AUL Report
E. Historical Research Documentation
F. Interview Documentation
G. References

EXECUTIVE SUMMARY

NV5, Inc. (NV5) has completed a Phase I Environmental Site Assessment (ESA) of the property located at 16201 and 16251 Raymer Street, Van Nuys (Los Angeles), Los Angeles County, California (Site). The ESA was performed in conformance with the scope and limitations of ASTM Standard Practice E1527-21. Any exceptions to, or deletions from, this practice are described in Section 1.0 of this report. The assessment was performed to identify conditions indicative of releases and threatened releases of hazardous substances and petroleum products on, at, in, or adjacent to the Site. If identified, these issues are considered recognized environmental conditions (RECs).

Site and Vicinity Description

The Site is located at 16201 and 16251 Raymer Street in Van Nuys (Los Angeles), Los Angeles County, California. The Site consists of two contiguous parcels of land (approximately 5.52 acres in size) that are identified as Los Angeles County Tax Assessor's Parcel Numbers 2205-029-800 and 2205-029-801.

The Site is located in an area primarily developed for commercial/industrial use. Current uses of the adjoining properties include: an active railway to the north, a used car sales business to the east, an electrical and communication equipment distribution warehouse, and Raymer Street followed by a food vendor (Door Dash), a cabinet manufacturer and distributor, a solar equipment distributor, and a floor and wall tile showroom and distribution warehouse, to the south.

Site Use and History

The Site is developed with an equipment yard and maintenance facility for AT&T. The eastern portion of the Site, 16201 Raymer Street is developed with a two-story office building/automotive maintenance garage, and two single-story equipment storage buildings. The western portion of the Site, 16251 Raymer Street, is developed with a concrete tilt-up warehouse building that is used for vehicle storage and offices. The remainder of the Site consists of paved vehicle parking and exterior equipment storage lots. NV5 understands that the tenant, AT&T, is in the process of vacating the Site.

The Site was historically undeveloped prior to 1947. By the early 1950's the eastern portion of the Site was developed with a dirt racetrack. Between 1964 and 1967, the present-day structures on the eastern portion of the Site (16201 Raymer Street) were constructed. In 1977, the structure on the western portion of the Site (16251 Raymer Street) was constructed. The Site has historically been occupied by a telecommunications company (Pacific Bell and AT&T).

Data Gaps

The ASTM Standard defines a data gap as "a lack of or inability to obtain information required by the practice despite good faith efforts by the Environmental Professional to gather such information." A data gap is only significant if other information obtained during the ESA, or professional experience, raises reasonable concerns and affects the ability of the Environmental Professional to identify whether a given issue is a REC. The ASTM Standard requires that the ESA report identify and comment on significant data gaps. No data gaps were identified by NV5 during this assessment.

Conclusions

No evidence of a REC, HREC or CREC was identified at the Site during the Phase I assessment. However, the following evidence of a Vapor Encroachment Condition (VEC) and de minimus condition was identified.

- NV5 identified several nearby and adjacent properties where releases of VOCs into groundwater have been reported. Additionally, soil vapor sampling previously conducted at the eastern adjoining property identified concentrations of VOCs that were indicative of a regional impact and

off-site vapor migration. While no evidence of an on-site release of VOCs has been identified at the Site, the known regional impact and documented off-site releases are considered to represent a VEC.

As no evidence of an on-site release was identified and responsible parties have been identified for the known off-site releases, it is unlikely that that an environmental regulatory agency would require additional assessment or action if the results of this Phase I ESA were brought to their attention. Therefore, as defined by the ASTM, the VEC is considered a *de minimis condition*.

1 INTRODUCTION

NV5 has completed a Phase I Environmental Site Assessment (ESA) of the property located at 16201 and 16251 Raymer Street in the City of Van Nuys (Los Angeles), Los Angeles County, California (Site). The purpose of this assessment was to evaluate the environmental condition of the Site and to satisfy one of the requirements for qualification under the innocent landowner, contiguous property owner, or bona fide prospective purchaser defenses under the federal Comprehensive Environmental Response, Compensation and Liability Act (CERCLA). ASTM Standard Practice E1527-21, and the United States Environmental Protection Agency (EPA) Standards and Practices for All Appropriate Inquiries (40 CFR Part 312) constitute the "all appropriate inquiry into the previous ownership and uses of the property consistent with good commercial or customary practice" as defined in:

1. 42 U.S.C § 9601(35)(B), referenced in the ASTM Standard Practice E1527-21;
2. Sections 101(35)(B) (ii) and (iii) of CERCLA and referenced in the EPA Standards and Practices for All Appropriate Inquiries (40 CFR Part 312); and
3. 42 U.S.C. 9601(40) and 42 U.S.C. 9607(q).

This report was prepared exclusively for use by 16201 Raymer Street, LLC c/o Longpoint Realty Partners (Client). This report may not be relied upon by any other person or entity without NV5's express written permission. The information, conclusions described in this report apply to conditions existing at certain locations at the time when services were performed and are intended only for the specific purposes, locations, time frames and project parameters indicated. NV5 cannot be responsible for the impact of any changes in environmental standards, practices, or regulations after performance of services.

1.1 Objectives

NV5's objective for this environmental assessment was to identify conditions indicative of releases and threatened releases of hazardous substances and petroleum products on, at, in, or to the Site. The assessment was conducted to meet the standards of ASTM Standard Practice E1527-21.

The conclusions provided herein are based on the following:

1. Current and past Site uses and occupancies;
2. Current and past uses of hazardous substances;
3. Waste management and disposal activities that could have caused releases or threatened releases of hazardous substances;
4. Current and past corrective actions and response activities undertaken to address past and on-going releases of hazardous substances;
5. Engineering controls;
6. Institutional controls; and
7. Evaluation of properties adjoining or located nearby the Site that have environmental conditions that could have resulted in conditions indicative of releases or threatened releases of hazardous substances to the Site.

1.2 Services

NV5 performed the following services to assess the Site:

1. Reviewed historical sources of information;
2. Searched for recorded environmental clean-up liens;
3. Reviewed Federal, State, Tribal, and local government records;
4. Visually inspected the Site and the adjoining properties;
5. Evaluated any specialized knowledge or experience on the part of the purchaser; and
6. Determined commonly known or reasonably ascertainable information about the Site.

1.3 Assumptions

NV5 has assumed the following for the purposes of this assessment:

1. Information provided during any interview (written or oral) was accurate and correct;
2. Database information reviewed was accurate and correct;
3. Historical information reviewed was accurate and correct;
4. Information reviewed at any governmental agency was accurate and correct;
5. Groundwater flow and depth to groundwater, unless otherwise specified by on-site well data or well data from adjacent sites, are assumed based on contours depicted on the United States Geological Survey (USGS) Topographic Maps; and
6. The Site has been correctly and accurately identified by the Client, Client representatives, Site contact, Site owner, and/or Site representatives.

1.4 Limitations

This assessment is limited to the standards set forth in ASTM Standard Practice E1527-21. This report specifically excludes assessment of the following:

1. Asbestos and asbestos-containing building materials;
2. Biological agents;
3. Cultural and historic resources;
4. Ecological resources;
5. Endangered species;
6. Health and safety;
7. Indoor air quality unrelated to releases of hazardous substances or petroleum products into the environment;
8. Industrial hygiene;
9. Lead-Based Paint;
10. Lead in Drinking Water;
11. Mold;
12. Radon;
13. Regulatory compliance; and
14. Wetlands.

Please note that considerations identified by ASTM as beyond the scope of a Phase I ESA may still affect business environmental risk at a given property. These environmental issues or conditions may warrant assessment based on the type of property transaction; however, they are considered non-scope issues under ASTM Standard Practice E1527-21 and not included in this assessment.

The conclusions and findings set forth in this report are strictly limited in time and scope to the date of the evaluation. The conclusions presented in this report are based solely on the services described herein, and not on scientific tasks or procedures beyond the scope of agreed-upon services or the time and budgeting restraints imposed by the Client. No subsurface exploratory drilling or sampling of any kind was conducted under the scope of this work. Unless specifically stated otherwise in the report, no chemical or physical analyses have been performed during the performance of this Phase I ESA.

Some of the information provided in this report is based upon personal interviews, and research of available documents, records, and maps held by the appropriate government and private agencies. This information is subject to the limitations of historical documentation, availability, and accuracy of pertinent records and the personal recollections of those persons contacted. As applicable, NV5 has relied in good faith upon representations and information furnished by individuals with respect to operations and existing property conditions, to the extent that they have not been contradicted by data obtained from other

sources. Accordingly, NV5 accepts no responsibility for any deficiencies, omissions, misrepresentations, or fraudulent acts of persons interviewed.

Property conditions, as well as local, state, tribal, and federal regulations can change significantly over time. Therefore, the conclusions presented in this study apply strictly to the environmental regulations and property conditions existing at the time the study was performed. Available information has been analyzed using currently accepted assessment techniques and it is believed that the inferences made are reasonably representative of the Site. NV5 makes no warranty, express or implied, except that the services have been performed in accordance with generally accepted environmental property assessment practices applicable at the time and location of the study.

This Phase I ESA is not, and should not be construed as, a warranty or guarantee about the presence or absence of hazardous substances or petroleum products that may affect the Site. The assessment is not intended to assure clear title to the Site in question. The sole purpose of investigation into Site title records is to ascertain a historical basis of prior land use and environmental liens. All findings and conclusions stated in this report are based upon facts, circumstances, and industry-accepted procedures for such services as they existed at the time this report was prepared (i.e., federal, state, and local laws, rules, regulations, market conditions, economic conditions, political climate, and other applicable matters). All findings and conclusions stated in this report are based on the data and information provided, and observations and conditions that existed on the date and time of the Site visit. Responses received from local, state, or federal agencies or other secondary sources of information after the issuance of this report may change certain facts, findings, conclusions, or circumstances to the report. A change in any fact, circumstance, or industry-accepted procedure upon which this report was based may adversely affect the findings and conclusions expressed in this report.

1.5 Terms

The following terms are used in this report:

- “Site” refers to the property within the approximate boundaries described in Section 2;
- “Adjoining property” refers to properties adjacent to the Site that share a common boundary with the Site; and
- “Site vicinity” refers to the area within an approximate 1-mile radius of the Site.
- “Recognized Environmental Conditions” (RECs) – The presence or likely presence of any *hazardous substances* or *petroleum products in, on, at or to the* Site: (*1*) due to release to the environment; (*2*) under conditions indicative of a *release* to the *environment*; or (*3*) under conditions that pose a *material threat* of a future *release* to the *environment*. *De minimis conditions* are not *recognized environmental conditions*.
- “Controlled Recognized Environmental Condition” (CREC) – A recognized environmental condition resulting from a past *release* of *hazardous substances* or *petroleum products* that has been addressed to the satisfaction of the applicable regulatory authority (for example, as evidenced by the issuance of a no further action letter or equivalent, or meeting risk-based criteria established by regulatory authority), with *hazardous substances* or *petroleum products* allowed to remain in place subject to the implementation of required controls (for example, *property use restrictions*, *activity and use limitations*, *institutional controls*, or *engineering controls*). A condition identified as a *controlled recognized environmental condition* does not imply that the *Environmental Professional* has evaluated or confirmed the adequacy, implementation, or continued effectiveness of the required control that has been, or is intended to be, implemented.
- “Historical Recognized Environmental Condition” (HREC) – A past *release* of any *hazardous substances* or *petroleum products* that has occurred in connection with the Site and has been addressed to the satisfaction of the applicable regulatory authority or meeting unrestricted use criteria established by a regulatory authority, without subjecting the Site to any required controls

(for example, Site use restrictions, *activity and use limitations*, *institutional controls*, or *engineering controls*).

- "Migrate/migration" – For the purposes of this practice, "migrate" and "migration" refer to the movement of *hazardous substances* or *petroleum products* in any form, including, for example, solid and liquid at the surface or subsurface, and vapor in the subsurface.
- "Hazardous Substances" – The term "hazardous substance" is used here in general accordance with its use as defined in the following regulations:

  -- Comprehensive Environmental Response, Compensation, and Liability Act (CERCLA) of 1980, as amended; and

  -- Superfund Amendment and Reauthorization Act (SARA) of 1986, as amended.

- The words "impact" or "impacted" are used to mean the effect or result of a release of a hazardous substance or petroleum product at the Site. Search distances for government agency lists were those designated by the ASTM E 1527-21 standard.

1.6 Environmental Professional

This document has been prepared by an Environmental Professional as defined by the EPA, 40 CFR Part 312.10. All work performed for this assessment was performed by or under the direct supervision of an Environmental Professional.

2 SITE DESCRIPTION

Mr. Eric Fraske, of NV5, conducted a Site reconnaissance on October 13, 2023. The descriptions provided herein are based on information provided by the current Site representatives and on observations made during that visit. Site Location and Site Vicinity maps depicting the areas and features described in the following sections are provided in Figures 1 and 2. Representative Site photographs are included in Appendix A.

2.1 Site Location and Use

2.1.1 Location and Description

The Site is located at 16201 and 16251 Raymer Street in Van Nuys (Los Angeles), Los Angeles County, California. The Site consists of two contiguous parcels of land (approximately 5.52 acres in size) that are identified as Los Angeles County Tax Assessor's Parcel Numbers 2205-029-800 and 2205-029-801.

2.1.2 Development and Current Use

The Site is developed with an equipment yard and maintenance facility for AT&T. The eastern portion of the Site, 16201 Raymer Street is developed with a two-story office building/automotive maintenance garage, and two single-story equipment storage buildings. The western portion of the Site, 16251 Raymer Street, is developed with a concrete tilt-up warehouse building that is used for vehicle storage and offices. The remainder of the Site consists of paved vehicle parking and exterior equipment storage lots. NV5 understands that the tenant, AT&T, is in the process of vacating the Site.

2.2 Utility Service Providers

Utility service providers to the Site were reported to be the following:

- Electrical service is provided by Los Angeles Department of Water and Power.
- Potable water service is provided by Los Angeles Department of Water and Power.

- Sewer service is provided by Los Angeles Department of Water and Power.
- Natural gas service is provided by Southern California Gas.

2.3 Chemical and Petroleum Storage Areas

16201 Raymer Street

Small containers (<5-gallons in size) of various automotive fluids, propane tanks, and petroleum products (oils, greases, coolants, etc.) were observed during the Site reconnaissance. The containers were observed to be in good conditions with no evidence of leaks or spills. Their presence is not considered to represent an REC.

2.3.1 Drums and Totes

16201 Raymer Street

Several drums of waste oil and antifreeze were observed within the shop maintenance area. The drums were stored on top of spill pallets. The drums are removed on an as needed basis by Quest Recycling Services, LLC. No evidence of a significant spill or release from these drums was observed during the Site reconnaissance.

No other evidence of drums or totes at the Site was observed or reported during the Site reconnaissance.

2.4 Storage Tanks

2.4.1 Aboveground Storage Tanks (ASTs)

16201 Raymer Street

On 500-gallon used oil AST, one 110-gallon new automotive oil AST, one 100-gallon hydraulic oil AST, and two 60-gallon hydraulic oil ASTs were observed within the service bays of the main building. No evidence of spills, leaks or releases of diesel fuel from the ASTs was observed during the Site reconnaissance.

No other evidence of ASTs at the Site was observed or reported during the Site reconnaissance.

2.4.2 Underground Storage Tanks (USTs)

No evidence of USTs at the Site was observed or reported during the Site reconnaissance. However, regulatory records pertaining to several USTs that were previously removed from the Site were identified during this assessment. Please refer to Section 5.1.1 for further discussion.

2.4.3 Septic Tanks

No septic tanks were observed or reported to be present at the Site during the Site reconnaissance.

2.5 Polychlorinated Biphenyls (PCBs)

Several pole-mounted transformers were observed along Raymer Street. No evidence of leaks or releases from the transformers was observed. The presence of the transformers is not considered to represent an REC.

2.6 Floor Drains, Sumps, and Clarifiers

16201 Raymer Street

One in-ground three-stage clarifier was observed within a service bay in the vehicle maintenance garage. What also appeared to be evidence of a removed or abandoned clarifier (concrete floor patches) was also

observed in an adjacent service bay. No evidence of spills, leaks, or releases of hazardous substances or petroleum products into either clarifier was observed or reported during this Site Reconnaissance. Based on the observed condition of the clarifier(s) they are not considered to represent an REC. Furthermore, NV5 understands that AT&T is responsible for the clarifiers' removal and any associated remediation should evidence of a release from either clarifier be identified during removal.

No other evidence of Sumps, floor drains or clarifiers were identified at the site with the exception of several floor drains that were observed in restroom areas of the various Site buildings. No evidence of illicit dumping of hazardous materials or petroleum products was observed in the vicinity of these drains.

2.7 Back-up Power Generation

No back-up power generation systems were observed or reported to be present at the Site.

2.8 Cooling Towers

No cooling towers were observed on the Site.

2.9 Elevators, Lifts and Compactors

16201 Raymer Street

Two in-ground hydraulic vehicle lifts were observed within service bays in the vehicle maintenance garage. No evidence of leaks or releases from the lifts was observed.

No other elevators, lifts, or compactors were observed or reported to be on the Site.

2.10 Odors

No strong, pungent, or noxious odors indicative of a past release of hazardous substances or petroleum products were identified during the course of this assessment.

2.11 Pools of Liquid

No standing surface water or other pits, ponds, or lagoons potentially containing hazardous substances or petroleum products were identified within the Site.

2.12 Surface Staining

No surface staining indicative of a past release of hazardous substances or petroleum products were identified during the course of this assessment.

2.13 Stressed Vegetation

No significantly stressed vegetation or other indications of potential release of hazardous substances or petroleum products were observed during the Site reconnaissance.

2.14 Solid Waste

No evidence of solid waste dumping or releases was observed during the Site reconnaissance.

2.15 Wells

Several groundwater monitoring wells were observed in the parking areas of the southern adjoining properties (See Figure 2). These wells are believed to be associated with on-going site assessment at the property known as the Rexford Industrial – Van Nuys Airport Industrial Center, LLC (See Section 5.2).

No monitoring wells were observed or reported to be present on the Site properties.

2.16 Adjacent Properties

The Site is located in an area primarily developed for commercial/industrial use. The following land use in the near vicinity of the Site was observed:

Direction	Property Tenant Name	Property Address	Business Operation
North	SCRRA	Not Applicable	Active railroad
East	Wholesale Investments Auto Sales	16161 Raymer Street	Used Car Sales
South	Door Dash	16270 Raymer Street	Food Vendor
	Siggia Wholesale Cabinets	16260 Raymer Street	Cabinet Manufacturer and Distributor
	LA Solar Group	16238 Raymer Street	Solar Energy Equipment Distributor and Supplier
	Tile Shop	16216 Raymer Street	Floor and Wall Tile Showroom and Warehouse
West	Graybar Electric	16301 Raymer Street	Electrical and Communication Component Distributor and Supplier

3 SITE SETTING

3.1 Topography

The 2018 United States Geological Survey (USGS), Van Nuys 7.5 Minute Topographic Quadrangle map of the Site and surrounding vicinity was reviewed. The elevation of the Site is approximately 796 feet above mean sea level (msl). The Site and surrounding topography slope downward towards the south. A copy of the USGS 7.5 Minute Topographic Map is included in Appendix B.

3.2 Regional Geology and Hydrology

The following description of regional geology and hydrology was developed based on regional information presented in the site-specific Environmental Data Resources (EDR) Radius Map Report (2023) and the State Water Resources Control Board's online *Geotracker* database.

According to United States Department of Agriculture (USDA) soil data published in the EDR report, soils underlying the Site are classified as *Conejo Clay Loam*. Soils of this type have slow infiltration rates that impede downward movement of water and have moderately fine to fine textures.

According to groundwater information published on the State of California Geotracker website for Former Litton Data Systems Inc. Site located at 8000 Woodley Avenue (approximately 800 feet southeast of the Site), the shallowest groundwater in the vicinity of the Site is anticipated to be present at depths of approximately 201 to 211 feet below ground surface (bgs) and flows toward the east.

3.3 Flood Plain

According to Federal Emergency Management Agency flood plain data presented in the EDR Report, the Site is not located withing the boundaries of the 100-year or 500-year flood zones (EDR, 2023). The EDR Report is presented as Appendix B.

3.4 Wetlands

According to map data published on the United States Department of Fish and Wildlife (USFW) National Wetlands Inventory, no wetlands are mapped on the Site. A screenshot is provided in Appendix C.

3.5 Water Bodies

No water bodies were observed on or adjacent to the Site during the Site reconnaissance.

3.6 Oil and Gas Wells

According to the State of California Geologic Energy Management Division (CalGem) online Well Finder application, no oil/gas are located on or adjacent to the Site.

4 CLIENT/USER-PROVIDED INFORMATION

NV5 considers the Client to be the 'User' of our assessment, defined in ASTM Practice E1527-21 as "the party seeking to use Practice E1527 to complete an environmental site assessment of the subject property". A User may include, without limitation, a potential purchaser of property, a potential tenant of property, an owner of property, a lender, or a property manager. The User has specific obligations for completing a successful application of this practice.

The EPA All Appropriate Inquiry Rule (40 CFR Part 312) and ASTM E1527-21 § 6 require the User to answer certain questions related to the Site in order to obtain certain LLPs from CERCLA liability. To facilitate this process, NV5 provided the client with a User Questionnaire, which is presented in Appendix F. A summary of the required questions and client responses is provided below.

4.1 Title Records

Title records were not provided to NV5 by the Client/User for review. However, the EDR Lien and AUL Search report included a listing of property deeds for the Site from 1980 onward, as summarized on the following table.

Parcel: 2205-02-9800

Recorded	Instrument	Grantee	Grantor
9/21/23	0634630	16201 Raymer Street, LLC	LRF2 LaVan Nuys Industrial Portfolio, LLC
4/18/23	422918	LRF2 LaVan Nuys Industrial Portfolio, LLC	RN Daily Van Nuys, LLC
7/21/17	817611	RN Daily Van Nuys, LLC	Richard N. Daily Trust
6/13/1997	882138	Richard N. Daily Trust	Richard N. Daily
3/28/1997	475814	Richard N. Daily	Dean C. Daily II, et al
12/30/1996	2093336	Dean C. Daily II, et al	Dean C. Daily Estate

Parcel: 2205-02-9801

Recorded	Instrument	Grantee	Grantor
9/21/23	0634630	16201 Raymer Street, LLC	LRF2 LaVan Nuys Industrial Portfolio, LLC
4/18/23	422918	LRF2 LaVan Nuys Industrial Portfolio, LLC	RN Daily Van Nuys, LLC
7/21/17	817611	RN Daily Van Nuys, LLC	Richard N. Daily Trust
6/13/1997	882138	Richard N. Daily Trust	Richard N. Daily
3/28/1997	475814	Richard N. Daily	Dean C. Daily II, et al
12/30/1996	2093336	Dean C. Daily II, et al	Dean C. Daily Estate

The EDR Lien and AUL report is presented in Appendix D.

4.2 Clean-Up Liens

No knowledge of any clean-up liens against the Site was reported by the Client/User. Furthermore, the EDR Environmental Lien and AUL Search report did not identify any environmental liens for the Site (Appendix D).

4.3 Activities and Use Limitations

No knowledge of any activities and use limitations against the Site were reported by the Client/User. Furthermore, the EDR Environmental Lien and AUL Search report did not identify any activities and use limitations for the Site (Appendix D).

4.4 Specialized Knowledge

No specialized knowledge identifying evidence of a REC was disclosed by the Client/User during this assessment.

4.5 Commonly Known Information

No commonly known information identifying evidence of a REC was disclosed by the Client/User during this assessment.

4.6 Previous Environmental Assessments

The Client provided NV5 with a copies of previous Phase I ESA reports prepared for the Site. The reports are summarized below, and pertinent sections of the reports presented in Appendix F.

Phase I Environmental Site Assessment Report – Multiple Properties, 16140-16320 Raymer Street and 8085 Woodley Avenue, Van Nuys, California 91406. Prepared by Hazard Management Consulting (HMC). Prepared for RN Daily Van Nuys, LLC. Dated December 2, 2021.

This report was prepared for multiple properties located along Raymer Street, including the Site. At the time of this report, the Site was developed with the present-day improvements and occupied by AT&T. HMC noted the previous removal of a 12,000-gallon UST from the eastern portion of the Site along with the presence of a three-stage clarifier, two in-ground hydraulic lifts, and multiple containers and ASTs containing motor oil and various other automotive maintenance fluids at the Site.

HMC considered the presence of the three-stage clarifier at the Site to represent a REC based on the potential for a subsurface release. HMC also identified the in-ground hydraulic lifts, the former use of several nearby properties in the Site vicinity for aerospace manufacturing, and the presence of multiple nearby off-site soil gas plumes containing VOCs to represent RECs. No recommendations were included in the report.

Phase I and Limited Environmental Site Assessment Report – Raymer Street Industrial Portfolio, 16300/16310, 16320, 16201, 16251, 16161, and 16140/16141 Raymer Street and 8085 Woodley Avenue, Van Nuys (Los Angeles), California 90670. Prepared by NV5, Dated March 16, 2022.

This report was prepared for multiple properties located along Raymer Street, including the Site. At the time of this report, the Site was developed with the present-day improvements and occupied by AT&T. NV5 noted the previous removal of USTs from the Site in 1997, 1985, and 2005 along with the presence of a three-stage clarifier, two in-ground hydraulic lifts, and multiple containers and ASTs containing motor oil and various other automotive maintenance fluids at the Site.

During the Phase I ESA, the following evidence of a Significant Data Gap was identified.

- *Historical records have indicated that the eastern portion of the property (located at the present day 16140/16141 and 16161 Raymer Street addresses) were previously developed for manufacturing. NV5 attempted to determine if hazardous materials or petroleum products were previously used at this facility, and if so, where on the Site they may have been used. However, this determination could not be made due to the age of operation and limited regulatory and historical information available regarding past site operations and activities.*

To address the abovementioned data gaps, a limited Phase II ESA, consisting of a geophysical survey and soil vapor sampling, was conducted. On February 18, 2022, NV5 advanced a total of eleven soil borings (B1 through B11) at the properties located at 16140/16141 and 16161 Raymer Street (eastern adjoining property) utilizing direct-push drilling equipment. Soil vapor wells were installed within each boring to assess concentrations of VOCs that may be present. Soil vapor probes were installed at approximately 5 feet bgs at each sample location and an additional probe was installed at a depth of 15 feet bgs at the four boring locations that were advanced to a depth of 15 feet bgs. Soil vapor samples were collected and analyzed for VOCs by EPA Method 8260 using a mobile laboratory.

The results of the assessment identified concentrations of several VOCs in soil vapor samples collected throughout the investigation area. However, only two VOCs (PCE and TCE) were detected in concentrations that slightly exceed the most stringent calculated draft health-risk commercial/industrial land use screening levels.

NV5 noted that the highest concentrations of PCE and TCE detected during the Phase II were several orders of magnitude below concentrations of TCE and PCE previously detected in soil vapor on adjoining and nearby properties with known releases. Based on the results from NV5's Phase II investigation and the lack of evidence suggesting a release has occurred on the 16140/16141 Raymer Street or 16161 Raymer Street properties, NV5 concluded that the presence of low concentrations of VOCs in the subsurface soil vapor was not indicative of an on-site release. Rather, it appeared that the detected concentrations were likely the result of regional subsurface impacts, which can be expected in areas with a history of widespread and longstanding industrial use, or past releases from nearby properties.

Based on the results of the Limited Phase II assessment, NV5 concluded that no evidence of a REC, HREC or CREC was identified during the Phase I assessment. However, the following evidence of a Vapor Encroachment Condition (VEC) and de minimus condition was identified.

- *"According to regulatory records published on the DTSC Envirostor website, one nearby/adjoining facility, the Van Nuys Industrial Center, has reported historical releases of Volatile Organic Compounds (VOCs) into soil, soil vapor, and groundwater on their property. In February 2022, NV5 collected soil vapor samples from portions of the Site directly adjacent to a property located within the Van Nuys Industrial Center where a release of VOCs had been identified. The results of the Phase II ESA identified the evidence off-site migration of VOC impacted soil vapor on to the Site from off-site releases. No evidence of a past release at the Site was identified.*

  The identified concentrations of VOCs in the soil vapor are considered to represent a VEC. As no evidence of an on-site release was identified and responsible parties have been identified for the potential off-site releases, it is unlikely that that an environmental regulatory agency would require additional assessment or action if the results of the Phase I and Limited Phase II assessments were brought to their attention. Therefore, as defined by the ASTM, the detected concentrations of VOCs in soil vapor would be considered a de minimis condition."

No further assessment was recommended. NV5 did note that if Site land use is changed or redevelopment or construction activities are done, that the use of a vapor mitigation system should be considered and potentially implemented.

5 RECORDS REVIEW

5.1 Governmental Databases

NV5 contracted EDR to perform a radius search of governmental databases for this project. The distribution of listed sites with respect to the Site is tabulated and mapped in EDR's Radius Map Report, which can be found in Appendix B. The reader is referred to the table, which can be found near the front of EDR's report.

NV5 conducted a review of the above-referenced database reports and provides the following findings based on sites that have the potential to impact the Site, with respect to the reported easterly groundwater flow direction. Our findings are based on the assumption that a hazardous material released to the subsurface generally does not migrate laterally within unsaturated soil for a significant distance. Although a hazardous substance or petroleum product can migrate in groundwater in a generally down-gradient direction, there are limitations to this interpretation such as groundwater depth, soil lithology and other subsurface barriers.

5.1.1 Site Database Findings

EDR's report identified the Site addresses, as summarized below.

Facility Name & Address	**16201 Raymer Street Van Nuys, CA 91406**	**Site**
Database(s) Listed: CHMIRS		
According to this listing, approximately 2 quarts of antifreeze were spilled at this facility in March 2007. No additional actions were reported. Based on the nature of the release, this listing is not considered to represent a REC.		

Facility Name & Address	**ATT 16201 Raymer Street Van Nuys, CA 91406**	**Site**
Database(s) Listed: Haulers		
The current Site tenant was identified on the Haulers database, which is a database related to the collection and disposal of automobile tires. This listing is not considered to represent a REC.		

Facility Name & Address	**Pacific Bell/ATT 16201 and 16251 Raymer Street Van Nuys, CA 91406**	**Site**
Database(s) Listed: RCRA VSQ, FINDS/ECHO, HAZNET, HWTS, UST, CERS HAZWASTE, SWEEPS UST, HIST UST, CA FID UST, HAZMAT, CERS		
According to the RCRA-Very Small quantity Generator (VSQ) database, the Pacific Bell facility located at the Site is a conditionally exempt small quantity generator of hazardous wastes. The facility was previously registered as a Large Quantity Generator of hazardous wastes from 1990 to 2022. According to the HAZNET and HWTS databases, this facility reported the disposal of hazardous wastes including unspecified aqueous solutions, waste oil and mixed oil, aged or surplus organics, and oil/water separation sludge. According to the UST, SWEEPS UST, and CA FID UST databases, this facility is the registered location of a 12,000-gallon gasoline UST. Los Angeles Fire Department (LAFD) records indicated that one 12,000-gallon UST was removed in 2005. Post removal soil sampling did not identify evidence of a past release from the UST and the UST removal was granted no further action status by the LAFD. LAFD records also appear to indicate that an additional 12,000-gallon fuel UST was previously removed from the facility in 1997 and a 285-gallon waste oil UST was previously removed from the facility in 1989. Based on post removal soil sampling, both previous removals were also granted no further action status by the LAFD. According to the Los Angeles HMS and CERs databases, this facility is an active chemical storage facility and registered location of an aboveground storage tank (AST). No violations were identified during the most recent Fire Department inspection in 2021. No leaks, spills, releases, or violations are reported at this address. Based on the lack of evidence suggesting a release of hazardous materials and/or petroleum products has occurred at this facility, this listing is not considered to represent a REC.		

It should be noted that the EDR Radius Map report erroneously depicted the Site and surrounding properties to be located within the boundaries of a National Priority List (NPL) region, known as the San Fernando Valley (Area 1) North Hollywood, CA Site. This NPL region is a known area of impacted groundwater that is the result of multiple past releases from various manufacturing facilities. NV5 reviewed the mapped boundaries of the San Fernando Valley NPL region on the USEPA's website https://cimc.epa.gov/ords/cimc/f?p=CIMC:MAP:0::NO::P71_IDSEARCH:SF_SITE_ID|0902251 which indicated that the actual boundary of this NPL region is located over four miles east of the Site. NV5 confirmed with EDR that the region was incorrectly mapped. This NPL region is not considered to represent an REC.

5.1.2 Adjoining Property Database Findings

EDR's report identified one of the adjoining properties, as summarized on the following table.

Facility Name & Address	**Aviall 16260 Raymer Street Van Nuys, CA 91406**	**Southern Adjoining Property**
Database(s) Listed: RCRA-SQG, FINDS, ECHO, HAZNET, HWTS		
This facility was identified as a small quantity hazardous waste generator. According to the FINDS and ECHO databases, no enforcement or violations were reported at this facility. According to the HAZNET database, this facility has reported the disposal of oxygenated solvents. No violations were reported. Based on the lack of evidence suggesting a release of hazardous materials and/or petroleum products has occurred at this facility, these listings are not considered to represent an REC.		

5.1.3 General Vicinity Database Findings

EDR's report identified multiple off-Site facilities within applicable ASTM search radii. NV5 considered all of the listed sites unlikely to impact the Site, based upon factors including (but not limited to):

- The nature of the listing;
- The use of the facility;
- When the site was listed and its current listed status;
- The developmental density of the setting;
- The distance between the listed facilities and the Site as related to the distance that releases are likely to migrate based on local surface and subsurface drainage conditions;
- The presence of intervening drainage divides; and/or
- The inferred groundwater movement.

Two nearby facilities of note are further discussed below.

Facility Name & Address	**Van Nuys Airport Industrial Center 16345 Raymer Street Van Nuys, CA 91406**	**Direction: WNW Distance: ~330 Feet**
Database(s) Listed: Envirostor and VCP		
This property address is located northwest of the Site at the location of the present-day school bus parking lot. The following information regarding this property was published on the State of California Envirostor webpage. *"A multistory office building with surrounding paved parking is proposed for development on a 2.68-acre parcel at the Van Nuys Airport Industrial Center. The subject property was originally part of a larger parcel that had an address of 16333 Raymer Street, but was assigned the 16345 Raymer Street address in 2007. The parcel is bordered by the railroad right-of-way on the north with industrial buildings north of the railroad right-of-way, the Van Nuys Airport on the west and office buildings on the parcels to the south and east.* *The property was utilized for agricultural purposes before 1928 until at least 1938. The U.S. Army Air Corps was the original developer of the property starting in the 1940s. The U.S. Army Air Corps parked and repair planes on the property. By 1947 a large industrial building with several smaller buildings were present and the site had access to the airport on the west and south side during the late*		

Facility Name & Address	Van Nuys Airport Industrial Center 16345 Raymer Street Van Nuys, CA 91406	Direction: WNW Distance: ~330 Feet

1940s or early 1950s. The site was generally fully developed by the 1960s and occupied by various commercial/industrial/warehouse tenants until 2005. The structures on the property were demolished, pavement removed and the site was graded during 2005. Above and below ground storage tanks were present and later removed from the property. A brick-lined dry well was identified in the northwest corner of the property and backfilled with sand-cement slurry during the 2005 grading. The property is currently vacant.

Numerous areas of environmental concern were identified on the property during a Phase I study triggering multiple field investigations which detected soil, soil gas, and groundwater contamination. Soil gas samples found concentrations of volatile organic compounds (VOCs) including tetrachloroethylene(PCE) and trichloroethylene (TCE) exceeding California Human Health Screening Levels (CHSSLs) throughout most of the property, but mainly in the northwesterly portion of the site. Other VOCs detected included 1,1-dichloroethylene and 1,1,1-trichloroethane, with concentrations below CHSSLs screening levels.

TCE was detected in most soil samples at concentrations greater than the industrial Preliminary Remediation Goals (PRGs) screening levels. Other VOCs found included 1,2,4-trimethylbenzene and 1,1,1-trichloroethane with concentrations below industrial PRGs. Slightly elevated levels of total petroleum hydrocarbon (TPH) were detected in soil below the industrial PRGs. Low concentrations of benzene, m,p-xylenes, o-xylenes, ethylene's, and toluene were also detected in soil below the industrial PRGs. Concentrations of heavy metals were within regulatory guidelines.

One groundwater monitoring well is present at the site. Multiple rounds of groundwater sampling and analyses has detected TCE exceeding Maximum Contaminant Levels. The depth to groundwater is about 195 feet.

Consultant requested project be put on hold for one year due to economic crisis. Extension request granted via email.

A request to terminate the VCA was submitted on April 17, 2013 by the project proponent, Dean Daily Trust. The VCA was terminated effective May 14, 2013. The Site is listed as Inactive – Action Required.

New VCA was signed by a new proponent, Rexford Industrial, on September 1st, 2021. The new property boundaries encompass 31.1 acres and include additional addresses in the city of Van Nuys. Further Site Characterization is underway."

NV5 reviewed the application for the new VCA along with the new VCA. A site map attached to the new VCA indicated that the project site is comprised of two project areas. The north project area includes several of the nearby western and southern adjoining properties located along Raymer Street. The southern project area, located approximately ¼ mile south of the Site, consists of multiple properties located along Stagg Street. The VCA application indicated that past assessment activities have identified the presence of chlorinated and petroleum related VOCs in subsurface soils, soil vapor, and groundwater.

According to previous Site assessment reports published on the State of California Envirostor website, past releases of chlorinated solvents into soil, soil vapor, and groundwater have been identified at the adjoining property located at 16216 Raymer Street (currently occupied by The Tile Shop) and the nearby property located at 16345 Raymer Street (currently occupied by Tumbleweed Transportation). Sampling data published in these reports identified concentrations of TCE in soil vapor as high as 98,000 micrograms per cubic meter in samples collected at these properties. Groundwater impacted with TCE (7.9 micrograms per liter), which is slightly above the California Drinking Water Maximum

Facility Name & Address	**Van Nuys Airport Industrial Center 16345 Raymer Street Van Nuys, CA 91406**	**Direction: WNW Distance: ~330 Feet**

Contaminant Level of 5 micrograms per liter was detected in a sample collected at 16216 Raymer Street. The extent of impacted soil vapor and groundwater have not been defined, but concentrations of the detected chlorinated solvents appear to decrease with proximity to the Site.

According to a Supplemental Site Investigation Workplan, dated November 2022, additional soil vapor and groundwater sampling on the eastern and southern adjoining properties were planned to further assess the extent of the previously identified impact. According to information published on the Envirostor website, the fieldwork associated with this additional assessment was completed in August 2023; however, no reports or data for the investigation have been published as of the date of this report.

Facility Name & Address	**Crown Cork & Seal Co. Inc. 8201 Woodley Avenue Van Nuys, CA 91406**	**Direction: North Distance: ~100 Feet**

Database(s) Listed: Envirostor, LUST, HIST CORTESE, HWP, NPDES, CIWQS

This facility is located north of the Site, across the railroad tracks.

This facility was former aluminum beverage can manufacturing factory that ceased operations in 1994 after extensive damage caused by the Northridge earthquake. During facility closure activities, VOC and petroleum hydrocarbon impacted soils were identified in the vicinity of USTs. Subsequently, approximately 1,366 tons of impacted soil and concrete was excavated and removed.

Additionally, it was reported that the can making process generated several waste streams including waste petroleum-based and synthetic coolant oils, acids, non-chlorinated solvents, alcohol, lacquers, inks, coatings, chlorinated solvents, waste oils, and waste waters.

Contaminants of concern identified at this facility during the previous investigations include: petroleum hydrocarbons, chlorinated VOCs, methyl ethyl ketone, acetone, methanol, acids, metals, and several other VOCs and semi-volatile organic compounds (SVOCs).

In 2017, the DTSC issued a notice of decision for remedy selection. The remedy will consist of a combination of 1) periodic indoor air, soil-pore-gas, and groundwater monitoring, 2) contingency plans for responding to threats to indoor air and/or groundwater being recognized in the monitoring data, 3) institutional controls such as a land use covenant, and 4) a corrective action assurance of financial responsibility to assure that money is available to implement all the elements of the selected remedy.

Groundwater, soil vapor, or other sampling reports were not published on the Envirostor website for NV5's review.

5.2 Regional Agency Offices

NV5 submitted information requests to the various county and regional agencies that may have records with regard to environmentally oriented concerns affecting the Site, in accordance with ASTM E1527-21 requirements. Should significant records be identified at a later date, an addendum to this report will be issued. Documentation obtained from regulatory agency requests is presented in Appendix C.

Agency	Records Summary
Los Angeles County Fire Department	16201 Raymer Street Inspection records from 1999, 2004, 2007, 2011, 2014, 2015, 2018, and 2021. One violation cited in 2018 for failure to maintain copies of waste oil manifests.
Los Angeles County Public Works	No records were identified for the Site addresses.
City of Los Angeles Fire Department	16201 Raymer Street One 12,000-gallon UST was removed in 2005. Post removal soil sampling did not identify evidence of a past release from the UST and the UST removal was granted no further action status by the LAFD. LAFD records also appear to indicate that an additional 12,000-gallon fuel UST was previously removed from the facility in 1997 and a 285-gallon waste oil UST was previously removed from the facility in 1989. Based on post removal soil sampling, both previous removals were also granted no further action status by the LAFD.
City of Los Angeles Building Department	Permits obtained by NV5 from this agency consisted of certificates of occupancy and building permits related to various tenant improvements.

5.3 Historical Records

NV5 used USGS topographic (Topo) maps, aerial photographs, fire insurance maps, and historical street directories to provide information about the history of the Site and its surroundings. The resources NV5 reviewed are tabulated as follows and presented in Appendix E.

Historical Resources		
Source Type	**Years Reviewed**	**Source**
USGS Topo Maps	1894, 1896, 1898, 1900, 1902, 1920, 1921, 1926, 1952, 1966, 1972, 1976, 2012, 2015, and 2018	USGS/EDR
Aerial Photograph(s)	1928, 1938, 1947, 1952, 1964, 1967, 1970, 1977, 1981, 1989, 1995, 2002, 2005, 2009, 2012, 2016, and 2020	EDR
Fire Insurance (Sanborn) Maps	No Coverage Letter	EDR
Street Directories	1920 to 2020 (at approximate 5-year intervals)	EDR

5.4 Past Uses – Site

Our interpretation of past uses of the Site, based on the historical data sources listed previously, are tabulated below.

Date	Interpreted Property Use
1928 to 1947	Aerial photographs depict the property to be a vacant field.
1952 to 1964	Aerial photographs depict the eastern portion of the property to be developed with a dirt racetrack. The western portion of the property remains a vacant field.
1967 to 1970	Aerial photographs depict the eastern portion of the property (16201 Raymer Street) to be developed with the present-day commercial structures. The western portion of the property remains a vacant field.
1977 to 2020	Aerial photographs depict the western portion of the property (16251 Raymer Street) and the eastern portion of the property to be developed with the present-day commercial structures. Historical city directories identified the past tenants of the property as: <u>16201 Raymer Avenue</u> • SBC California Pac Bell (2004) • AT&T Service (2009) <u>16251 Raymer Avenue</u> No Listings

5.5 Past Uses – Adjoining Properties

Our interpretation of past uses of the adjoining properties, based on the historical data sources listed previously, are tabulated below.

Date	Description
Northern Adjoining Property	
1928 to 2020	Aerial photographs and Topo maps depict the property to be developed with railroad tracks (Southern California Regional Rail Authority and Southern Pacific Railroad)
Eastern Adjoining Property	
1928	An aerial photograph depicts the property to be a vacant field.
1938	An aerial photograph depicts the property to be developed with a small commercial building.

Date	Description
1939 to 1967	Aerial photographs depict the property to be developed with several small commercial structures. Historic building department records indicated that this property along with the properties to the south (16140 and 16141 Raymer Street) were previously part of a larger single industrial complex identified by the address of 8055 Woodley Avenue. According to the building permits, previous tenants of the property included. • Timm Aircraft Company (1939 to 1942) – Aircraft manufacturing • Dean Daily (1941 to 1965) – Aircraft manufacturing • Columbia Trailers (1950 to 1953) – Trailer manufacturing • Radio Plane (1956 to 1959) – Aerial drone manufacturing Historical city directories did not list the 8055 Woodley Avenue property address.
1977 to 2020	Aerial photographs depict the property to be developed with the present-day commercial structure on the western portion of the property (16161 Raymer Street). The eastern portion of the property (8085 Woodley Avenue) is developed with a paved parking lot. Historical city directories identified the past tenants of the property as: <u>16161 Raymer Street</u> • Cintas the Uniform People (1999 to 2004) • Calber Auto (2006 to 2010) • Wholesale Investment (2014 to 2020) <u>8085 Woodley Avenue</u> No Listings
Western Adjoining Property	
1928 to 1967	Aerial photographs depict the property to be a vacant field.
1970 to 2020	Aerial photographs depict the property to be developed with the present-day commercial structure. Historical city directories identified the past tenants of the property as: <u>16301 Raymer Avenue</u> • General Electric Company Service (1970) • Control Panel Products Operation (1975) • Vickers Overhaul Repair (1991 to 1994) • Zodax (1999) • Sabre Fudge (2001) • Graybar Electric (2009 to 2020) • Van Nuys Industrial Center (2014 to 2020)
Southern Adjoining Property	
1928 to 1952	Aerial photographs depict the property to be undeveloped vacant land.
1964 to 1967	Aerial photographs depict a small commercial building to be present on the easternmost property (16216 Raymer Street). The remainder of the property is vacant land.
1970	Aerial photographs depict the easternmost property (16216 Raymer Street) to be

Date	Description
	developed with the present-day commercial structure. The remainder of the property is vacant land.
1975 to 2020	Aerial photographs depict the properties to be developed with the present-day commercial structures. Historical city directories identified the past tenants of the property as: <u>16216 Raymer Avenue</u> • Wright Business Forms (1971) • Nordco Products (1981) • Fuses Unlimited (1991-1995) • Liberty Engineering (1994-1995) • Andrews Moving and Storage (1999) • The Tile Shop (2004 to 2020) <u>16238 Raymer Avenue</u> • Robers Don Painting and Construction (1991) • Consolidated Electrical Distributor (1995 to 2010) • Royal Wholesale Electric Van Nuys (1995 to 2005) • Pictorvision (2014) • LA Solar Group (2020) <u>16260 Raymer Avenue</u> • Coper Airmotive (1980) • Aviall (1985) • Aviation Parts Distribution (1986) • Price of California (1991) • Precision Works (1991) • E Place Center (1991) • Wagner Wholesale (1994-1995) • Siggia Cabinets and Hardware (2001 to 2020) <u>16270 Raymer Avenue</u> • Nikko Electric and Audio (1975 to 1980) • Anthony Joseph (1991-1995) • Assertinc (1991) • International Safety Systems (1991-1995) • Safe T Quake (1994) • Graybar Electric (1999-2009) • Matrix Cab Parts (2004-2010) • Multi Sales (2020)

5.6 Interviews

NV5 interviewed parties potentially having information about current and/or former conditions at the Site. The parties and their affiliation are listed in the following table.

Interviews		
Name	**Affiliation**	**Role**
Jaime Talmi	Unire Real Estate	Client/User Representative
Johnny (last name not provided)	CBRE/Pacific Bell	Site Contact

- Mr. Talmi completed the User Questionnaire.
- Mr. Johnny escorted our assessor and provided basic Site information. Mr. Johnny indicated that he was not aware of any wells USTs, or areas of known contamination at the Site.

6 NON-SCOPE CONSIDERATIONS

Per the authorized scope of work, items beyond the scope of ASTM E 1527-21 were not addressed as part of this assessment.

7 VAPOR ENCROACHMENT SCREENING

ASTM E1527 requires the Environmental Professional to evaluate the potential for vapor encroachment of chemicals of concern (COC) onto the Site, and to determine if such vapor encroachment constitutes evidence of a REC on the Site. The E1527 Standard Practice does not specifically state the methods that must be used to screen for potential vapor encroachment issues. However, ASTM has developed a separate Standard Guide for Vapor Encroachment Screening on Property Involved in Real Estate Transactions (ASTM E2600-22), which outlines an ASTM E1527 compliant methodology to conduct vapor encroachment screening that was used for this assessment as described below.

7.1 VES Methodology

The goal of conducting Vapor Encroachment Screening (VES) is to identify a vapor encroachment condition (VEC), which is defined as the presence or likely presence of chemicals of concern (COC) vapors in the vadose zone of the Site caused by the release of vapors from contaminated soil and/or groundwater either on or near the Site. If a VEC is identified, the Environmental Professional must determine whether the VEC represents evidence of a REC on the Site under the context of the Phase I ESA Standard Practice. It should be noted that the identification of a VEC on the Site does not necessarily indicate that a potential for migration of vapors into existing or proposed structures on the Site is likely. The Environmental Professional will identify the VEC as a REC where the potential for vapor migration into structures is considered likely, or where the contaminant concentrations in the soil, groundwater, or soil vapors on the Site are significant and likely to result in enforcement against on-site or off-site responsible parties.

The VES utilizes information regarding the potential presence of releases on or near the Site that were collected as a normal part of the Phase I ESA process, such as governmental database records, review of governmental files, historical data sources, etc. The VES Standard Guide requires the Environmental Professional to search for potential sites of concern within specific search radii. The area of concern search radius is 1,760 feet (1/3 mile) for non-petroleum-impacted sites and 528 feet (1/10 miles) for petroleum-impacted sites. The default search distances may be expanded or reduced in the upgradient, downgradient, or cross-gradient directions by the Environmental Professional based on experience in the local area and applying professional judgment to factors such as where a well-defined regional

groundwater flow direction is identified, or whether other geologic features such as low permeability soils or hydrogeologic boundaries such as rivers or streams exist which would tend to limit the potential for migration of groundwater or vapors in a particular direction.

7.2 VES Search Results

NV5 identified several sites of potential concern within the VES search radii, including several nearby and adjacent properties where releases of VOCs into groundwater have been reported. Additionally, soil vapor sampling previously conducted at the eastern adjoining property identified concentrations of VOCs that were indicative of a regional impact and off-site vapor migration. While no evidence of an on-site release of VOCs has been identified, the known regional impact and documented off-site releases are considered to represent a VEC.

8 FINDINGS

Based on the Site reconnaissance, review of historical and available documents, and interviews, NV5 finds the following:

8.1 Current Site Activities

The Site is developed with an equipment yard and maintenance facility for AT&T. The eastern portion of the Site, 16201 Raymer Street is developed with a two-story office building/automotive maintenance garage, and two single-story equipment storage buildings. The western portion of the Site, 16251 Raymer Street, is developed with a concrete tilt-up warehouse building that is used for vehicle storage and offices. The remainder of the Site consists of paved vehicle parking and exterior equipment storage lots. NV5 understands that the tenant, AT&T, is in the process of vacating the Site.

8.2 Historical Site Activities

The Site was historically undeveloped prior to 1947. By the early 1950's the eastern portion of the Site was developed with a dirt racetrack. Between 1964 and 1967, the present-day structures on the eastern portion of the Site (16201 Raymer Street) were constructed. In 1977, the structure on the western portion of the Site (16251 Raymer Street) was constructed. The Site has historically been occupied by a telecommunications company (Pacific Bell and AT&T).

8.3 Off-Site Activities

The Site is located in an area primarily developed for commercial/industrial use. Current uses of the adjoining properties include: an active railway to the north, a used car sales business to the east, an electrical and communication equipment distribution warehouse, and Raymer Street followed by a food vendor (Door Dash), a cabinet manufacturer and distributor, a solar equipment distributor, and a floor and wall tile showroom and distribution warehouse.

8.4 Data-Gaps

The ASTM Standard defines a data gap as "a lack of or inability to obtain information required by the practice despite good faith efforts by the Environmental Professional to gather such information." A data gap is only significant if other information obtained during the ESA, or professional experience, raises reasonable concerns and affects the ability of the Environmental Professional to identify whether a given issue is a REC. The ASTM Standard requires that the ESA report identify and comment on significant data gaps. No data gaps were identified by NV5 during this assessment.

9 CONCLUSIONS

NV5 completed a Phase I ESA of the property located at 16201 and 16251 Raymer Street in Van Nuys (Los Angeles), Los Angeles County, California (Site). The ESA was performed in conformance with the scope and limitations of the ASTM E1527-21 standard. Any exceptions to, or deletions from, this practice are described in Section 1.0 of this report. The assessment was performed to identify conditions indicative of releases and threatened releases of hazardous substances and petroleum products on, at, in, or to the Site.

Conclusions

No evidence of a REC, HREC or CREC was identified at the Site during the Phase I assessment. However, the following evidence of a Vapor Encroachment Condition (VEC) and de minimus condition was identified.

- NV5 identified several nearby and adjacent properties where releases of VOCs into groundwater have been reported. Additionally, soil vapor sampling previously conducted at the eastern adjoining property identified concentrations of VOCs that were indicative of a regional impact and off-site vapor migration. While no evidence of an on-site release of VOCs has been identified, the known regional impact and documented off-site releases are considered to represent a VEC.

  As no evidence of an on-site release was identified and responsible parties have been identified for the potential off-site releases, it is unlikely that that an environmental regulatory agency would require additional assessment or action if the results of this Phase I ESA were brought to their attention. Therefore, as defined by the ASTM, the VEC is considered a *de minimis condition*.

10 QUALIFICATIONS AND SIGNATURE

I declare that, to the best of my professional knowledge and belief, I meet the definition of Environmental Professional as defined in 40 CFR 312.10. I have the specific qualifications based on education, training, and experience to assess a property of the nature, history, and setting of the Site. I have developed and performed the All-Appropriate Inquiries in conformance with the standards and practices set forth in 40 CFR Part 312.

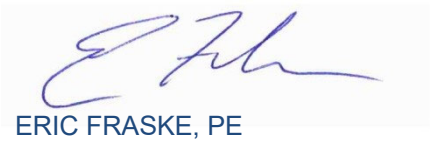

ERIC FRASKE, PE
SENIOR PROJECT MANAGER

Resume and other supporting documentation are maintained on file at NV5.

Figures

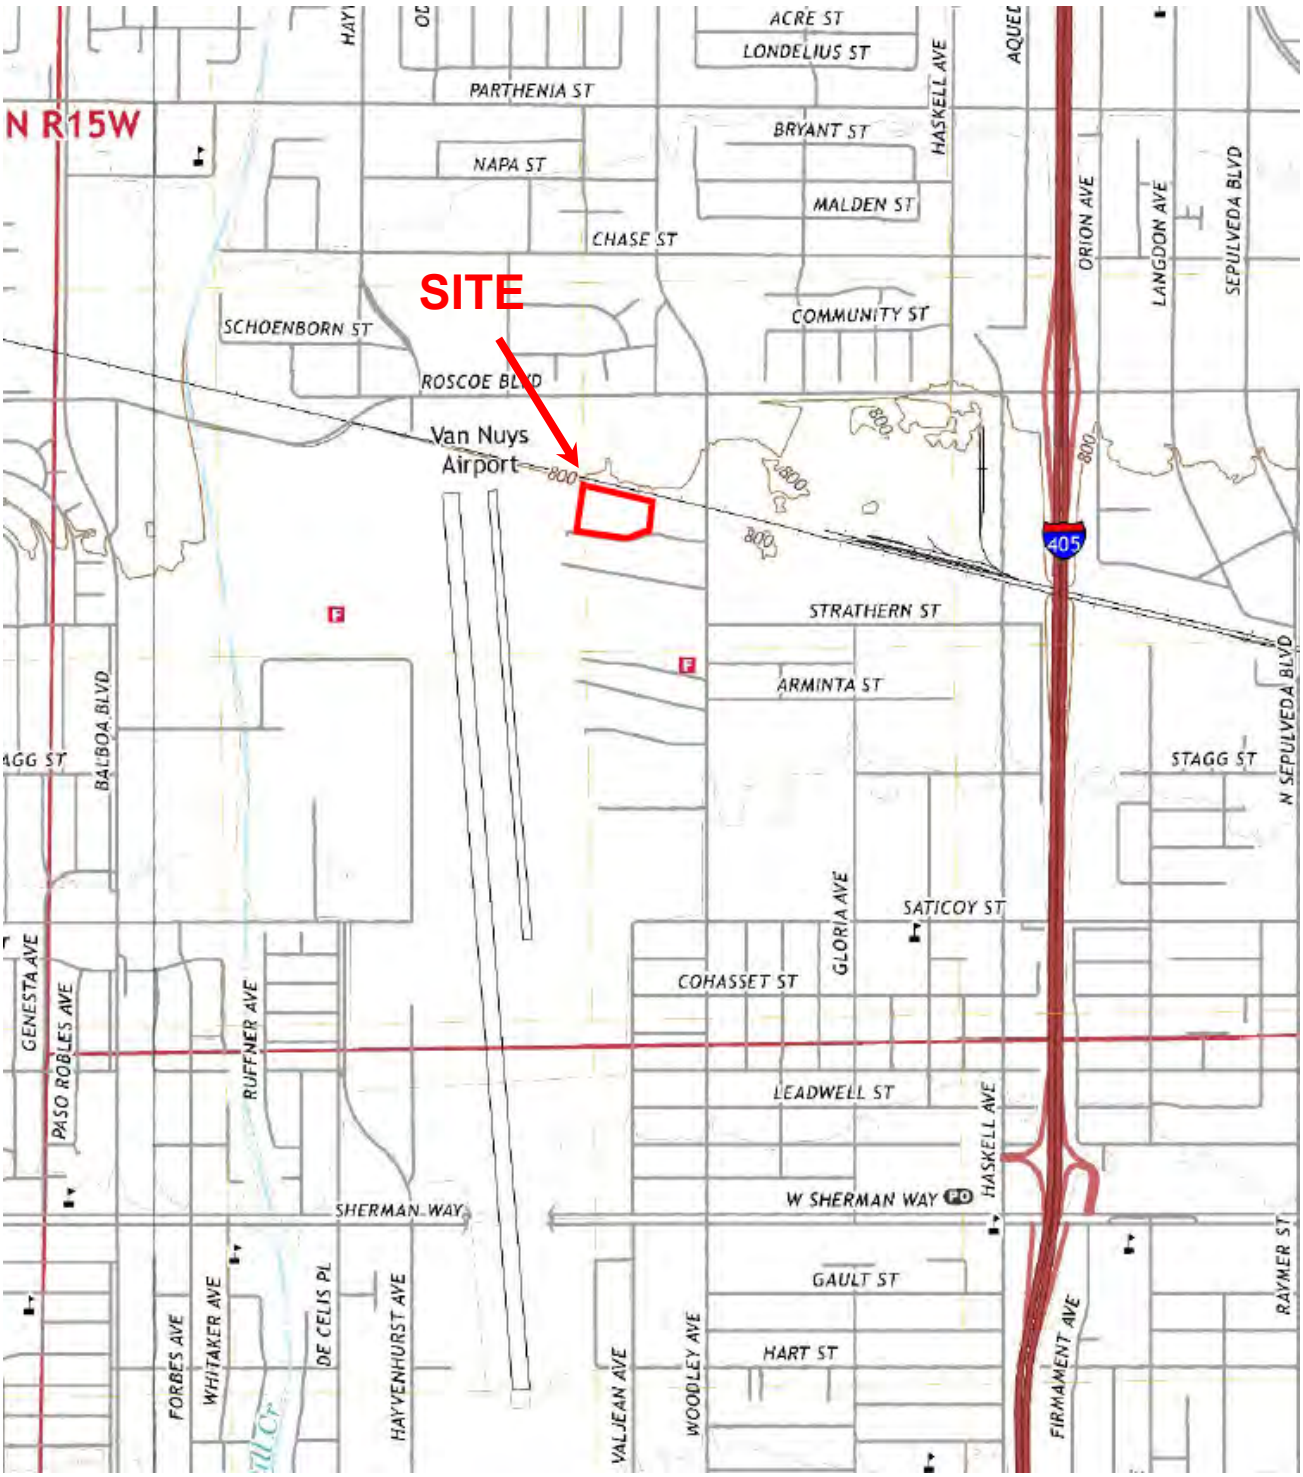

Figure 1: Site Location Map

CLIENT: 16201 Raymer Street LLC	Site Location:	16201 and 16251 Raymer Street Van Nuys, California	
PROJECT #:LPRP-23-11788			
NV5 ALTA ENVIRONMENTAL	DRAWN: EF	APPROVED : EF	NORTH
	SCALE: NOT TO SCALE	DATE: 10/17/23	

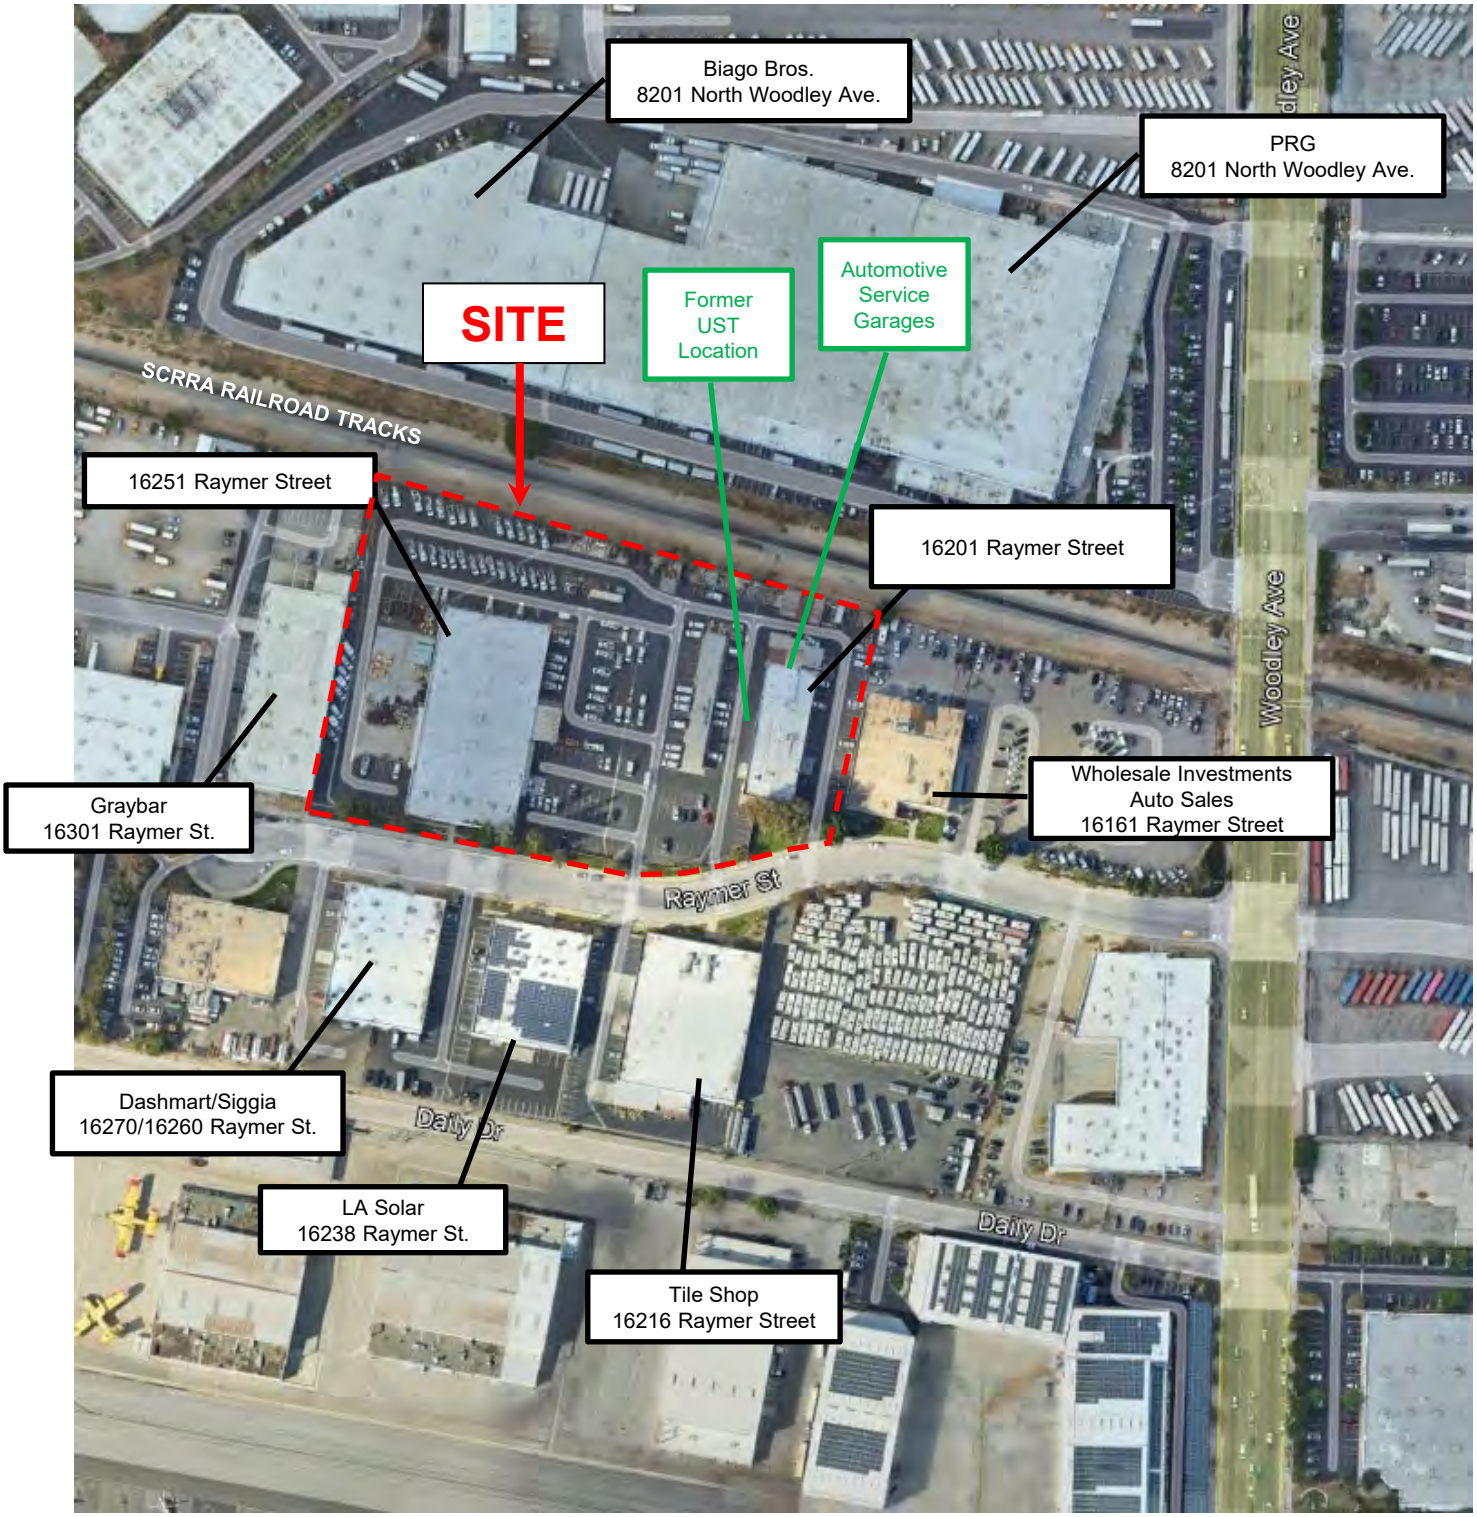

Figure 2: Site Vicinity Map

CLIENT: 16201 Raymer Street LLC	Site Location: 16201 and 16251 Raymer Street Van Nuys, California
PROJECT #:LPRP-23-11788	
NV5 ALTA ENVIRONMENTAL	DRAWN: EF APPROVED : EF SCALE: NOT TO SCALE DATE: 10/17/23 NORTH

Appendix A

Representative Site Photographs

Photo 1: 16201 Raymer Street Facing North

Photo 2: 16251 Raymer Street Facing Northeast

Photo 3: Equipment Storage Structure on Central Portion of Site

Photo 4: Northern Adjoining Property
Railroad Tracks Followed by 8201 North Woodley Avenue

Photo 5: Eastern Adjoining Property - 16161 Raymer Street

Photo 6: Western Adjoining Property – 16301 Raymer Street

Photo 7: Southern Adjoining Property – 16270 and 16260 Raymer Street

Photo 8: Southern Adjoining Property – 16238 Raymer Street

Photo 9: Southern Adjoining Property – 16216 Raymer Street

Photo 10: Groundwater Monitoring Well Located at 16216 Raymer Street

Photo 11: Interior Office Area -16201 Raymer Street

Photo 12: Approximate Location of Former UST System – 16201 Raymer Street

Photo 13: Waste Oil AST and Clarifier Location – 16201 Raymer Street

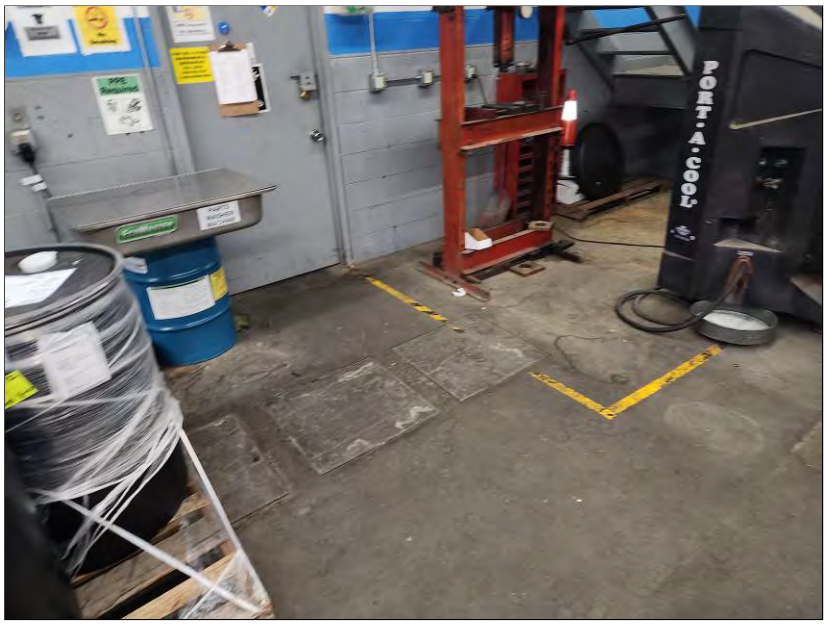

Photo 14: Suspected Former Clarifier – 16201 Raymer Street

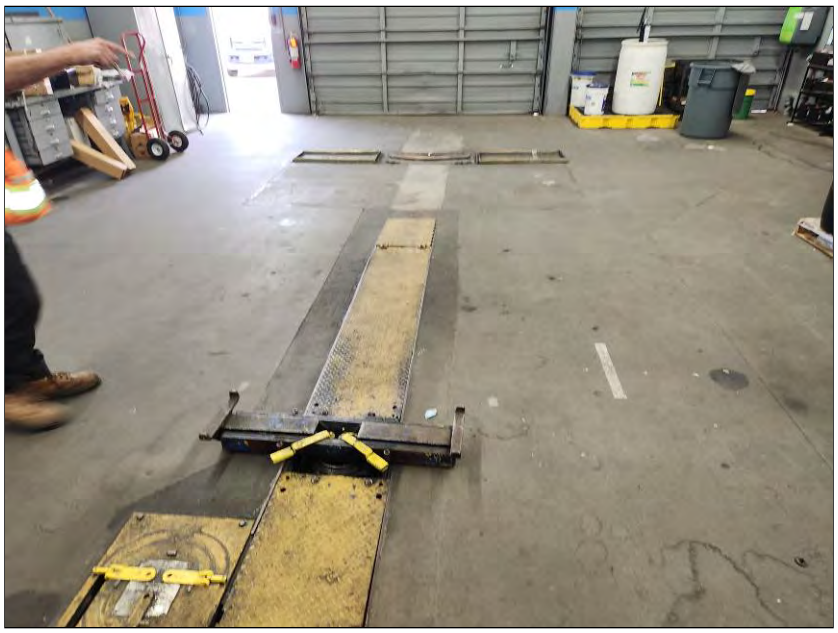

Photo 15: In-Ground Hydraulic Lift (one of two)

Photo 16: 110-Gallon New Oil AST and 55-Gallon Drum Storage

Photo 17: Hydraulic Oil Tank

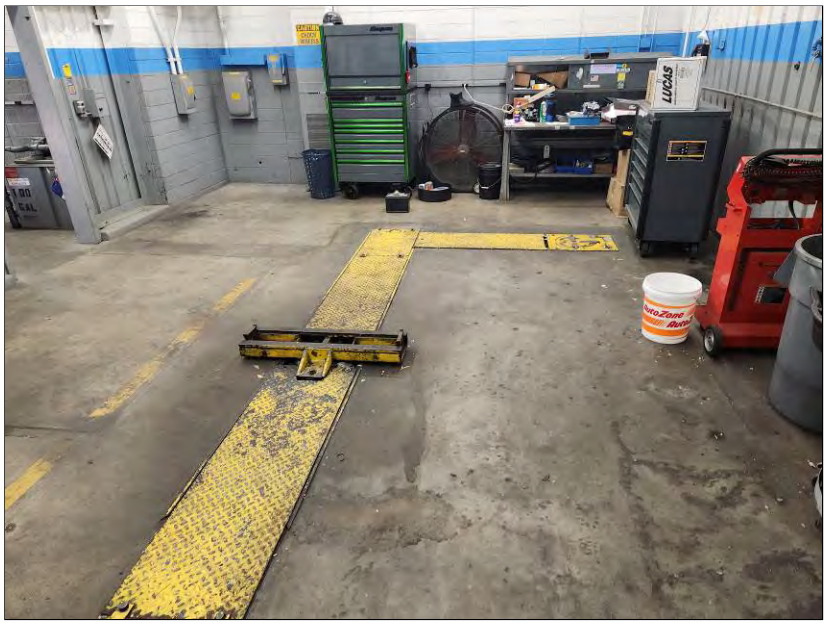

Photo 18: In-Ground Hydraulic Lift (two of two)

Photo 19: Storage Building on Northeastern Portion of Site

Photo 20: Interior of Storage Building

Photo 21: Site Parking Lot and Vehicle Storage Area

Photo 22: Entrance to 16251 Raymer Street Building

Photo 23: Interior of 16251 Raymer Street Building

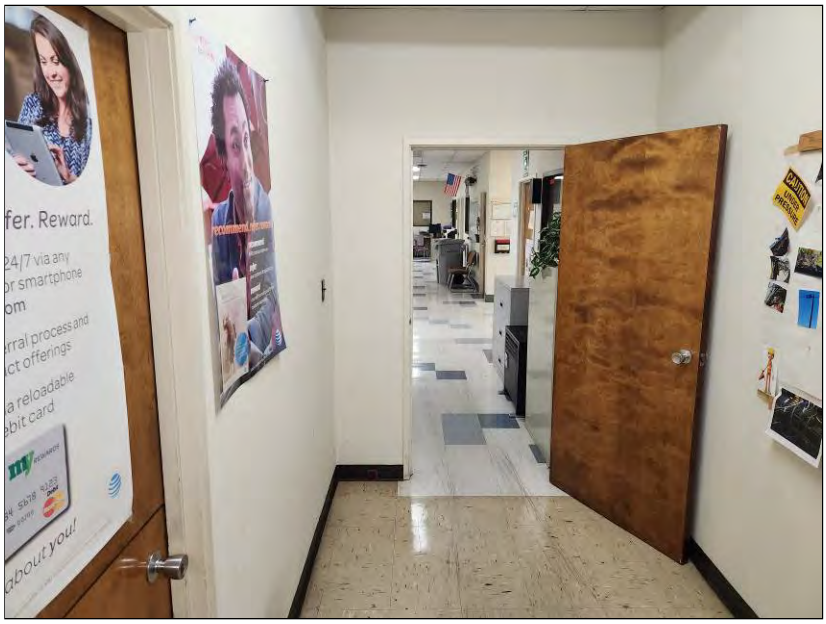

Photo 24: Office Area Within 16251 Raymer Street Building

Appendix B

EDR Radius Report with GeoCheck

Commercial Industrial Property
16201 Raymer Street
Van Nuys, CA 91406

Inquiry Number: 7462098.2s
October 04, 2023

The EDR Radius Map™ Report with GeoCheck®

6 Armstrong Road, 4th floor
Shelton, CT 06484
Toll Free: 800.352.0050
www.edrnet.com

TABLE OF CONTENTS

SECTION	PAGE
Executive Summary	ES1
Overview Map	2
Detail Map	3
Map Findings Summary	4
Map Findings	9
Orphan Summary	888
Government Records Searched/Data Currency Tracking	GR-1

GEOCHECK ADDENDUM

Physical Setting Source Addendum	A-1
Physical Setting Source Summary	A-2
Physical Setting SSURGO Soil Map	A-5
Physical Setting Source Map	A-8
Physical Setting Source Map Findings	A-10
Physical Setting Source Records Searched	PSGR-1

Thank you for your business.
Please contact EDR at 1-800-352-0050
with any questions or comments.

Disclaimer - Copyright and Trademark Notice

This Report contains certain information obtained from a variety of public and other sources reasonably available to Environmental Data Resources, LLC. It cannot be concluded from this Report that coverage information for the target and surrounding properties does not exist from other sources. This Report is provided on an "AS IS", "AS AVAILABLE" basis. **NO WARRANTY EXPRESS OR IMPLIED IS MADE WHATSOEVER IN CONNECTION WITH THIS REPORT. ENVIRONMENTAL DATA RESOURCES, LLC AND ITS SUBSIDIARIES, AFFILIATES AND THIRD PARTY SUPPLIERS DISCLAIM ALL WARRANTIES, OF ANY KIND OR NATURE, EXPRESS OR IMPLIED, ARISING OUT OF OR RELATED TO THIS REPORT OR ANY OF THE DATA AND INFORMATION PROVIDED IN THIS REPORT, INCLUDING WITHOUT LIMITATION, ANY WARRANTIES REGARDING ACCURACY, QUALITY, CORRECTNESS, COMPLETENESS, COMPREHENSIVENESS, SUITABILITY, MERCHANTABILITY, FITNESS FOR A PARTICULAR PURPOSE, TITLE, NON-INFRINGEMENT, MISAPPROPRIATION, OR OTHERWISE. ALL RISK IS ASSUMED BY THE USER. IN NO EVENT SHALL ENVIRONMENTAL DATA RESOURCES, LLC OR ITS SUBSIDIARIES, AFFILIATES OR THIRD PARTY SUPPLIERS BE LIABLE TO ANYONE FOR ANY DIRECT, INCIDENTAL, INDIRECT, SPECIAL, CONSEQUENTIAL OR OTHER DAMAGES OF ANY TYPE OR KIND (INCLUDING BUT NOT LIMITED TO LOSS OF PROFITS, LOSS OF USE, OR LOSS OF DATA) INFORMATION PROVIDED IN THIS REPORT.** Any analyses, estimates, ratings, environmental risk levels, or risk codes provided in this Report are provided for illustrative purposes only, and are not intended to provide, nor should they be interpreted as providing any facts regarding, or prediction or forecast of, any environmental risk for any property. Only an assessment performed by a qualified environmental professional can provide findings, opinions or conclusions regarding the environmental risk or conditions in, on or at any property.

Copyright 2023 by Environmental Data Resources, LLC. All rights reserved. Reproduction in any media or format, in whole or in part, of any report or map of Environmental Data Resources, LLC, or its affiliates, is prohibited without prior written permission.

EDR and its logos (including Sanborn and Sanborn Map) are trademarks of Environmental Data Resources, LLC or its affiliates. All other trademarks used herein are the property of their respective owners.

EXECUTIVE SUMMARY

A search of available environmental records was conducted by Environmental Data Resources, Inc (EDR). The report was designed to assist parties seeking to meet the search requirements of EPA's Standards and Practices for All Appropriate Inquiries (40 CFR Part 312), the ASTM Standard Practice for Environmental Site Assessments (E1527 - 21), the ASTM Standard Practice for Environmental Site Assessments for Forestland or Rural Property (E2247 - 16), the ASTM Standard Practice for Limited Environmental Due Diligence: Transaction Screen Process (E1528 - 22) or custom requirements developed for the evaluation of environmental risk associated with a parcel of real estate.

TARGET PROPERTY INFORMATION

ADDRESS

16201 RAYMER STREET
VAN NUYS, CA 91406

COORDINATES

Latitude (North):	34.2183170 - 34° 13' 5.94''
Longitude (West):	118.4862440 - 118° 29' 10.47''
Universal Tranverse Mercator:	Zone 11
UTM X (Meters):	363091.9
UTM Y (Meters):	3787166.5
Elevation:	796 ft. above sea level

USGS TOPOGRAPHIC MAP ASSOCIATED WITH TARGET PROPERTY

Target Property Map:	12021723 VAN NUYS, CA
Version Date:	2018
Southwest Map:	11998254 CANOGA PARK, CA
Version Date:	2018

AERIAL PHOTOGRAPHY IN THIS REPORT

Portions of Photo from:	20200425, 20200515
Source:	USDA

MAPPED SITES SUMMARY

Target Property Address:
16201 RAYMER STREET
VAN NUYS, CA 91406

Click on Map ID to see full detail.

MAP ID	SITE NAME	ADDRESS	DATABASE ACRONYMS	RELATIVE ELEVATION	DIST (ft. & mi.) DIRECTION
A1	AT&T - B4622	16201-16251 RAYMER S	FINDS		TP
A2		16201 RAYMER ST	CHMIRS		TP
A3	PACIFIC BELL	16201 RAYMER ST	RCRA-VSQG, UST, CERS HAZ WASTE, SWEEPS UST, HIST...		TP
A4	AT&T	16201 RAYMER ST	HAULERS		TP
A5	PACIFIC BELL	16201 RAYMER ST	RCRA NonGen / NLR, FINDS, ECHO		TP
A6	PACIFIC BELL	16201 RAYMER ST	HWTS		TP
A7	PACIFIC BELL TELEPHO	16201 RAYMER ST	HWTS, HAZNET		TP
Reg	SAN FERNANDO VALLEY	NORTH HOLLYWOOD WELL	NPL, SEMS, US ENG CONTROLS, US INST CONTROLS	Same	1 ft.
A8	AT&T	16251 RAYMER ST	RCRA NonGen / NLR	Higher	1 ft.
B9	CARDINAL HEALTH 414,	16310 W RAYMER ST	CERS HAZ WASTE, HAZMAT LA, CERS	Higher	46, 0.009, SW
B10	CARDINAL HEALTH 414	16310 RAYMER ST	RCRA NonGen / NLR	Higher	46, 0.009, SW
B11	VICKERS INCORPORATED	16301 RAYMER ST	RCRA-SQG, FINDS, ECHO	Higher	47, 0.009, West
B12	AVIALL	16260 RAYMER ST	RCRA-SQG, FINDS, ECHO, HWTS, HAZNET	Lower	92, 0.017, SW
C13	GREAT WESTERN EXHIBI	16140 W RAYMER ST	UST	Lower	176, 0.033, ESE
C14	DEAN DALY	16140 RAYMER ST	UST	Lower	176, 0.033, ESE
C15	GREAT WESTERN EXHIBI	16140 W RAYMER ST	HAZMAT LA	Lower	176, 0.033, ESE
C16	KAG WEST	16140 RAYMER ST	RCRA NonGen / NLR	Lower	176, 0.033, ESE
C17	STANLEY PAPER COMPAN	16140 RAYMER ST	SWEEPS UST, HIST UST, CA FID UST	Lower	176, 0.033, ESE
C18	STANLEY PAPER CO., I	16140 RAYMER ST	HIST UST	Lower	176, 0.033, ESE
D19		16333 RAYMER ST	UST	Higher	313, 0.059, West
D20	DEAN DALY	16333 RAYMER ST	SWEEPS UST, CA FID UST	Higher	313, 0.059, West
D21	VAN NUYS AIRPORT IND	16345 RAYMER STREET	ENVIROSTOR, VCP	Higher	332, 0.063, WNW
E22	JET CENTER/ GARRETT	16300 DAILY DR	UST	Lower	348, 0.066, South
E23	GARRETT AVIATION(GE	16300 W DAILY DR	UST	Lower	348, 0.066, South
E24	CITY OF LA - DEPT OF	16300 DAILY DR	UST	Lower	348, 0.066, South
E25	CITY OF LA - DEPT OF	16300 DAILY DR	UST	Lower	348, 0.066, South
E26	GARRETT AVIATION(GE	16300 W DAILY DR	HAZMAT LA	Lower	348, 0.066, South
E27	THE JET CENTER	16300 DAILY DR	RCRA-LQG, LUST, SWEEPS UST, HIST UST, CA FID UST,...	Lower	348, 0.066, South
E28	LAWA - VNY JET CENTE	16300 DAILY DR	UST	Lower	348, 0.066, South
C29	AVIALL SERVICES INC	8045 WOODLEY AVE	RCRA-SQG, CERS HAZ WASTE, HWTS, HAZNET, HAZMAT LA,...	Lower	439, 0.083, SE
F30	MICRO SOLUTIONS ENTE		PFAS ECHO	Higher	473, 0.090, ENE
F31	MSE TECHNOLOGIES LLC	8201 WOODLEY AVE	UST	Higher	485, 0.092, ENE
F32	CROWN CORK & SEAL CO	8201 WOODLEY AVE	LUST, Cortese, CERS	Higher	485, 0.092, ENE
F33	CROWN CORK & SEAL CO	8201 WOODLEY	ENVIROSTOR, LUST, HIST CORTESE, HWP, NPDES, CIWQS	Higher	485, 0.092, ENE
F34	MSE TECHNOLOGIES LLC	8201 WOODLEY AVE	SEMS-ARCHIVE, CORRACTS, RCRA-TSDF, RCRA-SQG,...	Higher	485, 0.092, ENE
F35	MSE TECHNOLOGIES , L	8201 WOODLEY AVE	HWTS, HAZNET, HAZMAT LA, CERS	Higher	485, 0.092, ENE
G36		8085 WOODLEY AVE	UST	Lower	513, 0.097, ESE
G37	DREAMWORKS APATOW ZO	51240 RAYMER	RCRA NonGen / NLR, FINDS, ECHO	Lower	517, 0.098, ESE
G38		8055 WOODLEY AVE	UST	Lower	532, 0.101, ESE

MAPPED SITES SUMMARY

Target Property Address:
16201 RAYMER STREET
VAN NUYS, CA 91406

Click on Map ID to see full detail.

MAP ID	SITE NAME	ADDRESS	DATABASE ACRONYMS	RELATIVE ELEVATION	DIST (ft. & mi.) DIRECTION
G39	NIKOLA MOBILE HYDROG	8100 WOODLEY AVE	HAZMAT LA	Lower	544, 0.103, ESE
H40	TORRANCE VPC - SATIC	8044 WOODLEY AVE	UST	Lower	711, 0.135, ESE
H41	SATICOY STATION	8044 WOODLEY AVE	SWEEPS UST, CA FID UST, RCRA NonGen / NLR	Lower	711, 0.135, ESE
H42	TORRANCE VALLEY PIPE	8044 WOODLEY AVE	UST	Lower	711, 0.135, ESE
H43	DA/PRO RUBBER, INC	8044 WOODLEY AVE	RCRA-SQG, HWTS, HAZNET	Lower	711, 0.135, ESE
H44	EXXONMOBIL OIL CORP	8044 WOODLEY AVE	HIST UST, EMI, HAZMAT LA	Lower	711, 0.135, ESE
H45		8029 WOODLEY AVE	UST	Lower	728, 0.138, SE
I46		16250 ROSCOE BLVD	UST	Higher	739, 0.140, NNW
I47	BELL BRAND FOODS BRA	16250 ROSCOE BLVD	HIST UST	Higher	739, 0.140, NNW
I48	BELL BRAND FOODS BRA	16250 ROSCOE BLVD	SWEEPS UST, CA FID UST	Higher	739, 0.140, NNW
I49	VAN NUYS BUS LOT	16200 ROSCOE BLVD	RCRA-LQG, FINDS	Higher	745, 0.141, North
I50	LAUSD/ VAN NUYS BUS	16200 ROSCOE BLVD	CERS HAZ WASTE, HWTS, HAZNET, HAZMAT LA, CERS	Higher	745, 0.141, North
I51		16300 ROSCOE BLVD	UST	Higher	776, 0.147, NNW
I52	US HEALTHWORKS - VAN	16300 ROSCOE BLVD ST	RCRA NonGen / NLR	Higher	776, 0.147, NNW
J53	KEEBLER CO / C	8257 N WOODLEY AVE	HAZMAT LA	Higher	895, 0.170, NE
J54		8250 WOODLEY AVE	UST	Higher	897, 0.170, NE
55		16207 ROSCOE BLVD	UST	Higher	950, 0.180, North
K56	ENVIRONMENTAL WASTE	7949 WOODLEY AVE	RCRA NonGen / NLR, FINDS, ECHO	Lower	1075, 0.204, SE
K57	FEDERAL EXPRESS	7949 WOODLEY AVE	SWEEPS UST, CA FID UST	Lower	1075, 0.204, SE
K58	VERIZON WIRELESS	7949 N WOODLEY AVE	HAZMAT LA	Lower	1075, 0.204, SE
L59	LITTON DATA SYS	8000 WOODLEY AVE	RCRA-LQG, CPS-SLIC, SWEEPS UST, HIST UST, CA FID...	Lower	1078, 0.204, SE
L60	DANMER INC DBA DANME	8000 WOODLEY AVE	CERS HAZ WASTE, HWTS, HAZNET	Lower	1078, 0.204, SE
K61	ALPHA AVIATION	7947 WOODLEY AVE	HIST UST	Lower	1084, 0.205, SE
K62	THERMCO AVIATION	7947 WOODLEY AVE	RCRA NonGen / NLR	Lower	1084, 0.205, SE
K63	PAM JETS		RCRA NonGen / NLR, PFAS ECHO	Lower	1084, 0.205, SE
K64	ALPHA AVIATION	7947 WOODLEY AVE	SWEEPS UST, HIST UST, CA FID UST	Lower	1084, 0.205, SE
K65	SNAP INC	7945 WOODLEY AVE	RCRA NonGen / NLR	Lower	1106, 0.209, SE
K66	SNAP INC	7945 WOODLEY AVE	RCRA-SQG, FINDS, ECHO, EMI, HAZMAT LA	Lower	1106, 0.209, SE
K67	CKE ASSOCIATES	7943 WOODLEY AVENUE	RCRA NonGen / NLR	Lower	1128, 0.214, SSE
K68	CKE AVIATION	7943 WOODLEY AVE	RCRA NonGen / NLR	Lower	1128, 0.214, SSE
K69	SUN AIR JETS		RCRA NonGen / NLR, PFAS ECHO	Lower	1128, 0.214, SSE
K70	PEGASUS ELITE AVIATI	7943 WOODLEY AVE	RCRA NonGen / NLR	Lower	1128, 0.214, SSE
K71	WAYFARER AVIATION	7943 N WOODLEY AVE	UST	Lower	1128, 0.214, SSE
K72	PEGASUS ELITE AVIATI	7943 WOODLEY AVE	SWEEPS UST, CA FID UST, HWTS, HAZNET	Lower	1128, 0.214, SSE
K73	WAYFARER AVIATION	7943 N WOODLEY AVE	HAZMAT LA	Lower	1128, 0.214, SSE
K74	SUN AIR JETS, LLC	7943 WOODLEY AVE UN	HAZMAT LA	Lower	1128, 0.214, SSE
K75	SUN AIR JETS, LLC	7943 WOODLEY AVE UN	UST	Lower	1128, 0.214, SSE
M76	JETCOPTERS INC	16303 WATERMAN DR	HIST UST	Lower	1134, 0.215, SSE
M77	HELINET AVIATION SER	16303 WATERMAN DR	FINDS, ECHO, PFAS ECHO	Lower	1134, 0.215, SSE

MAPPED SITES SUMMARY

Target Property Address:
16201 RAYMER STREET
VAN NUYS, CA 91406

Click on Map ID to see full detail.

MAP ID	SITE NAME	ADDRESS	DATABASE ACRONYMS	RELATIVE ELEVATION	DIST (ft. & mi.) DIRECTION
M78	HELINET AVIATION SER	16303 WATERMAN DR	UST	Lower	1134, 0.215, SSE
M79	JETCOPTERS INC	16303 WATERMAN DR	SWEEPS UST, CA FID UST, EMI, HAZMAT LA, CIWQS	Lower	1134, 0.215, SSE
M80	HELINET AVIATION SER	16303 WATERMAN DR	RCRA NonGen / NLR	Lower	1134, 0.215, SSE
K81	NETWORK AUTO BODY IN	7942 WOODLEY AVE	RCRA NonGen / NLR	Lower	1176, 0.223, SE
K82	LORENE SAMS	7942 WOODLEY	RCRA NonGen / NLR	Lower	1176, 0.223, SE
K83	VOLUME MACHINE INC	7942 WOODLEY AVE	RCRA NonGen / NLR	Lower	1176, 0.223, SE
K84	VOLUME MACHINE INC	7942 WOODLEY AVE	HWTS, HAZNET, HAZMAT LA	Lower	1176, 0.223, SE
K85	AMERICAN SIGN COMPAN	7950 WOODLEY AVE	HWTS, HAZNET, HAZMAT LA	Lower	1210, 0.229, SE
K86		7935 WOODLEY AVE	UST	Lower	1219, 0.231, SSE
M87	AIR CENTER AVIATION	16231 WATERMAN DR	RCRA-SQG, FINDS, ECHO	Lower	1220, 0.231, SSE
M88	AIR CENTER AVIATION	16231 WATERMAN DR	UST	Lower	1220, 0.231, SSE
N89	AMERICAN HOECHST COR	16267 LINDBERGH ST	RCRA NonGen / NLR, FINDS, ECHO	Lower	1283, 0.243, SSW
N90	WATSON PLUMBING ROOT	16263 LINDBERGH ST	RCRA NonGen / NLR	Lower	1283, 0.243, SSW
L91	AELCO CORP	16018 W STRATHERN ST	UST	Lower	1304, 0.247, SE
O92	PEGASUS ELITE AVIATI	16143 W WATERMAN DR	HAZMAT LA	Lower	1309, 0.248, SSE
O93	PEGASUS ELITE AVIATI	16143 WATERMAN DR	CERS HAZ WASTE, HWTS, HAZNET, CERS	Lower	1309, 0.248, SSE
O94	PEGASUS ELITE AVIATI	16143 WATERMAN DR	RCRA NonGen / NLR	Lower	1309, 0.248, SSE
95		16058 ROSCOE BLVD	UST	Higher	1310, 0.248, NE
O96	HOLGA INC	7901 WOODLEY AVE	SWEEPS UST, HIST CORTESE, WDS	Lower	1421, 0.269, SSE
97	VALLEY CREST TREE CO	8300 HAYVENHURST AVE	LUST, Cortese, CERS	Higher	1629, 0.309, WNW
98	DELTA CIRCUITS TECH	16028 ARMINTA ST	ENVIROSTOR, HAZMAT LA, WDS, CIWQS	Lower	1750, 0.331, SSE
P99	NORDSKOG INDUSTRIES	15915 STRATHERN ST	LUST, HIST CORTESE	Lower	1805, 0.342, ESE
P100	NORDSKOG INDUSTRIES	15915 STRATHERN ST	LUST, Cortese, CERS	Lower	1805, 0.342, ESE
Q101	FIRING-IN BUTT, SKEE		UXO	Lower	1848, 0.350, WSW
Q102	VAN NUYS AAF		FUDS	Lower	1848, 0.350, WSW
R103	SAN FERNANDO VALLEY		ENVIROSTOR	Higher	1893, 0.359, WSW
R104	METROPOLITAN AIRPORT		ENVIROSTOR	Higher	1893, 0.359, WSW
105	ANHEUSER-BUSCH INC	15800 ROSCOE BLVD	SEMS-ARCHIVE, RCRA-SQG, ENVIROSTOR, CPS-SLIC, AST,	Higher	1924, 0.364, ENE
P106	LITTON DATA SYSTEMS	15901 STRATHERN ST	ENVIROSTOR, RCRA NonGen / NLR, EMI	Lower	1951, 0.370, ESE
107	DATAPRODUCTS CORPORA	16300 STAGG STREET	ENVIROSTOR, CPS-SLIC	Lower	1968, 0.373, SSW
S108	THOMAS INTERNATIONAL	8345 HAVENHURST PLAC	SEMS-ARCHIVE	Higher	2398, 0.454, NW
S109	E/M CORP	16616 SCHOENBORN ST	ENVIROSTOR, EMI	Higher	2482, 0.470, WNW
110	SUPERIOR INDUSTRIES	7800 WOODLEY AVENUE	RCRA-LQG, ENVIROSTOR, SWEEPS UST, HIST UST, CA FID	Lower	2505, 0.474, SSE
111	MARQUARDT RAM JET DE		FUDS	Lower	2844, 0.539, SW
T112	SYNCOM ENGINEERING I	15749 STAGG STREET	RCRA-SQG, ENVIROSTOR, FINDS, ECHO, LA Co. Site...	Lower	3236, 0.613, SE
T113	G & L PLATING CO	7752 DENSMORE AVE	ENVIROSTOR, LA Co. Site Mitigation	Lower	3411, 0.646, SE
114	VAN NUYS AAF	AT VAN NUYS MUNICIPA	ENVIROSTOR	Lower	3480, 0.659, South
115	EASTON ALUMINUM, INC	7800 HASKELL	ENVIROSTOR, LUST, CPS-SLIC, DEED, HIST CORTESE,...	Lower	3774, 0.715, ESE
U116	THE MARQUARDT COMPAN	16555 SATICOY ST	SEMS-ARCHIVE, CORRACTS, RCRA-TSDF, LUST, CPS-SLIC,	Lower	4192, 0.794, SW

MAPPED SITES SUMMARY

Target Property Address:
16201 RAYMER STREET
VAN NUYS, CA 91406

Click on Map ID to see full detail.

MAP ID	SITE NAME	ADDRESS	DATABASE ACRONYMS	RELATIVE ELEVATION	DIST (ft. & mi.) DIRECTION
U117	MARQUART COMPANY	16555 SATICOY ST	ENVIROSTOR, CPS-SLIC, ENF, ICE, HIST CORTESE,...	Lower	4192, 0.794, SW
118	COHASSET STREET SCHO	15810 SATICOY STREET	ENVIROSTOR, SCH, CERS	Lower	4225, 0.800, SE
V119	VIKING ELECTRONICS I	15521 LANARK ST	ENVIROSTOR, LA Co. Site Mitigation	Higher	4353, 0.824, East
V120	ROCKSY	15519 - 15541 LANARK	ENVIROSTOR, VCP	Higher	4395, 0.832, East
W121	VAN NUYS MET AIRPORT		FUDS	Lower	4477, 0.848, SSW
W122	VAN NUYS METROPOLITA		ENVIROSTOR	Lower	4477, 0.848, SSW
X123	ITT GILFILLAN A DIV	7821 ORION AVE	ENVIROSTOR	Lower	4600, 0.871, ESE
X124	ITT GILFILLAN	7821 ORION AVENUE	SEMS-ARCHIVE, CORRACTS, RCRA-SQG, ENVIROSTOR,...	Lower	4600, 0.871, ESE
Y125	DVH CIRCUITS INC	16117 LEADWELL ST	ENVIROSTOR, HWP, WDS, CIWQS	Lower	5033, 0.953, South
Y126	DELTA DVH CIRCUITS		SEMS-ARCHIVE, CORRACTS, RCRA-SQG, FINDS, PFAS...	Lower	5033, 0.953, South

EXECUTIVE SUMMARY

TARGET PROPERTY SEARCH RESULTS

The target property was identified in the following records. For more information on this property see page 9 of the attached EDR Radius Map report:

Site	Database(s)	EPA ID
AT&T - B4622 16201-16251 RAYMER S VAN NUYS, CA 91406	FINDS Registry ID:: 110065057903	N/A
16201 RAYMER ST 16201 RAYMER ST VAN NUYS, CA 94583	CHMIRS OES Incident Number: 7-1972	N/A
PACIFIC BELL 16201 RAYMER ST VAN NUYS, CA 91406	RCRA-VSQG EPA ID:: CAD980881437 UST Database: LOS ANGELES UST, Date of Government Version: 06/20/2023 Database: UST, Date of Government Version: 06/05/2023 Facility Id: 24882 CERS HAZ WASTE SWEEPS UST Status: A Tank Status: A Comp Number: 999 HIST UST Facility Id: 00000016802 CA FID UST Facility Id: 19019265 Status: A CERS TANKS HAZMAT LA CERS	CAD980881437
AT&T 16201 RAYMER ST VAN NUYS, CA 91406	HAULERS Facility ID: 1282909	N/A
PACIFIC BELL 16201 RAYMER ST VAN NUYS, CA 91406	RCRA NonGen / NLR EPA ID:: CAD980881932 FINDS Registry ID:: 110002673054 ECHO Registry ID: 110002673054	CAD980881932
PACIFIC BELL 16201 RAYMER ST VAN NUYS, CA 91405	HWTS	N/A

EXECUTIVE SUMMARY

PACIFIC BELL TELEPHO 16201 RAYMER ST VAN NUYS, CA 91405	HWTS HAZNET GEPAID: CAD980881437	N/A

DATABASES WITH NO MAPPED SITES

No mapped sites were found in EDR's search of available ("reasonably ascertainable ") government records either on the target property or within the search radius around the target property for the following databases:

STANDARD ENVIRONMENTAL RECORDS

Lists of Federal NPL (Superfund) sites

Proposed NPL ---------- Proposed National Priority List Sites
NPL LIENS ---------- Federal Superfund Liens

Lists of Federal Delisted NPL sites

Delisted NPL ---------- National Priority List Deletions

Lists of Federal sites subject to CERCLA removals and CERCLA orders

FEDERAL FACILITY ---------- Federal Facility Site Information listing

Federal institutional controls / engineering controls registries

LUCIS ---------- Land Use Control Information System

Federal ERNS list

ERNS ---------- Emergency Response Notification System

Lists of state- and tribal (Superfund) equivalent sites

RESPONSE ---------- State Response Sites

Lists of state and tribal landfills and solid waste disposal facilities

SWF/LF ---------- Solid Waste Information System

Lists of state and tribal leaking storage tanks

INDIAN LUST ---------- Leaking Underground Storage Tanks on Indian Land

Lists of state and tribal registered storage tanks

FEMA UST ---------- Underground Storage Tank Listing

AST ---------- Aboveground Petroleum Storage Tank Facilities
INDIAN UST ---------- Underground Storage Tanks on Indian Land

Lists of state and tribal voluntary cleanup sites

INDIAN VCP ---------- Voluntary Cleanup Priority Listing

Lists of state and tribal brownfield sites

BROWNFIELDS ---------- Considered Brownfieds Sites Listing

ADDITIONAL ENVIRONMENTAL RECORDS

Local Brownfield lists

US BROWNFIELDS ---------- A Listing of Brownfields Sites

Local Lists of Landfill / Solid Waste Disposal Sites

WMUDS/SWAT ---------- Waste Management Unit Database
SWRCY ---------- Recycler Database
INDIAN ODI ---------- Report on the Status of Open Dumps on Indian Lands
ODI ---------- Open Dump Inventory
DEBRIS REGION 9 ---------- Torres Martinez Reservation Illegal Dump Site Locations
IHS OPEN DUMPS ---------- Open Dumps on Indian Land

Local Lists of Hazardous waste / Contaminated Sites

US HIST CDL ---------- Delisted National Clandestine Laboratory Register
AOCONCERN ---------- Key Areas of Concerns in Los Angeles County
HIST Cal-Sites ---------- Historical Calsites Database
SCH ---------- School Property Evaluation Program
CDL ---------- Clandestine Drug Labs
Toxic Pits ---------- Toxic Pits Cleanup Act Sites
US CDL ---------- National Clandestine Laboratory Register

Local Land Records

LIENS ---------- Environmental Liens Listing
LIENS 2 ---------- CERCLA Lien Information
DEED ---------- Deed Restriction Listing

Records of Emergency Release Reports

HMIRS ---------- Hazardous Materials Information Reporting System
LDS ---------- Land Disposal Sites Listing
MCS ---------- Military Cleanup Sites Listing
SPILLS 90 ---------- SPILLS 90 data from FirstSearch

Other Ascertainable Records

DOD ---------- Department of Defense Sites
SCRD DRYCLEANERS ---------- State Coalition for Remediation of Drycleaners Listing
US FIN ASSUR ---------- Financial Assurance Information

EXECUTIVE SUMMARY

EPA WATCH LIST	EPA WATCH LIST
TSCA	Toxic Substances Control Act
TRIS	Toxic Chemical Release Inventory System
SSTS	Section 7 Tracking Systems
ROD	Records Of Decision
RMP	Risk Management Plans
RAATS	RCRA Administrative Action Tracking System
PRP	Potentially Responsible Parties
PADS	PCB Activity Database System
ICIS	Integrated Compliance Information System
FTTS	FIFRA/ TSCA Tracking System - FIFRA (Federal Insecticide, Fungicide, & Rodenticide Act)/TSCA (Toxic Substances Control Act)
MLTS	Material Licensing Tracking System
COAL ASH DOE	Steam-Electric Plant Operation Data
COAL ASH EPA	Coal Combustion Residues Surface Impoundments List
PCB TRANSFORMER	PCB Transformer Registration Database
RADINFO	Radiation Information Database
HIST FTTS	FIFRA/TSCA Tracking System Administrative Case Listing
DOT OPS	Incident and Accident Data
CONSENT	Superfund (CERCLA) Consent Decrees
INDIAN RESERV	Indian Reservations
FUSRAP	Formerly Utilized Sites Remedial Action Program
UMTRA	Uranium Mill Tailings Sites
LEAD SMELTERS	Lead Smelter Sites
US AIRS	Aerometric Information Retrieval System Facility Subsystem
US MINES	Mines Master Index File
ABANDONED MINES	Abandoned Mines
MINES MRDS	Mineral Resources Data System
DOCKET HWC	Hazardous Waste Compliance Docket Listing
FUELS PROGRAM	EPA Fuels Program Registered Listing
PFAS NPL	Superfund Sites with PFAS Detections Information
PFAS FEDERAL SITES	Federal Sites PFAS Information
PFAS TSCA	PFAS Manufacture and Imports Information
PFAS TRIS	List of PFAS Added to the TRI
PFAS RCRA MANIFEST	PFAS Transfers Identified In the RCRA Database Listing
PFAS ATSDR	PFAS Contamination Site Location Listing
PFAS WQP	Ambient Environmental Sampling for PFAS
PFAS NPDES	Clean Water Act Discharge Monitoring Information
PFAS ECHO FIRE TRAINING	Facilities in Industries that May Be Handling PFAS Listing
PFAS PART 139 AIRPORT	All Certified Part 139 Airports PFAS Information Listing
AQUEOUS FOAM NRC	Aqueous Foam Related Incidents Listing
BIOSOLIDS	ICIS-NPDES Biosolids Facility Data
PFAS	PFAS Contamination Site Location Listing
AQUEOUS FOAM	Former Fire Training Facility Assessments Listing
CA BOND EXP. PLAN	Bond Expenditure Plan
CHROME PLATING	Chrome Plating Facilities Listing
CUPA Listings	CUPA Resources List
EMI	Emissions Inventory Data
ENF	Enforcement Action Listing
Financial Assurance	Financial Assurance Information Listing
ICE	Inspection, Compliance and Enforcement
LOS ANGELES CO. HMS	HMS: Street Number List
HWT	Registered Hazardous Waste Transporter Database
LOS ANGELES CO LF METHANE	Methane Producing Landfills
MINES	Mines Site Location Listing

MWMP Medical Waste Management Program Listing
NPDES NPDES Permits Listing
PEST LIC Pesticide Regulation Licenses Listing
PROC Certified Processors Database
Notify 65 Proposition 65 Records
HAZMAT Hazardous Material Facilities
LA Co. Site Mitigation Site Mitigation List
UIC UIC Listing
UIC GEO UIC GEO (GEOTRACKER)
WASTEWATER PITS Oil Wastewater Pits Listing
WDS Waste Discharge System
WIP Well Investigation Program Case List
MILITARY PRIV SITES MILITARY PRIV SITES (GEOTRACKER)
PROJECT PROJECT (GEOTRACKER)
WDR Waste Discharge Requirements Listing
CIWQS California Integrated Water Quality System
NON-CASE INFO NON-CASE INFO (GEOTRACKER)
OTHER OIL GAS OTHER OIL & GAS (GEOTRACKER)
PROD WATER PONDS PROD WATER PONDS (GEOTRACKER)
SAMPLING POINT SAMPLING POINT (GEOTRACKER)
WELL STIM PROJ Well Stimulation Project (GEOTRACKER)

EDR HIGH RISK HISTORICAL RECORDS

EDR Exclusive Records

EDR MGP EDR Proprietary Manufactured Gas Plants
EDR Hist Auto EDR Exclusive Historical Auto Stations
EDR Hist Cleaner EDR Exclusive Historical Cleaners

EDR RECOVERED GOVERNMENT ARCHIVES

Exclusive Recovered Govt. Archives

RGA LF Recovered Government Archive Solid Waste Facilities List
RGA LUST Recovered Government Archive Leaking Underground Storage Tank

SURROUNDING SITES: SEARCH RESULTS

Surrounding sites were identified in the following databases.

Elevations have been determined from the USGS Digital Elevation Model and should be evaluated on a relative (not an absolute) basis. Relative elevation information between sites of close proximity should be field verified. Sites with an elevation equal to or higher than the target property have been differentiated below from sites with an elevation lower than the target property.
Page numbers and map identification numbers refer to the EDR Radius Map report where detailed data on individual sites can be reviewed.

Sites listed in ***bold italics*** are in multiple databases.

Unmappable (orphan) sites are not considered in the foregoing analysis.

EXECUTIVE SUMMARY

STANDARD ENVIRONMENTAL RECORDS

Lists of Federal NPL (Superfund) sites

NPL: Also known as Superfund, the National Priority List database is a subset of CERCLIS and identifies over 1,200 sites for priority cleanup under the Superfund program. The source of this database is the U.S. EPA.

A review of the NPL list, as provided by EDR, and dated 06/22/2023 has revealed that there is 1 NPL site within approximately 1 mile of the target property.

Equal/Higher Elevation	Address	Direction / Distance	Map ID	Page
SAN FERNANDO VALLEY	***NORTH HOLLYWOOD WELL***	***0 - 1/8 (0.000 mi.)***	***0***	***63***
Cerclis ID:: 902253				
EPA Id: CAD980894976				

Lists of Federal sites subject to CERCLA removals and CERCLA orders

SEMS: SEMS (Superfund Enterprise Management System) tracks hazardous waste sites, potentially hazardous waste sites, and remedial activities performed in support of EPA's Superfund Program across the United States. The list was formerly know as CERCLIS, renamed to SEMS by the EPA in 2015. The list contains data on potentially hazardous waste sites that have been reported to the USEPA by states, municipalities, private companies and private persons, pursuant to Section 103 of the Comprehensive Environmental Response, Compensation, and Liability Act (CERCLA). This dataset also contains sites which are either proposed to or on the National Priorities List (NPL) and the sites which are in the screening and assessment phase for possible inclusion on the NPL.

A review of the SEMS list, as provided by EDR, and dated 06/22/2023 has revealed that there is 1 SEMS site within approximately 0.5 miles of the target property.

Equal/Higher Elevation	Address	Direction / Distance	Map ID	Page
SAN FERNANDO VALLEY	***NORTH HOLLYWOOD WELL***	***0 - 1/8 (0.000 mi.)***	***0***	***63***
Site ID: 0902253				
EPA Id: CAD980894976				

Lists of Federal CERCLA sites with NFRAP

SEMS-ARCHIVE: SEMS-ARCHIVE (Superfund Enterprise Management System Archive) tracks sites that have no further interest under the Federal Superfund Program based on available information. The list was formerly known as the CERCLIS-NFRAP, renamed to SEMS ARCHIVE by the EPA in 2015. EPA may perform a minimal level of assessment work at a site while it is archived if site conditions change and/or new information becomes available. Archived sites have been removed and archived from the inventory of SEMS sites. Archived status indicates that, to the best of EPA's knowledge, assessment at a site has been completed and that EPA has determined no further steps will be taken to list the site on the National Priorities List (NPL), unless information indicates this decision was not appropriate or other considerations require a recommendation for listing at a later time. The decision does not necessarily mean that there is no hazard associated with a given site; it only means that. based upon available information, the location is not judged to be potential NPL site.

A review of the SEMS-ARCHIVE list, as provided by EDR, and dated 06/22/2023 has revealed that there

are 3 SEMS-ARCHIVE sites within approximately 0.5 miles of the target property.

Equal/Higher Elevation	Address	Direction / Distance	Map ID	Page
MSE TECHNOLOGIES LLC Site ID: 0904841 EPA Id: CAD062062435	***8201 WOODLEY AVE***	***ENE 0 - 1/8 (0.092 mi.)***	***F34***	***317***
ANHEUSER-BUSCH INC Site ID: 0902701 EPA Id: CAT080031081	***15800 ROSCOE BLVD***	***ENE 1/4 - 1/2 (0.364 mi.)***	***105***	***609***
THOMAS INTERNATIONAL Site ID: 0901723 EPA Id: CAD980367288	8345 HAVENHURST PLAC	NW 1/4 - 1/2 (0.454 mi.)	S108	710

Lists of Federal RCRA facilities undergoing Corrective Action

CORRACTS: CORRACTS is a list of handlers with RCRA Corrective Action Activity. This report shows which nationally-defined corrective action core events have occurred for every handler that has had corrective action activity.

A review of the CORRACTS list, as provided by EDR, and dated 07/24/2023 has revealed that there are 4 CORRACTS sites within approximately 1 mile of the target property.

Equal/Higher Elevation	Address	Direction / Distance	Map ID	Page
MSE TECHNOLOGIES LLC EPA ID:: CAD062062435	***8201 WOODLEY AVE***	***ENE 0 - 1/8 (0.092 mi.)***	***F34***	***317***

Lower Elevation	Address	Direction / Distance	Map ID	Page
THE MARQUARDT COMPAN EPA ID:: CAD044696102	***16555 SATICOY ST***	***SW 1/2 - 1 (0.794 mi.)***	***U116***	***766***
ITT GILFILLAN EPA ID:: CAD990665556	***7821 ORION AVENUE***	***ESE 1/2 - 1 (0.871 mi.)***	***X124***	***846***
DELTA DVH CIRCUITS EPA ID:: CAD066654096		***S 1/2 - 1 (0.953 mi.)***	***Y126***	***870***

Lists of Federal RCRA TSD facilities

RCRA-TSDF: RCRAInfo is EPA's comprehensive information system, providing access to data supporting the Resource Conservation and Recovery Act (RCRA) of 1976 and the Hazardous and Solid Waste Amendments (HSWA) of 1984. The database includes selective information on sites which generate, transport, store, treat and/or dispose of hazardous waste as defined by the Resource Conservation and Recovery Act (RCRA). Transporters are individuals or entities that move hazardous waste from the generator offsite to a facility that can recycle, treat, store, or dispose of the waste. TSDFs treat, store, or dispose of the waste.

A review of the RCRA-TSDF list, as provided by EDR, and dated 07/24/2023 has revealed that there is 1 RCRA-TSDF site within approximately 0.5 miles of the target property.

Equal/Higher Elevation	Address	Direction / Distance	Map ID	Page
MSE TECHNOLOGIES LLC	***8201 WOODLEY AVE***	***ENE 0 - 1/8 (0.092 mi.)***	***F34***	***317***

EPA ID:: CAD062062435

Lists of Federal RCRA generators

RCRA-LQG: RCRAInfo is EPA's comprehensive information system, providing access to data supporting the Resource Conservation and Recovery Act (RCRA) of 1976 and the Hazardous and Solid Waste Amendments (HSWA) of 1984. The database includes selective information on sites which generate, transport, store, treat and/or dispose of hazardous waste as defined by the Resource Conservation and Recovery Act (RCRA). Large quantity generators (LQGs) generate over 1,000 kilograms (kg) of hazardous waste, or over 1 kg of acutely hazardous waste per month.

A review of the RCRA-LQG list, as provided by EDR, and dated 07/24/2023 has revealed that there are 3 RCRA-LQG sites within approximately 0.25 miles of the target property.

Equal/Higher Elevation	Address	Direction / Distance	Map ID	Page
VAN NUYS BUS LOT EPA ID:: CAR000129403	***16200 ROSCOE BLVD***	***N 1/8 - 1/4 (0.141 mi.)***	***I49***	***467***

Lower Elevation	Address	Direction / Distance	Map ID	Page
THE JET CENTER EPA ID:: CAD981637416	***16300 DAILY DR***	***S 0 - 1/8 (0.066 mi.)***	***E27***	***146***
LITTON DATA SYS EPA ID:: CAR000008631	***8000 WOODLEY AVE***	***SE 1/8 - 1/4 (0.204 mi.)***	***L59***	***483***

RCRA-SQG: RCRAInfo is EPA's comprehensive information system, providing access to data supporting the Resource Conservation and Recovery Act (RCRA) of 1976 and the Hazardous and Solid Waste Amendments (HSWA) of 1984. The database includes selective information on sites which generate, transport, store, treat and/or dispose of hazardous waste as defined by the Resource Conservation and Recovery Act (RCRA). Small quantity generators (SQGs) generate between 100 kg and 1,000 kg of hazardous waste per month.

A review of the RCRA-SQG list, as provided by EDR, and dated 07/24/2023 has revealed that there are 7 RCRA-SQG sites within approximately 0.25 miles of the target property.

Equal/Higher Elevation	Address	Direction / Distance	Map ID	Page
VICKERS INCORPORATED EPA ID:: CAD982040891	***16301 RAYMER ST***	***W 0 - 1/8 (0.009 mi.)***	***B11***	***120***
MSE TECHNOLOGIES LLC EPA ID:: CAD062062435	***8201 WOODLEY AVE***	***ENE 0 - 1/8 (0.092 mi.)***	***F34***	***317***

Lower Elevation	Address	Direction / Distance	Map ID	Page
AVIALL EPA ID:: CAD981980758	***16260 RAYMER ST***	***SW 0 - 1/8 (0.017 mi.)***	***B12***	***123***
AVIALL SERVICES INC EPA ID:: CAR000154724	***8045 WOODLEY AVE***	***SE 0 - 1/8 (0.083 mi.)***	***C29***	***205***
DA/PRO RUBBER, INC EPA ID:: CAD008483000	***8044 WOODLEY AVE***	***ESE 1/8 - 1/4 (0.135 mi.)***	***H43***	***449***
SNAP INC	***7945 WOODLEY AVE***	***SE 1/8 - 1/4 (0.209 mi.)***	***K66***	***517***

EPA ID:: CAD981428360

AIR CENTER AVIATION	***16231 WATERMAN DR***	***SSE 1/8 - 1/4 (0.231 mi.)***	***M87***	***577***

EPA ID:: CAD983645383

Federal institutional controls / engineering controls registries

US ENG CONTROLS: A listing of sites with engineering controls in place.

A review of the US ENG CONTROLS list, as provided by EDR, and dated 05/22/2023 has revealed that there is 1 US ENG CONTROLS site within approximately 0.5 miles of the target property.

Equal/Higher Elevation	Address	Direction / Distance	Map ID	Page
SAN FERNANDO VALLEY	***NORTH HOLLYWOOD WELL***	***0 - 1/8 (0.000 mi.)***	***0***	***63***

EPA ID:: CAD980894893
EPA ID:: CAD980894901
EPA ID:: CAD980894893

US INST CONTROLS: A listing of sites with institutional controls in place. Institutional controls include administrative measures, such as groundwater use restrictions, construction restrictions, property use restrictions, and post remediation care requirements intended to prevent exposure to contaminants remaining on site. Deed restrictions are generally required as part of the institutional controls.

A review of the US INST CONTROLS list, as provided by EDR, and dated 05/22/2023 has revealed that there is 1 US INST CONTROLS site within approximately 0.5 miles of the target property.

Equal/Higher Elevation	Address	Direction / Distance	Map ID	Page
SAN FERNANDO VALLEY	***NORTH HOLLYWOOD WELL***	***0 - 1/8 (0.000 mi.)***	***0***	***63***

EPA ID:: CAD980894893

Lists of state- and tribal hazardous waste facilities

ENVIROSTOR: The Department of Toxic Substances Control's (DTSC's) Site Mitigation and Brownfields Reuse Program's (SMBRP's) EnviroStor database identifes sites that have known contamination or sites for which there may be reasons to investigate further. The database includes the following site types: Federal Superfund sites (National Priorities List (NPL)); State Response, including Military Facilities and State Superfund; Voluntary Cleanup; and School sites. EnviroStor provides similar information to the information that was available in CalSites, and provides additional site information, including, but not limited to, identification of formerly-contaminated properties that have been released for reuse, properties where environmental deed restrictions have been recorded to prevent inappropriate land uses, and risk characterization information that is used to assess potential impacts to public health and the environment at contaminated sites.

A review of the ENVIROSTOR list, as provided by EDR, and dated 04/24/2023 has revealed that there are 22 ENVIROSTOR sites within approximately 1 mile of the target property.

Equal/Higher Elevation	Address	Direction / Distance	Map ID	Page
VAN NUYS AIRPORT IND	***16345 RAYMER STREET***	***WNW 0 - 1/8 (0.063 mi.)***	***D21***	***137***

Status: Active Facility Id: 60001006				
CROWN CORK & SEAL CO Status: Active Facility Id: 80001442	***8201 WOODLEY***	***ENE 0 - 1/8 (0.092 mi.)***	***F33***	***302***
SAN FERNANDO VALLEY Status: Inactive - Needs Evaluation Facility Id: 80001135		WSW 1/4 - 1/2 (0.359 mi.)	R103	607
METROPOLITAN AIRPORT Status: Inactive - Needs Evaluation Facility Id: 80001105		WSW 1/4 - 1/2 (0.359 mi.)	R104	608
ANHEUSER-BUSCH INC Status: Refer: Other Agency Facility Id: 19200005	***15800 ROSCOE BLVD***	***ENE 1/4 - 1/2 (0.364 mi.)***	***105***	***609***
E/M CORP Status: Refer: Other Agency Facility Id: 71002425	***16616 SCHOENBORN ST***	***WNW 1/4 - 1/2 (0.470 mi.)***	***S109***	***711***
VIKING ELECTRONICS I Status: Refer: Other Agency Facility Id: 71002367	***15521 LANARK ST***	***E 1/2 - 1 (0.824 mi.)***	***V119***	***836***
ROCKSY Status: Active Facility Id: 60001893	***15519 - 15541 LANARK***	***E 1/2 - 1 (0.832 mi.)***	***V120***	***837***

Lower Elevation	**Address**	**Direction / Distance**	**Map ID**	**Page**
DELTA CIRCUITS TECH Status: Refer: Other Agency Facility Id: 71003108	***16028 ARMINTA ST***	***SSE 1/4 - 1/2 (0.331 mi.)***	***98***	***599***
LITTON DATA SYSTEMS Status: Refer: Other Agency Facility Id: 71002388	***15901 STRATHERN ST***	***ESE 1/4 - 1/2 (0.370 mi.)***	***P106***	***699***
DATAPRODUCTS CORPORA Status: Refer: EPA Facility Id: 19360525	***16300 STAGG STREET***	***SSW 1/4 - 1/2 (0.373 mi.)***	***107***	***708***
SUPERIOR INDUSTRIES Status: Refer: Other Agency Facility Id: 71002440	***7800 WOODLEY AVENUE***	***SSE 1/4 - 1/2 (0.474 mi.)***	***110***	***712***
SYNCOM ENGINEERING I Status: Refer: Other Agency Facility Id: 71002350	***15749 STAGG STREET***	***SE 1/2 - 1 (0.613 mi.)***	***T112***	***752***
G & L PLATING CO Status: Refer: Other Agency Facility Id: 71003044	***7752 DENSMORE AVE***	***SE 1/2 - 1 (0.646 mi.)***	***T113***	***759***
VAN NUYS AAF Status: Inactive - Needs Evaluation Facility Id: 80000120	AT VAN NUYS MUNICIPA	S 1/2 - 1 (0.659 mi.)	114	760
EASTON ALUMINUM, INC Status: Refer: Other Agency Facility Id: 71002292	***7800 HASKELL***	***ESE 1/2 - 1 (0.715 mi.)***	***115***	***762***
MARQUART COMPANY	***16555 SATICOY ST***	***SW 1/2 - 1 (0.794 mi.)***	***U117***	***818***

Status: Refer: RCRA
Status: Active
Status: Inactive - Needs Evaluation
Facility Id: 19370176
Facility Id: 80001389
Facility Id: 80000083

COHASSET STREET SCHO	***15810 SATICOY STREET***	***SE 1/2 - 1 (0.800 mi.)***	***118***	***833***
Status: No Action Required Facility Id: 19020002				
VAN NUYS METROPOLITA		SSW 1/2 - 1 (0.848 mi.)	W122	844
Status: Inactive - Needs Evaluation Facility Id: 80000501				
ITT GILFILLAN A DIV	7821 ORION AVE	ESE 1/2 - 1 (0.871 mi.)	X123	845
Status: No Action Required Facility Id: 80001508				
ITT GILFILLAN	***7821 ORION AVENUE***	***ESE 1/2 - 1 (0.871 mi.)***	***X124***	***846***
Status: Refer: Other Agency Facility Id: 71003191				
DVH CIRCUITS INC	***16117 LEADWELL ST***	***S 1/2 - 1 (0.953 mi.)***	***Y125***	***866***
Status: Refer: Other Agency Status: Inactive - Needs Evaluation Facility Id: 71002532 Facility Id: 80001457				

Lists of state and tribal leaking storage tanks

LUST: Leaking Underground Storage Tank (LUST) Sites included in GeoTracker. GeoTracker is the Water Boards data management system for sites that impact, or have the potential to impact, water quality in California, with emphasis on groundwater.

A review of the LUST list, as provided by EDR, has revealed that there are 6 LUST sites within approximately 0.5 miles of the target property.

Equal/Higher Elevation	Address	Direction / Distance	Map ID	Page
CROWN CORK & SEAL CO	***8201 WOODLEY AVE***	***ENE 0 - 1/8 (0.092 mi.)***	***F32***	***299***
Database: LUST REG 4, Date of Government Version: 09/07/2004 Facility Id: 914061707 Status: Pollution Characterization Global ID: T0603702447				
CROWN CORK & SEAL CO	***8201 WOODLEY***	***ENE 0 - 1/8 (0.092 mi.)***	***F33***	***302***
Database: LUST, Date of Government Version: 06/05/2023 Status: Open - Site Assessment Global Id: T0603702447				
VALLEY CREST TREE CO	***8300 HAYVENHURST AVE***	***WNW 1/4 - 1/2 (0.309 mi.)***	***97***	***596***
Database: LUST, Date of Government Version: 06/05/2023 Status: Completed - Case Closed Global Id: T10000000597				

Lower Elevation	Address	Direction / Distance	Map ID	Page
THE JET CENTER	***16300 DAILY DR***	***S 0 - 1/8 (0.066 mi.)***	***E27***	***146***
Database: LUST REG 4, Date of Government Version: 09/07/2004 Database: LUST, Date of Government Version: 06/05/2023				

Status: Completed - Case Closed
Facility Id: 914061770
Status: Case Closed
Global Id: T0603702454
Global ID: T0603702454

NORDSKOG INDUSTRIES ***15915 STRATHERN ST*** ***ESE 1/4 - 1/2 (0.342 mi.)*** ***P99*** ***601***
Database: LUST, Date of Government Version: 06/05/2023
Status: Completed - Case Closed
Global Id: T0603702448

NORDSKOG INDUSTRIES ***15915 STRATHERN ST*** ***ESE 1/4 - 1/2 (0.342 mi.)*** ***P100*** ***603***
Database: LUST REG 4, Date of Government Version: 09/07/2004
Facility Id: 914061716
Status: Case Closed
Global ID: T0603702448

CPS-SLIC: Cleanup Program Sites (CPS; also known as Site Cleanups [SC] and formerly known as Spills, Leaks, Investigations, and Cleanups [SLIC] sites) included in GeoTracker. GeoTracker is the Water Boards data management system for sites that impact, or have the potential to impact, water quality in California, with emphasis on groundwater.

A review of the CPS-SLIC list, as provided by EDR, has revealed that there are 3 CPS-SLIC sites within approximately 0.5 miles of the target property.

Equal/Higher Elevation	Address	Direction / Distance	Map ID	Page
ANHEUSER-BUSCH INC	***15800 ROSCOE BLVD***	***ENE 1/4 - 1/2 (0.364 mi.)***	***105***	***609***

Database: CPS-SLIC, Date of Government Version: 06/05/2023
Database: SLIC REG 4, Date of Government Version: 11/17/2004
Facility Status: No further action required
Facility Status: Completed - Case Closed
Global Id: SLT43217215

Lower Elevation	Address	Direction / Distance	Map ID	Page
LITTON DATA SYS	***8000 WOODLEY AVE***	***SE 1/8 - 1/4 (0.204 mi.)***	***L59***	***483***

Database: CPS-SLIC, Date of Government Version: 06/05/2023
Database: SLIC REG 4, Date of Government Version: 11/17/2004
Facility Status: Remediation
Facility Status: Open - Assessment & Interim Remedial Action
Global Id: SL204101492

DATAPRODUCTS CORPORA ***16300 STAGG STREET*** ***SSW 1/4 - 1/2 (0.373 mi.)*** ***107*** ***708***
Database: SLIC REG 4, Date of Government Version: 11/17/2004
Facility Status: No further action required

Lists of state and tribal registered storage tanks

UST: The Underground Storage Tank database contains registered USTs. USTs are regulated under Subtitle I of the Resource Conservation and Recovery Act (RCRA). The data come from the State Water Resources Control Board's Hazardous Substance Storage Container Database.

A review of the UST list, as provided by EDR, has revealed that there are 25 UST sites within

approximately 0.25 miles of the target property.

Equal/Higher Elevation	Address	Direction / Distance	Map ID	Page
Not reported	16333 RAYMER ST	W 0 - 1/8 (0.059 mi.)	D19	136
Database: LOS ANGELES UST, Date of Government Version: 06/20/2023				
MSE TECHNOLOGIES LLC	8201 WOODLEY AVE	ENE 0 - 1/8 (0.092 mi.)	F31	299
Database: LOS ANGELES UST, Date of Government Version: 06/20/2023				
Not reported	16250 ROSCOE BLVD	NNW 1/8 - 1/4 (0.140 mi.)	I46	465
Database: LOS ANGELES UST, Date of Government Version: 06/20/2023				
Not reported	16300 ROSCOE BLVD	NNW 1/8 - 1/4 (0.147 mi.)	I51	477
Database: LOS ANGELES UST, Date of Government Version: 06/20/2023				
Not reported	8250 WOODLEY AVE	NE 1/8 - 1/4 (0.170 mi.)	J54	479
Database: LOS ANGELES UST, Date of Government Version: 06/20/2023				
Not reported	16207 ROSCOE BLVD	N 1/8 - 1/4 (0.180 mi.)	55	480
Database: LOS ANGELES UST, Date of Government Version: 06/20/2023				
Not reported	16058 ROSCOE BLVD	NE 1/8 - 1/4 (0.248 mi.)	95	595
Database: LOS ANGELES UST, Date of Government Version: 06/20/2023				

Lower Elevation	Address	Direction / Distance	Map ID	Page
GREAT WESTERN EXHIBI	16140 W RAYMER ST	ESE 0 - 1/8 (0.033 mi.)	C13	131
Database: LOS ANGELES UST, Date of Government Version: 06/20/2023				
DEAN DALY	16140 RAYMER ST	ESE 0 - 1/8 (0.033 mi.)	C14	131
Database: UST, Date of Government Version: 06/05/2023				
Facility Id: 24880				
JET CENTER/ GARRETT	16300 DAILY DR	S 0 - 1/8 (0.066 mi.)	E22	143
Database: UST, Date of Government Version: 06/05/2023				
Facility Id: 24884				
GARRETT AVIATION(GE	16300 W DAILY DR	S 0 - 1/8 (0.066 mi.)	E23	144
Database: LOS ANGELES UST, Date of Government Version: 06/20/2023				
CITY OF LA - DEPT OF	16300 DAILY DR	S 0 - 1/8 (0.066 mi.)	E24	145
Database: LOS ANGELES UST, Date of Government Version: 06/20/2023				
CITY OF LA - DEPT OF	16300 DAILY DR	S 0 - 1/8 (0.066 mi.)	E25	145
Database: UST, Date of Government Version: 06/05/2023				
LAWA - VNY JET CENTE	16300 DAILY DR	S 0 - 1/8 (0.066 mi.)	E28	203
Database: UST, Date of Government Version: 06/05/2023				
Facility Id: FA0017655				
Not reported	8085 WOODLEY AVE	ESE 0 - 1/8 (0.097 mi.)	G36	438
Database: LOS ANGELES UST, Date of Government Version: 06/20/2023				
Not reported	8055 WOODLEY AVE	ESE 0 - 1/8 (0.101 mi.)	G38	441
Database: LOS ANGELES UST, Date of Government Version: 06/20/2023				
TORRANCE VPC - SATIC	8044 WOODLEY AVE	ESE 1/8 - 1/4 (0.135 mi.)	H40	441
Database: LOS ANGELES UST, Date of Government Version: 06/20/2023				
Database: UST, Date of Government Version: 06/05/2023				
Facility Id: FA0010942				
TORRANCE VALLEY PIPE	8044 WOODLEY AVE	ESE 1/8 - 1/4 (0.135 mi.)	H42	448
Database: UST, Date of Government Version: 06/05/2023				
Facility Id: FA0010942				
Not reported	8029 WOODLEY AVE	SE 1/8 - 1/4 (0.138 mi.)	H45	465
Database: LOS ANGELES UST, Date of Government Version: 06/20/2023				

Lower Elevation	Address	Direction / Distance	Map ID	Page
WAYFARER AVIATION Database: LOS ANGELES UST, Date of Government Version: 06/20/2023	7943 N WOODLEY AVE	SSE 1/8 - 1/4 (0.214 mi.)	K71	530
SUN AIR JETS, LLC Database: LOS ANGELES UST, Date of Government Version: 06/20/2023	7943 WOODLEY AVE UN	SSE 1/8 - 1/4 (0.214 mi.)	K75	534
HELINET AVIATION SER Database: LOS ANGELES UST, Date of Government Version: 06/20/2023 Database: UST, Date of Government Version: 06/05/2023 Facility Id: 24885	16303 WATERMAN DR	SSE 1/8 - 1/4 (0.215 mi.)	M78	537
Not reported Database: LOS ANGELES UST, Date of Government Version: 06/20/2023	7935 WOODLEY AVE	SSE 1/8 - 1/4 (0.231 mi.)	K86	577
AIR CENTER AVIATION Database: LOS ANGELES UST, Date of Government Version: 06/20/2023	16231 WATERMAN DR	SSE 1/8 - 1/4 (0.231 mi.)	M88	580
AELCO CORP Database: LOS ANGELES UST, Date of Government Version: 06/20/2023	16018 W STRATHERN ST	SE 1/8 - 1/4 (0.247 mi.)	L91	586

Lists of state and tribal voluntary cleanup sites

VCP: Contains low threat level properties with either confirmed or unconfirmed releases and the project proponents have request that DTSC oversee investigation and/or cleanup activities and have agreed to provide coverage for DTSC's costs.

A review of the VCP list, as provided by EDR, and dated 04/24/2023 has revealed that there is 1 VCP site within approximately 0.5 miles of the target property.

Equal/Higher Elevation	Address	Direction / Distance	Map ID	Page
VAN NUYS AIRPORT IND Status: Active Facility Id: 60001006	***16345 RAYMER STREET***	***WNW 0 - 1/8 (0.063 mi.)***	***D21***	***137***

ADDITIONAL ENVIRONMENTAL RECORDS

Local Lists of Hazardous waste / Contaminated Sites

CERS HAZ WASTE: List of sites in the California Environmental Protection Agency (CalEPA) Regulated Site Portal which fall under the Hazardous Chemical Management, Hazardous Waste Onsite Treatment, Household Hazardous Waste Collection, Hazardous Waste Generator, and RCRA LQ HW Generator programs.

A review of the CERS HAZ WASTE list, as provided by EDR, and dated 04/17/2023 has revealed that there are 5 CERS HAZ WASTE sites within approximately 0.25 miles of the target property.

Equal/Higher Elevation	Address	Direction / Distance	Map ID	Page
CARDINAL HEALTH 414,	***16310 W RAYMER ST***	***SW 0 - 1/8 (0.009 mi.)***	***B9***	***113***
LAUSD/ VAN NUYS BUS	***16200 ROSCOE BLVD***	***N 1/8 - 1/4 (0.141 mi.)***	***I50***	***469***

Lower Elevation	Address	Direction / Distance	Map ID	Page
AVIALL SERVICES INC	***8045 WOODLEY AVE***	***SE 0 - 1/8 (0.083 mi.)***	***C29***	***205***

Lower Elevation	Address	Direction / Distance	Map ID	Page
DANMER INC DBA DANME	*8000 WOODLEY AVE*	*SE 1/8 - 1/4 (0.204 mi.)*	*L60*	*501*
PEGASUS ELITE AVIATI	*16143 WATERMAN DR*	*SSE 1/8 - 1/4 (0.248 mi.)*	*O93*	*586*

Local Lists of Registered Storage Tanks

SWEEPS UST: Statewide Environmental Evaluation and Planning System. This underground storage tank listing was updated and maintained by a company contacted by the SWRCB in the early 1990's. The listing is no longer updated or maintained. The local agency is the contact for more information on a site on the SWEEPS list.

A review of the SWEEPS UST list, as provided by EDR, and dated 06/01/1994 has revealed that there are 11 SWEEPS UST sites within approximately 0.25 miles of the target property.

Equal/Higher Elevation	Address	Direction / Distance	Map ID	Page
DEAN DALY Comp Number: 7350	*16333 RAYMER ST*	*W 0 - 1/8 (0.059 mi.)*	*D20*	*137*
MSE TECHNOLOGIES LLC Comp Number: 1513	*8201 WOODLEY AVE*	*ENE 0 - 1/8 (0.092 mi.)*	*F34*	*317*
BELL BRAND FOODS BRA Comp Number: 115	*16250 ROSCOE BLVD*	*NNW 1/8 - 1/4 (0.140 mi.)*	*I48*	*466*

Lower Elevation	Address	Direction / Distance	Map ID	Page
STANLEY PAPER COMPAN Status: A Tank Status: A Comp Number: 970	*16140 RAYMER ST*	*ESE 0 - 1/8 (0.033 mi.)*	*C17*	*134*
THE JET CENTER Status: A Tank Status: A Comp Number: 2823	*16300 DAILY DR*	*S 0 - 1/8 (0.066 mi.)*	*E27*	*146*
SATICOY STATION Comp Number: 5811	*8044 WOODLEY AVE*	*ESE 1/8 - 1/4 (0.135 mi.)*	*H41*	*442*
FEDERAL EXPRESS Comp Number: 6473	*7949 WOODLEY AVE*	*SE 1/8 - 1/4 (0.204 mi.)*	*K57*	*482*
LITTON DATA SYS Comp Number: 1519	*8000 WOODLEY AVE*	*SE 1/8 - 1/4 (0.204 mi.)*	*L59*	*483*
ALPHA AVIATION Status: A Tank Status: A Comp Number: 2484	*7947 WOODLEY AVE*	*SE 1/8 - 1/4 (0.205 mi.)*	*K64*	*513*
PEGASUS ELITE AVIATI Comp Number: 5306	*7943 WOODLEY AVE*	*SSE 1/8 - 1/4 (0.214 mi.)*	*K72*	*530*
JETCOPTERS INC Status: A Tank Status: A Comp Number: 2377	*16303 WATERMAN DR*	*SSE 1/8 - 1/4 (0.215 mi.)*	*M79*	*538*

HIST UST: Historical UST Registered Database.

A review of the HIST UST list, as provided by EDR, and dated 10/15/1990 has revealed that there are 10 HIST UST sites within approximately 0.25 miles of the target property.

Equal/Higher Elevation	Address	Direction / Distance	Map ID	Page
MSE TECHNOLOGIES LLC Facility Id: 00000020979	***8201 WOODLEY AVE***	***ENE 0 - 1/8 (0.092 mi.)***	***F34***	***317***
BELL BRAND FOODS BRA Facility Id: 00000003056	16250 ROSCOE BLVD	NNW 1/8 - 1/4 (0.140 mi.)	I47	466

Lower Elevation	Address	Direction / Distance	Map ID	Page
STANLEY PAPER COMPAN	***16140 RAYMER ST***	***ESE 0 - 1/8 (0.033 mi.)***	***C17***	***134***
STANLEY PAPER CO., I Facility Id: 00000008092	16140 RAYMER ST	ESE 0 - 1/8 (0.033 mi.)	C18	136
THE JET CENTER Facility Id: 00000050839	***16300 DAILY DR***	***S 0 - 1/8 (0.066 mi.)***	***E27***	***146***
EXXONMOBIL OIL CORP Facility Id: 00000041284	***8044 WOODLEY AVE***	***ESE 1/8 - 1/4 (0.135 mi.)***	***H44***	***457***
LITTON DATA SYS Facility Id: 00000021001	***8000 WOODLEY AVE***	***SE 1/8 - 1/4 (0.204 mi.)***	***L59***	***483***
ALPHA AVIATION Facility Id: 00000047140	7947 WOODLEY AVE	SE 1/8 - 1/4 (0.205 mi.)	K61	507
ALPHA AVIATION	***7947 WOODLEY AVE***	***SE 1/8 - 1/4 (0.205 mi.)***	***K64***	***513***
JETCOPTERS INC Facility Id: 00000046975	16303 WATERMAN DR	SSE 1/8 - 1/4 (0.215 mi.)	M76	534

CA FID UST: The Facility Inventory Database contains active and inactive underground storage tank locations. The source is the State Water Resource Control Board.

A review of the CA FID UST list, as provided by EDR, and dated 10/31/1994 has revealed that there are 11 CA FID UST sites within approximately 0.25 miles of the target property.

Equal/Higher Elevation	Address	Direction / Distance	Map ID	Page
DEAN DALY Facility Id: 19008570 Status: A	***16333 RAYMER ST***	***W 0 - 1/8 (0.059 mi.)***	***D20***	***137***
MSE TECHNOLOGIES LLC Facility Id: 19000153 Status: I	***8201 WOODLEY AVE***	***ENE 0 - 1/8 (0.092 mi.)***	***F34***	***317***
BELL BRAND FOODS BRA Facility Id: 19055279 Status: A	***16250 ROSCOE BLVD***	***NNW 1/8 - 1/4 (0.140 mi.)***	***I48***	***466***

Lower Elevation	Address	Direction / Distance	Map ID	Page
STANLEY PAPER COMPAN Facility Id: 19055361 Status: A	***16140 RAYMER ST***	***ESE 0 - 1/8 (0.033 mi.)***	***C17***	***134***
THE JET CENTER	***16300 DAILY DR***	***S 0 - 1/8 (0.066 mi.)***	***E27***	***146***

Facility Id: 19001188 Status: A				
SATICOY STATION Facility Id: 19028576 Status: I	***8044 WOODLEY AVE***	***ESE 1/8 - 1/4 (0.135 mi.)***	***H41***	***442***
FEDERAL EXPRESS Facility Id: 19026889 Status: A	***7949 WOODLEY AVE***	***SE 1/8 - 1/4 (0.204 mi.)***	***K57***	***482***
LITTON DATA SYS Facility Id: 19005971 Status: I	***8000 WOODLEY AVE***	***SE 1/8 - 1/4 (0.204 mi.)***	***L59***	***483***
ALPHA AVIATION Facility Id: 19055506 Status: A	***7947 WOODLEY AVE***	***SE 1/8 - 1/4 (0.205 mi.)***	***K64***	***513***
PEGASUS ELITE AVIATI Facility Id: 19032326 Status: A	***7943 WOODLEY AVE***	***SSE 1/8 - 1/4 (0.214 mi.)***	***K72***	***530***
JETCOPTERS INC Facility Id: 19052524 Status: A	***16303 WATERMAN DR***	***SSE 1/8 - 1/4 (0.215 mi.)***	***M79***	***538***

Other Ascertainable Records

RCRA NonGen / NLR: RCRAInfo is EPA's comprehensive information system, providing access to data supporting the Resource Conservation and Recovery Act (RCRA) of 1976 and the Hazardous and Solid Waste Amendments (HSWA) of 1984. The database includes selective information on sites which generate, transport, store, treat and/or dispose of hazardous waste as defined by the Resource Conservation and Recovery Act (RCRA). Non-Generators do not presently generate hazardous waste.

A review of the RCRA NonGen / NLR list, as provided by EDR, and dated 07/24/2023 has revealed that there are 21 RCRA NonGen / NLR sites within approximately 0.25 miles of the target property.

Equal/Higher Elevation	**Address**	**Direction / Distance**	**Map ID**	**Page**
AT&T EPA ID:: CAL000402908	16251 RAYMER ST	0 - 1/8 (0.000 mi.)	A8	110
CARDINAL HEALTH 414 EPA ID:: CAL000270908	16310 RAYMER ST	SW 0 - 1/8 (0.009 mi.)	B10	118
US HEALTHWORKS - VAN EPA ID:: CAL000373244	16300 ROSCOE BLVD ST	NNW 1/8 - 1/4 (0.147 mi.)	I52	477

Lower Elevation	**Address**	**Direction / Distance**	**Map ID**	**Page**
KAG WEST EPA ID:: CAL000402466	16140 RAYMER ST	ESE 0 - 1/8 (0.033 mi.)	C16	132
DREAMWORKS APATOW ZO EPA ID:: CAR000090605	***51240 RAYMER***	***ESE 0 - 1/8 (0.098 mi.)***	***G37***	***438***
SATICOY STATION EPA ID:: CAT000623355	***8044 WOODLEY AVE***	***ESE 1/8 - 1/4 (0.135 mi.)***	***H41***	***442***
ENVIRONMENTAL WASTE	***7949 WOODLEY AVE***	***SE 1/8 - 1/4 (0.204 mi.)***	***K56***	***480***

EPA ID:: CAR000094151				
THERMCO AVIATION EPA ID:: CAL000338459	7947 WOODLEY AVE	SE 1/8 - 1/4 (0.205 mi.)	K62	507
PAM JETS EPA ID:: CAL000478628		***SE 1/8 - 1/4 (0.205 mi.)***	***K63***	***509***
SNAP INC EPA ID:: CAC003178654	7945 WOODLEY AVE	SE 1/8 - 1/4 (0.209 mi.)	K65	514
CKE ASSOCIATES EPA ID:: CAC003169669	7943 WOODLEY AVENUE	SSE 1/8 - 1/4 (0.214 mi.)	K67	520
CKE AVIATION EPA ID:: CAC003000453	7943 WOODLEY AVE	SSE 1/8 - 1/4 (0.214 mi.)	K68	522
SUN AIR JETS EPA ID:: CAL000445208		***SSE 1/8 - 1/4 (0.214 mi.)***	***K69***	***524***
PEGASUS ELITE AVIATI EPA ID:: CAL000368334	7943 WOODLEY AVE	SSE 1/8 - 1/4 (0.214 mi.)	K70	528
HELINET AVIATION SER EPA ID:: CAL000440704	16303 WATERMAN DR	SSE 1/8 - 1/4 (0.215 mi.)	M80	542
NETWORK AUTO BODY IN EPA ID:: CAL000467933	7942 WOODLEY AVE	SE 1/8 - 1/4 (0.223 mi.)	K81	545
LORENE SAMS EPA ID:: CAC003147510	7942 WOODLEY	SE 1/8 - 1/4 (0.223 mi.)	K82	547
VOLUME MACHINE INC EPA ID:: CAL000195722	7942 WOODLEY AVE	SE 1/8 - 1/4 (0.223 mi.)	K83	549
AMERICAN HOECHST COR EPA ID:: CAD093358547	***16267 LINDBERGH ST***	***SSW 1/8 - 1/4 (0.243 mi.)***	***N89***	***581***
WATSON PLUMBING ROOT EPA ID:: CAT080013063	16263 LINDBERGH ST	SSW 1/8 - 1/4 (0.243 mi.)	N90	583
PEGASUS ELITE AVIATI EPA ID:: CAL000434771	16143 WATERMAN DR	SSE 1/8 - 1/4 (0.248 mi.)	O94	592

FUDS: The Listing includes locations of Formerly Used Defense Sites Properties where the US Army Corps Of Engineers is actively working or will take necessary cleanup actions.

A review of the FUDS list, as provided by EDR, and dated 05/08/2023 has revealed that there are 3 FUDS sites within approximately 1 mile of the target property.

Lower Elevation	Address	Direction / Distance	Map ID	Page
VAN NUYS AAF		WSW 1/4 - 1/2 (0.350 mi.)	Q102	605
MARQUARDT RAM JET DE		SW 1/2 - 1 (0.539 mi.)	111	751
VAN NUYS MET AIRPORT		SSW 1/2 - 1 (0.848 mi.)	W121	843

2020 COR ACTION: The EPA has set ambitious goals for the RCRA Corrective Action program by creating the 2020 Corrective Action Universe. This RCRA cleanup baseline includes facilities expected to need corrective action. The 2020 universe contains a wide variety of sites. Some properties are heavily contaminated while others were contaminated but have since been cleaned up. Still others have not been fully investigated yet, and may require little or no remediation. Inclusion in the 2020 Universe does not necessarily imply failure on the part of a facility to meet its RCRA obligations.

A review of the 2020 COR ACTION list, as provided by EDR, and dated 09/30/2017 has revealed that

there is 1 2020 COR ACTION site within approximately 0.25 miles of the target property.

Equal/Higher Elevation	Address	Direction / Distance	Map ID	Page
MSE TECHNOLOGIES LLC EPA ID:: CAD062062435	***8201 WOODLEY AVE***	***ENE 0 - 1/8 (0.092 mi.)***	***F34***	***317***

UXO: A listing of unexploded ordnance site locations

A review of the UXO list, as provided by EDR, and dated 11/09/2021 has revealed that there is 1 UXO site within approximately 1 mile of the target property.

Lower Elevation	Address	Direction / Distance	Map ID	Page
FIRING-IN BUTT, SKEE		WSW 1/4 - 1/2 (0.350 mi.)	Q101	605

PFAS ECHO: Regulators and the public have expressed interest in knowing which regulated entities may be using PFAS. EPA has developed a dataset from various sources that show which industries may be handling PFAS. Approximately 120,000 facilities subject to federal environmental programs have operated or currently operate in industry sectors with processes that may involve handling and/or release of PFAS.

A review of the PFAS ECHO list, as provided by EDR, and dated 07/05/2023 has revealed that there are 4 PFAS ECHO sites within approximately 0.25 miles of the target property.

Equal/Higher Elevation	Address	Direction / Distance	Map ID	Page
MICRO SOLUTIONS ENTE		ENE 0 - 1/8 (0.090 mi.)	F30	296

Lower Elevation	Address	Direction / Distance	Map ID	Page
PAM JETS		***SE 1/8 - 1/4 (0.205 mi.)***	***K63***	***509***
SUN AIR JETS		***SSE 1/8 - 1/4 (0.214 mi.)***	***K69***	***524***
HELINET AVIATION SER	***16303 WATERMAN DR***	***SSE 1/8 - 1/4 (0.215 mi.)***	***M77***	***535***

Cortese: The sites for the list are designated by the State Water Resource Control Board (LUST), the Integrated Waste Board (SWF/LS), and the Department of Toxic Substances Control (Cal-Sites).

A review of the Cortese list, as provided by EDR, and dated 06/14/2023 has revealed that there are 4 Cortese sites within approximately 0.5 miles of the target property.

Equal/Higher Elevation	Address	Direction / Distance	Map ID	Page
CROWN CORK & SEAL CO Cleanup Status: OPEN - SITE ASSESSMENT	***8201 WOODLEY AVE***	***ENE 0 - 1/8 (0.092 mi.)***	***F32***	***299***
VALLEY CREST TREE CO Cleanup Status: COMPLETED - CASE CLOSED	***8300 HAYVENHURST AVE***	***WNW 1/4 - 1/2 (0.309 mi.)***	***97***	***596***

Lower Elevation	Address	Direction / Distance	Map ID	Page
THE JET CENTER Cleanup Status: COMPLETED - CASE CLOSED	***16300 DAILY DR***	***S 0 - 1/8 (0.066 mi.)***	***E27***	***146***
NORDSKOG INDUSTRIES Cleanup Status: COMPLETED - CASE CLOSED	***15915 STRATHERN ST***	***ESE 1/4 - 1/2 (0.342 mi.)***	***P100***	***603***

DRYCLEANERS: A list of drycleaner related facilities that have EPA ID numbers. These are facilities with certain SIC codes: power laundries, family and commercial; garment pressing and cleaners' agents; linen supply; coin-operated laundries and cleaning; drycleaning plants except rugs; carpet and upholster cleaning; industrial launderers; laundry and garment services.

A review of the DRYCLEANERS list, as provided by EDR, has revealed that there is 1 DRYCLEANERS site within approximately 0.25 miles of the target property.

Equal/Higher Elevation	Address	Direction / Distance	Map ID	Page
MSE TECHNOLOGIES LLC	***8201 WOODLEY AVE***	***ENE 0 - 1/8 (0.092 mi.)***	***F34***	***317***
Database: DRYCLEAN SOUTH COAST, Date of Government Version: 05/17/2023				

HIST CORTESE: The sites for the list are designated by the State Water Resource Control Board [LUST], the Integrated Waste Board [SWF/LS], and the Department of Toxic Substances Control [CALSITES]. This listing is no longer updated by the state agency.

A review of the HIST CORTESE list, as provided by EDR, and dated 04/01/2001 has revealed that there are 4 HIST CORTESE sites within approximately 0.5 miles of the target property.

Equal/Higher Elevation	Address	Direction / Distance	Map ID	Page
CROWN CORK & SEAL CO	***8201 WOODLEY***	***ENE 0 - 1/8 (0.092 mi.)***	***F33***	***302***
Reg Id: 914061707				

Lower Elevation	Address	Direction / Distance	Map ID	Page
THE JET CENTER	***16300 DAILY DR***	***S 0 - 1/8 (0.066 mi.)***	***E27***	***146***
Reg Id: 914061770				
HOLGA INC	***7901 WOODLEY AVE***	***SSE 1/4 - 1/2 (0.269 mi.)***	***O96***	***595***
Reg Id: 3056				
NORDSKOG INDUSTRIES	***15915 STRATHERN ST***	***ESE 1/4 - 1/2 (0.342 mi.)***	***P99***	***601***
Reg Id: 914061716				

HWP: Detailed information on permitted hazardous waste facilities and corrective action ("cleanups") tracked in EnviroStor.

A review of the HWP list, as provided by EDR, and dated 05/15/2023 has revealed that there are 4 HWP sites within approximately 1 mile of the target property.

Equal/Higher Elevation	Address	Direction / Distance	Map ID	Page
CROWN CORK & SEAL CO	***8201 WOODLEY***	***ENE 0 - 1/8 (0.092 mi.)***	***F33***	***302***
EPA ID: CAD062062435 Cleanup Status: CLOSED				

Lower Elevation	Address	Direction / Distance	Map ID	Page
THE MARQUARDT COMPAN	***16555 SATICOY ST***	***SW 1/2 - 1 (0.794 mi.)***	***U116***	***766***
EPA ID: CAD044696102 Cleanup Status: UNDERGOING CLOSURE				
ITT GILFILLAN	***7821 ORION AVENUE***	***ESE 1/2 - 1 (0.871 mi.)***	***X124***	***846***
EPA ID: CAD990665556				

Cleanup Status: PROTECTIVE FILER

DVH CIRCUITS INC	***16117 LEADWELL ST***	***S 1/2 - 1 (0.953 mi.)***	***Y125***	***866***
EPA ID: CAD066654096				
Cleanup Status: CLOSED				

HAZMAT LA: A listing of active & inactive hazardous materials facility locations, located in the City of Los Angeles.

A review of the HAZMAT LA list, as provided by EDR, and dated 06/20/2023 has revealed that there are 18 HAZMAT LA sites within approximately 0.25 miles of the target property.

Equal/Higher Elevation	Address	Direction / Distance	Map ID	Page
CARDINAL HEALTH 414,	***16310 W RAYMER ST***	***SW 0 - 1/8 (0.009 mi.)***	***B9***	***113***
MSE TECHNOLOGIES , L	***8201 WOODLEY AVE***	***ENE 0 - 1/8 (0.092 mi.)***	***F35***	***386***
LAUSD/ VAN NUYS BUS	***16200 ROSCOE BLVD***	***N 1/8 - 1/4 (0.141 mi.)***	***I50***	***469***
KEEBLER CO / C	8257 N WOODLEY AVE	NE 1/8 - 1/4 (0.170 mi.)	J53	479

Lower Elevation	Address	Direction / Distance	Map ID	Page
GREAT WESTERN EXHIBI	16140 W RAYMER ST	ESE 0 - 1/8 (0.033 mi.)	C15	132
GARRETT AVIATION(GE	16300 W DAILY DR	S 0 - 1/8 (0.066 mi.)	E26	146
THE JET CENTER	***16300 DAILY DR***	***S 0 - 1/8 (0.066 mi.)***	***E27***	***146***
AVIALL SERVICES INC	***8045 WOODLEY AVE***	***SE 0 - 1/8 (0.083 mi.)***	***C29***	***205***
NIKOLA MOBILE HYDROG	8100 WOODLEY AVE	ESE 0 - 1/8 (0.103 mi.)	G39	441
EXXONMOBIL OIL CORP	***8044 WOODLEY AVE***	***ESE 1/8 - 1/4 (0.135 mi.)***	***H44***	***457***
VERIZON WIRELESS	7949 N WOODLEY AVE	SE 1/8 - 1/4 (0.204 mi.)	K58	483
SNAP INC	***7945 WOODLEY AVE***	***SE 1/8 - 1/4 (0.209 mi.)***	***K66***	***517***
WAYFARER AVIATION	7943 N WOODLEY AVE	SSE 1/8 - 1/4 (0.214 mi.)	K73	534
SUN AIR JETS, LLC	7943 WOODLEY AVE UN	SSE 1/8 - 1/4 (0.214 mi.)	K74	534
JETCOPTERS INC	***16303 WATERMAN DR***	***SSE 1/8 - 1/4 (0.215 mi.)***	***M79***	***538***
VOLUME MACHINE INC	***7942 WOODLEY AVE***	***SE 1/8 - 1/4 (0.223 mi.)***	***K84***	***552***
AMERICAN SIGN COMPAN	***7950 WOODLEY AVE***	***SE 1/8 - 1/4 (0.229 mi.)***	***K85***	***558***
PEGASUS ELITE AVIATI	16143 W WATERMAN DR	SSE 1/8 - 1/4 (0.248 mi.)	O92	586

EXECUTIVE SUMMARY

There were no unmapped sites in this report.

OVERVIEW MAP - 7462098.2S

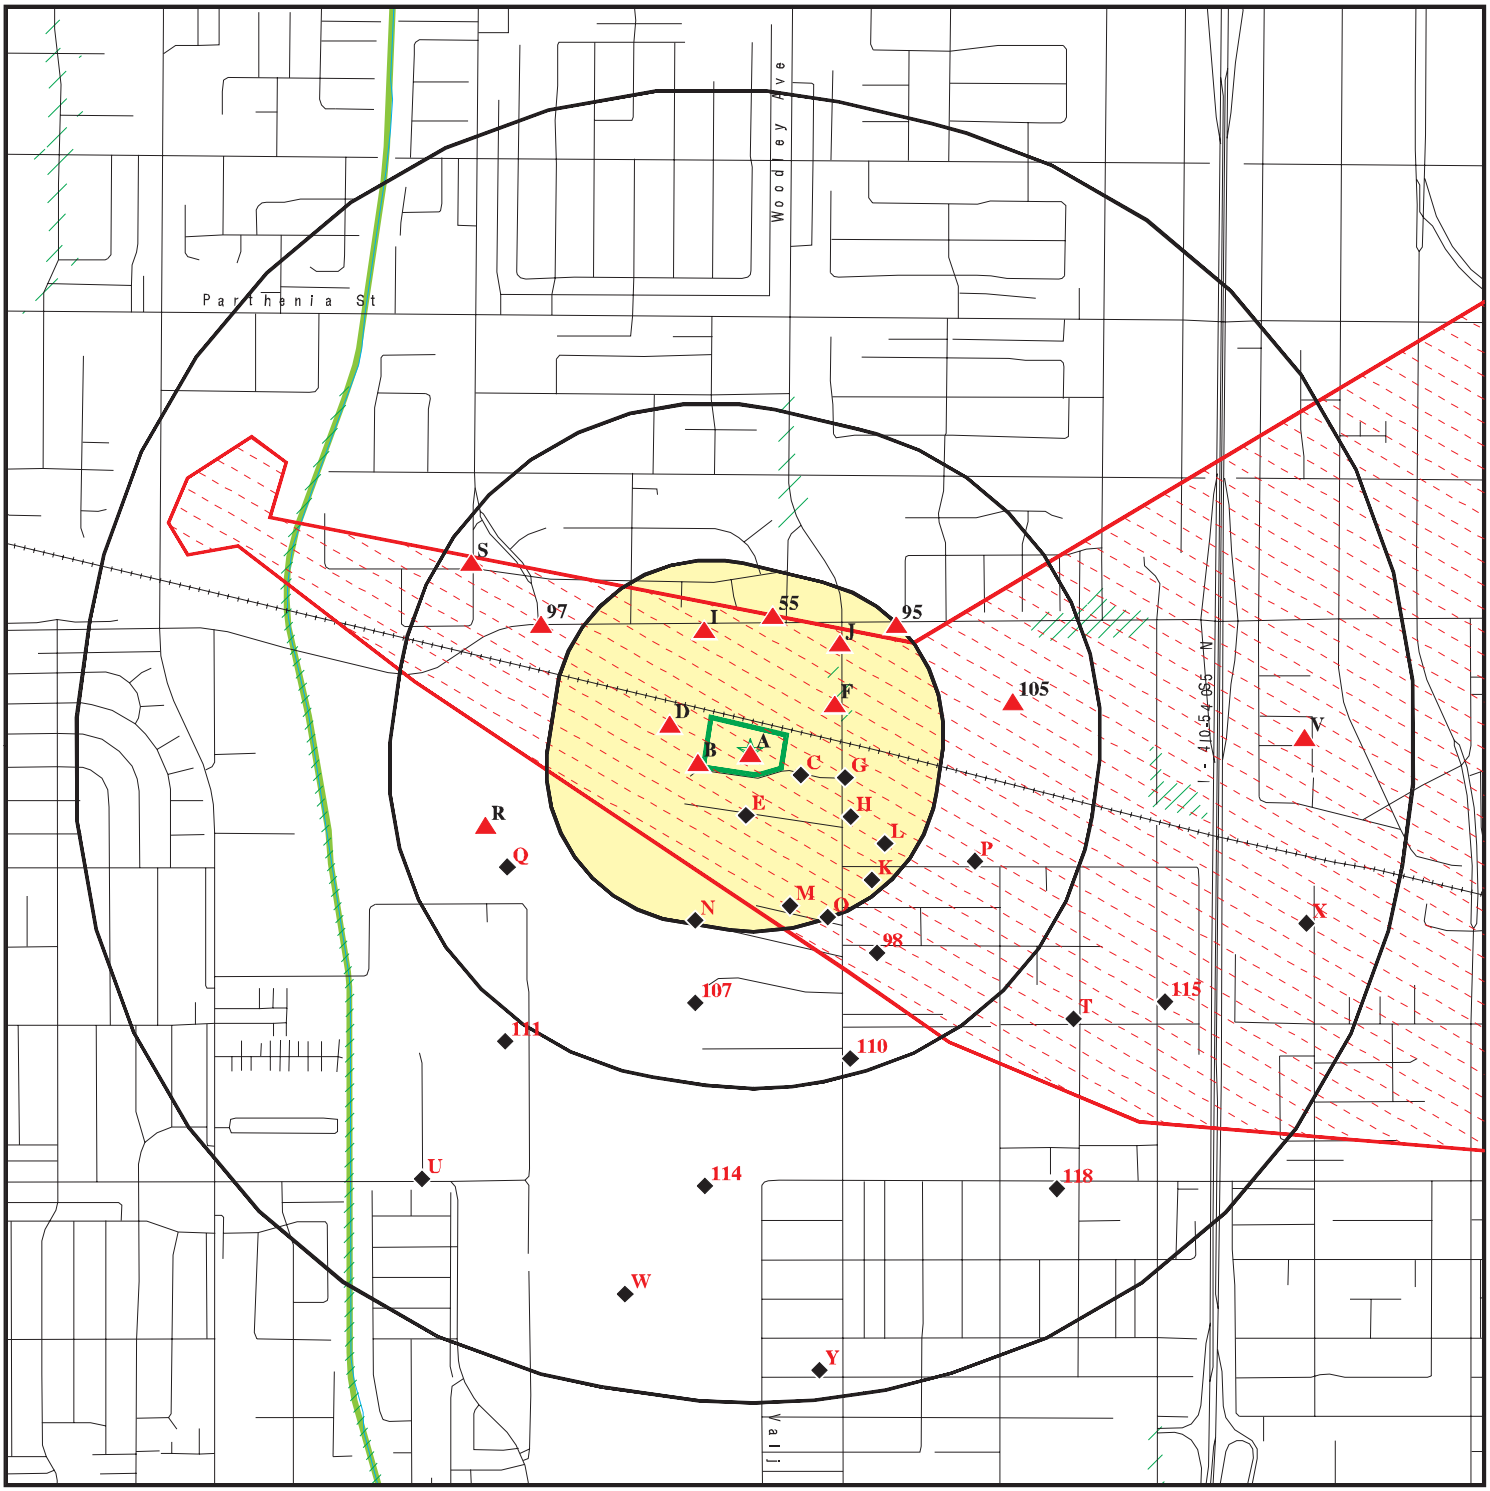

Target Property

Sites at elevations higher than or equal to the target property

Sites at elevations lower than the target property

Manufactured Gas Plants

National Priority List Sites

Dept. Defense Sites

Indian Reservations BIA

Special Flood Hazard Area (1%)

0.2% Annual Chance Flood Hazard

National Wetland Inventory

State Wetlands

Areas of Concern

This report includes Interactive Map Layers to display and/or hide map information. The legend includes only those icons for the default map view.

SITE NAME:	Commercial Industrial Property	CLIENT:	NV5
ADDRESS:	16201 Raymer Street Van Nuys CA 91406	CONTACT:	Eric Fraske
		INQUIRY #:	7462098.2s
LAT/LONG:	34.218317 / 118.486244	DATE:	October 04, 2023 6:28 pm

Copyright © 2023 EDR, Inc. © 2015 TomTom Rel. 2015.

DETAIL MAP - 7462098.2S

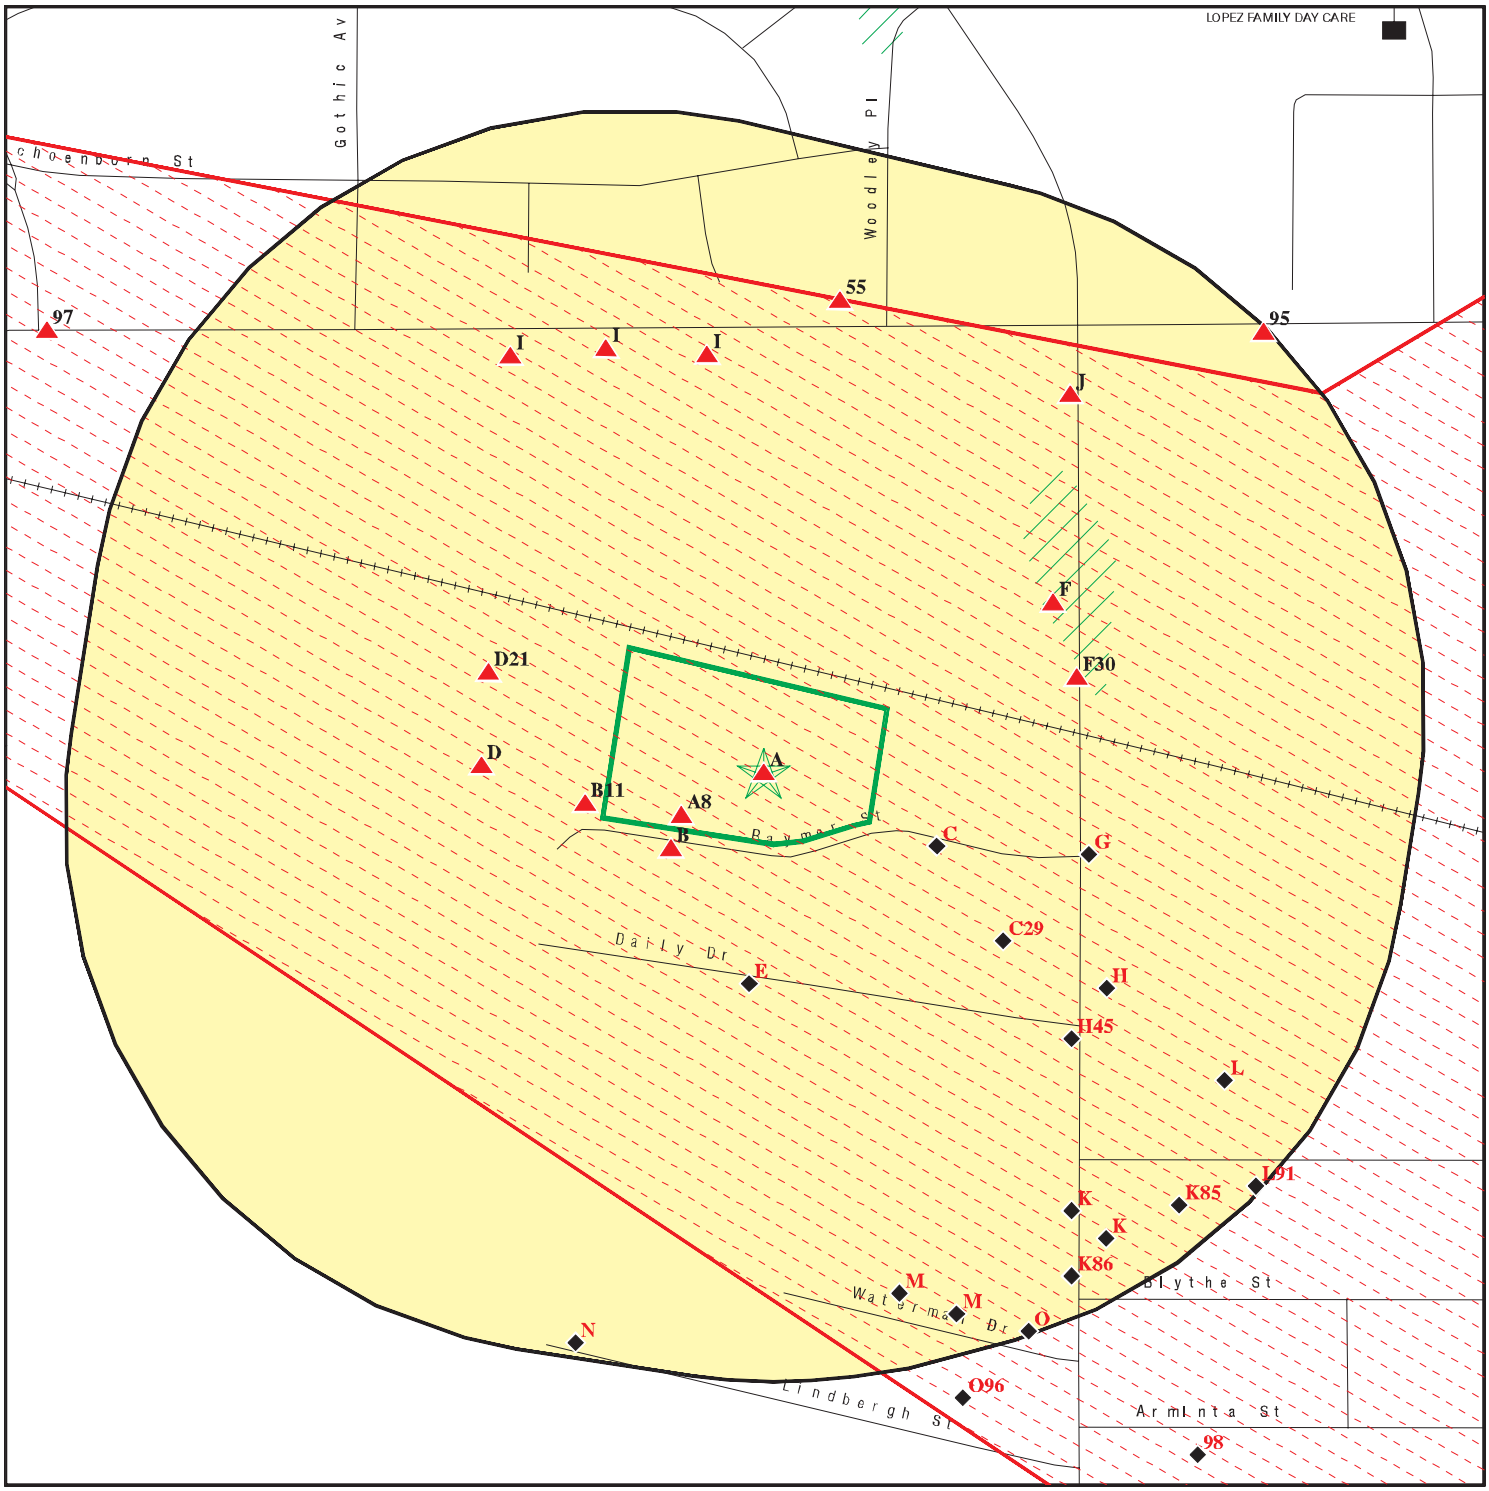

Target Property

Sites at elevations higher than or equal to the target property

Sites at elevations lower than the target property

Manufactured Gas Plants

Sensitive Receptors

National Priority List Sites

Dept. Defense Sites

Indian Reservations BIA

Special Flood Hazard Area (1%)

0.2% Annual Chance Flood Hazard

Areas of Concern

This report includes Interactive Map Layers to display and/or hide map information. The legend includes only those icons for the default map view.

SITE NAME: Commercial Industrial Property	CLIENT: NV5
ADDRESS: 16201 Raymer Street Van Nuys CA 91406	CONTACT: Eric Fraske INQUIRY #: 7462098.2s
LAT/LONG: 34.218317 / 118.486244	DATE: October 04, 2023 6:29 pm

Copyright © 2023 EDR, Inc. © 2015 TomTom Rel. 2015.

MAP FINDINGS SUMMARY

Database	Search Distance (Miles)	Target Property	< 1/8	1/8 - 1/4	1/4 - 1/2	1/2 - 1	> 1	Total Plotted
STANDARD ENVIRONMENTAL RECORDS								
Lists of Federal NPL (Superfund) sites								
NPL	1.000		1	0	0	0	NR	1
Proposed NPL	1.000		0	0	0	0	NR	0
NPL LIENS	1.000		0	0	0	0	NR	0
Lists of Federal Delisted NPL sites								
Delisted NPL	1.000		0	0	0	0	NR	0
Lists of Federal sites subject to CERCLA removals and CERCLA orders								
FEDERAL FACILITY	0.500		0	0	0	NR	NR	0
SEMS	0.500		1	0	0	NR	NR	1
Lists of Federal CERCLA sites with NFRAP								
SEMS-ARCHIVE	0.500		1	0	2	NR	NR	3
Lists of Federal RCRA facilities undergoing Corrective Action								
CORRACTS	1.000		1	0	0	3	NR	4
Lists of Federal RCRA TSD facilities								
RCRA-TSDF	0.500		1	0	0	NR	NR	1
Lists of Federal RCRA generators								
RCRA-LQG	0.250		1	2	NR	NR	NR	3
RCRA-SQG	0.250		4	3	NR	NR	NR	7
RCRA-VSQG	0.250	1	0	0	NR	NR	NR	1
Federal institutional controls / engineering controls registries								
LUCIS	0.500		0	0	0	NR	NR	0
US ENG CONTROLS	0.500		1	0	0	NR	NR	1
US INST CONTROLS	0.500		1	0	0	NR	NR	1
Federal ERNS list								
ERNS	TP		NR	NR	NR	NR	NR	0
Lists of state- and tribal (Superfund) equivalent sites								
RESPONSE	1.000		0	0	0	0	NR	0
Lists of state- and tribal hazardous waste facilities								
ENVIROSTOR	1.000		2	0	8	12	NR	22
Lists of state and tribal landfills and solid waste disposal facilities								
SWF/LF	0.500		0	0	0	NR	NR	0

MAP FINDINGS SUMMARY

Database	Search Distance (Miles)	Target Property	< 1/8	1/8 - 1/4	1/4 - 1/2	1/2 - 1	> 1	Total Plotted
Lists of state and tribal leaking storage tanks								
LUST	0.500		3	0	3	NR	NR	6
INDIAN LUST	0.500		0	0	0	NR	NR	0
CPS-SLIC	0.500		0	1	2	NR	NR	3
Lists of state and tribal registered storage tanks								
FEMA UST	0.250		0	0	NR	NR	NR	0
UST	0.250	1	11	14	NR	NR	NR	26
AST	0.250		0	0	NR	NR	NR	0
INDIAN UST	0.250		0	0	NR	NR	NR	0
Lists of state and tribal voluntary cleanup sites								
INDIAN VCP	0.500		0	0	0	NR	NR	0
VCP	0.500		1	0	0	NR	NR	1
Lists of state and tribal brownfield sites								
BROWNFIELDS	0.500		0	0	0	NR	NR	0
ADDITIONAL ENVIRONMENTAL RECORDS								
Local Brownfield lists								
US BROWNFIELDS	0.500		0	0	0	NR	NR	0
Local Lists of Landfill / Solid Waste Disposal Sites								
WMUDS/SWAT	0.500		0	0	0	NR	NR	0
SWRCY	0.500		0	0	0	NR	NR	0
HAULERS	TP	1	NR	NR	NR	NR	NR	1
INDIAN ODI	0.500		0	0	0	NR	NR	0
ODI	0.500		0	0	0	NR	NR	0
DEBRIS REGION 9	0.500		0	0	0	NR	NR	0
IHS OPEN DUMPS	0.500		0	0	0	NR	NR	0
Local Lists of Hazardous waste / Contaminated Sites								
US HIST CDL	TP		NR	NR	NR	NR	NR	0
AOCONCERN	1.000		0	0	0	0	NR	0
HIST Cal-Sites	1.000		0	0	0	0	NR	0
SCH	0.250		0	0	NR	NR	NR	0
CDL	TP		NR	NR	NR	NR	NR	0
Toxic Pits	1.000		0	0	0	0	NR	0
CERS HAZ WASTE	0.250	1	2	3	NR	NR	NR	6
US CDL	TP		NR	NR	NR	NR	NR	0
Local Lists of Registered Storage Tanks								
SWEEPS UST	0.250	1	4	7	NR	NR	NR	12
HIST UST	0.250	1	4	6	NR	NR	NR	11
CERS TANKS	0.250	1	0	0	NR	NR	NR	1
CA FID UST	0.250	1	4	7	NR	NR	NR	12

MAP FINDINGS SUMMARY

Database	Search Distance (Miles)	Target Property	< 1/8	1/8 - 1/4	1/4 - 1/2	1/2 - 1	> 1	Total Plotted
Local Land Records								
LIENS	TP		NR	NR	NR	NR	NR	0
LIENS 2	TP		NR	NR	NR	NR	NR	0
DEED	0.500		0	0	0	NR	NR	0
Records of Emergency Release Reports								
HMIRS	TP		NR	NR	NR	NR	NR	0
CHMIRS	TP	1	NR	NR	NR	NR	NR	1
LDS	TP		NR	NR	NR	NR	NR	0
MCS	TP		NR	NR	NR	NR	NR	0
SPILLS 90	TP		NR	NR	NR	NR	NR	0
Other Ascertainable Records								
RCRA NonGen / NLR	0.250	1	4	17	NR	NR	NR	22
FUDS	1.000		0	0	1	2	NR	3
DOD	1.000		0	0	0	0	NR	0
SCRD DRYCLEANERS	0.500		0	0	0	NR	NR	0
US FIN ASSUR	TP		NR	NR	NR	NR	NR	0
EPA WATCH LIST	TP		NR	NR	NR	NR	NR	0
2020 COR ACTION	0.250		1	0	NR	NR	NR	1
TSCA	TP		NR	NR	NR	NR	NR	0
TRIS	TP		NR	NR	NR	NR	NR	0
SSTS	TP		NR	NR	NR	NR	NR	0
ROD	1.000		0	0	0	0	NR	0
RMP	TP		NR	NR	NR	NR	NR	0
RAATS	TP		NR	NR	NR	NR	NR	0
PRP	TP		NR	NR	NR	NR	NR	0
PADS	TP		NR	NR	NR	NR	NR	0
ICIS	TP		NR	NR	NR	NR	NR	0
FTTS	TP		NR	NR	NR	NR	NR	0
MLTS	TP		NR	NR	NR	NR	NR	0
COAL ASH DOE	TP		NR	NR	NR	NR	NR	0
COAL ASH EPA	0.500		0	0	0	NR	NR	0
PCB TRANSFORMER	TP		NR	NR	NR	NR	NR	0
RADINFO	TP		NR	NR	NR	NR	NR	0
HIST FTTS	TP		NR	NR	NR	NR	NR	0
DOT OPS	TP		NR	NR	NR	NR	NR	0
CONSENT	1.000		0	0	0	0	NR	0
INDIAN RESERV	1.000		0	0	0	0	NR	0
FUSRAP	1.000		0	0	0	0	NR	0
UMTRA	0.500		0	0	0	NR	NR	0
LEAD SMELTERS	TP		NR	NR	NR	NR	NR	0
US AIRS	TP		NR	NR	NR	NR	NR	0
US MINES	0.250		0	0	NR	NR	NR	0
ABANDONED MINES	0.250		0	0	NR	NR	NR	0
MINES MRDS	0.250		0	0	NR	NR	NR	0
FINDS	TP	2	NR	NR	NR	NR	NR	2
DOCKET HWC	TP		NR	NR	NR	NR	NR	0
UXO	1.000		0	0	1	0	NR	1
ECHO	TP	1	NR	NR	NR	NR	NR	1

MAP FINDINGS SUMMARY

Database	Search Distance (Miles)	Target Property	< 1/8	1/8 - 1/4	1/4 - 1/2	1/2 - 1	> 1	Total Plotted
FUELS PROGRAM	0.250		0	0	NR	NR	NR	0
PFAS NPL	0.250		0	0	NR	NR	NR	0
PFAS FEDERAL SITES	0.250		0	0	NR	NR	NR	0
PFAS TSCA	0.250		0	0	NR	NR	NR	0
PFAS TRIS	0.250		0	0	NR	NR	NR	0
PFAS RCRA MANIFEST	0.250		0	0	NR	NR	NR	0
PFAS ATSDR	0.250		0	0	NR	NR	NR	0
PFAS WQP	0.250		0	0	NR	NR	NR	0
PFAS NPDES	0.250		0	0	NR	NR	NR	0
PFAS ECHO	0.250		1	3	NR	NR	NR	4
PFAS ECHO FIRE TRAINING	0.250		0	0	NR	NR	NR	0
PFAS PART 139 AIRPORT	0.250		0	0	NR	NR	NR	0
AQUEOUS FOAM NRC	0.250		0	0	NR	NR	NR	0
BIOSOLIDS	TP		NR	NR	NR	NR	NR	0
PFAS	0.250		0	0	NR	NR	NR	0
AQUEOUS FOAM	0.250		0	0	NR	NR	NR	0
CA BOND EXP. PLAN	1.000		0	0	0	0	NR	0
CHROME PLATING	0.500		0	0	0	NR	NR	0
Cortese	0.500		2	0	2	NR	NR	4
CUPA Listings	0.250		0	0	NR	NR	NR	0
DRYCLEANERS	0.250		1	0	NR	NR	NR	1
EMI	TP		NR	NR	NR	NR	NR	0
ENF	TP		NR	NR	NR	NR	NR	0
Financial Assurance	TP		NR	NR	NR	NR	NR	0
ICE	TP		NR	NR	NR	NR	NR	0
HIST CORTESE	0.500		2	0	2	NR	NR	4
LOS ANGELES CO. HMS	TP		NR	NR	NR	NR	NR	0
HWP	1.000		1	0	0	3	NR	4
HWT	0.250		0	0	NR	NR	NR	0
HWTS	TP	2	NR	NR	NR	NR	NR	2
HAZNET	TP	1	NR	NR	NR	NR	NR	1
LOS ANGELES CO LF METHANE	0.500		0	0	0	NR	NR	0
MINES	0.250		0	0	NR	NR	NR	0
MWMP	0.250		0	0	NR	NR	NR	0
NPDES	TP		NR	NR	NR	NR	NR	0
PEST LIC	TP		NR	NR	NR	NR	NR	0
PROC	0.500		0	0	0	NR	NR	0
Notify 65	1.000		0	0	0	0	NR	0
HAZMAT	0.250		0	0	NR	NR	NR	0
HAZMAT LA	0.250	1	7	11	NR	NR	NR	19
LA Co. Site Mitigation	TP		NR	NR	NR	NR	NR	0
UIC	TP		NR	NR	NR	NR	NR	0
UIC GEO	TP		NR	NR	NR	NR	NR	0
WASTEWATER PITS	0.500		0	0	0	NR	NR	0
WDS	TP		NR	NR	NR	NR	NR	0
WIP	0.250		0	0	NR	NR	NR	0
MILITARY PRIV SITES	TP		NR	NR	NR	NR	NR	0
PROJECT	TP		NR	NR	NR	NR	NR	0
WDR	TP		NR	NR	NR	NR	NR	0
CIWQS	TP		NR	NR	NR	NR	NR	0
CERS	TP	1	NR	NR	NR	NR	NR	1

MAP FINDINGS SUMMARY

Database	Search Distance (Miles)	Target Property	< 1/8	1/8 - 1/4	1/4 - 1/2	1/2 - 1	> 1	Total Plotted
NON-CASE INFO	TP		NR	NR	NR	NR	NR	0
OTHER OIL GAS	TP		NR	NR	NR	NR	NR	0
PROD WATER PONDS	TP		NR	NR	NR	NR	NR	0
SAMPLING POINT	TP		NR	NR	NR	NR	NR	0
WELL STIM PROJ	TP		NR	NR	NR	NR	NR	0
EDR HIGH RISK HISTORICAL RECORDS								
EDR Exclusive Records								
EDR MGP	1.000		0	0	0	0	NR	0
EDR Hist Auto	0.125		0	NR	NR	NR	NR	0
EDR Hist Cleaner	0.125		0	NR	NR	NR	NR	0
EDR RECOVERED GOVERNMENT ARCHIVES								
Exclusive Recovered Govt. Archives								
RGA LF	TP		NR	NR	NR	NR	NR	0
RGA LUST	TP		NR	NR	NR	NR	NR	0
- Totals --		18	62	74	21	20	0	195

NOTES:

TP = Target Property

NR = Not Requested at this Search Distance

Sites may be listed in more than one database

A1 **AT&T - B4622** **FINDS** **1023219641**
Target **16201-16251 RAYMER ST** **N/A**
Property **VAN NUYS, CA 91406**

Site 1 of 8 in cluster A

Actual: **796 ft.**

FINDS:
Registry ID: 110065057903

Click Here for FRS Facility Detail Report:

Environmental Interest/Information System:
The California Environmental Protection Agency (CalEPA) has recently implemented a new data warehouse system (nSite). This data warehouse combines and merges facility and site information from five different systems managed within CalEPA. The five systems are: California Environmental Reporting System (CERS),EnviroStor, GeoTracker, California Integrated Water Quality System (CIWQS), andToxic Release Inventory (TRI).

Click this hyperlink while viewing on your computer to access additional FINDS: detail in the EDR Site Report.

A2 **CHMIRS** **S109036543**
Target **16201 RAYMER ST** **N/A**
Property **VAN NUYS, CA 94583**

Site 2 of 8 in cluster A

Actual: **796 ft.**

CHMIRS:

Name:	Not reported
Address:	16201 RAYMER ST
City,State,Zip:	VAN NUYS, CA 94583
OES Incident Number:	7-1972
OES notification:	03/28/2007
OES Date:	Not reported
OES Time:	Not reported
Date Completed:	**Not reported**
Property Use:	Not reported
Agency Id Number:	Not reported
Agency Incident Number:	Not reported
Time Notified:	Not reported
Time Completed:	Not reported
Surrounding Area:	Not reported
Estimated Temperature:	Not reported
Property Management:	Not reported
More Than Two Substances Involved?:	Not reported
Resp Agncy Personel # Of Decontaminated:	Not reported
Responding Agency Personel # Of Injuries:	Not reported
Responding Agency Personel # Of Fatalities:	Not reported
Others Number Of Decontaminated:	Not reported
Others Number Of Injuries:	Not reported
Others Number Of Fatalities:	Not reported
Vehicle Make/year:	Not reported
Vehicle License Number:	Not reported
Vehicle State:	Not reported
Vehicle Id Number:	Not reported
CA DOT PUC/ICC Number:	Not reported
Company Name:	Not reported
Reporting Officer Name/ID:	Not reported
Report Date:	Not reported

(Continued) **S109036543**

Facility Telephone:	Not reported
Waterway Involved:	Not reported
Waterway:	Not reported
Spill Site:	Not reported
Cleanup By:	Responsible Party
Containment:	Not reported
What Happened:	Not reported
Type:	Not reported
Measure:	Not reported
Other:	Not reported
Date/Time:	Not reported
Year:	2007
Agency:	AT&T
Incident Date:	3/28/2007 12:00:00 AM
Admin Agency:	L. A. County Fire Prevention
Amount:	Not reported
Contained:	Yes
Site Type:	Industrial Plant
E Date:	Not reported
Substance:	Antifreeze
Gallons:	0.000000
Quarts:	2
Unknown:	0
Substance #2:	Not reported
Substance #3:	Not reported
Evacuations:	0
Number of Injuries:	0
Number of Fatalities:	0
#1 Pipeline:	Not reported
#2 Pipeline:	Not reported
#3 Pipeline:	Not reported
#1 Vessel >= 300 Tons:	Not reported
#2 Vessel >= 300 Tons:	Not reported
#3 Vessel >= 300 Tons:	Not reported
Evacs:	Not reported
Injuries:	Not reported
Fatals:	Not reported
Comments:	Not reported
Description:	Per Rp veh operator discovered spill under his vehicle.

A3 **PACIFIC BELL** **RCRA-VSQG** **1000250030**
Target **16201 RAYMER ST** **UST** **CAD980881437**
Property **VAN NUYS, CA 91406** **CERS HAZ WASTE**
SWEEPS UST
Site 3 of 8 in cluster A **HIST UST**
CA FID UST
Actual: **CERS TANKS**
796 ft. **HAZMAT LA**
CERS

RCRA Listings:

Date Form Received by Agency:	20220727
Handler Name:	Pacific Bell
Handler Address:	16201 RAYMER ST
Handler City,State,Zip:	VAN NUYS, CA 91406
EPA ID:	CAD980881437
Contact Name:	ENVIRONMENTAL MANAGER

PACIFIC BELL (Continued) **1000250030**

Contact Address:	308 S AKARD ST
Contact City,State,Zip:	DALLAS, TX 75202
Contact Telephone:	800-566-9347 x4
Contact Fax:	Not reported
Contact Email:	Not reported
Contact Title:	Not reported
EPA Region:	09
Land Type:	Other
Federal Waste Generator Description:	Conditionally Exempt Small Quantity Generator
Non-Notifier:	Not reported
Biennial Report Cycle:	Not reported
Accessibility:	Not reported
Active Site Indicator:	Handler Activities
State District Owner:	Ca
State District:	3
Mailing Address:	308 S AKARD ST
Mailing City,State,Zip:	DALLAS, TX 75202
Owner Name:	Pacific Bell Telephone Company
Owner Type:	Private
Operator Name:	Pacific Bell Telephone Company
Operator Type:	Private
Short-Term Generator Activity:	No
Importer Activity:	No
Mixed Waste Generator:	No
Transporter Activity:	No
Transfer Facility Activity:	No
Recycler Activity with Storage:	No
Small Quantity On-Site Burner Exemption:	No
Smelting Melting and Refining Furnace Exemption:	No
Underground Injection Control:	No
Off-Site Waste Receipt:	No
Universal Waste Indicator:	No
Universal Waste Destination Facility:	No
Federal Universal Waste:	No
Active Site State-Reg Handler:	---
Federal Facility Indicator:	Not reported
Hazardous Secondary Material Indicator:	N
Sub-Part K Indicator:	Not reported
2018 GPRA Permit Baseline:	Not on the Baseline
2018 GPRA Renewals Baseline:	Not on the Baseline
202 GPRA Corrective Action Baseline:	No
Subject to Corrective Action Universe:	No
Non-TSDFs Where RCRA CA has Been Imposed Universe:	No
Corrective Action Priority Ranking:	No NCAPS ranking
Environmental Control Indicator:	No
Institutional Control Indicator:	No
Human Exposure Controls Indicator:	N/A
Groundwater Controls Indicator:	N/A
Significant Non-Complier Universe:	No
Unaddressed Significant Non-Complier Universe:	No
Addressed Significant Non-Complier Universe:	No
Significant Non-Complier With a Compliance Schedule Universe:	No
Financial Assurance Required:	Not reported
Handler Date of Last Change:	20220801
Recognized Trader-Importer:	No
Recognized Trader-Exporter:	No
Importer of Spent Lead Acid Batteries:	No

PACIFIC BELL (Continued) **1000250030**

Exporter of Spent Lead Acid Batteries: No
Recycler Activity Without Storage: No
Manifest Broker: No
Sub-Part P Indicator: No

Hazardous Waste Summary:
Waste Code: D001
Waste Description: Ignitable Waste

Handler - Owner Operator:
Owner/Operator Indicator: Operator
Owner/Operator Name: PACIFIC BELL TELEPHONE COMPANY
Legal Status: Private
Date Became Current: 19820723
Date Ended Current: Not reported
Owner/Operator Address: 308 S AKARD ST
Owner/Operator City,State,Zip: DALLAS, TX 75202
Owner/Operator Telephone: 800-566-9347
Owner/Operator Telephone Ext: 4
Owner/Operator Fax: Not reported
Owner/Operator Email: EHSWASTEMANAGER@ATT.COM

Owner/Operator Indicator: Owner
Owner/Operator Name: NOT REQUIRED
Legal Status: Private
Date Became Current: Not reported
Date Ended Current: Not reported
Owner/Operator Address: NOT REQUIRED
Owner/Operator City,State,Zip: NOT REQUIRED, ME 99999
Owner/Operator Telephone: 415-555-1212
Owner/Operator Telephone Ext: Not reported
Owner/Operator Fax: Not reported
Owner/Operator Email: Not reported

Owner/Operator Indicator: Owner
Owner/Operator Name: PACIFIC BELL TELEPHONE COMPANY
Legal Status: Private
Date Became Current: 19820723
Date Ended Current: Not reported
Owner/Operator Address: 430 BUSH ST
Owner/Operator City,State,Zip: SAN FRANCISCO, CA 94108
Owner/Operator Telephone: 800-566-9347
Owner/Operator Telephone Ext: 4
Owner/Operator Fax: Not reported
Owner/Operator Email: EHSWASTEMANAGER@ATT.COM

Historic Generators:
Receive Date: 19840118
Handler Name: PACIFIC BELL
Federal Waste Generator Description: Large Quantity Generator
State District Owner: Ca
Large Quantity Handler of Universal Waste: No
Recognized Trader Importer: No
Recognized Trader Exporter: No
Spent Lead Acid Battery Importer: No

PACIFIC BELL (Continued) **1000250030**

Spent Lead Acid Battery Exporter: No
Current Record: No
Non Storage Recycler Activity: Not reported
Electronic Manifest Broker: Not reported

Receive Date: 20220727
Handler Name: PACIFIC BELL
Federal Waste Generator Description: Conditionally Exempt Small Quantity Generator
State District Owner: Ca
Large Quantity Handler of Universal Waste: No
Recognized Trader Importer: No
Recognized Trader Exporter: No
Spent Lead Acid Battery Importer: No
Spent Lead Acid Battery Exporter: No
Current Record: Yes
Non Storage Recycler Activity: No
Electronic Manifest Broker: No

Receive Date: 19900409
Handler Name: PACIFIC BELL
Federal Waste Generator Description: Large Quantity Generator
State District Owner: Not reported
Large Quantity Handler of Universal Waste: No
Recognized Trader Importer: No
Recognized Trader Exporter: No
Spent Lead Acid Battery Importer: No
Spent Lead Acid Battery Exporter: No
Current Record: No
Non Storage Recycler Activity: Not reported
Electronic Manifest Broker: Not reported

List of NAICS Codes and Descriptions:
NAICS Code: 5133
NAICS Description: TELECOMMUNICATIONS

NAICS Code: 51711
NAICS Description: WIRED AND WIRELESS TELECOMMUNICATIONS CARRIERS (EXCEPT SATELLITE)

Facility Has Received Notices of Violations:
Violations: No Violations Found

Evaluation Action Summary:
Evaluations: No Evaluations Found

UST:
Name: PACIFIC BELL (B4-622)
Address: 16201 RAYMER ST
City,State,Zip: VAN NUYS, CA 91406
Facility ID: 24882
Permitting Agency: LOS ANGELES, CITY OF
CERSID: Not reported
Latitude: 34.21781
Longitude: -118.48577
Owner type: Not reported

PACIFIC BELL (Continued) **1000250030**

Facility type:	Not reported
Num of inuse ust:	Not reported
Num of closed ust:	Not reported
Num of oos ust:	Not reported
Epa region:	Not reported
Tribal lands:	Not reported
Tank owner name:	Not reported
Tank owner mailing address:	Not reported
Tank owner mailing city:	Not reported
Tank owner mailing zip:	Not reported
Tank owner mailing state:	Not reported
Tank operator name:	Not reported
Tank operator mailing address:	Not reported
Tank operator mailing city:	Not reported
Tank operator mailing zip:	Not reported
Tank operator mailing state:	Not reported
Tankidnumber:	Not reported
Tank status:	Not reported
Tank configuration:	Not reported
Tank closure date:	Not reported
Tank installation date:	Not reported
Tank num of compartments:	Not reported
Tank contents:	Not reported
Tank capacity gallons:	Not reported
Tank type:	Not reported
Tank pc construction:	Not reported
Tank pwpiping construction:	Not reported
Tank piping type:	Not reported
Tank piping construction:	Not reported
Tank sacrificial anode:	Not reported
Tank cp impressed current:	Not reported
Tank cp shutoff:	Not reported
Tank alarms:	Not reported
Tank ball float:	Not reported
Tank spill bucket:	Not reported

LOS ANGELES UST:

Name:	AT&T CALIFORNIA - B4622 (B4624)
Address:	16201 RAYMER ST
City,State,Zip:	VAN NUYS, CA 91406
Facility ID:	FA0017482
Last Run Date:	06/20/2023
Status:	INACTIVE

Name:	AT&T CALIFORNIA - B4622 (B4624)
Address:	16201 RAYMER ST
City,State,Zip:	VAN NUYS, CA 91406
Facility ID:	FA0017482
Last Run Date:	01/01/1900
Status:	Active

CERS HAZ WASTE:

Name:	AT&T CALIFORNIA - B4622 (B4624)
Address:	16201 RAYMER ST
City,State,Zip:	VAN NUYS, CA 91406
Site ID:	385544

PACIFIC BELL (Continued) **1000250030**

CERS ID: 10246549
CERS Description: Hazardous Waste Generator

SWEEPS UST:
Name: PACIFIC BELL (B4 - 622)
Address: 16201 RAYMER ST
City: VAN NUYS
Status: Active
Comp Number: 999
Number: 9
Board Of Equalization: 44-001027
Referral Date: 03-03-93
Action Date: 03-15-94
Created Date: 02-29-88
Owner Tank Id: Not reported
SWRCB Tank Id: 19-050-000999-000001
Tank Status: A
Capacity: 12000
Active Date: 04-20-88
Tank Use: M.V. FUEL
STG: P
Content: REG UNLEADED
Number Of Tanks: 1

HIST UST:
Name: PACIFIC BELL (B4-622)
Address: 16201 RAYMER ST
City,State,Zip: VAN NUYS, CA 91406
File Number: 00027ac3
URL: https://documents.geotracker.waterboards.ca.gov/ustpdfs/pdf/00027ac3.pdf
Region: STATE
Facility ID: 00000016802
Facility Type: Other
Other Type: PHONE CO.
Contact Name: E. J. KOEHLER
Telephone: 4155426758
Owner Name: PACIFIC BELL
Owner Address: 370 THIRD STREET
Owner City,St,Zip: SAN FRANCISCO, CA 94107
Total Tanks: 0001

Tank Num: 001
Container Num: G-79-12K
Year Installed: 1979
Tank Capacity: 00012000
Tank Used for: PRODUCT
Type of Fuel: UNLEADED
Container Construction Thickness: Not reported
Leak Detection: None

Click here for Geo Tracker PDF:

CA FID UST:
Facility ID: 19019265
Regulated By: UTNKA
Regulated ID: 00016802

PACIFIC BELL (Continued) **1000250030**

Cortese Code: Not reported
SIC Code: Not reported
Facility Phone: 4155426758
Mail To: Not reported
Mailing Address: 177 COLORADO BLVD-ROOM
Mailing Address 2: Not reported
Mailing City,St,Zip: VAN NUYS 913250000
Contact: Not reported
Contact Phone: Not reported
DUNs Number: Not reported
NPDES Number: Not reported
EPA ID: Not reported
Comments: Not reported
Status: Active

CERS TANKS:
Name: AT&T CALIFORNIA - B4622 (B4624)
Address: 16201 RAYMER ST
City,State,Zip: VAN NUYS, CA 91406
Site ID: 385544
CERS ID: 10246549
CERS Description: Aboveground Petroleum Storage

LOS ANGELES HM:
Name: AT&T CALIFORNIA - B4622 (B4624)
Address: 16201 RAYMER ST
City,State,Zip: VAN NUYS, CA 91406
Facility ID: FA0017482
Last Run Date: 06/20/2023
Status: ACTIVE

CERS:
Name: AT&T CALIFORNIA - B4622 (B4624)
Address: 16201 RAYMER ST
City,State,Zip: VAN NUYS, CA 91406
Site ID: 385544
CERS ID: 10246549
CERS Description: Chemical Storage Facilities

Evaluation:
Eval General Type: Compliance Evaluation Inspection
Eval Date: 11-30-2015
Violations Found: No
Eval Type: Routine done by local agency
Eval Notes: Gary Cottrell
Eval Division: Los Angeles County Fire Department
Eval Program: HW
Eval Source: CERS,

Eval General Type: Compliance Evaluation Inspection
Eval Date: 09-24-2018
Violations Found: No
Eval Type: Routine done by local agency
Eval Notes: Richard Cerniglia, Manager
Eval Division: Los Angeles County Fire Department
Eval Program: HW

PACIFIC BELL (Continued) **1000250030**

Eval Source: CERS,

Eval General Type: Compliance Evaluation Inspection
Eval Date: 09-29-2021
Violations Found: No
Eval Type: Routine done by local agency
Eval Notes: No signature required due to COVID-19 restrictions. Alex Coronado/EHS Specialist ac0005@att.com
Eval Division: Los Angeles County Fire Department
Eval Program: HW
Eval Source: CERS,

Eval General Type: Compliance Evaluation Inspection
Eval Date: 06-19-2015
Violations Found: No
Eval Type: Routine done by local agency
Eval Notes: Not reported
Eval Division: Los Angeles City Fire Department
Eval Program: HMRRP
Eval Source: CERS,

Eval General Type: Compliance Evaluation Inspection
Eval Date: 06-04-2018
Violations Found: No
Eval Type: Routine done by local agency
Eval Notes: Confirmed CERS Submittal Observed acetylene, oxygen, argon below threshold.
Eval Division: Los Angeles City Fire Department
Eval Program: HMRRP
Eval Source: CERS,

Eval General Type: Compliance Evaluation Inspection
Eval Date: 06-11-2021
Violations Found: No
Eval Type: Routine done by local agency
Eval Notes: The Business Activities, Owner/Operator Identification, Hazardous Materials Inventory, Site Map, Emergency Response/Contingency Plan and Employee Training Plan sections were reviewed in CERS and field verified. Review and correct any violations indicated previously in this report, on or before the COMPLY BY date associated with each violation. NOTE: The LAMC, Sections (L.A.M.C. SECTION 57.105.1.4; 57.120.3; 57.121.2 and 57.121.2.1.) requires businesses that store, use or handle hazardous materials in the City of Los Angeles to obtain a Consolidated Permit from the Los Angeles Fire Department CUPA **** Annual submission of a Hazardous Materials Business Plan into California Environmental Reporting System (CERS) is required between January 1 and March 1 of every year. Per L.A.M.C. 57.121.3.5, failure to submit the required hazardous material business plan (HMBP) information annually into CERS within the established reporting period, may result in a $500.00 late [Truncated]
Eval Division: Los Angeles City Fire Department
Eval Program: HMRRP
Eval Source: CERS,

Affiliation:
Affiliation Type Desc: CUPA District
Entity Name: Los Angeles City Fire Department

PACIFIC BELL (Continued) **1000250030**

Entity Title: Not reported
Affiliation Address: 200 North Main Street, Room 1780
Affiliation City: Los Angeles
Affiliation State: CA
Affiliation Country: Not reported
Affiliation Zip: 90012
Affiliation Phone: (213) 978-3680,

Affiliation Type Desc: Parent Corporation
Entity Name: Pacific Bell Telephone Company dba AT&T California
Entity Title: Not reported
Affiliation Address: Not reported
Affiliation City: Not reported
Affiliation State: Not reported
Affiliation Country: Not reported
Affiliation Zip: Not reported
Affiliation Phone: ,

Affiliation Type Desc: Property Owner
Entity Name: Richard N. Daily & Adele D. Poliquin
Entity Title: Not reported
Affiliation Address: Not reported
Affiliation City: Camarillo
Affiliation State: CA
Affiliation Country: United States
Affiliation Zip: 93010
Affiliation Phone: (805) 484-1511,

Affiliation Type Desc: Identification Signer
Entity Name: Jeremy McGrue
Entity Title: National EPCRA Manager
Affiliation Address: Not reported
Affiliation City: Not reported
Affiliation State: Not reported
Affiliation Country: Not reported
Affiliation Zip: Not reported
Affiliation Phone: ,

Affiliation Type Desc: Operator
Entity Name: AT&T California
Entity Title: Not reported
Affiliation Address: Not reported
Affiliation City: Not reported
Affiliation State: Not reported
Affiliation Country: Not reported
Affiliation Zip: Not reported
Affiliation Phone: (800) 566-9347,

Affiliation Type Desc: Document Preparer
Entity Name: Peter Burnell, Sigma Consultants, Inc.
Entity Title: Not reported
Affiliation Address: Not reported
Affiliation City: Not reported
Affiliation State: Not reported
Affiliation Country: Not reported
Affiliation Zip: Not reported
Affiliation Phone: ,

PACIFIC BELL (Continued) **1000250030**

Affiliation Type Desc:	Facility Mailing Address
Entity Name:	Mailing Address
Entity Title:	Not reported
Affiliation Address:	311 S. Akard Street, Floor 12
Affiliation City:	Dallas
Affiliation State:	TX
Affiliation Country:	Not reported
Affiliation Zip:	75202
Affiliation Phone:	,

Affiliation Type Desc:	Environmental Contact
Entity Name:	AT&T EH&S Hotline - Option #1
Entity Title:	Not reported
Affiliation Address:	311 S. Akard Street, Floor 12
Affiliation City:	Dallas
Affiliation State:	TX
Affiliation Country:	Not reported
Affiliation Zip:	75202
Affiliation Phone:	,

Affiliation Type Desc:	Legal Owner
Entity Name:	Pacific Bell Telephone Company dba AT&T California
Entity Title:	Not reported
Affiliation Address:	311 S. Akard Street, Floor 12
Affiliation City:	Dallas
Affiliation State:	TX
Affiliation Country:	United States
Affiliation Zip:	75202
Affiliation Phone:	(469) 295-2319,

A4 **AT&T** **HAULERS** **S127783497**
Target **16201 RAYMER ST** **N/A**
Property **VAN NUYS, CA 91406**

Site 4 of 8 in cluster A

Actual:
796 ft.

HAULERS:

Name:	AT&T
Address:	16201 RAYMER ST
City,State,Zip:	VAN NUYS, CA 91406-1210
Facility ID:	1282909
Facility Phone:	(818) 786-0513
Business Email Address:	Not reported
Contact Person:	Michael Duprey
Mailing Address:	16201 Raymer St
Mailing City:	Van Nuys
Mailing State:	CA
Mailing Zip:	91406
Mailing County:	Not reported
Mailing Phone:	(818) 786-0513
Current Status:	Active
Current Hauler Status:	Not reported
Accepting Tires From Public:	Not reported
Regulatory Status Last Changed:	2003-06-26 00:00:00
Business Types:	Not reported

A5 **PACIFIC BELL** **RCRA NonGen / NLR** **1000250039**
Target **16201 RAYMER ST** **FINDS** **CAD980881932**
Property **VAN NUYS, CA 91406** **ECHO**

Site 5 of 8 in cluster A

Actual:
796 ft.

RCRA Listings:

Date Form Received by Agency:	19851015
Handler Name:	Pacific Bell
Handler Address:	16201 RAYMER ST
Handler City,State,Zip:	VAN NUYS, CA 91405
EPA ID:	CAD980881932
Contact Name:	ENVIRONMENTAL MANAGER
Contact Address:	16201 RAYMER ST
Contact City,State,Zip:	VAN NUYS, CA 91405
Contact Telephone:	213-738-8454
Contact Fax:	Not reported
Contact Email:	Not reported
Contact Title:	Not reported
EPA Region:	09
Land Type:	Other
Federal Waste Generator Description:	Not a generator, verified
Non-Notifier:	Not reported
Biennial Report Cycle:	Not reported
Accessibility:	Not reported
Active Site Indicator:	Not reported
State District Owner:	Ca
State District:	3
Mailing Address:	370 THIRD ST ROOM 600G
Mailing City,State,Zip:	SAN FRANCISCO, CA 94107
Owner Name:	Pacific Bell
Owner Type:	Private
Operator Name:	Not Required
Operator Type:	Private
Short-Term Generator Activity:	No
Importer Activity:	No
Mixed Waste Generator:	No
Transporter Activity:	No
Transfer Facility Activity:	No
Recycler Activity with Storage:	No
Small Quantity On-Site Burner Exemption:	No
Smelting Melting and Refining Furnace Exemption:	No
Underground Injection Control:	No
Off-Site Waste Receipt:	No
Universal Waste Indicator:	No
Universal Waste Destination Facility:	No
Federal Universal Waste:	No
Active Site State-Reg Handler:	---
Federal Facility Indicator:	Not reported
Hazardous Secondary Material Indicator:	NN
Sub-Part K Indicator:	Not reported
2018 GPRA Permit Baseline:	Not on the Baseline
2018 GPRA Renewals Baseline:	Not on the Baseline
202 GPRA Corrective Action Baseline:	No
Subject to Corrective Action Universe:	No
Non-TSDFs Where RCRA CA has Been Imposed Universe:	No
Corrective Action Priority Ranking:	No NCAPS ranking
Environmental Control Indicator:	No
Institutional Control Indicator:	No

PACIFIC BELL (Continued) **1000250039**

Human Exposure Controls Indicator:	N/A
Groundwater Controls Indicator:	N/A
Significant Non-Complier Universe:	No
Unaddressed Significant Non-Complier Universe:	No
Addressed Significant Non-Complier Universe:	No
Significant Non-Complier With a Compliance Schedule Universe:	No
Financial Assurance Required:	Not reported
Handler Date of Last Change:	20020627
Recognized Trader-Importer:	No
Recognized Trader-Exporter:	No
Importer of Spent Lead Acid Batteries:	No
Exporter of Spent Lead Acid Batteries:	No
Recycler Activity Without Storage:	Not reported
Manifest Broker:	Not reported
Sub-Part P Indicator:	No

Handler - Owner Operator:

Owner/Operator Indicator:	Operator
Owner/Operator Name: NOT REQUIRED	
Legal Status:	Private
Date Became Current:	Not reported
Date Ended Current:	Not reported
Owner/Operator Address:	NOT REQUIRED
Owner/Operator City,State,Zip:	NOT REQUIRED, ME 99999
Owner/Operator Telephone:	415-555-1212
Owner/Operator Telephone Ext:	Not reported
Owner/Operator Fax:	Not reported
Owner/Operator Email:	Not reported

Owner/Operator Indicator:	Owner
Owner/Operator Name: PACIFIC BELL	
Legal Status:	Private
Date Became Current:	Not reported
Date Ended Current:	Not reported
Owner/Operator Address:	NOT REQUIRED
Owner/Operator City,State,Zip:	NOT REQUIRED, ME 99999
Owner/Operator Telephone:	415-555-1212
Owner/Operator Telephone Ext:	Not reported
Owner/Operator Fax:	Not reported
Owner/Operator Email:	Not reported

Historic Generators:

Receive Date:	19851015
Handler Name: PACIFIC BELL	
Federal Waste Generator Description:	Not a generator, verified
State District Owner:	Ca
Large Quantity Handler of Universal Waste:	No
Recognized Trader Importer:	No
Recognized Trader Exporter:	No
Spent Lead Acid Battery Importer:	No
Spent Lead Acid Battery Exporter:	No
Current Record:	Yes
Non Storage Recycler Activity:	Not reported
Electronic Manifest Broker:	Not reported

PACIFIC BELL (Continued) **1000250039**

List of NAICS Codes and Descriptions:
NAICS Codes: No NAICS Codes Found

Facility Has Received Notices of Violations:
Violations: No Violations Found

Evaluation Action Summary:
Evaluations: No Evaluations Found

FINDS:
Registry ID: 110002673054

Click Here for FRS Facility Detail Report:

Environmental Interest/Information System:
The Resource Conservation and Recovery Act Information System (RCRAInfo) is EPA's comprehensive information system in support of the Resource Conservation and Recovery Act (RCRA) of 1976 and the Hazardous and Solid Waste Amendments (HSWA) of 1984. It tracks many types of information about generators, transporters, treaters, storers, and disposers of hazardous waste.
California's Hazardous Waste Tracking System Data Mart (HWTS-DATAMART) provides information on hazardous waste shipments for generators, transporters, and treatment, storage, and disposal facilities.

Click this hyperlink while viewing on your computer to access additional FINDS: detail in the EDR Site Report.

ECHO:

Envid:	1000250039
Registry ID:	110002673054
DFR URL:	http://echo.epa.gov/detailed-facility-report?fid=110002673054
Name:	PACIFIC BELL
Address:	16201 RAYMER ST
City,State,Zip:	VAN NUYS, CA 91406

A6 **PACIFIC BELL** **HWTS** **S124743785**
Target **16201 RAYMER ST** **N/A**
Property **VAN NUYS, CA 91405**

Site 6 of 8 in cluster A

Actual: 796 ft.

HWTS:

Name:	PACIFIC BELL
Address:	16201 RAYMER ST
Address 2:	Not reported
City,State,Zip:	VAN NUYS, CA 91405
EPA ID:	CAD980881932
Inactive Date:	06/30/1998
Create Date:	04/10/1987
Last Act Date:	Not reported
Mailing Name:	Not reported
Mailing Address:	2600 CAMINO RAMON W 200
Mailing Address 2:	Not reported
Mailing City,State,Zip:	SAN RAMON, CA 945830995
Owner Name:	PACIFIC BELL

PACIFIC BELL (Continued) **S124743785**

Owner Address:	PO BOX 5095 RM W 200
Owner Address 2:	Not reported
Owner City,State,Zip:	SAN RAMON, CA 945830995
Owner Phone:	Not reported
Owner Fax:	Not reported
Contact Name:	DAVALYNN BOTELL
Contact Address:	INACTIVE PER VQ98 - BMI
Contact Address 2:	Not reported
City,State,Zip:	SAN RAMON, CA 945830995
Contact Phone:	Not reported
Contact Fax:	Not reported
Facility Status:	Inactive
Facility Type:	PERMANENT
Category:	FEDERAL
Latitude:	34.218243
Longitude:	-118.485277

A7 **PACIFIC BELL TELEPHONE CO DBA AT&T CALIF** **HWTS** **S113002954**
Target **16201 RAYMER ST** **HAZNET** **N/A**
Property **VAN NUYS, CA 91405**

Site 7 of 8 in cluster A

Actual:
796 ft.

HWTS:

Name:	PACIFIC BELL TELEPHONE CO DBA AT&T CALIF
Address:	16201 RAYMER ST
Address 2:	Not reported
City,State,Zip:	VAN NUYS, CA 91405
EPA ID:	CAD980881437
Inactive Date:	Not reported
Create Date:	04/10/1987
Last Act Date:	Not reported
Mailing Name:	Not reported
Mailing Address:	308 S. AKARD ST.
Mailing Address 2:	Not reported
Mailing City,State,Zip:	DALLAS, TX 75202
Owner Name:	PACIFIC BELL
Owner Address:	308 S. AKARD ST
Owner Address 2:	Not reported
Owner City,State,Zip:	DALLAS, TX 952020000
Owner Phone:	Not reported
Owner Fax:	Not reported
Contact Name:	EH&S WASTE MANAGER/TEAM
Contact Address:	308 S. AKARD ST.
Contact Address 2:	Not reported
City,State,Zip:	DALLAS, TX 75202
Contact Phone:	Not reported
Contact Fax:	Not reported
Facility Status:	Active
Facility Type:	PERMANENT
Category:	FEDERAL
Latitude:	34.217868
Longitude:	-118.485526

NAICS:

EPA ID:	CAD980881437
Create Date:	2003-10-23 15:27:19.000
NAICS Code:	51331

PACIFIC BELL TELEPHONE CO DBA AT&T CALIF (Continued) **S113002954**

NAICS Description: Wired Telecommunications Carriers
Issued EPA ID Date: 1987-04-10 00:00:00
Inactive Date: Not reported
Facility Name: PACIFIC BELL TELEPHONE CO DBA AT&T CALIF
Facility Address: 16201 RAYMER ST
Facility Address 2: Not reported
Facility City: VAN NUYS
Facility County: Not reported
Facility State: CA
Facility Zip: 914050000

EPA ID: CAD980881437
Create Date: 2002-03-14 16:36:26.000
NAICS Code: 51334
NAICS Description: Satellite Telecommunications
Issued EPA ID Date: 1987-04-10 00:00:00
Inactive Date: Not reported
Facility Name: PACIFIC BELL TELEPHONE CO DBA AT&T CALIF
Facility Address: 16201 RAYMER ST
Facility Address 2: Not reported
Facility City: VAN NUYS
Facility County: Not reported
Facility State: CA
Facility Zip: 914050000

HAZNET:
Name: PACIFIC BELL TELEPHONE CO DBA AT&T CALIF
Address: 16201 RAYMER ST
Address 2: Not reported
City,State,Zip: VAN NUYS, CA 914050000
Contact: EH&S WASTE MANAGER/TEAM
Telephone: 8005669347
Mailing Name: Not reported
Mailing Address: 308 S. AKARD ST.

Year: 2021
Gepaid: CAD980881437
TSD EPA ID: AZR000521146
CA Waste Code: 352 - Other organic solids
Disposal Method: H141 - Storage, Bulking, And/Or Transfer Off Site--No Treatment/Reovery (H010-H129) Or (H131-H135)
Tons: 0.05

Year: 2021
Gepaid: CAD980881437
TSD EPA ID: CAT080013352
CA Waste Code: 133 - Aqueous solution with total organic residues 10 percent or more
Disposal Method: H039 - Other Recovery Of Reclamation For Reuse Including Acid Regeneration, Organics Recovery Ect
Tons: 0.02085

Year: 2021
Gepaid: CAD980881437
TSD EPA ID: CAD008252405
CA Waste Code: 331 - Off-specification, aged or surplus organics
Disposal Method: H061 - Fuel Blending Prior To Energy Recovery At Another Site

PACIFIC BELL TELEPHONE CO DBA AT&T CALIF (Continued) **S113002954**

Tons:	0.01
Year:	2021
Gepaid:	CAD980881437
TSD EPA ID:	AZR000520478
CA Waste Code:	352 - Other organic solids
Disposal Method:	H141 - Storage, Bulking, And/Or Transfer Off Site--No Treatment/Reovery (H010-H129) Or (H131-H135)
Tons:	0.035
Year:	2021
Gepaid:	CAD980881437
TSD EPA ID:	CAD097030993
CA Waste Code:	491 - Unspecified sludge waste
Disposal Method:	H141 - Storage, Bulking, And/Or Transfer Off Site--No Treatment/Reovery (H010-H129) Or (H131-H135)
Tons:	0.13761
Year:	2021
Gepaid:	CAD980881437
TSD EPA ID:	CAT080013352
CA Waste Code:	135 - Unspecified aqueous solution
Disposal Method:	H039 - Other Recovery Of Reclamation For Reuse Including Acid Regeneration, Organics Recovery Ect
Tons:	0.31335
Year:	2020
Gepaid:	CAD980881437
TSD EPA ID:	CAT080013352
CA Waste Code:	135 - Unspecified aqueous solution
Disposal Method:	H039 - Other Recovery Of Reclamation For Reuse Including Acid Regeneration, Organics Recovery Ect
Tons:	0.693
Year:	2020
Gepaid:	CAD980881437
TSD EPA ID:	CAT080013352
CA Waste Code:	221 - Waste oil and mixed oil
Disposal Method:	H039 - Other Recovery Of Reclamation For Reuse Including Acid Regeneration, Organics Recovery Ect
Tons:	3.078
Year:	2020
Gepaid:	CAD980881437
TSD EPA ID:	AZR000521146
CA Waste Code:	352 - Other organic solids
Disposal Method:	H141 - Storage, Bulking, And/Or Transfer Off Site--No Treatment/Reovery (H010-H129) Or (H131-H135)
Tons:	0.095
Year:	2019
Gepaid:	CAD980881437
TSD EPA ID:	CAD008302903
CA Waste Code:	331 - Off-specification, aged or surplus organics
Disposal Method:	H141 - Storage, Bulking, And/Or Transfer Off Site--No Treatment/Reovery (H010-H129) Or (H131-H135)
Tons:	0.09750

PACIFIC BELL TELEPHONE CO DBA AT&T CALIF (Continued) **S113002954**

Click this hyperlink while viewing on your computer to access
143 additional CA HAZNET: record(s) in the EDR Site Report.

Additional Info:

Year:	2021
Gen EPA ID:	CAD980881437
Shipment Date:	7/21/2020
Creation Date:	8/13/2020
Receipt Date:	7/24/2020
Manifest ID:	021709708JJK
Trans EPA ID:	CAD028277036
Trans Name:	ASBURY ENVIRONMENTAL SERVICES DBA WORLD OIL ENVIROMENTAL SERVICES
Trans 2 EPA ID:	Not reported
Trans 2 Name:	Not reported
TSDF EPA ID:	CAT080013352
Trans Name:	WORLD OIL RECYCLING
TSDF Alt EPA ID:	Not reported
TSDF Alt Name:	Not reported
Waste Code Description:	135 - Unspecified aqueous solution
RCRA Code:	Not reported
Meth Code:	H039 - Other Recovery Of Reclamation For Reuse Including Acid Regeneration, Organics Recovery Ect
Quantity Tons:	0.189
Waste Quantity:	45
Quantity Unit:	G
Additional Code 1:	Not reported
Additional Code 2:	Not reported
Additional Code 3:	Not reported
Additional Code 4:	Not reported
Additional Code 5:	Not reported
Shipment Date:	7/20/2020
Creation Date:	8/10/2020
Receipt Date:	7/20/2020
Manifest ID:	021706808JJK
Trans EPA ID:	CAD028277036
Trans Name:	ASBURY ENVIRONMENTAL SERVICES DBA WORLD OIL ENVIROMENTAL SERVICES
Trans 2 EPA ID:	Not reported
Trans 2 Name:	Not reported
TSDF EPA ID:	CAT080013352
Trans Name:	WORLD OIL RECYCLING
TSDF Alt EPA ID:	Not reported
TSDF Alt Name:	Not reported
Waste Code Description:	221 - Waste oil and mixed oil
RCRA Code:	Not reported
Meth Code:	H039 - Other Recovery Of Reclamation For Reuse Including Acid Regeneration, Organics Recovery Ect
Quantity Tons:	1.368
Waste Quantity:	360
Quantity Unit:	G
Additional Code 1:	Not reported
Additional Code 2:	Not reported
Additional Code 3:	Not reported
Additional Code 4:	Not reported
Additional Code 5:	Not reported

PACIFIC BELL TELEPHONE CO DBA AT&T CALIF (Continued) **S113002954**

Shipment Date:	4/22/2020
Creation Date:	5/14/2020
Receipt Date:	4/24/2020
Manifest ID:	018224254JJK
Trans EPA ID:	CAD028277036
Trans Name:	ASBURY ENVIRONMENTAL SERVICES DBA WORLD OIL ENVIROMENTAL SERVICES
Trans 2 EPA ID:	Not reported
Trans 2 Name:	Not reported
TSDF EPA ID:	CAT080013352
Trans Name:	WORLD OIL RECYCLING
TSDF Alt EPA ID:	Not reported
TSDF Alt Name:	Not reported
Waste Code Description:	135 - Unspecified aqueous solution
RCRA Code:	Not reported
Meth Code:	H039 - Other Recovery Of Reclamation For Reuse Including Acid Regeneration, Organics Recovery Ect
Quantity Tons:	0.189
Waste Quantity:	45
Quantity Unit:	G
Additional Code 1:	Not reported
Additional Code 2:	Not reported
Additional Code 3:	Not reported
Additional Code 4:	Not reported
Additional Code 5:	Not reported

Shipment Date:	4/22/2020
Creation Date:	5/21/2020
Receipt Date:	5/5/2020
Manifest ID:	021711061JJK
Trans EPA ID:	CAD028277036
Trans Name:	ASBURY ENVIRONMENTAL SERVICES DBA WORLD OIL ENVIROMENTAL SERVICES
Trans 2 EPA ID:	CAR000175422
Trans 2 Name:	WORLDWIDE RECOVERY SYSTEM INC
TSDF EPA ID:	AZR000521146
Trans Name:	YUMA YES 2 WASTE TRANSFER STATION
TSDF Alt EPA ID:	Not reported
TSDF Alt Name:	Not reported
Waste Code Description:	352 - Other organic solids
RCRA Code:	Not reported
Meth Code:	H141 - Storage, Bulking, And/Or Transfer Off Site--No Treatment/Reovery (H010-H129) Or (H131-H135)
Quantity Tons:	0.095
Waste Quantity:	190
Quantity Unit:	P
Additional Code 1:	Not reported
Additional Code 2:	Not reported
Additional Code 3:	Not reported
Additional Code 4:	Not reported
Additional Code 5:	Not reported

Shipment Date:	4/15/2020
Creation Date:	5/11/2020
Receipt Date:	4/15/2020
Manifest ID:	021711052JJK
Trans EPA ID:	CAD028277036
Trans Name:	ASBURY ENVIRONMENTAL SERVICES DBA WORLD OIL ENVIROMENTAL SERVICES
Trans 2 EPA ID:	Not reported

PACIFIC BELL TELEPHONE CO DBA AT&T CALIF (Continued) **S113002954**

Trans 2 Name:	Not reported
TSDF EPA ID:	CAT080013352
Trans Name:	WORLD OIL RECYCLING
TSDF Alt EPA ID:	Not reported
TSDF Alt Name:	Not reported
Waste Code Description:	- Not reported
RCRA Code:	Not reported
Meth Code:	H039 - Other Recovery Of Reclamation For Reuse Including Acid Regeneration, Organics Recovery Ect
Quantity Tons:	1.70976
Waste Quantity:	410
Quantity Unit:	G
Additional Code 1:	Not reported
Additional Code 2:	Not reported
Additional Code 3:	Not reported
Additional Code 4:	Not reported
Additional Code 5:	Not reported

Shipment Date:	12/31/2020
Creation Date:	1/19/2021
Receipt Date:	12/31/2020
Manifest ID:	021772482JJK
Trans EPA ID:	CAD028277036
Trans Name:	ASBURY ENVIRONMENTAL SERVICES DBA WORLD OIL ENVIRONMENTAL SERVICES
Trans 2 EPA ID:	Not reported
Trans 2 Name:	Not reported
TSDF EPA ID:	CAT080013352
Trans Name:	WORLD OIL RECYCLING
TSDF Alt EPA ID:	Not reported
TSDF Alt Name:	Not reported
Waste Code Description:	221 - Waste oil and mixed oil
RCRA Code:	Not reported
Meth Code:	H039 - Other Recovery Of Reclamation For Reuse Including Acid Regeneration, Organics Recovery Ect
Quantity Tons:	1.71
Waste Quantity:	450
Quantity Unit:	G
Additional Code 1:	Not reported
Additional Code 2:	Not reported
Additional Code 3:	Not reported
Additional Code 4:	Not reported
Additional Code 5:	Not reported

Shipment Date:	12/14/2020
Creation Date:	1/6/2021
Receipt Date:	12/16/2020
Manifest ID:	021685965JJK
Trans EPA ID:	CAD028277036
Trans Name:	ASBURY ENVIRONMENTAL SERVICES DBA WORLD OIL ENVIRONMENTAL SERVICES
Trans 2 EPA ID:	Not reported
Trans 2 Name:	Not reported
TSDF EPA ID:	CAT080013352
Trans Name:	WORLD OIL RECYCLING
TSDF Alt EPA ID:	Not reported
TSDF Alt Name:	Not reported
Waste Code Description:	135 - Unspecified aqueous solution
RCRA Code:	Not reported

PACIFIC BELL TELEPHONE CO DBA AT&T CALIF (Continued) **S113002954**

Meth Code:	H039 - Other Recovery Of Reclamation For Reuse Including Acid Regeneration, Organics Recovery Ect
Quantity Tons:	0.084
Waste Quantity:	20
Quantity Unit:	G
Additional Code 1:	Not reported
Additional Code 2:	Not reported
Additional Code 3:	Not reported
Additional Code 4:	Not reported
Additional Code 5:	Not reported
Shipment Date:	10/8/2020
Creation Date:	10/30/2020
Receipt Date:	10/12/2020
Manifest ID:	021698830JJK
Trans EPA ID:	CAD028277036
Trans Name:	ASBURY ENVIRONMENTAL SERVICES DBA WORLD OIL ENVIRONMENTAL SERVICES
Trans 2 EPA ID:	Not reported
Trans 2 Name:	Not reported
TSDF EPA ID:	CAT080013352
Trans Name:	WORLD OIL RECYCLING
TSDF Alt EPA ID:	Not reported
TSDF Alt Name:	Not reported
Waste Code Description:	135 - Unspecified aqueous solution
RCRA Code:	Not reported
Meth Code:	H039 - Other Recovery Of Reclamation For Reuse Including Acid Regeneration, Organics Recovery Ect
Quantity Tons:	0.105
Waste Quantity:	25
Quantity Unit:	G
Additional Code 1:	Not reported
Additional Code 2:	Not reported
Additional Code 3:	Not reported
Additional Code 4:	Not reported
Additional Code 5:	Not reported
Shipment Date:	1/23/2020
Creation Date:	2/13/2020
Receipt Date:	1/28/2020
Manifest ID:	018226806JJK
Trans EPA ID:	CAD028277036
Trans Name:	ASBURY ENVIRONMENTAL SERVICES DBA WORLD OIL ENVIROMENTAL SERVICES
Trans 2 EPA ID:	Not reported
Trans 2 Name:	Not reported
TSDF EPA ID:	CAT080013352
Trans Name:	WORLD OIL RECYCLING
TSDF Alt EPA ID:	Not reported
TSDF Alt Name:	Not reported
Waste Code Description:	135 - Unspecified aqueous solution
RCRA Code:	Not reported
Meth Code:	H039 - Other Recovery Of Reclamation For Reuse Including Acid Regeneration, Organics Recovery Ect
Quantity Tons:	0.126
Waste Quantity:	30
Quantity Unit:	G
Additional Code 1:	Not reported
Additional Code 2:	Not reported

PACIFIC BELL TELEPHONE CO DBA AT&T CALIF (Continued) **S113002954**

Additional Code 3: Not reported
Additional Code 4: Not reported
Additional Code 5: Not reported

Additional Info:
Year: 2020
Gen EPA ID: CAD980881437

Shipment Date: 7/21/2020
Creation Date: 8/13/2020
Receipt Date: 7/24/2020
Manifest ID: 021709708JJK
Trans EPA ID: CAD028277036
Trans Name: ASBURY ENVIRONMENTAL SERVICES DBA WORLD OIL ENVIROMENTAL SERVICES
Trans 2 EPA ID: Not reported
Trans 2 Name: Not reported
TSDF EPA ID: CAT080013352
Trans Name: WORLD OIL RECYCLING
TSDF Alt EPA ID: Not reported
TSDF Alt Name: Not reported
Waste Code Description: 135 - Unspecified aqueous solution
RCRA Code: Not reported
Meth Code: H039 - Other Recovery Of Reclamation For Reuse Including Acid Regeneration, Organics Recovery Ect
Quantity Tons: 0.189
Waste Quantity: 45
Quantity Unit: G
Additional Code 1: Not reported
Additional Code 2: Not reported
Additional Code 3: Not reported
Additional Code 4: Not reported
Additional Code 5: Not reported

Shipment Date: 7/20/2020
Creation Date: 8/10/2020
Receipt Date: 7/20/2020
Manifest ID: 021706808JJK
Trans EPA ID: CAD028277036
Trans Name: ASBURY ENVIRONMENTAL SERVICES DBA WORLD OIL ENVIROMENTAL SERVICES
Trans 2 EPA ID: Not reported
Trans 2 Name: Not reported
TSDF EPA ID: CAT080013352
Trans Name: WORLD OIL RECYCLING
TSDF Alt EPA ID: Not reported
TSDF Alt Name: Not reported
Waste Code Description: 221 - Waste oil and mixed oil
RCRA Code: Not reported
Meth Code: H039 - Other Recovery Of Reclamation For Reuse Including Acid Regeneration, Organics Recovery Ect
Quantity Tons: 1.368
Waste Quantity: 360
Quantity Unit: G
Additional Code 1: Not reported
Additional Code 2: Not reported
Additional Code 3: Not reported
Additional Code 4: Not reported
Additional Code 5: Not reported

PACIFIC BELL TELEPHONE CO DBA AT&T CALIF (Continued) **S113002954**

Shipment Date:	4/22/2020
Creation Date:	5/14/2020
Receipt Date:	4/24/2020
Manifest ID:	018224254JJK
Trans EPA ID:	CAD028277036
Trans Name:	ASBURY ENVIRONMENTAL SERVICES DBA WORLD OIL ENVIROMENTAL SERVICES
Trans 2 EPA ID:	Not reported
Trans 2 Name:	Not reported
TSDF EPA ID:	CAT080013352
Trans Name:	WORLD OIL RECYCLING
TSDF Alt EPA ID:	Not reported
TSDF Alt Name:	Not reported
Waste Code Description:	135 - Unspecified aqueous solution
RCRA Code:	Not reported
Meth Code:	H039 - Other Recovery Of Reclamation For Reuse Including Acid Regeneration, Organics Recovery Ect
Quantity Tons:	0.189
Waste Quantity:	45
Quantity Unit:	G
Additional Code 1:	Not reported
Additional Code 2:	Not reported
Additional Code 3:	Not reported
Additional Code 4:	Not reported
Additional Code 5:	Not reported

Shipment Date:	4/22/2020
Creation Date:	5/21/2020
Receipt Date:	5/5/2020
Manifest ID:	021711061JJK
Trans EPA ID:	CAD028277036
Trans Name:	ASBURY ENVIRONMENTAL SERVICES DBA WORLD OIL ENVIROMENTAL SERVICES
Trans 2 EPA ID:	CAR000175422
Trans 2 Name:	WORLDWIDE RECOVERY SYSTEM INC
TSDF EPA ID:	AZR000521146
Trans Name:	YUMA YES 2 WASTE TRANSFER STATION
TSDF Alt EPA ID:	Not reported
TSDF Alt Name:	Not reported
Waste Code Description:	352 - Other organic solids
RCRA Code:	Not reported
Meth Code:	H141 - Storage, Bulking, And/Or Transfer Off Site--No Treatment/Reovery (H010-H129) Or (H131-H135)
Quantity Tons:	0.095
Waste Quantity:	190
Quantity Unit:	P
Additional Code 1:	Not reported
Additional Code 2:	Not reported
Additional Code 3:	Not reported
Additional Code 4:	Not reported
Additional Code 5:	Not reported

Shipment Date:	4/15/2020
Creation Date:	5/11/2020
Receipt Date:	4/15/2020
Manifest ID:	021711052JJK
Trans EPA ID:	CAD028277036
Trans Name:	ASBURY ENVIRONMENTAL SERVICES DBA WORLD OIL ENVIROMENTAL SERVICES
Trans 2 EPA ID:	Not reported

PACIFIC BELL TELEPHONE CO DBA AT&T CALIF (Continued) **S113002954**

Trans 2 Name:	Not reported
TSDF EPA ID:	CAT080013352
Trans Name:	WORLD OIL RECYCLING
TSDF Alt EPA ID:	Not reported
TSDF Alt Name:	Not reported
Waste Code Description:	- Not reported
RCRA Code:	Not reported
Meth Code:	H039 - Other Recovery Of Reclamation For Reuse Including Acid Regeneration, Organics Recovery Ect
Quantity Tons:	1.70976
Waste Quantity:	410
Quantity Unit:	G
Additional Code 1:	Not reported
Additional Code 2:	Not reported
Additional Code 3:	Not reported
Additional Code 4:	Not reported
Additional Code 5:	Not reported

Shipment Date:	12/31/2020
Creation Date:	1/19/2021
Receipt Date:	12/31/2020
Manifest ID:	021772482JJK
Trans EPA ID:	CAD028277036
Trans Name:	ASBURY ENVIRONMENTAL SERVICES DBA WORLD OIL ENVIRONMENTAL SERVICES
Trans 2 EPA ID:	Not reported
Trans 2 Name:	Not reported
TSDF EPA ID:	CAT080013352
Trans Name:	WORLD OIL RECYCLING
TSDF Alt EPA ID:	Not reported
TSDF Alt Name:	Not reported
Waste Code Description:	221 - Waste oil and mixed oil
RCRA Code:	Not reported
Meth Code:	H039 - Other Recovery Of Reclamation For Reuse Including Acid Regeneration, Organics Recovery Ect
Quantity Tons:	1.71
Waste Quantity:	450
Quantity Unit:	G
Additional Code 1:	Not reported
Additional Code 2:	Not reported
Additional Code 3:	Not reported
Additional Code 4:	Not reported
Additional Code 5:	Not reported

Shipment Date:	12/14/2020
Creation Date:	1/6/2021
Receipt Date:	12/16/2020
Manifest ID:	021685965JJK
Trans EPA ID:	CAD028277036
Trans Name:	ASBURY ENVIRONMENTAL SERVICES DBA WORLD OIL ENVIRONMENTAL SERVICES
Trans 2 EPA ID:	Not reported
Trans 2 Name:	Not reported
TSDF EPA ID:	CAT080013352
Trans Name:	WORLD OIL RECYCLING
TSDF Alt EPA ID:	Not reported
TSDF Alt Name:	Not reported
Waste Code Description:	135 - Unspecified aqueous solution
RCRA Code:	Not reported

PACIFIC BELL TELEPHONE CO DBA AT&T CALIF (Continued) **S113002954**

Meth Code:	H039 - Other Recovery Of Reclamation For Reuse Including Acid Regeneration, Organics Recovery Ect
Quantity Tons:	0.084
Waste Quantity:	20
Quantity Unit:	G
Additional Code 1:	Not reported
Additional Code 2:	Not reported
Additional Code 3:	Not reported
Additional Code 4:	Not reported
Additional Code 5:	Not reported
Shipment Date:	10/8/2020
Creation Date:	10/30/2020
Receipt Date:	10/12/2020
Manifest ID:	021698830JJK
Trans EPA ID:	CAD028277036
Trans Name:	ASBURY ENVIRONMENTAL SERVICES DBA WORLD OIL ENVIRONMENTAL SERVICES
Trans 2 EPA ID:	Not reported
Trans 2 Name:	Not reported
TSDF EPA ID:	CAT080013352
Trans Name:	WORLD OIL RECYCLING
TSDF Alt EPA ID:	Not reported
TSDF Alt Name:	Not reported
Waste Code Description:	135 - Unspecified aqueous solution
RCRA Code:	Not reported
Meth Code:	H039 - Other Recovery Of Reclamation For Reuse Including Acid Regeneration, Organics Recovery Ect
Quantity Tons:	0.105
Waste Quantity:	25
Quantity Unit:	G
Additional Code 1:	Not reported
Additional Code 2:	Not reported
Additional Code 3:	Not reported
Additional Code 4:	Not reported
Additional Code 5:	Not reported
Shipment Date:	1/23/2020
Creation Date:	2/13/2020
Receipt Date:	1/28/2020
Manifest ID:	018226806JJK
Trans EPA ID:	CAD028277036
Trans Name:	ASBURY ENVIRONMENTAL SERVICES DBA WORLD OIL ENVIROMENTAL SERVICES
Trans 2 EPA ID:	Not reported
Trans 2 Name:	Not reported
TSDF EPA ID:	CAT080013352
Trans Name:	WORLD OIL RECYCLING
TSDF Alt EPA ID:	Not reported
TSDF Alt Name:	Not reported
Waste Code Description:	135 - Unspecified aqueous solution
RCRA Code:	Not reported
Meth Code:	H039 - Other Recovery Of Reclamation For Reuse Including Acid Regeneration, Organics Recovery Ect
Quantity Tons:	0.126
Waste Quantity:	30
Quantity Unit:	G
Additional Code 1:	Not reported
Additional Code 2:	Not reported

PACIFIC BELL TELEPHONE CO DBA AT&T CALIF (Continued) **S113002954**

Additional Code 3: Not reported
Additional Code 4: Not reported
Additional Code 5: Not reported

Detail Two:
Year: 2020
EM Manifest ID: d955dc64-6c4c-4ffc-ad96-21fa5ceebff9
Shipment Date: 4/22/2020
Receipt Date: 5/5/2020
Manifest Number: 021711061JJK
Generator EPA ID: CAD980881437
Name: AT&T - CA0064
Address: 16201 RAYMER ST
Address 2: Not reported
City: VAN NUYS
Zip: 91406
Telephone: 800-424-9300
Contact: Not reported
Contact Telephone: 213-578-2827
Transporter 1 EPA ID: CAD028277036
Transporter 1 Emergency Number: Not reported
Transporter 2 EPA ID: CAR000175422
Transporter 2 Emergency Number: Not reported
TSDF EPA ID: AZR000521146
TSDF Name: YUMA YES 2 WASTE TRANSFER STATION
TSDF Address 1: 6500 S US HIGHWAY 95
TSDF Address 2: Not reported
TSDF City: YUMA
TSDF Zip: 85365
TSDF Telephone: Not reported

State:
Year: 2020
EM Manifest ID: d955dc64-6c4c-4ffc-ad96-21fa5ceebff9
Generator EPA ID: CAD980881437
Shipment Date: 2020-04-22
Manifest Number: 021711061JJK
Line Number: 1
Method Code: H141
Quantity Tons: 0.09500
Quantity Waste: 190.000000
Quantity Unit: P
Number of Containers: 1
Type of Container: Metal drums, barrels, kegs
Quantity Type: Pounds
State Code: 352

Detail Two:
Year: 2019
EM Manifest ID: 245138
Shipment Date: 12/26/2018
Receipt Date: 1/10/2019
Manifest Number: 018230318JJK
Generator EPA ID: CAD980881437
Name: AT&T
Address: 16201 RAYMER ST

PACIFIC BELL TELEPHONE CO DBA AT&T CALIF (Continued) **S113002954**

Address 2:	Not reported
City:	VAN NUYS
Zip:	91406
Telephone:	800-424-9300
Contact:	Not reported
Contact Telephone:	818-786-0513
Transporter 1 EPA ID:	CAD028277036
Transporter 1 Emergency Number:	Not reported
Transporter 2 EPA ID:	CAR000175422
Transporter 2 Emergency Number:	Not reported
TSDF EPA ID:	AZR000515924
TSDF Name:	YUMA YES WASTE TRANSFER FACILITY
TSDF Address 1:	2730 E 13TH ST
TSDF Address 2:	Not reported
TSDF City:	YUMA
TSDF Zip:	85365-1901
TSDF Telephone:	Not reported

State:

Year:	2019
EM Manifest ID:	245138
Generator EPA ID:	CAD980881437
Shipment Date:	2018-12-26
Manifest Number:	018230318JJK
Line Number:	1
Method Code:	H039
Quantity Tons:	0.16000
Quantity Waste:	320.000000
Quantity Unit:	P
Number of Containers:	2
Type of Container:	Metal drums, barrels, kegs
Quantity Type:	Pounds
State Code:	223

Detail Two:

Year:	2018
EM Manifest ID:	017746349JJK20180301_D_1
Shipment Date:	3/1/2018
Receipt Date:	3/7/2018
Manifest Number:	017746349JJK
Generator EPA ID:	CAD980881437
Name:	AT&T - CA0064
Address:	Not reported
Address 2:	Not reported
City:	Not reported
Zip:	Not reported
Telephone:	Not reported
Contact:	Not reported
Contact Telephone:	Not reported
Transporter 1 EPA ID:	CAD028277036
Transporter 1 Emergency Number:	Not reported
Transporter 2 EPA ID:	CAR000175422
Transporter 2 Emergency Number:	Not reported
TSDF EPA ID:	AZR000515924
TSDF Name:	YUMA YES LLC
TSDF Address 1:	Not reported

PACIFIC BELL TELEPHONE CO DBA AT&T CALIF (Continued) **S113002954**

TSDF Address 2:	Not reported
TSDF City:	Not reported
TSDF Zip:	Not reported
TSDF Telephone:	Not reported

State:

Year:	2018
EM Manifest ID:	017746349JJK20180301_D_1
Generator EPA ID:	CAD980881437
Shipment Date:	2018-03-01
Manifest Number:	017746349JJK
Line Number:	1
Method Code:	H141
Quantity Tons:	0.07500
Quantity Waste:	150.000000
Quantity Unit:	P
Number of Containers:	1
Type of Container:	NULL
Quantity Type:	NULL
State Code:	352

Additional Info:

Year:	2017
Gen EPA ID:	CAD980881437
Shipment Date:	20171204
Creation Date:	6/13/2018 18:30:39
Receipt Date:	20171208
Manifest ID:	001363034VES
Trans EPA ID:	NJD080631369
Trans Name:	VEOLIA ES TECHNICAL SOLUTIONS
Trans 2 EPA ID:	Not reported
Trans 2 Name:	Not reported
TSDF EPA ID:	CAD008302903
Trans Name:	VEOLIA ES TECHNICAL SOLUTIONS LLC
TSDF Alt EPA ID:	Not reported
TSDF Alt Name:	Not reported
Waste Code Description:	331 - Off-specification, aged, or surplus organics
RCRA Code:	Not reported
Meth Code:	H141 - Storage, Bulking, And/Or Transfer Off Site--No Treatment/Reovery (H010-H129) Or (H131-H135)
Quantity Tons:	0.03
Waste Quantity:	60
Quantity Unit:	P
Additional Code 1:	Not reported
Additional Code 2:	Not reported
Additional Code 3:	Not reported
Additional Code 4:	Not reported
Additional Code 5:	Not reported
Shipment Date:	20171204
Creation Date:	6/13/2018 18:30:39
Receipt Date:	20171208
Manifest ID:	001363034VES
Trans EPA ID:	NJD080631369
Trans Name:	VEOLIA ES TECHNICAL SOLUTIONS

PACIFIC BELL TELEPHONE CO DBA AT&T CALIF (Continued) **S113002954**

Trans 2 EPA ID:	Not reported
Trans 2 Name:	Not reported
TSDF EPA ID:	CAD008302903
Trans Name:	VEOLIA ES TECHNICAL SOLUTIONS LLC
TSDF Alt EPA ID:	Not reported
TSDF Alt Name:	Not reported
Waste Code Description:	331 - Off-specification, aged, or surplus organics
RCRA Code:	F005
Meth Code:	H141 - Storage, Bulking, And/Or Transfer Off Site--No Treatment/Reovery (H010-H129) Or (H131-H135)
Quantity Tons:	0.003
Waste Quantity:	6
Quantity Unit:	P
Additional Code 1:	D002
Additional Code 2:	D001
Additional Code 3:	Not reported
Additional Code 4:	Not reported
Additional Code 5:	Not reported
Shipment Date:	20171204
Creation Date:	6/13/2018 18:30:39
Receipt Date:	20171208
Manifest ID:	001363034VES
Trans EPA ID:	NJD080631369
Trans Name:	VEOLIA ES TECHNICAL SOLUTIONS
Trans 2 EPA ID:	Not reported
Trans 2 Name:	Not reported
TSDF EPA ID:	CAD008302903
Trans Name:	VEOLIA ES TECHNICAL SOLUTIONS LLC
TSDF Alt EPA ID:	Not reported
TSDF Alt Name:	Not reported
Waste Code Description:	331 - Off-specification, aged, or surplus organics
RCRA Code:	Not reported
Meth Code:	H141 - Storage, Bulking, And/Or Transfer Off Site--No Treatment/Reovery (H010-H129) Or (H131-H135)
Quantity Tons:	0.0025
Waste Quantity:	5
Quantity Unit:	P
Additional Code 1:	Not reported
Additional Code 2:	Not reported
Additional Code 3:	Not reported
Additional Code 4:	Not reported
Additional Code 5:	Not reported
Shipment Date:	20171204
Creation Date:	6/13/2018 18:30:39
Receipt Date:	20171208
Manifest ID:	001363034VES
Trans EPA ID:	NJD080631369
Trans Name:	VEOLIA ES TECHNICAL SOLUTIONS
Trans 2 EPA ID:	Not reported
Trans 2 Name:	Not reported
TSDF EPA ID:	CAD008302903
Trans Name:	VEOLIA ES TECHNICAL SOLUTIONS LLC
TSDF Alt EPA ID:	Not reported
TSDF Alt Name:	Not reported
Waste Code Description:	331 - Off-specification, aged, or surplus organics

PACIFIC BELL TELEPHONE CO DBA AT&T CALIF (Continued) **S113002954**

RCRA Code:	D001
Meth Code:	H141 - Storage, Bulking, And/Or Transfer Off Site--No Treatment/Reovery (H010-H129) Or (H131-H135)
Quantity Tons:	0.003
Waste Quantity:	6
Quantity Unit:	P
Additional Code 1:	Not reported
Additional Code 2:	Not reported
Additional Code 3:	Not reported
Additional Code 4:	Not reported
Additional Code 5:	Not reported
Shipment Date:	20171020
Creation Date:	6/13/2018 18:30:55
Receipt Date:	20171025
Manifest ID:	001363022VES
Trans EPA ID:	NJD080631369
Trans Name:	VEOLIA ES TECHNICAL SOLUTIONS
Trans 2 EPA ID:	Not reported
Trans 2 Name:	Not reported
TSDF EPA ID:	CAD008302903
Trans Name:	VEOLIA ES TECHNICAL SOLUTIONS LLC
TSDF Alt EPA ID:	Not reported
TSDF Alt Name:	Not reported
Waste Code Description:	331 - Off-specification, aged, or surplus organics
RCRA Code:	Not reported
Meth Code:	H141 - Storage, Bulking, And/Or Transfer Off Site--No Treatment/Reovery (H010-H129) Or (H131-H135)
Quantity Tons:	0.035
Waste Quantity:	70
Quantity Unit:	P
Additional Code 1:	Not reported
Additional Code 2:	Not reported
Additional Code 3:	Not reported
Additional Code 4:	Not reported
Additional Code 5:	Not reported
Shipment Date:	20171020
Creation Date:	6/13/2018 18:30:55
Receipt Date:	20171025
Manifest ID:	001363022VES
Trans EPA ID:	NJD080631369
Trans Name:	VEOLIA ES TECHNICAL SOLUTIONS
Trans 2 EPA ID:	Not reported
Trans 2 Name:	Not reported
TSDF EPA ID:	CAD008302903
Trans Name:	VEOLIA ES TECHNICAL SOLUTIONS LLC
TSDF Alt EPA ID:	Not reported
TSDF Alt Name:	Not reported
Waste Code Description:	331 - Off-specification, aged, or surplus organics
RCRA Code:	F005
Meth Code:	H141 - Storage, Bulking, And/Or Transfer Off Site--No Treatment/Reovery (H010-H129) Or (H131-H135)
Quantity Tons:	0.01
Waste Quantity:	20
Quantity Unit:	P
Additional Code 1:	D002

PACIFIC BELL TELEPHONE CO DBA AT&T CALIF (Continued) **S113002954**

Additional Code 2:	D001
Additional Code 3:	Not reported
Additional Code 4:	Not reported
Additional Code 5:	Not reported
Shipment Date:	20171020
Creation Date:	6/13/2018 18:30:55
Receipt Date:	20171025
Manifest ID:	001363022VES
Trans EPA ID:	NJD080631369
Trans Name:	VEOLIA ES TECHNICAL SOLUTIONS
Trans 2 EPA ID:	Not reported
Trans 2 Name:	Not reported
TSDF EPA ID:	CAD008302903
Trans Name:	VEOLIA ES TECHNICAL SOLUTIONS LLC
TSDF Alt EPA ID:	Not reported
TSDF Alt Name:	Not reported
Waste Code Description:	331 - Off-specification, aged, or surplus organics
RCRA Code:	D001
Meth Code:	H061 - Fuel Blending Prior To Energy Recovery At Another Site
Quantity Tons:	0.005
Waste Quantity:	10
Quantity Unit:	P
Additional Code 1:	Not reported
Additional Code 2:	Not reported
Additional Code 3:	Not reported
Additional Code 4:	Not reported
Additional Code 5:	Not reported
Shipment Date:	20171020
Creation Date:	6/13/2018 18:30:55
Receipt Date:	20171025
Manifest ID:	001363022VES
Trans EPA ID:	NJD080631369
Trans Name:	VEOLIA ES TECHNICAL SOLUTIONS
Trans 2 EPA ID:	Not reported
Trans 2 Name:	Not reported
TSDF EPA ID:	CAD008302903
Trans Name:	VEOLIA ES TECHNICAL SOLUTIONS LLC
TSDF Alt EPA ID:	Not reported
TSDF Alt Name:	Not reported
Waste Code Description:	331 - Off-specification, aged, or surplus organics
RCRA Code:	D003
Meth Code:	H141 - Storage, Bulking, And/Or Transfer Off Site--No Treatment/Reovery (H010-H129) Or (H131-H135)
Quantity Tons:	0.0075
Waste Quantity:	15
Quantity Unit:	P
Additional Code 1:	Not reported
Additional Code 2:	Not reported
Additional Code 3:	Not reported
Additional Code 4:	Not reported
Additional Code 5:	Not reported
Shipment Date:	20170726
Creation Date:	5/29/2018 18:30:34
Receipt Date:	20170731

PACIFIC BELL TELEPHONE CO DBA AT&T CALIF (Continued) **S113002954**

Manifest ID:	001190296VES
Trans EPA ID:	NJD080631369
Trans Name:	VEOLIA ES TECHNICAL SOLUTIONS
Trans 2 EPA ID:	Not reported
Trans 2 Name:	Not reported
TSDF EPA ID:	CAD008302903
Trans Name:	VEOLIA ES TECHNICAL SOLUTIONS LLC
TSDF Alt EPA ID:	Not reported
TSDF Alt Name:	Not reported
Waste Code Description:	331 - Off-specification, aged, or surplus organics
RCRA Code:	Not reported
Meth Code:	H141 - Storage, Bulking, And/Or Transfer Off Site--No Treatment/Reovery (H010-H129) Or (H131-H135)
Quantity Tons:	0.03
Waste Quantity:	60
Quantity Unit:	P
Additional Code 1:	Not reported
Additional Code 2:	Not reported
Additional Code 3:	Not reported
Additional Code 4:	Not reported
Additional Code 5:	Not reported

Shipment Date:	20170726
Creation Date:	5/29/2018 18:30:34
Receipt Date:	20170731
Manifest ID:	001190296VES
Trans EPA ID:	NJD080631369
Trans Name:	VEOLIA ES TECHNICAL SOLUTIONS
Trans 2 EPA ID:	Not reported
Trans 2 Name:	Not reported
TSDF EPA ID:	CAD008302903
Trans Name:	VEOLIA ES TECHNICAL SOLUTIONS LLC
TSDF Alt EPA ID:	Not reported
TSDF Alt Name:	Not reported
Waste Code Description:	331 - Off-specification, aged, or surplus organics
RCRA Code:	F005
Meth Code:	H141 - Storage, Bulking, And/Or Transfer Off Site--No Treatment/Reovery (H010-H129) Or (H131-H135)
Quantity Tons:	0.0225
Waste Quantity:	45
Quantity Unit:	P
Additional Code 1:	D002
Additional Code 2:	D001
Additional Code 3:	Not reported
Additional Code 4:	Not reported
Additional Code 5:	Not reported

Additional Info:

Year:	2016
Gen EPA ID:	CAD980881437

Shipment Date:	20151130
Creation Date:	1/21/2016 22:16:05
Receipt Date:	20151203
Manifest ID:	001086433VES
Trans EPA ID:	NJD080631369
Trans Name:	VEOLIA ES TECHNICAL SOLUTIONS

PACIFIC BELL TELEPHONE CO DBA AT&T CALIF (Continued) **S113002954**

Trans 2 EPA ID:	Not reported
Trans 2 Name:	Not reported
TSDF EPA ID:	CAD008302903
Trans Name:	VEOLIA ES TECHNICAL SOLUTIONS LLC
TSDF Alt EPA ID:	Not reported
TSDF Alt Name:	Not reported
Waste Code Description:	331 - Off-specification, aged, or surplus organics
RCRA Code:	D002
Meth Code:	H141 - Storage, Bulking, And/Or Transfer Off Site--No Treatment/Reovery (H010-H129) Or (H131-H135)
Quantity Tons:	0.01
Waste Quantity:	20
Quantity Unit:	P
Additional Code 1:	D001
Additional Code 2:	Not reported
Additional Code 3:	Not reported
Additional Code 4:	Not reported
Additional Code 5:	Not reported
Shipment Date:	20151130
Creation Date:	1/25/2016 22:15:12
Receipt Date:	20151208
Manifest ID:	001086434VES
Trans EPA ID:	NJD080631369
Trans Name:	VEOLIA ES TECHNICAL SOLUTIONS
Trans 2 EPA ID:	Not reported
Trans 2 Name:	Not reported
TSDF EPA ID:	CAT080014079
Trans Name:	VEOLIA ES TECHNICAL SOLUTIONS LLC
TSDF Alt EPA ID:	Not reported
TSDF Alt Name:	Not reported
Waste Code Description:	331 - Off-specification, aged, or surplus organics
RCRA Code:	Not reported
Meth Code:	H141 - Storage, Bulking, And/Or Transfer Off Site--No Treatment/Reovery (H010-H129) Or (H131-H135)
Quantity Tons:	0.002
Waste Quantity:	4
Quantity Unit:	P
Additional Code 1:	Not reported
Additional Code 2:	Not reported
Additional Code 3:	Not reported
Additional Code 4:	Not reported
Additional Code 5:	Not reported
Shipment Date:	20151130
Creation Date:	1/25/2016 22:15:12
Receipt Date:	20151208
Manifest ID:	001086434VES
Trans EPA ID:	NJD080631369
Trans Name:	VEOLIA ES TECHNICAL SOLUTIONS
Trans 2 EPA ID:	Not reported
Trans 2 Name:	Not reported
TSDF EPA ID:	CAT080014079
Trans Name:	VEOLIA ES TECHNICAL SOLUTIONS LLC
TSDF Alt EPA ID:	Not reported
TSDF Alt Name:	Not reported
Waste Code Description:	141 - Off-specification, aged, or surplus inorganics

PACIFIC BELL TELEPHONE CO DBA AT&T CALIF (Continued) **S113002954**

RCRA Code:	Not reported
Meth Code:	H141 - Storage, Bulking, And/Or Transfer Off Site--No Treatment/Reovery (H010-H129) Or (H131-H135)
Quantity Tons:	0.0015
Waste Quantity:	3
Quantity Unit:	P
Additional Code 1:	Not reported
Additional Code 2:	Not reported
Additional Code 3:	Not reported
Additional Code 4:	Not reported
Additional Code 5:	Not reported
Shipment Date:	20151130
Creation Date:	1/25/2016 22:15:12
Receipt Date:	20151208
Manifest ID:	001086434VES
Trans EPA ID:	NJD080631369
Trans Name:	VEOLIA ES TECHNICAL SOLUTIONS
Trans 2 EPA ID:	Not reported
Trans 2 Name:	Not reported
TSDF EPA ID:	CAT080014079
Trans Name:	VEOLIA ES TECHNICAL SOLUTIONS LLC
TSDF Alt EPA ID:	Not reported
TSDF Alt Name:	Not reported
Waste Code Description:	331 - Off-specification, aged, or surplus organics
RCRA Code:	Not reported
Meth Code:	H141 - Storage, Bulking, And/Or Transfer Off Site--No Treatment/Reovery (H010-H129) Or (H131-H135)
Quantity Tons:	0.001
Waste Quantity:	2
Quantity Unit:	P
Additional Code 1:	Not reported
Additional Code 2:	Not reported
Additional Code 3:	Not reported
Additional Code 4:	Not reported
Additional Code 5:	Not reported
Shipment Date:	20151130
Creation Date:	1/25/2016 22:15:12
Receipt Date:	20151208
Manifest ID:	001086434VES
Trans EPA ID:	NJD080631369
Trans Name:	VEOLIA ES TECHNICAL SOLUTIONS
Trans 2 EPA ID:	Not reported
Trans 2 Name:	Not reported
TSDF EPA ID:	CAT080014079
Trans Name:	VEOLIA ES TECHNICAL SOLUTIONS LLC
TSDF Alt EPA ID:	Not reported
TSDF Alt Name:	Not reported
Waste Code Description:	331 - Off-specification, aged, or surplus organics
RCRA Code:	Not reported
Meth Code:	H141 - Storage, Bulking, And/Or Transfer Off Site--No Treatment/Reovery (H010-H129) Or (H131-H135)
Quantity Tons:	0.0065
Waste Quantity:	13
Quantity Unit:	P
Additional Code 1:	Not reported

PACIFIC BELL TELEPHONE CO DBA AT&T CALIF (Continued) **S113002954**

Additional Code 2:	Not reported
Additional Code 3:	Not reported
Additional Code 4:	Not reported
Additional Code 5:	Not reported
Shipment Date:	20151130
Creation Date:	1/21/2016 22:16:05
Receipt Date:	20151203
Manifest ID:	001086433VES
Trans EPA ID:	NJD080631369
Trans Name:	VEOLIA ES TECHNICAL SOLUTIONS
Trans 2 EPA ID:	Not reported
Trans 2 Name:	Not reported
TSDF EPA ID:	CAD008302903
Trans Name:	VEOLIA ES TECHNICAL SOLUTIONS LLC
TSDF Alt EPA ID:	Not reported
TSDF Alt Name:	Not reported
Waste Code Description:	331 - Off-specification, aged, or surplus organics
RCRA Code:	F005
Meth Code:	H141 - Storage, Bulking, And/Or Transfer Off Site--No Treatment/Reovery (H010-H129) Or (H131-H135)
Quantity Tons:	0.0425
Waste Quantity:	85
Quantity Unit:	P
Additional Code 1:	D001
Additional Code 2:	Not reported
Additional Code 3:	Not reported
Additional Code 4:	Not reported
Additional Code 5:	Not reported
Shipment Date:	20151105
Creation Date:	1/11/2016 22:16:49
Receipt Date:	20151105
Manifest ID:	015152091JJK
Trans EPA ID:	CAD028277036
Trans Name:	ASBURY ENVIRONMENTAL SERVICES
Trans 2 EPA ID:	Not reported
Trans 2 Name:	Not reported
TSDF EPA ID:	CAT080013352
Trans Name:	DEMENNO / KERDOON
TSDF Alt EPA ID:	Not reported
TSDF Alt Name:	Not reported
Waste Code Description:	221 - Waste oil and mixed oil
RCRA Code:	Not reported
Meth Code:	H039 - Other Recovery Of Reclamation For Reuse Including Acid Regeneration, Organics Recovery Ect
Quantity Tons:	0.874
Waste Quantity:	230
Quantity Unit:	G
Additional Code 1:	Not reported
Additional Code 2:	Not reported
Additional Code 3:	Not reported
Additional Code 4:	Not reported
Additional Code 5:	Not reported
Shipment Date:	20151105
Creation Date:	1/11/2016 22:16:49

PACIFIC BELL TELEPHONE CO DBA AT&T CALIF (Continued) **S113002954**

Receipt Date:	20151105
Manifest ID:	015152092JJK
Trans EPA ID:	CAD028277036
Trans Name:	ASBURY ENVIRONMENTAL SERVICES
Trans 2 EPA ID:	Not reported
Trans 2 Name:	Not reported
TSDF EPA ID:	CAT080013352
Trans Name:	DEMENNO / KERDOON
TSDF Alt EPA ID:	Not reported
TSDF Alt Name:	Not reported
Waste Code Description:	133 - Aqueous solution with 10% or more total organic residues
RCRA Code:	Not reported
Meth Code:	H039 - Other Recovery Of Reclamation For Reuse Including Acid Regeneration, Organics Recovery Ect
Quantity Tons:	0.02085
Waste Quantity:	5
Quantity Unit:	G
Additional Code 1:	Not reported
Additional Code 2:	Not reported
Additional Code 3:	Not reported
Additional Code 4:	Not reported
Additional Code 5:	Not reported

Shipment Date:	20150925
Creation Date:	11/6/2015 22:15:31
Receipt Date:	20151002
Manifest ID:	001086485VES
Trans EPA ID:	NJD080631369
Trans Name:	VEOLIA ES TECHNICAL SOLUTIONS
Trans 2 EPA ID:	Not reported
Trans 2 Name:	Not reported
TSDF EPA ID:	CAD008302903
Trans Name:	VEOLIA ES TECHNICAL SOLUTIONS LLC
TSDF Alt EPA ID:	Not reported
TSDF Alt Name:	Not reported
Waste Code Description:	331 - Off-specification, aged, or surplus organics
RCRA Code:	F005
Meth Code:	H141 - Storage, Bulking, And/Or Transfer Off Site--No Treatment/Reovery (H010-H129) Or (H131-H135)
Quantity Tons:	0.2
Waste Quantity:	400
Quantity Unit:	P
Additional Code 1:	D001
Additional Code 2:	Not reported
Additional Code 3:	Not reported
Additional Code 4:	Not reported
Additional Code 5:	Not reported

Shipment Date:	20150925
Creation Date:	11/6/2015 22:15:31
Receipt Date:	20151002
Manifest ID:	001086485VES
Trans EPA ID:	NJD080631369
Trans Name:	VEOLIA ES TECHNICAL SOLUTIONS
Trans 2 EPA ID:	Not reported
Trans 2 Name:	Not reported
TSDF EPA ID:	CAD008302903

PACIFIC BELL TELEPHONE CO DBA AT&T CALIF (Continued) **S113002954**

Trans Name:	VEOLIA ES TECHNICAL SOLUTIONS LLC
TSDF Alt EPA ID:	Not reported
TSDF Alt Name:	Not reported
Waste Code Description:	331 - Off-specification, aged, or surplus organics
RCRA Code:	F005
Meth Code:	H141 - Storage, Bulking, And/Or Transfer Off Site--No Treatment/Reovery (H010-H129) Or (H131-H135)
Quantity Tons:	0.0075
Waste Quantity:	15
Quantity Unit:	P
Additional Code 1:	D002
Additional Code 2:	D001
Additional Code 3:	Not reported
Additional Code 4:	Not reported
Additional Code 5:	Not reported

Additional Info:

Year:	2015
Gen EPA ID:	CAD980881437
Shipment Date:	20151130
Creation Date:	1/25/2016 22:15:12
Receipt Date:	20151208
Manifest ID:	001086434VES
Trans EPA ID:	NJD080631369
Trans Name:	VEOLIA ES TECHNICAL SOLUTIONS
Trans 2 EPA ID:	Not reported
Trans 2 Name:	Not reported
TSDF EPA ID:	CAT080014079
Trans Name:	VEOLIA ES TECHNICAL SOLUTIONS LLC
TSDF Alt EPA ID:	Not reported
TSDF Alt Name:	Not reported
Waste Code Description:	331 - Off-specification, aged, or surplus organics
RCRA Code:	Not reported
Meth Code:	H141 - Storage, Bulking, And/Or Transfer Off Site--No Treatment/Reovery (H010-H129) Or (H131-H135)
Quantity Tons:	0.002
Waste Quantity:	4
Quantity Unit:	P
Additional Code 1:	Not reported
Additional Code 2:	Not reported
Additional Code 3:	Not reported
Additional Code 4:	Not reported
Additional Code 5:	Not reported
Shipment Date:	20151130
Creation Date:	1/25/2016 22:15:12
Receipt Date:	20151208
Manifest ID:	001086434VES
Trans EPA ID:	NJD080631369
Trans Name:	VEOLIA ES TECHNICAL SOLUTIONS
Trans 2 EPA ID:	Not reported
Trans 2 Name:	Not reported
TSDF EPA ID:	CAT080014079
Trans Name:	VEOLIA ES TECHNICAL SOLUTIONS LLC
TSDF Alt EPA ID:	Not reported
TSDF Alt Name:	Not reported

PACIFIC BELL TELEPHONE CO DBA AT&T CALIF (Continued) **S113002954**

Waste Code Description:	141 - Off-specification, aged, or surplus inorganics
RCRA Code:	Not reported
Meth Code:	H141 - Storage, Bulking, And/Or Transfer Off Site--No Treatment/Reovery (H010-H129) Or (H131-H135)
Quantity Tons:	0.0015
Waste Quantity:	3
Quantity Unit:	P
Additional Code 1:	Not reported
Additional Code 2:	Not reported
Additional Code 3:	Not reported
Additional Code 4:	Not reported
Additional Code 5:	Not reported
Shipment Date:	20151130
Creation Date:	1/25/2016 22:15:12
Receipt Date:	20151208
Manifest ID:	001086434VES
Trans EPA ID:	NJD080631369
Trans Name:	VEOLIA ES TECHNICAL SOLUTIONS
Trans 2 EPA ID:	Not reported
Trans 2 Name:	Not reported
TSDF EPA ID:	CAT080014079
Trans Name:	VEOLIA ES TECHNICAL SOLUTIONS LLC
TSDF Alt EPA ID:	Not reported
TSDF Alt Name:	Not reported
Waste Code Description:	331 - Off-specification, aged, or surplus organics
RCRA Code:	Not reported
Meth Code:	H141 - Storage, Bulking, And/Or Transfer Off Site--No Treatment/Reovery (H010-H129) Or (H131-H135)
Quantity Tons:	0.001
Waste Quantity:	2
Quantity Unit:	P
Additional Code 1:	Not reported
Additional Code 2:	Not reported
Additional Code 3:	Not reported
Additional Code 4:	Not reported
Additional Code 5:	Not reported
Shipment Date:	20151130
Creation Date:	1/21/2016 22:16:05
Receipt Date:	20151203
Manifest ID:	001086433VES
Trans EPA ID:	NJD080631369
Trans Name:	VEOLIA ES TECHNICAL SOLUTIONS
Trans 2 EPA ID:	Not reported
Trans 2 Name:	Not reported
TSDF EPA ID:	CAD008302903
Trans Name:	VEOLIA ES TECHNICAL SOLUTIONS LLC
TSDF Alt EPA ID:	Not reported
TSDF Alt Name:	Not reported
Waste Code Description:	331 - Off-specification, aged, or surplus organics
RCRA Code:	F005
Meth Code:	H141 - Storage, Bulking, And/Or Transfer Off Site--No Treatment/Reovery (H010-H129) Or (H131-H135)
Quantity Tons:	0.0425
Waste Quantity:	85
Quantity Unit:	P

PACIFIC BELL TELEPHONE CO DBA AT&T CALIF (Continued) **S113002954**

Additional Code 1:	D001
Additional Code 2:	Not reported
Additional Code 3:	Not reported
Additional Code 4:	Not reported
Additional Code 5:	Not reported
Shipment Date:	20151130
Creation Date:	1/21/2016 22:16:05
Receipt Date:	20151203
Manifest ID:	001086433VES
Trans EPA ID:	NJD080631369
Trans Name:	VEOLIA ES TECHNICAL SOLUTIONS
Trans 2 EPA ID:	Not reported
Trans 2 Name:	Not reported
TSDF EPA ID:	CAD008302903
Trans Name:	VEOLIA ES TECHNICAL SOLUTIONS LLC
TSDF Alt EPA ID:	Not reported
TSDF Alt Name:	Not reported
Waste Code Description:	331 - Off-specification, aged, or surplus organics
RCRA Code:	D002
Meth Code:	H141 - Storage, Bulking, And/Or Transfer Off Site--No Treatment/Reovery (H010-H129) Or (H131-H135)
Quantity Tons:	0.01
Waste Quantity:	20
Quantity Unit:	P
Additional Code 1:	D001
Additional Code 2:	Not reported
Additional Code 3:	Not reported
Additional Code 4:	Not reported
Additional Code 5:	Not reported
Shipment Date:	20151130
Creation Date:	1/25/2016 22:15:12
Receipt Date:	20151208
Manifest ID:	001086434VES
Trans EPA ID:	NJD080631369
Trans Name:	VEOLIA ES TECHNICAL SOLUTIONS
Trans 2 EPA ID:	Not reported
Trans 2 Name:	Not reported
TSDF EPA ID:	CAT080014079
Trans Name:	VEOLIA ES TECHNICAL SOLUTIONS LLC
TSDF Alt EPA ID:	Not reported
TSDF Alt Name:	Not reported
Waste Code Description:	331 - Off-specification, aged, or surplus organics
RCRA Code:	Not reported
Meth Code:	H141 - Storage, Bulking, And/Or Transfer Off Site--No Treatment/Reovery (H010-H129) Or (H131-H135)
Quantity Tons:	0.0065
Waste Quantity:	13
Quantity Unit:	P
Additional Code 1:	Not reported
Additional Code 2:	Not reported
Additional Code 3:	Not reported
Additional Code 4:	Not reported
Additional Code 5:	Not reported
Shipment Date:	20151105

PACIFIC BELL TELEPHONE CO DBA AT&T CALIF (Continued) **S113002954**

Creation Date:	1/11/2016 22:16:49
Receipt Date:	20151105
Manifest ID:	015152091JJK
Trans EPA ID:	CAD028277036
Trans Name:	ASBURY ENVIRONMENTAL SERVICES
Trans 2 EPA ID:	Not reported
Trans 2 Name:	Not reported
TSDF EPA ID:	CAT080013352
Trans Name:	DEMENNO / KERDOON
TSDF Alt EPA ID:	Not reported
TSDF Alt Name:	Not reported
Waste Code Description:	221 - Waste oil and mixed oil
RCRA Code:	Not reported
Meth Code:	H039 - Other Recovery Of Reclamation For Reuse Including Acid Regeneration, Organics Recovery Ect
Quantity Tons:	0.874
Waste Quantity:	230
Quantity Unit:	G
Additional Code 1:	Not reported
Additional Code 2:	Not reported
Additional Code 3:	Not reported
Additional Code 4:	Not reported
Additional Code 5:	Not reported

Shipment Date:	20151105
Creation Date:	1/11/2016 22:16:49
Receipt Date:	20151105
Manifest ID:	015152092JJK
Trans EPA ID:	CAD028277036
Trans Name:	ASBURY ENVIRONMENTAL SERVICES
Trans 2 EPA ID:	Not reported
Trans 2 Name:	Not reported
TSDF EPA ID:	CAT080013352
Trans Name:	DEMENNO / KERDOON
TSDF Alt EPA ID:	Not reported
TSDF Alt Name:	Not reported
Waste Code Description:	133 - Aqueous solution with 10% or more total organic residues
RCRA Code:	Not reported
Meth Code:	H039 - Other Recovery Of Reclamation For Reuse Including Acid Regeneration, Organics Recovery Ect
Quantity Tons:	0.02085
Waste Quantity:	5
Quantity Unit:	G
Additional Code 1:	Not reported
Additional Code 2:	Not reported
Additional Code 3:	Not reported
Additional Code 4:	Not reported
Additional Code 5:	Not reported

Shipment Date:	20150925
Creation Date:	11/6/2015 22:15:31
Receipt Date:	20151002
Manifest ID:	001086485VES
Trans EPA ID:	NJD080631369
Trans Name:	VEOLIA ES TECHNICAL SOLUTIONS
Trans 2 EPA ID:	Not reported
Trans 2 Name:	Not reported

PACIFIC BELL TELEPHONE CO DBA AT&T CALIF (Continued) **S113002954**

TSDF EPA ID:	CAD008302903
Trans Name:	VEOLIA ES TECHNICAL SOLUTIONS LLC
TSDF Alt EPA ID:	Not reported
TSDF Alt Name:	Not reported
Waste Code Description:	141 - Off-specification, aged, or surplus inorganics
RCRA Code:	Not reported
Meth Code:	H141 - Storage, Bulking, And/Or Transfer Off Site--No Treatment/Reovery (H010-H129) Or (H131-H135)
Quantity Tons:	0.0035
Waste Quantity:	7
Quantity Unit:	P
Additional Code 1:	Not reported
Additional Code 2:	Not reported
Additional Code 3:	Not reported
Additional Code 4:	Not reported
Additional Code 5:	Not reported
Shipment Date:	20150925
Creation Date:	11/6/2015 22:15:31
Receipt Date:	20151002
Manifest ID:	001086485VES
Trans EPA ID:	NJD080631369
Trans Name:	VEOLIA ES TECHNICAL SOLUTIONS
Trans 2 EPA ID:	Not reported
Trans 2 Name:	Not reported
TSDF EPA ID:	CAD008302903
Trans Name:	VEOLIA ES TECHNICAL SOLUTIONS LLC
TSDF Alt EPA ID:	Not reported
TSDF Alt Name:	Not reported
Waste Code Description:	331 - Off-specification, aged, or surplus organics
RCRA Code:	F005
Meth Code:	H141 - Storage, Bulking, And/Or Transfer Off Site--No Treatment/Reovery (H010-H129) Or (H131-H135)
Quantity Tons:	0.0075
Waste Quantity:	15
Quantity Unit:	P
Additional Code 1:	D002
Additional Code 2:	D001
Additional Code 3:	Not reported
Additional Code 4:	Not reported
Additional Code 5:	Not reported

Additional Info:

Year:	2014
Gen EPA ID:	CAD980881437
Shipment Date:	20141029
Creation Date:	12/26/2014 22:14:59
Receipt Date:	20141104
Manifest ID:	000815396VES
Trans EPA ID:	NJD080631369
Trans Name:	VEOLIA ES TECHNICAL SOLUTIONS
Trans 2 EPA ID:	Not reported
Trans 2 Name:	Not reported
TSDF EPA ID:	CAD008302903
Trans Name:	VEOLIA ES TECHNICAL SOLUTIONS LLC
TSDF Alt EPA ID:	Not reported

PACIFIC BELL TELEPHONE CO DBA AT&T CALIF (Continued) **S113002954**

TSDF Alt Name:	Not reported
Waste Code Description:	331 - Off-specification, aged, or surplus organics
RCRA Code:	Not reported
Meth Code:	H141 - Storage, Bulking, And/Or Transfer Off Site--No Treatment/Reovery (H010-H129) Or (H131-H135)
Quantity Tons:	0.005
Waste Quantity:	10
Quantity Unit:	P
Additional Code 1:	Not reported
Additional Code 2:	Not reported
Additional Code 3:	Not reported
Additional Code 4:	Not reported
Additional Code 5:	Not reported
Shipment Date:	20141029
Creation Date:	12/26/2014 22:14:59
Receipt Date:	20141104
Manifest ID:	000815396VES
Trans EPA ID:	NJD080631369
Trans Name:	VEOLIA ES TECHNICAL SOLUTIONS
Trans 2 EPA ID:	Not reported
Trans 2 Name:	Not reported
TSDF EPA ID:	CAD008302903
Trans Name:	VEOLIA ES TECHNICAL SOLUTIONS LLC
TSDF Alt EPA ID:	Not reported
TSDF Alt Name:	Not reported
Waste Code Description:	331 - Off-specification, aged, or surplus organics
RCRA Code:	D001
Meth Code:	H141 - Storage, Bulking, And/Or Transfer Off Site--No Treatment/Reovery (H010-H129) Or (H131-H135)
Quantity Tons:	0.005
Waste Quantity:	10
Quantity Unit:	P
Additional Code 1:	Not reported
Additional Code 2:	Not reported
Additional Code 3:	Not reported
Additional Code 4:	Not reported
Additional Code 5:	Not reported
Shipment Date:	20141029
Creation Date:	12/26/2014 22:14:59
Receipt Date:	20141104
Manifest ID:	000815396VES
Trans EPA ID:	NJD080631369
Trans Name:	VEOLIA ES TECHNICAL SOLUTIONS
Trans 2 EPA ID:	Not reported
Trans 2 Name:	Not reported
TSDF EPA ID:	CAD008302903
Trans Name:	VEOLIA ES TECHNICAL SOLUTIONS LLC
TSDF Alt EPA ID:	Not reported
TSDF Alt Name:	Not reported
Waste Code Description:	331 - Off-specification, aged, or surplus organics
RCRA Code:	F005
Meth Code:	H141 - Storage, Bulking, And/Or Transfer Off Site--No Treatment/Reovery (H010-H129) Or (H131-H135)
Quantity Tons:	0.025
Waste Quantity:	50

PACIFIC BELL TELEPHONE CO DBA AT&T CALIF (Continued) **S113002954**

Quantity Unit:	P
Additional Code 1:	D002
Additional Code 2:	D001
Additional Code 3:	Not reported
Additional Code 4:	Not reported
Additional Code 5:	Not reported
Shipment Date:	20141029
Creation Date:	12/26/2014 22:14:59
Receipt Date:	20141104
Manifest ID:	000815396VES
Trans EPA ID:	NJD080631369
Trans Name:	VEOLIA ES TECHNICAL SOLUTIONS
Trans 2 EPA ID:	Not reported
Trans 2 Name:	Not reported
TSDF EPA ID:	CAD008302903
Trans Name:	VEOLIA ES TECHNICAL SOLUTIONS LLC
TSDF Alt EPA ID:	Not reported
TSDF Alt Name:	Not reported
Waste Code Description:	352 - Other organic solids
RCRA Code:	Not reported
Meth Code:	H141 - Storage, Bulking, And/Or Transfer Off Site--No Treatment/Reovery (H010-H129) Or (H131-H135)
Quantity Tons:	0.005
Waste Quantity:	10
Quantity Unit:	P
Additional Code 1:	Not reported
Additional Code 2:	Not reported
Additional Code 3:	Not reported
Additional Code 4:	Not reported
Additional Code 5:	Not reported
Shipment Date:	20141016
Creation Date:	4/29/2015 22:15:12
Receipt Date:	20141022
Manifest ID:	004566173SKS
Trans EPA ID:	TXR000081205
Trans Name:	SAFETY-KLEEN SYSTEMS INC
Trans 2 EPA ID:	Not reported
Trans 2 Name:	Not reported
TSDF EPA ID:	CAT000613976
Trans Name:	SAFETY-KLEEN SYSTEMS INC
TSDF Alt EPA ID:	Not reported
TSDF Alt Name:	Not reported
Waste Code Description:	134 - Aqueous solution with <10% total organic residues
RCRA Code:	Not reported
Meth Code:	H141 - Storage, Bulking, And/Or Transfer Off Site--No Treatment/Reovery (H010-H129) Or (H131-H135)
Quantity Tons:	0.084
Waste Quantity:	20
Quantity Unit:	G
Additional Code 1:	Not reported
Additional Code 2:	Not reported
Additional Code 3:	Not reported
Additional Code 4:	Not reported
Additional Code 5:	Not reported

PACIFIC BELL TELEPHONE CO DBA AT&T CALIF (Continued) **S113002954**

Shipment Date:	20141007
Creation Date:	12/17/2014 22:14:47
Receipt Date:	20141008
Manifest ID:	013754208JJK
Trans EPA ID:	CAD028277036
Trans Name:	ASBURY ENVIRONMENTAL SERVICES
Trans 2 EPA ID:	Not reported
Trans 2 Name:	Not reported
TSDF EPA ID:	CAT080013352
Trans Name:	DEMENNO / KERDOON
TSDF Alt EPA ID:	Not reported
TSDF Alt Name:	Not reported
Waste Code Description:	221 - Waste oil and mixed oil
RCRA Code:	Not reported
Meth Code:	H039 - Other Recovery Of Reclamation For Reuse Including Acid Regeneration, Organics Recovery Ect
Quantity Tons:	0.684
Waste Quantity:	180
Quantity Unit:	G
Additional Code 1:	Not reported
Additional Code 2:	Not reported
Additional Code 3:	Not reported
Additional Code 4:	Not reported
Additional Code 5:	Not reported

Shipment Date:	20141007
Creation Date:	6/24/2015 22:15:33
Receipt Date:	20141008
Manifest ID:	013754209JJK
Trans EPA ID:	CAD028277036
Trans Name:	ASBURY ENVIRONMENTAL SERVICES
Trans 2 EPA ID:	Not reported
Trans 2 Name:	Not reported
TSDF EPA ID:	CAT080013352
Trans Name:	DEMENNO / KERDOON
TSDF Alt EPA ID:	Not reported
TSDF Alt Name:	Not reported
Waste Code Description:	133 - Aqueous solution with 10% or more total organic residues
RCRA Code:	Not reported
Meth Code:	H039 - Other Recovery Of Reclamation For Reuse Including Acid Regeneration, Organics Recovery Ect
Quantity Tons:	0.0417
Waste Quantity:	10
Quantity Unit:	G
Additional Code 1:	Not reported
Additional Code 2:	Not reported
Additional Code 3:	Not reported
Additional Code 4:	Not reported
Additional Code 5:	Not reported

Shipment Date:	20141007
Creation Date:	12/26/2014 22:15:10
Receipt Date:	20141010
Manifest ID:	013754300JJK
Trans EPA ID:	CAD028277036
Trans Name:	ASBURY ENVIRONMENTAL SERVICES
Trans 2 EPA ID:	Not reported

PACIFIC BELL TELEPHONE CO DBA AT&T CALIF (Continued) **S113002954**

Trans 2 Name:	Not reported
TSDF EPA ID:	CAD097030993
Trans Name:	EVOQUA WATER TECHNOLOGIES LLC
TSDF Alt EPA ID:	Not reported
TSDF Alt Name:	Not reported
Waste Code Description:	352 - Other organic solids
RCRA Code:	Not reported
Meth Code:	H141 - Storage, Bulking, And/Or Transfer Off Site--No Treatment/Reovery (H010-H129) Or (H131-H135)
Quantity Tons:	0.0375
Waste Quantity:	75
Quantity Unit:	P
Additional Code 1:	Not reported
Additional Code 2:	Not reported
Additional Code 3:	Not reported
Additional Code 4:	Not reported
Additional Code 5:	Not reported
Shipment Date:	20140806
Creation Date:	11/11/2014 22:15:12
Receipt Date:	20140813
Manifest ID:	000815089VES
Trans EPA ID:	NJD080631369
Trans Name:	VEOLIA ES TECHNICAL SOLUTIONS
Trans 2 EPA ID:	Not reported
Trans 2 Name:	Not reported
TSDF EPA ID:	CAD008302903
Trans Name:	VEOLIA ES TECHNICAL SOLUTIONS LLC
TSDF Alt EPA ID:	Not reported
TSDF Alt Name:	Not reported
Waste Code Description:	331 - Off-specification, aged, or surplus organics
RCRA Code:	D001
Meth Code:	H141 - Storage, Bulking, And/Or Transfer Off Site--No Treatment/Reovery (H010-H129) Or (H131-H135)
Quantity Tons:	0.01
Waste Quantity:	20
Quantity Unit:	P
Additional Code 1:	Not reported
Additional Code 2:	Not reported
Additional Code 3:	Not reported
Additional Code 4:	Not reported
Additional Code 5:	Not reported
Shipment Date:	20140806
Creation Date:	11/11/2014 22:15:12
Receipt Date:	20140813
Manifest ID:	000815089VES
Trans EPA ID:	NJD080631369
Trans Name:	VEOLIA ES TECHNICAL SOLUTIONS
Trans 2 EPA ID:	Not reported
Trans 2 Name:	Not reported
TSDF EPA ID:	CAD008302903
Trans Name:	VEOLIA ES TECHNICAL SOLUTIONS LLC
TSDF Alt EPA ID:	Not reported
TSDF Alt Name:	Not reported
Waste Code Description:	331 - Off-specification, aged, or surplus organics
RCRA Code:	Not reported

PACIFIC BELL TELEPHONE CO DBA AT&T CALIF (Continued) **S113002954**

Meth Code:	H141 - Storage, Bulking, And/Or Transfer Off Site--No Treatment/Reovery (H010-H129) Or (H131-H135)
Quantity Tons:	0.025
Waste Quantity:	50
Quantity Unit:	P
Additional Code 1:	Not reported
Additional Code 2:	Not reported
Additional Code 3:	Not reported
Additional Code 4:	Not reported
Additional Code 5:	Not reported

Additional Info:

Year:	2013
Gen EPA ID:	CAD980881437
Shipment Date:	20130726
Creation Date:	9/26/2013 22:15:06
Receipt Date:	20130729
Manifest ID:	011730888JJK
Trans EPA ID:	CAD982413262
Trans Name:	EVERGREEN ENVIRONMENTAL SERVICES
Trans 2 EPA ID:	Not reported
Trans 2 Name:	Not reported
TSDF EPA ID:	CAD981696420
Trans Name:	EVERGREEN ENVIRONMENTAL SVCS
TSDF Alt EPA ID:	Not reported
TSDF Alt Name:	Not reported
Waste Code Description:	223 - Unspecified oil-containing waste
RCRA Code:	Not reported
Meth Code:	H141 - Storage, Bulking, And/Or Transfer Off Site--No Treatment/Reovery (H010-H129) Or (H131-H135)
Quantity Tons:	0.1251
Waste Quantity:	30
Quantity Unit:	G
Additional Code 1:	Not reported
Additional Code 2:	Not reported
Additional Code 3:	Not reported
Additional Code 4:	Not reported
Additional Code 5:	Not reported
Shipment Date:	20130514
Creation Date:	7/10/2014 22:15:07
Receipt Date:	20140521
Manifest ID:	000583678VES
Trans EPA ID:	NJD080631369
Trans Name:	VEOLIA ES TECHNICAL SOLUTIONS
Trans 2 EPA ID:	Not reported
Trans 2 Name:	Not reported
TSDF EPA ID:	CAD008302903
Trans Name:	VEOLIA ES TECHNICAL SOLUTIONS LLC
TSDF Alt EPA ID:	Not reported
TSDF Alt Name:	Not reported
Waste Code Description:	331 - Off-specification, aged, or surplus organics
RCRA Code:	D001
Meth Code:	H141 - Storage, Bulking, And/Or Transfer Off Site--No Treatment/Reovery (H010-H129) Or (H131-H135)
Quantity Tons:	0.009

PACIFIC BELL TELEPHONE CO DBA AT&T CALIF (Continued) **S113002954**

Waste Quantity:	18
Quantity Unit:	P
Additional Code 1:	Not reported
Additional Code 2:	Not reported
Additional Code 3:	Not reported
Additional Code 4:	Not reported
Additional Code 5:	Not reported
Shipment Date:	20130514
Creation Date:	7/10/2014 22:15:07
Receipt Date:	20140521
Manifest ID:	000583678VES
Trans EPA ID:	NJD080631369
Trans Name:	VEOLIA ES TECHNICAL SOLUTIONS
Trans 2 EPA ID:	Not reported
Trans 2 Name:	Not reported
TSDF EPA ID:	CAD008302903
Trans Name:	VEOLIA ES TECHNICAL SOLUTIONS LLC
TSDF Alt EPA ID:	Not reported
TSDF Alt Name:	Not reported
Waste Code Description:	352 - Other organic solids
RCRA Code:	D001
Meth Code:	H141 - Storage, Bulking, And/Or Transfer Off Site--No Treatment/Reovery (H010-H129) Or (H131-H135)
Quantity Tons:	0.1
Waste Quantity:	200
Quantity Unit:	P
Additional Code 1:	Not reported
Additional Code 2:	Not reported
Additional Code 3:	Not reported
Additional Code 4:	Not reported
Additional Code 5:	Not reported
Shipment Date:	20130514
Creation Date:	7/10/2014 22:15:07
Receipt Date:	20140521
Manifest ID:	000583678VES
Trans EPA ID:	NJD080631369
Trans Name:	VEOLIA ES TECHNICAL SOLUTIONS
Trans 2 EPA ID:	Not reported
Trans 2 Name:	Not reported
TSDF EPA ID:	CAD008302903
Trans Name:	VEOLIA ES TECHNICAL SOLUTIONS LLC
TSDF Alt EPA ID:	Not reported
TSDF Alt Name:	Not reported
Waste Code Description:	331 - Off-specification, aged, or surplus organics
RCRA Code:	F005
Meth Code:	H141 - Storage, Bulking, And/Or Transfer Off Site--No Treatment/Reovery (H010-H129) Or (H131-H135)
Quantity Tons:	0.02
Waste Quantity:	40
Quantity Unit:	P
Additional Code 1:	D002
Additional Code 2:	D001
Additional Code 3:	Not reported
Additional Code 4:	Not reported
Additional Code 5:	Not reported

PACIFIC BELL TELEPHONE CO DBA AT&T CALIF (Continued) **S113002954**

Shipment Date:	20130514
Creation Date:	7/10/2014 22:15:07
Receipt Date:	20140521
Manifest ID:	000583678VES
Trans EPA ID:	NJD080631369
Trans Name:	VEOLIA ES TECHNICAL SOLUTIONS
Trans 2 EPA ID:	Not reported
Trans 2 Name:	Not reported
TSDF EPA ID:	CAD008302903
Trans Name:	VEOLIA ES TECHNICAL SOLUTIONS LLC
TSDF Alt EPA ID:	Not reported
TSDF Alt Name:	Not reported
Waste Code Description:	331 - Off-specification, aged, or surplus organics
RCRA Code:	Not reported
Meth Code:	H141 - Storage, Bulking, And/Or Transfer Off Site--No Treatment/Reovery (H010-H129) Or (H131-H135)
Quantity Tons:	0.06
Waste Quantity:	120
Quantity Unit:	P
Additional Code 1:	Not reported
Additional Code 2:	Not reported
Additional Code 3:	Not reported
Additional Code 4:	Not reported
Additional Code 5:	Not reported

Shipment Date:	20130319
Creation Date:	5/5/2013 22:15:17
Receipt Date:	20130320
Manifest ID:	010602400JJK
Trans EPA ID:	CAD982413262
Trans Name:	EVERGREEN ENVIRONMENTAL SERVICES
Trans 2 EPA ID:	Not reported
Trans 2 Name:	Not reported
TSDF EPA ID:	CAD981696420
Trans Name:	EVERGREEN ENVIRONMENTAL SVCS
TSDF Alt EPA ID:	Not reported
TSDF Alt Name:	Not reported
Waste Code Description:	223 - Unspecified oil-containing waste
RCRA Code:	Not reported
Meth Code:	H141 - Storage, Bulking, And/Or Transfer Off Site--No Treatment/Reovery (H010-H129) Or (H131-H135)
Quantity Tons:	2.61042
Waste Quantity:	626
Quantity Unit:	G
Additional Code 1:	Not reported
Additional Code 2:	Not reported
Additional Code 3:	Not reported
Additional Code 4:	Not reported
Additional Code 5:	Not reported

Shipment Date:	20130307
Creation Date:	5/5/2013 22:15:17
Receipt Date:	20130307
Manifest ID:	010599177JJK
Trans EPA ID:	CAD982413262
Trans Name:	EVERGREEN ENVIRONMENTAL SERVICES
Trans 2 EPA ID:	Not reported

PACIFIC BELL TELEPHONE CO DBA AT&T CALIF (Continued) **S113002954**

Trans 2 Name:	Not reported
TSDF EPA ID:	CAD981696420
Trans Name:	EVERGREEN ENVIRONMENTAL SVCS
TSDF Alt EPA ID:	Not reported
TSDF Alt Name:	Not reported
Waste Code Description:	352 - Other organic solids
RCRA Code:	Not reported
Meth Code:	H141 - Storage, Bulking, And/Or Transfer Off Site--No Treatment/Reovery (H010-H129) Or (H131-H135)
Quantity Tons:	0.417
Waste Quantity:	100
Quantity Unit:	G
Additional Code 1:	Not reported
Additional Code 2:	Not reported
Additional Code 3:	Not reported
Additional Code 4:	Not reported
Additional Code 5:	Not reported

Shipment Date:	20130221
Creation Date:	4/22/2013 22:15:05
Receipt Date:	20130222
Manifest ID:	010599176JJK
Trans EPA ID:	CAD982413262
Trans Name:	EVERGREEN ENVIRONMENTAL SERVICES
Trans 2 EPA ID:	Not reported
Trans 2 Name:	Not reported
TSDF EPA ID:	CAD981696420
Trans Name:	EVERGREEN ENVIRONMENTAL SVCS
TSDF Alt EPA ID:	Not reported
TSDF Alt Name:	Not reported
Waste Code Description:	223 - Unspecified oil-containing waste
RCRA Code:	Not reported
Meth Code:	H141 - Storage, Bulking, And/Or Transfer Off Site--No Treatment/Reovery (H010-H129) Or (H131-H135)
Quantity Tons:	0.11676
Waste Quantity:	28
Quantity Unit:	G
Additional Code 1:	Not reported
Additional Code 2:	Not reported
Additional Code 3:	Not reported
Additional Code 4:	Not reported
Additional Code 5:	Not reported

Shipment Date:	20130130
Creation Date:	3/19/2013 22:15:10
Receipt Date:	20130130
Manifest ID:	010599183JJK
Trans EPA ID:	CAD982413262
Trans Name:	EVERGREEN ENVIRONMENTAL SERVICES
Trans 2 EPA ID:	Not reported
Trans 2 Name:	Not reported
TSDF EPA ID:	CAD981696420
Trans Name:	EVERGREEN ENVIRONMENTAL SVCS
TSDF Alt EPA ID:	Not reported
TSDF Alt Name:	Not reported
Waste Code Description:	352 - Other organic solids
RCRA Code:	Not reported

PACIFIC BELL TELEPHONE CO DBA AT&T CALIF (Continued) **S113002954**

Meth Code:	H141 - Storage, Bulking, And/Or Transfer Off Site--No Treatment/Reovery (H010-H129) Or (H131-H135)
Quantity Tons:	0.6255
Waste Quantity:	150
Quantity Unit:	G
Additional Code 1:	Not reported
Additional Code 2:	Not reported
Additional Code 3:	Not reported
Additional Code 4:	Not reported
Additional Code 5:	Not reported
Shipment Date:	20130125
Creation Date:	3/15/2013 22:15:33
Receipt Date:	20130125
Manifest ID:	010596497JJK
Trans EPA ID:	CAD982413262
Trans Name:	EVERGREEN ENVIRONMENTAL SERVICES
Trans 2 EPA ID:	Not reported
Trans 2 Name:	Not reported
TSDF EPA ID:	CAD981696420
Trans Name:	EVERGREEN ENVIRONMENTAL SERVICES
TSDF Alt EPA ID:	Not reported
TSDF Alt Name:	Not reported
Waste Code Description:	134 - Aqueous solution with <10% total organic residues
RCRA Code:	Not reported
Meth Code:	H141 - Storage, Bulking, And/Or Transfer Off Site--No Treatment/Reovery (H010-H129) Or (H131-H135)
Quantity Tons:	0.063
Waste Quantity:	15
Quantity Unit:	G
Additional Code 1:	Not reported
Additional Code 2:	Not reported
Additional Code 3:	Not reported
Additional Code 4:	Not reported
Additional Code 5:	Not reported

Additional Info:

Year:	2012
Gen EPA ID:	CAD980881437
Shipment Date:	20121126
Creation Date:	1/13/2013 22:15:14
Receipt Date:	20121127
Manifest ID:	010595988JJK
Trans EPA ID:	CAD982413262
Trans Name:	EVERGREEN ENVIRONMENTAL SERVICES
Trans 2 EPA ID:	Not reported
Trans 2 Name:	Not reported
TSDF EPA ID:	CAD981696420
Trans Name:	EVERGREEN ENVIRONMENTAL SVCS
TSDF Alt EPA ID:	Not reported
TSDF Alt Name:	Not reported
Waste Code Description:	223 - Unspecified oil-containing waste
RCRA Code:	Not reported
Meth Code:	H141 - Storage, Bulking, And/Or Transfer Off Site--No Treatment/Reovery (H010-H129) Or (H131-H135)
Quantity Tons:	0.11676

PACIFIC BELL TELEPHONE CO DBA AT&T CALIF (Continued) **S113002954**

Waste Quantity:	28
Quantity Unit:	G
Additional Code 1:	Not reported
Additional Code 2:	Not reported
Additional Code 3:	Not reported
Additional Code 4:	Not reported
Additional Code 5:	Not reported
Shipment Date:	20120501
Creation Date:	6/1/2012 20:30:08
Receipt Date:	20120504
Manifest ID:	000311480VES
Trans EPA ID:	NJD080631369
Trans Name:	VEOLIA ES TECHNICAL SOLUTIONS
Trans 2 EPA ID:	Not reported
Trans 2 Name:	Not reported
TSDF EPA ID:	CAD008302903
Trans Name:	VEOLIA ES TECHNICAL SOLUTIONS LLC
TSDF Alt EPA ID:	Not reported
TSDF Alt Name:	Not reported
Waste Code Description:	352 - Other organic solids
RCRA Code:	Not reported
Meth Code:	H141 - Storage, Bulking, And/Or Transfer Off Site--No Treatment/Reovery (H010-H129) Or (H131-H135)
Quantity Tons:	0.0625
Waste Quantity:	125
Quantity Unit:	P
Additional Code 1:	Not reported
Additional Code 2:	Not reported
Additional Code 3:	Not reported
Additional Code 4:	Not reported
Additional Code 5:	Not reported
Shipment Date:	20120418
Creation Date:	6/12/2012 20:30:09
Receipt Date:	20120425
Manifest ID:	000505337VES
Trans EPA ID:	NJD080631369
Trans Name:	VEOLIA ES TECHNICAL SOLUTIONS
Trans 2 EPA ID:	Not reported
Trans 2 Name:	Not reported
TSDF EPA ID:	CAD008302903
Trans Name:	VEOLIA ES TECHNICAL SOLUTIONS LLC
TSDF Alt EPA ID:	Not reported
TSDF Alt Name:	Not reported
Waste Code Description:	331 - Off-specification, aged, or surplus organics
RCRA Code:	D001
Meth Code:	H141 - Storage, Bulking, And/Or Transfer Off Site--No Treatment/Reovery (H010-H129) Or (H131-H135)
Quantity Tons:	0.006
Waste Quantity:	12
Quantity Unit:	P
Additional Code 1:	Not reported
Additional Code 2:	Not reported
Additional Code 3:	Not reported
Additional Code 4:	Not reported
Additional Code 5:	Not reported

PACIFIC BELL TELEPHONE CO DBA AT&T CALIF (Continued) **S113002954**

Shipment Date:	20120418
Creation Date:	6/12/2012 20:30:09
Receipt Date:	20120425
Manifest ID:	000505337VES
Trans EPA ID:	NJD080631369
Trans Name:	VEOLIA ES TECHNICAL SOLUTIONS
Trans 2 EPA ID:	Not reported
Trans 2 Name:	Not reported
TSDF EPA ID:	CAD008302903
Trans Name:	VEOLIA ES TECHNICAL SOLUTIONS LLC
TSDF Alt EPA ID:	Not reported
TSDF Alt Name:	Not reported
Waste Code Description:	331 - Off-specification, aged, or surplus organics
RCRA Code:	Not reported
Meth Code:	H141 - Storage, Bulking, And/Or Transfer Off Site--No Treatment/Reovery (H010-H129) Or (H131-H135)
Quantity Tons:	0.025
Waste Quantity:	50
Quantity Unit:	P
Additional Code 1:	Not reported
Additional Code 2:	Not reported
Additional Code 3:	Not reported
Additional Code 4:	Not reported
Additional Code 5:	Not reported

Shipment Date:	20120408
Creation Date:	8/2/2012 22:15:07
Receipt Date:	20120417
Manifest ID:	000452503VES
Trans EPA ID:	NJD080631369
Trans Name:	VEOLIA ES TECHNICAL SOLUTIONS
Trans 2 EPA ID:	Not reported
Trans 2 Name:	Not reported
TSDF EPA ID:	CAD008302903
Trans Name:	VEOLIA ES TECHNICAL SOLUTIONS LLC
TSDF Alt EPA ID:	Not reported
TSDF Alt Name:	Not reported
Waste Code Description:	551 - Laboratory waste chemicals 561 Detergent and soap
RCRA Code:	U159
Meth Code:	H141 - Storage, Bulking, And/Or Transfer Off Site--No Treatment/Reovery (H010-H129) Or (H131-H135)
Quantity Tons:	0.02
Waste Quantity:	40
Quantity Unit:	P
Additional Code 1:	U154
Additional Code 2:	U080
Additional Code 3:	D035
Additional Code 4:	D001
Additional Code 5:	Not reported

Shipment Date:	20120408
Creation Date:	8/2/2012 22:15:07
Receipt Date:	20120417
Manifest ID:	000452503VES
Trans EPA ID:	NJD080631369
Trans Name:	VEOLIA ES TECHNICAL SOLUTIONS
Trans 2 EPA ID:	Not reported

PACIFIC BELL TELEPHONE CO DBA AT&T CALIF (Continued) **S113002954**

Trans 2 Name:	Not reported
TSDF EPA ID:	CAD008302903
Trans Name:	VEOLIA ES TECHNICAL SOLUTIONS LLC
TSDF Alt EPA ID:	Not reported
TSDF Alt Name:	Not reported
Waste Code Description:	551 - Laboratory waste chemicals 561 Detergent and soap
RCRA Code:	D001
Meth Code:	H141 - Storage, Bulking, And/Or Transfer Off Site--No Treatment/Reovery (H010-H129) Or (H131-H135)
Quantity Tons:	0.1
Waste Quantity:	200
Quantity Unit:	P
Additional Code 1:	Not reported
Additional Code 2:	Not reported
Additional Code 3:	Not reported
Additional Code 4:	Not reported
Additional Code 5:	Not reported
Shipment Date:	20120408
Creation Date:	8/2/2012 22:15:07
Receipt Date:	20120417
Manifest ID:	000452503VES
Trans EPA ID:	NJD080631369
Trans Name:	VEOLIA ES TECHNICAL SOLUTIONS
Trans 2 EPA ID:	Not reported
Trans 2 Name:	Not reported
TSDF EPA ID:	CAD008302903
Trans Name:	VEOLIA ES TECHNICAL SOLUTIONS LLC
TSDF Alt EPA ID:	Not reported
TSDF Alt Name:	Not reported
Waste Code Description:	551 - Laboratory waste chemicals 561 Detergent and soap
RCRA Code:	U154
Meth Code:	H141 - Storage, Bulking, And/Or Transfer Off Site--No Treatment/Reovery (H010-H129) Or (H131-H135)
Quantity Tons:	0.02
Waste Quantity:	40
Quantity Unit:	P
Additional Code 1:	D001
Additional Code 2:	Not reported
Additional Code 3:	Not reported
Additional Code 4:	Not reported
Additional Code 5:	Not reported
Shipment Date:	20120408
Creation Date:	8/2/2012 22:15:07
Receipt Date:	20120417
Manifest ID:	000452503VES
Trans EPA ID:	NJD080631369
Trans Name:	VEOLIA ES TECHNICAL SOLUTIONS
Trans 2 EPA ID:	Not reported
Trans 2 Name:	Not reported
TSDF EPA ID:	CAD008302903
Trans Name:	VEOLIA ES TECHNICAL SOLUTIONS LLC
TSDF Alt EPA ID:	Not reported
TSDF Alt Name:	Not reported
Waste Code Description:	551 - Laboratory waste chemicals 561 Detergent and soap
RCRA Code:	D002

PACIFIC BELL TELEPHONE CO DBA AT&T CALIF (Continued) **S113002954**

Meth Code:	H141 - Storage, Bulking, And/Or Transfer Off Site--No Treatment/Reovery (H010-H129) Or (H131-H135)
Quantity Tons:	0.02
Waste Quantity:	40
Quantity Unit:	P
Additional Code 1:	Not reported
Additional Code 2:	Not reported
Additional Code 3:	Not reported
Additional Code 4:	Not reported
Additional Code 5:	Not reported
Shipment Date:	20120408
Creation Date:	Not reported
Receipt Date:	Not reported
Manifest ID:	000452503VES
Trans EPA ID:	NJD080631369
Trans Name:	VEOLIA ES TECHNICAL SOLUTIONS
Trans 2 EPA ID:	Not reported
Trans 2 Name:	Not reported
TSDF EPA ID:	CAD008302903
Trans Name:	VEOLIA ES TECHNICAL SOLUTIONS LLC
TSDF Alt EPA ID:	Not reported
TSDF Alt Name:	Not reported
Waste Code Description:	352 - Other organic solids
RCRA Code:	Not reported
Meth Code:	H141 - Storage, Bulking, And/Or Transfer Off Site--No Treatment/Reovery (H010-H129) Or (H131-H135)
Quantity Tons:	4.75
Waste Quantity:	9500
Quantity Unit:	P
Additional Code 1:	Not reported
Additional Code 2:	Not reported
Additional Code 3:	Not reported
Additional Code 4:	Not reported
Additional Code 5:	Not reported
Shipment Date:	20120305
Creation Date:	4/20/2012 20:30:22
Receipt Date:	20120306
Manifest ID:	009485314JJK
Trans EPA ID:	CAD982413262
Trans Name:	EVERGREEN ENVIRONMENTAL SERVICES
Trans 2 EPA ID:	Not reported
Trans 2 Name:	Not reported
TSDF EPA ID:	CAD981696420
Trans Name:	EVERGREEN ENVIRONMENTAL SERVICES
TSDF Alt EPA ID:	Not reported
TSDF Alt Name:	Not reported
Waste Code Description:	223 - Unspecified oil-containing waste
RCRA Code:	Not reported
Meth Code:	H141 - Storage, Bulking, And/Or Transfer Off Site--No Treatment/Reovery (H010-H129) Or (H131-H135)
Quantity Tons:	2.61042
Waste Quantity:	626
Quantity Unit:	G
Additional Code 1:	Not reported
Additional Code 2:	Not reported

PACIFIC BELL TELEPHONE CO DBA AT&T CALIF (Continued) **S113002954**

Additional Code 3: Not reported
Additional Code 4: Not reported
Additional Code 5: Not reported

NPL **SAN FERNANDO VALLEY (AREA 1)** **NPL** **1000710135**
Region **NORTH HOLLYWOOD WELLFIELD AREA** **SEMS** **CAD980894901**
NORTH HOLLYWOOD, CA 91601 **US ENG CONTROLS**
< 1/8 **US INST CONTROLS**
1 ft.

NPL:
EPA Region: 9
EPA ID: CAD980894893
Site ID: 902251
Name: SAN FERNANDO VALLEY (AREA 1)
Address: NORTH HOLLYWOOD WELLFIELD AREA
City,State,Zip: NORTH HOLLYWOOD, CA 91601
Federal: N
Final Date: 1986-06-10 00:00:00
Latitude: 34.189999999999998
Longitude: -118.3514
Site Score: 42.240000000000002
NAI: Not reported
Native American Entity: Not reported

Substance as of 08/2019:
NPL Status: Currently on the Final NPL
Substance ID: Not reported
CAS Number: Not reported
Substance: Not reported
Pathway: Not reported
Scoring: Not reported

NPL Status: Currently on the Final NPL
Substance ID: U044
CAS Number: 67-66-3
Substance: CHLOROFORM
Pathway: GROUND WATER PATHWAY
Scoring: 4

NPL Status: Currently on the Final NPL
Substance ID: U210
CAS Number: 127-18-4
Substance: TETRACHLOROETHENE
Pathway: GROUND WATER PATHWAY
Scoring: 2

NPL Status: Currently on the Final NPL
Substance ID: U211
CAS Number: 56-23-5
Substance: CARBON TETRACHLORIDE
Pathway: GROUND WATER PATHWAY
Scoring: 4

NPL Status: Currently on the Final NPL
Substance ID: U228
CAS Number: 79-01-6
Substance: TRICHLOROETHYLENE (TCE)

SAN FERNANDO VALLEY (AREA 1) (Continued) **1000710135**

Pathway: GROUND WATER PATHWAY
Scoring: 2

Summary Details:

Conditions at proposal October 15, 1984): San Fernando Valley Area l) is an area of contaminated ground water in the vicinity of the North Hollywood section of the City of Los Angeles, Los Angeles County, California. This area is part of the San Fernando Valley Basin, a natural underground reservoir that represents an important source of drinking water for at least 3 million people in the Los Angeles metropolitan area. The contaminated ground water, which underlies an area of approximately 5,l56 acres, contains trichloroethylene TCE) and perchloroethylene PCE), and to a lesser extent, carbon tetrachloride and chloroform, according to analyses conducted by the California Department of Health Services, as well as numerous local government agencies. The State s recommended drinking water guideline for TCE and PCE 5 and 4 parts per billion respectively) are exceeded in a number of public wells in this area. To alleviate this contamination, wells are eithertaken out of service or blended with water from clean sources to ensure that the public receives water with TCE/PCE concentrations below the State s guidelines. Status June 10, 1986): EPA and the Los Angeles Department of Water and Power are entering into a cooperative agreement for a remedial investigation of the San Fernando Valley Basin and a feasibility study targeted at Area 1, the most contaminated area. The RI is scheduled to begin in early 1986.

Category as of 08/2019:
NPL Status: Currently on the Final NPL
Category Description: Depth To Aquifer-<= 10 Feet
Category Value: 1

NPL Status: Currently on the Final NPL
Category Description: Distance To Nearest Population-> 0 And <= 1/4 Mile
Category Value: 10

Narratives as of 08/2019:
NPL Name: SAN FERNANDO VALLEY (AREA 1)

Site as of 08/2019:
EPA Region: 09
Site ID: 0902251
Site Status: F
Federal Site: N
Date Deleted: Not reported
Date Finalized: 06/10/86
Date Proposed: 10/15/84

Site Status as of 08/2019:
Proposed Date: 10/15/1984
Final Date: 06/10/1986
Deleted Date: Not reported
NPL Status: Final

Narr:
Site Name: San Fernando Valley (Area 1)

SAN FERNANDO VALLEY (AREA 1) (Continued) **1000710135**

Site EPA ID: CAD980894893
Listing Date: 6/10/1986
Site Score: 42.24
Federal Facility Indicator: No
Site List URL: https://semspub.epa.gov/src/document/09/2400240
Site Progress URL: https://cumulis.epa.gov/supercpad/cursites/csitinfo.cfm?id=0902251
Federal Register URL: https://semspub.epa.gov/src/document/11/189628
Site Location URL: https://epa.maps.arcgis.com/apps/webappviewer/index.html?id=33cebcdfdd1b4c3a8b51d416956c41f1&query=Superfund_National_Priorities_List__NPL__Sites_with_Status_Information_7557,SITE_EPA_ID=%27CAD980894893%27

EPA Region: 9
EPA ID: CAD980894901
Site ID: 902252
Name: SAN FERNANDO VALLEY (AREA 2)
Address: CRYSTAL SPRINGS WELLFIELD AREA
City,State,Zip: GLENDALE, CA 91209
Federal: N
Final Date: 1986-06-10 00:00:00
Latitude: 34.163139000000001
Longitude: -118.286
Site Score: 42.240000000000002
NAI: Not reported
Native American Entity: Not reported

Substance as of 08/2019:
NPL Status: Currently on the Final NPL
Substance ID: Not reported
CAS Number: Not reported
Substance: Not reported
Pathway: Not reported
Scoring: Not reported

NPL Status: Currently on the Final NPL
Substance ID: U044
CAS Number: 67-66-3
Substance: CHLOROFORM
Pathway: GROUND WATER PATHWAY
Scoring: 4

NPL Status: Currently on the Final NPL
Substance ID: U210
CAS Number: 127-18-4
Substance: TETRACHLOROETHENE
Pathway: GROUND WATER PATHWAY
Scoring: 2

NPL Status: Currently on the Final NPL
Substance ID: U228
CAS Number: 79-01-6
Substance: TRICHLOROETHYLENE (TCE)
Pathway: GROUND WATER PATHWAY
Scoring: 2

Summary Details:
Conditions at proposal October 15, 1984): San Fernando Valley Area 2) is

SAN FERNANDO VALLEY (AREA 1) (Continued) **1000710135**

an area of contaminated ground water located in the vicinity of the Crystal Springs Well Field in the Cities of Los Angeles and Glendale, Los Angeles County, California. This area is part of the San Fernando Valley Basin, a natural underground reservoir that represents an important source of drinking water for at least 3 million people in the Los Angeles metropolitan area. The contaminated ground water, which underlies an area of approximately 6,680 acres, contains trichloroethylene TCE) and perchloroethylene PCE), according to tests conducted by the California Department of Health Services, as well as numerous local government agencies. The State s recommended drinking water guidelines for TCE and PCE 5 and 4 parts per billion respectively) are exceeded in a number of public wells in this area. To alleviate this contamination, wells are either taken out of service or blended withwater from clean sources to ensure that the public receives water with TCE/PCE concentrations below the State s guidelines. Status June 10, 1986):
EPA and the Los Angeles Department of Water and Power are entering into a cooperative agreement for a remedial investigation of the San Fernando Valley Basin and a feasibility study targeted at Area 1, the most contaminated area. The RI is scheduled to begin in early 1986.

Category as of 08/2019:
NPL Status: Currently on the Final NPL
Category Description: Depth To Aquifer-<= 10 Feet
Category Value: 1

NPL Status: Currently on the Final NPL
Category Description: Distance To Nearest Population-> 0 And <= 1/4 Mile
Category Value: 10

Narratives as of 08/2019:
NPL Name: SAN FERNANDO VALLEY (AREA 2)

Site as of 08/2019:
EPA Region: 09
Site ID: 0902252
Site Status: F
Federal Site: N
Date Deleted: Not reported
Date Finalized: 06/10/86
Date Proposed: 10/15/84

Site Status as of 08/2019:
Proposed Date: 10/15/1984
Final Date: 06/10/1986
Deleted Date: Not reported
NPL Status: Final

Narr:
Site Name: San Fernando Valley (Area 2)
Site EPA ID: CAD980894901
Listing Date: 6/10/1986
Site Score: 42.24
Federal Facility Indicator: No
Site List URL: https://semspub.epa.gov/src/document/09/2400241
Site Progress URL: https://cumulis.epa.gov/supercpad/cursites/csitinfo.cfm?id=0902252
Federal Register URL: https://semspub.epa.gov/src/document/11/189628

SAN FERNANDO VALLEY (AREA 1) (Continued) **1000710135**

Site Location URL: https://epa.maps.arcgis.com/apps/webappviewer/index.html?id=33cebcdfdd1b4c3a8b51d416956c41f1&query=Superfund_National_Priorities_List__NPL__Sites_with_Status_Information_7557,SITE_EPA_ID=%27CAD980894901%27

EPA Region: 9
EPA ID: CAD980894976
Site ID: 902253
Name: SAN FERNANDO VALLEY (AREA 4)
Address: THE SAN FERNANDO VALLEY GROUNDWATER BASIN SOUTH OF LOS FELIZ AVE TO APPROXIMATELY HIGHWAY 110
City,State,Zip: LOS ANGELES, CA 90086
Federal: N
Final Date: 1986-06-10 00:00:00
Latitude: 34.112081000000003
Longitude: -118.2539
Site Score: 35.57
NAI: Not reported
Native American Entity: Not reported

Substance as of 08/2019:

NPL Status: Currently on the Final NPL
Substance ID: Not reported
CAS Number: Not reported
Substance: Not reported
Pathway: Not reported
Scoring: Not reported

NPL Status: Currently on the Final NPL
Substance ID: U078
CAS Number: 75-35-4
Substance: DICHLOROETHENE, 1,1-
Pathway: GROUND WATER PATHWAY
Scoring: 4

NPL Status: Currently on the Final NPL
Substance ID: U210
CAS Number: 127-18-4
Substance: TETRACHLOROETHENE
Pathway: GROUND WATER PATHWAY
Scoring: 2

NPL Status: Currently on the Final NPL
Substance ID: U228
CAS Number: 79-01-6
Substance: TRICHLOROETHYLENE (TCE)
Pathway: GROUND WATER PATHWAY
Scoring: 2

Summary Details:

Conditions at proposal October 15, 1984): San Fernando Valley Area 4) is an area of contaminated ground water in the Pollock Well Field area in the City of Los Angeles, Los Angeles County, California. The area is part of the San Fernando Valley Basin, a natural underground reservoir that represents an important source of drinking water for at least 3 million people in the Los Angeles metropolitan area. The contaminated ground water, which underlies an area of approximately 5,860acres, contains perchloroethylene PCE), according

SAN FERNANDO VALLEY (AREA 1) (Continued) **1000710135**

to tests conducted by the California Department of Health Services, as well as numerous local government agencies. The State s recommended drinking water guideline for PCE 4 parts per billion)is exceeded in a number of public wells in this area. To alleviate this contamination, wells are either taken out of service or blended with water from clean sources to ensure that the public receives water with concentrations below the State sguideline. Status June 10, 1986): EPA and the Los Angeles Department of Water and Power are entering into a cooperative agreement for a remedial investigation of the San Fernando Valley Basin and a feasibility study targeted at Area 1,the most contaminated area. The RI is scheduled to begin in early 1986.

Category as of 08/2019:
NPL Status: Currently on the Final NPL
Category Description: Depth To Aquifer-<= 10 Feet
Category Value: 1

NPL Status: Currently on the Final NPL
Category Description: Distance To Nearest Population-> 0 And <= 1/4 Mile
Category Value: 10

Narratives as of 08/2019:
NPL Name: SAN FERNANDO VALLEY (AREA 4)

Site as of 08/2019:
EPA Region: 09
Site ID: 0902253
Site Status: F
Federal Site: N
Date Deleted: Not reported
Date Finalized: 06/10/86
Date Proposed: 10/15/84

Site Status as of 08/2019:
Proposed Date: 10/15/1984
Final Date: 06/10/1986
Deleted Date: Not reported
NPL Status: Final

Narr:
Site Name: San Fernando Valley (Area 4)
Site EPA ID: CAD980894976
Listing Date: 6/10/1986
Site Score: 35.57
Federal Facility Indicator: No
Site List URL: https://semspub.epa.gov/src/document/09/2400243
Site Progress URL: https://cumulis.epa.gov/supercpad/cursites/csitinfo.cfm?id=0902253
Federal Register URL: https://semspub.epa.gov/src/document/11/189628
Site Location URL: https://epa.maps.arcgis.com/apps/webappviewer/index.html?id=33cebcdfdd1b4c3a8b51d416956c41f1&query=Superfund_National_Priorities_List__NPL__Sites_with_Status_Information_7557,SITE_EPA_ID=%27CAD980894976%27

SEMS:
Site ID: 0902251

SAN FERNANDO VALLEY (AREA 1) (Continued) **1000710135**

EPA ID: CAD980894893
Name: SAN FERNANDO VALLEY (AREA 1)
Address: NORTH HOLLYWOOD WELLFIELD AREA
Address 2: Not reported
City,State,Zip: NORTH HOLLYWOOD, CA 91601
Cong District: 27,28
FIPS Code: 06037
Latitude: +34.190000
Longitude: -118.351400
FF: N
NPL: Currently on the Final NPL
Non NPL Status: Not reported

SEMS Detail:
Region: 09
Site ID: 0902251
EPA ID: CAD980894893
Site Name: SAN FERNANDO VALLEY (AREA 1)
NPL: F
FF: N
OU: 00
Action Code: NF
Action Name: NPL FINL
SEQ: 1
Start Date: 1986-06-10 04:00:00
Finish Date: 1986-06-10 04:00:00
Qual: Not reported
Current Action Lead: EPA Perf

Region: 09
Site ID: 0902251
EPA ID: CAD980894893
Site Name: SAN FERNANDO VALLEY (AREA 1)
NPL: F
FF: N
OU: 00
Action Code: CR
Action Name: CI
SEQ: 1
Start Date: 1985-03-18 06:00:00
Finish Date: Not reported
Qual: Not reported
Current Action Lead: EPA Perf

Region: 09
Site ID: 0902251
EPA ID: CAD980894893
Site Name: SAN FERNANDO VALLEY (AREA 1)
NPL: F
FF: N
OU: 03
Action Code: RV
Action Name: RMVL
SEQ: 1
Start Date: 1990-08-27 04:00:00
Finish Date: 1991-05-23 04:00:00
Qual: C
Current Action Lead: EPA Perf

SAN FERNANDO VALLEY (AREA 1) (Continued) **1000710135**

Region:	09
Site ID:	0902251
EPA ID:	CAD980894893
Site Name:	SAN FERNANDO VALLEY (AREA 1)
NPL:	F
FF:	N
OU:	00
Action Code:	NP
Action Name:	PROPOSED
SEQ:	1
Start Date:	1984-10-15 05:00:00
Finish Date:	1984-10-15 05:00:00
Qual:	Not reported
Current Action Lead:	EPA Perf

Region:	09
Site ID:	0902251
EPA ID:	CAD980894893
Site Name:	SAN FERNANDO VALLEY (AREA 1)
NPL:	F
FF:	N
OU:	00
Action Code:	FE
Action Name:	5 YEAR
SEQ:	2
Start Date:	1998-08-17 04:00:00
Finish Date:	1998-08-17 04:00:00
Qual:	Not reported
Current Action Lead:	EPA Perf

Region:	09
Site ID:	0902251
EPA ID:	CAD980894893
Site Name:	SAN FERNANDO VALLEY (AREA 1)
NPL:	F
FF:	N
OU:	00
Action Code:	FE
Action Name:	5 YEAR
SEQ:	3
Start Date:	2003-06-20 04:00:00
Finish Date:	2003-09-30 04:00:00
Qual:	Not reported
Current Action Lead:	EPA Perf

Region:	09
Site ID:	0902251
EPA ID:	CAD980894893
Site Name:	SAN FERNANDO VALLEY (AREA 1)
NPL:	F
FF:	N
OU:	00
Action Code:	FE
Action Name:	5 YEAR
SEQ:	4
Start Date:	2008-04-24 04:00:00
Finish Date:	2008-09-30 04:00:00

SAN FERNANDO VALLEY (AREA 1) (Continued) **1000710135**

Qual:	Not reported
Current Action Lead:	EPA Perf
Region:	09
Site ID:	0902251
EPA ID:	CAD980894893
Site Name:	SAN FERNANDO VALLEY (AREA 1)
NPL:	F
FF:	N
OU:	00
Action Code:	AR
Action Name:	ADMIN REC
SEQ:	3
Start Date:	2000-07-18 04:00:00
Finish Date:	Not reported
Qual:	Not reported
Current Action Lead:	EPA Perf
Region:	09
Site ID:	0902251
EPA ID:	CAD980894893
Site Name:	SAN FERNANDO VALLEY (AREA 1)
NPL:	F
FF:	N
OU:	00
Action Code:	TA
Action Name:	TECH ASSIST
SEQ:	1
Start Date:	1985-09-30 05:00:00
Finish Date:	Not reported
Qual:	Not reported
Current Action Lead:	EPA Perf
Region:	09
Site ID:	0902251
EPA ID:	CAD980894893
Site Name:	SAN FERNANDO VALLEY (AREA 1)
NPL:	F
FF:	N
OU:	03
Action Code:	RO
Action Name:	ROD
SEQ:	2
Start Date:	1989-06-30 04:00:00
Finish Date:	1989-06-30 04:00:00
Qual:	Not reported
Current Action Lead:	EPA Perf
Region:	09
Site ID:	0902251
EPA ID:	CAD980894893
Site Name:	SAN FERNANDO VALLEY (AREA 1)
NPL:	F
FF:	N
OU:	02
Action Code:	RO
Action Name:	ROD

SAN FERNANDO VALLEY (AREA 1) (Continued) **1000710135**

SEQ: 3
Start Date: 1987-09-24 04:00:00
Finish Date: 1987-09-24 04:00:00
Qual: Not reported
Current Action Lead: EPA Perf

Region: 09
Site ID: 0902251
EPA ID: CAD980894893
Site Name: SAN FERNANDO VALLEY (AREA 1)
NPL: F
FF: N
OU: 03
Action Code: RS
Action Name: RV ASSESS
SEQ: 2
Start Date: 1991-06-17 04:00:00
Finish Date: 1991-06-17 04:00:00
Qual: Not reported
Current Action Lead: EPA Perf

Region: 09
Site ID: 0902251
EPA ID: CAD980894893
Site Name: SAN FERNANDO VALLEY (AREA 1)
NPL: F
FF: N
OU: 00
Action Code: AR
Action Name: ADMIN REC
SEQ: 2
Start Date: 1991-06-17 04:00:00
Finish Date: 2020-10-08 05:00:00
Qual: V
Current Action Lead: EPA Perf

Region: 09
Site ID: 0902251
EPA ID: CAD980894893
Site Name: SAN FERNANDO VALLEY (AREA 1)
NPL: F
FF: N
OU: 04
Action Code: TA
Action Name: TECH ASSIST
SEQ: 2
Start Date: 2017-07-06 05:00:00
Finish Date: Not reported
Qual: Not reported
Current Action Lead: EPA Perf

Region: 09
Site ID: 0902251
EPA ID: CAD980894893
Site Name: SAN FERNANDO VALLEY (AREA 1)
NPL: F
FF: N

SAN FERNANDO VALLEY (AREA 1) (Continued) **1000710135**

OU:	03
Action Code:	RS
Action Name:	RV ASSESS
SEQ:	1
Start Date:	1990-08-29 04:00:00
Finish Date:	1990-08-29 04:00:00
Qual:	Not reported
Current Action Lead:	EPA Perf
Region:	09
Site ID:	0902251
EPA ID:	CAD980894893
Site Name:	SAN FERNANDO VALLEY (AREA 1)
NPL:	F
FF:	N
OU:	00
Action Code:	FE
Action Name:	5 YEAR
SEQ:	1
Start Date:	1993-07-08 04:00:00
Finish Date:	1993-07-08 04:00:00
Qual:	Not reported
Current Action Lead:	EPA Perf
Region:	09
Site ID:	0902251
EPA ID:	CAD980894893
Site Name:	SAN FERNANDO VALLEY (AREA 1)
NPL:	F
FF:	N
OU:	00
Action Code:	FP
Action Name:	FPA
SEQ:	1
Start Date:	1984-08-23 05:00:00
Finish Date:	2020-10-08 05:00:00
Qual:	Not reported
Current Action Lead:	EPA Perf
Region:	09
Site ID:	0902251
EPA ID:	CAD980894893
Site Name:	SAN FERNANDO VALLEY (AREA 1)
NPL:	F
FF:	N
OU:	00
Action Code:	RC
Action Name:	RVL CRP
SEQ:	1
Start Date:	1990-09-11 04:00:00
Finish Date:	1991-05-23 04:00:00
Qual:	Not reported
Current Action Lead:	EPA Perf
Region:	09
Site ID:	0902251
EPA ID:	CAD980894893

SAN FERNANDO VALLEY (AREA 1) (Continued) **1000710135**

Site Name:	SAN FERNANDO VALLEY (AREA 1)
NPL:	F
FF:	N
OU:	04
Action Code:	FS
Action Name:	FS
SEQ:	1
Start Date:	2006-01-23 05:00:00
Finish Date:	2009-09-30 04:00:00
Qual:	Not reported
Current Action Lead:	EPA Perf

Region:	09
Site ID:	0902251
EPA ID:	CAD980894893
Site Name:	SAN FERNANDO VALLEY (AREA 1)
NPL:	F
FF:	N
OU:	00
Action Code:	FE
Action Name:	5 YEAR
SEQ:	5
Start Date:	2004-04-15 04:00:00
Finish Date:	2004-09-30 04:00:00
Qual:	Not reported
Current Action Lead:	EPA Perf

Region:	09
Site ID:	0902251
EPA ID:	CAD980894893
Site Name:	SAN FERNANDO VALLEY (AREA 1)
NPL:	F
FF:	N
OU:	00
Action Code:	FE
Action Name:	5 YEAR
SEQ:	6
Start Date:	2013-09-30 05:00:00
Finish Date:	2013-09-30 05:00:00
Qual:	Not reported
Current Action Lead:	EPA Perf

Region:	09
Site ID:	0902251
EPA ID:	CAD980894893
Site Name:	SAN FERNANDO VALLEY (AREA 1)
NPL:	F
FF:	N
OU:	04
Action Code:	RO
Action Name:	ROD
SEQ:	4
Start Date:	2009-09-30 04:00:00
Finish Date:	2009-09-30 04:00:00
Qual:	Not reported
Current Action Lead:	EPA Perf

SAN FERNANDO VALLEY (AREA 1) (Continued) **1000710135**

Region: 09
Site ID: 0902251
EPA ID: CAD980894893
Site Name: SAN FERNANDO VALLEY (AREA 1)
NPL: F
FF: N
OU: 00
Action Code: CR
Action Name: CI
SEQ: 4
Start Date: 2011-08-10 04:00:00
Finish Date: Not reported
Qual: Not reported
Current Action Lead: EPA Perf

Region: 09
Site ID: 0902251
EPA ID: CAD980894893
Site Name: SAN FERNANDO VALLEY (AREA 1)
NPL: F
FF: N
OU: 00
Action Code: CR
Action Name: CI
SEQ: 5
Start Date: 2013-05-20 05:00:00
Finish Date: Not reported
Qual: Not reported
Current Action Lead: EPA Perf

Region: 09
Site ID: 0902251
EPA ID: CAD980894893
Site Name: SAN FERNANDO VALLEY (AREA 1)
NPL: F
FF: N
OU: 00
Action Code: FE
Action Name: 5 YEAR
SEQ: 7
Start Date: 2017-10-17 05:00:00
Finish Date: 2018-09-21 05:00:00
Qual: Not reported
Current Action Lead: EPA Perf

Region: 09
Site ID: 0902251
EPA ID: CAD980894893
Site Name: SAN FERNANDO VALLEY (AREA 1)
NPL: F
FF: N
OU: 00
Action Code: MA
Action Name: ST COOP
SEQ: 1
Start Date: 1989-04-30 04:00:00
Finish Date: Not reported

SAN FERNANDO VALLEY (AREA 1) (Continued) **1000710135**

Qual:	Not reported
Current Action Lead:	EPA Perf
Region:	09
Site ID:	0902251
EPA ID:	CAD980894893
Site Name:	SAN FERNANDO VALLEY (AREA 1)
NPL:	F
FF:	N
OU:	00
Action Code:	MA
Action Name:	ST COOP
SEQ:	2
Start Date:	1988-01-12 05:00:00
Finish Date:	Not reported
Qual:	Not reported
Current Action Lead:	EPA Perf
Region:	09
Site ID:	0902251
EPA ID:	CAD980894893
Site Name:	SAN FERNANDO VALLEY (AREA 1)
NPL:	F
FF:	N
OU:	01
Action Code:	GM
Action Name:	GWTRMON
SEQ:	1
Start Date:	2019-09-18 05:00:00
Finish Date:	Not reported
Qual:	Not reported
Current Action Lead:	EPA Perf
Region:	09
Site ID:	0902251
EPA ID:	CAD980894893
Site Name:	SAN FERNANDO VALLEY (AREA 1)
NPL:	F
FF:	N
OU:	00
Action Code:	MA
Action Name:	ST COOP
SEQ:	3
Start Date:	2011-09-26 04:00:00
Finish Date:	Not reported
Qual:	Not reported
Current Action Lead:	EPA Perf
Region:	09
Site ID:	0902251
EPA ID:	CAD980894893
Site Name:	SAN FERNANDO VALLEY (AREA 1)
NPL:	F
FF:	N
OU:	00
Action Code:	MA
Action Name:	ST COOP

SAN FERNANDO VALLEY (AREA 1) (Continued) **1000710135**

SEQ: 4
Start Date: 2012-03-21 04:00:00
Finish Date: Not reported
Qual: Not reported
Current Action Lead: EPA Perf

Region: 09
Site ID: 0902251
EPA ID: CAD980894893
Site Name: SAN FERNANDO VALLEY (AREA 1)
NPL: F
FF: N
OU: 00
Action Code: MA
Action Name: ST COOP
SEQ: 5
Start Date: 2012-03-21 04:00:00
Finish Date: Not reported
Qual: Not reported
Current Action Lead: EPA Perf

Region: 09
Site ID: 0902251
EPA ID: CAD980894893
Site Name: SAN FERNANDO VALLEY (AREA 1)
NPL: F
FF: N
OU: 00
Action Code: CR
Action Name: CI
SEQ: 2
Start Date: 2008-09-10 04:00:00
Finish Date: Not reported
Qual: Not reported
Current Action Lead: EPA Perf

Region: 09
Site ID: 0902251
EPA ID: CAD980894893
Site Name: SAN FERNANDO VALLEY (AREA 1)
NPL: F
FF: N
OU: 00
Action Code: CR
Action Name: CI
SEQ: 3
Start Date: 2008-09-10 04:00:00
Finish Date: Not reported
Qual: Not reported
Current Action Lead: EPA Perf

Region: 09
Site ID: 0902251
EPA ID: CAD980894893
Site Name: SAN FERNANDO VALLEY (AREA 1)
NPL: F
FF: N

SAN FERNANDO VALLEY (AREA 1) (Continued) **1000710135**

OU:	00
Action Code:	FE
Action Name:	5 YEAR
SEQ:	8
Start Date:	2022-10-28 05:00:00
Finish Date:	Not reported
Qual:	Not reported
Current Action Lead:	EPA Perf
Region:	09
Site ID:	0902251
EPA ID:	CAD980894893
Site Name:	SAN FERNANDO VALLEY (AREA 1)
NPL:	F
FF:	N
OU:	01
Action Code:	TA
Action Name:	TECH ASSIST
SEQ:	3
Start Date:	2019-08-01 05:00:00
Finish Date:	Not reported
Qual:	Not reported
Current Action Lead:	EPA Perf
Region:	09
Site ID:	0902251
EPA ID:	CAD980894893
Site Name:	SAN FERNANDO VALLEY (AREA 1)
NPL:	F
FF:	N
OU:	01
Action Code:	NA
Action Name:	PRP RI
SEQ:	1
Start Date:	1994-02-18 05:00:00
Finish Date:	1994-09-09 04:00:00
Qual:	Not reported
Current Action Lead:	EPA Ovrsght
Region:	09
Site ID:	0902251
EPA ID:	CAD980894893
Site Name:	SAN FERNANDO VALLEY (AREA 1)
NPL:	F
FF:	N
OU:	01
Action Code:	BD
Action Name:	PRP RI/FS
SEQ:	1
Start Date:	1994-02-18 05:00:00
Finish Date:	1994-09-09 04:00:00
Qual:	Not reported
Current Action Lead:	EPA Ovrsght
Region:	09
Site ID:	0902251
EPA ID:	CAD980894893

SAN FERNANDO VALLEY (AREA 1) (Continued) **1000710135**

Site Name:	SAN FERNANDO VALLEY (AREA 1)
NPL:	F
FF:	N
OU:	02
Action Code:	OM
Action Name:	OM
SEQ:	1
Start Date:	1999-12-01 05:00:00
Finish Date:	2017-11-06 05:00:00
Qual:	Not reported
Current Action Lead:	EPA Ovrsght

Region:	09
Site ID:	0902251
EPA ID:	CAD980894893
Site Name:	SAN FERNANDO VALLEY (AREA 1)
NPL:	F
FF:	N
OU:	03
Action Code:	BE
Action Name:	PRP RD
SEQ:	2
Start Date:	1992-03-25 05:00:00
Finish Date:	1997-09-30 04:00:00
Qual:	Not reported
Current Action Lead:	EPA Ovrsght

Region:	09
Site ID:	0902251
EPA ID:	CAD980894893
Site Name:	SAN FERNANDO VALLEY (AREA 1)
NPL:	F
FF:	N
OU:	03
Action Code:	BF
Action Name:	PRP RA
SEQ:	1
Start Date:	1993-11-22 05:00:00
Finish Date:	1999-03-12 05:00:00
Qual:	Not reported
Current Action Lead:	EPA Ovrsght

Region:	09
Site ID:	0902251
EPA ID:	CAD980894893
Site Name:	SAN FERNANDO VALLEY (AREA 1)
NPL:	F
FF:	N
OU:	03
Action Code:	BF
Action Name:	PRP RA
SEQ:	2
Start Date:	1993-11-22 05:00:00
Finish Date:	1999-03-12 05:00:00
Qual:	Not reported
Current Action Lead:	EPA Ovrsght

SAN FERNANDO VALLEY (AREA 1) (Continued) **1000710135**

Region: 09
Site ID: 0902251
EPA ID: CAD980894893
Site Name: SAN FERNANDO VALLEY (AREA 1)
NPL: F
FF: N
OU: 03
Action Code: BE
Action Name: PRP RD
SEQ: 1
Start Date: 1992-03-25 05:00:00
Finish Date: 1993-11-22 05:00:00
Qual: Not reported
Current Action Lead: EPA Ovrsght

Region: 09
Site ID: 0902251
EPA ID: CAD980894893
Site Name: SAN FERNANDO VALLEY (AREA 1)
NPL: F
FF: N
OU: 03
Action Code: BF
Action Name: PRP RA
SEQ: 3
Start Date: 1997-09-30 04:00:00
Finish Date: 1999-03-12 05:00:00
Qual: Not reported
Current Action Lead: EPA Ovrsght

Region: 09
Site ID: 0902251
EPA ID: CAD980894893
Site Name: SAN FERNANDO VALLEY (AREA 1)
NPL: F
FF: N
OU: 04
Action Code: BE
Action Name: PRP RD
SEQ: 8
Start Date: 2017-09-05 05:00:00
Finish Date: Not reported
Qual: Not reported
Current Action Lead: EPA Ovrsght

Region: 09
Site ID: 0902251
EPA ID: CAD980894893
Site Name: SAN FERNANDO VALLEY (AREA 1)
NPL: F
FF: N
OU: 03
Action Code: BE
Action Name: PRP RD
SEQ: 3
Start Date: 1992-07-27 04:00:00
Finish Date: 1993-11-22 05:00:00

SAN FERNANDO VALLEY (AREA 1) (Continued) **1000710135**

Qual:	Not reported
Current Action Lead:	EPA Ovrsght
Region:	09
Site ID:	0902251
EPA ID:	CAD980894893
Site Name:	SAN FERNANDO VALLEY (AREA 1)
NPL:	F
FF:	N
OU:	03
Action Code:	BD
Action Name:	PRP RI/FS
SEQ:	2
Start Date:	2018-01-18 05:00:00
Finish Date:	Not reported
Qual:	Not reported
Current Action Lead:	EPA Ovrsght
Region:	09
Site ID:	0902251
EPA ID:	CAD980894893
Site Name:	SAN FERNANDO VALLEY (AREA 1)
NPL:	F
FF:	N
OU:	04
Action Code:	BE
Action Name:	PRP RD
SEQ:	6
Start Date:	2011-02-14 05:00:00
Finish Date:	Not reported
Qual:	Not reported
Current Action Lead:	EPA Ovrsght
Region:	09
Site ID:	0902251
EPA ID:	CAD980894893
Site Name:	SAN FERNANDO VALLEY (AREA 1)
NPL:	F
FF:	N
OU:	04
Action Code:	BE
Action Name:	PRP RD
SEQ:	9
Start Date:	2011-02-14 05:00:00
Finish Date:	Not reported
Qual:	Not reported
Current Action Lead:	EPA Ovrsght
Region:	09
Site ID:	0902251
EPA ID:	CAD980894893
Site Name:	SAN FERNANDO VALLEY (AREA 1)
NPL:	F
FF:	N
OU:	00
Action Code:	AR
Action Name:	ADMIN REC

SAN FERNANDO VALLEY (AREA 1) (Continued) **1000710135**

SEQ: 1
Start Date: 1989-06-26 04:00:00
Finish Date: Not reported
Qual: E
Current Action Lead: St Perf

Region: 09
Site ID: 0902251
EPA ID: CAD980894893
Site Name: SAN FERNANDO VALLEY (AREA 1)
NPL: F
FF: N
OU: 03
Action Code: CO
Action Name: RI/FS
SEQ: 3
Start Date: 1988-01-15 05:00:00
Finish Date: 1989-06-30 04:00:00
Qual: Not reported
Current Action Lead: St Perf

Region: 09
Site ID: 0902251
EPA ID: CAD980894893
Site Name: SAN FERNANDO VALLEY (AREA 1)
NPL: F
FF: N
OU: 02
Action Code: RA
Action Name: RA
SEQ: 1
Start Date: 1987-08-06 04:00:00
Finish Date: 1991-09-04 04:00:00
Qual: Not reported
Current Action Lead: St Perf

Region: 09
Site ID: 0902251
EPA ID: CAD980894893
Site Name: SAN FERNANDO VALLEY (AREA 1)
NPL: F
FF: N
OU: 00
Action Code: HR
Action Name: HAZRANK
SEQ: 1
Start Date: 1984-04-01 06:00:00
Finish Date: 1984-04-01 06:00:00
Qual: Not reported
Current Action Lead: St Perf

Region: 09
Site ID: 0902251
EPA ID: CAD980894893
Site Name: SAN FERNANDO VALLEY (AREA 1)
NPL: F
FF: N

SAN FERNANDO VALLEY (AREA 1) (Continued) **1000710135**

OU:	00
Action Code:	PA
Action Name:	PA
SEQ:	1
Start Date:	1984-04-01 06:00:00
Finish Date:	1984-04-01 06:00:00
Qual:	H
Current Action Lead:	St Perf
Region:	09
Site ID:	0902251
EPA ID:	CAD980894893
Site Name:	SAN FERNANDO VALLEY (AREA 1)
NPL:	F
FF:	N
OU:	02
Action Code:	LR
Action Name:	LT RESP
SEQ:	1
Start Date:	1989-12-01 05:00:00
Finish Date:	1999-12-01 05:00:00
Qual:	Not reported
Current Action Lead:	St Perf
Region:	09
Site ID:	0902251
EPA ID:	CAD980894893
Site Name:	SAN FERNANDO VALLEY (AREA 1)
NPL:	F
FF:	N
OU:	01
Action Code:	JF
Action Name:	ECO RISK
SEQ:	1
Start Date:	1992-12-15 05:00:00
Finish Date:	1992-12-15 05:00:00
Qual:	Not reported
Current Action Lead:	St Perf
Region:	09
Site ID:	0902251
EPA ID:	CAD980894893
Site Name:	SAN FERNANDO VALLEY (AREA 1)
NPL:	F
FF:	N
OU:	02
Action Code:	CO
Action Name:	RI/FS
SEQ:	1
Start Date:	1985-08-16 05:00:00
Finish Date:	1987-09-24 04:00:00
Qual:	Not reported
Current Action Lead:	St Perf
Region:	09
Site ID:	0902251
EPA ID:	CAD980894893

SAN FERNANDO VALLEY (AREA 1) (Continued) **1000710135**

Site Name:	SAN FERNANDO VALLEY (AREA 1)
NPL:	F
FF:	N
OU:	00
Action Code:	DS
Action Name:	DISCVRY
SEQ:	1
Start Date:	1983-12-01 05:00:00
Finish Date:	1983-12-01 05:00:00
Qual:	Not reported
Current Action Lead:	St Perf

Region:	09
Site ID:	0902251
EPA ID:	CAD980894893
Site Name:	SAN FERNANDO VALLEY (AREA 1)
NPL:	F
FF:	N
OU:	00
Action Code:	SI
Action Name:	SI
SEQ:	1
Start Date:	1984-04-01 06:00:00
Finish Date:	1984-04-01 06:00:00
Qual:	H
Current Action Lead:	St Perf

Region:	09
Site ID:	0902251
EPA ID:	CAD980894893
Site Name:	SAN FERNANDO VALLEY (AREA 1)
NPL:	F
FF:	N
OU:	02
Action Code:	RD
Action Name:	RD
SEQ:	1
Start Date:	1987-04-01 05:00:00
Finish Date:	1987-09-24 04:00:00
Qual:	Not reported
Current Action Lead:	St Perf

Region:	09
Site ID:	0902251
EPA ID:	CAD980894893
Site Name:	SAN FERNANDO VALLEY (AREA 1)
NPL:	F
FF:	N
OU:	01
Action Code:	ED
Action Name:	R/H ASMT
SEQ:	1
Start Date:	1992-12-15 05:00:00
Finish Date:	1992-12-15 05:00:00
Qual:	Not reported
Current Action Lead:	St Perf

SAN FERNANDO VALLEY (AREA 1) (Continued) **1000710135**

Site ID: 0902252
EPA ID: CAD980894901
Name: SAN FERNANDO VALLEY (AREA 2)
Address: CRYSTAL SPRINGS WELLFIELD AREA
Address 2: Not reported
City,State,Zip: GLENDALE, CA 91209
Cong District: 27,28
FIPS Code: 06037
Latitude: 34.163139
Longitude: -118.286000
FF: N
NPL: Currently on the Final NPL
Non NPL Status: Not reported

SEMS Detail:

Region: 09
Site ID: 0902252
EPA ID: CAD980894901
Site Name: SAN FERNANDO VALLEY (AREA 2)
NPL: F
FF: N
OU: 02
Action Code: RO
Action Name: ROD
SEQ: 3
Start Date: 1993-06-18 04:00:00
Finish Date: 1993-06-18 04:00:00
Qual: Not reported
Current Action Lead: EPA Perf

Region: 09
Site ID: 0902252
EPA ID: CAD980894901
Site Name: SAN FERNANDO VALLEY (AREA 2)
NPL: F
FF: N
OU: 03
Action Code: RO
Action Name: ROD
SEQ: 2
Start Date: 1993-06-18 04:00:00
Finish Date: 1993-06-18 04:00:00
Qual: Not reported
Current Action Lead: EPA Perf

Region: 09
Site ID: 0902252
EPA ID: CAD980894901
Site Name: SAN FERNANDO VALLEY (AREA 2)
NPL: F
FF: N
OU: 00
Action Code: NP
Action Name: PROPOSED
SEQ: 1
Start Date: 1984-10-15 05:00:00
Finish Date: 1984-10-15 05:00:00
Qual: Not reported

SAN FERNANDO VALLEY (AREA 1) (Continued) **1000710135**

Current Action Lead: EPA Perf

Region: 09
Site ID: 0902252
EPA ID: CAD980894901
Site Name: SAN FERNANDO VALLEY (AREA 2)
NPL: F
FF: N
OU: 00
Action Code: FP
Action Name: FPA
SEQ: 1
Start Date: 1984-08-23 05:00:00
Finish Date: Not reported
Qual: Not reported
Current Action Lead: EPA Perf

Region: 09
Site ID: 0902252
EPA ID: CAD980894901
Site Name: SAN FERNANDO VALLEY (AREA 2)
NPL: F
FF: N
OU: 00
Action Code: CR
Action Name: CI
SEQ: 2
Start Date: 1985-03-18 06:00:00
Finish Date: 1985-03-31 06:00:00
Qual: Not reported
Current Action Lead: EPA Perf

Region: 09
Site ID: 0902252
EPA ID: CAD980894901
Site Name: SAN FERNANDO VALLEY (AREA 2)
NPL: F
FF: N
OU: 00
Action Code: CR
Action Name: CI
SEQ: 3
Start Date: 1989-09-25 04:00:00
Finish Date: Not reported
Qual: Not reported
Current Action Lead: EPA Perf

Region: 09
Site ID: 0902252
EPA ID: CAD980894901
Site Name: SAN FERNANDO VALLEY (AREA 2)
NPL: F
FF: N
OU: 00
Action Code: NF
Action Name: NPL FINL
SEQ: 1

SAN FERNANDO VALLEY (AREA 1) (Continued) **1000710135**

Start Date: 1986-06-10 04:00:00
Finish Date: 1986-06-10 04:00:00
Qual: Not reported
Current Action Lead: EPA Perf

Region: 09
Site ID: 0902252
EPA ID: CAD980894901
Site Name: SAN FERNANDO VALLEY (AREA 2)
NPL: F
FF: N
OU: 00
Action Code: TA
Action Name: TECH ASSIST
SEQ: 1
Start Date: 1985-09-30 05:00:00
Finish Date: Not reported
Qual: Not reported
Current Action Lead: EPA Perf

Region: 09
Site ID: 0902252
EPA ID: CAD980894901
Site Name: SAN FERNANDO VALLEY (AREA 2)
NPL: F
FF: N
OU: 00
Action Code: RS
Action Name: RV ASSESS
SEQ: 1
Start Date: 1991-06-17 04:00:00
Finish Date: 1991-06-17 04:00:00
Qual: Not reported
Current Action Lead: EPA Perf

Region: 09
Site ID: 0902252
EPA ID: CAD980894901
Site Name: SAN FERNANDO VALLEY (AREA 2)
NPL: F
FF: N
OU: 00
Action Code: CR
Action Name: CI
SEQ: 1
Start Date: 2019-08-01 05:00:00
Finish Date: Not reported
Qual: Not reported
Current Action Lead: EPA Perf

Region: 09
Site ID: 0902252
EPA ID: CAD980894901
Site Name: SAN FERNANDO VALLEY (AREA 2)
NPL: F
FF: N
OU: 00

SAN FERNANDO VALLEY (AREA 1) (Continued) **1000710135**

Action Code:	CR
Action Name:	CI
SEQ:	4
Start Date:	2008-03-10 04:00:00
Finish Date:	Not reported
Qual:	Not reported
Current Action Lead:	EPA Perf
Region:	09
Site ID:	0902252
EPA ID:	CAD980894901
Site Name:	SAN FERNANDO VALLEY (AREA 2)
NPL:	F
FF:	N
OU:	04
Action Code:	RI
Action Name:	RI
SEQ:	1
Start Date:	2011-09-27 04:00:00
Finish Date:	2016-01-15 05:00:00
Qual:	Not reported
Current Action Lead:	EPA Perf
Region:	09
Site ID:	0902252
EPA ID:	CAD980894901
Site Name:	SAN FERNANDO VALLEY (AREA 2)
NPL:	F
FF:	N
OU:	04
Action Code:	FS
Action Name:	FS
SEQ:	1
Start Date:	2016-01-16 05:00:00
Finish Date:	2016-08-30 05:00:00
Qual:	Not reported
Current Action Lead:	EPA Perf
Region:	09
Site ID:	0902252
EPA ID:	CAD980894901
Site Name:	SAN FERNANDO VALLEY (AREA 2)
NPL:	F
FF:	N
OU:	04
Action Code:	RV
Action Name:	RMVL
SEQ:	1
Start Date:	2010-02-23 05:00:00
Finish Date:	2010-04-30 04:00:00
Qual:	S
Current Action Lead:	EPA Perf
Region:	09
Site ID:	0902252
EPA ID:	CAD980894901
Site Name:	SAN FERNANDO VALLEY (AREA 2)

SAN FERNANDO VALLEY (AREA 1) (Continued) **1000710135**

NPL: F
FF: N
OU: 00
Action Code: FE
Action Name: 5 YEAR
SEQ: 1
Start Date: 2008-01-25 05:00:00
Finish Date: 2008-09-30 04:00:00
Qual: Not reported
Current Action Lead: EPA Perf

Region: 09
Site ID: 0902252
EPA ID: CAD980894901
Site Name: SAN FERNANDO VALLEY (AREA 2)
NPL: F
FF: N
OU: 00
Action Code: FE
Action Name: 5 YEAR
SEQ: 2
Start Date: 2013-09-30 05:00:00
Finish Date: 2013-09-30 05:00:00
Qual: Not reported
Current Action Lead: EPA Perf

Region: 09
Site ID: 0902252
EPA ID: CAD980894901
Site Name: SAN FERNANDO VALLEY (AREA 2)
NPL: F
FF: N
OU: 04
Action Code: RS
Action Name: RV ASSESS
SEQ: 2
Start Date: 2010-02-23 05:00:00
Finish Date: 2010-04-30 04:00:00
Qual: Not reported
Current Action Lead: EPA Perf

Region: 09
Site ID: 0902252
EPA ID: CAD980894901
Site Name: SAN FERNANDO VALLEY (AREA 2)
NPL: F
FF: N
OU: 00
Action Code: MA
Action Name: ST COOP
SEQ: 1
Start Date: 2012-03-21 04:00:00
Finish Date: Not reported
Qual: Not reported
Current Action Lead: EPA Perf

Region: 09

SAN FERNANDO VALLEY (AREA 1) (Continued) **1000710135**

Site ID: 0902252
EPA ID: CAD980894901
Site Name: SAN FERNANDO VALLEY (AREA 2)
NPL: F
FF: N
OU: 00
Action Code: MA
Action Name: ST COOP
SEQ: 2
Start Date: 2012-03-21 04:00:00
Finish Date: Not reported
Qual: Not reported
Current Action Lead: EPA Perf

Region: 09
Site ID: 0902252
EPA ID: CAD980894901
Site Name: SAN FERNANDO VALLEY (AREA 2)
NPL: F
FF: N
OU: 00
Action Code: FE
Action Name: 5 YEAR
SEQ: 3
Start Date: 2017-10-27 05:00:00
Finish Date: 2018-09-21 05:00:00
Qual: Not reported
Current Action Lead: EPA Perf

Region: 09
Site ID: 0902252
EPA ID: CAD980894901
Site Name: SAN FERNANDO VALLEY (AREA 2)
NPL: F
FF: N
OU: 04
Action Code: AR
Action Name: ADMIN REC
SEQ: 1
Start Date: 2017-05-25 04:00:00
Finish Date: Not reported
Qual: Not reported
Current Action Lead: EPA Perf

Region: 09
Site ID: 0902252
EPA ID: CAD980894901
Site Name: SAN FERNANDO VALLEY (AREA 2)
NPL: F
FF: N
OU: 01
Action Code: TA
Action Name: TECH ASSIST
SEQ: 2
Start Date: 2019-08-01 05:00:00
Finish Date: Not reported
Qual: Not reported

SAN FERNANDO VALLEY (AREA 1) (Continued) **1000710135**

Current Action Lead: EPA Perf

Region: 09
Site ID: 0902252
EPA ID: CAD980894901
Site Name: SAN FERNANDO VALLEY (AREA 2)
NPL: F
FF: N
OU: 03
Action Code: CO
Action Name: RI/FS
SEQ: 4
Start Date: 2015-09-09 05:00:00
Finish Date: Not reported
Qual: Not reported
Current Action Lead: EPA Perf

Region: 09
Site ID: 0902252
EPA ID: CAD980894901
Site Name: SAN FERNANDO VALLEY (AREA 2)
NPL: F
FF: N
OU: 02
Action Code: BE
Action Name: PRP RD
SEQ: 1
Start Date: 1994-05-01 04:00:00
Finish Date: 1996-11-11 05:00:00
Qual: Not reported
Current Action Lead: EPA Ovrsght

Region: 09
Site ID: 0902252
EPA ID: CAD980894901
Site Name: SAN FERNANDO VALLEY (AREA 2)
NPL: F
FF: N
OU: 03
Action Code: BF
Action Name: PRP RA
SEQ: 2
Start Date: 1997-10-17 04:00:00
Finish Date: 2002-09-30 04:00:00
Qual: IR
Current Action Lead: EPA Ovrsght

Region: 09
Site ID: 0902252
EPA ID: CAD980894901
Site Name: SAN FERNANDO VALLEY (AREA 2)
NPL: F
FF: N
OU: 04
Action Code: BD
Action Name: PRP RI/FS
SEQ: 1

SAN FERNANDO VALLEY (AREA 1) (Continued) **1000710135**

Start Date: 2008-04-08 04:00:00
Finish Date: 2008-04-08 04:00:00
Qual: Not reported
Current Action Lead: EPA Ovrsght

Region: 09
Site ID: 0902252
EPA ID: CAD980894901
Site Name: SAN FERNANDO VALLEY (AREA 2)
NPL: F
FF: N
OU: 03
Action Code: BE
Action Name: PRP RD
SEQ: 2
Start Date: 1994-05-01 04:00:00
Finish Date: 1996-11-11 05:00:00
Qual: Not reported
Current Action Lead: EPA Ovrsght

Region: 09
Site ID: 0902252
EPA ID: CAD980894901
Site Name: SAN FERNANDO VALLEY (AREA 2)
NPL: F
FF: N
OU: 03
Action Code: ME
Action Name: PRP LR
SEQ: 1
Start Date: 2002-09-30 04:00:00
Finish Date: 2013-08-22 05:00:00
Qual: Not reported
Current Action Lead: EPA Ovrsght

Region: 09
Site ID: 0902252
EPA ID: CAD980894901
Site Name: SAN FERNANDO VALLEY (AREA 2)
NPL: F
FF: N
OU: 03
Action Code: NK
Action Name: PRP FS
SEQ: 1
Start Date: 2010-08-09 04:00:00
Finish Date: 2013-07-01 05:00:00
Qual: Not reported
Current Action Lead: EPA Ovrsght

Region: 09
Site ID: 0902252
EPA ID: CAD980894901
Site Name: SAN FERNANDO VALLEY (AREA 2)
NPL: F
FF: N
OU: 03

SAN FERNANDO VALLEY (AREA 1) (Continued) **1000710135**

Action Code:	BF
Action Name:	PRP RA
SEQ:	5
Start Date:	2013-08-22 05:00:00
Finish Date:	Not reported
Qual:	Not reported
Current Action Lead:	EPA Ovrsght
Region:	09
Site ID:	0902252
EPA ID:	CAD980894901
Site Name:	SAN FERNANDO VALLEY (AREA 2)
NPL:	F
FF:	N
OU:	04
Action Code:	NK
Action Name:	PRP FS
SEQ:	2
Start Date:	2016-08-30 05:00:00
Finish Date:	Not reported
Qual:	Not reported
Current Action Lead:	EPA Ovrsght
Region:	09
Site ID:	0902252
EPA ID:	CAD980894901
Site Name:	SAN FERNANDO VALLEY (AREA 2)
NPL:	F
FF:	N
OU:	01
Action Code:	JF
Action Name:	ECO RISK
SEQ:	1
Start Date:	1992-12-15 05:00:00
Finish Date:	1992-12-15 05:00:00
Qual:	Not reported
Current Action Lead:	St Perf
Region:	09
Site ID:	0902252
EPA ID:	CAD980894901
Site Name:	SAN FERNANDO VALLEY (AREA 2)
NPL:	F
FF:	N
OU:	01
Action Code:	ED
Action Name:	R/H ASMT
SEQ:	1
Start Date:	1992-12-15 05:00:00
Finish Date:	1992-12-15 05:00:00
Qual:	Not reported
Current Action Lead:	St Perf
Region:	09
Site ID:	0902252
EPA ID:	CAD980894901
Site Name:	SAN FERNANDO VALLEY (AREA 2)

SAN FERNANDO VALLEY (AREA 1) (Continued) **1000710135**

NPL:	F
FF:	N
OU:	02
Action Code:	CO
Action Name:	RI/FS
SEQ:	2
Start Date:	1989-09-06 04:00:00
Finish Date:	1993-06-18 04:00:00
Qual:	Not reported
Current Action Lead:	St Perf
Region:	09
Site ID:	0902252
EPA ID:	CAD980894901
Site Name:	SAN FERNANDO VALLEY (AREA 2)
NPL:	F
FF:	N
OU:	00
Action Code:	PA
Action Name:	PA
SEQ:	1
Start Date:	1984-04-01 06:00:00
Finish Date:	1984-04-01 06:00:00
Qual:	H
Current Action Lead:	St Perf
Region:	09
Site ID:	0902252
EPA ID:	CAD980894901
Site Name:	SAN FERNANDO VALLEY (AREA 2)
NPL:	F
FF:	N
OU:	00
Action Code:	HR
Action Name:	HAZRANK
SEQ:	1
Start Date:	1984-04-01 06:00:00
Finish Date:	1984-04-01 06:00:00
Qual:	Not reported
Current Action Lead:	St Perf
Region:	09
Site ID:	0902252
EPA ID:	CAD980894901
Site Name:	SAN FERNANDO VALLEY (AREA 2)
NPL:	F
FF:	N
OU:	00
Action Code:	SI
Action Name:	SI
SEQ:	1
Start Date:	1984-04-01 06:00:00
Finish Date:	1984-04-01 06:00:00
Qual:	H
Current Action Lead:	St Perf
Region:	09

SAN FERNANDO VALLEY (AREA 1) (Continued) **1000710135**

Site ID: 0902252
EPA ID: CAD980894901
Site Name: SAN FERNANDO VALLEY (AREA 2)
NPL: F
FF: N
OU: 00
Action Code: DS
Action Name: DISCVRY
SEQ: 1
Start Date: 1983-12-01 05:00:00
Finish Date: 1983-12-01 05:00:00
Qual: Not reported
Current Action Lead: St Perf

Region: 09
Site ID: 0902252
EPA ID: CAD980894901
Site Name: SAN FERNANDO VALLEY (AREA 2)
NPL: F
FF: N
OU: 03
Action Code: CO
Action Name: RI/FS
SEQ: 3
Start Date: 1989-09-06 04:00:00
Finish Date: 1993-06-18 04:00:00
Qual: Not reported
Current Action Lead: St Perf

Region: 09
Site ID: 0902252
EPA ID: CAD980894901
Site Name: SAN FERNANDO VALLEY (AREA 2)
NPL: F
FF: N
OU: 03
Action Code: BD
Action Name: PRP RI/FS
SEQ: 2
Start Date: 2014-03-31 05:00:00
Finish Date: Not reported
Qual: Not reported
Current Action Lead: Not reported

Site ID: 0902253
EPA ID: CAD980894976
Name: SAN FERNANDO VALLEY (AREA 4)
Address: THE SAN FERNANDO VALLEY GROUNDWATER BASIN SOUTH OF LOS FELIZ AVE TO APPROXIM
Address 2: Not reported
City,State,Zip: LOS ANGELES, CA 90086
Cong District: 28,30
FIPS Code: 06037
Latitude: 34.112081
Longitude: -118.253900
FF: N
NPL: Currently on the Final NPL

SAN FERNANDO VALLEY (AREA 1) (Continued) **1000710135**

Non NPL Status: Not reported

SEMS Detail:

Region:	09
Site ID:	0902253
EPA ID:	CAD980894976
Site Name:	SAN FERNANDO VALLEY (AREA 4)
NPL:	F
FF:	N
OU:	00
Action Code:	CR
Action Name:	CI
SEQ:	1
Start Date:	1985-03-18 06:00:00
Finish Date:	Not reported
Qual:	Not reported
Current Action Lead:	EPA Perf

Region:	09
Site ID:	0902253
EPA ID:	CAD980894976
Site Name:	SAN FERNANDO VALLEY (AREA 4)
NPL:	F
FF:	N
OU:	00
Action Code:	RS
Action Name:	RV ASSESS
SEQ:	1
Start Date:	1991-06-17 04:00:00
Finish Date:	1991-06-17 04:00:00
Qual:	Not reported
Current Action Lead:	EPA Perf

Region:	09
Site ID:	0902253
EPA ID:	CAD980894976
Site Name:	SAN FERNANDO VALLEY (AREA 4)
NPL:	F
FF:	N
OU:	00
Action Code:	NP
Action Name:	PROPOSED
SEQ:	1
Start Date:	1984-10-15 05:00:00
Finish Date:	1984-10-15 05:00:00
Qual:	Not reported
Current Action Lead:	EPA Perf

Region:	09
Site ID:	0902253
EPA ID:	CAD980894976
Site Name:	SAN FERNANDO VALLEY (AREA 4)
NPL:	F
FF:	N
OU:	00
Action Code:	NF
Action Name:	NPL FINL
SEQ:	1

SAN FERNANDO VALLEY (AREA 1) (Continued) **1000710135**

Start Date: 1986-06-10 04:00:00
Finish Date: 1986-06-10 04:00:00
Qual: Not reported
Current Action Lead: EPA Perf

Region: 09
Site ID: 0902253
EPA ID: CAD980894976
Site Name: SAN FERNANDO VALLEY (AREA 4)
NPL: F
FF: N
OU: 00
Action Code: FP
Action Name: FPA
SEQ: 1
Start Date: 1984-08-23 05:00:00
Finish Date: Not reported
Qual: Not reported
Current Action Lead: EPA Perf

Region: 09
Site ID: 0902253
EPA ID: CAD980894976
Site Name: SAN FERNANDO VALLEY (AREA 4)
NPL: F
FF: N
OU: 00
Action Code: MA
Action Name: ST COOP
SEQ: 1
Start Date: 2012-08-08 04:00:00
Finish Date: Not reported
Qual: Not reported
Current Action Lead: EPA Perf

Region: 09
Site ID: 0902253
EPA ID: CAD980894976
Site Name: SAN FERNANDO VALLEY (AREA 4)
NPL: F
FF: N
OU: 02
Action Code: CO
Action Name: RI/FS
SEQ: 2
Start Date: 2015-08-15 05:00:00
Finish Date: Not reported
Qual: Not reported
Current Action Lead: EPA Perf

Region: 09
Site ID: 0902253
EPA ID: CAD980894976
Site Name: SAN FERNANDO VALLEY (AREA 4)
NPL: F
FF: N
OU: 02

SAN FERNANDO VALLEY (AREA 1) (Continued) **1000710135**

Action Code:	RI
Action Name:	RI
SEQ:	1
Start Date:	2015-08-15 05:00:00
Finish Date:	Not reported
Qual:	Not reported
Current Action Lead:	EPA Perf
Region:	09
Site ID:	0902253
EPA ID:	CAD980894976
Site Name:	SAN FERNANDO VALLEY (AREA 4)
NPL:	F
FF:	N
OU:	00
Action Code:	HR
Action Name:	HAZRANK
SEQ:	1
Start Date:	1984-04-01 06:00:00
Finish Date:	1984-04-01 06:00:00
Qual:	Not reported
Current Action Lead:	St Perf
Region:	09
Site ID:	0902253
EPA ID:	CAD980894976
Site Name:	SAN FERNANDO VALLEY (AREA 4)
NPL:	F
FF:	N
OU:	00
Action Code:	SI
Action Name:	SI
SEQ:	1
Start Date:	1984-04-01 06:00:00
Finish Date:	1984-04-01 06:00:00
Qual:	Not reported
Current Action Lead:	St Perf
Region:	09
Site ID:	0902253
EPA ID:	CAD980894976
Site Name:	SAN FERNANDO VALLEY (AREA 4)
NPL:	F
FF:	N
OU:	00
Action Code:	DS
Action Name:	DISCVRY
SEQ:	1
Start Date:	1983-12-01 05:00:00
Finish Date:	1983-12-01 05:00:00
Qual:	Not reported
Current Action Lead:	St Perf
Region:	09
Site ID:	0902253
EPA ID:	CAD980894976
Site Name:	SAN FERNANDO VALLEY (AREA 4)

SAN FERNANDO VALLEY (AREA 1) (Continued) **1000710135**

NPL:	F
FF:	N
OU:	01
Action Code:	CO
Action Name:	RI/FS
SEQ:	1
Start Date:	1985-08-16 05:00:00
Finish Date:	1992-12-15 05:00:00
Qual:	Not reported
Current Action Lead:	St Perf

Region:	09
Site ID:	0902253
EPA ID:	CAD980894976
Site Name:	SAN FERNANDO VALLEY (AREA 4)
NPL:	F
FF:	N
OU:	01
Action Code:	JF
Action Name:	ECO RISK
SEQ:	1
Start Date:	1992-12-15 05:00:00
Finish Date:	1992-12-15 05:00:00
Qual:	Not reported
Current Action Lead:	St Perf

Region:	09
Site ID:	0902253
EPA ID:	CAD980894976
Site Name:	SAN FERNANDO VALLEY (AREA 4)
NPL:	F
FF:	N
OU:	01
Action Code:	ED
Action Name:	R/H ASMT
SEQ:	1
Start Date:	1992-12-15 05:00:00
Finish Date:	1992-12-15 05:00:00
Qual:	Not reported
Current Action Lead:	St Perf

Region:	09
Site ID:	0902253
EPA ID:	CAD980894976
Site Name:	SAN FERNANDO VALLEY (AREA 4)
NPL:	F
FF:	N
OU:	00
Action Code:	PA
Action Name:	PA
SEQ:	1
Start Date:	1984-04-01 06:00:00
Finish Date:	1984-04-01 06:00:00
Qual:	Not reported
Current Action Lead:	St Perf

SAN FERNANDO VALLEY (AREA 1) (Continued) **1000710135**

SIte:
Name: SAN FERNANDO VALLEY (AREA 1)
Address: NORTH HOLLYWOOD WELLFIELD AREA
Address 2: Not reported
City,State,Zip: NORTH HOLLYWOOD, CA 91601
Event Code: Not reported
Action Taken Date: 02/27/2018
EPA ID: CAD980894893
Action Name: Explanation of Significant Differences
Action ID: 3
Operable Unit: 04
Contaminated Media: Groundwater
Contact Name: Not reported
Contact Telephone: Not reported
Event: Not reported
Federal Facility: N
Fiscal Year: 2018
NPL Status: Currently on the Final NPL
Superfund Alternative Agreement: N
Latitude: +34.190000
Longitude: -118.351400

Media:
EPA ID: CAD980894893
Contaminated Media: Groundwater
Action ID: 1
Operable Unit: 03
Action Name: Explanation of Significant Differences
Action Taken Date: 11/12/1990
Event Code: Not reported
Contact Name: Not reported
Contact Telephone: Not reported
Event: Not reported
Federal Facility: N
Fiscal Year: 1991
NPL Status: Currently on the Final NPL
Superfund Alternative Agreement: N
Latitude: +34.190000
Longitude: -118.351400

EPA ID: CAD980894893
Contaminated Media: Groundwater
Action ID: 1
Operable Unit: 03
Action Name: Explanation of Significant Differences
Action Taken Date: 11/12/1990
Event Code: Not reported
Contact Name: Not reported
Contact Telephone: Not reported
Event: Not reported
Federal Facility: N
Fiscal Year: 1991
NPL Status: Currently on the Final NPL
Superfund Alternative Agreement: N
Latitude: +34.190000
Longitude: -118.351400

SAN FERNANDO VALLEY (AREA 1) (Continued) **1000710135**

EPA ID:	CAD980894893
Contaminated Media:	Groundwater
Action ID:	2
Operable Unit:	03
Action Name:	Explanation of Significant Differences
Action Taken Date:	02/12/1997
Event Code:	Not reported
Contact Name:	Not reported
Contact Telephone:	Not reported
Event:	Not reported
Federal Facility:	N
Fiscal Year:	1997
NPL Status:	Currently on the Final NPL
Superfund Alternative Agreement:	N
Latitude:	+34.190000
Longitude:	-118.351400

EPA ID:	CAD980894893
Contaminated Media:	Groundwater
Action ID:	3
Operable Unit:	04
Action Name:	Explanation of Significant Differences
Action Taken Date:	02/27/2018
Event Code:	Not reported
Contact Name:	Not reported
Contact Telephone:	Not reported
Event:	Not reported
Federal Facility:	N
Fiscal Year:	2018
NPL Status:	Currently on the Final NPL
Superfund Alternative Agreement:	N
Latitude:	+34.190000
Longitude:	-118.351400

EPA ID:	CAD980894893
Contaminated Media:	Groundwater
Action ID:	3
Operable Unit:	04
Action Name:	Explanation of Significant Differences
Action Taken Date:	02/27/2018
Event Code:	Not reported
Contact Name:	Not reported
Contact Telephone:	Not reported
Event:	Not reported
Federal Facility:	N
Fiscal Year:	2018
NPL Status:	Currently on the Final NPL
Superfund Alternative Agreement:	N
Latitude:	+34.190000
Longitude:	-118.351400

EPA ID:	CAD980894893
Contaminated Media:	Groundwater
Action ID:	1
Operable Unit:	04
Action Name:	ROD Amendment
Action Taken Date:	01/10/2014

SAN FERNANDO VALLEY (AREA 1) (Continued) **1000710135**

Event Code:	Not reported
Contact Name:	Not reported
Contact Telephone:	Not reported
Event:	Not reported
Federal Facility:	N
Fiscal Year:	2014
NPL Status:	Currently on the Final NPL
Superfund Alternative Agreement:	N
Latitude:	+34.190000
Longitude:	-118.351400

EPA ID:	CAD980894893
Contaminated Media:	Groundwater
Action ID:	1
Operable Unit:	04
Action Name:	ROD Amendment
Action Taken Date:	01/10/2014
Event Code:	Not reported
Contact Name:	Not reported
Contact Telephone:	Not reported
Event:	Not reported
Federal Facility:	N
Fiscal Year:	2014
NPL Status:	Currently on the Final NPL
Superfund Alternative Agreement:	N
Latitude:	+34.190000
Longitude:	-118.351400

EPA ID:	CAD980894893
Contaminated Media:	Groundwater
Action ID:	2
Operable Unit:	03
Action Name:	Record of Decision
Action Taken Date:	06/30/1989
Event Code:	Not reported
Contact Name:	Not reported
Contact Telephone:	Not reported
Event:	Not reported
Federal Facility:	N
Fiscal Year:	1989
NPL Status:	Currently on the Final NPL
Superfund Alternative Agreement:	N
Latitude:	+34.190000
Longitude:	-118.351400

EPA ID:	CAD980894893
Contaminated Media:	Groundwater
Action ID:	2
Operable Unit:	03
Action Name:	Record of Decision
Action Taken Date:	06/30/1989
Event Code:	Not reported
Contact Name:	Not reported
Contact Telephone:	Not reported
Event:	Not reported
Federal Facility:	N
Fiscal Year:	1989

SAN FERNANDO VALLEY (AREA 1) (Continued) **1000710135**

NPL Status: Currently on the Final NPL
Superfund Alternative Agreement: N
Latitude: +34.190000
Longitude: -118.351400

EPA ID: CAD980894893
Contaminated Media: Groundwater
Action ID: 2
Operable Unit: 03
Action Name: Record of Decision
Action Taken Date: 06/30/1989
Event Code: Not reported
Contact Name: Not reported
Contact Telephone: Not reported
Event: Not reported
Federal Facility: N
Fiscal Year: 1989
NPL Status: Currently on the Final NPL
Superfund Alternative Agreement: N
Latitude: +34.190000
Longitude: -118.351400

EPA ID: CAD980894893
Contaminated Media: Groundwater
Action ID: 2
Operable Unit: 03
Action Name: Record of Decision
Action Taken Date: 06/30/1989
Event Code: Not reported
Contact Name: Not reported
Contact Telephone: Not reported
Event: Not reported
Federal Facility: N
Fiscal Year: 1989
NPL Status: Currently on the Final NPL
Superfund Alternative Agreement: N
Latitude: +34.190000
Longitude: -118.351400

EPA ID: CAD980894893
Contaminated Media: Groundwater
Action ID: 3
Operable Unit: 02
Action Name: Record of Decision
Action Taken Date: 09/24/1987
Event Code: Not reported
Contact Name: Not reported
Contact Telephone: Not reported
Event: Not reported
Federal Facility: N
Fiscal Year: 1987
NPL Status: Currently on the Final NPL
Superfund Alternative Agreement: N
Latitude: +34.190000
Longitude: -118.351400

EPA ID: CAD980894893

SAN FERNANDO VALLEY (AREA 1) (Continued) **1000710135**

Contaminated Media: Groundwater
Action ID: 3
Operable Unit: 02
Action Name: Record of Decision
Action Taken Date: 09/24/1987
Event Code: Not reported
Contact Name: Not reported
Contact Telephone: Not reported
Event: Not reported
Federal Facility: N
Fiscal Year: 1987
NPL Status: Currently on the Final NPL
Superfund Alternative Agreement: N
Latitude: +34.190000
Longitude: -118.351400

EPA ID: CAD980894893
Contaminated Media: Groundwater
Action ID: 3
Operable Unit: 02
Action Name: Record of Decision
Action Taken Date: 09/24/1987
Event Code: Not reported
Contact Name: Not reported
Contact Telephone: Not reported
Event: Not reported
Federal Facility: N
Fiscal Year: 1987
NPL Status: Currently on the Final NPL
Superfund Alternative Agreement: N
Latitude: +34.190000
Longitude: -118.351400

EPA ID: CAD980894893
Contaminated Media: Groundwater
Action ID: 3
Operable Unit: 02
Action Name: Record of Decision
Action Taken Date: 09/24/1987
Event Code: Not reported
Contact Name: Not reported
Contact Telephone: Not reported
Event: Not reported
Federal Facility: N
Fiscal Year: 1987
NPL Status: Currently on the Final NPL
Superfund Alternative Agreement: N
Latitude: +34.190000
Longitude: -118.351400

EPA ID: CAD980894893
Contaminated Media: Groundwater
Action ID: 3
Operable Unit: 02
Action Name: Record of Decision
Action Taken Date: 09/24/1987
Event Code: Not reported

SAN FERNANDO VALLEY (AREA 1) (Continued) **1000710135**

Contact Name:	Not reported
Contact Telephone:	Not reported
Event:	Not reported
Federal Facility:	N
Fiscal Year:	1987
NPL Status:	Currently on the Final NPL
Superfund Alternative Agreement:	N
Latitude:	+34.190000
Longitude:	-118.351400

EPA ID:	CAD980894893
Contaminated Media:	Groundwater
Action ID:	4
Operable Unit:	04
Action Name:	Record of Decision
Action Taken Date:	09/30/2009
Event Code:	Not reported
Contact Name:	Not reported
Contact Telephone:	Not reported
Event:	Not reported
Federal Facility:	N
Fiscal Year:	2009
NPL Status:	Currently on the Final NPL
Superfund Alternative Agreement:	N
Latitude:	+34.190000
Longitude:	-118.351400

EPA ID:	CAD980894893
Contaminated Media:	Groundwater
Action ID:	4
Operable Unit:	04
Action Name:	Record of Decision
Action Taken Date:	09/30/2009
Event Code:	Not reported
Contact Name:	Not reported
Contact Telephone:	Not reported
Event:	Not reported
Federal Facility:	N
Fiscal Year:	2009
NPL Status:	Currently on the Final NPL
Superfund Alternative Agreement:	N
Latitude:	+34.190000
Longitude:	-118.351400

EPA ID:	CAD980894893
Contaminated Media:	Groundwater
Action ID:	4
Operable Unit:	04
Action Name:	Record of Decision
Action Taken Date:	09/30/2009
Event Code:	Not reported
Contact Name:	Not reported
Contact Telephone:	Not reported
Event:	Not reported
Federal Facility:	N
Fiscal Year:	2009
NPL Status:	Currently on the Final NPL

SAN FERNANDO VALLEY (AREA 1) (Continued) **1000710135**

Superfund Alternative Agreement:	N
Latitude:	+34.190000
Longitude:	-118.351400

EPA ID:	CAD980894893
Contaminated Media:	Groundwater
Action ID:	4
Operable Unit:	04
Action Name:	Record of Decision
Action Taken Date:	09/30/2009
Event Code:	Not reported
Contact Name:	Not reported
Contact Telephone:	Not reported
Event:	Not reported
Federal Facility:	N
Fiscal Year:	2009
NPL Status:	Currently on the Final NPL
Superfund Alternative Agreement:	N
Latitude:	+34.190000
Longitude:	-118.351400

EPA ID:	CAD980894893
Contaminated Media:	Groundwater
Action ID:	4
Operable Unit:	04
Action Name:	Record of Decision
Action Taken Date:	09/30/2009
Event Code:	Not reported
Contact Name:	Not reported
Contact Telephone:	Not reported
Event:	Not reported
Federal Facility:	N
Fiscal Year:	2009
NPL Status:	Currently on the Final NPL
Superfund Alternative Agreement:	N
Latitude:	+34.190000
Longitude:	-118.351400

EPA ID:	CAD980894893
Contaminated Media:	Groundwater
Action ID:	4
Operable Unit:	04
Action Name:	Record of Decision
Action Taken Date:	09/30/2009
Event Code:	Not reported
Contact Name:	Not reported
Contact Telephone:	Not reported
Event:	Not reported
Federal Facility:	N
Fiscal Year:	2009
NPL Status:	Currently on the Final NPL
Superfund Alternative Agreement:	N
Latitude:	+34.190000
Longitude:	-118.351400

EPA ID:	CAD980894893
Contaminated Media:	Groundwater

SAN FERNANDO VALLEY (AREA 1) (Continued) **1000710135**

Action ID:	4
Operable Unit:	04
Action Name:	Record of Decision
Action Taken Date:	09/30/2009
Event Code:	Not reported
Contact Name:	Not reported
Contact Telephone:	Not reported
Event:	Not reported
Federal Facility:	N
Fiscal Year:	2009
NPL Status:	Currently on the Final NPL
Superfund Alternative Agreement:	N
Latitude:	+34.190000
Longitude:	-118.351400

EPA ID:	CAD980894901
Contaminated Media:	Groundwater
Action ID:	2
Operable Unit:	03
Action Name:	Record of Decision
Action Taken Date:	06/18/1993
Event Code:	Not reported
Contact Name:	Not reported
Contact Telephone:	Not reported
Event:	Not reported
Federal Facility:	N
Fiscal Year:	1993
NPL Status:	Currently on the Final NPL
Superfund Alternative Agreement:	N
Latitude:	34.163139
Longitude:	-118.286000

EPA ID:	CAD980894901
Contaminated Media:	Groundwater
Action ID:	2
Operable Unit:	03
Action Name:	Record of Decision
Action Taken Date:	06/18/1993
Event Code:	Not reported
Contact Name:	Not reported
Contact Telephone:	Not reported
Event:	Not reported
Federal Facility:	N
Fiscal Year:	1993
NPL Status:	Currently on the Final NPL
Superfund Alternative Agreement:	N
Latitude:	34.163139
Longitude:	-118.286000

EPA ID:	CAD980894901
Contaminated Media:	Groundwater
Action ID:	2
Operable Unit:	03
Action Name:	Record of Decision
Action Taken Date:	06/18/1993
Event Code:	Not reported
Contact Name:	Not reported

SAN FERNANDO VALLEY (AREA 1) (Continued) **1000710135**

Contact Telephone:	Not reported
Event:	Not reported
Federal Facility:	N
Fiscal Year:	1993
NPL Status:	Currently on the Final NPL
Superfund Alternative Agreement:	N
Latitude:	34.163139
Longitude:	-118.286000

EPA ID:	CAD980894901
Contaminated Media:	Groundwater
Action ID:	2
Operable Unit:	03
Action Name:	Record of Decision
Action Taken Date:	06/18/1993
Event Code:	Not reported
Contact Name:	Not reported
Contact Telephone:	Not reported
Event:	Not reported
Federal Facility:	N
Fiscal Year:	1993
NPL Status:	Currently on the Final NPL
Superfund Alternative Agreement:	N
Latitude:	34.163139
Longitude:	-118.286000

EPA ID:	CAD980894901
Contaminated Media:	Groundwater
Action ID:	2
Operable Unit:	03
Action Name:	Record of Decision
Action Taken Date:	06/18/1993
Event Code:	Not reported
Contact Name:	Not reported
Contact Telephone:	Not reported
Event:	Not reported
Federal Facility:	N
Fiscal Year:	1993
NPL Status:	Currently on the Final NPL
Superfund Alternative Agreement:	N
Latitude:	34.163139
Longitude:	-118.286000

EPA ID:	CAD980894901
Contaminated Media:	Groundwater
Action ID:	3
Operable Unit:	02
Action Name:	Record of Decision
Action Taken Date:	06/18/1993
Event Code:	Not reported
Contact Name:	Not reported
Contact Telephone:	Not reported
Event:	Not reported
Federal Facility:	N
Fiscal Year:	1993
NPL Status:	Currently on the Final NPL
Superfund Alternative Agreement:	N

SAN FERNANDO VALLEY (AREA 1) (Continued) **1000710135**

Latitude:	34.163139
Longitude:	-118.286000
EPA ID:	CAD980894901
Contaminated Media:	Groundwater
Action ID:	3
Operable Unit:	02
Action Name:	Record of Decision
Action Taken Date:	06/18/1993
Event Code:	Not reported
Contact Name:	Not reported
Contact Telephone:	Not reported
Event:	Not reported
Federal Facility:	N
Fiscal Year:	1993
NPL Status:	Currently on the Final NPL
Superfund Alternative Agreement:	N
Latitude:	34.163139
Longitude:	-118.286000
EPA ID:	CAD980894901
Contaminated Media:	Groundwater
Action ID:	3
Operable Unit:	02
Action Name:	Record of Decision
Action Taken Date:	06/18/1993
Event Code:	Not reported
Contact Name:	Not reported
Contact Telephone:	Not reported
Event:	Not reported
Federal Facility:	N
Fiscal Year:	1993
NPL Status:	Currently on the Final NPL
Superfund Alternative Agreement:	N
Latitude:	34.163139
Longitude:	-118.286000
EPA ID:	CAD980894901
Contaminated Media:	Groundwater
Action ID:	3
Operable Unit:	02
Action Name:	Record of Decision
Action Taken Date:	06/18/1993
Event Code:	Not reported
Contact Name:	Not reported
Contact Telephone:	Not reported
Event:	Not reported
Federal Facility:	N
Fiscal Year:	1993
NPL Status:	Currently on the Final NPL
Superfund Alternative Agreement:	N
Latitude:	34.163139
Longitude:	-118.286000
EPA ID:	CAD980894901
Contaminated Media:	Groundwater
Action ID:	3

SAN FERNANDO VALLEY (AREA 1) (Continued) **1000710135**

Operable Unit:	02
Action Name:	Record of Decision
Action Taken Date:	06/18/1993
Event Code:	Not reported
Contact Name:	Not reported
Contact Telephone:	Not reported
Event:	Not reported
Federal Facility:	N
Fiscal Year:	1993
NPL Status:	Currently on the Final NPL
Superfund Alternative Agreement:	N
Latitude:	34.163139
Longitude:	-118.286000

US INST CONTROLS:

Name:	SAN FERNANDO VALLEY (AREA 1)
Address:	NORTH HOLLYWOOD WELLFIELD AREA
Address 2:	Not reported
City,State,Zip:	NORTH HOLLYWOOD, CA 91601
EPA ID:	CAD980894893
Action Name:	Record of Decision
Action ID:	4
Operable Unit:	04
Actual Date:	09/30/2009
Contaminated Media:	Groundwater
Event Code:	Not reported
Contact Name:	Not reported
Contact Telephone:	Not reported
Event:	Not reported
Federal Facility:	N
Fiscal Year:	2009
NPL Status:	Currently on the Final NPL
Superfund Alternative Agreement:	N
Latitude:	+34.190000
Longitude:	-118.351400

A8 **AT&T** **RCRA NonGen / NLR** **1024847751**
16251 RAYMER ST **CAL000402908**
< 1/8 **VAN NUYS, CA 91406**
1 ft.

Site 8 of 8 in cluster A

Relative: Higher
Actual: 796 ft.

RCRA Listings:

Date Form Received by Agency:	20141212
Handler Name:	At&T
Handler Address:	16251 RAYMER ST
Handler City,State,Zip:	VAN NUYS, CA 91406-1210
EPA ID:	CAL000402908
Contact Name:	DERONICA LAMB
Contact Address:	308 S. AKARD ST.
Contact City,State,Zip:	DALLAS, TX 75202
Contact Telephone:	214-741-0464
Contact Fax:	Not reported
Contact Email:	EHSRRC@LIST.ATT.COM
Contact Title:	Not reported
EPA Region:	09

AT&T (Continued) **1024847751**

Land Type:	Not reported
Federal Waste Generator Description:	Not a generator, verified
Non-Notifier:	Not reported
Biennial Report Cycle:	Not reported
Accessibility:	Not reported
Active Site Indicator:	Handler Activities
State District Owner:	Not reported
State District:	Not reported
Mailing Address:	308 S. AKARD ST.
Mailing City,State,Zip:	DALLAS, TX 75202-0000
Owner Name:	At&T Oil Llc
Owner Type:	Other
Operator Name:	Deronica Lamb
Operator Type:	Other
Short-Term Generator Activity:	No
Importer Activity:	No
Mixed Waste Generator:	No
Transporter Activity:	No
Transfer Facility Activity:	No
Recycler Activity with Storage:	No
Small Quantity On-Site Burner Exemption:	No
Smelting Melting and Refining Furnace Exemption:	No
Underground Injection Control:	No
Off-Site Waste Receipt:	No
Universal Waste Indicator:	Yes
Universal Waste Destination Facility:	Yes
Federal Universal Waste:	No
Active Site State-Reg Handler:	---
Federal Facility Indicator:	Not reported
Hazardous Secondary Material Indicator:	N
Sub-Part K Indicator:	Not reported
2018 GPRA Permit Baseline:	Not on the Baseline
2018 GPRA Renewals Baseline:	Not on the Baseline
202 GPRA Corrective Action Baseline:	No
Subject to Corrective Action Universe:	No
Non-TSDFs Where RCRA CA has Been Imposed Universe:	No
Corrective Action Priority Ranking:	No NCAPS ranking
Environmental Control Indicator:	No
Institutional Control Indicator:	No
Human Exposure Controls Indicator:	N/A
Groundwater Controls Indicator:	N/A
Significant Non-Complier Universe:	No
Unaddressed Significant Non-Complier Universe:	No
Addressed Significant Non-Complier Universe:	No
Significant Non-Complier With a Compliance Schedule Universe:	No
Financial Assurance Required:	Not reported
Handler Date of Last Change:	20180906
Recognized Trader-Importer:	No
Recognized Trader-Exporter:	No
Importer of Spent Lead Acid Batteries:	No
Exporter of Spent Lead Acid Batteries:	No
Recycler Activity Without Storage:	No
Manifest Broker:	No
Sub-Part P Indicator:	No

AT&T (Continued) **1024847751**

Handler - Owner Operator:
Owner/Operator Indicator: Operator
Owner/Operator Name: DERONICA LAMB
Legal Status: Other
Date Became Current: Not reported
Date Ended Current: Not reported
Owner/Operator Address: 308 S. AKARD ST.
Owner/Operator City,State,Zip: DALLAS, TX 75202
Owner/Operator Telephone: 214-741-0464
Owner/Operator Telephone Ext: Not reported
Owner/Operator Fax: Not reported
Owner/Operator Email: Not reported

Owner/Operator Indicator: Owner
Owner/Operator Name: AT&T OIL LLC
Legal Status: Other
Date Became Current: Not reported
Date Ended Current: Not reported
Owner/Operator Address: 308 S. AKARD ST.
Owner/Operator City,State,Zip: DALLAS, TX 75202-0000
Owner/Operator Telephone: 214-741-0464
Owner/Operator Telephone Ext: Not reported
Owner/Operator Fax: Not reported
Owner/Operator Email: Not reported

Historic Generators:
Receive Date: 20141212
Handler Name: AT&T
Federal Waste Generator Description: Not a generator, verified
State District Owner: Not reported
Large Quantity Handler of Universal Waste: No
Recognized Trader Importer: No
Recognized Trader Exporter: No
Spent Lead Acid Battery Importer: No
Spent Lead Acid Battery Exporter: No
Current Record: Yes
Non Storage Recycler Activity: Not reported
Electronic Manifest Broker: Not reported

List of NAICS Codes and Descriptions:
NAICS Code: 51334
NAICS Description: SATELLITE TELECOMMUNICATIONS

Facility Has Received Notices of Violations:
Violations: No Violations Found

Evaluation Action Summary:
Evaluations: No Evaluations Found

B9
SW
< 1/8
0.009 mi.
46 ft.

CARDINAL HEALTH 414, INC.
16310 W RAYMER ST
VAN NUYS, CA 91406

Site 1 of 4 in cluster B

CERS HAZ WASTE
HAZMAT LA
CERS

S123498535
N/A

Relative:
Higher

Actual:
796 ft.

CERS HAZ WASTE:
Name: CARDINAL HEALTH 414, INC.
Address: 16310 W RAYMER ST
City,State,Zip: VAN NUYS, CA 91406
Site ID: 103002
CERS ID: 10248787
CERS Description: Hazardous Waste Generator

LOS ANGELES HM:
Name: CARDINAL HEALTH 414, INC.
Address: 16310 W RAYMER ST
City,State,Zip: VAN NUYS, CA 91406
Facility ID: FA0023176
Last Run Date: 06/20/2023
Status: ACTIVE

CERS:
Name: CARDINAL HEALTH 414, INC.
Address: 16310 W RAYMER ST
City,State,Zip: VAN NUYS, CA 91406
Site ID: 103002
CERS ID: 10248787
CERS Description: Chemical Storage Facilities

Violations:
Site ID: 103002
Site Name: CARDINAL HEALTH 414, INC.
Violation Date: 10-18-2019
Citation: HSC 6.95 25508(a)(1) - California Health and Safety Code, Chapter 6.95, Section(s) 25508(a)(1)
Violation Description: Failure to establish and electronically submit an adequate emergency response plan and procedures for a release or threatened release of a hazardous material.
Violation Notes: Returned to compliance on 12/02/2019. Review, update and resubmit the Emergency Response/Contingency Plan and Employee Training Plan in CERS with all the required information. Ensure the phone numbers for the local CUPA (213) 978-3680, Regional Water Quality Control Board (213) 576-6600, and nearest hospital facility are inputted correctly. You can download the most current CONTINGENCY PLAN form as well as CONTINGENCY PLAN INSTRUCTIONS in the Hazardous Materials Business Plan Section (HMBP) using the following link https://www.lafd.org/fire-prevention/cupa/documents-forms
Violation Division: Los Angeles City Fire Department
Violation Program: HMRRP
Violation Source: CERS,

Site ID: 103002
Site Name: CARDINAL HEALTH 414, INC.
Violation Date: 08-28-2016
Citation: HSC 6.95 25508(a)(1) - California Health and Safety Code, Chapter 6.95, Section(s) 25508(a)(1)
Violation Description: Failure to complete and electronically submit a business plan when storing/handling a hazardous material at or above reportable

CARDINAL HEALTH 414, INC. (Continued) **S123498535**

quantities.
Violation Notes: Returned to compliance on 10/18/2019.
Violation Division: Los Angeles City Fire Department
Violation Program: HMRRP
Violation Source: CERS,

Site ID: 103002
Site Name: CARDINAL HEALTH 414, INC.
Violation Date: 08-28-2016
Citation: HSC 6.95 25508(a)(1) - California Health and Safety Code, Chapter 6.95, Section(s) 25508(a)(1)
Violation Description: Failure to establish and electronically submit an adequate emergency response plan and procedures for a release or threatened release of a hazardous material.
Violation Notes: Returned to compliance on 10/18/2019.
Violation Division: Los Angeles City Fire Department
Violation Program: HMRRP
Violation Source: CERS,

Site ID: 103002
Site Name: CARDINAL HEALTH 414, INC.
Violation Date: 08-28-2016
Citation: HSC 6.95 25507 - California Health and Safety Code, Chapter 6.95, Section(s) 25507
Violation Description: Failure to adequately establish and implement a business plan when storing/handling a hazardous material at or above reportable quantities.
Violation Notes: Returned to compliance on 10/18/2019.
Violation Division: Los Angeles City Fire Department
Violation Program: HMRRP
Violation Source: CERS,

Site ID: 103002
Site Name: CARDINAL HEALTH 414, INC.
Violation Date: 10-18-2019
Citation: HSC 6.95 25508(a)(1) - California Health and Safety Code, Chapter 6.95, Section(s) 25508(a)(1)
Violation Description: Failure to complete and electronically submit a site map with all required content.
Violation Notes: Returned to compliance on 12/02/2019. Review, update and resubmit the site map in CERS to include all required elements. You can download detailed SITE MAP INSTRUCTIONS in the Hazardous Materials Business Plan (HMBP) Section using the following link https://www.lafd.org/fire-prevention/cupa/documents-forms
Violation Division: Los Angeles City Fire Department
Violation Program: HMRRP
Violation Source: CERS,

Site ID: 103002
Site Name: CARDINAL HEALTH 414, INC.
Violation Date: 10-18-2019
Citation: HSC 6.95 25508(a)(1) - California Health and Safety Code, Chapter 6.95, Section(s) 25508(a)(1)
Violation Description: Failure to annually review and electronically certify that the business plan is complete and accurate on or before the annual due date.
Violation Notes: Returned to compliance on 12/02/2019. Electronically submit and

CARDINAL HEALTH 414, INC. (Continued) **S123498535**

certify in CERS that the Hazardous Materials Business Plan is complete, accurate, and in compliance with EPCRA on or before the annual due date.
Violation Division: Los Angeles City Fire Department
Violation Program: HMRRP
Violation Source: CERS,

Evaluation:
Eval General Type: Compliance Evaluation Inspection
Eval Date: 08-28-2016
Violations Found: Yes
Eval Type: Routine done by local agency
Eval Notes: On site for routine hazardous materials and business emergency plan inspection. Consent to enter and inspect was given by ROBERT LAPENA. Observed the facility and inspected hazardous materials storage. Annual employee safety training records were not maintained. Facility has also not electronically disclosed the onsite hazardous materials inventory or submitted a business emergency plan in California Environmental Reporting System (CERS). Please go to https://cersbusiness2.calepa.ca.gov to complete a chemical inventory disclosure and business emergency plan. The facility is responsible for identifying all hazardous materials, to include hazardous wastes, which are above disclosure thresholds. If there is a change in the type or amount of chemicals that are maintained on site, please submit revised documents (electronically)within 30 days of the change.
Eval Division: Los Angeles City Fire Department
Eval Program: HMRRP
Eval Source: CERS,

Eval General Type: Compliance Evaluation Inspection
Eval Date: 10-18-2019
Violations Found: Yes
Eval Type: Routine done by local agency
Eval Notes: The Business Activities, Owner/Operator Identification, Hazardous Materials Inventory, Site Map, Emergency Response/Contingency Plan and Employee Training Plan sections were reviewed in CERS and field verified. Review and correct any violations indicated previously in this report, on or before the COMPLY BY date associated with each violation. NOTE: The LAMC, Sections (L.A.M.C. SECTION 57.105.1.4; 57.120.3; 57.121.2 and 57.121.2.1.) requires businesses that store, use or handle hazardous materials in the City of Los Angeles to obtain a Consolidated Permit from the Los Angeles Fire Department CUPA **** Annual submission of a Hazardous Materials Business Plan into California Environmental Reporting System (CERS) is required between January 1 and March 1 of every year. Per L.A.M.C. 57.121.3.5, failure to submit the required hazardous material business plan (HMBP) information annually into CERS within the established reporting period, may result in a $500.00 late [Truncated]
Eval Division: Los Angeles City Fire Department
Eval Program: HMRRP
Eval Source: CERS,

Eval General Type: Compliance Evaluation Inspection
Eval Date: 10-21-2021
Violations Found: No
Eval Type: Routine done by local agency
Eval Notes: Robert Lapena, Radiology Safety Officer Due to Covid-19 social

CARDINAL HEALTH 414, INC. (Continued) **S123498535**

distancing practices, a signature was not captured.
Eval Division: Los Angeles County Fire Department
Eval Program: HW
Eval Source: CERS,

Eval General Type: Compliance Evaluation Inspection
Eval Date: 11-30-2015
Violations Found: No
Eval Type: Routine done by local agency
Eval Notes: Robert Lapena
Eval Division: Los Angeles County Fire Department
Eval Program: HW
Eval Source: CERS,

Eval General Type: Compliance Evaluation Inspection
Eval Date: 10-19-2022
Violations Found: No
Eval Type: Routine done by local agency
Eval Notes: The Business Activities, Owner/Operator Identification, Hazardous Materials Inventory, Site Map, Emergency Response/Contingency Plan and Employee Training Plan sections were reviewed in CERS and field verified. Review and correct any violations indicated previously in this report, on or before the COMPLY BY date associated with each violation. NOTE: The LAMC, Sections (L.A.M.C. SECTION 57.105.1.4; 57.120.3; 57.121.2 and 57.121.2.1.) requires businesses that store, use or handle hazardous materials in the City of Los Angeles to obtain a Consolidated Permit from the Los Angeles Fire Department CUPA **** Annual submission of a Hazardous Materials Business Plan into California Environmental Reporting System (CERS) is required between January 1 and March 1 of every year. Per L.A.M.C. 57.121.3.5, failure to submit the required hazardous material business plan (HMBP) information annually into CERS within the established reporting period, may result in a $500.00 late [Truncated]
Eval Division: Los Angeles City Fire Department
Eval Program: HMRRP
Eval Source: CERS,

Eval General Type: Other/Unknown
Eval Date: 12-02-2019
Violations Found: No
Eval Type: Other, not routine, done by local agency
Eval Notes: VIOLATIONS CLEARED
Eval Division: Los Angeles City Fire Department
Eval Program: HMRRP
Eval Source: CERS,

Eval General Type: Compliance Evaluation Inspection
Eval Date: 12-27-2018
Violations Found: No
Eval Type: Routine done by local agency
Eval Notes: Lonze Townsend, Pharmacy Manager
Eval Division: Los Angeles County Fire Department
Eval Program: HW
Eval Source: CERS,

Affiliation:
Affiliation Type Desc: Document Preparer

CARDINAL HEALTH 414, INC. (Continued) **S123498535**

Entity Name: Daniel Saint-Amand
Entity Title: Not reported
Affiliation Address: Not reported
Affiliation City: Not reported
Affiliation State: Not reported
Affiliation Country: Not reported
Affiliation Zip: Not reported
Affiliation Phone: ,

Affiliation Type Desc: Legal Owner
Entity Name: CARDINAL HEALTH 414, INC
Entity Title: Not reported
Affiliation Address: 7000 CARDINAL PLACE
Affiliation City: DUBLIN
Affiliation State: OH
Affiliation Country: United States
Affiliation Zip: 43017
Affiliation Phone: (614) 757-5000,

Affiliation Type Desc: Parent Corporation
Entity Name: Cardinal Health 414, LLC Nuclear Pharmacy Services
Entity Title: Not reported
Affiliation Address: Not reported
Affiliation City: Not reported
Affiliation State: Not reported
Affiliation Country: Not reported
Affiliation Zip: Not reported
Affiliation Phone: ,

Affiliation Type Desc: CUPA District
Entity Name: Los Angeles City Fire Department
Entity Title: Not reported
Affiliation Address: 200 North Main Street, Room 1780
Affiliation City: Los Angeles
Affiliation State: CA
Affiliation Country: Not reported
Affiliation Zip: 90012
Affiliation Phone: (213) 978-3680,

Affiliation Type Desc: Environmental Contact
Entity Name: Lonze Townsend
Entity Title: Not reported
Affiliation Address: 16310 W RAYMER ST
Affiliation City: VAN NUYS
Affiliation State: CA
Affiliation Country: Not reported
Affiliation Zip: 91406
Affiliation Phone: ,

Affiliation Type Desc: Facility Mailing Address
Entity Name: Mailing Address
Entity Title: Not reported
Affiliation Address: 16310 W RAYMER ST
Affiliation City: VAN NUYS
Affiliation State: CA
Affiliation Country: Not reported
Affiliation Zip: 91406

CARDINAL HEALTH 414, INC. (Continued) **S123498535**

Affiliation Phone: ,

Affiliation Type Desc: Operator
Entity Name: Cardinal Health 414 LLC - Nuclear Pharmacy Services
Entity Title: Not reported
Affiliation Address: Not reported
Affiliation City: Not reported
Affiliation State: Not reported
Affiliation Country: Not reported
Affiliation Zip: Not reported
Affiliation Phone: (818) 374-5800,

Affiliation Type Desc: Identification Signer
Entity Name: Daniel Saint-Amand
Entity Title: EHS Manager
Affiliation Address: Not reported
Affiliation City: Not reported
Affiliation State: Not reported
Affiliation Country: Not reported
Affiliation Zip: Not reported
Affiliation Phone: ,

B10 **CARDINAL HEALTH 414 LLC** **RCRA NonGen / NLR** **1025866818**
SW **16310 RAYMER ST** **CAL000270908**
< 1/8 **VAN NUYS, CA 91406**
0.009 mi.
46 ft. **Site 2 of 4 in cluster B**

Relative: **Higher**
Actual: **796 ft.**

RCRA Listings:
Date Form Received by Agency: 20030528
Handler Name: Cardinal Health 414 Llc
Handler Address: 16310 RAYMER ST
Handler City,State,Zip: VAN NUYS, CA 91406
EPA ID: CAL000270908
Contact Name: LONZE TOWNSEND
Contact Address: 16310 RAYMER ST
Contact City,State,Zip: VAN NUYS, CA 91406
Contact Telephone: 818-374-5800
Contact Fax: Not reported
Contact Email: LONZE.TOWNSEND@CARDINALHEALTH.COM
Contact Title: Not reported
EPA Region: 09
Land Type: Not reported
Federal Waste Generator Description: Not a generator, verified
Non-Notifier: Not reported
Biennial Report Cycle: Not reported
Accessibility: Not reported
Active Site Indicator: Not reported
State District Owner: Not reported
State District: Not reported
Mailing Address: 16310 RAYMER ST
Mailing City,State,Zip: VAN NUYS, CA 91406
Owner Name: Cardinal Health 414 Llc
Owner Type: Other
Operator Name: Lonze Townsend
Operator Type: Other
Short-Term Generator Activity: No

CARDINAL HEALTH 414 LLC (Continued) **1025866818**

Importer Activity:	No
Mixed Waste Generator:	No
Transporter Activity:	No
Transfer Facility Activity:	No
Recycler Activity with Storage:	No
Small Quantity On-Site Burner Exemption:	No
Smelting Melting and Refining Furnace Exemption:	No
Underground Injection Control:	No
Off-Site Waste Receipt:	No
Universal Waste Indicator:	No
Universal Waste Destination Facility:	No
Federal Universal Waste:	No
Active Site State-Reg Handler:	---
Federal Facility Indicator:	Not reported
Hazardous Secondary Material Indicator:	N
Sub-Part K Indicator:	Not reported
2018 GPRA Permit Baseline:	Not on the Baseline
2018 GPRA Renewals Baseline:	Not on the Baseline
202 GPRA Corrective Action Baseline:	No
Subject to Corrective Action Universe:	No
Non-TSDFs Where RCRA CA has Been Imposed Universe:	No
Corrective Action Priority Ranking:	No NCAPS ranking
Environmental Control Indicator:	No
Institutional Control Indicator:	No
Human Exposure Controls Indicator:	N/A
Groundwater Controls Indicator:	N/A
Significant Non-Complier Universe:	No
Unaddressed Significant Non-Complier Universe:	No
Addressed Significant Non-Complier Universe:	No
Significant Non-Complier With a Compliance Schedule Universe:	No
Financial Assurance Required:	Not reported
Handler Date of Last Change:	20191025
Recognized Trader-Importer:	No
Recognized Trader-Exporter:	No
Importer of Spent Lead Acid Batteries:	No
Exporter of Spent Lead Acid Batteries:	No
Recycler Activity Without Storage:	No
Manifest Broker:	No
Sub-Part P Indicator:	No

Handler - Owner Operator:

Owner/Operator Indicator:	Owner
Owner/Operator Name: CARDINAL HEALTH 414 LLC	
Legal Status:	Other
Date Became Current:	Not reported
Date Ended Current:	Not reported
Owner/Operator Address:	7000 CARDINAL PL
Owner/Operator City,State,Zip:	DUBLIN, OH 43017-0000
Owner/Operator Telephone:	614-757-5000
Owner/Operator Telephone Ext:	Not reported
Owner/Operator Fax:	Not reported
Owner/Operator Email:	Not reported
Owner/Operator Indicator:	Operator
Owner/Operator Name: LONZE TOWNSEND	
Legal Status:	Other

CARDINAL HEALTH 414 LLC (Continued) **1025866818**

Date Became Current: Not reported
Date Ended Current: Not reported
Owner/Operator Address: 16310 RAYMER ST
Owner/Operator City,State,Zip: VAN NUYS, CA 91406
Owner/Operator Telephone: 818-374-5800
Owner/Operator Telephone Ext: Not reported
Owner/Operator Fax: Not reported
Owner/Operator Email: Not reported

Historic Generators:
Receive Date: 20030528
Handler Name: CARDINAL HEALTH 414 LLC
Federal Waste Generator Description: Not a generator, verified
State District Owner: Not reported
Large Quantity Handler of Universal Waste: No
Recognized Trader Importer: Not reported
Recognized Trader Exporter: Not reported
Spent Lead Acid Battery Importer: Not reported
Spent Lead Acid Battery Exporter: Not reported
Current Record: Yes
Non Storage Recycler Activity: Not reported
Electronic Manifest Broker: Not reported

List of NAICS Codes and Descriptions:
NAICS Code: 325413
NAICS Description: IN-VITRO DIAGNOSTIC SUBSTANCE MANUFACTURING

NAICS Code: 44611
NAICS Description: PHARMACIES AND DRUG STORES

Facility Has Received Notices of Violations:
Violations: No Violations Found

Evaluation Action Summary:
Evaluations: No Evaluations Found

B11 **VICKERS INCORPORATED** **RCRA-SQG** **1000269629**
West **16301 RAYMER ST** **FINDS** **CAD982040891**
< 1/8 **VAN NUYS, CA 91406** **ECHO**
0.009 mi.
47 ft. **Site 3 of 4 in cluster B**

Relative:
Higher

Actual:
797 ft.

RCRA Listings:
Date Form Received by Agency: 19960901
Handler Name: Vickers Incorporated
Handler Address: 16301 RAYMER ST
Handler City,State,Zip: VAN NUYS, CA 91406
EPA ID: CAD982040891
Contact Name: Not reported
Contact Address: Not reported
Contact City,State,Zip: Not reported
Contact Telephone: Not reported
Contact Fax: Not reported
Contact Email: Not reported
Contact Title: Not reported

VICKERS INCORPORATED (Continued) **1000269629**

EPA Region:	09
Land Type:	Not reported
Federal Waste Generator Description:	Small Quantity Generator
Non-Notifier:	Not reported
Biennial Report Cycle:	Not reported
Accessibility:	Not reported
Active Site Indicator:	Handler Activities
State District Owner:	Ca
State District:	3
Mailing Address:	PO BOX 10051
Mailing City,State,Zip:	VAN NUYS, CA 91410
Owner Name:	Not reported
Owner Type:	Not reported
Operator Name:	Not Required
Operator Type:	Private
Short-Term Generator Activity:	No
Importer Activity:	No
Mixed Waste Generator:	No
Transporter Activity:	No
Transfer Facility Activity:	No
Recycler Activity with Storage:	No
Small Quantity On-Site Burner Exemption:	No
Smelting Melting and Refining Furnace Exemption:	No
Underground Injection Control:	No
Off-Site Waste Receipt:	No
Universal Waste Indicator:	No
Universal Waste Destination Facility:	No
Federal Universal Waste:	No
Active Site State-Reg Handler:	---
Federal Facility Indicator:	Not reported
Hazardous Secondary Material Indicator:	NN
Sub-Part K Indicator:	Not reported
2018 GPRA Permit Baseline:	Not on the Baseline
2018 GPRA Renewals Baseline:	Not on the Baseline
202 GPRA Corrective Action Baseline:	No
Subject to Corrective Action Universe:	No
Non-TSDFs Where RCRA CA has Been Imposed Universe:	No
Corrective Action Priority Ranking:	No NCAPS ranking
Environmental Control Indicator:	No
Institutional Control Indicator:	No
Human Exposure Controls Indicator:	N/A
Groundwater Controls Indicator:	N/A
Significant Non-Complier Universe:	No
Unaddressed Significant Non-Complier Universe:	No
Addressed Significant Non-Complier Universe:	No
Significant Non-Complier With a Compliance Schedule Universe:	No
Financial Assurance Required:	Not reported
Handler Date of Last Change:	20020627
Recognized Trader-Importer:	No
Recognized Trader-Exporter:	No
Importer of Spent Lead Acid Batteries:	No
Exporter of Spent Lead Acid Batteries:	No
Recycler Activity Without Storage:	Not reported
Manifest Broker:	Not reported
Sub-Part P Indicator:	No

VICKERS INCORPORATED (Continued) **1000269629**

Handler - Owner Operator:

Owner/Operator Indicator:	Operator
Owner/Operator Name: NOT REQUIRED	
Legal Status:	Private
Date Became Current:	Not reported
Date Ended Current:	Not reported
Owner/Operator Address:	NOT REQUIRED
Owner/Operator City,State,Zip:	NOT REQUIRED, ME 99999
Owner/Operator Telephone:	415-555-1212
Owner/Operator Telephone Ext:	Not reported
Owner/Operator Fax:	Not reported
Owner/Operator Email:	Not reported

Owner/Operator Indicator:	Owner
Owner/Operator Name: DEAN C DAILY ETAL	
Legal Status:	Private
Date Became Current:	Not reported
Date Ended Current:	Not reported
Owner/Operator Address:	NOT REQUIRED
Owner/Operator City,State,Zip:	NOT REQUIRED, ME 99999
Owner/Operator Telephone:	415-555-1212
Owner/Operator Telephone Ext:	Not reported
Owner/Operator Fax:	Not reported
Owner/Operator Email:	Not reported

Historic Generators:

Receive Date:	19960901
Handler Name: VICKERS INCORPORATED	
Federal Waste Generator Description:	Small Quantity Generator
State District Owner:	Ca
Large Quantity Handler of Universal Waste:	No
Recognized Trader Importer:	No
Recognized Trader Exporter:	No
Spent Lead Acid Battery Importer:	No
Spent Lead Acid Battery Exporter:	No
Current Record:	Yes
Non Storage Recycler Activity:	Not reported
Electronic Manifest Broker:	Not reported

Receive Date:	19870909
Handler Name: VICKERS INCORPORATED	
Federal Waste Generator Description:	Large Quantity Generator
State District Owner:	Ca
Large Quantity Handler of Universal Waste:	No
Recognized Trader Importer:	No
Recognized Trader Exporter:	No
Spent Lead Acid Battery Importer:	No
Spent Lead Acid Battery Exporter:	No
Current Record:	No
Non Storage Recycler Activity:	Not reported
Electronic Manifest Broker:	Not reported

List of NAICS Codes and Descriptions:

NAICS Codes:	No NAICS Codes Found

VICKERS INCORPORATED (Continued) **1000269629**

Facility Has Received Notices of Violations:
Violations: No Violations Found

Evaluation Action Summary:
Evaluations: No Evaluations Found

FINDS:
Registry ID: 110002785647

Click Here for FRS Facility Detail Report:

Environmental Interest/Information System:
The Resource Conservation and Recovery Act Information System (RCRAInfo) is EPA's comprehensive information system in support of the Resource Conservation and Recovery Act (RCRA) of 1976 and the Hazardous and Solid Waste Amendments (HSWA) of 1984. It tracks many types of information about generators, transporters, treaters, storers, and disposers of hazardous waste.

Click this hyperlink while viewing on your computer to access additional FINDS: detail in the EDR Site Report.

ECHO:

Envid:	1000269629
Registry ID:	110002785647
DFR URL:	http://echo.epa.gov/detailed-facility-report?fid=110002785647
Name:	VICKERS INCORPORATED
Address:	16301 RAYMER ST
City,State,Zip:	VAN NUYS, CA 91406

B12 **AVIALL** **RCRA-SQG** **1000149068**
SW **16260 RAYMER ST** **FINDS** **CAD981980758**
< 1/8 **VAN NUYS, CA 91406** **ECHO**
0.017 mi. **HWTS**
92 ft. **Site 4 of 4 in cluster B** **HAZNET**

Relative: **Lower**
Actual: **795 ft.**

RCRA Listings:

Date Form Received by Agency:	19870406
Handler Name:	Aviall
Handler Address:	16260 RAYMER ST
Handler City,State,Zip:	VAN NUYS, CA 91406
EPA ID:	CAD981980758
Contact Name:	ENVIRONMENTAL MANAGER
Contact Address:	16260 RAYMER ST
Contact City,State,Zip:	VAN NUYS, CA 91406
Contact Telephone:	818-994-3423
Contact Fax:	Not reported
Contact Email:	Not reported
Contact Title:	Not reported
EPA Region:	09
Land Type:	Other
Federal Waste Generator Description:	Small Quantity Generator
Non-Notifier:	Not reported
Biennial Report Cycle:	Not reported
Accessibility:	Not reported
Active Site Indicator:	Handler Activities

AVIALL (Continued) **1000149068**

State District Owner:	Ca
State District:	3
Mailing Address:	16260 RAYMER ST
Mailing City,State,Zip:	VAN NUYS, CA 91406
Owner Name:	Wm Daily
Owner Type:	Private
Operator Name:	Not Required
Operator Type:	Private
Short-Term Generator Activity:	No
Importer Activity:	No
Mixed Waste Generator:	No
Transporter Activity:	No
Transfer Facility Activity:	No
Recycler Activity with Storage:	No
Small Quantity On-Site Burner Exemption:	No
Smelting Melting and Refining Furnace Exemption:	No
Underground Injection Control:	No
Off-Site Waste Receipt:	No
Universal Waste Indicator:	No
Universal Waste Destination Facility:	No
Federal Universal Waste:	No
Active Site State-Reg Handler:	---
Federal Facility Indicator:	Not reported
Hazardous Secondary Material Indicator:	NN
Sub-Part K Indicator:	Not reported
2018 GPRA Permit Baseline:	Not on the Baseline
2018 GPRA Renewals Baseline:	Not on the Baseline
202 GPRA Corrective Action Baseline:	No
Subject to Corrective Action Universe:	No
Non-TSDFs Where RCRA CA has Been Imposed Universe:	No
Corrective Action Priority Ranking:	No NCAPS ranking
Environmental Control Indicator:	No
Institutional Control Indicator:	No
Human Exposure Controls Indicator:	N/A
Groundwater Controls Indicator:	N/A
Significant Non-Complier Universe:	No
Unaddressed Significant Non-Complier Universe:	No
Addressed Significant Non-Complier Universe:	No
Significant Non-Complier With a Compliance Schedule Universe:	No
Financial Assurance Required:	Not reported
Handler Date of Last Change:	20020627
Recognized Trader-Importer:	No
Recognized Trader-Exporter:	No
Importer of Spent Lead Acid Batteries:	No
Exporter of Spent Lead Acid Batteries:	No
Recycler Activity Without Storage:	Not reported
Manifest Broker:	Not reported
Sub-Part P Indicator:	No

Handler - Owner Operator:

Owner/Operator Indicator:	Operator
Owner/Operator Name: NOT REQUIRED	
Legal Status:	Private
Date Became Current:	Not reported
Date Ended Current:	Not reported
Owner/Operator Address:	NOT REQUIRED

AVIALL (Continued) **1000149068**

Owner/Operator City,State,Zip: NOT REQUIRED, ME 99999
Owner/Operator Telephone: 415-555-1212
Owner/Operator Telephone Ext: Not reported
Owner/Operator Fax: Not reported
Owner/Operator Email: Not reported

Owner/Operator Indicator: Owner
Owner/Operator Name: WM DAILY
Legal Status: Private
Date Became Current: Not reported
Date Ended Current: Not reported
Owner/Operator Address: NOT REQUIRED
Owner/Operator City,State,Zip: NOT REQUIRED, ME 99999
Owner/Operator Telephone: 415-555-1212
Owner/Operator Telephone Ext: Not reported
Owner/Operator Fax: Not reported
Owner/Operator Email: Not reported

Historic Generators:
Receive Date: 19870406
Handler Name: AVIALL
Federal Waste Generator Description: Small Quantity Generator
State District Owner: Ca
Large Quantity Handler of Universal Waste: No
Recognized Trader Importer: No
Recognized Trader Exporter: No
Spent Lead Acid Battery Importer: No
Spent Lead Acid Battery Exporter: No
Current Record: Yes
Non Storage Recycler Activity: Not reported
Electronic Manifest Broker: Not reported

List of NAICS Codes and Descriptions:
NAICS Codes: No NAICS Codes Found

Facility Has Received Notices of Violations:
Violations: No Violations Found

Evaluation Action Summary:
Evaluations: No Evaluations Found

FINDS:
Registry ID: 110001190871

Click Here for FRS Facility Detail Report:

Environmental Interest/Information System:
The National Compliance Database (NCDB) supports implementation of the Federal Insecticide, Fungicide, and Rodenticide Act (FIFRA) and the Toxic Substances Control Act (TSCA).
The Resource Conservation and Recovery Act Information System (RCRAInfo) is EPA's comprehensive information system in support of the Resource Conservation and Recovery Act (RCRA) of 1976 and the Hazardous and Solid Waste Amendments (HSWA) of 1984. It tracks many

AVIALL (Continued) **1000149068**

types of information about generators, transporters, treaters, storers, and disposers of hazardous waste.

Click this hyperlink while viewing on your computer to access additional FINDS: detail in the EDR Site Report.

ECHO:

Envid:	1000149068
Registry ID:	110001190871
DFR URL:	http://echo.epa.gov/detailed-facility-report?fid=110001190871
Name:	AVIALL
Address:	16260 RAYMER ST
City,State,Zip:	VAN NUYS, CA 91406

HWTS:

Name:	AVIALL
Address:	16260 RAYMER ST
Address 2:	Not reported
City,State,Zip:	VAN NUYS, CA 91406
EPA ID:	CAD981980758
Inactive Date:	06/30/1994
Create Date:	07/03/1987
Last Act Date:	Not reported
Mailing Name:	Not reported
Mailing Address:	16260 RAYMER ST
Mailing Address 2:	Not reported
Mailing City,State,Zip:	VAN NUYS, CA 914060000
Owner Name:	Not reported
Owner Address:	Not reported
Owner Address 2:	Not reported
Owner City,State,Zip:	Not reported
Owner Phone:	Not reported
Owner Fax:	Not reported
Contact Name:	UNDELIVERABLE FEE FORM 4-94
Contact Address:	Not reported
Contact Address 2:	Not reported
City,State,Zip:	Not reported
Contact Phone:	Not reported
Contact Fax:	Not reported
Facility Status:	Inactive
Facility Type:	PERMANENT
Category:	FEDERAL
Latitude:	34.218118
Longitude:	-118.48594

HAZNET:

Name:	AVIALL
Address:	16260 RAYMER ST
Address 2:	Not reported
City,State,Zip:	VAN NUYS, CA 914060000
Contact:	UNDELIVERABLE FEE FORM 4-94
Telephone:	--
Mailing Name:	Not reported
Mailing Address:	16260 RAYMER ST
Year:	1994
Gepaid:	CAD981980758

AVIALL (Continued) **1000149068**

TSD EPA ID: CAT000613893
CA Waste Code: 212 - Oxygenated solvents (acetone, butanol, ethyl acetate, etc.)
Disposal Method: H01 - Transfer Station
Tons: 0.0135

Year: 1993
Gepaid: CAD981980758
TSD EPA ID: CAT000613893
CA Waste Code: 212 - Oxygenated solvents (acetone, butanol, ethyl acetate, etc.)
Disposal Method: H01 - Transfer Station
Tons: 0.0945

Year: 1992
Gepaid: CAD981980758
TSD EPA ID: CAT000613893
CA Waste Code: 212 - Oxygenated solvents (acetone, butanol, ethyl acetate, etc.)
Disposal Method: H01 - Transfer Station
Tons: 0.027

Additional Info:
Year: 1994
Gen EPA ID: CAD981980758

Shipment Date: 19940221
Creation Date: 9/15/1995 0:00:00
Receipt Date: 19940225
Manifest ID: 93190541
Trans EPA ID: ILD984908202
Trans Name: Not reported
Trans 2 EPA ID: ILD984908202
Trans 2 Name: Not reported
TSDF EPA ID: CAT000613893
Trans Name: Not reported
TSDF Alt EPA ID: Not reported
TSDF Alt Name: Not reported
Waste Code Description: 212 - Oxygenated solvents (acetone, butanol, ethyl acetate, etc.
RCRA Code: F005
Meth Code: H01 - Transfer Station
Quantity Tons: 0.0135
Waste Quantity: 27
Quantity Unit: P
Additional Code 1: Not reported
Additional Code 2: Not reported
Additional Code 3: Not reported
Additional Code 4: Not reported
Additional Code 5: Not reported

Additional Info:
Year: 1993
Gen EPA ID: CAD981980758

Shipment Date: 19931222
Creation Date: 9/14/1995 0:00:00
Receipt Date: 19931228
Manifest ID: 93018934

AVIALL (Continued) **1000149068**

Trans EPA ID:	ILD984908202
Trans Name:	Not reported
Trans 2 EPA ID:	ILD984908202
Trans 2 Name:	Not reported
TSDF EPA ID:	CAT000613893
Trans Name:	Not reported
TSDF Alt EPA ID:	CAT000613893
TSDF Alt Name:	Not reported
Waste Code Description:	212 - Oxygenated solvents (acetone, butanol, ethyl acetate, etc.
RCRA Code:	F005
Meth Code:	H01 - Transfer Station
Quantity Tons:	0.0135
Waste Quantity:	27
Quantity Unit:	P
Additional Code 1:	Not reported
Additional Code 2:	Not reported
Additional Code 3:	Not reported
Additional Code 4:	Not reported
Additional Code 5:	Not reported

Shipment Date:	19931103
Creation Date:	9/13/1995 0:00:00
Receipt Date:	19931105
Manifest ID:	93023668
Trans EPA ID:	ILD984908202
Trans Name:	Not reported
Trans 2 EPA ID:	ILD984908202
Trans 2 Name:	Not reported
TSDF EPA ID:	CAT000613893
Trans Name:	Not reported
TSDF Alt EPA ID:	CAT000613893
TSDF Alt Name:	Not reported
Waste Code Description:	212 - Oxygenated solvents (acetone, butanol, ethyl acetate, etc.
RCRA Code:	F005
Meth Code:	H01 - Transfer Station
Quantity Tons:	0.0135
Waste Quantity:	27
Quantity Unit:	P
Additional Code 1:	Not reported
Additional Code 2:	Not reported
Additional Code 3:	Not reported
Additional Code 4:	Not reported
Additional Code 5:	Not reported

Shipment Date:	19930908
Creation Date:	9/12/1995 0:00:00
Receipt Date:	19930913
Manifest ID:	93036075
Trans EPA ID:	ILD984908202
Trans Name:	Not reported
Trans 2 EPA ID:	ILD984908202
Trans 2 Name:	Not reported
TSDF EPA ID:	CAT000613893
Trans Name:	Not reported
TSDF Alt EPA ID:	Not reported
TSDF Alt Name:	Not reported
Waste Code Description:	212 - Oxygenated solvents (acetone, butanol, ethyl acetate, etc.

AVIALL (Continued) **1000149068**

RCRA Code:	F005
Meth Code:	H01 - Transfer Station
Quantity Tons:	0.0135
Waste Quantity:	27
Quantity Unit:	P
Additional Code 1:	Not reported
Additional Code 2:	Not reported
Additional Code 3:	Not reported
Additional Code 4:	Not reported
Additional Code 5:	Not reported
Shipment Date:	19930714
Creation Date:	9/11/1995 0:00:00
Receipt Date:	19930716
Manifest ID:	92569297
Trans EPA ID:	ILD984908202
Trans Name:	Not reported
Trans 2 EPA ID:	ILD984908202
Trans 2 Name:	Not reported
TSDF EPA ID:	CAT000613893
Trans Name:	Not reported
TSDF Alt EPA ID:	CAT000613893
TSDF Alt Name:	Not reported
Waste Code Description:	212 - Oxygenated solvents (acetone, butanol, ethyl acetate, etc.
RCRA Code:	F005
Meth Code:	H01 - Transfer Station
Quantity Tons:	0.0135
Waste Quantity:	27
Quantity Unit:	P
Additional Code 1:	Not reported
Additional Code 2:	Not reported
Additional Code 3:	Not reported
Additional Code 4:	Not reported
Additional Code 5:	Not reported
Shipment Date:	19930518
Creation Date:	9/9/1995 0:00:00
Receipt Date:	19930520
Manifest ID:	92582771
Trans EPA ID:	ILD051060408
Trans Name:	Not reported
Trans 2 EPA ID:	ILD051060408
Trans 2 Name:	Not reported
TSDF EPA ID:	CAT000613893
Trans Name:	Not reported
TSDF Alt EPA ID:	Not reported
TSDF Alt Name:	Not reported
Waste Code Description:	212 - Oxygenated solvents (acetone, butanol, ethyl acetate, etc.
RCRA Code:	F005
Meth Code:	H01 - Transfer Station
Quantity Tons:	0.0135
Waste Quantity:	27
Quantity Unit:	P
Additional Code 1:	Not reported
Additional Code 2:	Not reported
Additional Code 3:	Not reported
Additional Code 4:	Not reported

AVIALL (Continued) **1000149068**

Additional Code 5:	Not reported
Shipment Date:	19930322
Creation Date:	9/1/1995 0:00:00
Receipt Date:	19930325
Manifest ID:	92542458
Trans EPA ID:	ILD051060408
Trans Name:	Not reported
Trans 2 EPA ID:	ILD051060408
Trans 2 Name:	Not reported
TSDF EPA ID:	CAT000613893
Trans Name:	Not reported
TSDF Alt EPA ID:	CAT000613893
TSDF Alt Name:	Not reported
Waste Code Description:	212 - Oxygenated solvents (acetone, butanol, ethyl acetate, etc.
RCRA Code:	F005
Meth Code:	H01 - Transfer Station
Quantity Tons:	0.0135
Waste Quantity:	27
Quantity Unit:	P
Additional Code 1:	Not reported
Additional Code 2:	Not reported
Additional Code 3:	Not reported
Additional Code 4:	Not reported
Additional Code 5:	Not reported
Shipment Date:	19930128
Creation Date:	9/15/1995 0:00:00
Receipt Date:	19930202
Manifest ID:	92385706
Trans EPA ID:	ILD051060408
Trans Name:	Not reported
Trans 2 EPA ID:	ILD051060408
Trans 2 Name:	Not reported
TSDF EPA ID:	CAT000613893
Trans Name:	Not reported
TSDF Alt EPA ID:	CAT000613893
TSDF Alt Name:	Not reported
Waste Code Description:	212 - Oxygenated solvents (acetone, butanol, ethyl acetate, etc.
RCRA Code:	F005
Meth Code:	H01 - Transfer Station
Quantity Tons:	0.0135
Waste Quantity:	27
Quantity Unit:	P
Additional Code 1:	Not reported
Additional Code 2:	Not reported
Additional Code 3:	Not reported
Additional Code 4:	Not reported
Additional Code 5:	Not reported

C13 **GREAT WESTERN EXHIBIT/DISPLAY CORP** **UST** **U004306149**
ESE **16140 W RAYMER ST** **N/A**
< 1/8 **VAN NUYS, CA 91406**
0.033 mi.
176 ft. **Site 1 of 7 in cluster C**

Relative: LOS ANGELES UST:
Lower
Name: GREAT WESTERN EXHIBIT/DISPLAY CORP
Actual: Address: 16140 W RAYMER ST
795 ft. City,State,Zip: VAN NUYS, CA 91406
Facility ID: FA0011776
Last Run Date: 06/20/2023
Status: INACTIVE

Name: GREAT WESTERN EXHIBIT/DISPLAY CORP
Address: 16140 W RAYMER ST
City,State,Zip: VAN NUYS, CA 91406
Facility ID: FA0011776
Last Run Date: 01/01/1900
Status: Inactive

C14 **DEAN DALY** **UST** **U003781218**
ESE **16140 RAYMER ST** **N/A**
< 1/8 **VAN NUYS, CA 91406**
0.033 mi.
176 ft. **Site 2 of 7 in cluster C**

Relative: UST:
Lower
Name: DEAN DALY
Actual: Address: 16140 RAYMER ST
795 ft. City,State,Zip: VAN NUYS, CA 91406
Facility ID: 24880
Permitting Agency: LOS ANGELES, CITY OF
CERSID: Not reported
Latitude: 34.21777
Longitude: -118.48447
Owner type: Not reported
Facility type: Not reported
Num of inuse ust: Not reported
Num of closed ust: Not reported
Num of oos ust: Not reported
Epa region: Not reported
Tribal lands: Not reported
Tank owner name: Not reported
Tank owner mailing address: Not reported
Tank owner mailing city: Not reported
Tank owner mailing zip: Not reported
Tank owner mailing state: Not reported
Tank operator name: Not reported
Tank operator mailing address: Not reported
Tank operator mailing city: Not reported
Tank operator mailing zip: Not reported
Tank operator mailing state: Not reported
Tankidnumber: Not reported
Tank status: Not reported
Tank configuration: Not reported
Tank closure date: Not reported
Tank installation date: Not reported
Tank num of compartments: Not reported
Tank contents: Not reported

DEAN DALY (Continued) **U003781218**

Tank capacity gallons:	Not reported
Tank type:	Not reported
Tank pc construction:	Not reported
Tank pwpiping construction:	Not reported
Tank piping type:	Not reported
Tank piping construction:	Not reported
Tank sacrificial anode:	Not reported
Tank cp impressed current:	Not reported
Tank cp shutoff:	Not reported
Tank alarms:	Not reported
Tank ball float:	Not reported
Tank spill bucket:	Not reported

C15 **GREAT WESTERN EXHIBIT/DISPLAY CORP** **HAZMAT LA** **S123545361**
ESE **16140 W RAYMER ST** **N/A**
< 1/8 **VAN NUYS, CA 91406**
0.033 mi.
176 ft. **Site 3 of 7 in cluster C**

Relative: LOS ANGELES HM:
Lower

Name:	GREAT WESTERN EXHIBIT/DISPLAY CORP
Address:	16140 W RAYMER ST
City,State,Zip:	VAN NUYS, CA 91406
Facility ID:	FA0011776
Last Run Date:	06/20/2023
Status:	INACTIVE

Actual:
795 ft.

C16 **KAG WEST** **RCRA NonGen / NLR** **1024847517**
ESE **16140 RAYMER ST** **CAL000402466**
< 1/8 **VAN NUYS, CA 91406**
0.033 mi.
176 ft. **Site 4 of 7 in cluster C**

Relative: RCRA Listings:
Lower

Date Form Received by Agency:	20141121
Handler Name:	Kag West
Handler Address:	16140 RAYMER ST
Handler City,State,Zip:	VAN NUYS, CA 91406
EPA ID:	CAL000402466
Contact Name:	JAMES KING
Contact Address:	1 TOWER LANE SUITE 2325
Contact City,State,Zip:	OAKBROOK TERRACE, IL 60181
Contact Telephone:	630-472-5923
Contact Fax:	630-472-0495
Contact Email:	JAMES.KING@THEKAG.COM
Contact Title:	Not reported
EPA Region:	09
Land Type:	Not reported
Federal Waste Generator Description:	Not a generator, verified
Non-Notifier:	Not reported
Biennial Report Cycle:	Not reported
Accessibility:	Not reported
Active Site Indicator:	Handler Activities
State District Owner:	Not reported
State District:	Not reported
Mailing Address:	4366 MOUNT PLEASANT ST NW

Actual:
795 ft.

KAG WEST (Continued) **1024847517**

Mailing City,State,Zip:	NORTH CANTON, OH 44720-5446
Owner Name:	Kag West
Owner Type:	Other
Operator Name:	James King
Operator Type:	Other
Short-Term Generator Activity:	No
Importer Activity:	No
Mixed Waste Generator:	No
Transporter Activity:	No
Transfer Facility Activity:	No
Recycler Activity with Storage:	No
Small Quantity On-Site Burner Exemption:	No
Smelting Melting and Refining Furnace Exemption:	No
Underground Injection Control:	No
Off-Site Waste Receipt:	No
Universal Waste Indicator:	Yes
Universal Waste Destination Facility:	Yes
Federal Universal Waste:	No
Active Site State-Reg Handler:	---
Federal Facility Indicator:	Not reported
Hazardous Secondary Material Indicator:	N
Sub-Part K Indicator:	Not reported
2018 GPRA Permit Baseline:	Not on the Baseline
2018 GPRA Renewals Baseline:	Not on the Baseline
202 GPRA Corrective Action Baseline:	No
Subject to Corrective Action Universe:	No
Non-TSDFs Where RCRA CA has Been Imposed Universe:	No
Corrective Action Priority Ranking:	No NCAPS ranking
Environmental Control Indicator:	No
Institutional Control Indicator:	No
Human Exposure Controls Indicator:	N/A
Groundwater Controls Indicator:	N/A
Significant Non-Complier Universe:	No
Unaddressed Significant Non-Complier Universe:	No
Addressed Significant Non-Complier Universe:	No
Significant Non-Complier With a Compliance Schedule Universe:	No
Financial Assurance Required:	Not reported
Handler Date of Last Change:	20180906
Recognized Trader-Importer:	No
Recognized Trader-Exporter:	No
Importer of Spent Lead Acid Batteries:	No
Exporter of Spent Lead Acid Batteries:	No
Recycler Activity Without Storage:	No
Manifest Broker:	No
Sub-Part P Indicator:	No

Handler - Owner Operator:

Owner/Operator Indicator:	Owner
Owner/Operator Name: KAG WEST	
Legal Status:	Other
Date Became Current:	Not reported
Date Ended Current:	Not reported
Owner/Operator Address:	4366 MOUNT PLEASANT ST NW
Owner/Operator City,State,Zip:	NORTH CANTON, OH 44720-5446
Owner/Operator Telephone:	330-409-1030
Owner/Operator Telephone Ext:	Not reported

KAG WEST (Continued) **1024847517**

Owner/Operator Fax: Not reported
Owner/Operator Email: Not reported

Owner/Operator Indicator: Operator
Owner/Operator Name: JAMES KING
Legal Status: Other
Date Became Current: Not reported
Date Ended Current: Not reported
Owner/Operator Address: 1 TOWER LANE SUITE 2325
Owner/Operator City,State,Zip: OAKBROOK TERRACE, IL 60181
Owner/Operator Telephone: 630-472-5923
Owner/Operator Telephone Ext: Not reported
Owner/Operator Fax: Not reported
Owner/Operator Email: Not reported

Historic Generators:
Receive Date: 20141121
Handler Name: KAG WEST
Federal Waste Generator Description: Not a generator, verified
State District Owner: Not reported
Large Quantity Handler of Universal Waste: No
Recognized Trader Importer: No
Recognized Trader Exporter: No
Spent Lead Acid Battery Importer: No
Spent Lead Acid Battery Exporter: No
Current Record: Yes
Non Storage Recycler Activity: Not reported
Electronic Manifest Broker: Not reported

List of NAICS Codes and Descriptions:
NAICS Code: 562119
NAICS Description: OTHER WASTE COLLECTION

Facility Has Received Notices of Violations:
Violations: No Violations Found

Evaluation Action Summary:
Evaluations: No Evaluations Found

C17 **STANLEY PAPER COMPANY, INC** **SWEEPS UST** **S101618630**
ESE **16140 RAYMER ST** **HIST UST** **N/A**
< 1/8 **VAN NUYS, CA 91406** **CA FID UST**
0.033 mi.
176 ft. **Site 5 of 7 in cluster C**

Relative:
Lower

Actual:
795 ft.

SWEEPS UST:
Name: STANLEY PAPER COMPANY, INC
Address: 16140 RAYMER ST
City: VAN NUYS
Status: Active
Comp Number: 970
Number: 9
Board Of Equalization: 44-011515
Referral Date: 09-21-93
Action Date: 03-15-94

STANLEY PAPER COMPANY, INC (Continued) **S101618630**

Created Date: 02-29-88
Owner Tank Id: Not reported
SWRCB Tank Id: 19-050-000970-000001
Tank Status: A
Capacity: 10000
Active Date: 04-20-88
Tank Use: M.V. FUEL
STG: P
Content: DIESEL
Number Of Tanks: 1

HIST UST:
Name: STANLEY PAPER CO INC
Address: 16140 RAYMER STREET
City,State,Zip: VAN NUYS, CA 91406
File Number: 00028823
URL: https://documents.geotracker.waterboards.ca.gov/ustpdfs/pdf/00028823.pdf
Region: Not reported
Facility ID: Not reported
Facility Type: Not reported
Other Type: Not reported
Contact Name: Not reported
Telephone: Not reported
Owner Name: Not reported
Owner Address: Not reported
Owner City,St,Zip: Not reported
Total Tanks: Not reported

Tank Num: Not reported
Container Num: Not reported
Year Installed: Not reported
Tank Capacity: Not reported
Tank Used for: Not reported
Type of Fuel: Not reported
Container Construction Thickness: Not reported
Leak Detection: Not reported

Click here for Geo Tracker PDF:

CA FID UST:
Facility ID: 19055361
Regulated By: UTNKA
Regulated ID: 00008092
Cortese Code: Not reported
SIC Code: Not reported
Facility Phone: 8189888610
Mail To: Not reported
Mailing Address: 16140 RAYMER ST
Mailing Address 2: Not reported
Mailing City,St,Zip: VAN NUYS 914060000
Contact: Not reported
Contact Phone: Not reported
DUNs Number: Not reported
NPDES Number: Not reported
EPA ID: Not reported
Comments: Not reported

STANLEY PAPER COMPANY, INC (Continued) **S101618630**

Status: Active

C18 **STANLEY PAPER CO., INC.** **HIST UST** **U001568233**
ESE **16140 RAYMER ST** **N/A**
< 1/8 **VAN NUYS, CA 91406**
0.033 mi.
176 ft. **Site 6 of 7 in cluster C**

Relative: HIST UST:
Lower
Actual: Name: STANLEY PAPER CO., INC.
795 ft. Address: 16140 RAYMER ST
City,State,Zip: VAN NUYS, CA 91406
File Number: Not reported
URL: Not reported
Region: STATE
Facility ID: 00000008092
Facility Type: Other
Other Type: PACKAGING DISTRIBUTO
Contact Name: CHRIS ERLEMANN
Telephone: 8189888610
Owner Name: STANLEY PAPER CO. INC.
Owner Address: 16140 RAYMER STREET
Owner City,St,Zip: VAN NUYS, CA 91406
Total Tanks: 0001

Tank Num: 001
Container Num: 1
Year Installed: Not reported
Tank Capacity: 00010000
Tank Used for: PRODUCT
Type of Fuel: DIESEL
Container Construction Thickness: Not reported
Leak Detection: None

D19 **UST** **U004300349**
West **16333 RAYMER ST** **N/A**
< 1/8 **VAN NUYS, CA**
0.059 mi.
313 ft. **Site 1 of 3 in cluster D**

Relative: LOS ANGELES UST:
Higher
Actual: Name: Not reported
798 ft. Address: 16333 RAYMER ST
City,State,Zip: VAN NUYS, CA
Facility ID: Not reported
Last Run Date: 01/01/1900
Status: HISTORICAL

D20
West
< 1/8
0.059 mi.
313 ft.

DEAN DALY
16333 RAYMER ST
VAN NUYS, CA 91406

Site 2 of 3 in cluster D

SWEEPS UST **S101584110**
CA FID UST **N/A**

Relative:
Higher

Actual:
798 ft.

SWEEPS UST:

Name:	DEAN DALY
Address:	16333 RAYMER ST
City:	VAN NUYS
Status:	Not reported
Comp Number:	7350
Number:	Not reported
Board Of Equalization:	Not reported
Referral Date:	Not reported
Action Date:	Not reported
Created Date:	Not reported
Owner Tank Id:	Not reported
SWRCB Tank Id:	Not reported
Tank Status:	Not reported
Capacity:	Not reported
Active Date:	Not reported
Tank Use:	Not reported
STG:	Not reported
Content:	Not reported
Number Of Tanks:	0

CA FID UST:

Facility ID:	19008570
Regulated By:	UTNKA
Regulated ID:	Not reported
Cortese Code:	Not reported
SIC Code:	Not reported
Facility Phone:	2130000000
Mail To:	Not reported
Mailing Address:	16333 RAYMER ST
Mailing Address 2:	Not reported
Mailing City,St,Zip:	VAN NUYS 914060000
Contact:	Not reported
Contact Phone:	Not reported
DUNs Number:	Not reported
NPDES Number:	Not reported
EPA ID:	Not reported
Comments:	Not reported
Status:	Active

D21
WNW
< 1/8
0.063 mi.
332 ft.

VAN NUYS AIRPORT INDUSTRIAL CENTER
16345 RAYMER STREET
VAN NUYS, CA 91406

Site 3 of 3 in cluster D

ENVIROSTOR **S109348619**
VCP **N/A**

Relative:
Higher

Actual:
800 ft.

ENVIROSTOR:

Name:	VAN NUYS AIRPORT INDUSTRIAL CENTER
Address:	16345 RAYMER STREET
City,State,Zip:	VAN NUYS, CA 91406
Facility ID:	60001006
Status:	Active
Status Date:	08/16/2021

VAN NUYS AIRPORT INDUSTRIAL CENTER (Continued) **S109348619**

Site Code:	301401
Site Type:	Voluntary Cleanup
Site Type Detailed:	Voluntary Agreement
Acres:	31.1
NPL:	NO
Regulatory Agencies:	SMBRP
Lead Agency:	SMBRP
Program Manager:	Viktoriya Anashkina
Supervisor:	Jose Diaz
Division Branch:	Cleanup Chatsworth
Assembly:	46
Senate:	20
Special Program:	Voluntary Agreement - Standard Voluntary Agreement
Restricted Use:	NO
Site Mgmt Req:	NONE SPECIFIED
Funding:	Responsible Party
Latitude:	34.21910
Longitude:	-118.4885
APN:	2205004026, 2205004029, 2205004030, 2205004031, 2205004032, 2205004033, 2205004037, 2205004038, 2205004040, 2205004041, 2205004042, 2205004043, 2205004045, 2205004046, 2205004047, 2205004048, 2205029033, 2205029036, 2205029037, 2205029042, 2205029047, 220
Past Use:	AEROSPACE MANUFACTURING/MAINTENANCE, AIRCRAFT MAINTENANCE
Potential COC:	Under Investigation
Confirmed COC:	Under Investigation
Potential Description:	SV
Alias Name:	2205004026
Alias Type:	APN
Alias Name:	2205004029
Alias Type:	APN
Alias Name:	2205004030
Alias Type:	APN
Alias Name:	2205004031
Alias Type:	APN
Alias Name:	2205004032
Alias Type:	APN
Alias Name:	2205004033
Alias Type:	APN
Alias Name:	2205004037
Alias Type:	APN
Alias Name:	2205004038
Alias Type:	APN
Alias Name:	2205004040
Alias Type:	APN
Alias Name:	2205004041
Alias Type:	APN
Alias Name:	2205004042
Alias Type:	APN
Alias Name:	2205004043
Alias Type:	APN
Alias Name:	2205004045
Alias Type:	APN
Alias Name:	2205004046
Alias Type:	APN
Alias Name:	2205004047
Alias Type:	APN

VAN NUYS AIRPORT INDUSTRIAL CENTER (Continued) **S109348619**

Alias Name: 2205004048
Alias Type: APN
Alias Name: 2205029033
Alias Type: APN
Alias Name: 2205029036
Alias Type: APN
Alias Name: 2205029037
Alias Type: APN
Alias Name: 2205029042
Alias Type: APN
Alias Name: 2205029047
Alias Type: APN
Alias Name: 2205029048
Alias Type: APN
Alias Name: 2205029049
Alias Type: APN
Alias Name: 301401
Alias Type: Project Code (Site Code)
Alias Name: 60001006
Alias Type: Envirostor ID Number

Completed Info:
Completed Area Name: PROJECT WIDE
Completed Sub Area Name: Not reported
Completed Document Type: Standard Voluntary Agreement
Completed Date: 09/01/2021
Comments: Not reported

Completed Area Name: PROJECT WIDE
Completed Sub Area Name: Not reported
Completed Document Type: Site Characterization Workplan
Completed Date: 05/01/2009
Comments: Workplan accepted providing consultant follow requirements of geologist April 17, 2009 memo.

Completed Area Name: PROJECT WIDE
Completed Sub Area Name: Not reported
Completed Document Type: Fieldwork
Completed Date: 05/08/2009
Comments: Soil and soil vapor sampling from twelve locations, soil vapor sampling from three existing soil vapor probe locations, and groundwater sampling from an existing groundwater monitoring well were completed on May 8, 2009.

Completed Area Name: PROJECT WIDE
Completed Sub Area Name: Not reported
Completed Document Type: Voluntary Cleanup Agreement Termination Notification
Completed Date: 05/14/2013
Comments: The VCA is terminated effective May 14, 2013. The Site will be listed as Inactive - Action Required.

Completed Area Name: PROJECT WIDE
Completed Sub Area Name: Not reported
Completed Document Type: Monitoring Report
Completed Date: 05/03/2013
Comments: DTSC reviewed and approved the report. No comments were issued.

Completed Area Name: PROJECT WIDE

VAN NUYS AIRPORT INDUSTRIAL CENTER (Continued) **S109348619**

Completed Sub Area Name: Not reported
Completed Document Type: Application
Completed Date: 07/28/2021
Comments: Not reported

Completed Area Name: PROJECT WIDE
Completed Sub Area Name: Not reported
Completed Document Type: Monitoring Report
Completed Date: 05/03/2013
Comments: DTSC reviewed and approved the report. No comments were issued.

Completed Area Name: PROJECT WIDE
Completed Sub Area Name: Not reported
Completed Document Type: Standard Voluntary Agreement
Completed Date: 11/08/2008
Comments: Not reported

Completed Area Name: PROJECT WIDE
Completed Sub Area Name: Not reported
Completed Document Type: Annual Oversight Cost Estimate
Completed Date: 11/09/2011
Comments: Not reported

Completed Area Name: PROJECT WIDE
Completed Sub Area Name: Not reported
Completed Document Type: Correspondence
Completed Date: 02/21/2013
Comments: DTSC Correspondence - Project Inactivity Letter, 02/21/2013

Completed Area Name: PROJECT WIDE
Completed Sub Area Name: Not reported
Completed Document Type: Correspondence
Completed Date: 03/06/2013
Comments: McCollum Geotechnical submitted a project status update letter

Future Area Name: PROJECT WIDE
Future Sub Area Name: Not reported
Future Document Type: Supplemental Site Investigation Report
Future Due Date: 2023
Schedule Area Name: Not reported
Schedule Sub Area Name: Not reported
Schedule Document Type: Not reported
Schedule Due Date: Not reported
Schedule Revised Date: Not reported

VCP:
Name: VAN NUYS AIRPORT INDUSTRIAL CENTER
Address: 16345 RAYMER STREET
City,State,Zip: VAN NUYS, CA 91406
Facility ID: 60001006
Site Type: Voluntary Cleanup
Site Type Detail: Voluntary Agreement
Site Mgmt. Req.: NONE SPECIFIED
Acres: 31.1
National Priorities List: NO
Cleanup Oversight Agencies: SMBRP
Lead Agency: SMBRP

VAN NUYS AIRPORT INDUSTRIAL CENTER (Continued) **S109348619**

Lead Agency Description:	DTSC - Site Cleanup Program
Project Manager:	Viktoriya Anashkina
Supervisor:	Jose Diaz
Division Branch:	Cleanup Chatsworth
Site Code:	301401
Assembly:	46
Senate:	20
Special Programs Code:	Voluntary Agreement - Standard Voluntary Agreement
Status:	Active
Status Date:	08/16/2021
Restricted Use:	NO
Funding:	Responsible Party
Lat/Long:	34.21910 / -118.4885
APN:	2205004026, 2205004029, 2205004030, 2205004031, 2205004032, 2205004033, 2205004037, 2205004038, 2205004040, 2205004041, 2205004042, 2205004043, 2205004045, 2205004046, 2205004047, 2205004048, 2205029033, 2205029036, 2205029037, 2205029042, 2205029047, 220
Past Use:	AEROSPACE MANUFACTURING/MAINTENANCE, AIRCRAFT MAINTENANCE
Potential COC:	31001
Confirmed COC:	31001
Potential Description:	SV
Alias Name:	2205004026
Alias Type:	APN
Alias Name:	2205004029
Alias Type:	APN
Alias Name:	2205004030
Alias Type:	APN
Alias Name:	2205004031
Alias Type:	APN
Alias Name:	2205004032
Alias Type:	APN
Alias Name:	2205004033
Alias Type:	APN
Alias Name:	2205004037
Alias Type:	APN
Alias Name:	2205004038
Alias Type:	APN
Alias Name:	2205004040
Alias Type:	APN
Alias Name:	2205004041
Alias Type:	APN
Alias Name:	2205004042
Alias Type:	APN
Alias Name:	2205004043
Alias Type:	APN
Alias Name:	2205004045
Alias Type:	APN
Alias Name:	2205004046
Alias Type:	APN
Alias Name:	2205004047
Alias Type:	APN
Alias Name:	2205004048
Alias Type:	APN
Alias Name:	2205029033
Alias Type:	APN
Alias Name:	2205029036

VAN NUYS AIRPORT INDUSTRIAL CENTER (Continued) **S109348619**

Alias Type: APN
Alias Name: 2205029037
Alias Type: APN
Alias Name: 2205029042
Alias Type: APN
Alias Name: 2205029047
Alias Type: APN
Alias Name: 2205029048
Alias Type: APN
Alias Name: 2205029049
Alias Type: APN
Alias Name: 301401
Alias Type: Project Code (Site Code)
Alias Name: 60001006
Alias Type: Envirostor ID Number

Completed Info:
Completed Area Name: PROJECT WIDE
Completed Sub Area Name: Not reported
Completed Document Type: Standard Voluntary Agreement
Completed Date: 09/01/2021
Comments: Not reported

Completed Area Name: PROJECT WIDE
Completed Sub Area Name: Not reported
Completed Document Type: Site Characterization Workplan
Completed Date: 05/01/2009
Comments: Workplan accepted providing consultant follow requirements of geologist April 17, 2009 memo.

Completed Area Name: PROJECT WIDE
Completed Sub Area Name: Not reported
Completed Document Type: Fieldwork
Completed Date: 05/08/2009
Comments: Soil and soil vapor sampling from twelve locations, soil vapor sampling from three existing soil vapor probe locations, and groundwater sampling from an existing groundwater monitoring well were completed on May 8, 2009.

Completed Area Name: PROJECT WIDE
Completed Sub Area Name: Not reported
Completed Document Type: Voluntary Cleanup Agreement Termination Notification
Completed Date: 05/14/2013
Comments: The VCA is terminated effective May 14, 2013. The Site will be listed as Inactive - Action Required.

Completed Area Name: PROJECT WIDE
Completed Sub Area Name: Not reported
Completed Document Type: Monitoring Report
Completed Date: 05/03/2013
Comments: DTSC reviewed and approved the report. No comments were issued.

Completed Area Name: PROJECT WIDE
Completed Sub Area Name: Not reported
Completed Document Type: Application
Completed Date: 07/28/2021
Comments: Not reported

VAN NUYS AIRPORT INDUSTRIAL CENTER (Continued) **S109348619**

Completed Area Name:	PROJECT WIDE
Completed Sub Area Name:	Not reported
Completed Document Type:	Monitoring Report
Completed Date:	05/03/2013
Comments:	DTSC reviewed and approved the report. No comments were issued.
Completed Area Name:	PROJECT WIDE
Completed Sub Area Name:	Not reported
Completed Document Type:	Standard Voluntary Agreement
Completed Date:	11/08/2008
Comments:	Not reported
Completed Area Name:	PROJECT WIDE
Completed Sub Area Name:	Not reported
Completed Document Type:	Annual Oversight Cost Estimate
Completed Date:	11/09/2011
Comments:	Not reported
Completed Area Name:	PROJECT WIDE
Completed Sub Area Name:	Not reported
Completed Document Type:	Correspondence
Completed Date:	02/21/2013
Comments:	DTSC Correspondence - Project Inactivity Letter, 02/21/2013
Completed Area Name:	PROJECT WIDE
Completed Sub Area Name:	Not reported
Completed Document Type:	Correspondence
Completed Date:	03/06/2013
Comments:	McCollum Geotechnical submitted a project status update letter
Future Area Name:	PROJECT WIDE
Future Sub Area Name:	Not reported
Future Document Type:	Supplemental Site Investigation Report
Future Due Date:	2023
Schedule Area Name:	Not reported
Schedule Sub Area Name:	Not reported
Schedule Document Type:	Not reported
Schedule Due Date:	Not reported
Schedule Revised Date:	Not reported

E22 **JET CENTER/ GARRETT AVIATION** **UST** **U004345959**
South **16300 DAILY DR** **N/A**
< 1/8 **VAN NUYS, CA 91406**
0.066 mi.
348 ft. **Site 1 of 7 in cluster E**

Relative: UST:
Lower

Actual:
793 ft.

Name:	JET CENTER/ GARRETT AVIATION
Address:	16300 DAILY DR
City,State,Zip:	VAN NUYS, CA 91406
Facility ID:	24884
Permitting Agency:	LOS ANGELES, CITY OF
CERSID:	Not reported
Latitude:	34.2183484
Longitude:	-118.4862556
Owner type:	Not reported
Facility type:	Not reported
Num of inuse ust:	Not reported

JET CENTER/ GARRETT AVIATION (Continued) **U004345959**

Num of closed ust:	Not reported
Num of oos ust:	Not reported
Epa region:	Not reported
Tribal lands:	Not reported
Tank owner name:	Not reported
Tank owner mailing address:	Not reported
Tank owner mailing city:	Not reported
Tank owner mailing zip:	Not reported
Tank owner mailing state:	Not reported
Tank operator name:	Not reported
Tank operator mailing address:	Not reported
Tank operator mailing city:	Not reported
Tank operator mailing zip:	Not reported
Tank operator mailing state:	Not reported
Tankidnumber:	Not reported
Tank status:	Not reported
Tank configuration:	Not reported
Tank closure date:	Not reported
Tank installation date:	Not reported
Tank num of compartments:	Not reported
Tank contents:	Not reported
Tank capacity gallons:	Not reported
Tank type:	Not reported
Tank pc construction:	Not reported
Tank pwpiping construction:	Not reported
Tank piping type:	Not reported
Tank piping construction:	Not reported
Tank sacrificial anode:	Not reported
Tank cp impressed current:	Not reported
Tank cp shutoff:	Not reported
Tank alarms:	Not reported
Tank ball float:	Not reported
Tank spill bucket:	Not reported

E23 **GARRETT AVIATION(GE ENGINE SERVICE)** **UST** **U004307452**
South **16300 W DAILY DR** **N/A**
< 1/8 **VAN NUYS, CA 91406**
0.066 mi.
348 ft. **Site 2 of 7 in cluster E**

Relative: LOS ANGELES UST:
Lower

Name:	GARRETT AVIATION(GE ENGINE SERVICE)
Address:	16300 W DAILY DR
City,State,Zip:	VAN NUYS, CA 91406
Facility ID:	FA0032276
Last Run Date:	06/20/2023
Status:	INACTIVE

Actual:
793 ft.

E24 **CITY OF LA - DEPT OF AIRPORTS** **UST** **U003781221**
South **16300 DAILY DR** **N/A**
< 1/8 **VAN NUYS, CA 91406**
0.066 mi.
348 ft. **Site 3 of 7 in cluster E**

Relative: LOS ANGELES UST:
Lower

Actual: Name: CITY OF LA - DEPT OF AIRPORTS
793 ft. Address: 16300 DAILY DR
City,State,Zip: VAN NUYS, CA 91406
Facility ID: FA0017655
Last Run Date: 06/20/2023
Status: INACTIVE

Name: CITY OF LA - DEPT OF AIRPORTS
Address: 16300 DAILY DR
City,State,Zip: VAN NUYS, CA 91406
Facility ID: FA0017655
Last Run Date: 01/01/1900
Status: Inactive

E25 **CITY OF LA - DEPT OF AIRPORTS** **UST** **U004351248**
South **16300 DAILY DR** **N/A**
< 1/8 **VAN NUYS, CA 91406**
0.066 mi.
348 ft. **Site 4 of 7 in cluster E**

Relative: UST:
Lower

Actual: Name: CITY OF LA - DEPT OF AIRPORTS
793 ft. Address: 16300 DAILY DR
City,State,Zip: VAN NUYS, CA 91406
Facility ID: Not reported
Permitting Agency: Los Angeles City Fire Department
CERSID: Not reported
Latitude: 34.2168
Longitude: -118.4863
Owner type: Not reported
Facility type: Not reported
Num of inuse ust: Not reported
Num of closed ust: Not reported
Num of oos ust: Not reported
Epa region: Not reported
Tribal lands: Not reported
Tank owner name: Not reported
Tank owner mailing address: Not reported
Tank owner mailing city: Not reported
Tank owner mailing zip: Not reported
Tank owner mailing state: Not reported
Tank operator name: Not reported
Tank operator mailing address: Not reported
Tank operator mailing city: Not reported
Tank operator mailing zip: Not reported
Tank operator mailing state: Not reported
Tankidnumber: Not reported
Tank status: Not reported
Tank configuration: Not reported
Tank closure date: Not reported
Tank installation date: Not reported
Tank num of compartments: Not reported
Tank contents: Not reported

CITY OF LA - DEPT OF AIRPORTS (Continued) **U004351248**

Tank capacity gallons:	Not reported
Tank type:	Not reported
Tank pc construction:	Not reported
Tank pwpiping construction:	Not reported
Tank piping type:	Not reported
Tank piping construction:	Not reported
Tank sacrificial anode:	Not reported
Tank cp impressed current:	Not reported
Tank cp shutoff:	Not reported
Tank alarms:	Not reported
Tank ball float:	Not reported
Tank spill bucket:	Not reported

E26 **GARRETT AVIATION(GE ENGINE SERVICE)** **HAZMAT LA** **S123550871**
South **16300 W DAILY DR** **N/A**
< 1/8 **VAN NUYS, CA 91406**
0.066 mi.
348 ft. **Site 5 of 7 in cluster E**

Relative:
Lower

Actual:
793 ft.

LOS ANGELES HM:

Name:	GARRETT AVIATION(GE ENGINE SERVICE)
Address:	16300 W DAILY DR
City,State,Zip:	VAN NUYS, CA 91406
Facility ID:	FA0032276
Last Run Date:	06/20/2023
Status:	INACTIVE

E27 **THE JET CENTER** **RCRA-LQG** **1000403072**
South **16300 DAILY DR** **LUST** **CAD981637416**
< 1/8 **VAN NUYS, CA 91406** **SWEEPS UST**
0.066 mi. **HIST UST**
348 ft. **Site 6 of 7 in cluster E** **CA FID UST**
Cortese

Relative:
Lower

EMI
HIST CORTESE

Actual:
793 ft.

HWTS
HAZNET
HAZMAT LA
CERS

RCRA Listings:

Date Form Received by Agency:	20121030
Handler Name:	The Jet Center
Handler Address:	16300 DAILY DR
Handler City,State,Zip:	VAN NUYS, CA 91406
EPA ID:	CAD981637416
Contact Name:	TERESA VENEGAS
Contact Address:	3203 LIGHTNING ST
Contact City,State,Zip:	SANTA MARIA, CA 93455
Contact Telephone:	805-925-5934
Contact Fax:	805-928-7342
Contact Email:	ARTCRAFTPAINT@HOTMAIL.COM
Contact Title:	PRES AND CEO
EPA Region:	09
Land Type:	County
Federal Waste Generator Description:	Large Quantity Generator

THE JET CENTER (Continued) **1000403072**

Non-Notifier:	Not reported
Biennial Report Cycle:	Not reported
Accessibility:	Not reported
Active Site Indicator:	Handler Activities
State District Owner:	Not reported
State District:	Not reported
Mailing Address:	16300 DAILY DR
Mailing City,State,Zip:	VAN NUYS, CA 91406
Owner Name:	City Of Los Angeles
Owner Type:	County
Operator Name:	City Of Los Angeles
Operator Type:	County
Short-Term Generator Activity:	No
Importer Activity:	No
Mixed Waste Generator:	Yes
Transporter Activity:	No
Transfer Facility Activity:	No
Recycler Activity with Storage:	No
Small Quantity On-Site Burner Exemption:	No
Smelting Melting and Refining Furnace Exemption:	No
Underground Injection Control:	No
Off-Site Waste Receipt:	No
Universal Waste Indicator:	No
Universal Waste Destination Facility:	No
Federal Universal Waste:	No
Active Site State-Reg Handler:	---
Federal Facility Indicator:	Not reported
Hazardous Secondary Material Indicator:	N
Sub-Part K Indicator:	Not reported
2018 GPRA Permit Baseline:	Not on the Baseline
2018 GPRA Renewals Baseline:	Not on the Baseline
202 GPRA Corrective Action Baseline:	No
Subject to Corrective Action Universe:	No
Non-TSDFs Where RCRA CA has Been Imposed Universe:	No
Corrective Action Priority Ranking:	No NCAPS ranking
Environmental Control Indicator:	No
Institutional Control Indicator:	No
Human Exposure Controls Indicator:	N/A
Groundwater Controls Indicator:	N/A
Significant Non-Complier Universe:	No
Unaddressed Significant Non-Complier Universe:	No
Addressed Significant Non-Complier Universe:	No
Significant Non-Complier With a Compliance Schedule Universe:	No
Financial Assurance Required:	Not reported
Handler Date of Last Change:	20121115
Recognized Trader-Importer:	No
Recognized Trader-Exporter:	No
Importer of Spent Lead Acid Batteries:	No
Exporter of Spent Lead Acid Batteries:	No
Recycler Activity Without Storage:	No
Manifest Broker:	No
Sub-Part P Indicator:	No

Biennial: List of Years

Year:	2001

THE JET CENTER (Continued) **1000403072**

Click Here for Biennial Reporting System Data:

Hazardous Waste Summary:

Waste Code:	D000
Waste Description:	Not Defined
Waste Code:	D001
Waste Description:	Ignitable Waste
Waste Code:	D002
Waste Description:	Corrosive Waste
Waste Code:	D003
Waste Description:	Reactive Waste
Waste Code:	D004
Waste Description:	Arsenic
Waste Code:	D005
Waste Description:	Barium
Waste Code:	D006
Waste Description:	Cadmium
Waste Code:	D007
Waste Description:	Chromium
Waste Code:	D008
Waste Description:	Lead
Waste Code:	D009
Waste Description:	Mercury
Waste Code:	D010
Waste Description:	Selenium
Waste Code:	D011
Waste Description:	Silver
Waste Code:	D012
Waste Description:	Endrin (1,2,3,4,10,10-Hexachloro-1,7-Epoxy-1,4,4a,5,6,7,8,8a-Octahydro-1,4-Endo, Endo-5,8-Dimeth-Ano-Naphthalene)
Waste Code:	D018
Waste Description:	Benzene
Waste Code:	D035
Waste Description:	Methyl Ethyl Ketone
Waste Code:	F001
Waste Description:	The Following Spent Halogenated Solvents Used In Degreasing: Tetrachloroethylene, Trichlorethylene, Methylene Chloride, 1,1,1-Trichloroethane, Carbon Tetrachloride And Chlorinated Fluorocarbons; All Spent Solvent Mixtures/Blends Used In Degreasing Containing, Before Use, A Total Of Ten Percent Or More (By Volume) Of

THE JET CENTER (Continued) **1000403072**

One Or More Of The Above Halogenated Solvents Or Those Solvents Listed In F002, F004, And F005; And Still Bottoms From The Recovery Of These Spent Solvents And Spent Solvent Mixtures.

Waste Code: F002
Waste Description: The Following Spent Halogenated Solvents: Tetrachloroethylene, Methylene Chloride, Trichloroethylene, 1,1,1-Trichloroethane, Chlorobenzene, 1,1,2-Trichloro-1,2,2-Trifluoroethane, Ortho-Dichlorobenzene, Trichlorofluoromethane, And 1,1,2, Trichloroethane; All Spent Solvent Mixtures/Blends Containing, Before Use, A Total Of Ten Percent Or More (By Volume) Of One Or More Of The Above Halogenated Solvents Or Those Solvents Listed In F001, F004, And F005; And Still Bottoms From The Recovery Of These Spent Solvents And Spent Solvent Mixtures.

Waste Code: F003
Waste Description: The Following Spent Nonhalogenated Solvents: Xylene, Acetone, Ethyl Acetate, Ethyl Benzene, Ethyl Ether, Methyl Isobutyl Ketone, N-Butyl Alcohol, Cyclohexanone, And Methanol; All Spent Solvent Mixtures/Blends Containing, Before Use, Only The Above Spent Nonhalogenated Solvents; And All Spent Solvent Mixtures/Blends Containing, Before Use, One Or More Of The Above Nonhalogenated Solvents, And A Total Of Ten Percent Or More (By Volume) Of One Or More Of Those Solvents Listed In F001, F002, F004, And F005; And Still Bottoms From The Recovery Of These Spent Solvents And Spent Solvent Mixtures.

Waste Code: F005
Waste Description: The Following Spent Nonhalogenated Solvents: Toluene, Methyl Ethyl Ketone, Carbon Disulfide, Isobutanol, Pyridine, Benzene, 2-Ethoxyethanol, And 2-Nitropropane; All Spent Solvent Mixtures/Blends Containing, Before Use, A Total Of Ten Percent Or More (By Volume) Of One Or More Of The Above Nonhalogenated Solvents Or Those Solvents Listed In F001, F002, Or F004; And Still Bottoms From The Recovery Of These Spent Solvents And Spent Solvent Mixtures.

Handler - Owner Operator:

Owner/Operator Indicator:	Operator
Owner/Operator Name: NOT REQUIRED	
Legal Status:	Private
Date Became Current:	Not reported
Date Ended Current:	Not reported
Owner/Operator Address:	NOT REQUIRED
Owner/Operator City,State,Zip:	NOT REQUIRED, ME 99999
Owner/Operator Telephone:	415-555-1212
Owner/Operator Telephone Ext:	Not reported
Owner/Operator Fax:	Not reported
Owner/Operator Email:	Not reported

Owner/Operator Indicator:	Owner
Owner/Operator Name: CITY OF LOS ANGELES	
Legal Status:	County
Date Became Current:	19490101
Date Ended Current:	Not reported
Owner/Operator Address:	500 W TEMPLE ST
Owner/Operator City,State,Zip:	LOS ANGELES, CA 90012
Owner/Operator Telephone:	213-974-1411

THE JET CENTER (Continued) **1000403072**

Owner/Operator Telephone Ext: Not reported
Owner/Operator Fax: Not reported
Owner/Operator Email: Not reported

Owner/Operator Indicator: Operator
Owner/Operator Name: CITY OF LOS ANGELES
Legal Status: County
Date Became Current: 19490101
Date Ended Current: Not reported
Owner/Operator Address: Not reported
Owner/Operator City,State,Zip: Not reported
Owner/Operator Telephone: Not reported
Owner/Operator Telephone Ext: Not reported
Owner/Operator Fax: Not reported
Owner/Operator Email: Not reported

Owner/Operator Indicator: Owner
Owner/Operator Name: GARRETT AVIATION SERVICES
Legal Status: Private
Date Became Current: Not reported
Date Ended Current: Not reported
Owner/Operator Address: 432 N 44TH ST STE 340
Owner/Operator City,State,Zip: PHEONIX, AZ 85008-7602
Owner/Operator Telephone: 602-244-8877
Owner/Operator Telephone Ext: Not reported
Owner/Operator Fax: Not reported
Owner/Operator Email: Not reported

Historic Generators:
Receive Date: 19990907
Handler Name: GARRETT AVIATION JET CTR
Federal Waste Generator Description: Large Quantity Generator
State District Owner: Not reported
Large Quantity Handler of Universal Waste: No
Recognized Trader Importer: No
Recognized Trader Exporter: No
Spent Lead Acid Battery Importer: No
Spent Lead Acid Battery Exporter: No
Current Record: No
Non Storage Recycler Activity: Not reported
Electronic Manifest Broker: Not reported

Receive Date: 20121030
Handler Name: THE JET CENTER
Federal Waste Generator Description: Large Quantity Generator
State District Owner: Not reported
Large Quantity Handler of Universal Waste: No
Recognized Trader Importer: No
Recognized Trader Exporter: No
Spent Lead Acid Battery Importer: No
Spent Lead Acid Battery Exporter: No
Current Record: Yes
Non Storage Recycler Activity: Not reported
Electronic Manifest Broker: Not reported

Receive Date: 19990304
Handler Name: THE JET CENTER

THE JET CENTER (Continued) **1000403072**

Federal Waste Generator Description: Large Quantity Generator
State District Owner: Not reported
Large Quantity Handler of Universal Waste: No
Recognized Trader Importer: No
Recognized Trader Exporter: No
Spent Lead Acid Battery Importer: No
Spent Lead Acid Battery Exporter: No
Current Record: No
Non Storage Recycler Activity: Not reported
Electronic Manifest Broker: Not reported

Receive Date: 20001012
Handler Name: GE ENGINE SERV, CORPORATE AVIATION, INC.
Federal Waste Generator Description: Large Quantity Generator
State District Owner: Not reported
Large Quantity Handler of Universal Waste: No
Recognized Trader Importer: No
Recognized Trader Exporter: No
Spent Lead Acid Battery Importer: No
Spent Lead Acid Battery Exporter: No
Current Record: No
Non Storage Recycler Activity: Not reported
Electronic Manifest Broker: Not reported

Receive Date: 20020201
Handler Name: GE ENGINE SERVICES - CORPORATE AVIATION,
Federal Waste Generator Description: Large Quantity Generator
State District Owner: Not reported
Large Quantity Handler of Universal Waste: Yes
Recognized Trader Importer: No
Recognized Trader Exporter: No
Spent Lead Acid Battery Importer: No
Spent Lead Acid Battery Exporter: No
Current Record: No
Non Storage Recycler Activity: Not reported
Electronic Manifest Broker: Not reported

List of NAICS Codes and Descriptions:

NAICS Code: 336412
NAICS Description: AIRCRAFT ENGINE AND ENGINE PARTS MANUFACTURING

NAICS Code: 336413
NAICS Description: OTHER AIRCRAFT PARTS AND AUXILIARY EQUIPMENT MANUFACTURING

NAICS Code: 48811
NAICS Description: AIRPORT OPERATIONS

NAICS Code: 48819
NAICS Description: OTHER SUPPORT ACTIVITIES FOR AIR TRANSPORTATION

NAICS Code: 811121
NAICS Description: AUTOMOTIVE BODY, PAINT, AND INTERIOR REPAIR AND MAINTENANCE

NAICS Code: 81131
NAICS Description: COMMERCIAL AND INDUSTRIAL MACHINERY AND EQUIPMENT (EXCEPT AUTOMOTIVE AND ELECTRONIC) REPAIR AND MAINTENANCE

THE JET CENTER (Continued) **1000403072**

NAICS Code: 81142
NAICS Description: REUPHOLSTERY AND FURNITURE REPAIR

Has the Facility Received Notices of Violations:
Found Violation: No
Agency Which Determined Violation: Not reported
Violation Short Description: Not reported
Date Violation was Determined: Not reported
Actual Return to Compliance Date: Not reported
Return to Compliance Qualifier: Not reported
Violation Responsible Agency: Not reported
Scheduled Compliance Date: Not reported
Enforcement Identifier: Not reported
Date of Enforcement Action: Not reported
Enforcement Responsible Agency: Not reported
Enforcement Docket Number: Not reported
Enforcement Attorney: Not reported
Corrective Action Component: Not reported
Appeal Initiated Date: Not reported
Appeal Resolution Date: Not reported
Disposition Status Date: Not reported
Disposition Status: Not reported
Disposition Status Description: Not reported
Consent/Final Order Sequence Number: Not reported
Consent/Final Order Respondent Name: Not reported
Consent/Final Order Lead Agency: Not reported
Enforcement Type: Not reported
Enforcement Responsible Person: Not reported
Enforcement Responsible Sub-Organization: Not reported
SEP Sequence Number: Not reported
SEP Expenditure Amount: Not reported
SEP Scheduled Completion Date: Not reported
SEP Actual Date: Not reported
SEP Defaulted Date: Not reported
SEP Type: Not reported
SEP Type Description: Not reported
Proposed Amount: Not reported
Final Monetary Amount: Not reported
Paid Amount: Not reported
Final Count: Not reported
Final Amount: Not reported

Evaluation Action Summary:
Evaluation Date: 20031201
Evaluation Responsible Agency: State Contractor/Grantee
Found Violation: No
Evaluation Type Description: COMPLIANCE EVALUATION INSPECTION ON-SITE
Evaluation Responsible Person Identifier: Not reported
Evaluation Responsible Sub-Organization: Not reported
Actual Return to Compliance Date: Not reported
Scheduled Compliance Date: Not reported
Date of Request: Not reported
Date Response Received: Not reported
Request Agency: Not reported
Former Citation: Not reported

THE JET CENTER (Continued) **1000403072**

LUST:

Name:	WESTERN COMMANDER, INC
Address:	16300 DAILY DR
City,State,Zip:	VAN NUYS, CA 91406
Lead Agency:	LOS ANGELES, CITY OF
Case Type:	LUST Cleanup Site
Geo Track:	http://geotracker.waterboards.ca.gov/profile_report.asp?global_id=T0603702454
Global Id:	T0603702454
Latitude:	34.2168582
Longitude:	-118.48582
Status:	Completed - Case Closed
Status Date:	01/30/1997
Case Worker:	EL
RB Case Number:	914061770
Local Agency:	LOS ANGELES, CITY OF
File Location:	Not reported
Local Case Number:	Not reported
Potential Media Affect:	Soil
Potential Contaminants of Concern:	Gasoline
EPA Region:	9
Coordinate Source:	Google Geocode
Cuf Case:	NO
Quantity Released Gallons:	Not reported
Begin Date:	10/15/1986
Leak Reported Date:	10/15/1986
How Discovered:	Other Means
How Discovered Description:	Not reported
Discharge Source:	Other
Discharge Cause:	Overfill
Stop Method:	Not reported
Stop Description:	Not reported
No Further Action Date:	01/30/1997
CA Water Watershed Name:	Los Angeles River - San Fernando - Bull Canyon (412.21)
Dwr Groundwater Subbasin Name:	San Fernando Valley (4-012)
Disadvantaged Community:	Not reported
CA Enviroscreen 3 Score:	91-95%
CA Enviroscreen 4 Score:	NA
Military DOD Site:	No
Facility Project Subtype:	Not reported
RWQCB Region:	LOS ANGELES RWQCB (REGION 4)
Site History:	Not reported

LUST:

Global Id:	T0603702454
Contact Type:	Local Agency Caseworker - Primary Caseworker
Contact Name:	ELOY LUNA
Organization Name:	LOS ANGELES, CITY OF
Address:	200 North Main Street, Suite 1780
City:	LOS ANGELES
Email:	eloy.luna@lacity.org
Phone Number:	Not reported

Global Id:	T0603702454
Contact Type:	Regional Board Caseworker
Contact Name:	YUE RONG
Organization Name:	LOS ANGELES RWQCB (REGION 4)
Address:	320 W. 4TH ST., SUITE 200

THE JET CENTER (Continued) **1000403072**

City: Los Angeles
Email: yrong@waterboards.ca.gov
Phone Number: Not reported

LUST:
Global Id: T0603702454
Action Type: Other
Date: 10/15/1986
Action: Leak Discovery

Global Id: T0603702454
Action Type: Other
Date: 10/15/1986
Action: Leak Reported

Global Id: T0603702454
Action Type: Other
Date: 10/15/1986
Action: Leak Stopped

LUST:
Global Id: T0603702454
Status: Open - Case Begin Date
Status Date: 10/15/1986

Global Id: T0603702454
Status: Completed - Case Closed
Status Date: 01/30/1997

LUST REG 4:
Region: 4
Regional Board: 04
County: Los Angeles
Facility Id: 914061770
Status: Case Closed
Substance: Gasoline
Substance Quantity: Not reported
Local Case No: Not reported
Case Type: Soil
Abatement Method Used at the Site: Not reported
Global ID: T0603702454
W Global ID: W0602903312
Staff: UNK
Local Agency: 19050
Cross Street: WOODLEY AVE
Enforcement Type: Not reported
Date Leak Discovered: 10/15/1986
Date Leak First Reported: 10/15/1986
Date Leak Record Entered: 12/31/1986
Date Confirmation Began: Not reported
Date Leak Stopped: 10/15/1986
Date Case Last Changed on Database: 1/30/1997
Date the Case was Closed: 1/30/1997
How Leak Discovered: OM
How Leak Stopped: Not reported

THE JET CENTER (Continued) **1000403072**

Cause of Leak:	Overfill
Leak Source:	Other Source
Operator:	OLD CASENO WAS 000767
Water System:	WILDMAN MUTUAL WATER COMPANY
Well Name:	Not reported
Approx. Dist To Production Well (ft):	9618.935182512334171954050641
Source of Cleanup Funding:	Other Source
Preliminary Site Assessment Workplan Submitted:	Not reported
Preliminary Site Assessment Began:	Not reported
Pollution Characterization Began:	Not reported
Remediation Plan Submitted:	Not reported
Remedial Action Underway:	Not reported
Post Remedial Action Monitoring Began:	Not reported
Enforcement Action Date:	Not reported
Historical Max MTBE Date:	Not reported
Hist Max MTBE Conc in Groundwater:	Not reported
Hist Max MTBE Conc in Soil:	Not reported
Significant Interim Remedial Action Taken:	Not reported
GW Qualifier:	Not reported
Soil Qualifier:	Not reported
Organization:	Not reported
Owner Contact:	Not reported
Responsible Party:	WESTERN COMMANDER INC.
RP Address:	16300 DAILY DR, VAN NUYS, CA 91406
Program:	LUST
Lat/Long:	34.216855 / -1
Local Agency Staff:	PEJ
Beneficial Use:	Not reported
Priority:	Not reported
Cleanup Fund Id:	Not reported
Suspended:	Not reported
Assigned Name:	1503312-001
Summary:	TANK OVERFLOWED DURING FUEL TRANSFER. FIRE DEPT. RESPONDED AND DIKED FLOW/VACUUM TRUCK USED TO CLEANUP LIQUID.

SWEEPS UST:

Name:	WESTERN COMMANDER INC
Address:	16300 DAILY DR
City:	VAN NUYS
Status:	Active
Comp Number:	2823
Number:	1
Board Of Equalization:	44-012042
Referral Date:	02-25-93
Action Date:	02-25-93
Created Date:	02-29-88
Owner Tank Id:	Not reported
SWRCB Tank Id:	19-050-002823-000001
Tank Status:	A
Capacity:	10000
Active Date:	04-20-88
Tank Use:	M.V. FUEL
STG:	P
Content:	REG UNLEADED
Number Of Tanks:	4

Name:	WESTERN COMMANDER INC

THE JET CENTER (Continued) **1000403072**

Address: 16300 DAILY DR
City: VAN NUYS
Status: Active
Comp Number: 2823
Number: 1
Board Of Equalization: 44-012042
Referral Date: 02-25-93
Action Date: 02-25-93
Created Date: 02-29-88
Owner Tank Id: Not reported
SWRCB Tank Id: 19-050-002823-000002
Tank Status: A
Capacity: 12000
Active Date: 04-20-88
Tank Use: CHEMICAL
STG: P
Content: UNKNOWN
Number Of Tanks: Not reported

Name: WESTERN COMMANDER INC
Address: 16300 DAILY DR
City: VAN NUYS
Status: Active
Comp Number: 2823
Number: 1
Board Of Equalization: 44-012042
Referral Date: 02-25-93
Action Date: 02-25-93
Created Date: 02-29-88
Owner Tank Id: Not reported
SWRCB Tank Id: 19-050-002823-000003
Tank Status: A
Capacity: 20000
Active Date: 04-20-88
Tank Use: CHEMICAL
STG: P
Content: UNKNOWN
Number Of Tanks: Not reported

Name: WESTERN COMMANDER INC
Address: 16300 DAILY DR
City: VAN NUYS
Status: Active
Comp Number: 2823
Number: 1
Board Of Equalization: 44-012042
Referral Date: 02-25-93
Action Date: 02-25-93
Created Date: 02-29-88
Owner Tank Id: Not reported
SWRCB Tank Id: 19-050-002823-000004
Tank Status: A
Capacity: 20000
Active Date: 04-20-88
Tank Use: CHEMICAL
STG: P
Content: UNKNOWN

THE JET CENTER (Continued) **1000403072**

Number Of Tanks: Not reported

HIST UST:

Name:	WESTERN COMMANDER INC
Address:	16300 DAILY DRIVE
City,State,Zip:	VAN NUYS, CA 91406
File Number:	00028749
URL:	https://documents.geotracker.waterboards.ca.gov/ustpdfs/pdf/00028749.pdf
Region:	STATE
Facility ID:	00000050839
Facility Type:	Other
Other Type:	AIRCRAFT
Contact Name:	JOHN A. BAUMANN
Telephone:	8189882800
Owner Name:	WESTERN COMMANDER, INC.
Owner Address:	16300 DAILY DRIVE
Owner City,St,Zip:	VAN NUYS, CA 91406
Total Tanks:	0004
Tank Num:	001
Container Num:	1
Year Installed:	1968
Tank Capacity:	00010000
Tank Used for:	PRODUCT
Type of Fuel:	UNLEADED
Container Construction Thickness:	5/16
Leak Detection:	Visual
Tank Num:	002
Container Num:	2
Year Installed:	1968
Tank Capacity:	00012000
Tank Used for:	PRODUCT
Type of Fuel:	06
Container Construction Thickness:	5/16"
Leak Detection:	Visual
Tank Num:	003
Container Num:	3
Year Installed:	1975
Tank Capacity:	00020000
Tank Used for:	PRODUCT
Type of Fuel:	06
Container Construction Thickness:	5/16"
Leak Detection:	Visual
Tank Num:	004
Container Num:	4
Year Installed:	Not reported
Tank Capacity:	00020000
Tank Used for:	PRODUCT
Type of Fuel:	06
Container Construction Thickness:	5/16"
Leak Detection:	Visual

THE JET CENTER (Continued) **1000403072**

Click here for Geo Tracker PDF:

CA FID UST:

Facility ID:	19001188
Regulated By:	UTNKA
Regulated ID:	00050839
Cortese Code:	Not reported
SIC Code:	Not reported
Facility Phone:	8189882800
Mail To:	Not reported
Mailing Address:	P O BOX
Mailing Address 2:	Not reported
Mailing City,St,Zip:	VAN NUYS 914060000
Contact:	Not reported
Contact Phone:	Not reported
DUNs Number:	Not reported
NPDES Number:	Not reported
EPA ID:	Not reported
Comments:	Not reported
Status:	Active

CORTESE:

Name:	WESTERN COMMANDER, INC
Address:	16300 DAILY DR
City,State,Zip:	VAN NUYS, CA 91406
Region:	CORTESE
Envirostor Id:	Not reported
Global ID:	T0603702454
Site/Facility Type:	LUST CLEANUP SITE
Cleanup Status:	COMPLETED - CASE CLOSED
Status Date:	Not reported
Site Code:	Not reported
Latitude:	Not reported
Longitude:	Not reported
Owner:	Not reported
Enf Type:	Not reported
Swat R:	Not reported
Flag:	active
Order No:	Not reported
Waste Discharge System No:	Not reported
Effective Date:	Not reported
Region 2:	Not reported
WID Id:	Not reported
Solid Waste Id No:	Not reported
Waste Management Uit Name:	Not reported
File Name:	Active Open

EMI:

Name:	GE ENGINE SERVICES - CORP AVIATION INC
Address:	16300 DAILY DR
City,State,Zip:	VAN NUYS, CA 91406
Year:	2002
County Code:	19
Air Basin:	SC
Facility ID:	116396
Air District Name:	SC

THE JET CENTER (Continued) **1000403072**

SIC Code:	4581
Air District Name:	SOUTH COAST AQMD
Community Health Air Pollution Info System:	Not reported
Consolidated Emission Reporting Rule:	Not reported
Total Organic Hydrocarbon Gases Tons/Yr:	2
Reactive Organic Gases Tons/Yr:	1
Carbon Monoxide Emissions Tons/Yr:	1
NOX - Oxides of Nitrogen Tons/Yr:	0
SOX - Oxides of Sulphur Tons/Yr:	0
Particulate Matter Tons/Yr:	0
Part. Matter 10 Micrometers and Smllr Tons/Yr:	0

Name:	GE ENGINE SERVICES - CORP AVIATION INC
Address:	16300 DAILY DR
City,State,Zip:	VAN NUYS, CA 91406
Year:	2003
County Code:	19
Air Basin:	SC
Facility ID:	116396
Air District Name:	SC
SIC Code:	4581
Air District Name:	SOUTH COAST AQMD
Community Health Air Pollution Info System:	Not reported
Consolidated Emission Reporting Rule:	Not reported
Total Organic Hydrocarbon Gases Tons/Yr:	2
Reactive Organic Gases Tons/Yr:	1
Carbon Monoxide Emissions Tons/Yr:	1
NOX - Oxides of Nitrogen Tons/Yr:	0
SOX - Oxides of Sulphur Tons/Yr:	0
Particulate Matter Tons/Yr:	0
Part. Matter 10 Micrometers and Smllr Tons/Yr:	0

Name:	GE ENGINE SERVICES - CORP AVIATION INC
Address:	16300 DAILY DR
City,State,Zip:	VAN NUYS, CA 91406
Year:	2004
County Code:	19
Air Basin:	SC
Facility ID:	116396
Air District Name:	SC
SIC Code:	4581
Air District Name:	SOUTH COAST AQMD
Community Health Air Pollution Info System:	Not reported
Consolidated Emission Reporting Rule:	Not reported
Total Organic Hydrocarbon Gases Tons/Yr:	1.8509431
Reactive Organic Gases Tons/Yr:	1.24
Carbon Monoxide Emissions Tons/Yr:	0.67083
NOX - Oxides of Nitrogen Tons/Yr:	0.1048
SOX - Oxides of Sulphur Tons/Yr:	0.007203
Particulate Matter Tons/Yr:	0.00605
Part. Matter 10 Micrometers and Smllr Tons/Yr:	0

HIST CORTESE:

edr_fname:	WESTERN COMMANDER, INC
edr_fadd1:	16300 DAILY
City,State,Zip:	VAN NUYS, CA 91406
Region:	CORTESE

THE JET CENTER (Continued) **1000403072**

Facility County Code: 19
Reg By: LTNKA
Reg Id: 914061770

HWTS:
Name: THE JET CENTER
Address: 16300 DAILY DR
Address 2: Not reported
City,State,Zip: VAN NUYS, CA 91406
EPA ID: CAD981637416
Inactive Date: Not reported
Create Date: 07/03/1987
Last Act Date: Not reported
Mailing Name: Not reported
Mailing Address: 111 E FIRST ST RM 600
Mailing Address 2: Not reported
Mailing City,State,Zip: LOS ANGELES, CA 900120000
Owner Name: CITY OF LA DEPT OF GENERAL SVS
Owner Address: 111 E 1ST ST RM 600
Owner Address 2: Not reported
Owner City,State,Zip: LOS ANGELES, CA 900123678
Owner Phone: Not reported
Owner Fax: Not reported
Contact Name: EMMANUEL AMESI
Contact Address: 111 E FIRST STREET, ROOM 600
Contact Address 2: Not reported
City,State,Zip: LOS ANGELES, CA 90012
Contact Phone: Not reported
Contact Fax: Not reported
Facility Status: Active
Facility Type: PERMANENT
Category: FEDERAL
Latitude: 34.216837
Longitude: -118.486325

NAICS:
EPA ID: CAD981637416
Create Date: 2012-12-04 14:34:43.930
NAICS Code: 811121
NAICS Description: Automotive Body, Paint, and Interior Repair and Maintenance
Issued EPA ID Date: 1987-07-03 00:00:00
Inactive Date: Not reported
Facility Name: THE JET CENTER
Facility Address: 16300 DAILY DR
Facility Address 2: Not reported
Facility City: VAN NUYS
Facility County: Not reported
Facility State: CA
Facility Zip: 914060000

HAZNET:
Name: THE JET CENTER
Address: 16300 DAILY DR
Address 2: Not reported
City,State,Zip: VAN NUYS, CA 914060000
Contact: EMMANUEL AMESI

THE JET CENTER (Continued) **1000403072**

Telephone: 2139783798
Mailing Name: Not reported
Mailing Address: 111 E FIRST ST RM 600

Year: 2017
Gepaid: CAD981637416
TSD EPA ID: CAT080013352
CA Waste Code: 133 - Aqueous solution with total organic residues 10 percent or more
Disposal Method: H039 - Other Recovery Of Reclamation For Reuse Including Acid Regeneration, Organics Recovery Ect
Tons: 8.34

Year: 2003
Gepaid: CAD981637416
TSD EPA ID: HAHQ36045257
CA Waste Code: 352 - Other organic solids
Disposal Method: -
Tons: 0.1655

Year: 2003
Gepaid: CAD981637416
TSD EPA ID: HAHQ36045257
CA Waste Code: 121 - Alkaline solution (pH >= 12.5) with metals
Disposal Method: -
Tons: 0.4805

Year: 2003
Gepaid: CAD981637416
TSD EPA ID: HAHQ36045257
CA Waste Code: 213 - Hydrocarbon solvents (benzene, hexane, Stoddard, Etc.)
Disposal Method: -
Tons: 0.4365

Year: 2003
Gepaid: CAD981637416
TSD EPA ID: HAHQ36045257
CA Waste Code: 331 - Off-specification, aged or surplus organics
Disposal Method: D99 - Disposal, Other
Tons: 0.092

Year: 2003
Gepaid: CAD981637416
TSD EPA ID: HAHQ36045257
CA Waste Code: 135 - Unspecified aqueous solution
Disposal Method: -
Tons: 1.389

Year: 2003
Gepaid: CAD981637416
TSD EPA ID: HAHQ36045257
CA Waste Code: 135 - Unspecified aqueous solution
Disposal Method: D99 - Disposal, Other
Tons: 0.2205

Year: 2003
Gepaid: CAD981637416
TSD EPA ID: HAHQ36045257

THE JET CENTER (Continued) **1000403072**

CA Waste Code:	134 - Aqueous solution with total organic residues less than 10 percent
Disposal Method:	-
Tons:	Not reported
Year:	2003
Gepaid:	CAD981637416
TSD EPA ID:	HAHQ36045257
CA Waste Code:	214 - Unspecified solvent mixture
Disposal Method:	D99 - Disposal, Other
Tons:	0.3725
Year:	2003
Gepaid:	CAD981637416
TSD EPA ID:	HAHQ36045257
CA Waste Code:	134 - Aqueous solution with total organic residues less than 10 percent
Disposal Method:	D99 - Disposal, Other
Tons:	0.4835

Click this hyperlink while viewing on your computer to access
176 additional CA HAZNET: record(s) in the EDR Site Report.

Additional Info:

Year:	2017
Gen EPA ID:	CAD981637416
Shipment Date:	20170302
Creation Date:	5/19/2017 18:30:21
Receipt Date:	20170303
Manifest ID:	009712145FLE
Trans EPA ID:	CAT080016116
Trans Name:	NIETO AND SONS TRUCKING INC
Trans 2 EPA ID:	Not reported
Trans 2 Name:	Not reported
TSDF EPA ID:	CAT080013352
Trans Name:	DEMENNO KERDOON
TSDF Alt EPA ID:	Not reported
TSDF Alt Name:	Not reported
Waste Code Description:	133 - Aqueous solution with 10% or more total organic residues
RCRA Code:	Not reported
Meth Code:	H039 - Other Recovery Of Reclamation For Reuse Including Acid Regeneration, Organics Recovery Ect
Quantity Tons:	1.251
Waste Quantity:	300
Quantity Unit:	G
Additional Code 1:	Not reported
Additional Code 2:	Not reported
Additional Code 3:	Not reported
Additional Code 4:	Not reported
Additional Code 5:	Not reported
Shipment Date:	20170222
Creation Date:	3/28/2019 9:26:33
Receipt Date:	20170223
Manifest ID:	009712132FLE

THE JET CENTER (Continued) **1000403072**

Trans EPA ID:	CAT080016116
Trans Name:	NIETO AND SONS TRUCKING, INC.
Trans 2 EPA ID:	Not reported
Trans 2 Name:	Not reported
TSDF EPA ID:	CAT080013352
Trans Name:	DEMENNO/KERDOON
TSDF Alt EPA ID:	Not reported
TSDF Alt Name:	Not reported
Waste Code Description:	133 - Aqueous solution with 10% or more total organic residues
RCRA Code:	Not reported
Meth Code:	H039 - Other Recovery Of Reclamation For Reuse Including Acid Regeneration, Organics Recovery Ect
Quantity Tons:	7.089
Waste Quantity:	1700
Quantity Unit:	G
Additional Code 1:	Not reported
Additional Code 2:	Not reported
Additional Code 3:	Not reported
Additional Code 4:	Not reported
Additional Code 5:	Not reported

Additional Info:

Year:	2003
Gen EPA ID:	CAD981637416
Shipment Date:	Not reported
Creation Date:	Not reported
Receipt Date:	Not reported
Manifest ID:	21835565
Trans EPA ID:	TNR000009183
Trans Name:	Not reported
Trans 2 EPA ID:	Not reported
Trans 2 Name:	Not reported
TSDF EPA ID:	CAD044429835
Trans Name:	Not reported
TSDF Alt EPA ID:	HAHQ36045257
TSDF Alt Name:	Not reported
Waste Code Description:	352 - Other organic solids
RCRA Code:	Not reported
Meth Code:	- Not reported
Quantity Tons:	0.023
Waste Quantity:	46
Quantity Unit:	P
Additional Code 1:	Not reported
Additional Code 2:	Not reported
Additional Code 3:	Not reported
Additional Code 4:	Not reported
Additional Code 5:	Not reported
Shipment Date:	Not reported
Creation Date:	Not reported
Receipt Date:	Not reported
Manifest ID:	21835565
Trans EPA ID:	TNR000009183
Trans Name:	Not reported
Trans 2 EPA ID:	Not reported
Trans 2 Name:	Not reported

THE JET CENTER (Continued) **1000403072**

TSDF EPA ID:	CAD044429835
Trans Name:	Not reported
TSDF Alt EPA ID:	HAHQ36045257
TSDF Alt Name:	Not reported
Waste Code Description:	352 - Other organic solids
RCRA Code:	Not reported
Meth Code:	- Not reported
Quantity Tons:	0.01
Waste Quantity:	20
Quantity Unit:	P
Additional Code 1:	Not reported
Additional Code 2:	Not reported
Additional Code 3:	Not reported
Additional Code 4:	Not reported
Additional Code 5:	Not reported
Shipment Date:	Not reported
Creation Date:	Not reported
Receipt Date:	Not reported
Manifest ID:	21835565
Trans EPA ID:	TNR000009183
Trans Name:	Not reported
Trans 2 EPA ID:	Not reported
Trans 2 Name:	Not reported
TSDF EPA ID:	CAD044429835
Trans Name:	Not reported
TSDF Alt EPA ID:	HAHQ36045257
TSDF Alt Name:	Not reported
Waste Code Description:	213 - Hydrocarbon solvents (benzene, hexane, Stoddard, etc.
RCRA Code:	D001
Meth Code:	- Not reported
Quantity Tons:	0.2265
Waste Quantity:	453
Quantity Unit:	P
Additional Code 1:	Not reported
Additional Code 2:	Not reported
Additional Code 3:	Not reported
Additional Code 4:	Not reported
Additional Code 5:	Not reported
Shipment Date:	20031103
Creation Date:	8/9/2004 8:46:56
Receipt Date:	20031104
Manifest ID:	22911049
Trans EPA ID:	TNR000009183
Trans Name:	MS CARRIERS
Trans 2 EPA ID:	Not reported
Trans 2 Name:	Not reported
TSDF EPA ID:	CAD044429835
Trans Name:	TERIS - WILMINGTON
TSDF Alt EPA ID:	HAHQ36045257
TSDF Alt Name:	Not reported
Waste Code Description:	214 - Unspecified solvent mixture
RCRA Code:	D001
Meth Code:	D99 - Disposal, Other
Quantity Tons:	0.3725
Waste Quantity:	745

THE JET CENTER (Continued) **1000403072**

Quantity Unit:	P
Additional Code 1:	Not reported
Additional Code 2:	Not reported
Additional Code 3:	Not reported
Additional Code 4:	Not reported
Additional Code 5:	Not reported
Shipment Date:	20031103
Creation Date:	8/9/2004 8:46:56
Receipt Date:	20031104
Manifest ID:	22911049
Trans EPA ID:	TNR000009183
Trans Name:	MS CARRIERS
Trans 2 EPA ID:	Not reported
Trans 2 Name:	Not reported
TSDF EPA ID:	CAD044429835
Trans Name:	TERIS - WILMINGTON
TSDF Alt EPA ID:	HAHQ36045257
TSDF Alt Name:	Not reported
Waste Code Description:	331 - Off-specification, aged, or surplus organics
RCRA Code:	D001
Meth Code:	D99 - Disposal, Other
Quantity Tons:	0.092
Waste Quantity:	184
Quantity Unit:	P
Additional Code 1:	Not reported
Additional Code 2:	Not reported
Additional Code 3:	Not reported
Additional Code 4:	Not reported
Additional Code 5:	Not reported
Shipment Date:	20031103
Creation Date:	8/9/2004 8:46:56
Receipt Date:	20031104
Manifest ID:	22911049
Trans EPA ID:	TNR000009183
Trans Name:	MS CARRIERS
Trans 2 EPA ID:	Not reported
Trans 2 Name:	Not reported
TSDF EPA ID:	CAD044429835
Trans Name:	TERIS - WILMINGTON
TSDF Alt EPA ID:	HAHQ36045257
TSDF Alt Name:	Not reported
Waste Code Description:	134 - Aqueous solution with <10% total organic residues
RCRA Code:	D001
Meth Code:	D99 - Disposal, Other
Quantity Tons:	0.4835
Waste Quantity:	967
Quantity Unit:	P
Additional Code 1:	Not reported
Additional Code 2:	Not reported
Additional Code 3:	Not reported
Additional Code 4:	Not reported
Additional Code 5:	Not reported
Shipment Date:	20031103
Creation Date:	8/9/2004 8:46:56

THE JET CENTER (Continued) **1000403072**

Receipt Date:	20031104
Manifest ID:	22911049
Trans EPA ID:	TNR000009183
Trans Name:	MS CARRIERS
Trans 2 EPA ID:	Not reported
Trans 2 Name:	Not reported
TSDF EPA ID:	CAD044429835
Trans Name:	TERIS - WILMINGTON
TSDF Alt EPA ID:	HAHQ36045257
TSDF Alt Name:	Not reported
Waste Code Description:	135 - Unspecified aqueous solution
RCRA Code:	D001
Meth Code:	D99 - Disposal, Other
Quantity Tons:	0.2205
Waste Quantity:	441
Quantity Unit:	P
Additional Code 1:	Not reported
Additional Code 2:	Not reported
Additional Code 3:	Not reported
Additional Code 4:	Not reported
Additional Code 5:	Not reported

Shipment Date:	20030807
Creation Date:	7/29/2004 7:44:50
Receipt Date:	20030807
Manifest ID:	22308563
Trans EPA ID:	TXR000050930
Trans Name:	Not reported
Trans 2 EPA ID:	Not reported
Trans 2 Name:	Not reported
TSDF EPA ID:	CAT080013352
Trans Name:	Not reported
TSDF Alt EPA ID:	CAT080013352
TSDF Alt Name:	Not reported
Waste Code Description:	222 - Oil/water separation sludge
RCRA Code:	Not reported
Meth Code:	R01 - Recycler
Quantity Tons:	3.23175
Waste Quantity:	775
Quantity Unit:	G
Additional Code 1:	Not reported
Additional Code 2:	Not reported
Additional Code 3:	Not reported
Additional Code 4:	Not reported
Additional Code 5:	Not reported

Shipment Date:	20030625
Creation Date:	5/19/2004 11:00:04
Receipt Date:	Not reported
Manifest ID:	21835565
Trans EPA ID:	TNR000009183
Trans Name:	Not reported
Trans 2 EPA ID:	Not reported
Trans 2 Name:	Not reported
TSDF EPA ID:	CAD044429835
Trans Name:	Not reported
TSDF Alt EPA ID:	HAHQ36045257

THE JET CENTER (Continued) **1000403072**

TSDF Alt Name:	Not reported
Waste Code Description:	352 - Other organic solids
RCRA Code:	D007
Meth Code:	- Not reported
Quantity Tons:	0.0385
Waste Quantity:	77
Quantity Unit:	P
Additional Code 1:	Not reported
Additional Code 2:	Not reported
Additional Code 3:	Not reported
Additional Code 4:	Not reported
Additional Code 5:	Not reported
Shipment Date:	20030625
Creation Date:	5/19/2004 11:00:04
Receipt Date:	Not reported
Manifest ID:	21835565
Trans EPA ID:	TNR000009183
Trans Name:	Not reported
Trans 2 EPA ID:	Not reported
Trans 2 Name:	Not reported
TSDF EPA ID:	CAD044429835
Trans Name:	Not reported
TSDF Alt EPA ID:	HAHQ36045257
TSDF Alt Name:	Not reported
Waste Code Description:	135 - Unspecified aqueous solution
RCRA Code:	D001
Meth Code:	- Not reported
Quantity Tons:	0.386
Waste Quantity:	772
Quantity Unit:	P
Additional Code 1:	Not reported
Additional Code 2:	Not reported
Additional Code 3:	Not reported
Additional Code 4:	Not reported
Additional Code 5:	Not reported

Additional Info:

Year:	2002
Gen EPA ID:	CAD981637416
Shipment Date:	Not reported
Creation Date:	Not reported
Receipt Date:	Not reported
Manifest ID:	20157676
Trans EPA ID:	OKD981588791
Trans Name:	Not reported
Trans 2 EPA ID:	Not reported
Trans 2 Name:	Not reported
TSDF EPA ID:	CAD044429835
Trans Name:	Not reported
TSDF Alt EPA ID:	Not reported
TSDF Alt Name:	Not reported
Waste Code Description:	352 - Other organic solids
RCRA Code:	F002
Meth Code:	D99 - Disposal, Other
Quantity Tons:	0.01

THE JET CENTER (Continued) **1000403072**

Waste Quantity:	20
Quantity Unit:	P
Additional Code 1:	Not reported
Additional Code 2:	Not reported
Additional Code 3:	Not reported
Additional Code 4:	Not reported
Additional Code 5:	Not reported
Shipment Date:	Not reported
Creation Date:	Not reported
Receipt Date:	Not reported
Manifest ID:	21405845
Trans EPA ID:	OKD981588791
Trans Name:	Not reported
Trans 2 EPA ID:	Not reported
Trans 2 Name:	Not reported
TSDF EPA ID:	CAD044429835
Trans Name:	Not reported
TSDF Alt EPA ID:	Not reported
TSDF Alt Name:	Not reported
Waste Code Description:	352 - Other organic solids
RCRA Code:	Not reported
Meth Code:	- Not reported
Quantity Tons:	0.0185
Waste Quantity:	37
Quantity Unit:	P
Additional Code 1:	Not reported
Additional Code 2:	Not reported
Additional Code 3:	Not reported
Additional Code 4:	Not reported
Additional Code 5:	Not reported
Shipment Date:	Not reported
Creation Date:	Not reported
Receipt Date:	Not reported
Manifest ID:	21405845
Trans EPA ID:	OKD981588791
Trans Name:	Not reported
Trans 2 EPA ID:	Not reported
Trans 2 Name:	Not reported
TSDF EPA ID:	CAD044429835
Trans Name:	Not reported
TSDF Alt EPA ID:	Not reported
TSDF Alt Name:	Not reported
Waste Code Description:	352 - Other organic solids
RCRA Code:	D007
Meth Code:	- Not reported
Quantity Tons:	0.091
Waste Quantity:	182
Quantity Unit:	P
Additional Code 1:	Not reported
Additional Code 2:	Not reported
Additional Code 3:	Not reported
Additional Code 4:	Not reported
Additional Code 5:	Not reported
Shipment Date:	Not reported

THE JET CENTER (Continued) **1000403072**

Creation Date:	Not reported
Receipt Date:	Not reported
Manifest ID:	21830713
Trans EPA ID:	OKD981588791
Trans Name:	Not reported
Trans 2 EPA ID:	Not reported
Trans 2 Name:	Not reported
TSDF EPA ID:	CAD044429835
Trans Name:	Not reported
TSDF Alt EPA ID:	Not reported
TSDF Alt Name:	Not reported
Waste Code Description:	352 - Other organic solids
RCRA Code:	Not reported
Meth Code:	D99 - Disposal, Other
Quantity Tons:	0.0415
Waste Quantity:	83
Quantity Unit:	P
Additional Code 1:	Not reported
Additional Code 2:	Not reported
Additional Code 3:	Not reported
Additional Code 4:	Not reported
Additional Code 5:	Not reported

Shipment Date:	Not reported
Creation Date:	Not reported
Receipt Date:	Not reported
Manifest ID:	20157676
Trans EPA ID:	OKD981588791
Trans Name:	Not reported
Trans 2 EPA ID:	Not reported
Trans 2 Name:	Not reported
TSDF EPA ID:	CAD044429835
Trans Name:	Not reported
TSDF Alt EPA ID:	Not reported
TSDF Alt Name:	Not reported
Waste Code Description:	134 - Aqueous solution with <10% total organic residues
RCRA Code:	D006
Meth Code:	D99 - Disposal, Other
Quantity Tons:	0.019
Waste Quantity:	38
Quantity Unit:	P
Additional Code 1:	Not reported
Additional Code 2:	Not reported
Additional Code 3:	Not reported
Additional Code 4:	Not reported
Additional Code 5:	Not reported

Shipment Date:	Not reported
Creation Date:	Not reported
Receipt Date:	Not reported
Manifest ID:	20157676
Trans EPA ID:	OKD981588791
Trans Name:	Not reported
Trans 2 EPA ID:	Not reported
Trans 2 Name:	Not reported
TSDF EPA ID:	CAD044429835
Trans Name:	Not reported

THE JET CENTER (Continued) **1000403072**

TSDF Alt EPA ID:	Not reported
TSDF Alt Name:	Not reported
Waste Code Description:	135 - Unspecified aqueous solution
RCRA Code:	D001
Meth Code:	D99 - Disposal, Other
Quantity Tons:	0.571
Waste Quantity:	1142
Quantity Unit:	P
Additional Code 1:	Not reported
Additional Code 2:	Not reported
Additional Code 3:	Not reported
Additional Code 4:	Not reported
Additional Code 5:	Not reported
Shipment Date:	Not reported
Creation Date:	Not reported
Receipt Date:	Not reported
Manifest ID:	21830713
Trans EPA ID:	OKD981588791
Trans Name:	Not reported
Trans 2 EPA ID:	Not reported
Trans 2 Name:	Not reported
TSDF EPA ID:	CAD044429835
Trans Name:	Not reported
TSDF Alt EPA ID:	Not reported
TSDF Alt Name:	Not reported
Waste Code Description:	331 - Off-specification, aged, or surplus organics
RCRA Code:	D001
Meth Code:	D99 - Disposal, Other
Quantity Tons:	0.058
Waste Quantity:	116
Quantity Unit:	P
Additional Code 1:	Not reported
Additional Code 2:	Not reported
Additional Code 3:	Not reported
Additional Code 4:	Not reported
Additional Code 5:	Not reported
Shipment Date:	Not reported
Creation Date:	Not reported
Receipt Date:	Not reported
Manifest ID:	20157676
Trans EPA ID:	OKD981588791
Trans Name:	Not reported
Trans 2 EPA ID:	Not reported
Trans 2 Name:	Not reported
TSDF EPA ID:	CAD044429835
Trans Name:	Not reported
TSDF Alt EPA ID:	Not reported
TSDF Alt Name:	Not reported
Waste Code Description:	352 - Other organic solids
RCRA Code:	Not reported
Meth Code:	D99 - Disposal, Other
Quantity Tons:	0.0355
Waste Quantity:	71
Quantity Unit:	P
Additional Code 1:	Not reported

THE JET CENTER (Continued) **1000403072**

Additional Code 2:	Not reported
Additional Code 3:	Not reported
Additional Code 4:	Not reported
Additional Code 5:	Not reported
Shipment Date:	20021119
Creation Date:	2/13/2003 18:31:35
Receipt Date:	20021121
Manifest ID:	22141000
Trans EPA ID:	SCR000075150
Trans Name:	Not reported
Trans 2 EPA ID:	Not reported
Trans 2 Name:	Not reported
TSDF EPA ID:	CAT000613893
Trans Name:	Not reported
TSDF Alt EPA ID:	Not reported
TSDF Alt Name:	Not reported
Waste Code Description:	134 - Aqueous solution with <10% total organic residues
RCRA Code:	Not reported
Meth Code:	H01 - Transfer Station
Quantity Tons:	0.126
Waste Quantity:	30
Quantity Unit:	G
Additional Code 1:	Not reported
Additional Code 2:	Not reported
Additional Code 3:	Not reported
Additional Code 4:	Not reported
Additional Code 5:	Not reported
Shipment Date:	20021010
Creation Date:	2/18/2003 18:31:24
Receipt Date:	20021014
Manifest ID:	99301463
Trans EPA ID:	OKD981588791
Trans Name:	Not reported
Trans 2 EPA ID:	Not reported
Trans 2 Name:	Not reported
TSDF EPA ID:	CAD044429835
Trans Name:	Not reported
TSDF Alt EPA ID:	Not reported
TSDF Alt Name:	Not reported
Waste Code Description:	221 - Waste oil and mixed oil
RCRA Code:	D001
Meth Code:	D99 - Disposal, Other
Quantity Tons:	0.2275
Waste Quantity:	455
Quantity Unit:	P
Additional Code 1:	Not reported
Additional Code 2:	Not reported
Additional Code 3:	Not reported
Additional Code 4:	Not reported
Additional Code 5:	Not reported

Additional Info:

Year:	2001
Gen EPA ID:	CAD981637416

THE JET CENTER (Continued) **1000403072**

Shipment Date:	20011127
Creation Date:	Not reported
Receipt Date:	Not reported
Manifest ID:	21406011
Trans EPA ID:	OKD981588791
Trans Name:	Not reported
Trans 2 EPA ID:	Not reported
Trans 2 Name:	Not reported
TSDF EPA ID:	CAD044429835
Trans Name:	Not reported
TSDF Alt EPA ID:	CAD044429835
TSDF Alt Name:	Not reported
Waste Code Description:	- Not reported
RCRA Code:	Not reported
Meth Code:	D99 - Disposal, Other
Quantity Tons:	0.0195
Waste Quantity:	39
Quantity Unit:	P
Additional Code 1:	Not reported
Additional Code 2:	Not reported
Additional Code 3:	Not reported
Additional Code 4:	Not reported
Additional Code 5:	Not reported

Shipment Date:	20011127
Creation Date:	2/20/2002 0:00:00
Receipt Date:	20011130
Manifest ID:	21406011
Trans EPA ID:	OKD981588791
Trans Name:	Not reported
Trans 2 EPA ID:	Not reported
Trans 2 Name:	Not reported
TSDF EPA ID:	CAD044429835
Trans Name:	Not reported
TSDF Alt EPA ID:	CAD044429835
TSDF Alt Name:	Not reported
Waste Code Description:	343 - Unspecified organic liquid mixture
RCRA Code:	D001
Meth Code:	R01 - Recycler
Quantity Tons:	0.416
Waste Quantity:	832
Quantity Unit:	P
Additional Code 1:	Not reported
Additional Code 2:	Not reported
Additional Code 3:	Not reported
Additional Code 4:	Not reported
Additional Code 5:	Not reported

Shipment Date:	20011127
Creation Date:	2/20/2002 0:00:00
Receipt Date:	20011130
Manifest ID:	21406011
Trans EPA ID:	OKD981588791
Trans Name:	Not reported
Trans 2 EPA ID:	Not reported
Trans 2 Name:	Not reported
TSDF EPA ID:	CAD044429835

THE JET CENTER (Continued) **1000403072**

Trans Name:	Not reported
TSDF Alt EPA ID:	CAD044429835
TSDF Alt Name:	Not reported
Waste Code Description:	214 - Unspecified solvent mixture
RCRA Code:	D001
Meth Code:	D99 - Disposal, Other
Quantity Tons:	0.197
Waste Quantity:	394
Quantity Unit:	P
Additional Code 1:	Not reported
Additional Code 2:	Not reported
Additional Code 3:	Not reported
Additional Code 4:	Not reported
Additional Code 5:	Not reported
Shipment Date:	20011127
Creation Date:	2/20/2002 0:00:00
Receipt Date:	20011130
Manifest ID:	21406011
Trans EPA ID:	OKD981588791
Trans Name:	Not reported
Trans 2 EPA ID:	Not reported
Trans 2 Name:	Not reported
TSDF EPA ID:	CAD044429835
Trans Name:	Not reported
TSDF Alt EPA ID:	CAD044429835
TSDF Alt Name:	Not reported
Waste Code Description:	791 - Liquids with pH < 2 792 Liquids with pH < 2 with metals
RCRA Code:	D002
Meth Code:	D99 - Disposal, Other
Quantity Tons:	0.0905
Waste Quantity:	181
Quantity Unit:	P
Additional Code 1:	Not reported
Additional Code 2:	Not reported
Additional Code 3:	Not reported
Additional Code 4:	Not reported
Additional Code 5:	Not reported
Shipment Date:	20011127
Creation Date:	Not reported
Receipt Date:	Not reported
Manifest ID:	21406011
Trans EPA ID:	OKD981588791
Trans Name:	Not reported
Trans 2 EPA ID:	Not reported
Trans 2 Name:	Not reported
TSDF EPA ID:	CAD044429835
Trans Name:	Not reported
TSDF Alt EPA ID:	CAD044429835
TSDF Alt Name:	Not reported
Waste Code Description:	- Not reported
RCRA Code:	Not reported
Meth Code:	D99 - Disposal, Other
Quantity Tons:	0.0485
Waste Quantity:	97
Quantity Unit:	P

THE JET CENTER (Continued) **1000403072**

Additional Code 1:	Not reported
Additional Code 2:	Not reported
Additional Code 3:	Not reported
Additional Code 4:	Not reported
Additional Code 5:	Not reported
Shipment Date:	20011127
Creation Date:	2/20/2002 0:00:00
Receipt Date:	20011130
Manifest ID:	21406011
Trans EPA ID:	OKD981588791
Trans Name:	Not reported
Trans 2 EPA ID:	Not reported
Trans 2 Name:	Not reported
TSDF EPA ID:	CAD044429835
Trans Name:	Not reported
TSDF Alt EPA ID:	CAD044429835
TSDF Alt Name:	Not reported
Waste Code Description:	221 - Waste oil and mixed oil
RCRA Code:	D001
Meth Code:	R01 - Recycler
Quantity Tons:	0.4285
Waste Quantity:	857
Quantity Unit:	P
Additional Code 1:	Not reported
Additional Code 2:	Not reported
Additional Code 3:	Not reported
Additional Code 4:	Not reported
Additional Code 5:	Not reported
Shipment Date:	20011127
Creation Date:	Not reported
Receipt Date:	Not reported
Manifest ID:	21406011
Trans EPA ID:	OKD981588791
Trans Name:	Not reported
Trans 2 EPA ID:	Not reported
Trans 2 Name:	Not reported
TSDF EPA ID:	CAD044429835
Trans Name:	Not reported
TSDF Alt EPA ID:	CAD044429835
TSDF Alt Name:	Not reported
Waste Code Description:	- Not reported
RCRA Code:	D007
Meth Code:	D99 - Disposal, Other
Quantity Tons:	0.097
Waste Quantity:	194
Quantity Unit:	P
Additional Code 1:	Not reported
Additional Code 2:	Not reported
Additional Code 3:	Not reported
Additional Code 4:	Not reported
Additional Code 5:	Not reported
Shipment Date:	20011127
Creation Date:	Not reported
Receipt Date:	Not reported

THE JET CENTER (Continued) **1000403072**

Manifest ID:	21406011
Trans EPA ID:	OKD981588791
Trans Name:	Not reported
Trans 2 EPA ID:	Not reported
Trans 2 Name:	Not reported
TSDF EPA ID:	CAD044429835
Trans Name:	Not reported
TSDF Alt EPA ID:	CAD044429835
TSDF Alt Name:	Not reported
Waste Code Description:	- Not reported
RCRA Code:	D001
Meth Code:	D99 - Disposal, Other
Quantity Tons:	0.5745
Waste Quantity:	1149
Quantity Unit:	P
Additional Code 1:	Not reported
Additional Code 2:	Not reported
Additional Code 3:	Not reported
Additional Code 4:	Not reported
Additional Code 5:	Not reported

Shipment Date:	20011126
Creation Date:	1/16/2002 0:00:00
Receipt Date:	20011129
Manifest ID:	21318077
Trans EPA ID:	SCR000075150
Trans Name:	Not reported
Trans 2 EPA ID:	Not reported
Trans 2 Name:	Not reported
TSDF EPA ID:	CAT000613893
Trans Name:	Not reported
TSDF Alt EPA ID:	Not reported
TSDF Alt Name:	Not reported
Waste Code Description:	134 - Aqueous solution with <10% total organic residues
RCRA Code:	D039
Meth Code:	H01 - Transfer Station
Quantity Tons:	0.1932
Waste Quantity:	46
Quantity Unit:	G
Additional Code 1:	Not reported
Additional Code 2:	Not reported
Additional Code 3:	Not reported
Additional Code 4:	Not reported
Additional Code 5:	Not reported

Shipment Date:	20011029
Creation Date:	12/17/2001 0:00:00
Receipt Date:	20011031
Manifest ID:	21373078
Trans EPA ID:	SCR000075150
Trans Name:	Not reported
Trans 2 EPA ID:	Not reported
Trans 2 Name:	Not reported
TSDF EPA ID:	CAT000613893
Trans Name:	Not reported
TSDF Alt EPA ID:	CAT000613893
TSDF Alt Name:	Not reported

THE JET CENTER (Continued) **1000403072**

Waste Code Description:	134 - Aqueous solution with <10% total organic residues
RCRA Code:	D006
Meth Code:	H01 - Transfer Station
Quantity Tons:	0.168
Waste Quantity:	40
Quantity Unit:	G
Additional Code 1:	Not reported
Additional Code 2:	Not reported
Additional Code 3:	Not reported
Additional Code 4:	Not reported
Additional Code 5:	Not reported

Additional Info:

Year:	2000
Gen EPA ID:	CAD981637416
Shipment Date:	20001213
Creation Date:	3/22/2001 0:00:00
Receipt Date:	20001216
Manifest ID:	20418775
Trans EPA ID:	MAD039322250
Trans Name:	Not reported
Trans 2 EPA ID:	Not reported
Trans 2 Name:	Not reported
TSDF EPA ID:	NED981723513
Trans Name:	Not reported
TSDF Alt EPA ID:	Not reported
TSDF Alt Name:	Not reported
Waste Code Description:	343 - Unspecified organic liquid mixture
RCRA Code:	D001
Meth Code:	T03 - Treatment, Incineration
Quantity Tons:	0.7785
Waste Quantity:	1557
Quantity Unit:	P
Additional Code 1:	Not reported
Additional Code 2:	Not reported
Additional Code 3:	Not reported
Additional Code 4:	Not reported
Additional Code 5:	Not reported
Shipment Date:	20001213
Creation Date:	Not reported
Receipt Date:	Not reported
Manifest ID:	20418775
Trans EPA ID:	MAD039322250
Trans Name:	Not reported
Trans 2 EPA ID:	Not reported
Trans 2 Name:	Not reported
TSDF EPA ID:	NED981723513
Trans Name:	Not reported
TSDF Alt EPA ID:	Not reported
TSDF Alt Name:	Not reported
Waste Code Description:	- Not reported
RCRA Code:	Not reported
Meth Code:	- Not reported
Quantity Tons:	0.186
Waste Quantity:	372

THE JET CENTER (Continued) **1000403072**

Quantity Unit:	P
Additional Code 1:	Not reported
Additional Code 2:	Not reported
Additional Code 3:	Not reported
Additional Code 4:	Not reported
Additional Code 5:	Not reported
Shipment Date:	20001213
Creation Date:	3/22/2001 0:00:00
Receipt Date:	20001216
Manifest ID:	20418775
Trans EPA ID:	MAD039322250
Trans Name:	Not reported
Trans 2 EPA ID:	Not reported
Trans 2 Name:	Not reported
TSDF EPA ID:	NED981723513
Trans Name:	Not reported
TSDF Alt EPA ID:	Not reported
TSDF Alt Name:	Not reported
Waste Code Description:	221 - Waste oil and mixed oil
RCRA Code:	D001
Meth Code:	T03 - Treatment, Incineration
Quantity Tons:	0.2245
Waste Quantity:	449
Quantity Unit:	P
Additional Code 1:	Not reported
Additional Code 2:	Not reported
Additional Code 3:	Not reported
Additional Code 4:	Not reported
Additional Code 5:	Not reported
Shipment Date:	20001213
Creation Date:	3/22/2001 0:00:00
Receipt Date:	20001216
Manifest ID:	20418775
Trans EPA ID:	MAD039322250
Trans Name:	Not reported
Trans 2 EPA ID:	Not reported
Trans 2 Name:	Not reported
TSDF EPA ID:	NED981723513
Trans Name:	Not reported
TSDF Alt EPA ID:	Not reported
TSDF Alt Name:	Not reported
Waste Code Description:	133 - Aqueous solution with 10% or more total organic residues
RCRA Code:	F001
Meth Code:	T03 - Treatment, Incineration
Quantity Tons:	0.3535
Waste Quantity:	707
Quantity Unit:	P
Additional Code 1:	Not reported
Additional Code 2:	Not reported
Additional Code 3:	Not reported
Additional Code 4:	Not reported
Additional Code 5:	Not reported
Shipment Date:	20001213
Creation Date:	3/22/2001 0:00:00

THE JET CENTER (Continued) **1000403072**

Receipt Date:	20001216
Manifest ID:	20418775
Trans EPA ID:	MAD039322250
Trans Name:	Not reported
Trans 2 EPA ID:	Not reported
Trans 2 Name:	Not reported
TSDF EPA ID:	NED981723513
Trans Name:	Not reported
TSDF Alt EPA ID:	Not reported
TSDF Alt Name:	Not reported
Waste Code Description:	352 - Other organic solids
RCRA Code:	D007
Meth Code:	T03 - Treatment, Incineration
Quantity Tons:	0.072
Waste Quantity:	144
Quantity Unit:	P
Additional Code 1:	Not reported
Additional Code 2:	Not reported
Additional Code 3:	Not reported
Additional Code 4:	Not reported
Additional Code 5:	Not reported

Shipment Date:	20001208
Creation Date:	3/5/2001 0:00:00
Receipt Date:	20001213
Manifest ID:	20419800
Trans EPA ID:	SCR000075150
Trans Name:	Not reported
Trans 2 EPA ID:	SCR000074591
Trans 2 Name:	Not reported
TSDF EPA ID:	CAT000613893
Trans Name:	Not reported
TSDF Alt EPA ID:	CAT000613893
TSDF Alt Name:	Not reported
Waste Code Description:	134 - Aqueous solution with <10% total organic residues
RCRA Code:	D006
Meth Code:	H01 - Transfer Station
Quantity Tons:	0.1512
Waste Quantity:	36
Quantity Unit:	G
Additional Code 1:	Not reported
Additional Code 2:	Not reported
Additional Code 3:	Not reported
Additional Code 4:	Not reported
Additional Code 5:	Not reported

Shipment Date:	20001115
Creation Date:	1/9/2001 0:00:00
Receipt Date:	20001120
Manifest ID:	20285549
Trans EPA ID:	SCR000075150
Trans Name:	Not reported
Trans 2 EPA ID:	SCR000074591
Trans 2 Name:	Not reported
TSDF EPA ID:	CAT000613893
Trans Name:	Not reported
TSDF Alt EPA ID:	CAT000613893

THE JET CENTER (Continued) **1000403072**

TSDF Alt Name:	Not reported
Waste Code Description:	134 - Aqueous solution with <10% total organic residues
RCRA Code:	D039
Meth Code:	H01 - Transfer Station
Quantity Tons:	0.1764
Waste Quantity:	42
Quantity Unit:	G
Additional Code 1:	Not reported
Additional Code 2:	Not reported
Additional Code 3:	Not reported
Additional Code 4:	Not reported
Additional Code 5:	Not reported
Shipment Date:	20001025
Creation Date:	1/9/2001 0:00:00
Receipt Date:	20001028
Manifest ID:	20418681
Trans EPA ID:	MAD039322250
Trans Name:	Not reported
Trans 2 EPA ID:	Not reported
Trans 2 Name:	Not reported
TSDF EPA ID:	NED981723513
Trans Name:	Not reported
TSDF Alt EPA ID:	Not reported
TSDF Alt Name:	Not reported
Waste Code Description:	221 - Waste oil and mixed oil
RCRA Code:	D001
Meth Code:	T03 - Treatment, Incineration
Quantity Tons:	0.601
Waste Quantity:	1202
Quantity Unit:	P
Additional Code 1:	Not reported
Additional Code 2:	Not reported
Additional Code 3:	Not reported
Additional Code 4:	Not reported
Additional Code 5:	Not reported
Shipment Date:	20001025
Creation Date:	1/9/2001 0:00:00
Receipt Date:	20001028
Manifest ID:	20418681
Trans EPA ID:	MAD039322250
Trans Name:	Not reported
Trans 2 EPA ID:	Not reported
Trans 2 Name:	Not reported
TSDF EPA ID:	NED981723513
Trans Name:	Not reported
TSDF Alt EPA ID:	Not reported
TSDF Alt Name:	Not reported
Waste Code Description:	214 - Unspecified solvent mixture
RCRA Code:	F003
Meth Code:	T03 - Treatment, Incineration
Quantity Tons:	0.1875
Waste Quantity:	375
Quantity Unit:	P
Additional Code 1:	Not reported
Additional Code 2:	Not reported

THE JET CENTER (Continued) **1000403072**

Additional Code 3:	Not reported
Additional Code 4:	Not reported
Additional Code 5:	Not reported
Shipment Date:	20001025
Creation Date:	1/9/2001 0:00:00
Receipt Date:	20001028
Manifest ID:	20418681
Trans EPA ID:	MAD039322250
Trans Name:	Not reported
Trans 2 EPA ID:	Not reported
Trans 2 Name:	Not reported
TSDF EPA ID:	NED981723513
Trans Name:	Not reported
TSDF Alt EPA ID:	Not reported
TSDF Alt Name:	Not reported
Waste Code Description:	343 - Unspecified organic liquid mixture
RCRA Code:	D001
Meth Code:	T03 - Treatment, Incineration
Quantity Tons:	0.31
Waste Quantity:	620
Quantity Unit:	P
Additional Code 1:	Not reported
Additional Code 2:	Not reported
Additional Code 3:	Not reported
Additional Code 4:	Not reported
Additional Code 5:	Not reported

Additional Info:

Year:	1999
Gen EPA ID:	CAD981637416
Shipment Date:	19991229
Creation Date:	2/15/2000 0:00:00
Receipt Date:	19991229
Manifest ID:	99335930
Trans EPA ID:	CAT000624247
Trans Name:	Not reported
Trans 2 EPA ID:	Not reported
Trans 2 Name:	Not reported
TSDF EPA ID:	CAD008302903
Trans Name:	Not reported
TSDF Alt EPA ID:	Not reported
TSDF Alt Name:	Not reported
Waste Code Description:	133 - Aqueous solution with 10% or more total organic residues
RCRA Code:	Not reported
Meth Code:	R01 - Recycler
Quantity Tons:	5.6295
Waste Quantity:	1350
Quantity Unit:	G
Additional Code 1:	Not reported
Additional Code 2:	Not reported
Additional Code 3:	Not reported
Additional Code 4:	Not reported
Additional Code 5:	Not reported
Shipment Date:	19991222

THE JET CENTER (Continued) **1000403072**

Creation Date:	2/15/2000 0:00:00
Receipt Date:	19991229
Manifest ID:	99529147
Trans EPA ID:	ILD984908202
Trans Name:	Not reported
Trans 2 EPA ID:	SCD987574647
Trans 2 Name:	Not reported
TSDF EPA ID:	CAT000613893
Trans Name:	Not reported
TSDF Alt EPA ID:	CAT000613893
TSDF Alt Name:	Not reported
Waste Code Description:	134 - Aqueous solution with <10% total organic residues
RCRA Code:	D039
Meth Code:	H01 - Transfer Station
Quantity Tons:	0.2016
Waste Quantity:	48
Quantity Unit:	G
Additional Code 1:	Not reported
Additional Code 2:	Not reported
Additional Code 3:	Not reported
Additional Code 4:	Not reported
Additional Code 5:	Not reported

Shipment Date:	19991130
Creation Date:	1/19/2000 0:00:00
Receipt Date:	19991206
Manifest ID:	99528107
Trans EPA ID:	ILD984908202
Trans Name:	Not reported
Trans 2 EPA ID:	SCD987574647
Trans 2 Name:	Not reported
TSDF EPA ID:	CAT000613893
Trans Name:	Not reported
TSDF Alt EPA ID:	Not reported
TSDF Alt Name:	Not reported
Waste Code Description:	134 - Aqueous solution with <10% total organic residues
RCRA Code:	D039
Meth Code:	H01 - Transfer Station
Quantity Tons:	0.168
Waste Quantity:	40
Quantity Unit:	G
Additional Code 1:	Not reported
Additional Code 2:	Not reported
Additional Code 3:	Not reported
Additional Code 4:	Not reported
Additional Code 5:	Not reported

Shipment Date:	19991122
Creation Date:	Not reported
Receipt Date:	Not reported
Manifest ID:	99337808
Trans EPA ID:	NJD080631369
Trans Name:	Not reported
Trans 2 EPA ID:	Not reported
Trans 2 Name:	Not reported
TSDF EPA ID:	CAD008302903
Trans Name:	Not reported

THE JET CENTER (Continued) **1000403072**

TSDF Alt EPA ID:	Not reported
TSDF Alt Name:	Not reported
Waste Code Description:	791 - Liquids with pH < 2 792 Liquids with pH < 2 with metals
RCRA Code:	D002
Meth Code:	H01 - Transfer Station
Quantity Tons:	0.6255
Waste Quantity:	150
Quantity Unit:	G
Additional Code 1:	Not reported
Additional Code 2:	Not reported
Additional Code 3:	Not reported
Additional Code 4:	Not reported
Additional Code 5:	Not reported
Shipment Date:	19991122
Creation Date:	Not reported
Receipt Date:	Not reported
Manifest ID:	99337808
Trans EPA ID:	NJD080631369
Trans Name:	Not reported
Trans 2 EPA ID:	Not reported
Trans 2 Name:	Not reported
TSDF EPA ID:	CAD008302903
Trans Name:	Not reported
TSDF Alt EPA ID:	Not reported
TSDF Alt Name:	Not reported
Waste Code Description:	133 - Aqueous solution with 10% or more total organic residues
RCRA Code:	D001
Meth Code:	R01 - Recycler
Quantity Tons:	0.2
Waste Quantity:	400
Quantity Unit:	P
Additional Code 1:	Not reported
Additional Code 2:	Not reported
Additional Code 3:	Not reported
Additional Code 4:	Not reported
Additional Code 5:	Not reported
Shipment Date:	19991122
Creation Date:	Not reported
Receipt Date:	Not reported
Manifest ID:	99337808
Trans EPA ID:	NJD080631369
Trans Name:	Not reported
Trans 2 EPA ID:	Not reported
Trans 2 Name:	Not reported
TSDF EPA ID:	CAD008302903
Trans Name:	Not reported
TSDF Alt EPA ID:	Not reported
TSDF Alt Name:	Not reported
Waste Code Description:	352 - Other organic solids
RCRA Code:	Not reported
Meth Code:	R01 - Recycler
Quantity Tons:	0.075
Waste Quantity:	150
Quantity Unit:	P
Additional Code 1:	Not reported

THE JET CENTER (Continued) **1000403072**

Additional Code 2:	Not reported
Additional Code 3:	Not reported
Additional Code 4:	Not reported
Additional Code 5:	Not reported
Shipment Date:	19991122
Creation Date:	Not reported
Receipt Date:	Not reported
Manifest ID:	99337808
Trans EPA ID:	NJD080631369
Trans Name:	Not reported
Trans 2 EPA ID:	Not reported
Trans 2 Name:	Not reported
TSDF EPA ID:	CAD008302903
Trans Name:	Not reported
TSDF Alt EPA ID:	Not reported
TSDF Alt Name:	Not reported
Waste Code Description:	352 - Other organic solids
RCRA Code:	Not reported
Meth Code:	H01 - Transfer Station
Quantity Tons:	0.01
Waste Quantity:	20
Quantity Unit:	P
Additional Code 1:	Not reported
Additional Code 2:	Not reported
Additional Code 3:	Not reported
Additional Code 4:	Not reported
Additional Code 5:	Not reported
Shipment Date:	19991122
Creation Date:	Not reported
Receipt Date:	Not reported
Manifest ID:	99337808
Trans EPA ID:	NJD080631369
Trans Name:	Not reported
Trans 2 EPA ID:	Not reported
Trans 2 Name:	Not reported
TSDF EPA ID:	CAD008302903
Trans Name:	Not reported
TSDF Alt EPA ID:	Not reported
TSDF Alt Name:	Not reported
Waste Code Description:	791 - Liquids with pH < 2 792 Liquids with pH < 2 with metals
RCRA Code:	D002
Meth Code:	H01 - Transfer Station
Quantity Tons:	0.6255
Waste Quantity:	150
Quantity Unit:	G
Additional Code 1:	Not reported
Additional Code 2:	Not reported
Additional Code 3:	Not reported
Additional Code 4:	Not reported
Additional Code 5:	Not reported
Shipment Date:	19991122
Creation Date:	Not reported
Receipt Date:	Not reported
Manifest ID:	99337808

THE JET CENTER (Continued) **1000403072**

Trans EPA ID:	NJD080631369
Trans Name:	Not reported
Trans 2 EPA ID:	Not reported
Trans 2 Name:	Not reported
TSDF EPA ID:	CAD008302903
Trans Name:	Not reported
TSDF Alt EPA ID:	Not reported
TSDF Alt Name:	Not reported
Waste Code Description:	133 - Aqueous solution with 10% or more total organic residues
RCRA Code:	D001
Meth Code:	R01 - Recycler
Quantity Tons:	0.2
Waste Quantity:	400
Quantity Unit:	P
Additional Code 1:	Not reported
Additional Code 2:	Not reported
Additional Code 3:	Not reported
Additional Code 4:	Not reported
Additional Code 5:	Not reported

Shipment Date:	19991122
Creation Date:	Not reported
Receipt Date:	Not reported
Manifest ID:	99337808
Trans EPA ID:	NJD080631369
Trans Name:	Not reported
Trans 2 EPA ID:	Not reported
Trans 2 Name:	Not reported
TSDF EPA ID:	CAD008302903
Trans Name:	Not reported
TSDF Alt EPA ID:	Not reported
TSDF Alt Name:	Not reported
Waste Code Description:	352 - Other organic solids
RCRA Code:	Not reported
Meth Code:	R01 - Recycler
Quantity Tons:	0.075
Waste Quantity:	150
Quantity Unit:	P
Additional Code 1:	Not reported
Additional Code 2:	Not reported
Additional Code 3:	Not reported
Additional Code 4:	Not reported
Additional Code 5:	Not reported

Additional Info:

Year:	1998
Gen EPA ID:	CAD981637416

Shipment Date:	19981228
Creation Date:	Not reported
Receipt Date:	Not reported
Manifest ID:	98522860
Trans EPA ID:	NJD080631369
Trans Name:	Not reported
Trans 2 EPA ID:	Not reported
Trans 2 Name:	Not reported
TSDF EPA ID:	CAD008302903

THE JET CENTER (Continued) **1000403072**

Trans Name:	Not reported
TSDF Alt EPA ID:	Not reported
TSDF Alt Name:	Not reported
Waste Code Description:	133 - Aqueous solution with 10% or more total organic residues
RCRA Code:	F003
Meth Code:	- Not reported
Quantity Tons:	0.15
Waste Quantity:	300
Quantity Unit:	P
Additional Code 1:	Not reported
Additional Code 2:	Not reported
Additional Code 3:	Not reported
Additional Code 4:	Not reported
Additional Code 5:	Not reported

Shipment Date:	19981228
Creation Date:	Not reported
Receipt Date:	Not reported
Manifest ID:	98522860
Trans EPA ID:	NJD080631369
Trans Name:	Not reported
Trans 2 EPA ID:	Not reported
Trans 2 Name:	Not reported
TSDF EPA ID:	CAD008302903
Trans Name:	Not reported
TSDF Alt EPA ID:	Not reported
TSDF Alt Name:	Not reported
Waste Code Description:	133 - Aqueous solution with 10% or more total organic residues
RCRA Code:	F003
Meth Code:	- Not reported
Quantity Tons:	0.15
Waste Quantity:	300
Quantity Unit:	P
Additional Code 1:	Not reported
Additional Code 2:	Not reported
Additional Code 3:	Not reported
Additional Code 4:	Not reported
Additional Code 5:	Not reported

Shipment Date:	19981228
Creation Date:	4/20/1999 0:00:00
Receipt Date:	19981228
Manifest ID:	98522860
Trans EPA ID:	NJD080631369
Trans Name:	Not reported
Trans 2 EPA ID:	Not reported
Trans 2 Name:	Not reported
TSDF EPA ID:	CAD008302903
Trans Name:	Not reported
TSDF Alt EPA ID:	Not reported
TSDF Alt Name:	Not reported
Waste Code Description:	133 - Aqueous solution with 10% or more total organic residues
RCRA Code:	D002
Meth Code:	H01 - Transfer Station
Quantity Tons:	0.2085
Waste Quantity:	50
Quantity Unit:	G

THE JET CENTER (Continued) **1000403072**

Additional Code 1:	Not reported
Additional Code 2:	Not reported
Additional Code 3:	Not reported
Additional Code 4:	Not reported
Additional Code 5:	Not reported
Shipment Date:	19981228
Creation Date:	4/20/1999 0:00:00
Receipt Date:	19981228
Manifest ID:	98522860
Trans EPA ID:	NJD080631369
Trans Name:	Not reported
Trans 2 EPA ID:	Not reported
Trans 2 Name:	Not reported
TSDF EPA ID:	CAD008302903
Trans Name:	Not reported
TSDF Alt EPA ID:	Not reported
TSDF Alt Name:	Not reported
Waste Code Description:	791 - Liquids with pH < 2 792 Liquids with pH < 2 with metals
RCRA Code:	D002
Meth Code:	H01 - Transfer Station
Quantity Tons:	0.1042
Waste Quantity:	25
Quantity Unit:	G
Additional Code 1:	Not reported
Additional Code 2:	Not reported
Additional Code 3:	Not reported
Additional Code 4:	Not reported
Additional Code 5:	Not reported
Shipment Date:	19981228
Creation Date:	Not reported
Receipt Date:	Not reported
Manifest ID:	98522860
Trans EPA ID:	NJD080631369
Trans Name:	Not reported
Trans 2 EPA ID:	Not reported
Trans 2 Name:	Not reported
TSDF EPA ID:	CAD008302903
Trans Name:	Not reported
TSDF Alt EPA ID:	Not reported
TSDF Alt Name:	Not reported
Waste Code Description:	133 - Aqueous solution with 10% or more total organic residues
RCRA Code:	F003
Meth Code:	- Not reported
Quantity Tons:	0.15
Waste Quantity:	300
Quantity Unit:	P
Additional Code 1:	Not reported
Additional Code 2:	Not reported
Additional Code 3:	Not reported
Additional Code 4:	Not reported
Additional Code 5:	Not reported
Shipment Date:	19981228
Creation Date:	Not reported
Receipt Date:	Not reported

THE JET CENTER (Continued) **1000403072**

Manifest ID:	98522860
Trans EPA ID:	NJD080631369
Trans Name:	Not reported
Trans 2 EPA ID:	Not reported
Trans 2 Name:	Not reported
TSDF EPA ID:	CAD008302903
Trans Name:	Not reported
TSDF Alt EPA ID:	Not reported
TSDF Alt Name:	Not reported
Waste Code Description:	133 - Aqueous solution with 10% or more total organic residues
RCRA Code:	F003
Meth Code:	- Not reported
Quantity Tons:	0.15
Waste Quantity:	300
Quantity Unit:	P
Additional Code 1:	Not reported
Additional Code 2:	Not reported
Additional Code 3:	Not reported
Additional Code 4:	Not reported
Additional Code 5:	Not reported

Shipment Date:	19981223
Creation Date:	2/26/1999 0:00:00
Receipt Date:	19981230
Manifest ID:	98451731
Trans EPA ID:	ILD984908202
Trans Name:	Not reported
Trans 2 EPA ID:	SCD987574647
Trans 2 Name:	Not reported
TSDF EPA ID:	CAT000613893
Trans Name:	Not reported
TSDF Alt EPA ID:	Not reported
TSDF Alt Name:	Not reported
Waste Code Description:	134 - Aqueous solution with <10% total organic residues
RCRA Code:	D006
Meth Code:	H01 - Transfer Station
Quantity Tons:	0.2394
Waste Quantity:	57
Quantity Unit:	G
Additional Code 1:	Not reported
Additional Code 2:	Not reported
Additional Code 3:	Not reported
Additional Code 4:	Not reported
Additional Code 5:	Not reported

Shipment Date:	19981130
Creation Date:	1/21/1999 0:00:00
Receipt Date:	19981130
Manifest ID:	98305550
Trans EPA ID:	NJD080631369
Trans Name:	Not reported
Trans 2 EPA ID:	Not reported
Trans 2 Name:	Not reported
TSDF EPA ID:	CAD008302903
Trans Name:	Not reported
TSDF Alt EPA ID:	Not reported
TSDF Alt Name:	Not reported

THE JET CENTER (Continued) **1000403072**

Waste Code Description:	133 - Aqueous solution with 10% or more total organic residues
RCRA Code:	F001
Meth Code:	R01 - Recycler
Quantity Tons:	0.315
Waste Quantity:	630
Quantity Unit:	P
Additional Code 1:	Not reported
Additional Code 2:	Not reported
Additional Code 3:	Not reported
Additional Code 4:	Not reported
Additional Code 5:	Not reported
Shipment Date:	19981130
Creation Date:	1/21/1999 0:00:00
Receipt Date:	19981130
Manifest ID:	98305550
Trans EPA ID:	NJD080631369
Trans Name:	Not reported
Trans 2 EPA ID:	Not reported
Trans 2 Name:	Not reported
TSDF EPA ID:	CAD008302903
Trans Name:	Not reported
TSDF Alt EPA ID:	Not reported
TSDF Alt Name:	Not reported
Waste Code Description:	221 - Waste oil and mixed oil
RCRA Code:	D001
Meth Code:	R01 - Recycler
Quantity Tons:	0.19
Waste Quantity:	50
Quantity Unit:	G
Additional Code 1:	Not reported
Additional Code 2:	Not reported
Additional Code 3:	Not reported
Additional Code 4:	Not reported
Additional Code 5:	Not reported
Shipment Date:	19981026
Creation Date:	12/10/1998 0:00:00
Receipt Date:	19981026
Manifest ID:	98306279
Trans EPA ID:	NJD080631369
Trans Name:	Not reported
Trans 2 EPA ID:	Not reported
Trans 2 Name:	Not reported
TSDF EPA ID:	CAD008302903
Trans Name:	Not reported
TSDF Alt EPA ID:	Not reported
TSDF Alt Name:	Not reported
Waste Code Description:	221 - Waste oil and mixed oil
RCRA Code:	D001
Meth Code:	R01 - Recycler
Quantity Tons:	0.19
Waste Quantity:	50
Quantity Unit:	G
Additional Code 1:	Not reported
Additional Code 2:	Not reported
Additional Code 3:	Not reported

THE JET CENTER (Continued) **1000403072**

Additional Code 4:	Not reported
Additional Code 5:	Not reported

Additional Info:

Year:	1997
Gen EPA ID:	CAD981637416
Shipment Date:	19971218
Creation Date:	3/18/1998 0:00:00
Receipt Date:	Not reported
Manifest ID:	96885712
Trans EPA ID:	CAD982403198
Trans Name:	Not reported
Trans 2 EPA ID:	Not reported
Trans 2 Name:	Not reported
TSDF EPA ID:	CAD000088252
Trans Name:	Not reported
TSDF Alt EPA ID:	Not reported
TSDF Alt Name:	Not reported
Waste Code Description:	212 - Oxygenated solvents (acetone, butanol, ethyl acetate, etc.
RCRA Code:	D001
Meth Code:	- Not reported
Quantity Tons:	0.75
Waste Quantity:	1500
Quantity Unit:	P
Additional Code 1:	Not reported
Additional Code 2:	Not reported
Additional Code 3:	Not reported
Additional Code 4:	Not reported
Additional Code 5:	Not reported
Shipment Date:	19971218
Creation Date:	7/23/1998 0:00:00
Receipt Date:	19971223
Manifest ID:	96865712
Trans EPA ID:	CAD982403198
Trans Name:	Not reported
Trans 2 EPA ID:	Not reported
Trans 2 Name:	Not reported
TSDF EPA ID:	CAD000088252
Trans Name:	Not reported
TSDF Alt EPA ID:	Not reported
TSDF Alt Name:	Not reported
Waste Code Description:	212 - Oxygenated solvents (acetone, butanol, ethyl acetate, etc.
RCRA Code:	D001
Meth Code:	H01 - Transfer Station
Quantity Tons:	0.75
Waste Quantity:	1500
Quantity Unit:	P
Additional Code 1:	Not reported
Additional Code 2:	Not reported
Additional Code 3:	Not reported
Additional Code 4:	Not reported
Additional Code 5:	Not reported
Shipment Date:	19971010
Creation Date:	7/23/1998 0:00:00

THE JET CENTER (Continued) **1000403072**

Receipt Date:	19971013
Manifest ID:	96865622
Trans EPA ID:	CAD982440364
Trans Name:	Not reported
Trans 2 EPA ID:	Not reported
Trans 2 Name:	Not reported
TSDF EPA ID:	CAD000088252
Trans Name:	Not reported
TSDF Alt EPA ID:	CAD000088252
TSDF Alt Name:	Not reported
Waste Code Description:	212 - Oxygenated solvents (acetone, butanol, ethyl acetate, etc.
RCRA Code:	D001
Meth Code:	H01 - Transfer Station
Quantity Tons:	0.75
Waste Quantity:	1500
Quantity Unit:	P
Additional Code 1:	Not reported
Additional Code 2:	Not reported
Additional Code 3:	Not reported
Additional Code 4:	Not reported
Additional Code 5:	Not reported

Shipment Date:	19971010
Creation Date:	7/23/1998 0:00:00
Receipt Date:	19971013
Manifest ID:	96865622
Trans EPA ID:	CAD982440364
Trans Name:	Not reported
Trans 2 EPA ID:	Not reported
Trans 2 Name:	Not reported
TSDF EPA ID:	CAD000088252
Trans Name:	Not reported
TSDF Alt EPA ID:	CAD000088252
TSDF Alt Name:	Not reported
Waste Code Description:	212 - Oxygenated solvents (acetone, butanol, ethyl acetate, etc.
RCRA Code:	D001
Meth Code:	H01 - Transfer Station
Quantity Tons:	0.033
Waste Quantity:	10
Quantity Unit:	G
Additional Code 1:	Not reported
Additional Code 2:	Not reported
Additional Code 3:	Not reported
Additional Code 4:	Not reported
Additional Code 5:	Not reported

Shipment Date:	19971010
Creation Date:	7/23/1998 0:00:00
Receipt Date:	19971014
Manifest ID:	96865623
Trans EPA ID:	CAD982440364
Trans Name:	Not reported
Trans 2 EPA ID:	CAD028277036
Trans 2 Name:	Not reported
TSDF EPA ID:	CAT080013352
Trans Name:	Not reported
TSDF Alt EPA ID:	CAT080013352

THE JET CENTER (Continued) **1000403072**

TSDF Alt Name:	Not reported
Waste Code Description:	223 - Unspecified oil-containing waste
RCRA Code:	Not reported
Meth Code:	R01 - Recycler
Quantity Tons:	0.3336
Waste Quantity:	80
Quantity Unit:	G
Additional Code 1:	Not reported
Additional Code 2:	Not reported
Additional Code 3:	Not reported
Additional Code 4:	Not reported
Additional Code 5:	Not reported
Shipment Date:	19970918
Creation Date:	7/23/1998 0:00:00
Receipt Date:	19970923
Manifest ID:	96829153
Trans EPA ID:	CAD028277036
Trans Name:	Not reported
Trans 2 EPA ID:	Not reported
Trans 2 Name:	Not reported
TSDF EPA ID:	CAT080013352
Trans Name:	Not reported
TSDF Alt EPA ID:	CAT080013352
TSDF Alt Name:	Not reported
Waste Code Description:	223 - Unspecified oil-containing waste
RCRA Code:	Not reported
Meth Code:	R01 - Recycler
Quantity Tons:	0.1459
Waste Quantity:	35
Quantity Unit:	G
Additional Code 1:	Not reported
Additional Code 2:	Not reported
Additional Code 3:	Not reported
Additional Code 4:	Not reported
Additional Code 5:	Not reported
Shipment Date:	19970918
Creation Date:	7/23/1998 0:00:00
Receipt Date:	19970923
Manifest ID:	96829152
Trans EPA ID:	CAD028277036
Trans Name:	Not reported
Trans 2 EPA ID:	Not reported
Trans 2 Name:	Not reported
TSDF EPA ID:	CAD008252405
Trans Name:	Not reported
TSDF Alt EPA ID:	CAD008252405
TSDF Alt Name:	Not reported
Waste Code Description:	341 - Organic liquids (nonsolvents) with halogens
RCRA Code:	Not reported
Meth Code:	R01 - Recycler
Quantity Tons:	0.2085
Waste Quantity:	50
Quantity Unit:	G
Additional Code 1:	Not reported
Additional Code 2:	Not reported

THE JET CENTER (Continued) **1000403072**

Additional Code 3:	Not reported
Additional Code 4:	Not reported
Additional Code 5:	Not reported
Shipment Date:	19970918
Creation Date:	7/23/1998 0:00:00
Receipt Date:	19970923
Manifest ID:	96829153
Trans EPA ID:	CAD028277036
Trans Name:	Not reported
Trans 2 EPA ID:	Not reported
Trans 2 Name:	Not reported
TSDF EPA ID:	CAT080013352
Trans Name:	Not reported
TSDF Alt EPA ID:	CAT080013352
TSDF Alt Name:	Not reported
Waste Code Description:	133 - Aqueous solution with 10% or more total organic residues
RCRA Code:	Not reported
Meth Code:	R01 - Recycler
Quantity Tons:	0.1668
Waste Quantity:	40
Quantity Unit:	G
Additional Code 1:	Not reported
Additional Code 2:	Not reported
Additional Code 3:	Not reported
Additional Code 4:	Not reported
Additional Code 5:	Not reported
Shipment Date:	19970906
Creation Date:	5/20/1997 0:00:00
Receipt Date:	19960906
Manifest ID:	96035680
Trans EPA ID:	CAD981376213
Trans Name:	Not reported
Trans 2 EPA ID:	Not reported
Trans 2 Name:	Not reported
TSDF EPA ID:	CAT080013352
Trans Name:	Not reported
TSDF Alt EPA ID:	Not reported
TSDF Alt Name:	Not reported
Waste Code Description:	221 - Waste oil and mixed oil
RCRA Code:	Not reported
Meth Code:	R01 - Recycler
Quantity Tons:	2.09
Waste Quantity:	550
Quantity Unit:	G
Additional Code 1:	Not reported
Additional Code 2:	Not reported
Additional Code 3:	Not reported
Additional Code 4:	Not reported
Additional Code 5:	Not reported
Shipment Date:	19970814
Creation Date:	12/11/1997 0:00:00
Receipt Date:	19970815
Manifest ID:	96855012
Trans EPA ID:	CAD982440364

THE JET CENTER (Continued) **1000403072**

Trans Name:	Not reported
Trans 2 EPA ID:	Not reported
Trans 2 Name:	Not reported
TSDF EPA ID:	CAD982444481
Trans Name:	Not reported
TSDF Alt EPA ID:	Not reported
TSDF Alt Name:	Not reported
Waste Code Description:	352 - Other organic solids
RCRA Code:	D001
Meth Code:	H01 - Transfer Station
Quantity Tons:	0.875
Waste Quantity:	1750
Quantity Unit:	P
Additional Code 1:	Not reported
Additional Code 2:	Not reported
Additional Code 3:	Not reported
Additional Code 4:	Not reported
Additional Code 5:	Not reported

Additional Info:

Year:	1996
Gen EPA ID:	CAD981637416
Shipment Date:	19961212
Creation Date:	5/21/1997 0:00:00
Receipt Date:	19961212
Manifest ID:	96588143
Trans EPA ID:	CAD982440364
Trans Name:	Not reported
Trans 2 EPA ID:	Not reported
Trans 2 Name:	Not reported
TSDF EPA ID:	CAD000088252
Trans Name:	Not reported
TSDF Alt EPA ID:	Not reported
TSDF Alt Name:	Not reported
Waste Code Description:	352 - Other organic solids
RCRA Code:	D001
Meth Code:	H01 - Transfer Station
Quantity Tons:	0.3
Waste Quantity:	600
Quantity Unit:	P
Additional Code 1:	Not reported
Additional Code 2:	Not reported
Additional Code 3:	Not reported
Additional Code 4:	Not reported
Additional Code 5:	Not reported
Shipment Date:	19961212
Creation Date:	5/21/1997 0:00:00
Receipt Date:	19961212
Manifest ID:	96588143
Trans EPA ID:	CAD982440364
Trans Name:	Not reported
Trans 2 EPA ID:	Not reported
Trans 2 Name:	Not reported
TSDF EPA ID:	CAD000088252
Trans Name:	Not reported

THE JET CENTER (Continued) **1000403072**

TSDF Alt EPA ID:	Not reported
TSDF Alt Name:	Not reported
Waste Code Description:	135 - Unspecified aqueous solution
RCRA Code:	Not reported
Meth Code:	H01 - Transfer Station
Quantity Tons:	0.126
Waste Quantity:	30
Quantity Unit:	G
Additional Code 1:	Not reported
Additional Code 2:	Not reported
Additional Code 3:	Not reported
Additional Code 4:	Not reported
Additional Code 5:	Not reported
Shipment Date:	19961212
Creation Date:	5/21/1997 0:00:00
Receipt Date:	19961212
Manifest ID:	96588143
Trans EPA ID:	CAD982440364
Trans Name:	Not reported
Trans 2 EPA ID:	Not reported
Trans 2 Name:	Not reported
TSDF EPA ID:	CAD000088252
Trans Name:	Not reported
TSDF Alt EPA ID:	Not reported
TSDF Alt Name:	Not reported
Waste Code Description:	135 - Unspecified aqueous solution
RCRA Code:	Not reported
Meth Code:	H01 - Transfer Station
Quantity Tons:	0.231
Waste Quantity:	55
Quantity Unit:	G
Additional Code 1:	Not reported
Additional Code 2:	Not reported
Additional Code 3:	Not reported
Additional Code 4:	Not reported
Additional Code 5:	Not reported
Shipment Date:	19961212
Creation Date:	5/21/1997 0:00:00
Receipt Date:	19961212
Manifest ID:	96588143
Trans EPA ID:	CAD982440364
Trans Name:	Not reported
Trans 2 EPA ID:	Not reported
Trans 2 Name:	Not reported
TSDF EPA ID:	CAD000088252
Trans Name:	Not reported
TSDF Alt EPA ID:	Not reported
TSDF Alt Name:	Not reported
Waste Code Description:	123 - Unspecified alkaline solution
RCRA Code:	D002
Meth Code:	H01 - Transfer Station
Quantity Tons:	0.2293
Waste Quantity:	55
Quantity Unit:	G
Additional Code 1:	Not reported

THE JET CENTER (Continued) **1000403072**

Additional Code 2:	Not reported
Additional Code 3:	Not reported
Additional Code 4:	Not reported
Additional Code 5:	Not reported
Shipment Date:	19961118
Creation Date:	5/20/1997 0:00:00
Receipt Date:	19961120
Manifest ID:	96035940
Trans EPA ID:	CAD981376213
Trans Name:	Not reported
Trans 2 EPA ID:	Not reported
Trans 2 Name:	Not reported
TSDF EPA ID:	CAT080013352
Trans Name:	Not reported
TSDF Alt EPA ID:	Not reported
TSDF Alt Name:	Not reported
Waste Code Description:	221 - Waste oil and mixed oil
RCRA Code:	Not reported
Meth Code:	R01 - Recycler
Quantity Tons:	1.9
Waste Quantity:	500
Quantity Unit:	G
Additional Code 1:	Not reported
Additional Code 2:	Not reported
Additional Code 3:	Not reported
Additional Code 4:	Not reported
Additional Code 5:	Not reported
Shipment Date:	19961112
Creation Date:	5/20/1997 0:00:00
Receipt Date:	19961118
Manifest ID:	96343877
Trans EPA ID:	CAD028277036
Trans Name:	Not reported
Trans 2 EPA ID:	Not reported
Trans 2 Name:	Not reported
TSDF EPA ID:	CAD008252405
Trans Name:	Not reported
TSDF Alt EPA ID:	Not reported
TSDF Alt Name:	Not reported
Waste Code Description:	341 - Organic liquids (nonsolvents) with halogens
RCRA Code:	Not reported
Meth Code:	R01 - Recycler
Quantity Tons:	0.2293
Waste Quantity:	55
Quantity Unit:	G
Additional Code 1:	Not reported
Additional Code 2:	Not reported
Additional Code 3:	Not reported
Additional Code 4:	Not reported
Additional Code 5:	Not reported
Shipment Date:	19961112
Creation Date:	5/20/1997 0:00:00
Receipt Date:	19961115
Manifest ID:	96343876

THE JET CENTER (Continued) **1000403072**

Trans EPA ID:	CAD028277036
Trans Name:	Not reported
Trans 2 EPA ID:	CAD028277036
Trans 2 Name:	Not reported
TSDF EPA ID:	CAT080013352
Trans Name:	Not reported
TSDF Alt EPA ID:	Not reported
TSDF Alt Name:	Not reported
Waste Code Description:	223 - Unspecified oil-containing waste
RCRA Code:	Not reported
Meth Code:	R01 - Recycler
Quantity Tons:	0.1251
Waste Quantity:	30
Quantity Unit:	G
Additional Code 1:	Not reported
Additional Code 2:	Not reported
Additional Code 3:	Not reported
Additional Code 4:	Not reported
Additional Code 5:	Not reported

Shipment Date:	19961112
Creation Date:	5/20/1997 0:00:00
Receipt Date:	19961115
Manifest ID:	96343876
Trans EPA ID:	CAD028277036
Trans Name:	Not reported
Trans 2 EPA ID:	CAD028277036
Trans 2 Name:	Not reported
TSDF EPA ID:	CAT080013352
Trans Name:	Not reported
TSDF Alt EPA ID:	Not reported
TSDF Alt Name:	Not reported
Waste Code Description:	133 - Aqueous solution with 10% or more total organic residues
RCRA Code:	Not reported
Meth Code:	R01 - Recycler
Quantity Tons:	0.2085
Waste Quantity:	50
Quantity Unit:	G
Additional Code 1:	Not reported
Additional Code 2:	Not reported
Additional Code 3:	Not reported
Additional Code 4:	Not reported
Additional Code 5:	Not reported

Shipment Date:	19961015
Creation Date:	5/20/1997 0:00:00
Receipt Date:	19961018
Manifest ID:	96035836
Trans EPA ID:	CAD981376213
Trans Name:	Not reported
Trans 2 EPA ID:	Not reported
Trans 2 Name:	Not reported
TSDF EPA ID:	CAT080013352
Trans Name:	Not reported
TSDF Alt EPA ID:	Not reported
TSDF Alt Name:	Not reported
Waste Code Description:	221 - Waste oil and mixed oil

THE JET CENTER (Continued) **1000403072**

RCRA Code:	Not reported
Meth Code:	R01 - Recycler
Quantity Tons:	1.14
Waste Quantity:	300
Quantity Unit:	G
Additional Code 1:	Not reported
Additional Code 2:	Not reported
Additional Code 3:	Not reported
Additional Code 4:	Not reported
Additional Code 5:	Not reported
Shipment Date:	19961010
Creation Date:	5/20/1997 0:00:00
Receipt Date:	19961011
Manifest ID:	96189423
Trans EPA ID:	CAD982440364
Trans Name:	Not reported
Trans 2 EPA ID:	Not reported
Trans 2 Name:	Not reported
TSDF EPA ID:	CAD982444481
Trans Name:	Not reported
TSDF Alt EPA ID:	Not reported
TSDF Alt Name:	Not reported
Waste Code Description:	352 - Other organic solids
RCRA Code:	D001
Meth Code:	H01 - Transfer Station
Quantity Tons:	0.625
Waste Quantity:	1250
Quantity Unit:	P
Additional Code 1:	Not reported
Additional Code 2:	Not reported
Additional Code 3:	Not reported
Additional Code 4:	Not reported
Additional Code 5:	Not reported

Additional Info:

Year:	1995
Gen EPA ID:	CAD981637416
Shipment Date:	19951114
Creation Date:	7/26/1996 0:00:00
Receipt Date:	19951117
Manifest ID:	95464758
Trans EPA ID:	CAD982440364
Trans Name:	Not reported
Trans 2 EPA ID:	Not reported
Trans 2 Name:	Not reported
TSDF EPA ID:	CAD982444481
Trans Name:	Not reported
TSDF Alt EPA ID:	Not reported
TSDF Alt Name:	Not reported
Waste Code Description:	352 - Other organic solids
RCRA Code:	Not reported
Meth Code:	R01 - Recycler
Quantity Tons:	0.42
Waste Quantity:	840
Quantity Unit:	P

THE JET CENTER (Continued) **1000403072**

Additional Code 1:	Not reported
Additional Code 2:	Not reported
Additional Code 3:	Not reported
Additional Code 4:	Not reported
Additional Code 5:	Not reported
Shipment Date:	19951114
Creation Date:	7/26/1996 0:00:00
Receipt Date:	19951115
Manifest ID:	95464759
Trans EPA ID:	CAD982440364
Trans Name:	Not reported
Trans 2 EPA ID:	Not reported
Trans 2 Name:	Not reported
TSDF EPA ID:	CAD000088252
Trans Name:	Not reported
TSDF Alt EPA ID:	Not reported
TSDF Alt Name:	Not reported
Waste Code Description:	212 - Oxygenated solvents (acetone, butanol, ethyl acetate, etc.
RCRA Code:	D001
Meth Code:	H01 - Transfer Station
Quantity Tons:	0.1815
Waste Quantity:	55
Quantity Unit:	G
Additional Code 1:	Not reported
Additional Code 2:	Not reported
Additional Code 3:	Not reported
Additional Code 4:	Not reported
Additional Code 5:	Not reported
Shipment Date:	19951026
Creation Date:	7/26/1996 0:00:00
Receipt Date:	19951027
Manifest ID:	95585907
Trans EPA ID:	CAD981376213
Trans Name:	Not reported
Trans 2 EPA ID:	Not reported
Trans 2 Name:	Not reported
TSDF EPA ID:	CAT080013352
Trans Name:	Not reported
TSDF Alt EPA ID:	Not reported
TSDF Alt Name:	Not reported
Waste Code Description:	343 - Unspecified organic liquid mixture
RCRA Code:	D001
Meth Code:	R01 - Recycler
Quantity Tons:	0.51
Waste Quantity:	150
Quantity Unit:	G
Additional Code 1:	Not reported
Additional Code 2:	Not reported
Additional Code 3:	Not reported
Additional Code 4:	Not reported
Additional Code 5:	Not reported
Shipment Date:	19950817
Creation Date:	4/2/1996 0:00:00
Receipt Date:	19950817

THE JET CENTER (Continued) **1000403072**

Manifest ID:	95464441
Trans EPA ID:	CAD982440364
Trans Name:	Not reported
Trans 2 EPA ID:	Not reported
Trans 2 Name:	Not reported
TSDF EPA ID:	CAD000088252
Trans Name:	Not reported
TSDF Alt EPA ID:	CAD000088252
TSDF Alt Name:	Not reported
Waste Code Description:	212 - Oxygenated solvents (acetone, butanol, ethyl acetate, etc.
RCRA Code:	D001
Meth Code:	H01 - Transfer Station
Quantity Tons:	0.363
Waste Quantity:	110
Quantity Unit:	G
Additional Code 1:	Not reported
Additional Code 2:	Not reported
Additional Code 3:	Not reported
Additional Code 4:	Not reported
Additional Code 5:	Not reported

Shipment Date:	19950817
Creation Date:	4/2/1996 0:00:00
Receipt Date:	19950817
Manifest ID:	95464441
Trans EPA ID:	CAD982440364
Trans Name:	Not reported
Trans 2 EPA ID:	Not reported
Trans 2 Name:	Not reported
TSDF EPA ID:	CAD000088252
Trans Name:	Not reported
TSDF Alt EPA ID:	CAD000088252
TSDF Alt Name:	Not reported
Waste Code Description:	212 - Oxygenated solvents (acetone, butanol, ethyl acetate, etc.
RCRA Code:	D001
Meth Code:	H01 - Transfer Station
Quantity Tons:	0.363
Waste Quantity:	110
Quantity Unit:	G
Additional Code 1:	Not reported
Additional Code 2:	Not reported
Additional Code 3:	Not reported
Additional Code 4:	Not reported
Additional Code 5:	Not reported

Shipment Date:	19950817
Creation Date:	4/2/1996 0:00:00
Receipt Date:	19950818
Manifest ID:	95464444
Trans EPA ID:	CAD982440364
Trans Name:	Not reported
Trans 2 EPA ID:	Not reported
Trans 2 Name:	Not reported
TSDF EPA ID:	CAD982444481
Trans Name:	Not reported
TSDF Alt EPA ID:	Not reported
TSDF Alt Name:	Not reported

THE JET CENTER (Continued) **1000403072**

Waste Code Description:	352 - Other organic solids
RCRA Code:	Not reported
Meth Code:	R01 - Recycler
Quantity Tons:	0.5
Waste Quantity:	1000
Quantity Unit:	P
Additional Code 1:	Not reported
Additional Code 2:	Not reported
Additional Code 3:	Not reported
Additional Code 4:	Not reported
Additional Code 5:	Not reported
Shipment Date:	19950817
Creation Date:	4/2/1996 0:00:00
Receipt Date:	19950823
Manifest ID:	95464445
Trans EPA ID:	CAD982440364
Trans Name:	Not reported
Trans 2 EPA ID:	Not reported
Trans 2 Name:	Not reported
TSDF EPA ID:	CAD097030993
Trans Name:	Not reported
TSDF Alt EPA ID:	CAD097030993
TSDF Alt Name:	Not reported
Waste Code Description:	792 - Not reported
RCRA Code:	D002
Meth Code:	R01 - Recycler
Quantity Tons:	0.688
Waste Quantity:	165
Quantity Unit:	G
Additional Code 1:	Not reported
Additional Code 2:	Not reported
Additional Code 3:	Not reported
Additional Code 4:	Not reported
Additional Code 5:	Not reported
Shipment Date:	19950707
Creation Date:	4/2/1996 0:00:00
Receipt Date:	19950712
Manifest ID:	95585755
Trans EPA ID:	CAD981376213
Trans Name:	Not reported
Trans 2 EPA ID:	Not reported
Trans 2 Name:	Not reported
TSDF EPA ID:	CAT080013352
Trans Name:	Not reported
TSDF Alt EPA ID:	CAT080013352
TSDF Alt Name:	Not reported
Waste Code Description:	221 - Waste oil and mixed oil
RCRA Code:	Not reported
Meth Code:	R01 - Recycler
Quantity Tons:	0.38
Waste Quantity:	100
Quantity Unit:	G
Additional Code 1:	Not reported
Additional Code 2:	Not reported
Additional Code 3:	Not reported

THE JET CENTER (Continued) **1000403072**

Additional Code 4:	Not reported
Additional Code 5:	Not reported
Shipment Date:	19950629
Creation Date:	11/13/1995 0:00:00
Receipt Date:	19950707
Manifest ID:	95585750
Trans EPA ID:	CAD981376213
Trans Name:	Not reported
Trans 2 EPA ID:	CAD028277036
Trans 2 Name:	Not reported
TSDF EPA ID:	CAT080031628
Trans Name:	Not reported
TSDF Alt EPA ID:	CAT080031628
TSDF Alt Name:	Not reported
Waste Code Description:	221 - Waste oil and mixed oil
RCRA Code:	Not reported
Meth Code:	R01 - Recycler
Quantity Tons:	2.66
Waste Quantity:	700
Quantity Unit:	G
Additional Code 1:	Not reported
Additional Code 2:	Not reported
Additional Code 3:	Not reported
Additional Code 4:	Not reported
Additional Code 5:	Not reported
Shipment Date:	19950518
Creation Date:	4/2/1996 0:00:00
Receipt Date:	19950523
Manifest ID:	95309480
Trans EPA ID:	CAD982440364
Trans Name:	Not reported
Trans 2 EPA ID:	Not reported
Trans 2 Name:	Not reported
TSDF EPA ID:	CAD982444481
Trans Name:	Not reported
TSDF Alt EPA ID:	Not reported
TSDF Alt Name:	Not reported
Waste Code Description:	352 - Other organic solids
RCRA Code:	Not reported
Meth Code:	R01 - Recycler
Quantity Tons:	1
Waste Quantity:	2000
Quantity Unit:	P
Additional Code 1:	Not reported
Additional Code 2:	Not reported
Additional Code 3:	Not reported
Additional Code 4:	Not reported
Additional Code 5:	Not reported

LOS ANGELES HM:

Name:	CITY OF LA - DEPT OF AIRPORTS
Address:	16300 DAILY DR
City,State,Zip:	VAN NUYS, CA 91406
Facility ID:	FA0017655
Last Run Date:	06/20/2023

THE JET CENTER (Continued) **1000403072**

Status: INACTIVE

CERS:
Name: WESTERN COMMANDER, INC
Address: 16300 DAILY DR
City,State,Zip: VAN NUYS, CA 91406
Site ID: 697061
CERS ID: T0603702454
CERS Description: Leaking Underground Storage Tank Cleanup Site

Affiliation:
Affiliation Type Desc: Local Agency Caseworker
Entity Name: ELOY LUNA - LOS ANGELES, CITY OF
Entity Title: Not reported
Affiliation Address: 200 North Main Street, Suite 1780
Affiliation City: LOS ANGELES
Affiliation State: CA
Affiliation Country: Not reported
Affiliation Zip: Not reported
Affiliation Phone: ,

Affiliation Type Desc: Regional Board Caseworker
Entity Name: YUE RONG - LOS ANGELES RWQCB (REGION 4)
Entity Title: Not reported
Affiliation Address: 320 W. 4TH ST., SUITE 200
Affiliation City: Los Angeles
Affiliation State: CA
Affiliation Country: Not reported
Affiliation Zip: Not reported
Affiliation Phone: ,

Name: GE ENGINE SERVICES - CORPORATE AVIATION,
Address: 16300 DAILY DRIVE
City,State,Zip: VAN NUYS, CA 91406-1205
Site ID: 469680
CERS ID: 110041982735
CERS Description: US EPA Air Emission Inventory System (EIS)

Affiliation:
Affiliation Type Desc: Local Agency Caseworker
Entity Name: ELOY LUNA LOS ANGELESNA CITY OF
Entity Title: Not reported
Affiliation Address: 200 NORTH MAIN STREETNA SUITE 1780
Affiliation City: LOSANGELES
Affiliation State: Not reported
Affiliation Country: Not reported
Affiliation Zip: Not reported
Affiliation Phone: ,

Affiliation Type Desc: Environmental Contact
Entity Name: TERESA VENEGAS
Entity Title: PRES AND CEO
Affiliation Address: 3203 LIGHTNING STSTE 108
Affiliation City: SANTAMARIA
Affiliation State: CA
Affiliation Country: Not reported
Affiliation Zip: Not reported

THE JET CENTER (Continued) **1000403072**

Affiliation Phone:	,
Affiliation Type Desc:	Public Contact
Entity Name:	ROBERT MAYS
Entity Title:	Not reported
Affiliation Address:	Not reported
Affiliation City:	Not reported
Affiliation State:	Not reported
Affiliation Country:	Not reported
Affiliation Zip:	Not reported
Affiliation Phone:	,
Affiliation Type Desc:	Regional Board Caseworker
Entity Name:	YUE RONG LOS ANGELES RWQCB REGN 4TH
Entity Title:	Not reported
Affiliation Address:	320 W 4TH ST NA SUITE 200
Affiliation City:	LOSANGELES
Affiliation State:	Not reported
Affiliation Country:	Not reported
Affiliation Zip:	Not reported
Affiliation Phone:	,

E28 **LAWA - VNY JET CENTER** **UST** **U004353869**
South **16300 DAILY DR** **N/A**
< 1/8 **VAN NUYS, CA 91406**
0.066 mi.
348 ft. **Site 7 of 7 in cluster E**

Relative: **Lower**
Actual: **793 ft.**

UST:

Name:	LAWA - VNY JET CENTER
Address:	16300 DAILY DR
City,State,Zip:	VAN NUYS, CA 91406
Facility ID:	FA0017655
Permitting Agency:	Los Angeles City Fire Department
CERSID:	10246636
Latitude:	34.2168000
Longitude:	-118.486300
Owner type:	Local Agency/District
Facility type:	Other
Num of inuse ust:	3512
Num of closed ust:	2
Num of oos ust:	0
Epa region:	9
Tribal lands:	No
Tank owner name:	City of LA- LA World Airports
Tank owner mailing address:	7301 WORLD WAY WEST RM 312
Tank owner mailing city:	Los Angeles
Tank owner mailing zip:	90045
Tank owner mailing state:	CA
Tank operator name:	Los Angeles World Airports - VNY Jet Center
Tank operator mailing address:	7301 WORLD WAY WEST RM 312
Tank operator mailing city:	Los Angeles
Tank operator mailing zip:	90045
Tank operator mailing state:	CA
Tankidnumber:	3
Tank status:	UST Removal
Tank configuration:	Stand Alone Tank

LAWA - VNY JET CENTER (Continued) **U004353869**

Tank closure date:	3/14/2017 12:00:00 AM
Tank installation date:	1/1/1997 12:00:00 AM
Tank num of compartments:	1
Tank contents:	Jet Fuel
Tank capacity gallons:	20000
Tank type:	Double Wall
Tank pc construction:	Fiberglass
Tank pwpiping construction:	Fiberglass
Tank piping type:	Conventional Suction
Tank piping construction:	Double Walled
Tank sacrificial anode:	No
Tank cp impressed current:	No
Tank cp shutoff:	Yes
Tank alarms:	Yes
Tank ball float:	No
Tank spill bucket:	Yes

Name:	LAWA - VNY JET CENTER
Address:	16300 DAILY DR
City,State,Zip:	VAN NUYS, CA 91406
Facility ID:	FA0017655
Permitting Agency:	Los Angeles City Fire Department
CERSID:	10246636
Latitude:	34.2168000
Longitude:	-118.486300
Owner type:	Local Agency/District
Facility type:	Other
Num of inuse ust:	3512
Num of closed ust:	2
Num of oos ust:	0
Epa region:	9
Tribal lands:	No
Tank owner name:	City of LA- LA World Airports
Tank owner mailing address:	7301 WORLD WAY WEST RM 312
Tank owner mailing city:	Los Angeles
Tank owner mailing zip:	90045
Tank owner mailing state:	CA
Tank operator name:	Los Angeles World Airports - VNY Jet Center
Tank operator mailing address:	7301 WORLD WAY WEST RM 312
Tank operator mailing city:	Los Angeles
Tank operator mailing zip:	90045
Tank operator mailing state:	CA
Tankidnumber:	4
Tank status:	UST Removal
Tank configuration:	Stand Alone Tank
Tank closure date:	3/14/2017 12:00:00 AM
Tank installation date:	1/1/1997 12:00:00 AM
Tank num of compartments:	1
Tank contents:	Jet Fuel
Tank capacity gallons:	20000
Tank type:	Double Wall
Tank pc construction:	Fiberglass
Tank pwpiping construction:	Fiberglass
Tank piping type:	Conventional Suction
Tank piping construction:	Double Walled
Tank sacrificial anode:	No
Tank cp impressed current:	No

LAWA - VNY JET CENTER (Continued) **U004353869**

Tank cp shutoff: Yes
Tank alarms: Yes
Tank ball float: No
Tank spill bucket: Yes

C29 **AVIALL SERVICES INC** **RCRA-SQG** **1007447292**
SE **8045 WOODLEY AVE** **CERS HAZ WASTE** **CAR000154724**
< 1/8 **VAN NUYS, CA 91406** **HWTS**
0.083 mi. **HAZNET**
439 ft. **Site 7 of 7 in cluster C** **HAZMAT LA**
CERS

Relative:
Lower

Actual:
793 ft.

RCRA Listings:

Date Form Received by Agency:	20040611
Handler Name:	Aviall Services Inc
Handler Address:	8045 WOODLEY AVE
Handler City,State,Zip:	VAN NUYS, CA 91406
EPA ID:	CAR000154724
Contact Name:	VICTOR M SOTELO
Contact Address:	8045 WOODLEY AVE
Contact City,State,Zip:	VAN NUYS, CA 91406
Contact Telephone:	818-781-7163
Contact Fax:	Not reported
Contact Email:	VSOTELO@AVIALL.COM
Contact Title:	Not reported
EPA Region:	09
Land Type:	Private
Federal Waste Generator Description:	Small Quantity Generator
Non-Notifier:	Not reported
Biennial Report Cycle:	Not reported
Accessibility:	Not reported
Active Site Indicator:	Handler Activities
State District Owner:	Not reported
State District:	Not reported
Mailing Address:	8045 WOODLEY AVE
Mailing City,State,Zip:	VAN NUYS, CA 91406
Owner Name:	Dean C Daily Ii Trustee
Owner Type:	Other
Operator Name:	Aviall Svcs Inc
Operator Type:	Other
Short-Term Generator Activity:	No
Importer Activity:	No
Mixed Waste Generator:	No
Transporter Activity:	No
Transfer Facility Activity:	No
Recycler Activity with Storage:	No
Small Quantity On-Site Burner Exemption:	No
Smelting Melting and Refining Furnace Exemption:	No
Underground Injection Control:	No
Off-Site Waste Receipt:	No
Universal Waste Indicator:	No
Universal Waste Destination Facility:	No
Federal Universal Waste:	No
Active Site State-Reg Handler:	---
Federal Facility Indicator:	Not reported
Hazardous Secondary Material Indicator:	N
Sub-Part K Indicator:	Not reported
2018 GPRA Permit Baseline:	Not on the Baseline

AVIALL SERVICES INC (Continued) **1007447292**

2018 GPRA Renewals Baseline:	Not on the Baseline
202 GPRA Corrective Action Baseline:	No
Subject to Corrective Action Universe:	No
Non-TSDFs Where RCRA CA has Been Imposed Universe:	No
Corrective Action Priority Ranking:	No NCAPS ranking
Environmental Control Indicator:	No
Institutional Control Indicator:	No
Human Exposure Controls Indicator:	N/A
Groundwater Controls Indicator:	N/A
Significant Non-Complier Universe:	No
Unaddressed Significant Non-Complier Universe:	No
Addressed Significant Non-Complier Universe:	No
Significant Non-Complier With a Compliance Schedule Universe:	No
Financial Assurance Required:	Not reported
Handler Date of Last Change:	20040701
Recognized Trader-Importer:	No
Recognized Trader-Exporter:	No
Importer of Spent Lead Acid Batteries:	No
Exporter of Spent Lead Acid Batteries:	No
Recycler Activity Without Storage:	No
Manifest Broker:	No
Sub-Part P Indicator:	No

Hazardous Waste Summary:

Waste Code:	D001
Waste Description:	Ignitable Waste
Waste Code:	D018
Waste Description:	Benzene
Waste Code:	D035
Waste Description:	Methyl Ethyl Ketone
Waste Code:	D036
Waste Description:	Nitrobenzene
Waste Code:	D038
Waste Description:	Pyridine
Waste Code:	D039
Waste Description:	Tetrachloroethylene
Waste Code:	D040
Waste Description:	Trichlorethylene
Waste Code:	F003
Waste Description:	The Following Spent Nonhalogenated Solvents: Xylene, Acetone, Ethyl Acetate, Ethyl Benzene, Ethyl Ether, Methyl Isobutyl Ketone, N-Butyl Alcohol, Cyclohexanone, And Methanol; All Spent Solvent Mixtures/Blends Containing, Before Use, Only The Above Spent Nonhalogenated Solvents; And All Spent Solvent Mixtures/Blends Containing, Before Use, One Or More Of The Above Nonhalogenated Solvents, And A Total Of Ten Percent Or More (By Volume) Of One Or More Of Those Solvents Listed In F001, F002, F004, And F005; And Still Bottoms From The Recovery Of These Spent Solvents And Spent Solvent Mixtures.

AVIALL SERVICES INC (Continued) **1007447292**

Waste Code: F005
Waste Description: The Following Spent Nonhalogenated Solvents: Toluene, Methyl Ethyl Ketone, Carbon Disulfide, Isobutanol, Pyridine, Benzene, 2-Ethoxyethanol, And 2-Nitropropane; All Spent Solvent Mixtures/Blends Containing, Before Use, A Total Of Ten Percent Or More (By Volume) Of One Or More Of The Above Nonhalogenated Solvents Or Those Solvents Listed In F001, F002, Or F004; And Still Bottoms From The Recovery Of These Spent Solvents And Spent Solvent Mixtures.

Handler - Owner Operator:
Owner/Operator Indicator: Operator
Owner/Operator Name: AVIALL SVCS INC
Legal Status: Other
Date Became Current: 20040402
Date Ended Current: Not reported
Owner/Operator Address: Not reported
Owner/Operator City,State,Zip: Not reported
Owner/Operator Telephone: Not reported
Owner/Operator Telephone Ext: Not reported
Owner/Operator Fax: Not reported
Owner/Operator Email: Not reported

Owner/Operator Indicator: Owner
Owner/Operator Name: DEAN C DAILY II TRUSTEE
Legal Status: Other
Date Became Current: 19700327
Date Ended Current: Not reported
Owner/Operator Address: 7647 MULHOLLAND DR
Owner/Operator City,State,Zip: LOS ANGELES, CA 90046
Owner/Operator Telephone: Not reported
Owner/Operator Telephone Ext: Not reported
Owner/Operator Fax: Not reported
Owner/Operator Email: Not reported

Historic Generators:
Receive Date: 20040611
Handler Name: AVIALL SERVICES INC
Federal Waste Generator Description: Small Quantity Generator
State District Owner: Not reported
Large Quantity Handler of Universal Waste: No
Recognized Trader Importer: No
Recognized Trader Exporter: No
Spent Lead Acid Battery Importer: No
Spent Lead Acid Battery Exporter: No
Current Record: Yes
Non Storage Recycler Activity: Not reported
Electronic Manifest Broker: Not reported

List of NAICS Codes and Descriptions:
NAICS Code: 336413
NAICS Description: OTHER AIRCRAFT PARTS AND AUXILIARY EQUIPMENT MANUFACTURING

Facility Has Received Notices of Violations:
Violations: No Violations Found

AVIALL SERVICES INC (Continued) **1007447292**

Evaluation Action Summary:
Evaluations: No Evaluations Found

CERS HAZ WASTE:
Name: BOEING DISTRIBUTION, INC.
Address: 8045 WOODLEY AVE
City,State,Zip: VAN NUYS, CA 91406
Site ID: 387359
CERS ID: 10259620
CERS Description: Hazardous Waste Generator

HWTS:
Name: BOEING DISTRIBUTION INC
Address: 8045 WOODLEY AVE
Address 2: Not reported
City,State,Zip: VAN NUYS, CA 91406
EPA ID: CAR000154724
Inactive Date: Not reported
Create Date: 12/30/2004
Last Act Date: Not reported
Mailing Name: Not reported
Mailing Address: 8045 WOODLEY AVE
Mailing Address 2: Not reported
Mailing City,State,Zip: VAN NUYS, CA 914061322
Owner Name: AVIALL SERVICES INC
Owner Address: 8045 WOODLEY AVE
Owner Address 2: Not reported
Owner City,State,Zip: VAN NUYS, CA 914061322
Owner Phone: Not reported
Owner Fax: Not reported
Contact Name: MARK SNOBERGER
Contact Address: 8045 WOODLEY AVE
Contact Address 2: Not reported
City,State,Zip: VAN NUYS, CA 91406
Contact Phone: Not reported
Contact Fax: Not reported
Facility Status: Active
Facility Type: PERMANENT
Category: FEDERAL
Latitude: 34.216815
Longitude: -118.483677

NAICS:
EPA ID: CAR000154724
Create Date: 2005-09-27 15:01:35.000
NAICS Code: 332912
NAICS Description: Fluid Power Valve and Hose Fitting Manufacturing
Issued EPA ID Date: 2004-12-30 14:43:03
Inactive Date: Not reported
Facility Name: BOEING DISTRIBUTION INC
Facility Address: 8045 WOODLEY AVE
Facility Address 2: Not reported
Facility City: VAN NUYS
Facility County: Not reported
Facility State: CA

AVIALL SERVICES INC (Continued) **1007447292**

Facility Zip: 914061259

HAZNET:
Name: BOEING DISTRIBUTION INC
Address: 8045 WOODLEY AVE
Address 2: Not reported
City,State,Zip: VAN NUYS, CA 914061259
Contact: MARK SNOBERGER
Telephone: 8187817163
Mailing Name: Not reported
Mailing Address: 8045 WOODLEY AVE

Year: 2021
Gepaid: CAR000154724
TSD EPA ID: CAD980675276
CA Waste Code: 135 - Unspecified aqueous solution
Disposal Method: H132 - Landfill Or Surface Impoundment That Will Be Closed As Landfill(To Include On-Site Treatment And/Or Stabilization)
Tons: 0.8

Year: 2021
Gepaid: CAR000154724
TSD EPA ID: CAT000613976
CA Waste Code: 213 - Hydrocarbon solvents (benzene, hexane, Stoddard, Etc.)
Disposal Method: H141 - Storage, Bulking, And/Or Transfer Off Site--No Treatment/Reovery (H010-H129) Or (H131-H135)
Tons: 3.14843

Year: 2021
Gepaid: CAR000154724
TSD EPA ID: NVT330010000
CA Waste Code: 551 - Laboratory waste chemicals
Disposal Method: H141 - Storage, Bulking, And/Or Transfer Off Site--No Treatment/Reovery (H010-H129) Or (H131-H135)
Tons: 0.08

Year: 2021
Gepaid: CAR000154724
TSD EPA ID: UTD981552177
CA Waste Code: 352 - Other organic solids
Disposal Method: H040 - Incineration--Thermal Destruction Other Than Use As A Fuel
Tons: 0.2

Year: 2021
Gepaid: CAR000154724
TSD EPA ID: UTD981552177
CA Waste Code: 551 - Laboratory waste chemicals
Disposal Method: H141 - Storage, Bulking, And/Or Transfer Off Site--No Treatment/Reovery (H010-H129) Or (H131-H135)
Tons: 0.3475

Year: 2021
Gepaid: CAR000154724
TSD EPA ID: NVT330010000
CA Waste Code: 551 - Laboratory waste chemicals
Disposal Method: H039 - Other Recovery Of Reclamation For Reuse Including Acid

AVIALL SERVICES INC (Continued) **1007447292**

	Regeneration, Organics Recovery Ect
Tons:	0.175
Year:	2021
Gepaid:	CAR000154724
TSD EPA ID:	NED981723513
CA Waste Code:	223 - Unspecified oil-containing waste
Disposal Method:	H040 - Incineration--Thermal Destruction Other Than Use As A Fuel
Tons:	0.2
Year:	2021
Gepaid:	CAR000154724
TSD EPA ID:	CAD044429835
CA Waste Code:	212 - Oxygenated solvents (acetone, butanol, ethyl acetate, etc.)
Disposal Method:	H141 - Storage, Bulking, And/Or Transfer Off Site--No Treatment/Reovery (H010-H129) Or (H131-H135)
Tons:	0.155
Year:	2021
Gepaid:	CAR000154724
TSD EPA ID:	CAD980675276
CA Waste Code:	141 - Off-specification, aged or surplus inorganics
Disposal Method:	H132 - Landfill Or Surface Impoundment That Will Be Closed As Landfill(To Include On-Site Treatment And/Or Stabilization)
Tons:	1.05
Year:	2020
Gepaid:	CAR000154724
TSD EPA ID:	UTD981552177
CA Waste Code:	352 - Other organic solids
Disposal Method:	H040 - Incineration--Thermal Destruction Other Than Use As A Fuel
Tons:	0.3

Click this hyperlink while viewing on your computer to access
181 additional CA HAZNET: record(s) in the EDR Site Report.

Additional Info:

Year:	2021
Gen EPA ID:	CAR000154724
Shipment Date:	9/22/2020
Creation Date:	10/21/2020
Receipt Date:	10/1/2020
Manifest ID:	007212688SKS
Trans EPA ID:	TXR000081205
Trans Name:	Safety-Kleen Systems, Inc.
Trans 2 EPA ID:	MAD039322250
Trans 2 Name:	Clean Harbors Environmental Services, Inc.
TSDF EPA ID:	CAD044429835
Trans Name:	Clean Harbors Wilmington LLC
TSDF Alt EPA ID:	Not reported
TSDF Alt Name:	Not reported
Waste Code Description:	331 - Off-specification, aged, or surplus organics
RCRA Code:	Not reported
Meth Code:	H141 - Storage, Bulking, And/Or Transfer Off Site--No Treatment/Reovery (H010-H129) Or (H131-H135)

AVIALL SERVICES INC (Continued) **1007447292**

Quantity Tons:	0.005
Waste Quantity:	10
Quantity Unit:	P
Additional Code 1:	Not reported
Additional Code 2:	Not reported
Additional Code 3:	Not reported
Additional Code 4:	Not reported
Additional Code 5:	Not reported
Shipment Date:	9/22/2020
Creation Date:	10/29/2020
Receipt Date:	10/9/2020
Manifest ID:	007212687SKS
Trans EPA ID:	TXR000081205
Trans Name:	Safety-Kleen Systems, Inc.
Trans 2 EPA ID:	MAD039322250
Trans 2 Name:	Clean Harbors Environmental Services, Inc.
TSDF EPA ID:	NED981723513
Trans Name:	Clean Harbors Environmental Services, Inc.
TSDF Alt EPA ID:	Not reported
TSDF Alt Name:	Not reported
Waste Code Description:	212 - Oxygenated solvents (acetone, butanol, ethyl acetate, etc.
RCRA Code:	D001
Meth Code:	H040 - Incineration--Thermal Destruction Other Than Use As A Fuel
Quantity Tons:	0.005
Waste Quantity:	10
Quantity Unit:	P
Additional Code 1:	Not reported
Additional Code 2:	Not reported
Additional Code 3:	Not reported
Additional Code 4:	Not reported
Additional Code 5:	Not reported
Shipment Date:	9/22/2020
Creation Date:	10/29/2020
Receipt Date:	10/9/2020
Manifest ID:	007212687SKS
Trans EPA ID:	TXR000081205
Trans Name:	Safety-Kleen Systems, Inc.
Trans 2 EPA ID:	MAD039322250
Trans 2 Name:	Clean Harbors Environmental Services, Inc.
TSDF EPA ID:	NED981723513
Trans Name:	Clean Harbors Environmental Services, Inc.
TSDF Alt EPA ID:	Not reported
TSDF Alt Name:	Not reported
Waste Code Description:	331 - Off-specification, aged, or surplus organics
RCRA Code:	Not reported
Meth Code:	H040 - Incineration--Thermal Destruction Other Than Use As A Fuel
Quantity Tons:	0.05
Waste Quantity:	100
Quantity Unit:	P
Additional Code 1:	Not reported
Additional Code 2:	Not reported
Additional Code 3:	Not reported
Additional Code 4:	Not reported
Additional Code 5:	Not reported

AVIALL SERVICES INC (Continued) **1007447292**

Shipment Date:	9/22/2020
Creation Date:	11/12/2020
Receipt Date:	10/23/2020
Manifest ID:	007212689SKS
Trans EPA ID:	TXR000081205
Trans Name:	Safety-Kleen Systems, Inc.
Trans 2 EPA ID:	MAD039322250
Trans 2 Name:	Clean Harbors Environmental Services, Inc.
TSDF EPA ID:	COD991300484
Trans Name:	Clean Harbors Deer Trail LLC
TSDF Alt EPA ID:	Not reported
TSDF Alt Name:	Not reported
Waste Code Description:	331 - Off-specification, aged, or surplus organics
RCRA Code:	Not reported
Meth Code:	H141 - Storage, Bulking, And/Or Transfer Off Site--No Treatment/Reovery (H010-H129) Or (H131-H135)
Quantity Tons:	0.05
Waste Quantity:	100
Quantity Unit:	P
Additional Code 1:	Not reported
Additional Code 2:	Not reported
Additional Code 3:	Not reported
Additional Code 4:	Not reported
Additional Code 5:	Not reported

Shipment Date:	9/22/2020
Creation Date:	10/29/2020
Receipt Date:	10/9/2020
Manifest ID:	007212687SKS
Trans EPA ID:	TXR000081205
Trans Name:	Safety-Kleen Systems, Inc.
Trans 2 EPA ID:	MAD039322250
Trans 2 Name:	Clean Harbors Environmental Services, Inc.
TSDF EPA ID:	NED981723513
Trans Name:	Clean Harbors Environmental Services, Inc.
TSDF Alt EPA ID:	Not reported
TSDF Alt Name:	Not reported
Waste Code Description:	331 - Off-specification, aged, or surplus organics
RCRA Code:	Not reported
Meth Code:	H040 - Incineration--Thermal Destruction Other Than Use As A Fuel
Quantity Tons:	0.05
Waste Quantity:	100
Quantity Unit:	P
Additional Code 1:	Not reported
Additional Code 2:	Not reported
Additional Code 3:	Not reported
Additional Code 4:	Not reported
Additional Code 5:	Not reported

Shipment Date:	9/22/2020
Creation Date:	10/26/2020
Receipt Date:	10/6/2020
Manifest ID:	007212686SKS
Trans EPA ID:	TXR000081205
Trans Name:	Safety-Kleen Systems, Inc.
Trans 2 EPA ID:	MAD039322250
Trans 2 Name:	Clean Harbors Environmental Services, Inc.

AVIALL SERVICES INC (Continued) **1007447292**

TSDF EPA ID:	UTD981552177
Trans Name:	Clean Harbors Aragonite LLC
TSDF Alt EPA ID:	Not reported
TSDF Alt Name:	Not reported
Waste Code Description:	331 - Off-specification, aged, or surplus organics
RCRA Code:	D001,D035
Meth Code:	H040 - Incineration--Thermal Destruction Other Than Use As A Fuel
Quantity Tons:	0.2
Waste Quantity:	400
Quantity Unit:	P
Additional Code 1:	Not reported
Additional Code 2:	Not reported
Additional Code 3:	Not reported
Additional Code 4:	Not reported
Additional Code 5:	Not reported
Shipment Date:	9/18/2020
Creation Date:	10/22/2020
Receipt Date:	10/2/2020
Manifest ID:	007212666SKS
Trans EPA ID:	TXR000081205
Trans Name:	Safety-Kleen Systems, Inc.
Trans 2 EPA ID:	MAD039322250
Trans 2 Name:	Clean Harbors Environmental Services, Inc.
TSDF EPA ID:	CAD980675276
Trans Name:	Clean Harbors Buttonwillow LLC
TSDF Alt EPA ID:	Not reported
TSDF Alt Name:	Not reported
Waste Code Description:	141 - Off-specification, aged, or surplus inorganics
RCRA Code:	Not reported
Meth Code:	H132 - Landfill Or Surface Impoundment That Will Be Closed As Landfill(To Include On-Site Treatment And/Or Stabilization)
Quantity Tons:	0.15
Waste Quantity:	300
Quantity Unit:	P
Additional Code 1:	Not reported
Additional Code 2:	Not reported
Additional Code 3:	Not reported
Additional Code 4:	Not reported
Additional Code 5:	Not reported
Shipment Date:	9/18/2020
Creation Date:	10/26/2020
Receipt Date:	10/6/2020
Manifest ID:	007212667SKS
Trans EPA ID:	TXR000081205
Trans Name:	Safety-Kleen Systems, Inc.
Trans 2 EPA ID:	MAD039322250
Trans 2 Name:	Clean Harbors Environmental Services, Inc.
TSDF EPA ID:	UTD981552177
Trans Name:	Clean Harbors Aragonite LLC
TSDF Alt EPA ID:	Not reported
TSDF Alt Name:	Not reported
Waste Code Description:	352 - Other organic solids
RCRA Code:	D008,D035
Meth Code:	H040 - Incineration--Thermal Destruction Other Than Use As A Fuel
Quantity Tons:	0.05

AVIALL SERVICES INC (Continued) **1007447292**

Waste Quantity:	100
Quantity Unit:	P
Additional Code 1:	Not reported
Additional Code 2:	Not reported
Additional Code 3:	Not reported
Additional Code 4:	Not reported
Additional Code 5:	Not reported
Shipment Date:	9/15/2020
Creation Date:	10/13/2020
Receipt Date:	9/23/2020
Manifest ID:	007659974SKS
Trans EPA ID:	TXR000081205
Trans Name:	Safety-Kleen Systems, Inc.
Trans 2 EPA ID:	MAD039322250
Trans 2 Name:	Clean Harbors Environmental Services, Inc.
TSDF EPA ID:	CAD044429835
Trans Name:	Clean Harbors Wilmington LLC
TSDF Alt EPA ID:	Not reported
TSDF Alt Name:	Not reported
Waste Code Description:	212 - Oxygenated solvents (acetone, butanol, ethyl acetate, etc.
RCRA Code:	D001,D018,D035,
Meth Code:	H141 - Storage, Bulking, And/Or Transfer Off Site--No Treatment/Reovery (H010-H129) Or (H131-H135)
Quantity Tons:	0.025
Waste Quantity:	50
Quantity Unit:	P
Additional Code 1:	Not reported
Additional Code 2:	Not reported
Additional Code 3:	Not reported
Additional Code 4:	Not reported
Additional Code 5:	Not reported
Shipment Date:	9/15/2020
Creation Date:	10/13/2020
Receipt Date:	9/23/2020
Manifest ID:	007659973SKS
Trans EPA ID:	TXR000081205
Trans Name:	Safety-Kleen Systems, Inc.
Trans 2 EPA ID:	MAD039322250
Trans 2 Name:	Clean Harbors Environmental Services, Inc.
TSDF EPA ID:	CAT000613976
Trans Name:	Safety-Kleen Systems, Inc.
TSDF Alt EPA ID:	Not reported
TSDF Alt Name:	Not reported
Waste Code Description:	213 - Hydrocarbon solvents (benzene, hexane, Stoddard, etc.
RCRA Code:	D039
Meth Code:	H141 - Storage, Bulking, And/Or Transfer Off Site--No Treatment/Reovery (H010-H129) Or (H131-H135)
Quantity Tons:	0.39616
Waste Quantity:	95
Quantity Unit:	G
Additional Code 1:	Not reported
Additional Code 2:	Not reported
Additional Code 3:	Not reported
Additional Code 4:	Not reported
Additional Code 5:	Not reported

AVIALL SERVICES INC (Continued) **1007447292**

Additional Info:

Year:	2020
Gen EPA ID:	CAR000154724
Shipment Date:	9/22/2020
Creation Date:	10/29/2020
Receipt Date:	10/9/2020
Manifest ID:	007212687SKS
Trans EPA ID:	TXR000081205
Trans Name:	Safety-Kleen Systems, Inc.
Trans 2 EPA ID:	MAD039322250
Trans 2 Name:	Clean Harbors Environmental Services, Inc.
TSDF EPA ID:	NED981723513
Trans Name:	Clean Harbors Environmental Services, Inc.
TSDF Alt EPA ID:	Not reported
TSDF Alt Name:	Not reported
Waste Code Description:	331 - Off-specification, aged, or surplus organics
RCRA Code:	Not reported
Meth Code:	H040 - Incineration--Thermal Destruction Other Than Use As A Fuel
Quantity Tons:	0.05
Waste Quantity:	100
Quantity Unit:	P
Additional Code 1:	Not reported
Additional Code 2:	Not reported
Additional Code 3:	Not reported
Additional Code 4:	Not reported
Additional Code 5:	Not reported
Shipment Date:	9/22/2020
Creation Date:	10/29/2020
Receipt Date:	10/9/2020
Manifest ID:	007212687SKS
Trans EPA ID:	TXR000081205
Trans Name:	Safety-Kleen Systems, Inc.
Trans 2 EPA ID:	MAD039322250
Trans 2 Name:	Clean Harbors Environmental Services, Inc.
TSDF EPA ID:	NED981723513
Trans Name:	Clean Harbors Environmental Services, Inc.
TSDF Alt EPA ID:	Not reported
TSDF Alt Name:	Not reported
Waste Code Description:	331 - Off-specification, aged, or surplus organics
RCRA Code:	Not reported
Meth Code:	H040 - Incineration--Thermal Destruction Other Than Use As A Fuel
Quantity Tons:	0.05
Waste Quantity:	100
Quantity Unit:	P
Additional Code 1:	Not reported
Additional Code 2:	Not reported
Additional Code 3:	Not reported
Additional Code 4:	Not reported
Additional Code 5:	Not reported
Shipment Date:	9/22/2020
Creation Date:	10/29/2020
Receipt Date:	10/9/2020
Manifest ID:	007212687SKS
Trans EPA ID:	TXR000081205

AVIALL SERVICES INC (Continued) **1007447292**

Trans Name:	Safety-Kleen Systems, Inc.
Trans 2 EPA ID:	MAD039322250
Trans 2 Name:	Clean Harbors Environmental Services, Inc.
TSDF EPA ID:	NED981723513
Trans Name:	Clean Harbors Environmental Services, Inc.
TSDF Alt EPA ID:	Not reported
TSDF Alt Name:	Not reported
Waste Code Description:	212 - Oxygenated solvents (acetone, butanol, ethyl acetate, etc.
RCRA Code:	D001
Meth Code:	H040 - Incineration--Thermal Destruction Other Than Use As A Fuel
Quantity Tons:	0.005
Waste Quantity:	10
Quantity Unit:	P
Additional Code 1:	Not reported
Additional Code 2:	Not reported
Additional Code 3:	Not reported
Additional Code 4:	Not reported
Additional Code 5:	Not reported

Shipment Date:	9/22/2020
Creation Date:	10/26/2020
Receipt Date:	10/6/2020
Manifest ID:	007212686SKS
Trans EPA ID:	TXR000081205
Trans Name:	Safety-Kleen Systems, Inc.
Trans 2 EPA ID:	MAD039322250
Trans 2 Name:	Clean Harbors Environmental Services, Inc.
TSDF EPA ID:	UTD981552177
Trans Name:	Clean Harbors Aragonite LLC
TSDF Alt EPA ID:	Not reported
TSDF Alt Name:	Not reported
Waste Code Description:	331 - Off-specification, aged, or surplus organics
RCRA Code:	D001,D035
Meth Code:	H040 - Incineration--Thermal Destruction Other Than Use As A Fuel
Quantity Tons:	0.2
Waste Quantity:	400
Quantity Unit:	P
Additional Code 1:	Not reported
Additional Code 2:	Not reported
Additional Code 3:	Not reported
Additional Code 4:	Not reported
Additional Code 5:	Not reported

Shipment Date:	9/22/2020
Creation Date:	11/12/2020
Receipt Date:	10/23/2020
Manifest ID:	007212689SKS
Trans EPA ID:	TXR000081205
Trans Name:	Safety-Kleen Systems, Inc.
Trans 2 EPA ID:	MAD039322250
Trans 2 Name:	Clean Harbors Environmental Services, Inc.
TSDF EPA ID:	COD991300484
Trans Name:	Clean Harbors Deer Trail LLC
TSDF Alt EPA ID:	Not reported
TSDF Alt Name:	Not reported
Waste Code Description:	331 - Off-specification, aged, or surplus organics
RCRA Code:	Not reported

AVIALL SERVICES INC (Continued) **1007447292**

Meth Code:	H141 - Storage, Bulking, And/Or Transfer Off Site--No Treatment/Reovery (H010-H129) Or (H131-H135)
Quantity Tons:	0.05
Waste Quantity:	100
Quantity Unit:	P
Additional Code 1:	Not reported
Additional Code 2:	Not reported
Additional Code 3:	Not reported
Additional Code 4:	Not reported
Additional Code 5:	Not reported
Shipment Date:	9/22/2020
Creation Date:	10/21/2020
Receipt Date:	10/1/2020
Manifest ID:	007212688SKS
Trans EPA ID:	TXR000081205
Trans Name:	Safety-Kleen Systems, Inc.
Trans 2 EPA ID:	MAD039322250
Trans 2 Name:	Clean Harbors Environmental Services, Inc.
TSDF EPA ID:	CAD044429835
Trans Name:	Clean Harbors Wilmington LLC
TSDF Alt EPA ID:	Not reported
TSDF Alt Name:	Not reported
Waste Code Description:	331 - Off-specification, aged, or surplus organics
RCRA Code:	Not reported
Meth Code:	H141 - Storage, Bulking, And/Or Transfer Off Site--No Treatment/Reovery (H010-H129) Or (H131-H135)
Quantity Tons:	0.005
Waste Quantity:	10
Quantity Unit:	P
Additional Code 1:	Not reported
Additional Code 2:	Not reported
Additional Code 3:	Not reported
Additional Code 4:	Not reported
Additional Code 5:	Not reported
Shipment Date:	9/18/2020
Creation Date:	10/26/2020
Receipt Date:	10/6/2020
Manifest ID:	007212667SKS
Trans EPA ID:	TXR000081205
Trans Name:	Safety-Kleen Systems, Inc.
Trans 2 EPA ID:	MAD039322250
Trans 2 Name:	Clean Harbors Environmental Services, Inc.
TSDF EPA ID:	UTD981552177
Trans Name:	Clean Harbors Aragonite LLC
TSDF Alt EPA ID:	Not reported
TSDF Alt Name:	Not reported
Waste Code Description:	352 - Other organic solids
RCRA Code:	D008,D035
Meth Code:	H040 - Incineration--Thermal Destruction Other Than Use As A Fuel
Quantity Tons:	0.05
Waste Quantity:	100
Quantity Unit:	P
Additional Code 1:	Not reported
Additional Code 2:	Not reported
Additional Code 3:	Not reported

AVIALL SERVICES INC (Continued) **1007447292**

Additional Code 4:	Not reported
Additional Code 5:	Not reported
Shipment Date:	9/18/2020
Creation Date:	10/22/2020
Receipt Date:	10/2/2020
Manifest ID:	007212666SKS
Trans EPA ID:	TXR000081205
Trans Name:	Safety-Kleen Systems, Inc.
Trans 2 EPA ID:	MAD039322250
Trans 2 Name:	Clean Harbors Environmental Services, Inc.
TSDF EPA ID:	CAD980675276
Trans Name:	Clean Harbors Buttonwillow LLC
TSDF Alt EPA ID:	Not reported
TSDF Alt Name:	Not reported
Waste Code Description:	141 - Off-specification, aged, or surplus inorganics
RCRA Code:	Not reported
Meth Code:	H132 - Landfill Or Surface Impoundment That Will Be Closed As Landfill(To Include On-Site Treatment And/Or Stabilization)
Quantity Tons:	0.15
Waste Quantity:	300
Quantity Unit:	P
Additional Code 1:	Not reported
Additional Code 2:	Not reported
Additional Code 3:	Not reported
Additional Code 4:	Not reported
Additional Code 5:	Not reported
Shipment Date:	9/15/2020
Creation Date:	10/13/2020
Receipt Date:	9/23/2020
Manifest ID:	007659974SKS
Trans EPA ID:	TXR000081205
Trans Name:	Safety-Kleen Systems, Inc.
Trans 2 EPA ID:	MAD039322250
Trans 2 Name:	Clean Harbors Environmental Services, Inc.
TSDF EPA ID:	CAD044429835
Trans Name:	Clean Harbors Wilmington LLC
TSDF Alt EPA ID:	Not reported
TSDF Alt Name:	Not reported
Waste Code Description:	212 - Oxygenated solvents (acetone, butanol, ethyl acetate, etc.
RCRA Code:	D001,D018,D035,
Meth Code:	H141 - Storage, Bulking, And/Or Transfer Off Site--No Treatment/Reovery (H010-H129) Or (H131-H135)
Quantity Tons:	0.025
Waste Quantity:	50
Quantity Unit:	P
Additional Code 1:	Not reported
Additional Code 2:	Not reported
Additional Code 3:	Not reported
Additional Code 4:	Not reported
Additional Code 5:	Not reported
Shipment Date:	9/15/2020
Creation Date:	10/13/2020
Receipt Date:	9/23/2020
Manifest ID:	007659973SKS

AVIALL SERVICES INC (Continued) **1007447292**

Trans EPA ID:	TXR000081205
Trans Name:	Safety-Kleen Systems, Inc.
Trans 2 EPA ID:	MAD039322250
Trans 2 Name:	Clean Harbors Environmental Services, Inc.
TSDF EPA ID:	CAT000613976
Trans Name:	Safety-Kleen Systems, Inc.
TSDF Alt EPA ID:	Not reported
TSDF Alt Name:	Not reported
Waste Code Description:	213 - Hydrocarbon solvents (benzene, hexane, Stoddard, etc.
RCRA Code:	D039
Meth Code:	H141 - Storage, Bulking, And/Or Transfer Off Site--No Treatment/Reovery (H010-H129) Or (H131-H135)
Quantity Tons:	0.39616
Waste Quantity:	95
Quantity Unit:	G
Additional Code 1:	Not reported
Additional Code 2:	Not reported
Additional Code 3:	Not reported
Additional Code 4:	Not reported
Additional Code 5:	Not reported

Detail Two:

Year:	2020
EM Manifest ID:	1017f8d6-63b8-4c35-9b3d-e7022fcb9295
Shipment Date:	9/22/2020
Receipt Date:	10/23/2020
Manifest Number:	007212689SKS
Generator EPA ID:	CAR000154724
Name:	AVIALL-PRS
Address:	8045 WOODLEY AVE
Address 2:	Not reported
City:	VAN NUYS
Zip:	91406
Telephone:	800-483-3718
Contact:	Victor Sotelo
Contact Telephone:	818-781-7163
Transporter 1 EPA ID:	TXR000081205
Transporter 1 Emergency Number:	Not reported
Transporter 2 EPA ID:	MAD039322250
Transporter 2 Emergency Number:	Not reported
TSDF EPA ID:	COD991300484
TSDF Name:	Clean Harbors Deer Trail LLC
TSDF Address 1:	108555 East Highway 36
TSDF Address 2:	Not reported
TSDF City:	Deer Trail
TSDF Zip:	80105
TSDF Telephone:	800-483-3718

State:

Year:	2020
EM Manifest ID:	1017f8d6-63b8-4c35-9b3d-e7022fcb9295
Generator EPA ID:	CAR000154724
Shipment Date:	2020-09-22
Manifest Number:	007212689SKS
Line Number:	1
Method Code:	H141
Quantity Tons:	0.05000

AVIALL SERVICES INC (Continued) **1007447292**

Quantity Waste:	100.000000
Quantity Unit:	P
Number of Containers:	1
Type of Container:	Metal drums, barrels, kegs
Quantity Type:	Pounds
State Code:	331
Year:	2020
EM Manifest ID:	b88ea8a5-a8ad-41b9-b2fb-274e3324b9f1
Shipment Date:	9/22/2020
Receipt Date:	10/6/2020
Manifest Number:	007212686SKS
Generator EPA ID:	CAR000154724
Name:	AVIALL-PRS
Address:	8045 WOODLEY AVE
Address 2:	Not reported
City:	VAN NUYS
Zip:	91406
Telephone:	800-483-3718
Contact:	Victor Sotelo
Contact Telephone:	818-781-7163
Transporter 1 EPA ID:	TXR000081205
Transporter 1 Emergency Number:	Not reported
Transporter 2 EPA ID:	MAD039322250
Transporter 2 Emergency Number:	Not reported
TSDF EPA ID:	UTD981552177
TSDF Name:	Clean Harbors Aragonite LLC
TSDF Address 1:	11600 North Aptus Road
TSDF Address 2:	Not reported
TSDF City:	Grantsville
TSDF Zip:	84029
TSDF Telephone:	800-483-3718

Federal:

Year:	2020
EM Manifest ID:	b88ea8a5-a8ad-41b9-b2fb-274e3324b9f1
Generator EPA ID:	CAR000154724
Shipment Date:	2020-09-22
Manifest Number:	007212686SKS
Line Number:	1
Method Code:	H040
Quantity Tons:	0.20000
Quantity Waste:	400.000000
Quantity Unit:	P
Number of Containers:	2
Type of Container:	Metal drums, barrels, kegs
Quantity Type:	Pounds
Federal Code:	D001
Year:	2020
EM Manifest ID:	b88ea8a5-a8ad-41b9-b2fb-274e3324b9f1
Generator EPA ID:	CAR000154724
Shipment Date:	2020-09-22
Manifest Number:	007212686SKS
Line Number:	1
Method Code:	H040
Quantity Tons:	0.20000

AVIALL SERVICES INC (Continued) **1007447292**

Quantity Waste:	400.000000
Quantity Unit:	P
Number of Containers:	2
Type of Container:	Metal drums, barrels, kegs
Quantity Type:	Pounds
Federal Code:	D035

State:

Year:	2020
EM Manifest ID:	b88ea8a5-a8ad-41b9-b2fb-274e3324b9f1
Generator EPA ID:	CAR000154724
Shipment Date:	2020-09-22
Manifest Number:	007212686SKS
Line Number:	1
Method Code:	H040
Quantity Tons:	0.20000
Quantity Waste:	400.000000
Quantity Unit:	P
Number of Containers:	2
Type of Container:	Metal drums, barrels, kegs
Quantity Type:	Pounds
State Code:	331

Year:	2020
EM Manifest ID:	c0928416-d29f-4394-9d33-1ee0a85bc561
Shipment Date:	9/22/2020
Receipt Date:	10/9/2020
Manifest Number:	007212687SKS
Generator EPA ID:	CAR000154724
Name:	AVIALL-PRS
Address:	8045 WOODLEY AVE
Address 2:	Not reported
City:	VAN NUYS
Zip:	91406
Telephone:	800-483-3718
Contact:	Victor Sotelo
Contact Telephone:	818-781-7163
Transporter 1 EPA ID:	TXR000081205
Transporter 1 Emergency Number:	Not reported
Transporter 2 EPA ID:	MAD039322250
Transporter 2 Emergency Number:	Not reported
TSDF EPA ID:	NED981723513
TSDF Name:	Clean Harbors Environmental Services, Inc.
TSDF Address 1:	2247 South Highway 71
TSDF Address 2:	Not reported
TSDF City:	Kimball
TSDF Zip:	69145
TSDF Telephone:	800-483-3718

Federal:

Year:	2020
EM Manifest ID:	c0928416-d29f-4394-9d33-1ee0a85bc561
Generator EPA ID:	CAR000154724
Shipment Date:	2020-09-22
Manifest Number:	007212687SKS
Line Number:	1

AVIALL SERVICES INC (Continued) **1007447292**

Method Code: H040
Quantity Tons: 0.00500
Quantity Waste: 10.000000
Quantity Unit: P
Number of Containers: 1
Type of Container: Metal drums, barrels, kegs
Quantity Type: Pounds
Federal Code: D001

State:
Year: 2020
EM Manifest ID: c0928416-d29f-4394-9d33-1ee0a85bc561
Generator EPA ID: CAR000154724
Shipment Date: 2020-09-22
Manifest Number: 007212687SKS
Line Number: 1
Method Code: H040
Quantity Tons: 0.00500
Quantity Waste: 10.000000
Quantity Unit: P
Number of Containers: 1
Type of Container: Metal drums, barrels, kegs
Quantity Type: Pounds
State Code: 212

Year: 2020
EM Manifest ID: c0928416-d29f-4394-9d33-1ee0a85bc561
Generator EPA ID: CAR000154724
Shipment Date: 2020-09-22
Manifest Number: 007212687SKS
Line Number: 2
Method Code: H040
Quantity Tons: 0.05000
Quantity Waste: 100.000000
Quantity Unit: P
Number of Containers: 1
Type of Container: Metal drums, barrels, kegs
Quantity Type: Pounds
State Code: 331

Year: 2020
EM Manifest ID: c0928416-d29f-4394-9d33-1ee0a85bc561
Generator EPA ID: CAR000154724
Shipment Date: 2020-09-22
Manifest Number: 007212687SKS
Line Number: 3
Method Code: H040
Quantity Tons: 0.05000
Quantity Waste: 100.000000
Quantity Unit: P
Number of Containers: 1
Type of Container: Metal drums, barrels, kegs
Quantity Type: Pounds
State Code: 331

Year: 2020

AVIALL SERVICES INC (Continued) **1007447292**

EM Manifest ID:	f629dd6f-4781-4c6c-b5b7-7709b052d51a
Shipment Date:	9/22/2020
Receipt Date:	10/1/2020
Manifest Number:	007212688SKS
Generator EPA ID:	CAR000154724
Name:	AVIALL-PRS
Address:	8045 WOODLEY AVE
Address 2:	Not reported
City:	VAN NUYS
Zip:	91406
Telephone:	800-483-3718
Contact:	Victor Sotelo
Contact Telephone:	818-781-7163
Transporter 1 EPA ID:	TXR000081205
Transporter 1 Emergency Number:	Not reported
Transporter 2 EPA ID:	MAD039322250
Transporter 2 Emergency Number:	Not reported
TSDF EPA ID:	CAD044429835
TSDF Name:	Clean Harbors Wilmington LLC
TSDF Address 1:	1737 East Denni Street
TSDF Address 2:	Not reported
TSDF City:	Wilmington
TSDF Zip:	90744
TSDF Telephone:	800-483-3718

State:

Year:	2020
EM Manifest ID:	f629dd6f-4781-4c6c-b5b7-7709b052d51a
Generator EPA ID:	CAR000154724
Shipment Date:	2020-09-22
Manifest Number:	007212688SKS
Line Number:	1
Method Code:	H141
Quantity Tons:	0.00500
Quantity Waste:	10.000000
Quantity Unit:	P
Number of Containers:	1
Type of Container:	Metal drums, barrels, kegs
Quantity Type:	Pounds
State Code:	331

Year:	2020
EM Manifest ID:	f6f7cb3e-3b53-4002-90aa-ff66c712fcf1
Shipment Date:	9/18/2020
Receipt Date:	10/6/2020
Manifest Number:	007212667SKS
Generator EPA ID:	CAR000154724
Name:	AVIALL-PRS
Address:	8045 WOODLEY AVE
Address 2:	Not reported
City:	VAN NUYS
Zip:	91406
Telephone:	800-483-3718
Contact:	Victor Sotelo
Contact Telephone:	818-781-7163
Transporter 1 EPA ID:	TXR000081205
Transporter 1 Emergency Number:	Not reported

AVIALL SERVICES INC (Continued) **1007447292**

Transporter 2 EPA ID: MAD039322250
Transporter 2 Emergency Number: Not reported
TSDF EPA ID: UTD981552177
TSDF Name: Clean Harbors Aragonite LLC
TSDF Address 1: 11600 North Aptus Road
TSDF Address 2: Not reported
TSDF City: Grantsville
TSDF Zip: 84029
TSDF Telephone: 800-483-3718

Federal:
Year: 2020
EM Manifest ID: f6f7cb3e-3b53-4002-90aa-ff66c712fcf1
Generator EPA ID: CAR000154724
Shipment Date: 2020-09-18
Manifest Number: 007212667SKS
Line Number: 1
Method Code: H040
Quantity Tons: 0.05000
Quantity Waste: 100.000000
Quantity Unit: P
Number of Containers: 1
Type of Container: Metal drums, barrels, kegs
Quantity Type: Pounds
Federal Code: D008

Year: 2020
EM Manifest ID: f6f7cb3e-3b53-4002-90aa-ff66c712fcf1
Generator EPA ID: CAR000154724
Shipment Date: 2020-09-18
Manifest Number: 007212667SKS
Line Number: 1
Method Code: H040
Quantity Tons: 0.05000
Quantity Waste: 100.000000
Quantity Unit: P
Number of Containers: 1
Type of Container: Metal drums, barrels, kegs
Quantity Type: Pounds
Federal Code: D035

State:
Year: 2020
EM Manifest ID: f6f7cb3e-3b53-4002-90aa-ff66c712fcf1
Generator EPA ID: CAR000154724
Shipment Date: 2020-09-18
Manifest Number: 007212667SKS
Line Number: 1
Method Code: H040
Quantity Tons: 0.05000
Quantity Waste: 100.000000
Quantity Unit: P
Number of Containers: 1
Type of Container: Metal drums, barrels, kegs
Quantity Type: Pounds
State Code: 352

AVIALL SERVICES INC (Continued) **1007447292**

Year:	2020
EM Manifest ID:	ce4b96a7-b229-4d86-9817-b75b0bb7e212
Shipment Date:	9/18/2020
Receipt Date:	10/2/2020
Manifest Number:	007212666SKS
Generator EPA ID:	CAR000154724
Name:	AVIALL-PRS
Address:	8045 WOODLEY AVE
Address 2:	Not reported
City:	VAN NUYS
Zip:	91406
Telephone:	800-483-3718
Contact:	Victor Sotelo
Contact Telephone:	818-781-7163
Transporter 1 EPA ID:	TXR000081205
Transporter 1 Emergency Number:	Not reported
Transporter 2 EPA ID:	MAD039322250
Transporter 2 Emergency Number:	Not reported
TSDF EPA ID:	CAD980675276
TSDF Name:	Clean Harbors Buttonwillow LLC
TSDF Address 1:	2500 West Lokern Road
TSDF Address 2:	Not reported
TSDF City:	Buttonwillow
TSDF Zip:	93206
TSDF Telephone:	800-483-3718

State:

Year:	2020
EM Manifest ID:	ce4b96a7-b229-4d86-9817-b75b0bb7e212
Generator EPA ID:	CAR000154724
Shipment Date:	2020-09-18
Manifest Number:	007212666SKS
Line Number:	1
Method Code:	H132
Quantity Tons:	0.15000
Quantity Waste:	300.000000
Quantity Unit:	P
Number of Containers:	1
Type of Container:	Metal drums, barrels, kegs
Quantity Type:	Pounds
State Code:	141

Year:	2020
EM Manifest ID:	3c95f1b4-665f-4b9e-a2a6-8984bc4664c3
Shipment Date:	9/15/2020
Receipt Date:	9/23/2020
Manifest Number:	007659974SKS
Generator EPA ID:	CAR000154724
Name:	AVIALL-PRS
Address:	8045 WOODLEY AVE
Address 2:	Not reported
City:	VAN NUYS
Zip:	91406
Telephone:	800-483-3718
Contact:	Victor Sotelo
Contact Telephone:	818-781-7163
Transporter 1 EPA ID:	TXR000081205

AVIALL SERVICES INC (Continued) **1007447292**

Transporter 1 Emergency Number: Not reported
Transporter 2 EPA ID: MAD039322250
Transporter 2 Emergency Number: Not reported
TSDF EPA ID: CAD044429835
TSDF Name: Clean Harbors Wilmington LLC
TSDF Address 1: 1737 East Denni Street
TSDF Address 2: Not reported
TSDF City: Wilmington
TSDF Zip: 90744
TSDF Telephone: 800-483-3718

Federal:
Year: 2020
EM Manifest ID: 3c95f1b4-665f-4b9e-a2a6-8984bc4664c3
Generator EPA ID: CAR000154724
Shipment Date: 2020-09-15
Manifest Number: 007659974SKS
Line Number: 1
Method Code: H141
Quantity Tons: 0.02500
Quantity Waste: 50.000000
Quantity Unit: P
Number of Containers: 2
Type of Container: Metal drums, barrels, kegs
Quantity Type: Pounds
Federal Code: D001

Year: 2020
EM Manifest ID: 3c95f1b4-665f-4b9e-a2a6-8984bc4664c3
Generator EPA ID: CAR000154724
Shipment Date: 2020-09-15
Manifest Number: 007659974SKS
Line Number: 1
Method Code: H141
Quantity Tons: 0.02500
Quantity Waste: 50.000000
Quantity Unit: P
Number of Containers: 2
Type of Container: Metal drums, barrels, kegs
Quantity Type: Pounds
Federal Code: D018

Year: 2020
EM Manifest ID: 3c95f1b4-665f-4b9e-a2a6-8984bc4664c3
Generator EPA ID: CAR000154724
Shipment Date: 2020-09-15
Manifest Number: 007659974SKS
Line Number: 1
Method Code: H141
Quantity Tons: 0.02500
Quantity Waste: 50.000000
Quantity Unit: P
Number of Containers: 2
Type of Container: Metal drums, barrels, kegs
Quantity Type: Pounds
Federal Code: D035

Year: 2020

AVIALL SERVICES INC (Continued) **1007447292**

EM Manifest ID: 3c95f1b4-665f-4b9e-a2a6-8984bc4664c3
Generator EPA ID: CAR000154724
Shipment Date: 2020-09-15
Manifest Number: 007659974SKS
Line Number: 1
Method Code: H141
Quantity Tons: 0.02500
Quantity Waste: 50.000000
Quantity Unit: P
Number of Containers: 2
Type of Container: Metal drums, barrels, kegs
Quantity Type: Pounds
Federal Code: D039

Year: 2020
EM Manifest ID: 3c95f1b4-665f-4b9e-a2a6-8984bc4664c3
Generator EPA ID: CAR000154724
Shipment Date: 2020-09-15
Manifest Number: 007659974SKS
Line Number: 1
Method Code: H141
Quantity Tons: 0.02500
Quantity Waste: 50.000000
Quantity Unit: P
Number of Containers: 2
Type of Container: Metal drums, barrels, kegs
Quantity Type: Pounds
Federal Code: D040

Year: 2020
EM Manifest ID: 3c95f1b4-665f-4b9e-a2a6-8984bc4664c3
Generator EPA ID: CAR000154724
Shipment Date: 2020-09-15
Manifest Number: 007659974SKS
Line Number: 1
Method Code: H141
Quantity Tons: 0.02500
Quantity Waste: 50.000000
Quantity Unit: P
Number of Containers: 2
Type of Container: Metal drums, barrels, kegs
Quantity Type: Pounds
Federal Code: F003

State:
Year: 2020
EM Manifest ID: 3c95f1b4-665f-4b9e-a2a6-8984bc4664c3
Generator EPA ID: CAR000154724
Shipment Date: 2020-09-15
Manifest Number: 007659974SKS
Line Number: 1
Method Code: H141
Quantity Tons: 0.02500
Quantity Waste: 50.000000
Quantity Unit: P
Number of Containers: 2
Type of Container: Metal drums, barrels, kegs

AVIALL SERVICES INC (Continued) **1007447292**

Quantity Type: Pounds
State Code: 212

Year: 2020
EM Manifest ID: 69fb0cac-9fbb-43ad-8550-a1a7aeb28cfe
Shipment Date: 9/15/2020
Receipt Date: 9/23/2020
Manifest Number: 007659973SKS
Generator EPA ID: CAR000154724
Name: AVIALL-PRS
Address: 8045 WOODLEY AVE
Address 2: Not reported
City: VAN NUYS
Zip: 91406
Telephone: 800-483-3718
Contact: Victor Sotelo
Contact Telephone: 818-781-7163
Transporter 1 EPA ID: TXR000081205
Transporter 1 Emergency Number: Not reported
Transporter 2 EPA ID: MAD039322250
Transporter 2 Emergency Number: Not reported
TSDF EPA ID: CAT000613976
TSDF Name: Safety-Kleen Systems, Inc.
TSDF Address 1: 2120 South Yale Street
TSDF Address 2: Not reported
TSDF City: Santa Ana
TSDF Zip: 92704
TSDF Telephone: 800-483-3718

Federal:
Year: 2020
EM Manifest ID: 69fb0cac-9fbb-43ad-8550-a1a7aeb28cfe
Generator EPA ID: CAR000154724
Shipment Date: 2020-09-15
Manifest Number: 007659973SKS
Line Number: 1
Method Code: H141
Quantity Tons: 0.39615
Quantity Waste: 95.000000
Quantity Unit: G
Number of Containers: 4
Type of Container: Metal drums, barrels, kegs
Quantity Type: Gallons
Federal Code: D039

State:
Year: 2020
EM Manifest ID: 69fb0cac-9fbb-43ad-8550-a1a7aeb28cfe
Generator EPA ID: CAR000154724
Shipment Date: 2020-09-15
Manifest Number: 007659973SKS
Line Number: 1
Method Code: H141
Quantity Tons: 0.39615
Quantity Waste: 95.000000
Quantity Unit: G

AVIALL SERVICES INC (Continued) **1007447292**

Number of Containers:	4
Type of Container:	Metal drums, barrels, kegs
Quantity Type:	Gallons
State Code:	213

Year:	2020
EM Manifest ID:	489de050-7a7f-4d4f-af0c-78ef204ba199
Shipment Date:	8/5/2020
Receipt Date:	8/12/2020
Manifest Number:	007649602SKS
Generator EPA ID:	CAR000154724
Name:	AVIALL-PRS
Address:	8045 WOODLEY AVE
Address 2:	Not reported
City:	VAN NUYS
Zip:	91406
Telephone:	800-483-3718
Contact:	Victor Sotelo
Contact Telephone:	818-781-7163
Transporter 1 EPA ID:	TXR000081205
Transporter 1 Emergency Number:	Not reported
Transporter 2 EPA ID:	MAD039322250
Transporter 2 Emergency Number:	Not reported
TSDF EPA ID:	CAT000613976
TSDF Name:	Safety-Kleen Systems, Inc.
TSDF Address 1:	2120 South Yale Street
TSDF Address 2:	Not reported
TSDF City:	Santa Ana
TSDF Zip:	92704
TSDF Telephone:	800-483-3718

Federal:

Year:	2020
EM Manifest ID:	489de050-7a7f-4d4f-af0c-78ef204ba199
Generator EPA ID:	CAR000154724
Shipment Date:	2020-08-05
Manifest Number:	007649602SKS
Line Number:	2
Method Code:	H141
Quantity Tons:	0.39615
Quantity Waste:	95.000000
Quantity Unit:	G
Number of Containers:	4
Type of Container:	Fiberboard or plastic drums, barrels, kegs
Quantity Type:	Gallons
Federal Code:	D039

State:

Year:	2020
EM Manifest ID:	489de050-7a7f-4d4f-af0c-78ef204ba199
Generator EPA ID:	CAR000154724
Shipment Date:	2020-08-05
Manifest Number:	007649602SKS
Line Number:	2
Method Code:	H141
Quantity Tons:	0.39615

AVIALL SERVICES INC (Continued) **1007447292**

Quantity Waste:	95.000000
Quantity Unit:	G
Number of Containers:	4
Type of Container:	Fiberboard or plastic drums, barrels, kegs
Quantity Type:	Gallons
State Code:	213

Year:	2020
EM Manifest ID:	55b76e8d-ddae-46d6-bc48-ee36bfc9eed4
Shipment Date:	8/5/2020
Receipt Date:	8/19/2020
Manifest Number:	007649603SKS
Generator EPA ID:	CAR000154724
Name:	AVIALL-PRS
Address:	8045 WOODLEY AVE
Address 2:	Not reported
City:	VAN NUYS
Zip:	91406
Telephone:	800-483-3718
Contact:	Victor Sotelo
Contact Telephone:	818-781-7163
Transporter 1 EPA ID:	TXR000081205
Transporter 1 Emergency Number:	Not reported
Transporter 2 EPA ID:	MAD039322250
Transporter 2 Emergency Number:	Not reported
TSDF EPA ID:	CAD044429835
TSDF Name:	Clean Harbors Wilmington LLC
TSDF Address 1:	1737 East Denni Street
TSDF Address 2:	Not reported
TSDF City:	Wilmington
TSDF Zip:	90744
TSDF Telephone:	800-483-3718

Federal:

Year:	2020
EM Manifest ID:	55b76e8d-ddae-46d6-bc48-ee36bfc9eed4
Generator EPA ID:	CAR000154724
Shipment Date:	2020-08-05
Manifest Number:	007649603SKS
Line Number:	1
Method Code:	H141
Quantity Tons:	0.02500
Quantity Waste:	50.000000
Quantity Unit:	P
Number of Containers:	2
Type of Container:	Metal drums, barrels, kegs
Quantity Type:	Pounds
Federal Code:	D001

Year:	2020
EM Manifest ID:	55b76e8d-ddae-46d6-bc48-ee36bfc9eed4
Generator EPA ID:	CAR000154724
Shipment Date:	2020-08-05
Manifest Number:	007649603SKS
Line Number:	1
Method Code:	H141
Quantity Tons:	0.02500

AVIALL SERVICES INC (Continued) **1007447292**

Quantity Waste:	50.000000
Quantity Unit:	P
Number of Containers:	2
Type of Container:	Metal drums, barrels, kegs
Quantity Type:	Pounds
Federal Code:	D018
Year:	2020
EM Manifest ID:	55b76e8d-ddae-46d6-bc48-ee36bfc9eed4
Generator EPA ID:	CAR000154724
Shipment Date:	2020-08-05
Manifest Number:	007649603SKS
Line Number:	1
Method Code:	H141
Quantity Tons:	0.02500
Quantity Waste:	50.000000
Quantity Unit:	P
Number of Containers:	2
Type of Container:	Metal drums, barrels, kegs
Quantity Type:	Pounds
Federal Code:	D035
Year:	2020
EM Manifest ID:	55b76e8d-ddae-46d6-bc48-ee36bfc9eed4
Generator EPA ID:	CAR000154724
Shipment Date:	2020-08-05
Manifest Number:	007649603SKS
Line Number:	1
Method Code:	H141
Quantity Tons:	0.02500
Quantity Waste:	50.000000
Quantity Unit:	P
Number of Containers:	2
Type of Container:	Metal drums, barrels, kegs
Quantity Type:	Pounds
Federal Code:	D039
Year:	2020
EM Manifest ID:	55b76e8d-ddae-46d6-bc48-ee36bfc9eed4
Generator EPA ID:	CAR000154724
Shipment Date:	2020-08-05
Manifest Number:	007649603SKS
Line Number:	1
Method Code:	H141
Quantity Tons:	0.02500
Quantity Waste:	50.000000
Quantity Unit:	P
Number of Containers:	2
Type of Container:	Metal drums, barrels, kegs
Quantity Type:	Pounds
Federal Code:	D040
Year:	2020
EM Manifest ID:	55b76e8d-ddae-46d6-bc48-ee36bfc9eed4
Generator EPA ID:	CAR000154724
Shipment Date:	2020-08-05
Manifest Number:	007649603SKS

AVIALL SERVICES INC (Continued) **1007447292**

Line Number: 1
Method Code: H141
Quantity Tons: 0.02500
Quantity Waste: 50.000000
Quantity Unit: P
Number of Containers: 2
Type of Container: Metal drums, barrels, kegs
Quantity Type: Pounds
Federal Code: F003

State:
Year: 2020
EM Manifest ID: 55b76e8d-ddae-46d6-bc48-ee36bfc9eed4
Generator EPA ID: CAR000154724
Shipment Date: 2020-08-05
Manifest Number: 007649603SKS
Line Number: 1
Method Code: H141
Quantity Tons: 0.02500
Quantity Waste: 50.000000
Quantity Unit: P
Number of Containers: 2
Type of Container: Metal drums, barrels, kegs
Quantity Type: Pounds
State Code: 212

Detail Two:
Year: 2019
EM Manifest ID: 637817
Shipment Date: 9/5/2019
Receipt Date: 9/11/2019
Manifest Number: 007099948SKS
Generator EPA ID: CAR000154724
Name: AVIALL-PRS
Address: 8045 WOODLEY AVE
Address 2: Not reported
City: VAN NUYS
Zip: 91406
Telephone: 800-483-3718
Contact: Victor Sotelo
Contact Telephone: 818-781-7163
Transporter 1 EPA ID: TXR000081205
Transporter 1 Emergency Number: Not reported
Transporter 2 EPA ID: MAD039322250
Transporter 2 Emergency Number: Not reported
TSDF EPA ID: CAT000613976
TSDF Name: Safety-Kleen Systems, Inc.
TSDF Address 1: 2120 South Yale Street
TSDF Address 2: Not reported
TSDF City: Santa Ana
TSDF Zip: 92704
TSDF Telephone: 800-483-3718

Federal:
Year: 2019
EM Manifest ID: 637817

AVIALL SERVICES INC (Continued) **1007447292**

Generator EPA ID:	CAR000154724
Shipment Date:	2019-09-05
Manifest Number:	007099948SKS
Line Number:	1
Method Code:	H141
Quantity Tons:	0.37530
Quantity Waste:	90.000000
Quantity Unit:	G
Number of Containers:	4
Type of Container:	Metal drums, barrels, kegs
Quantity Type:	Gallons
Federal Code:	D039

State:

Year:	2019
EM Manifest ID:	637817
Generator EPA ID:	CAR000154724
Shipment Date:	2019-09-05
Manifest Number:	007099948SKS
Line Number:	1
Method Code:	H141
Quantity Tons:	0.37530
Quantity Waste:	90.000000
Quantity Unit:	G
Number of Containers:	4
Type of Container:	Metal drums, barrels, kegs
Quantity Type:	Gallons
State Code:	213

Year:	2019
EM Manifest ID:	637818
Shipment Date:	9/5/2019
Receipt Date:	9/18/2019
Manifest Number:	007099949SKS
Generator EPA ID:	CAR000154724
Name:	AVIALL-PRS
Address:	8045 WOODLEY AVE
Address 2:	Not reported
City:	VAN NUYS
Zip:	91406
Telephone:	800-483-3718
Contact:	Victor Sotelo
Contact Telephone:	818-781-7163
Transporter 1 EPA ID:	TXR000081205
Transporter 1 Emergency Number:	Not reported
Transporter 2 EPA ID:	MAD039322250
Transporter 2 Emergency Number:	Not reported
TSDF EPA ID:	CAD044429835
TSDF Name:	Clean Harbors Wilmington LLC
TSDF Address 1:	1737 East Denni Street
TSDF Address 2:	Not reported
TSDF City:	Wilmington
TSDF Zip:	90744
TSDF Telephone:	800-483-3718

Federal:

AVIALL SERVICES INC (Continued) **1007447292**

Year:	2019
EM Manifest ID:	637818
Generator EPA ID:	CAR000154724
Shipment Date:	2019-09-05
Manifest Number:	007099949SKS
Line Number:	1
Method Code:	H141
Quantity Tons:	0.02500
Quantity Waste:	50.000000
Quantity Unit:	P
Number of Containers:	2
Type of Container:	Metal drums, barrels, kegs
Quantity Type:	Pounds
Federal Code:	D001

Year:	2019
EM Manifest ID:	637818
Generator EPA ID:	CAR000154724
Shipment Date:	2019-09-05
Manifest Number:	007099949SKS
Line Number:	1
Method Code:	H141
Quantity Tons:	0.02500
Quantity Waste:	50.000000
Quantity Unit:	P
Number of Containers:	2
Type of Container:	Metal drums, barrels, kegs
Quantity Type:	Pounds
Federal Code:	D018

Year:	2019
EM Manifest ID:	637818
Generator EPA ID:	CAR000154724
Shipment Date:	2019-09-05
Manifest Number:	007099949SKS
Line Number:	1
Method Code:	H141
Quantity Tons:	0.02500
Quantity Waste:	50.000000
Quantity Unit:	P
Number of Containers:	2
Type of Container:	Metal drums, barrels, kegs
Quantity Type:	Pounds
Federal Code:	D035

Year:	2019
EM Manifest ID:	637818
Generator EPA ID:	CAR000154724
Shipment Date:	2019-09-05
Manifest Number:	007099949SKS
Line Number:	1
Method Code:	H141
Quantity Tons:	0.02500
Quantity Waste:	50.000000
Quantity Unit:	P
Number of Containers:	2
Type of Container:	Metal drums, barrels, kegs

AVIALL SERVICES INC (Continued) **1007447292**

Quantity Type:	Pounds
Federal Code:	D039
Year:	2019
EM Manifest ID:	637818
Generator EPA ID:	CAR000154724
Shipment Date:	2019-09-05
Manifest Number:	007099949SKS
Line Number:	1
Method Code:	H141
Quantity Tons:	0.02500
Quantity Waste:	50.000000
Quantity Unit:	P
Number of Containers:	2
Type of Container:	Metal drums, barrels, kegs
Quantity Type:	Pounds
Federal Code:	D040
Year:	2019
EM Manifest ID:	637818
Generator EPA ID:	CAR000154724
Shipment Date:	2019-09-05
Manifest Number:	007099949SKS
Line Number:	1
Method Code:	H141
Quantity Tons:	0.02500
Quantity Waste:	50.000000
Quantity Unit:	P
Number of Containers:	2
Type of Container:	Metal drums, barrels, kegs
Quantity Type:	Pounds
Federal Code:	F003

State:

Year:	2019
EM Manifest ID:	637818
Generator EPA ID:	CAR000154724
Shipment Date:	2019-09-05
Manifest Number:	007099949SKS
Line Number:	1
Method Code:	H141
Quantity Tons:	0.02500
Quantity Waste:	50.000000
Quantity Unit:	P
Number of Containers:	2
Type of Container:	Metal drums, barrels, kegs
Quantity Type:	Pounds
State Code:	212
Year:	2019
EM Manifest ID:	24827
Shipment Date:	9/20/2019
Receipt Date:	10/4/2019
Manifest Number:	007194721SKS
Generator EPA ID:	CAR000154724
Name:	AVIALL-PRS

AVIALL SERVICES INC (Continued) **1007447292**

Address:	8045 WOODLEY AVE
Address 2:	Not reported
City:	VAN NUYS
Zip:	91406
Telephone:	800-483-3718
Contact:	Victor Sotelo
Contact Telephone:	818-781-7163
Transporter 1 EPA ID:	TXR000081205
Transporter 1 Emergency Number:	Not reported
Transporter 2 EPA ID:	TXR000081205
Transporter 2 Emergency Number:	Not reported
TSDF EPA ID:	CAD980675276
TSDF Name:	Clean Harbors Buttonwillow LLC
TSDF Address 1:	PO Box 787
TSDF Address 2:	Not reported
TSDF City:	Buttonwillow
TSDF Zip:	93206
TSDF Telephone:	800-483-3718

State:

Year:	2019
EM Manifest ID:	24827
Generator EPA ID:	CAR000154724
Shipment Date:	2019-09-20
Manifest Number:	007194721SKS
Line Number:	1
Method Code:	H132
Quantity Tons:	0.45000
Quantity Waste:	900.000000
Quantity Unit:	P
Number of Containers:	3
Type of Container:	Metal drums, barrels, kegs
Quantity Type:	Pounds
State Code:	141

Year:	2019
EM Manifest ID:	637641
Shipment Date:	8/30/2019
Receipt Date:	9/20/2019
Manifest Number:	006962485SKS
Generator EPA ID:	CAR000154724
Name:	AVIALL-PRS
Address:	8045 WOODLEY AVE
Address 2:	Not reported
City:	VAN NUYS
Zip:	91406
Telephone:	800-483-3718
Contact:	Victor Sotelo
Contact Telephone:	818-781-7163
Transporter 1 EPA ID:	TXR000081205
Transporter 1 Emergency Number:	Not reported
Transporter 2 EPA ID:	MAD039322250
Transporter 2 Emergency Number:	Not reported
TSDF EPA ID:	CAD980675276
TSDF Name:	Clean Harbors Buttonwillow LLC
TSDF Address 1:	PO Box 787
TSDF Address 2:	Not reported

AVIALL SERVICES INC (Continued) **1007447292**

TSDF City: Buttonwillow
TSDF Zip: 93206
TSDF Telephone: 800-483-3718

State:
Year: 2019
EM Manifest ID: 637641
Generator EPA ID: CAR000154724
Shipment Date: 2019-08-30
Manifest Number: 006962485SKS
Line Number: 1
Method Code: H132
Quantity Tons: 0.02500
Quantity Waste: 50.000000
Quantity Unit: P
Number of Containers: 1
Type of Container: Metal drums, barrels, kegs
Quantity Type: Pounds
State Code: 331

Year: 2019
EM Manifest ID: 637641
Generator EPA ID: CAR000154724
Shipment Date: 2019-08-30
Manifest Number: 006962485SKS
Line Number: 2
Method Code: H132
Quantity Tons: 0.00750
Quantity Waste: 15.000000
Quantity Unit: P
Number of Containers: 1
Type of Container: Metal drums, barrels, kegs
Quantity Type: Pounds
State Code: 343

Year: 2019
EM Manifest ID: 637642
Shipment Date: 8/30/2019
Receipt Date: 9/16/2019
Manifest Number: 006962486SKS
Generator EPA ID: CAR000154724
Name: AVIALL-PRS
Address: 8045 WOODLEY AVE
Address 2: Not reported
City: VAN NUYS
Zip: 91406
Telephone: 800-483-3718
Contact: Victor Sotelo
Contact Telephone: 818-781-7163
Transporter 1 EPA ID: TXR000081205
Transporter 1 Emergency Number: Not reported
Transporter 2 EPA ID: MAD039322250
Transporter 2 Emergency Number: Not reported
TSDF EPA ID: NED981723513
TSDF Name: Clean Harbors Environmental Services, Inc.
TSDF Address 1: 2247 South Highway 71
TSDF Address 2: Not reported

AVIALL SERVICES INC (Continued) **1007447292**

TSDF City: Kimball
TSDF Zip: 69145
TSDF Telephone: 800-483-3718

Federal:
Year: 2019
EM Manifest ID: 637642
Generator EPA ID: CAR000154724
Shipment Date: 2019-08-30
Manifest Number: 006962486SKS
Line Number: 1
Method Code: H040
Quantity Tons: 0.00250
Quantity Waste: 5.000000
Quantity Unit: P
Number of Containers: 1
Type of Container: Metal drums, barrels, kegs
Quantity Type: Pounds
Federal Code: D001

Year: 2019
EM Manifest ID: 637642
Generator EPA ID: CAR000154724
Shipment Date: 2019-08-30
Manifest Number: 006962486SKS
Line Number: 2
Method Code: H040
Quantity Tons: 0.00250
Quantity Waste: 5.000000
Quantity Unit: P
Number of Containers: 1
Type of Container: Metal drums, barrels, kegs
Quantity Type: Pounds
Federal Code: D001

Year: 2019
EM Manifest ID: 637642
Generator EPA ID: CAR000154724
Shipment Date: 2019-08-30
Manifest Number: 006962486SKS
Line Number: 2
Method Code: H040
Quantity Tons: 0.00250
Quantity Waste: 5.000000
Quantity Unit: P
Number of Containers: 1
Type of Container: Metal drums, barrels, kegs
Quantity Type: Pounds
Federal Code: D035

State:
Year: 2019
EM Manifest ID: 637642
Generator EPA ID: CAR000154724
Shipment Date: 2019-08-30
Manifest Number: 006962486SKS
Line Number: 1

AVIALL SERVICES INC (Continued) **1007447292**

Method Code:	H040
Quantity Tons:	0.00250
Quantity Waste:	5.000000
Quantity Unit:	P
Number of Containers:	1
Type of Container:	Metal drums, barrels, kegs
Quantity Type:	Pounds
State Code:	331
Year:	2019
EM Manifest ID:	637642
Generator EPA ID:	CAR000154724
Shipment Date:	2019-08-30
Manifest Number:	006962486SKS
Line Number:	2
Method Code:	H040
Quantity Tons:	0.00250
Quantity Waste:	5.000000
Quantity Unit:	P
Number of Containers:	1
Type of Container:	Metal drums, barrels, kegs
Quantity Type:	Pounds
State Code:	331
Year:	2019
EM Manifest ID:	637642
Generator EPA ID:	CAR000154724
Shipment Date:	2019-08-30
Manifest Number:	006962486SKS
Line Number:	3
Method Code:	H040
Quantity Tons:	0.00250
Quantity Waste:	5.000000
Quantity Unit:	P
Number of Containers:	1
Type of Container:	Fiberboard or plastic drums, barrels, kegs
Quantity Type:	Pounds
State Code:	331
Year:	2019
EM Manifest ID:	637642
Generator EPA ID:	CAR000154724
Shipment Date:	2019-08-30
Manifest Number:	006962486SKS
Line Number:	4
Method Code:	H040
Quantity Tons:	0.00500
Quantity Waste:	10.000000
Quantity Unit:	P
Number of Containers:	1
Type of Container:	Metal drums, barrels, kegs
Quantity Type:	Pounds
State Code:	331
Year:	2019
EM Manifest ID:	7000c4d0-7c63-4ee9-85a2-1aa27ea33de2

AVIALL SERVICES INC (Continued) **1007447292**

Shipment Date:	7/26/2019
Receipt Date:	8/12/2019
Manifest Number:	006748978SKS
Generator EPA ID:	CAR000154724
Name:	AVIALL-PRS
Address:	8045 WOODLEY AVE
Address 2:	Not reported
City:	VAN NUYS
Zip:	91406
Telephone:	800-483-3718
Contact:	Victor Sotelo
Contact Telephone:	818-781-7163
Transporter 1 EPA ID:	TXR000081205
Transporter 1 Emergency Number:	Not reported
Transporter 2 EPA ID:	MAD039322250
Transporter 2 Emergency Number:	Not reported
TSDF EPA ID:	CAD044429835
TSDF Name:	Clean Harbors Wilmington LLC
TSDF Address 1:	1737 East Denni Street
TSDF Address 2:	Not reported
TSDF City:	Wilmington
TSDF Zip:	90744
TSDF Telephone:	800-483-3718

State:

Year:	2019
EM Manifest ID:	7000c4d0-7c63-4ee9-85a2-1aa27ea33de2
Generator EPA ID:	CAR000154724
Shipment Date:	2019-07-26
Manifest Number:	006748978SKS
Line Number:	1
Method Code:	H141
Quantity Tons:	0.00250
Quantity Waste:	5.000000
Quantity Unit:	P
Number of Containers:	1
Type of Container:	Metal drums, barrels, kegs
Quantity Type:	Pounds
State Code:	331

Year:	2019
EM Manifest ID:	773ea3da-3694-4aed-8e57-d048ede223f2
Shipment Date:	7/26/2019
Receipt Date:	8/12/2019
Manifest Number:	007085949SKS
Generator EPA ID:	CAR000154724
Name:	AVIALL-PRS
Address:	8045 WOODLEY AVE
Address 2:	Not reported
City:	VAN NUYS
Zip:	91406
Telephone:	800-483-3718
Contact:	Victor Sotelo
Contact Telephone:	818-781-7163
Transporter 1 EPA ID:	TXR000081205
Transporter 1 Emergency Number:	Not reported
Transporter 2 EPA ID:	MAD039322250

AVIALL SERVICES INC (Continued) **1007447292**

Transporter 2 Emergency Number: Not reported
TSDF EPA ID: CAD044429835
TSDF Name: Clean Harbors Wilmington LLC
TSDF Address 1: 1737 East Denni Street
TSDF Address 2: Not reported
TSDF City: Wilmington
TSDF Zip: 90744
TSDF Telephone: 800-483-3718

Federal:
Year: 2019
EM Manifest ID: 773ea3da-3694-4aed-8e57-d048ede223f2
Generator EPA ID: CAR000154724
Shipment Date: 2019-07-26
Manifest Number: 007085949SKS
Line Number: 1
Method Code: H141
Quantity Tons: 0.02500
Quantity Waste: 50.000000
Quantity Unit: P
Number of Containers: 2
Type of Container: Metal drums, barrels, kegs
Quantity Type: Pounds
Federal Code: D001

Year: 2019
EM Manifest ID: 773ea3da-3694-4aed-8e57-d048ede223f2
Generator EPA ID: CAR000154724
Shipment Date: 2019-07-26
Manifest Number: 007085949SKS
Line Number: 1
Method Code: H141
Quantity Tons: 0.02500
Quantity Waste: 50.000000
Quantity Unit: P
Number of Containers: 2
Type of Container: Metal drums, barrels, kegs
Quantity Type: Pounds
Federal Code: D018

Year: 2019
EM Manifest ID: 773ea3da-3694-4aed-8e57-d048ede223f2
Generator EPA ID: CAR000154724
Shipment Date: 2019-07-26
Manifest Number: 007085949SKS
Line Number: 1
Method Code: H141
Quantity Tons: 0.02500
Quantity Waste: 50.000000
Quantity Unit: P
Number of Containers: 2
Type of Container: Metal drums, barrels, kegs
Quantity Type: Pounds
Federal Code: D035

Year: 2019
EM Manifest ID: 773ea3da-3694-4aed-8e57-d048ede223f2
Generator EPA ID: CAR000154724

AVIALL SERVICES INC (Continued) **1007447292**

Shipment Date:	2019-07-26
Manifest Number:	007085949SKS
Line Number:	1
Method Code:	H141
Quantity Tons:	0.02500
Quantity Waste:	50.000000
Quantity Unit:	P
Number of Containers:	2
Type of Container:	Metal drums, barrels, kegs
Quantity Type:	Pounds
Federal Code:	D039

Year:	2019
EM Manifest ID:	773ea3da-3694-4aed-8e57-d048ede223f2
Generator EPA ID:	CAR000154724
Shipment Date:	2019-07-26
Manifest Number:	007085949SKS
Line Number:	1
Method Code:	H141
Quantity Tons:	0.02500
Quantity Waste:	50.000000
Quantity Unit:	P
Number of Containers:	2
Type of Container:	Metal drums, barrels, kegs
Quantity Type:	Pounds
Federal Code:	D040

Year:	2019
EM Manifest ID:	773ea3da-3694-4aed-8e57-d048ede223f2
Generator EPA ID:	CAR000154724
Shipment Date:	2019-07-26
Manifest Number:	007085949SKS
Line Number:	1
Method Code:	H141
Quantity Tons:	0.02500
Quantity Waste:	50.000000
Quantity Unit:	P
Number of Containers:	2
Type of Container:	Metal drums, barrels, kegs
Quantity Type:	Pounds
Federal Code:	F003

State:

Year:	2019
EM Manifest ID:	773ea3da-3694-4aed-8e57-d048ede223f2
Generator EPA ID:	CAR000154724
Shipment Date:	2019-07-26
Manifest Number:	007085949SKS
Line Number:	1
Method Code:	H141
Quantity Tons:	0.02500
Quantity Waste:	50.000000
Quantity Unit:	P
Number of Containers:	2
Type of Container:	Metal drums, barrels, kegs
Quantity Type:	Pounds
State Code:	212

AVIALL SERVICES INC (Continued) **1007447292**

Year:	2019
EM Manifest ID:	d78ed500-c562-4bac-adc4-d1fa1b1b6477
Shipment Date:	7/26/2019
Receipt Date:	8/12/2019
Manifest Number:	006748979SKS
Generator EPA ID:	CAR000154724
Name:	AVIALL-PRS
Address:	8045 WOODLEY AVE
Address 2:	Not reported
City:	VAN NUYS
Zip:	91406
Telephone:	800-483-3718
Contact:	Victor Sotelo
Contact Telephone:	818-781-7163
Transporter 1 EPA ID:	TXR000081205
Transporter 1 Emergency Number:	Not reported
Transporter 2 EPA ID:	MAD039322250
Transporter 2 Emergency Number:	Not reported
TSDF EPA ID:	CAD980675276
TSDF Name:	Clean Harbors Buttonwillow LLC
TSDF Address 1:	PO Box 787
TSDF Address 2:	Not reported
TSDF City:	Buttonwillow
TSDF Zip:	93206
TSDF Telephone:	800-483-3718

State:

Year:	2019
EM Manifest ID:	d78ed500-c562-4bac-adc4-d1fa1b1b6477
Generator EPA ID:	CAR000154724
Shipment Date:	2019-07-26
Manifest Number:	006748979SKS
Line Number:	1
Method Code:	H132
Quantity Tons:	0.01250
Quantity Waste:	25.000000
Quantity Unit:	P
Number of Containers:	1
Type of Container:	Metal drums, barrels, kegs
Quantity Type:	Pounds
State Code:	331

Year:	2019
EM Manifest ID:	20c52d07-3b82-497e-b60e-b29cda6c8eb7
Shipment Date:	7/26/2019
Receipt Date:	8/12/2019
Manifest Number:	006748975SKS
Generator EPA ID:	CAR000154724
Name:	AVIALL-PRS
Address:	8045 WOODLEY AVE
Address 2:	Not reported
City:	VAN NUYS
Zip:	91406
Telephone:	800-483-3718
Contact:	Victor Sotelo
Contact Telephone:	818-781-7163
Transporter 1 EPA ID:	TXR000081205

AVIALL SERVICES INC (Continued) **1007447292**

Transporter 1 Emergency Number: Not reported
Transporter 2 EPA ID: MAD039322250
Transporter 2 Emergency Number: Not reported
TSDF EPA ID: NED981723513
TSDF Name: Clean Harbors Environmental Services, Inc.
TSDF Address 1: 2247 South Highway 71
TSDF Address 2: Not reported
TSDF City: Kimball
TSDF Zip: 69145
TSDF Telephone: 800-483-3718

Federal:
Year: 2019
EM Manifest ID: 20c52d07-3b82-497e-b60e-b29cda6c8eb7
Generator EPA ID: CAR000154724
Shipment Date: 2019-07-26
Manifest Number: 006748975SKS
Line Number: 1
Method Code: H040
Quantity Tons: 0.00250
Quantity Waste: 5.000000
Quantity Unit: P
Number of Containers: 1
Type of Container: Metal drums, barrels, kegs
Quantity Type: Pounds
Federal Code: D001

Year: 2019
EM Manifest ID: 20c52d07-3b82-497e-b60e-b29cda6c8eb7
Generator EPA ID: CAR000154724
Shipment Date: 2019-07-26
Manifest Number: 006748975SKS
Line Number: 1
Method Code: H040
Quantity Tons: 0.00250
Quantity Waste: 5.000000
Quantity Unit: P
Number of Containers: 1
Type of Container: Metal drums, barrels, kegs
Quantity Type: Pounds
Federal Code: D035

State:
Year: 2019
EM Manifest ID: 20c52d07-3b82-497e-b60e-b29cda6c8eb7
Generator EPA ID: CAR000154724
Shipment Date: 2019-07-26
Manifest Number: 006748975SKS
Line Number: 1
Method Code: H040
Quantity Tons: 0.00250
Quantity Waste: 5.000000
Quantity Unit: P
Number of Containers: 1
Type of Container: Metal drums, barrels, kegs
Quantity Type: Pounds
State Code: 331

AVIALL SERVICES INC (Continued) **1007447292**

Year:	2019
EM Manifest ID:	20c52d07-3b82-497e-b60e-b29cda6c8eb7
Generator EPA ID:	CAR000154724
Shipment Date:	2019-07-26
Manifest Number:	006748975SKS
Line Number:	2
Method Code:	H040
Quantity Tons:	0.00250
Quantity Waste:	5.000000
Quantity Unit:	P
Number of Containers:	1
Type of Container:	Metal drums, barrels, kegs
Quantity Type:	Pounds
State Code:	223

Year:	2019
EM Manifest ID:	b7536a15-720d-42f7-bc50-7ce515466480
Shipment Date:	7/26/2019
Receipt Date:	7/31/2019
Manifest Number:	007085948SKS
Generator EPA ID:	CAR000154724
Name:	AVIALL-PRS
Address:	8045 WOODLEY AVE
Address 2:	Not reported
City:	VAN NUYS
Zip:	91406
Telephone:	800-483-3718
Contact:	Victor Sotelo
Contact Telephone:	818-781-7163
Transporter 1 EPA ID:	TXR000081205
Transporter 1 Emergency Number:	Not reported
Transporter 2 EPA ID:	MAD039322250
Transporter 2 Emergency Number:	Not reported
TSDF EPA ID:	CAT000613976
TSDF Name:	Safety-Kleen Systems, Inc.
TSDF Address 1:	2120 South Yale Street
TSDF Address 2:	Not reported
TSDF City:	Santa Ana
TSDF Zip:	92704
TSDF Telephone:	800-483-3718

Federal:

Year:	2019
EM Manifest ID:	b7536a15-720d-42f7-bc50-7ce515466480
Generator EPA ID:	CAR000154724
Shipment Date:	2019-07-26
Manifest Number:	007085948SKS
Line Number:	1
Method Code:	H141
Quantity Tons:	0.37530
Quantity Waste:	90.000000
Quantity Unit:	G
Number of Containers:	4
Type of Container:	Metal drums, barrels, kegs
Quantity Type:	Gallons
Federal Code:	D039

AVIALL SERVICES INC (Continued) **1007447292**

State:

Year:	2019
EM Manifest ID:	b7536a15-720d-42f7-bc50-7ce515466480
Generator EPA ID:	CAR000154724
Shipment Date:	2019-07-26
Manifest Number:	007085948SKS
Line Number:	1
Method Code:	H141
Quantity Tons:	0.37530
Quantity Waste:	90.000000
Quantity Unit:	G
Number of Containers:	4
Type of Container:	Metal drums, barrels, kegs
Quantity Type:	Gallons
State Code:	213

Detail Two:

Year:	2018
EM Manifest ID:	166444
Shipment Date:	9/26/2018
Receipt Date:	10/19/2018
Manifest Number:	006782455SKS
Generator EPA ID:	CAR000154724
Name:	AVIALL-PRS
Address:	8045 WOODLEY AVE
Address 2:	Not reported
City:	VAN NUYS
Zip:	91406
Telephone:	800-483-3718
Contact:	Victor Sotelo
Contact Telephone:	818-781-7163
Transporter 1 EPA ID:	TXR000081205
Transporter 1 Emergency Number:	Not reported
Transporter 2 EPA ID:	MAD039322250
Transporter 2 Emergency Number:	Not reported
TSDF EPA ID:	UTD981552177
TSDF Name:	Clean Harbors Aragonite LLC
TSDF Address 1:	PO Box 1339
TSDF Address 2:	Not reported
TSDF City:	Grantsville
TSDF Zip:	84029
TSDF Telephone:	800-483-3718

Federal:

Year:	2018
EM Manifest ID:	166444
Generator EPA ID:	CAR000154724
Shipment Date:	2018-09-26
Manifest Number:	006782455SKS
Line Number:	2
Method Code:	H040
Quantity Tons:	0.00250
Quantity Waste:	5.000000
Quantity Unit:	P
Number of Containers:	1
Type of Container:	Fiberboard or plastic drums, barrels, kegs

AVIALL SERVICES INC (Continued) **1007447292**

Quantity Type: Pounds
Federal Code: D003

State:
Year: 2018
EM Manifest ID: 166444
Generator EPA ID: CAR000154724
Shipment Date: 2018-09-26
Manifest Number: 006782455SKS
Line Number: 2
Method Code: H040
Quantity Tons: 0.00250
Quantity Waste: 5.000000
Quantity Unit: P
Number of Containers: 1
Type of Container: Fiberboard or plastic drums, barrels, kegs
Quantity Type: Pounds
State Code: 141

Year: 2018
EM Manifest ID: 171857
Shipment Date: 9/26/2018
Receipt Date: 10/19/2018
Manifest Number: 006782456SKS
Generator EPA ID: CAR000154724
Name: AVIALL-PRS
Address: 8045 WOODLEY AVE
Address 2: Not reported
City: VAN NUYS
Zip: 91406
Telephone: 800-483-3718
Contact: Victor Sotelo
Contact Telephone: 818-781-7163
Transporter 1 EPA ID: TXR000081205
Transporter 1 Emergency Number: Not reported
Transporter 2 EPA ID: MAD039322250
Transporter 2 Emergency Number: Not reported
TSDF EPA ID: CAD980675276
TSDF Name: Clean Harbors Buttonwillow LLC
TSDF Address 1: PO Box 787
TSDF Address 2: Not reported
TSDF City: Buttonwillow
TSDF Zip: 93206
TSDF Telephone: 800-483-3718

State:
Year: 2018
EM Manifest ID: 171857
Generator EPA ID: CAR000154724
Shipment Date: 2018-09-26
Manifest Number: 006782456SKS
Line Number: 1
Method Code: H132
Quantity Tons: 0.01000
Quantity Waste: 20.000000
Quantity Unit: P

AVIALL SERVICES INC (Continued) **1007447292**

Number of Containers: 1
Type of Container: Metal drums, barrels, kegs
Quantity Type: Pounds
State Code: 352

Year: 2018
EM Manifest ID: 162823
Shipment Date: 9/26/2018
Receipt Date: 10/8/2018
Manifest Number: 006782457SKS
Generator EPA ID: CAR000154724
Name: AVIALL-PRS
Address: 8045 WOODLEY AVE
Address 2: Not reported
City: VAN NUYS
Zip: 91406
Telephone: 800-483-3718
Contact: Victor Sotelo
Contact Telephone: 818-781-7163
Transporter 1 EPA ID: TXR000081205
Transporter 1 Emergency Number: Not reported
Transporter 2 EPA ID: MAD039322250
Transporter 2 Emergency Number: Not reported
TSDF EPA ID: CAD044429835
TSDF Name: Clean Harbors Wilmington LLC
TSDF Address 1: 1737 East Denni Street
TSDF Address 2: Not reported
TSDF City: Wilmington
TSDF Zip: 90744
TSDF Telephone: 800-483-3718

Federal:
Year: 2018
EM Manifest ID: 162823
Generator EPA ID: CAR000154724
Shipment Date: 2018-09-26
Manifest Number: 006782457SKS
Line Number: 1
Method Code: H141
Quantity Tons: 0.00500
Quantity Waste: 10.000000
Quantity Unit: P
Number of Containers: 1
Type of Container: Metal drums, barrels, kegs
Quantity Type: Pounds
Federal Code: D001

Year: 2018
EM Manifest ID: 162823
Generator EPA ID: CAR000154724
Shipment Date: 2018-09-26
Manifest Number: 006782457SKS
Line Number: 2
Method Code: H141
Quantity Tons: 0.00250
Quantity Waste: 5.000000
Quantity Unit: P

AVIALL SERVICES INC (Continued) **1007447292**

Number of Containers: 1
Type of Container: Metal drums, barrels, kegs
Quantity Type: Pounds
Federal Code: D001

Year: 2018
EM Manifest ID: 162823
Generator EPA ID: CAR000154724
Shipment Date: 2018-09-26
Manifest Number: 006782457SKS
Line Number: 3
Method Code: H141
Quantity Tons: 0.10000
Quantity Waste: 200.000000
Quantity Unit: P
Number of Containers: 1
Type of Container: Metal drums, barrels, kegs
Quantity Type: Pounds
Federal Code: D001

Year: 2018
EM Manifest ID: 162823
Generator EPA ID: CAR000154724
Shipment Date: 2018-09-26
Manifest Number: 006782457SKS
Line Number: 3
Method Code: H141
Quantity Tons: 0.10000
Quantity Waste: 200.000000
Quantity Unit: P
Number of Containers: 1
Type of Container: Metal drums, barrels, kegs
Quantity Type: Pounds
Federal Code: D035

State:
Year: 2018
EM Manifest ID: 162823
Generator EPA ID: CAR000154724
Shipment Date: 2018-09-26
Manifest Number: 006782457SKS
Line Number: 1
Method Code: H141
Quantity Tons: 0.00500
Quantity Waste: 10.000000
Quantity Unit: P
Number of Containers: 1
Type of Container: Metal drums, barrels, kegs
Quantity Type: Pounds
State Code: 331

Year: 2018
EM Manifest ID: 162823
Generator EPA ID: CAR000154724
Shipment Date: 2018-09-26
Manifest Number: 006782457SKS
Line Number: 2

AVIALL SERVICES INC (Continued) **1007447292**

Method Code:	H141
Quantity Tons:	0.00250
Quantity Waste:	5.000000
Quantity Unit:	P
Number of Containers:	1
Type of Container:	Metal drums, barrels, kegs
Quantity Type:	Pounds
State Code:	331

Year:	2018
EM Manifest ID:	162823
Generator EPA ID:	CAR000154724
Shipment Date:	2018-09-26
Manifest Number:	006782457SKS
Line Number:	3
Method Code:	H141
Quantity Tons:	0.10000
Quantity Waste:	200.000000
Quantity Unit:	P
Number of Containers:	1
Type of Container:	Metal drums, barrels, kegs
Quantity Type:	Pounds
State Code:	331

Year:	2018
EM Manifest ID:	162823
Generator EPA ID:	CAR000154724
Shipment Date:	2018-09-26
Manifest Number:	006782457SKS
Line Number:	5
Method Code:	H141
Quantity Tons:	0.00250
Quantity Waste:	5.000000
Quantity Unit:	P
Number of Containers:	1
Type of Container:	Metal drums, barrels, kegs
Quantity Type:	Pounds
State Code:	352

Year:	2018
EM Manifest ID:	157495
Shipment Date:	9/26/2018
Receipt Date:	10/18/2018
Manifest Number:	006782451SKS
Generator EPA ID:	CAR000154724
Name:	AVIALL-PRS
Address:	8045 WOODLEY AVE
Address 2:	Not reported
City:	VAN NUYS
Zip:	91406
Telephone:	800-483-3718
Contact:	Victor Sotelo
Contact Telephone:	818-781-7163
Transporter 1 EPA ID:	TXR000081205
Transporter 1 Emergency Number:	Not reported
Transporter 2 EPA ID:	MAD039322250

AVIALL SERVICES INC (Continued) **1007447292**

Transporter 2 Emergency Number: Not reported
TSDF EPA ID: NED981723513
TSDF Name: Clean Harbors Environmental Services, Inc.
TSDF Address 1: 2247 South Highway 71
TSDF Address 2: Not reported
TSDF City: Kimball
TSDF Zip: 69145
TSDF Telephone: 800-483-3718

Federal:
Year: 2018
EM Manifest ID: 157495
Generator EPA ID: CAR000154724
Shipment Date: 2018-09-26
Manifest Number: 006782451SKS
Line Number: 1
Method Code: H040
Quantity Tons: 0.00750
Quantity Waste: 15.000000
Quantity Unit: P
Number of Containers: 1
Type of Container: Metal drums, barrels, kegs
Quantity Type: Pounds
Federal Code: D001

Year: 2018
EM Manifest ID: 157495
Generator EPA ID: CAR000154724
Shipment Date: 2018-09-26
Manifest Number: 006782451SKS
Line Number: 2
Method Code: H040
Quantity Tons: 0.00250
Quantity Waste: 5.000000
Quantity Unit: P
Number of Containers: 1
Type of Container: Metal drums, barrels, kegs
Quantity Type: Pounds
Federal Code: D008

State:
Year: 2018
EM Manifest ID: 157495
Generator EPA ID: CAR000154724
Shipment Date: 2018-09-26
Manifest Number: 006782451SKS
Line Number: 1
Method Code: H040
Quantity Tons: 0.00750
Quantity Waste: 15.000000
Quantity Unit: P
Number of Containers: 1
Type of Container: Metal drums, barrels, kegs
Quantity Type: Pounds
State Code: 331

Year: 2018

AVIALL SERVICES INC (Continued) **1007447292**

EM Manifest ID:	157495
Generator EPA ID:	CAR000154724
Shipment Date:	2018-09-26
Manifest Number:	006782451SKS
Line Number:	2
Method Code:	H040
Quantity Tons:	0.00250
Quantity Waste:	5.000000
Quantity Unit:	P
Number of Containers:	1
Type of Container:	Metal drums, barrels, kegs
Quantity Type:	Pounds
State Code:	331

Year:	2018
EM Manifest ID:	157495
Generator EPA ID:	CAR000154724
Shipment Date:	2018-09-26
Manifest Number:	006782451SKS
Line Number:	3
Method Code:	H040
Quantity Tons:	0.00250
Quantity Waste:	5.000000
Quantity Unit:	P
Number of Containers:	1
Type of Container:	Metal drums, barrels, kegs
Quantity Type:	Pounds
State Code:	223

Year:	2018
EM Manifest ID:	157495
Generator EPA ID:	CAR000154724
Shipment Date:	2018-09-26
Manifest Number:	006782451SKS
Line Number:	4
Method Code:	H040
Quantity Tons:	0.00250
Quantity Waste:	5.000000
Quantity Unit:	P
Number of Containers:	1
Type of Container:	Fiberboard or plastic drums, barrels, kegs
Quantity Type:	Pounds
State Code:	331

Year:	2018
EM Manifest ID:	159605
Shipment Date:	9/26/2018
Receipt Date:	10/18/2018
Manifest Number:	006782453SKS
Generator EPA ID:	CAR000154724
Name:	AVIALL-PRS
Address:	8045 WOODLEY AVE
Address 2:	Not reported
City:	VAN NUYS
Zip:	91406
Telephone:	800-483-3718

AVIALL SERVICES INC (Continued) **1007447292**

Contact:	Victor Sotelo
Contact Telephone:	818-781-7163
Transporter 1 EPA ID:	TXR000081205
Transporter 1 Emergency Number:	Not reported
Transporter 2 EPA ID:	MAD039322250
Transporter 2 Emergency Number:	Not reported
TSDF EPA ID:	NED981723513
TSDF Name:	Clean Harbors Environmental Services, Inc.
TSDF Address 1:	2247 South Highway 71
TSDF Address 2:	Not reported
TSDF City:	Kimball
TSDF Zip:	69145
TSDF Telephone:	800-483-3718

State:

Year:	2018
EM Manifest ID:	159605
Generator EPA ID:	CAR000154724
Shipment Date:	2018-09-26
Manifest Number:	006782453SKS
Line Number:	1
Method Code:	H040
Quantity Tons:	0.00250
Quantity Waste:	5.000000
Quantity Unit:	P
Number of Containers:	1
Type of Container:	Fiberboard or plastic drums, barrels, kegs
Quantity Type:	Pounds
State Code:	331

Year:	2018
EM Manifest ID:	159605
Generator EPA ID:	CAR000154724
Shipment Date:	2018-09-26
Manifest Number:	006782453SKS
Line Number:	2
Method Code:	H040
Quantity Tons:	0.00250
Quantity Waste:	5.000000
Quantity Unit:	P
Number of Containers:	1
Type of Container:	Metal drums, barrels, kegs
Quantity Type:	Pounds
State Code:	331

Year:	2018
EM Manifest ID:	159605
Generator EPA ID:	CAR000154724
Shipment Date:	2018-09-26
Manifest Number:	006782453SKS
Line Number:	3
Method Code:	H040
Quantity Tons:	0.01000
Quantity Waste:	20.000000
Quantity Unit:	P
Number of Containers:	1
Type of Container:	Metal drums, barrels, kegs
Quantity Type:	Pounds

AVIALL SERVICES INC (Continued) **1007447292**

State Code: 331

Year: 2018
EM Manifest ID: 159605
Generator EPA ID: CAR000154724
Shipment Date: 2018-09-26
Manifest Number: 006782453SKS
Line Number: 4
Method Code: H040
Quantity Tons: 0.01000
Quantity Waste: 20.000000
Quantity Unit: P
Number of Containers: 1
Type of Container: Metal drums, barrels, kegs
Quantity Type: Pounds
State Code: 331

Year: 2018
EM Manifest ID: 156068
Shipment Date: 9/26/2018
Receipt Date: 10/18/2018
Manifest Number: 006782452SKS
Generator EPA ID: CAR000154724
Name: AVIALL-PRS
Address: 8045 WOODLEY AVE
Address 2: Not reported
City: VAN NUYS
Zip: 91406
Telephone: 800-483-3718
Contact: Victor Sotelo
Contact Telephone: 818-781-7163
Transporter 1 EPA ID: TXR000081205
Transporter 1 Emergency Number: Not reported
Transporter 2 EPA ID: MAD039322250
Transporter 2 Emergency Number: Not reported
TSDF EPA ID: NED981723513
TSDF Name: Clean Harbors Environmental Services, Inc.
TSDF Address 1: 2247 South Highway 71
TSDF Address 2: Not reported
TSDF City: Kimball
TSDF Zip: 69145
TSDF Telephone: 800-483-3718

Federal:
Year: 2018
EM Manifest ID: 156068
Generator EPA ID: CAR000154724
Shipment Date: 2018-09-26
Manifest Number: 006782452SKS
Line Number: 1
Method Code: H040
Quantity Tons: 0.07500
Quantity Waste: 150.000000
Quantity Unit: P
Number of Containers: 1
Type of Container: Metal drums, barrels, kegs
Quantity Type: Pounds

AVIALL SERVICES INC (Continued) **1007447292**

Federal Code:	D001
Year:	2018
EM Manifest ID:	156068
Generator EPA ID:	CAR000154724
Shipment Date:	2018-09-26
Manifest Number:	006782452SKS
Line Number:	1
Method Code:	H040
Quantity Tons:	0.07500
Quantity Waste:	150.000000
Quantity Unit:	P
Number of Containers:	1
Type of Container:	Metal drums, barrels, kegs
Quantity Type:	Pounds
Federal Code:	D005
Year:	2018
EM Manifest ID:	156068
Generator EPA ID:	CAR000154724
Shipment Date:	2018-09-26
Manifest Number:	006782452SKS
Line Number:	1
Method Code:	H040
Quantity Tons:	0.07500
Quantity Waste:	150.000000
Quantity Unit:	P
Number of Containers:	1
Type of Container:	Metal drums, barrels, kegs
Quantity Type:	Pounds
Federal Code:	D006
Year:	2018
EM Manifest ID:	156068
Generator EPA ID:	CAR000154724
Shipment Date:	2018-09-26
Manifest Number:	006782452SKS
Line Number:	1
Method Code:	H040
Quantity Tons:	0.07500
Quantity Waste:	150.000000
Quantity Unit:	P
Number of Containers:	1
Type of Container:	Metal drums, barrels, kegs
Quantity Type:	Pounds
Federal Code:	D007
Year:	2018
EM Manifest ID:	156068
Generator EPA ID:	CAR000154724
Shipment Date:	2018-09-26
Manifest Number:	006782452SKS
Line Number:	1
Method Code:	H040
Quantity Tons:	0.07500
Quantity Waste:	150.000000
Quantity Unit:	P

AVIALL SERVICES INC (Continued) **1007447292**

Number of Containers: 1
Type of Container: Metal drums, barrels, kegs
Quantity Type: Pounds
Federal Code: D008

Year: 2018
EM Manifest ID: 156068
Generator EPA ID: CAR000154724
Shipment Date: 2018-09-26
Manifest Number: 006782452SKS
Line Number: 1
Method Code: H040
Quantity Tons: 0.07500
Quantity Waste: 150.000000
Quantity Unit: P
Number of Containers: 1
Type of Container: Metal drums, barrels, kegs
Quantity Type: Pounds
Federal Code: D011

Year: 2018
EM Manifest ID: 156068
Generator EPA ID: CAR000154724
Shipment Date: 2018-09-26
Manifest Number: 006782452SKS
Line Number: 1
Method Code: H040
Quantity Tons: 0.07500
Quantity Waste: 150.000000
Quantity Unit: P
Number of Containers: 1
Type of Container: Metal drums, barrels, kegs
Quantity Type: Pounds
Federal Code: D035

State:
Year: 2018
EM Manifest ID: 156068
Generator EPA ID: CAR000154724
Shipment Date: 2018-09-26
Manifest Number: 006782452SKS
Line Number: 1
Method Code: H040
Quantity Tons: 0.07500
Quantity Waste: 150.000000
Quantity Unit: P
Number of Containers: 1
Type of Container: Metal drums, barrels, kegs
Quantity Type: Pounds
State Code: 331

Year: 2018
EM Manifest ID: 156068
Generator EPA ID: CAR000154724
Shipment Date: 2018-09-26
Manifest Number: 006782452SKS
Line Number: 2

AVIALL SERVICES INC (Continued) **1007447292**

Method Code:	H040
Quantity Tons:	0.00500
Quantity Waste:	10.000000
Quantity Unit:	P
Number of Containers:	1
Type of Container:	Metal drums, barrels, kegs
Quantity Type:	Pounds
State Code:	331

Year:	2018
EM Manifest ID:	006264080SKS20170918_D_1
Shipment Date:	9/18/2017
Receipt Date:	10/2/2017
Manifest Number:	006264080SKS
Generator EPA ID:	CAR000154724
Name:	AVIALL-PRS
Address:	Not reported
Address 2:	Not reported
City:	Not reported
Zip:	Not reported
Telephone:	Not reported
Contact:	Not reported
Contact Telephone:	Not reported
Transporter 1 EPA ID:	TXR000081205
Transporter 1 Emergency Number:	Not reported
Transporter 2 EPA ID:	MAD039322250
Transporter 2 Emergency Number:	Not reported
TSDF EPA ID:	CAD044429835
TSDF Name:	CLEAN HARBORS OF WILMINGTON LLC
TSDF Address 1:	Not reported
TSDF Address 2:	Not reported
TSDF City:	Not reported
TSDF Zip:	Not reported
TSDF Telephone:	Not reported

Federal:

Year:	2018
EM Manifest ID:	006264080SKS20170918_D_1
Generator EPA ID:	CAR000154724
Shipment Date:	2017-09-18
Manifest Number:	006264080SKS
Line Number:	1
Method Code:	H141
Quantity Tons:	0.03750
Quantity Waste:	75.000000
Quantity Unit:	P
Number of Containers:	3
Type of Container:	NULL
Quantity Type:	NULL
Federal Code:	D001

Year:	2018
EM Manifest ID:	006264080SKS20170918_D_1
Generator EPA ID:	CAR000154724
Shipment Date:	2017-09-18
Manifest Number:	006264080SKS
Line Number:	1

AVIALL SERVICES INC (Continued) **1007447292**

Method Code: H141
Quantity Tons: 0.03750
Quantity Waste: 75.000000
Quantity Unit: P
Number of Containers: 3
Type of Container: NULL
Quantity Type: NULL
Federal Code: D018

Year: 2018
EM Manifest ID: 006264080SKS20170918_D_1
Generator EPA ID: CAR000154724
Shipment Date: 2017-09-18
Manifest Number: 006264080SKS
Line Number: 1
Method Code: H141
Quantity Tons: 0.03750
Quantity Waste: 75.000000
Quantity Unit: P
Number of Containers: 3
Type of Container: NULL
Quantity Type: NULL
Federal Code: D035

Year: 2018
EM Manifest ID: 006264080SKS20170918_D_1
Generator EPA ID: CAR000154724
Shipment Date: 2017-09-18
Manifest Number: 006264080SKS
Line Number: 1
Method Code: H141
Quantity Tons: 0.03750
Quantity Waste: 75.000000
Quantity Unit: P
Number of Containers: 3
Type of Container: NULL
Quantity Type: NULL
Federal Code: D039

Year: 2018
EM Manifest ID: 006264080SKS20170918_D_1
Generator EPA ID: CAR000154724
Shipment Date: 2017-09-18
Manifest Number: 006264080SKS
Line Number: 1
Method Code: H141
Quantity Tons: 0.03750
Quantity Waste: 75.000000
Quantity Unit: P
Number of Containers: 3
Type of Container: NULL
Quantity Type: NULL
Federal Code: F003

State:
Year: 2018
EM Manifest ID: 006264080SKS20170918_D_1

AVIALL SERVICES INC (Continued) **1007447292**

Generator EPA ID:	CAR000154724
Shipment Date:	2017-09-18
Manifest Number:	006264080SKS
Line Number:	1
Method Code:	H141
Quantity Tons:	0.03750
Quantity Waste:	75.000000
Quantity Unit:	P
Number of Containers:	3
Type of Container:	NULL
Quantity Type:	NULL
State Code:	212

Year:	2018
EM Manifest ID:	006264078SKS20170916_D_1
Shipment Date:	9/16/2017
Receipt Date:	9/28/2017
Manifest Number:	006264078SKS
Generator EPA ID:	CAR000154724
Name:	AVIALL-PRS
Address:	Not reported
Address 2:	Not reported
City:	Not reported
Zip:	Not reported
Telephone:	Not reported
Contact:	Not reported
Contact Telephone:	Not reported
Transporter 1 EPA ID:	TXR000081205
Transporter 1 Emergency Number:	Not reported
Transporter 2 EPA ID:	MAD039322250
Transporter 2 Emergency Number:	Not reported
TSDF EPA ID:	CAT000613976
TSDF Name:	SAFETY-KLEEN SYSTEMS INC
TSDF Address 1:	Not reported
TSDF Address 2:	Not reported
TSDF City:	Not reported
TSDF Zip:	Not reported
TSDF Telephone:	Not reported

Federal:

Year:	2018
EM Manifest ID:	006264078SKS20170916_D_1
Generator EPA ID:	CAR000154724
Shipment Date:	2017-09-16
Manifest Number:	006264078SKS
Line Number:	1
Method Code:	H141
Quantity Tons:	0.37530
Quantity Waste:	90.000000
Quantity Unit:	G
Number of Containers:	4
Type of Container:	NULL
Quantity Type:	NULL
Federal Code:	D039

State:

AVIALL SERVICES INC (Continued) **1007447292**

Year:	2018
EM Manifest ID:	006264078SKS20170916_D_1
Generator EPA ID:	CAR000154724
Shipment Date:	2017-09-16
Manifest Number:	006264078SKS
Line Number:	1
Method Code:	H141
Quantity Tons:	0.37530
Quantity Waste:	90.000000
Quantity Unit:	G
Number of Containers:	4
Type of Container:	NULL
Quantity Type:	NULL
State Code:	213

Year:	2018
EM Manifest ID:	006264078SKS20170916_D_1
Generator EPA ID:	CAR000154724
Shipment Date:	2017-09-16
Manifest Number:	006264078SKS
Line Number:	2
Method Code:	H141
Quantity Tons:	0.25200
Quantity Waste:	60.000000
Quantity Unit:	G
Number of Containers:	3
Type of Container:	NULL
Quantity Type:	NULL
State Code:	134

Year:	2018
EM Manifest ID:	005841104SKS20170809_D_1
Shipment Date:	8/9/2017
Receipt Date:	8/24/2017
Manifest Number:	005841104SKS
Generator EPA ID:	CAR000154724
Name:	AVIALL-PRS
Address:	Not reported
Address 2:	Not reported
City:	Not reported
Zip:	Not reported
Telephone:	Not reported
Contact:	Not reported
Contact Telephone:	Not reported
Transporter 1 EPA ID:	TXR000081205
Transporter 1 Emergency Number:	Not reported
Transporter 2 EPA ID:	MAD039322250
Transporter 2 Emergency Number:	Not reported
TSDF EPA ID:	CAD044429835
TSDF Name:	CLEAN HARBORS OF WILMINGTON LLC
TSDF Address 1:	Not reported
TSDF Address 2:	Not reported
TSDF City:	Not reported
TSDF Zip:	Not reported
TSDF Telephone:	Not reported

AVIALL SERVICES INC (Continued) **1007447292**

Federal:

Year:	2018
EM Manifest ID:	005841104SKS20170809_D_1
Generator EPA ID:	CAR000154724
Shipment Date:	2017-08-09
Manifest Number:	005841104SKS
Line Number:	1
Method Code:	H141
Quantity Tons:	0.02500
Quantity Waste:	50.000000
Quantity Unit:	P
Number of Containers:	2
Type of Container:	NULL
Quantity Type:	NULL
Federal Code:	D001

Year:	2018
EM Manifest ID:	005841104SKS20170809_D_1
Generator EPA ID:	CAR000154724
Shipment Date:	2017-08-09
Manifest Number:	005841104SKS
Line Number:	1
Method Code:	H141
Quantity Tons:	0.02500
Quantity Waste:	50.000000
Quantity Unit:	P
Number of Containers:	2
Type of Container:	NULL
Quantity Type:	NULL
Federal Code:	D018

Year:	2018
EM Manifest ID:	005841104SKS20170809_D_1
Generator EPA ID:	CAR000154724
Shipment Date:	2017-08-09
Manifest Number:	005841104SKS
Line Number:	1
Method Code:	H141
Quantity Tons:	0.02500
Quantity Waste:	50.000000
Quantity Unit:	P
Number of Containers:	2
Type of Container:	NULL
Quantity Type:	NULL
Federal Code:	D035

Year:	2018
EM Manifest ID:	005841104SKS20170809_D_1
Generator EPA ID:	CAR000154724
Shipment Date:	2017-08-09
Manifest Number:	005841104SKS
Line Number:	1
Method Code:	H141
Quantity Tons:	0.02500
Quantity Waste:	50.000000
Quantity Unit:	P
Number of Containers:	2

AVIALL SERVICES INC (Continued) **1007447292**

Type of Container: NULL
Quantity Type: NULL
Federal Code: D039

Year: 2018
EM Manifest ID: 005841104SKS20170809_D_1
Generator EPA ID: CAR000154724
Shipment Date: 2017-08-09
Manifest Number: 005841104SKS
Line Number: 1
Method Code: H141
Quantity Tons: 0.02500
Quantity Waste: 50.000000
Quantity Unit: P
Number of Containers: 2
Type of Container: NULL
Quantity Type: NULL
Federal Code: F003

State:
Year: 2018
EM Manifest ID: 005841104SKS20170809_D_1
Generator EPA ID: CAR000154724
Shipment Date: 2017-08-09
Manifest Number: 005841104SKS
Line Number: 1
Method Code: H141
Quantity Tons: 0.02500
Quantity Waste: 50.000000
Quantity Unit: P
Number of Containers: 2
Type of Container: NULL
Quantity Type: NULL
State Code: 212

Year: 2018
EM Manifest ID: 005841097SKS20170809_D_1
Shipment Date: 8/9/2017
Receipt Date: 8/16/2017
Manifest Number: 005841097SKS
Generator EPA ID: CAR000154724
Name: AVIALL-PRS
Address: Not reported
Address 2: Not reported
City: Not reported
Zip: Not reported
Telephone: Not reported
Contact: Not reported
Contact Telephone: Not reported
Transporter 1 EPA ID: TXR000081205
Transporter 1 Emergency Number: Not reported
Transporter 2 EPA ID: MAD039322250
Transporter 2 Emergency Number: Not reported
TSDF EPA ID: CAT000613976
TSDF Name: SAFETY-KLEEN SYSTEMS INC
TSDF Address 1: Not reported

AVIALL SERVICES INC (Continued) **1007447292**

TSDF Address 2: Not reported
TSDF City: Not reported
TSDF Zip: Not reported
TSDF Telephone: Not reported

Federal:
Year: 2018
EM Manifest ID: 005841097SKS20170809_D_1
Generator EPA ID: CAR000154724
Shipment Date: 2017-08-09
Manifest Number: 005841097SKS
Line Number: 1
Method Code: H141
Quantity Tons: 0.37530
Quantity Waste: 90.000000
Quantity Unit: G
Number of Containers: 4
Type of Container: NULL
Quantity Type: NULL
Federal Code: D039

State:
Year: 2018
EM Manifest ID: 005841097SKS20170809_D_1
Generator EPA ID: CAR000154724
Shipment Date: 2017-08-09
Manifest Number: 005841097SKS
Line Number: 1
Method Code: H141
Quantity Tons: 0.37530
Quantity Waste: 90.000000
Quantity Unit: G
Number of Containers: 4
Type of Container: NULL
Quantity Type: NULL
State Code: 213

Year: 2018
EM Manifest ID: 005841097SKS20170809_D_1
Generator EPA ID: CAR000154724
Shipment Date: 2017-08-09
Manifest Number: 005841097SKS
Line Number: 2
Method Code: H141
Quantity Tons: 0.33600
Quantity Waste: 80.000000
Quantity Unit: G
Number of Containers: 4
Type of Container: NULL
Quantity Type: NULL
State Code: 134

Additional Info:
Year: 2017
Gen EPA ID: CAR000154724

AVIALL SERVICES INC (Continued) **1007447292**

Shipment Date:	20171220
Creation Date:	6/20/2018 18:31:41
Receipt Date:	20180108
Manifest ID:	006263999SKS
Trans EPA ID:	TXR000081205
Trans Name:	SAFETY-KLEEN SYSTEMS INC
Trans 2 EPA ID:	MAD039322250
Trans 2 Name:	CLEAN HARBORS
TSDF EPA ID:	CAD044429835
Trans Name:	CLEAN HARBORS OF WILMINGTON LLC
TSDF Alt EPA ID:	Not reported
TSDF Alt Name:	Not reported
Waste Code Description:	331 - Off-specification, aged, or surplus organics
RCRA Code:	Not reported
Meth Code:	H141 - Storage, Bulking, And/Or Transfer Off Site--No Treatment/Reovery (H010-H129) Or (H131-H135)
Quantity Tons:	0.0075
Waste Quantity:	15
Quantity Unit:	P
Additional Code 1:	Not reported
Additional Code 2:	Not reported
Additional Code 3:	Not reported
Additional Code 4:	Not reported
Additional Code 5:	Not reported

Shipment Date:	20171220
Creation Date:	11/3/2018 18:30:36
Receipt Date:	20180112
Manifest ID:	006263998SKS
Trans EPA ID:	TXR000081205
Trans Name:	SAFETY-KLEEN SYSTEMS INC
Trans 2 EPA ID:	MAD039322250
Trans 2 Name:	CLEAN HARBORS
TSDF EPA ID:	NED981723513
Trans Name:	CLEAN HARBORS ENVIRONMENTAL SERVICES IN
TSDF Alt EPA ID:	Not reported
TSDF Alt Name:	Not reported
Waste Code Description:	331 - Off-specification, aged, or surplus organics
RCRA Code:	Not reported
Meth Code:	H040 - Incineration--Thermal Destruction Other Than Use As A Fuel
Quantity Tons:	0.0075
Waste Quantity:	15
Quantity Unit:	P
Additional Code 1:	Not reported
Additional Code 2:	Not reported
Additional Code 3:	Not reported
Additional Code 4:	Not reported
Additional Code 5:	Not reported

Shipment Date:	20171220
Creation Date:	11/3/2018 18:30:36
Receipt Date:	20180112
Manifest ID:	006263998SKS
Trans EPA ID:	TXR000081205
Trans Name:	SAFETY-KLEEN SYSTEMS INC
Trans 2 EPA ID:	MAD039322250
Trans 2 Name:	CLEAN HARBORS

AVIALL SERVICES INC (Continued) **1007447292**

TSDF EPA ID:	NED981723513
Trans Name:	CLEAN HARBORS ENVIRONMENTAL SERVICES IN
TSDF Alt EPA ID:	Not reported
TSDF Alt Name:	Not reported
Waste Code Description:	223 - Unspecified oil-containing waste
RCRA Code:	Not reported
Meth Code:	H040 - Incineration--Thermal Destruction Other Than Use As A Fuel
Quantity Tons:	0.1
Waste Quantity:	200
Quantity Unit:	P
Additional Code 1:	Not reported
Additional Code 2:	Not reported
Additional Code 3:	Not reported
Additional Code 4:	Not reported
Additional Code 5:	Not reported

Shipment Date:	20171220
Creation Date:	11/3/2018 18:30:36
Receipt Date:	20180112
Manifest ID:	006263998SKS
Trans EPA ID:	TXR000081205
Trans Name:	SAFETY-KLEEN SYSTEMS INC
Trans 2 EPA ID:	MAD039322250
Trans 2 Name:	CLEAN HARBORS
TSDF EPA ID:	NED981723513
Trans Name:	CLEAN HARBORS ENVIRONMENTAL SERVICES IN
TSDF Alt EPA ID:	Not reported
TSDF Alt Name:	Not reported
Waste Code Description:	331 - Off-specification, aged, or surplus organics
RCRA Code:	Not reported
Meth Code:	H040 - Incineration--Thermal Destruction Other Than Use As A Fuel
Quantity Tons:	0.0375
Waste Quantity:	75
Quantity Unit:	P
Additional Code 1:	Not reported
Additional Code 2:	Not reported
Additional Code 3:	Not reported
Additional Code 4:	Not reported
Additional Code 5:	Not reported

Shipment Date:	20171220
Creation Date:	10/29/2018 18:30:14
Receipt Date:	20180112
Manifest ID:	006263883SKS
Trans EPA ID:	TXR000081205
Trans Name:	SAFETY-KLEEN SYSTEMS INC
Trans 2 EPA ID:	MAD039322250
Trans 2 Name:	CLEAN HARBORS
TSDF EPA ID:	NED981723513
Trans Name:	CLEAN HARBORS ENVIRONMENTAL SERVICES IN
TSDF Alt EPA ID:	Not reported
TSDF Alt Name:	Not reported
Waste Code Description:	331 - Off-specification, aged, or surplus organics
RCRA Code:	Not reported
Meth Code:	H040 - Incineration--Thermal Destruction Other Than Use As A Fuel
Quantity Tons:	0.0025
Waste Quantity:	5

AVIALL SERVICES INC (Continued) **1007447292**

Quantity Unit:	P
Additional Code 1:	Not reported
Additional Code 2:	Not reported
Additional Code 3:	Not reported
Additional Code 4:	Not reported
Additional Code 5:	Not reported
Shipment Date:	20171220
Creation Date:	10/29/2018 18:30:14
Receipt Date:	20180112
Manifest ID:	006263883SKS
Trans EPA ID:	TXR000081205
Trans Name:	SAFETY-KLEEN SYSTEMS INC
Trans 2 EPA ID:	MAD039322250
Trans 2 Name:	CLEAN HARBORS
TSDF EPA ID:	NED981723513
Trans Name:	CLEAN HARBORS ENVIRONMENTAL SERVICES IN
TSDF Alt EPA ID:	Not reported
TSDF Alt Name:	Not reported
Waste Code Description:	331 - Off-specification, aged, or surplus organics
RCRA Code:	D001
Meth Code:	H040 - Incineration--Thermal Destruction Other Than Use As A Fuel
Quantity Tons:	0.015
Waste Quantity:	30
Quantity Unit:	P
Additional Code 1:	Not reported
Additional Code 2:	Not reported
Additional Code 3:	Not reported
Additional Code 4:	Not reported
Additional Code 5:	Not reported
Shipment Date:	20171220
Creation Date:	10/29/2018 18:30:14
Receipt Date:	20180112
Manifest ID:	006263883SKS
Trans EPA ID:	TXR000081205
Trans Name:	SAFETY-KLEEN SYSTEMS INC
Trans 2 EPA ID:	MAD039322250
Trans 2 Name:	CLEAN HARBORS
TSDF EPA ID:	NED981723513
Trans Name:	CLEAN HARBORS ENVIRONMENTAL SERVICES IN
TSDF Alt EPA ID:	Not reported
TSDF Alt Name:	Not reported
Waste Code Description:	212 - Oxygenated solvents (acetone, butanol, ethyl acetate, etc.
RCRA Code:	D001
Meth Code:	H040 - Incineration--Thermal Destruction Other Than Use As A Fuel
Quantity Tons:	0.0075
Waste Quantity:	15
Quantity Unit:	P
Additional Code 1:	Not reported
Additional Code 2:	Not reported
Additional Code 3:	Not reported
Additional Code 4:	Not reported
Additional Code 5:	Not reported
Shipment Date:	20171220
Creation Date:	10/29/2018 18:30:14

AVIALL SERVICES INC (Continued) **1007447292**

Receipt Date:	20180112
Manifest ID:	006263883SKS
Trans EPA ID:	TXR000081205
Trans Name:	SAFETY-KLEEN SYSTEMS INC
Trans 2 EPA ID:	MAD039322250
Trans 2 Name:	CLEAN HARBORS
TSDF EPA ID:	NED981723513
Trans Name:	CLEAN HARBORS ENVIRONMENTAL SERVICES IN
TSDF Alt EPA ID:	Not reported
TSDF Alt Name:	Not reported
Waste Code Description:	331 - Off-specification, aged, or surplus organics
RCRA Code:	D001
Meth Code:	H040 - Incineration--Thermal Destruction Other Than Use As A Fuel
Quantity Tons:	0.01
Waste Quantity:	20
Quantity Unit:	P
Additional Code 1:	Not reported
Additional Code 2:	Not reported
Additional Code 3:	Not reported
Additional Code 4:	Not reported
Additional Code 5:	Not reported

Shipment Date:	20171220
Creation Date:	8/24/2018 18:30:10
Receipt Date:	20180110
Manifest ID:	006263882SKS
Trans EPA ID:	TXR000081205
Trans Name:	SAFETY-KLEEN SYSTEMS INC
Trans 2 EPA ID:	MAD039322250
Trans 2 Name:	CLEAN HARBORS
TSDF EPA ID:	CAD980675276
Trans Name:	CLEANHARBORS OF BUTTONWILLOW
TSDF Alt EPA ID:	Not reported
TSDF Alt Name:	Not reported
Waste Code Description:	343 - Unspecified organic liquid mixture
RCRA Code:	Not reported
Meth Code:	H132 - Landfill Or Surface Impoundment That Will Be Closed As Landfill(To Include On-Site Treatment And/Or Stabilization)
Quantity Tons:	0.015
Waste Quantity:	30
Quantity Unit:	P
Additional Code 1:	Not reported
Additional Code 2:	Not reported
Additional Code 3:	Not reported
Additional Code 4:	Not reported
Additional Code 5:	Not reported

Shipment Date:	20171220
Creation Date:	6/20/2018 18:31:41
Receipt Date:	20180108
Manifest ID:	006263881SKS
Trans EPA ID:	TXR000081205
Trans Name:	SAFETY-KLEEN SYSTEMS INC
Trans 2 EPA ID:	MAD039322250
Trans 2 Name:	CLEAN HARBORS
TSDF EPA ID:	CAD044429835
Trans Name:	CLEAN HARBORS OF WILMINGTON LLC

AVIALL SERVICES INC (Continued) **1007447292**

TSDF Alt EPA ID:	Not reported
TSDF Alt Name:	Not reported
Waste Code Description:	331 - Off-specification, aged, or surplus organics
RCRA Code:	Not reported
Meth Code:	H141 - Storage, Bulking, And/Or Transfer Off Site--No Treatment/Reovery (H010-H129) Or (H131-H135)
Quantity Tons:	0.005
Waste Quantity:	10
Quantity Unit:	P
Additional Code 1:	Not reported
Additional Code 2:	Not reported
Additional Code 3:	Not reported
Additional Code 4:	Not reported
Additional Code 5:	Not reported

Additional Info:

Year:	2016
Gen EPA ID:	CAR000154724
Shipment Date:	20151223
Creation Date:	11/7/2016 18:32:02
Receipt Date:	20160107
Manifest ID:	005239278SKS
Trans EPA ID:	TXR000081205
Trans Name:	SAFETY-KLEEN SYSTEMS INC
Trans 2 EPA ID:	AZR000513770
Trans 2 Name:	SLT EXPRESSWAY INC
TSDF EPA ID:	NED981723513
Trans Name:	CLEAN HARBORS ENVIRONMENTAL SERVICES IN
TSDF Alt EPA ID:	Not reported
TSDF Alt Name:	Not reported
Waste Code Description:	352 - Other organic solids
RCRA Code:	D035
Meth Code:	H141 - Storage, Bulking, And/Or Transfer Off Site--No Treatment/Reovery (H010-H129) Or (H131-H135)
Quantity Tons:	0.075
Waste Quantity:	150
Quantity Unit:	P
Additional Code 1:	Not reported
Additional Code 2:	Not reported
Additional Code 3:	Not reported
Additional Code 4:	Not reported
Additional Code 5:	Not reported
Shipment Date:	20151223
Creation Date:	11/7/2016 18:32:02
Receipt Date:	20160107
Manifest ID:	005239278SKS
Trans EPA ID:	TXR000081205
Trans Name:	SAFETY-KLEEN SYSTEMS INC
Trans 2 EPA ID:	AZR000513770
Trans 2 Name:	SLT EXPRESSWAY INC
TSDF EPA ID:	NED981723513
Trans Name:	CLEAN HARBORS ENVIRONMENTAL SERVICES IN
TSDF Alt EPA ID:	Not reported
TSDF Alt Name:	Not reported
Waste Code Description:	352 - Other organic solids

AVIALL SERVICES INC (Continued) **1007447292**

RCRA Code:	D035
Meth Code:	H141 - Storage, Bulking, And/Or Transfer Off Site--No Treatment/Reovery (H010-H129) Or (H131-H135)
Quantity Tons:	0.075
Waste Quantity:	150
Quantity Unit:	P
Additional Code 1:	Not reported
Additional Code 2:	Not reported
Additional Code 3:	Not reported
Additional Code 4:	Not reported
Additional Code 5:	Not reported
Shipment Date:	20151216
Creation Date:	9/30/2016 18:31:31
Receipt Date:	20151223
Manifest ID:	005239197SKS
Trans EPA ID:	TXR000081205
Trans Name:	SAFETY-KLEEN SYSTEMS INC
Trans 2 EPA ID:	Not reported
Trans 2 Name:	Not reported
TSDF EPA ID:	CAT000613976
Trans Name:	SAFETY-KLEEN SYSTEMS INC
TSDF Alt EPA ID:	Not reported
TSDF Alt Name:	Not reported
Waste Code Description:	213 - Hydrocarbon solvents (benzene, hexane, Stoddard, etc.
RCRA Code:	D039
Meth Code:	H141 - Storage, Bulking, And/Or Transfer Off Site--No Treatment/Reovery (H010-H129) Or (H131-H135)
Quantity Tons:	0.39615
Waste Quantity:	95
Quantity Unit:	G
Additional Code 1:	Not reported
Additional Code 2:	Not reported
Additional Code 3:	Not reported
Additional Code 4:	Not reported
Additional Code 5:	Not reported
Shipment Date:	20151216
Creation Date:	5/24/2016 16:38:09
Receipt Date:	20160105
Manifest ID:	005239198SKS
Trans EPA ID:	TXR000081205
Trans Name:	SAFETY-KLEEN SYSTEMS INC
Trans 2 EPA ID:	MAD039322250
Trans 2 Name:	CLEAN HARBORS
TSDF EPA ID:	CAD044429835
Trans Name:	CLEAN HARBORS WILMINGTON LLC
TSDF Alt EPA ID:	Not reported
TSDF Alt Name:	Not reported
Waste Code Description:	212 - Oxygenated solvents (acetone, butanol, ethyl acetate, etc.
RCRA Code:	F003
Meth Code:	H141 - Storage, Bulking, And/Or Transfer Off Site--No Treatment/Reovery (H010-H129) Or (H131-H135)
Quantity Tons:	0.0125
Waste Quantity:	25
Quantity Unit:	P
Additional Code 1:	D035

AVIALL SERVICES INC (Continued) **1007447292**

Additional Code 2:	D022
Additional Code 3:	D018
Additional Code 4:	D001
Additional Code 5:	Not reported
Shipment Date:	20151216
Creation Date:	9/30/2016 18:31:31
Receipt Date:	20151223
Manifest ID:	005239197SKS
Trans EPA ID:	TXR000081205
Trans Name:	SAFETY-KLEEN SYSTEMS INC
Trans 2 EPA ID:	Not reported
Trans 2 Name:	Not reported
TSDF EPA ID:	CAT000613976
Trans Name:	SAFETY-KLEEN SYSTEMS INC
TSDF Alt EPA ID:	Not reported
TSDF Alt Name:	Not reported
Waste Code Description:	134 - Aqueous solution with <10% total organic residues
RCRA Code:	Not reported
Meth Code:	- Not reported
Quantity Tons:	0.336
Waste Quantity:	80
Quantity Unit:	G
Additional Code 1:	Not reported
Additional Code 2:	Not reported
Additional Code 3:	Not reported
Additional Code 4:	Not reported
Additional Code 5:	Not reported
Shipment Date:	20151210
Creation Date:	9/27/2016 18:30:52
Receipt Date:	20151223
Manifest ID:	005239089SKS
Trans EPA ID:	TXR000081205
Trans Name:	SAFETY-KLEEN SYSTEMS INC
Trans 2 EPA ID:	NJD986607380
Trans 2 Name:	MAUMEE EXPRESS INC
TSDF EPA ID:	NED981723513
Trans Name:	CLEAN HARBORS ENVIRONMENTAL SERVICES IN
TSDF Alt EPA ID:	Not reported
TSDF Alt Name:	Not reported
Waste Code Description:	352 - Other organic solids
RCRA Code:	D035
Meth Code:	H141 - Storage, Bulking, And/Or Transfer Off Site--No Treatment/Reovery (H010-H129) Or (H131-H135)
Quantity Tons:	0.1125
Waste Quantity:	225
Quantity Unit:	P
Additional Code 1:	Not reported
Additional Code 2:	Not reported
Additional Code 3:	Not reported
Additional Code 4:	Not reported
Additional Code 5:	Not reported
Shipment Date:	20151106
Creation Date:	5/23/2016 18:30:23
Receipt Date:	20151111

AVIALL SERVICES INC (Continued) **1007447292**

Manifest ID:	005095748SKS
Trans EPA ID:	TXR000081205
Trans Name:	SAFETY-KLEEN SYSTEMS INC
Trans 2 EPA ID:	Not reported
Trans 2 Name:	Not reported
TSDF EPA ID:	CAT000613976
Trans Name:	SAFETY-KLEEN SYSTEMS INC
TSDF Alt EPA ID:	Not reported
TSDF Alt Name:	Not reported
Waste Code Description:	134 - Aqueous solution with <10% total organic residues
RCRA Code:	Not reported
Meth Code:	H141 - Storage, Bulking, And/Or Transfer Off Site--No Treatment/Reovery (H010-H129) Or (H131-H135)
Quantity Tons:	0.336
Waste Quantity:	80
Quantity Unit:	G
Additional Code 1:	Not reported
Additional Code 2:	Not reported
Additional Code 3:	Not reported
Additional Code 4:	Not reported
Additional Code 5:	Not reported
Shipment Date:	20151106
Creation Date:	1/21/2016 22:16:16
Receipt Date:	20151116
Manifest ID:	005095750SKS
Trans EPA ID:	TXR000081205
Trans Name:	SAFETY-KLEEN SYSTEMS INC
Trans 2 EPA ID:	Not reported
Trans 2 Name:	Not reported
TSDF EPA ID:	CAD044429835
Trans Name:	CLEAN HARBORS WILMINGTON LLC
TSDF Alt EPA ID:	Not reported
TSDF Alt Name:	Not reported
Waste Code Description:	212 - Oxygenated solvents (acetone, butanol, ethyl acetate, etc.
RCRA Code:	F003
Meth Code:	H141 - Storage, Bulking, And/Or Transfer Off Site--No Treatment/Reovery (H010-H129) Or (H131-H135)
Quantity Tons:	0.0375
Waste Quantity:	75
Quantity Unit:	P
Additional Code 1:	D039
Additional Code 2:	D035
Additional Code 3:	D018
Additional Code 4:	D001
Additional Code 5:	Not reported
Shipment Date:	20151106
Creation Date:	5/23/2016 18:30:23
Receipt Date:	20151111
Manifest ID:	005095748SKS
Trans EPA ID:	TXR000081205
Trans Name:	SAFETY-KLEEN SYSTEMS INC
Trans 2 EPA ID:	Not reported
Trans 2 Name:	Not reported
TSDF EPA ID:	CAT000613976
Trans Name:	SAFETY-KLEEN SYSTEMS INC

AVIALL SERVICES INC (Continued) **1007447292**

TSDF Alt EPA ID:	Not reported
TSDF Alt Name:	Not reported
Waste Code Description:	213 - Hydrocarbon solvents (benzene, hexane, Stoddard, etc.
RCRA Code:	D039
Meth Code:	H141 - Storage, Bulking, And/Or Transfer Off Site--No Treatment/Reovery (H010-H129) Or (H131-H135)
Quantity Tons:	0.3753
Waste Quantity:	90
Quantity Unit:	G
Additional Code 1:	Not reported
Additional Code 2:	Not reported
Additional Code 3:	Not reported
Additional Code 4:	Not reported
Additional Code 5:	Not reported
Shipment Date:	20151008
Creation Date:	5/4/2016 22:15:36
Receipt Date:	20151021
Manifest ID:	005088853SKS
Trans EPA ID:	TXR000081205
Trans Name:	SAFETY-KLEEN SYSTEMS INC
Trans 2 EPA ID:	AZR000513770
Trans 2 Name:	SLT EXPRESS WAY INC
TSDF EPA ID:	NED981723513
Trans Name:	CLEAN HARBORS ENVIRONMENTAL SERVICES IN
TSDF Alt EPA ID:	Not reported
TSDF Alt Name:	Not reported
Waste Code Description:	343 - Unspecified organic liquid mixture
RCRA Code:	D008
Meth Code:	H040 - Incineration--Thermal Destruction Other Than Use As A Fuel
Quantity Tons:	0.05
Waste Quantity:	100
Quantity Unit:	P
Additional Code 1:	D007
Additional Code 2:	Not reported
Additional Code 3:	Not reported
Additional Code 4:	Not reported
Additional Code 5:	Not reported

Additional Info:

Year:	2015
Gen EPA ID:	CAR000154724
Shipment Date:	20151223
Creation Date:	11/7/2016 18:32:02
Receipt Date:	20160107
Manifest ID:	005239278SKS
Trans EPA ID:	TXR000081205
Trans Name:	SAFETY-KLEEN SYSTEMS INC
Trans 2 EPA ID:	AZR000513770
Trans 2 Name:	SLT EXPRESSWAY INC
TSDF EPA ID:	NED981723513
Trans Name:	CLEAN HARBORS ENVIRONMENTAL SERVICES IN
TSDF Alt EPA ID:	Not reported
TSDF Alt Name:	Not reported
Waste Code Description:	352 - Other organic solids
RCRA Code:	D035

AVIALL SERVICES INC (Continued) **1007447292**

Meth Code:	H141 - Storage, Bulking, And/Or Transfer Off Site--No Treatment/Reovery (H010-H129) Or (H131-H135)
Quantity Tons:	0.075
Waste Quantity:	150
Quantity Unit:	P
Additional Code 1:	Not reported
Additional Code 2:	Not reported
Additional Code 3:	Not reported
Additional Code 4:	Not reported
Additional Code 5:	Not reported
Shipment Date:	20151223
Creation Date:	11/7/2016 18:32:02
Receipt Date:	20160107
Manifest ID:	005239278SKS
Trans EPA ID:	TXR000081205
Trans Name:	SAFETY-KLEEN SYSTEMS INC
Trans 2 EPA ID:	AZR000513770
Trans 2 Name:	SLT EXPRESSWAY INC
TSDF EPA ID:	NED981723513
Trans Name:	CLEAN HARBORS ENVIRONMENTAL SERVICES IN
TSDF Alt EPA ID:	Not reported
TSDF Alt Name:	Not reported
Waste Code Description:	352 - Other organic solids
RCRA Code:	D035
Meth Code:	H141 - Storage, Bulking, And/Or Transfer Off Site--No Treatment/Reovery (H010-H129) Or (H131-H135)
Quantity Tons:	0.075
Waste Quantity:	150
Quantity Unit:	P
Additional Code 1:	Not reported
Additional Code 2:	Not reported
Additional Code 3:	Not reported
Additional Code 4:	Not reported
Additional Code 5:	Not reported
Shipment Date:	20151216
Creation Date:	5/24/2016 16:38:09
Receipt Date:	20160105
Manifest ID:	005239198SKS
Trans EPA ID:	TXR000081205
Trans Name:	SAFETY-KLEEN SYSTEMS INC
Trans 2 EPA ID:	MAD039322250
Trans 2 Name:	CLEAN HARBORS
TSDF EPA ID:	CAD044429835
Trans Name:	CLEAN HARBORS WILMINGTON LLC
TSDF Alt EPA ID:	Not reported
TSDF Alt Name:	Not reported
Waste Code Description:	212 - Oxygenated solvents (acetone, butanol, ethyl acetate, etc.
RCRA Code:	F003
Meth Code:	H141 - Storage, Bulking, And/Or Transfer Off Site--No Treatment/Reovery (H010-H129) Or (H131-H135)
Quantity Tons:	0.0125
Waste Quantity:	25
Quantity Unit:	P
Additional Code 1:	D035
Additional Code 2:	D022

AVIALL SERVICES INC (Continued) **1007447292**

Additional Code 3:	D018
Additional Code 4:	D001
Additional Code 5:	Not reported
Shipment Date:	20151216
Creation Date:	9/30/2016 18:31:31
Receipt Date:	20151223
Manifest ID:	005239197SKS
Trans EPA ID:	TXR000081205
Trans Name:	SAFETY-KLEEN SYSTEMS INC
Trans 2 EPA ID:	Not reported
Trans 2 Name:	Not reported
TSDF EPA ID:	CAT000613976
Trans Name:	SAFETY-KLEEN SYSTEMS INC
TSDF Alt EPA ID:	Not reported
TSDF Alt Name:	Not reported
Waste Code Description:	213 - Hydrocarbon solvents (benzene, hexane, Stoddard, etc.
RCRA Code:	D039
Meth Code:	H141 - Storage, Bulking, And/Or Transfer Off Site--No Treatment/Reovery (H010-H129) Or (H131-H135)
Quantity Tons:	0.39615
Waste Quantity:	95
Quantity Unit:	G
Additional Code 1:	Not reported
Additional Code 2:	Not reported
Additional Code 3:	Not reported
Additional Code 4:	Not reported
Additional Code 5:	Not reported
Shipment Date:	20151216
Creation Date:	9/30/2016 18:31:31
Receipt Date:	20151223
Manifest ID:	005239197SKS
Trans EPA ID:	TXR000081205
Trans Name:	SAFETY-KLEEN SYSTEMS INC
Trans 2 EPA ID:	Not reported
Trans 2 Name:	Not reported
TSDF EPA ID:	CAT000613976
Trans Name:	SAFETY-KLEEN SYSTEMS INC
TSDF Alt EPA ID:	Not reported
TSDF Alt Name:	Not reported
Waste Code Description:	134 - Aqueous solution with <10% total organic residues
RCRA Code:	Not reported
Meth Code:	- Not reported
Quantity Tons:	0.336
Waste Quantity:	80
Quantity Unit:	G
Additional Code 1:	Not reported
Additional Code 2:	Not reported
Additional Code 3:	Not reported
Additional Code 4:	Not reported
Additional Code 5:	Not reported
Shipment Date:	20151210
Creation Date:	9/27/2016 18:30:52
Receipt Date:	20151223
Manifest ID:	005239089SKS

AVIALL SERVICES INC (Continued) **1007447292**

Trans EPA ID:	TXR000081205
Trans Name:	SAFETY-KLEEN SYSTEMS INC
Trans 2 EPA ID:	NJD986607380
Trans 2 Name:	MAUMEE EXPRESS INC
TSDF EPA ID:	NED981723513
Trans Name:	CLEAN HARBORS ENVIRONMENTAL SERVICES IN
TSDF Alt EPA ID:	Not reported
TSDF Alt Name:	Not reported
Waste Code Description:	352 - Other organic solids
RCRA Code:	D035
Meth Code:	H141 - Storage, Bulking, And/Or Transfer Off Site--No Treatment/Reovery (H010-H129) Or (H131-H135)
Quantity Tons:	0.1125
Waste Quantity:	225
Quantity Unit:	P
Additional Code 1:	Not reported
Additional Code 2:	Not reported
Additional Code 3:	Not reported
Additional Code 4:	Not reported
Additional Code 5:	Not reported
Shipment Date:	20151106
Creation Date:	5/23/2016 18:30:23
Receipt Date:	20151111
Manifest ID:	005095748SKS
Trans EPA ID:	TXR000081205
Trans Name:	SAFETY-KLEEN SYSTEMS INC
Trans 2 EPA ID:	Not reported
Trans 2 Name:	Not reported
TSDF EPA ID:	CAT000613976
Trans Name:	SAFETY-KLEEN SYSTEMS INC
TSDF Alt EPA ID:	Not reported
TSDF Alt Name:	Not reported
Waste Code Description:	213 - Hydrocarbon solvents (benzene, hexane, Stoddard, etc.
RCRA Code:	D039
Meth Code:	H141 - Storage, Bulking, And/Or Transfer Off Site--No Treatment/Reovery (H010-H129) Or (H131-H135)
Quantity Tons:	0.3753
Waste Quantity:	90
Quantity Unit:	G
Additional Code 1:	Not reported
Additional Code 2:	Not reported
Additional Code 3:	Not reported
Additional Code 4:	Not reported
Additional Code 5:	Not reported
Shipment Date:	20151106
Creation Date:	1/21/2016 22:16:16
Receipt Date:	20151116
Manifest ID:	005095750SKS
Trans EPA ID:	TXR000081205
Trans Name:	SAFETY-KLEEN SYSTEMS INC
Trans 2 EPA ID:	Not reported
Trans 2 Name:	Not reported
TSDF EPA ID:	CAD044429835
Trans Name:	CLEAN HARBORS WILMINGTON LLC
TSDF Alt EPA ID:	Not reported

AVIALL SERVICES INC (Continued) **1007447292**

TSDF Alt Name:	Not reported
Waste Code Description:	212 - Oxygenated solvents (acetone, butanol, ethyl acetate, etc.
RCRA Code:	F003
Meth Code:	H141 - Storage, Bulking, And/Or Transfer Off Site--No Treatment/Reovery (H010-H129) Or (H131-H135)
Quantity Tons:	0.0375
Waste Quantity:	75
Quantity Unit:	P
Additional Code 1:	D039
Additional Code 2:	D035
Additional Code 3:	D018
Additional Code 4:	D001
Additional Code 5:	Not reported
Shipment Date:	20151106
Creation Date:	5/23/2016 18:30:23
Receipt Date:	20151111
Manifest ID:	005095748SKS
Trans EPA ID:	TXR000081205
Trans Name:	SAFETY-KLEEN SYSTEMS INC
Trans 2 EPA ID:	Not reported
Trans 2 Name:	Not reported
TSDF EPA ID:	CAT000613976
Trans Name:	SAFETY-KLEEN SYSTEMS INC
TSDF Alt EPA ID:	Not reported
TSDF Alt Name:	Not reported
Waste Code Description:	134 - Aqueous solution with <10% total organic residues
RCRA Code:	Not reported
Meth Code:	H141 - Storage, Bulking, And/Or Transfer Off Site--No Treatment/Reovery (H010-H129) Or (H131-H135)
Quantity Tons:	0.336
Waste Quantity:	80
Quantity Unit:	G
Additional Code 1:	Not reported
Additional Code 2:	Not reported
Additional Code 3:	Not reported
Additional Code 4:	Not reported
Additional Code 5:	Not reported
Shipment Date:	20151008
Creation Date:	5/4/2016 22:15:36
Receipt Date:	20151021
Manifest ID:	005088853SKS
Trans EPA ID:	TXR000081205
Trans Name:	SAFETY-KLEEN SYSTEMS INC
Trans 2 EPA ID:	AZR000513770
Trans 2 Name:	SLT EXPRESS WAY INC
TSDF EPA ID:	NED981723513
Trans Name:	CLEAN HARBORS ENVIRONMENTAL SERVICES IN
TSDF Alt EPA ID:	Not reported
TSDF Alt Name:	Not reported
Waste Code Description:	343 - Unspecified organic liquid mixture
RCRA Code:	D008
Meth Code:	H040 - Incineration--Thermal Destruction Other Than Use As A Fuel
Quantity Tons:	0.05
Waste Quantity:	100
Quantity Unit:	P

AVIALL SERVICES INC (Continued) **1007447292**

Additional Code 1:	D007
Additional Code 2:	Not reported
Additional Code 3:	Not reported
Additional Code 4:	Not reported
Additional Code 5:	Not reported

Additional Info:

Year:	2014
Gen EPA ID:	CAR000154724
Shipment Date:	20141223
Creation Date:	9/22/2015 22:15:09
Receipt Date:	20150115
Manifest ID:	004704560SKS
Trans EPA ID:	TXR000081205
Trans Name:	SAFETY-KLEEN SYSTEMS INC
Trans 2 EPA ID:	AZR000513770
Trans 2 Name:	SLT
TSDF EPA ID:	NED981723513
Trans Name:	CLEAN HARBORS ENVIRONMENTAL SERVICES IN
TSDF Alt EPA ID:	Not reported
TSDF Alt Name:	Not reported
Waste Code Description:	223 - Unspecified oil-containing waste
RCRA Code:	Not reported
Meth Code:	H040 - Incineration--Thermal Destruction Other Than Use As A Fuel
Quantity Tons:	0.075
Waste Quantity:	150
Quantity Unit:	P
Additional Code 1:	Not reported
Additional Code 2:	Not reported
Additional Code 3:	Not reported
Additional Code 4:	Not reported
Additional Code 5:	Not reported
Shipment Date:	20141223
Creation Date:	3/26/2015 22:15:06
Receipt Date:	20150109
Manifest ID:	004704559SKS
Trans EPA ID:	TXR000081205
Trans Name:	SAFETY-KLEEN SYSTEMS INC
Trans 2 EPA ID:	Not reported
Trans 2 Name:	Not reported
TSDF EPA ID:	CAD044429835
Trans Name:	CLEAN HARBORS WILMINGTON LLC
TSDF Alt EPA ID:	Not reported
TSDF Alt Name:	Not reported
Waste Code Description:	212 - Oxygenated solvents (acetone, butanol, ethyl acetate, etc.
RCRA Code:	F003
Meth Code:	H141 - Storage, Bulking, And/Or Transfer Off Site--No Treatment/Reovery (H010-H129) Or (H131-H135)
Quantity Tons:	0.035
Waste Quantity:	70
Quantity Unit:	P
Additional Code 1:	D039
Additional Code 2:	D035
Additional Code 3:	D018
Additional Code 4:	D001

AVIALL SERVICES INC (Continued) **1007447292**

Additional Code 5:	Not reported
Shipment Date:	20141223
Creation Date:	6/25/2015 22:15:29
Receipt Date:	20141231
Manifest ID:	004704558SKS
Trans EPA ID:	TXR000081205
Trans Name:	SAFETY-KLEEN SYSTEMS INC
Trans 2 EPA ID:	Not reported
Trans 2 Name:	Not reported
TSDF EPA ID:	CAT000613976
Trans Name:	SAFETY-KLEEN SYSTEMS INC
TSDF Alt EPA ID:	Not reported
TSDF Alt Name:	Not reported
Waste Code Description:	213 - Hydrocarbon solvents (benzene, hexane, Stoddard, etc.
RCRA Code:	D039
Meth Code:	H141 - Storage, Bulking, And/Or Transfer Off Site--No Treatment/Reovery (H010-H129) Or (H131-H135)
Quantity Tons:	0.45036
Waste Quantity:	108
Quantity Unit:	G
Additional Code 1:	Not reported
Additional Code 2:	Not reported
Additional Code 3:	Not reported
Additional Code 4:	Not reported
Additional Code 5:	Not reported
Shipment Date:	20141223
Creation Date:	6/25/2015 22:15:29
Receipt Date:	20141231
Manifest ID:	004704558SKS
Trans EPA ID:	TXR000081205
Trans Name:	SAFETY-KLEEN SYSTEMS INC
Trans 2 EPA ID:	Not reported
Trans 2 Name:	Not reported
TSDF EPA ID:	CAT000613976
Trans Name:	SAFETY-KLEEN SYSTEMS INC
TSDF Alt EPA ID:	Not reported
TSDF Alt Name:	Not reported
Waste Code Description:	134 - Aqueous solution with <10% total organic residues
RCRA Code:	Not reported
Meth Code:	H141 - Storage, Bulking, And/Or Transfer Off Site--No Treatment/Reovery (H010-H129) Or (H131-H135)
Quantity Tons:	0.567
Waste Quantity:	135
Quantity Unit:	G
Additional Code 1:	Not reported
Additional Code 2:	Not reported
Additional Code 3:	Not reported
Additional Code 4:	Not reported
Additional Code 5:	Not reported
Shipment Date:	20141125
Creation Date:	3/27/2015 22:15:05
Receipt Date:	20141211
Manifest ID:	004511653SKS
Trans EPA ID:	TXR000081205

AVIALL SERVICES INC (Continued) **1007447292**

Trans Name:	SAFETY-KLEEN SYSTEMS INC
Trans 2 EPA ID:	Not reported
Trans 2 Name:	Not reported
TSDF EPA ID:	CAD044429835
Trans Name:	CLEAN HARBORS WILMINGTON LLC
TSDF Alt EPA ID:	Not reported
TSDF Alt Name:	Not reported
Waste Code Description:	331 - Off-specification, aged, or surplus organics
RCRA Code:	D035
Meth Code:	H141 - Storage, Bulking, And/Or Transfer Off Site--No Treatment/Reovery (H010-H129) Or (H131-H135)
Quantity Tons:	0.1
Waste Quantity:	200
Quantity Unit:	P
Additional Code 1:	D001
Additional Code 2:	Not reported
Additional Code 3:	Not reported
Additional Code 4:	Not reported
Additional Code 5:	Not reported
Shipment Date:	20141121
Creation Date:	6/26/2015 22:15:41
Receipt Date:	20141126
Manifest ID:	004511753SKS
Trans EPA ID:	TXR000081205
Trans Name:	SAFETY-KLEEN SYSTEMS INC
Trans 2 EPA ID:	Not reported
Trans 2 Name:	Not reported
TSDF EPA ID:	CAT000613976
Trans Name:	SAFETY-KLEEN SYSTEMS INC
TSDF Alt EPA ID:	Not reported
TSDF Alt Name:	Not reported
Waste Code Description:	213 - Hydrocarbon solvents (benzene, hexane, Stoddard, etc.
RCRA Code:	D039
Meth Code:	H141 - Storage, Bulking, And/Or Transfer Off Site--No Treatment/Reovery (H010-H129) Or (H131-H135)
Quantity Tons:	0.3753
Waste Quantity:	90
Quantity Unit:	G
Additional Code 1:	Not reported
Additional Code 2:	Not reported
Additional Code 3:	Not reported
Additional Code 4:	Not reported
Additional Code 5:	Not reported
Shipment Date:	20141121
Creation Date:	3/6/2015 22:15:05
Receipt Date:	20141205
Manifest ID:	004511754SKS
Trans EPA ID:	TXR000081205
Trans Name:	SAFETY-KLEEN SYSTEMS INC
Trans 2 EPA ID:	Not reported
Trans 2 Name:	Not reported
TSDF EPA ID:	CAD044429835
Trans Name:	CLEAN HARBORS WILMINGTON LLC
TSDF Alt EPA ID:	Not reported
TSDF Alt Name:	Not reported

AVIALL SERVICES INC (Continued) **1007447292**

Waste Code Description:	212 - Oxygenated solvents (acetone, butanol, ethyl acetate, etc.
RCRA Code:	F003
Meth Code:	H141 - Storage, Bulking, And/Or Transfer Off Site--No Treatment/Reovery (H010-H129) Or (H131-H135)
Quantity Tons:	0.025
Waste Quantity:	50
Quantity Unit:	P
Additional Code 1:	D039
Additional Code 2:	D035
Additional Code 3:	D018
Additional Code 4:	D001
Additional Code 5:	Not reported
Shipment Date:	20141121
Creation Date:	6/26/2015 22:15:41
Receipt Date:	20141126
Manifest ID:	004511753SKS
Trans EPA ID:	TXR000081205
Trans Name:	SAFETY-KLEEN SYSTEMS INC
Trans 2 EPA ID:	Not reported
Trans 2 Name:	Not reported
TSDF EPA ID:	CAT000613976
Trans Name:	SAFETY-KLEEN SYSTEMS INC
TSDF Alt EPA ID:	Not reported
TSDF Alt Name:	Not reported
Waste Code Description:	134 - Aqueous solution with <10% total organic residues
RCRA Code:	Not reported
Meth Code:	H141 - Storage, Bulking, And/Or Transfer Off Site--No Treatment/Reovery (H010-H129) Or (H131-H135)
Quantity Tons:	0.294
Waste Quantity:	70
Quantity Unit:	G
Additional Code 1:	Not reported
Additional Code 2:	Not reported
Additional Code 3:	Not reported
Additional Code 4:	Not reported
Additional Code 5:	Not reported
Shipment Date:	20141027
Creation Date:	5/27/2015 22:15:25
Receipt Date:	20141112
Manifest ID:	004566389SKS
Trans EPA ID:	TXR000081205
Trans Name:	SAFETY-KLEEN SYSTEMS INC
Trans 2 EPA ID:	MAD039322250
Trans 2 Name:	CLEAN HARBORS ENV SERVICES
TSDF EPA ID:	NED981723513
Trans Name:	CLEAN HARBORS ENVIRONMENTAL SERVICES IN
TSDF Alt EPA ID:	Not reported
TSDF Alt Name:	Not reported
Waste Code Description:	223 - Unspecified oil-containing waste
RCRA Code:	Not reported
Meth Code:	H040 - Incineration--Thermal Destruction Other Than Use As A Fuel
Quantity Tons:	0.15
Waste Quantity:	300
Quantity Unit:	P
Additional Code 1:	Not reported

AVIALL SERVICES INC (Continued) **1007447292**

Additional Code 2:	Not reported
Additional Code 3:	Not reported
Additional Code 4:	Not reported
Additional Code 5:	Not reported
Shipment Date:	20141015
Creation Date:	12/19/2014 22:15:01
Receipt Date:	20141029
Manifest ID:	004566207SKS
Trans EPA ID:	TXR000081205
Trans Name:	SAFETY-KLEEN SYSTEMS INC
Trans 2 EPA ID:	Not reported
Trans 2 Name:	Not reported
TSDF EPA ID:	CAD044429835
Trans Name:	CLEAN HARBORS WILMINGTON LLC
TSDF Alt EPA ID:	Not reported
TSDF Alt Name:	Not reported
Waste Code Description:	212 - Oxygenated solvents (acetone, butanol, ethyl acetate, etc.
RCRA Code:	F003
Meth Code:	H141 - Storage, Bulking, And/Or Transfer Off Site--No Treatment/Reovery (H010-H129) Or (H131-H135)
Quantity Tons:	0.0375
Waste Quantity:	75
Quantity Unit:	P
Additional Code 1:	D039
Additional Code 2:	D035
Additional Code 3:	D018
Additional Code 4:	D001
Additional Code 5:	Not reported

Additional Info:

Year:	2013
Gen EPA ID:	CAR000154724
Shipment Date:	20131203
Creation Date:	5/10/2014 22:15:07
Receipt Date:	20131216
Manifest ID:	003920960SKS
Trans EPA ID:	TXR000081205
Trans Name:	SAFETY-KLEEN SYSTEMS INC
Trans 2 EPA ID:	AZR000508515
Trans 2 Name:	SLT
TSDF EPA ID:	NED981723513
Trans Name:	CLEAN HARBORS ENVIRONMENTAL SERVICES IN
TSDF Alt EPA ID:	Not reported
TSDF Alt Name:	Not reported
Waste Code Description:	214 - Unspecified solvent mixture
RCRA Code:	D001
Meth Code:	H040 - Incineration--Thermal Destruction Other Than Use As A Fuel
Quantity Tons:	0.1
Waste Quantity:	200
Quantity Unit:	P
Additional Code 1:	Not reported
Additional Code 2:	Not reported
Additional Code 3:	Not reported
Additional Code 4:	Not reported
Additional Code 5:	Not reported

AVIALL SERVICES INC (Continued) **1007447292**

Shipment Date:	20131203
Creation Date:	5/14/2014 22:15:13
Receipt Date:	20131223
Manifest ID:	003920957SKS
Trans EPA ID:	TXR000081205
Trans Name:	SAFETY-KLEEN SYSTEMS INC
Trans 2 EPA ID:	AZR000508515
Trans 2 Name:	SLT
TSDF EPA ID:	UTD991301748
Trans Name:	CLEAN HARBORS GRASSY MOUNTAIN LLC
TSDF Alt EPA ID:	Not reported
TSDF Alt Name:	Not reported
Waste Code Description:	723 - Liquids with chromium (VI) > 500 mg/l
RCRA Code:	D007
Meth Code:	H132 - Landfill Or Surface Impoundment That Will Be Closed As Landfill(To Include On-Site Treatment And/Or Stabilization)
Quantity Tons:	0.125
Waste Quantity:	250
Quantity Unit:	P
Additional Code 1:	D002
Additional Code 2:	Not reported
Additional Code 3:	Not reported
Additional Code 4:	Not reported
Additional Code 5:	Not reported

Shipment Date:	20131122
Creation Date:	4/5/2014 22:15:10
Receipt Date:	20131125
Manifest ID:	003920823SKS
Trans EPA ID:	TXR000081205
Trans Name:	SAFETY-KLEEN SYSTEMS INC
Trans 2 EPA ID:	Not reported
Trans 2 Name:	Not reported
TSDF EPA ID:	CAT000613893
Trans Name:	SAFETY-KLEEN SYSTEMS INC
TSDF Alt EPA ID:	Not reported
TSDF Alt Name:	Not reported
Waste Code Description:	134 - Aqueous solution with <10% total organic residues
RCRA Code:	Not reported
Meth Code:	H141 - Storage, Bulking, And/Or Transfer Off Site--No Treatment/Reovery (H010-H129) Or (H131-H135)
Quantity Tons:	0.336
Waste Quantity:	80
Quantity Unit:	G
Additional Code 1:	Not reported
Additional Code 2:	Not reported
Additional Code 3:	Not reported
Additional Code 4:	Not reported
Additional Code 5:	Not reported

Shipment Date:	20131122
Creation Date:	2/24/2014 22:15:29
Receipt Date:	20131205
Manifest ID:	003920825SKS
Trans EPA ID:	TXR000081205
Trans Name:	SAFETY-KLEEN SYSTEMS INC
Trans 2 EPA ID:	Not reported

AVIALL SERVICES INC (Continued) **1007447292**

Trans 2 Name:	Not reported
TSDF EPA ID:	CAD044429835
Trans Name:	CLEAN HARBORS WILMINGTON LLC
TSDF Alt EPA ID:	Not reported
TSDF Alt Name:	Not reported
Waste Code Description:	141 - Off-specification, aged, or surplus inorganics
RCRA Code:	D007
Meth Code:	H141 - Storage, Bulking, And/Or Transfer Off Site--No Treatment/Reovery (H010-H129) Or (H131-H135)
Quantity Tons:	0.075
Waste Quantity:	150
Quantity Unit:	P
Additional Code 1:	D002
Additional Code 2:	Not reported
Additional Code 3:	Not reported
Additional Code 4:	Not reported
Additional Code 5:	Not reported
Shipment Date:	20131122
Creation Date:	4/5/2014 22:15:10
Receipt Date:	20131125
Manifest ID:	003920823SKS
Trans EPA ID:	TXR000081205
Trans Name:	SAFETY-KLEEN SYSTEMS INC
Trans 2 EPA ID:	Not reported
Trans 2 Name:	Not reported
TSDF EPA ID:	CAT000613893
Trans Name:	SAFETY-KLEEN SYSTEMS INC
TSDF Alt EPA ID:	Not reported
TSDF Alt Name:	Not reported
Waste Code Description:	212 - Oxygenated solvents (acetone, butanol, ethyl acetate, etc.
RCRA Code:	F003
Meth Code:	H141 - Storage, Bulking, And/Or Transfer Off Site--No Treatment/Reovery (H010-H129) Or (H131-H135)
Quantity Tons:	0.025
Waste Quantity:	50
Quantity Unit:	P
Additional Code 1:	D039
Additional Code 2:	D035
Additional Code 3:	D018
Additional Code 4:	D001
Additional Code 5:	Not reported
Shipment Date:	20131122
Creation Date:	4/5/2014 22:15:10
Receipt Date:	20131125
Manifest ID:	003920823SKS
Trans EPA ID:	TXR000081205
Trans Name:	SAFETY-KLEEN SYSTEMS INC
Trans 2 EPA ID:	Not reported
Trans 2 Name:	Not reported
TSDF EPA ID:	CAT000613893
Trans Name:	SAFETY-KLEEN SYSTEMS INC
TSDF Alt EPA ID:	Not reported
TSDF Alt Name:	Not reported
Waste Code Description:	213 - Hydrocarbon solvents (benzene, hexane, Stoddard, etc.
RCRA Code:	D039

AVIALL SERVICES INC (Continued) **1007447292**

Meth Code:	H141 - Storage, Bulking, And/Or Transfer Off Site--No Treatment/Reovery (H010-H129) Or (H131-H135)
Quantity Tons:	0.3336
Waste Quantity:	80
Quantity Unit:	G
Additional Code 1:	Not reported
Additional Code 2:	Not reported
Additional Code 3:	Not reported
Additional Code 4:	Not reported
Additional Code 5:	Not reported
Shipment Date:	20131011
Creation Date:	2/24/2014 22:15:16
Receipt Date:	20131015
Manifest ID:	003920339SKS
Trans EPA ID:	TXR000081205
Trans Name:	SAFETY-KLEEN SYSTEMS INC
Trans 2 EPA ID:	Not reported
Trans 2 Name:	Not reported
TSDF EPA ID:	CAT000613893
Trans Name:	SAFETY-KLEEN SYSTEMS INC
TSDF Alt EPA ID:	Not reported
TSDF Alt Name:	Not reported
Waste Code Description:	134 - Aqueous solution with <10% total organic residues
RCRA Code:	Not reported
Meth Code:	H141 - Storage, Bulking, And/Or Transfer Off Site--No Treatment/Reovery (H010-H129) Or (H131-H135)
Quantity Tons:	0.252
Waste Quantity:	60
Quantity Unit:	G
Additional Code 1:	Not reported
Additional Code 2:	Not reported
Additional Code 3:	Not reported
Additional Code 4:	Not reported
Additional Code 5:	Not reported
Shipment Date:	20131011
Creation Date:	2/24/2014 22:15:16
Receipt Date:	20131015
Manifest ID:	003920339SKS
Trans EPA ID:	TXR000081205
Trans Name:	SAFETY-KLEEN SYSTEMS INC
Trans 2 EPA ID:	Not reported
Trans 2 Name:	Not reported
TSDF EPA ID:	CAT000613893
Trans Name:	SAFETY-KLEEN SYSTEMS INC
TSDF Alt EPA ID:	Not reported
TSDF Alt Name:	Not reported
Waste Code Description:	212 - Oxygenated solvents (acetone, butanol, ethyl acetate, etc.
RCRA Code:	F003
Meth Code:	H141 - Storage, Bulking, And/Or Transfer Off Site--No Treatment/Reovery (H010-H129) Or (H131-H135)
Quantity Tons:	0.0375
Waste Quantity:	75
Quantity Unit:	P
Additional Code 1:	D039
Additional Code 2:	D035

AVIALL SERVICES INC (Continued) **1007447292**

Additional Code 3:	D018
Additional Code 4:	D001
Additional Code 5:	Not reported
Shipment Date:	20131011
Creation Date:	2/24/2014 22:15:16
Receipt Date:	20131015
Manifest ID:	003920339SKS
Trans EPA ID:	TXR000081205
Trans Name:	SAFETY-KLEEN SYSTEMS INC
Trans 2 EPA ID:	Not reported
Trans 2 Name:	Not reported
TSDF EPA ID:	CAT000613893
Trans Name:	SAFETY-KLEEN SYSTEMS INC
TSDF Alt EPA ID:	Not reported
TSDF Alt Name:	Not reported
Waste Code Description:	213 - Hydrocarbon solvents (benzene, hexane, Stoddard, etc.
RCRA Code:	D039
Meth Code:	H141 - Storage, Bulking, And/Or Transfer Off Site--No Treatment/Reovery (H010-H129) Or (H131-H135)
Quantity Tons:	0.3336
Waste Quantity:	80
Quantity Unit:	G
Additional Code 1:	Not reported
Additional Code 2:	Not reported
Additional Code 3:	Not reported
Additional Code 4:	Not reported
Additional Code 5:	Not reported
Shipment Date:	20130926
Creation Date:	2/24/2014 22:15:07
Receipt Date:	20131007
Manifest ID:	003920190SKS
Trans EPA ID:	TXR000081205
Trans Name:	SAFETY-KLEEN SYSTEMS INC
Trans 2 EPA ID:	AZR000508515
Trans 2 Name:	SLT
TSDF EPA ID:	NED981723513
Trans Name:	CLEAN HARBORS ENVIRONMENTAL SERVICES IN
TSDF Alt EPA ID:	Not reported
TSDF Alt Name:	Not reported
Waste Code Description:	352 - Other organic solids
RCRA Code:	D001
Meth Code:	H141 - Storage, Bulking, And/Or Transfer Off Site--No Treatment/Reovery (H010-H129) Or (H131-H135)
Quantity Tons:	0.1
Waste Quantity:	200
Quantity Unit:	P
Additional Code 1:	Not reported
Additional Code 2:	Not reported
Additional Code 3:	Not reported
Additional Code 4:	Not reported
Additional Code 5:	Not reported

Additional Info:

Year:	2012
Gen EPA ID:	CAR000154724

AVIALL SERVICES INC (Continued) **1007447292**

Shipment Date:	20121228
Creation Date:	3/4/2013 22:15:14
Receipt Date:	20130104
Manifest ID:	003504657SKS
Trans EPA ID:	TXR000081205
Trans Name:	SAFETY-KLEEN SYSTEMS INC
Trans 2 EPA ID:	Not reported
Trans 2 Name:	Not reported
TSDF EPA ID:	CAT080013352
Trans Name:	DEMENNO / KERDOON
TSDF Alt EPA ID:	Not reported
TSDF Alt Name:	Not reported
Waste Code Description:	221 - Waste oil and mixed oil
RCRA Code:	Not reported
Meth Code:	H039 - Other Recovery Of Reclamation For Reuse Including Acid Regeneration, Organics Recovery Ect
Quantity Tons:	0.1
Waste Quantity:	200
Quantity Unit:	P
Additional Code 1:	Not reported
Additional Code 2:	Not reported
Additional Code 3:	Not reported
Additional Code 4:	Not reported
Additional Code 5:	Not reported

Shipment Date:	20121129
Creation Date:	4/17/2013 22:15:34
Receipt Date:	20121204
Manifest ID:	003551747SKS
Trans EPA ID:	TXR000081205
Trans Name:	SAFETY-KLEEN SYSTEMS INC
Trans 2 EPA ID:	Not reported
Trans 2 Name:	Not reported
TSDF EPA ID:	CAT000613893
Trans Name:	SAFETY-KLEEN SYSTEMS INC
TSDF Alt EPA ID:	Not reported
TSDF Alt Name:	Not reported
Waste Code Description:	213 - Hydrocarbon solvents (benzene, hexane, Stoddard, etc.
RCRA Code:	D039
Meth Code:	H141 - Storage, Bulking, And/Or Transfer Off Site--No Treatment/Reovery (H010-H129) Or (H131-H135)
Quantity Tons:	0.38781
Waste Quantity:	93
Quantity Unit:	G
Additional Code 1:	Not reported
Additional Code 2:	Not reported
Additional Code 3:	Not reported
Additional Code 4:	Not reported
Additional Code 5:	Not reported

Shipment Date:	20121129
Creation Date:	4/17/2013 22:15:34
Receipt Date:	20121204
Manifest ID:	003551747SKS
Trans EPA ID:	TXR000081205
Trans Name:	SAFETY-KLEEN SYSTEMS INC
Trans 2 EPA ID:	Not reported

AVIALL SERVICES INC (Continued) **1007447292**

Trans 2 Name:	Not reported
TSDF EPA ID:	CAT000613893
Trans Name:	SAFETY-KLEEN SYSTEMS INC
TSDF Alt EPA ID:	Not reported
TSDF Alt Name:	Not reported
Waste Code Description:	212 - Oxygenated solvents (acetone, butanol, ethyl acetate, etc.
RCRA Code:	F003
Meth Code:	H141 - Storage, Bulking, And/Or Transfer Off Site--No Treatment/Reovery (H010-H129) Or (H131-H135)
Quantity Tons:	0.0405
Waste Quantity:	81
Quantity Unit:	P
Additional Code 1:	D039
Additional Code 2:	D035
Additional Code 3:	D018
Additional Code 4:	D001
Additional Code 5:	Not reported
Shipment Date:	20121129
Creation Date:	4/17/2013 22:15:34
Receipt Date:	20121204
Manifest ID:	003551747SKS
Trans EPA ID:	TXR000081205
Trans Name:	SAFETY-KLEEN SYSTEMS INC
Trans 2 EPA ID:	Not reported
Trans 2 Name:	Not reported
TSDF EPA ID:	CAT000613893
Trans Name:	SAFETY-KLEEN SYSTEMS INC
TSDF Alt EPA ID:	Not reported
TSDF Alt Name:	Not reported
Waste Code Description:	134 - Aqueous solution with <10% total organic residues
RCRA Code:	Not reported
Meth Code:	H141 - Storage, Bulking, And/Or Transfer Off Site--No Treatment/Reovery (H010-H129) Or (H131-H135)
Quantity Tons:	0.336
Waste Quantity:	80
Quantity Unit:	G
Additional Code 1:	Not reported
Additional Code 2:	Not reported
Additional Code 3:	Not reported
Additional Code 4:	Not reported
Additional Code 5:	Not reported
Shipment Date:	20121120
Creation Date:	4/17/2013 22:15:43
Receipt Date:	20121203
Manifest ID:	003551670SKS
Trans EPA ID:	TXR000081205
Trans Name:	SAFETY-KLEEN SYSTEMS INC
Trans 2 EPA ID:	OKD981588791
Trans 2 Name:	TRIAD TRANSPORT INC
TSDF EPA ID:	TXD077603371
Trans Name:	SAFETY-KLEEN SYSTEMS INC
TSDF Alt EPA ID:	Not reported
TSDF Alt Name:	Not reported
Waste Code Description:	331 - Off-specification, aged, or surplus organics
RCRA Code:	D040

AVIALL SERVICES INC (Continued) **1007447292**

Meth Code:	H061 - Fuel Blending Prior To Energy Recovery At Another Site
Quantity Tons:	0.075
Waste Quantity:	150
Quantity Unit:	P
Additional Code 1:	D039
Additional Code 2:	D035
Additional Code 3:	D001
Additional Code 4:	Not reported
Additional Code 5:	Not reported
Shipment Date:	20121120
Creation Date:	4/17/2013 22:15:43
Receipt Date:	20121203
Manifest ID:	003551670SKS
Trans EPA ID:	TXR000081205
Trans Name:	SAFETY-KLEEN SYSTEMS INC
Trans 2 EPA ID:	OKD981588791
Trans 2 Name:	TRIAD TRANSPORT INC
TSDF EPA ID:	TXD077603371
Trans Name:	SAFETY-KLEEN SYSTEMS INC
TSDF Alt EPA ID:	Not reported
TSDF Alt Name:	Not reported
Waste Code Description:	331 - Off-specification, aged, or surplus organics
RCRA Code:	D007
Meth Code:	H141 - Storage, Bulking, And/Or Transfer Off Site--No Treatment/Reovery (H010-H129) Or (H131-H135)
Quantity Tons:	0.1
Waste Quantity:	200
Quantity Unit:	P
Additional Code 1:	Not reported
Additional Code 2:	Not reported
Additional Code 3:	Not reported
Additional Code 4:	Not reported
Additional Code 5:	Not reported
Shipment Date:	20121024
Creation Date:	3/21/2013 22:15:13
Receipt Date:	20121030
Manifest ID:	003505360SKS
Trans EPA ID:	TXR000081205
Trans Name:	SAFETY-KLEEN SYSTEMS INC
Trans 2 EPA ID:	Not reported
Trans 2 Name:	Not reported
TSDF EPA ID:	CAT000613893
Trans Name:	SAFETY-KLEEN SYSTEMS INC
TSDF Alt EPA ID:	Not reported
TSDF Alt Name:	Not reported
Waste Code Description:	213 - Hydrocarbon solvents (benzene, hexane, Stoddard, etc.
RCRA Code:	D039
Meth Code:	H141 - Storage, Bulking, And/Or Transfer Off Site--No Treatment/Reovery (H010-H129) Or (H131-H135)
Quantity Tons:	0.39615
Waste Quantity:	95
Quantity Unit:	G
Additional Code 1:	Not reported
Additional Code 2:	Not reported
Additional Code 3:	Not reported

AVIALL SERVICES INC (Continued) **1007447292**

Additional Code 4:	Not reported
Additional Code 5:	Not reported
Shipment Date:	20121024
Creation Date:	3/21/2013 22:15:13
Receipt Date:	20121030
Manifest ID:	003505360SKS
Trans EPA ID:	TXR000081205
Trans Name:	SAFETY-KLEEN SYSTEMS INC
Trans 2 EPA ID:	Not reported
Trans 2 Name:	Not reported
TSDF EPA ID:	CAT000613893
Trans Name:	SAFETY-KLEEN SYSTEMS INC
TSDF Alt EPA ID:	Not reported
TSDF Alt Name:	Not reported
Waste Code Description:	134 - Aqueous solution with <10% total organic residues
RCRA Code:	Not reported
Meth Code:	H141 - Storage, Bulking, And/Or Transfer Off Site--No Treatment/Reovery (H010-H129) Or (H131-H135)
Quantity Tons:	0.3024
Waste Quantity:	72
Quantity Unit:	G
Additional Code 1:	Not reported
Additional Code 2:	Not reported
Additional Code 3:	Not reported
Additional Code 4:	Not reported
Additional Code 5:	Not reported
Shipment Date:	20121003
Creation Date:	8/18/2013 22:15:15
Receipt Date:	20121009
Manifest ID:	003505228SKS
Trans EPA ID:	TXR000081205
Trans Name:	SAFETY-KLEEN SYSTEMS INC
Trans 2 EPA ID:	Not reported
Trans 2 Name:	Not reported
TSDF EPA ID:	CAT000613893
Trans Name:	SAFETY-KLEEN SYSTEMS INC
TSDF Alt EPA ID:	Not reported
TSDF Alt Name:	Not reported
Waste Code Description:	134 - Aqueous solution with <10% total organic residues
RCRA Code:	Not reported
Meth Code:	H141 - Storage, Bulking, And/Or Transfer Off Site--No Treatment/Reovery (H010-H129) Or (H131-H135)
Quantity Tons:	0.588
Waste Quantity:	140
Quantity Unit:	G
Additional Code 1:	Not reported
Additional Code 2:	Not reported
Additional Code 3:	Not reported
Additional Code 4:	Not reported
Additional Code 5:	Not reported
Shipment Date:	20121003
Creation Date:	8/18/2013 22:15:15
Receipt Date:	20121009
Manifest ID:	003505228SKS

AVIALL SERVICES INC (Continued) **1007447292**

Trans EPA ID:	TXR000081205
Trans Name:	SAFETY-KLEEN SYSTEMS INC
Trans 2 EPA ID:	Not reported
Trans 2 Name:	Not reported
TSDF EPA ID:	CAT000613893
Trans Name:	SAFETY-KLEEN SYSTEMS INC
TSDF Alt EPA ID:	Not reported
TSDF Alt Name:	Not reported
Waste Code Description:	213 - Hydrocarbon solvents (benzene, hexane, Stoddard, etc.
RCRA Code:	D039
Meth Code:	H141 - Storage, Bulking, And/Or Transfer Off Site--No Treatment/Reovery (H010-H129) Or (H131-H135)
Quantity Tons:	0.39615
Waste Quantity:	95
Quantity Unit:	G
Additional Code 1:	Not reported
Additional Code 2:	Not reported
Additional Code 3:	Not reported
Additional Code 4:	Not reported
Additional Code 5:	Not reported

LOS ANGELES HM:

Name:	BOEING DISTRIBUTION
Address:	8045 WOODLEY AVE
City,State,Zip:	VAN NUYS, CA 91406
Facility ID:	FA0035918
Last Run Date:	06/20/2023
Status:	ACTIVE

CERS:

Name:	BOEING DISTRIBUTION, INC.
Address:	8045 WOODLEY AVE
City,State,Zip:	VAN NUYS, CA 91406
Site ID:	387359
CERS ID:	10259620
CERS Description:	Chemical Storage Facilities

Violations:

Site ID:	387359
Site Name:	Boeing Distribution, Inc.
Violation Date:	09-27-2021
Citation:	40 CFR 1 265.31 - U.S. Code of Federal Regulations, Title 40, Chapter 1, Section(s) 265.31
Violation Description:	Failure to maintain and operate the facility to minimize the possibility of a fire, explosion, or any unplanned sudden or non-sudden release of hazardous waste or hazardous waste constituents to air, soil, or surface water which could threaten human health or the environment.
Violation Notes:	OBSERVATION: Observed large accumulation of waste liquid in secondary containment of Sting Ray parts washer. CORRECTIVE ACTION: Submit photo to the CUPA demonstrating the spill has been properly removed and managed.
Violation Division:	Los Angeles County Fire Department
Violation Program:	HW
Violation Source:	CERS,

Site ID:	387359

AVIALL SERVICES INC (Continued) **1007447292**

Site Name: Boeing Distribution, Inc.
Violation Date: 07-28-2015
Citation: HSC 6.95 25508(a)(1) - California Health and Safety Code, Chapter 6.95, Section(s) 25508(a)(1)
Violation Description: Failure to complete and electronically submit a site map with all required content.
Violation Notes: Returned to compliance on 09/08/2015.
Violation Division: Los Angeles City Fire Department
Violation Program: HMRRP
Violation Source: CERS,

Site ID: 387359
Site Name: Boeing Distribution, Inc.
Violation Date: 07-28-2015
Citation: HSC 6.95 25508(a)(1) - California Health and Safety Code, Chapter 6.95, Section(s) 25508(a)(1)
Violation Description: Failure to complete and electronically submit hazardous material inventory information for all reportable hazardous materials on site at or above reportable quantities.
Violation Notes: Returned to compliance on 09/08/2015.
Violation Division: Los Angeles City Fire Department
Violation Program: HMRRP
Violation Source: CERS,

Site ID: 387359
Site Name: Boeing Distribution, Inc.
Violation Date: 07-28-2015
Citation: HSC 6.95 25508(a)(1) - California Health and Safety Code, Chapter 6.95, Section(s) 25508(a)(1)
Violation Description: Failure to establish and electronically submit an adequate emergency response plan and procedures for a release or threatened release of a hazardous material.
Violation Notes: Returned to compliance on 09/08/2015.
Violation Division: Los Angeles City Fire Department
Violation Program: HMRRP
Violation Source: CERS,

Site ID: 387359
Site Name: Boeing Distribution, Inc.
Violation Date: 07-28-2015
Citation: 19 CCR 6.95 25508(a)(1) - California Code of Regulations, Title 19, Chapter 6.95, Section(s) 25508(a)(1)
Violation Description: Failure to complete and electronically submit the Business Activities Page and/or Business Owner Operator Identification Page.
Violation Notes: Returned to compliance on 09/08/2015.
Violation Division: Los Angeles City Fire Department
Violation Program: HMRRP
Violation Source: CERS,

Site ID: 387359
Site Name: Boeing Distribution, Inc.
Violation Date: 07-28-2015
Citation: HSC 6.95 25508.1(a)-(e) - California Health and Safety Code, Chapter 6.95, Section(s) 25508.1(a)-(e)
Violation Description: Failure to electronically update business plan within 30 days of any one of the following events: A 100 percent or more increase in the quantity of a previously disclosed material. Any handling of a

AVIALL SERVICES INC (Continued) **1007447292**

	previously undisclosed hazardous materials at or above reportable quantities. A change of business address, business ownership, or business name.
Violation Notes:	Returned to compliance on 09/08/2015.
Violation Division:	Los Angeles City Fire Department
Violation Program:	HMRRP
Violation Source:	CERS,
Site ID:	387359
Site Name:	Boeing Distribution, Inc.
Violation Date:	07-28-2015
Citation:	HSC 6.95 25508(a)(1) - California Health and Safety Code, Chapter 6.95, Section(s) 25508(a)(1)
Violation Description:	Failure to establish and electronically submit an adequate training program in safety procedures in the event of a release or threatened release of a hazardous material.
Violation Notes:	Returned to compliance on 09/08/2015.
Violation Division:	Los Angeles City Fire Department
Violation Program:	HMRRP
Violation Source:	CERS,
Site ID:	387359
Site Name:	Boeing Distribution, Inc.
Violation Date:	09-27-2021
Citation:	22 CCR 12 66262.34(f) - California Code of Regulations, Title 22, Chapter 12, Section(s) 66262.34(f)
Violation Description:	Failure to properly label hazardous waste accumulation containers and portable tanks with the following requirements: "Hazardous Waste", name and address of the generator, physical and chemical characteristics of the Hazardous Waste, and starting accumulation date.
Violation Notes:	OBSERVATION: Observed 55 gallon drum of waste liquid from pressure washing and 55 gallon drum of hydraulic waste liquid, without hazardous waste labels in hazardous waste storage area. CORRECTIVE ACTION: Submit a photo to the CUPA demonstrating that the containers listed above has been properly labeled.
Violation Division:	Los Angeles County Fire Department
Violation Program:	HW
Violation Source:	CERS,
Site ID:	387359
Site Name:	Boeing Distribution, Inc.
Violation Date:	07-28-2015
Citation:	HSC 6.95 25507 - California Health and Safety Code, Chapter 6.95, Section(s) 25507
Violation Description:	Failure to adequately establish and implement a business plan when storing/handling a hazardous material at or above reportable quantities.
Violation Notes:	Returned to compliance on 09/08/2015.
Violation Division:	Los Angeles City Fire Department
Violation Program:	HMRRP
Violation Source:	CERS,
Site ID:	387359
Site Name:	Boeing Distribution, Inc.
Violation Date:	07-28-2015
Citation:	HSC 6.95 25508.2 - California Health and Safety Code, Chapter 6.95,

AVIALL SERVICES INC (Continued) **1007447292**

Section(s) 25508.2
Violation Description: Failure to annually review and electronically certify that the business plan is complete, accurate, and up-to-date.
Violation Notes: Returned to compliance on 09/08/2015.
Violation Division: Los Angeles City Fire Department
Violation Program: HMRRP
Violation Source: CERS,

Site ID: 387359
Site Name: Boeing Distribution, Inc.
Violation Date: 07-28-2015
Citation: HSC 6.95 25508.1(f) - California Health and Safety Code, Chapter 6.95, Section(s) 25508.1(f)
Violation Description: Failure to electronically update the business plan within 30 days of a substantial change.
Violation Notes: Returned to compliance on 09/08/2015.
Violation Division: Los Angeles City Fire Department
Violation Program: HMRRP
Violation Source: CERS,

Site ID: 387359
Site Name: Boeing Distribution, Inc.
Violation Date: 07-28-2015
Citation: HSC 6.95 25505(a)(4) - California Health and Safety Code, Chapter 6.95, Section(s) 25505(a)(4)
Violation Description: Failure to provide initial and annual training to all employees in safety procedures in the event of a release or threatened release of a hazardous material or failure to document and maintain training records for a minimum of three years.
Violation Notes: Returned to compliance on 09/08/2015.
Violation Division: Los Angeles City Fire Department
Violation Program: HMRRP
Violation Source: CERS,

Site ID: 387359
Site Name: Boeing Distribution, Inc.
Violation Date: 07-28-2015
Citation: HSC 6.95 25508(d) - California Health and Safety Code, Chapter 6.95, Section(s) 25508(d)
Violation Description: Failure to complete and/or electronically submit a business plan when storing/handling a hazardous material at or above reportable quantities.
Violation Notes: Returned to compliance on 09/08/2015.
Violation Division: Los Angeles City Fire Department
Violation Program: HMRRP
Violation Source: CERS,

Evaluation:
Eval General Type: Compliance Evaluation Inspection
Eval Date: 09-27-2021
Violations Found: Yes
Eval Type: Routine done by local agency
Eval Notes: No signature required due to COVID-19 restrictions. Juan Garzon/Warehouse Manager jgarzon@aviall.com
Eval Division: Los Angeles County Fire Department
Eval Program: HW
Eval Source: CERS,

AVIALL SERVICES INC (Continued) **1007447292**

Eval General Type: Compliance Evaluation Inspection
Eval Date: 04-15-2015
Violations Found: No
Eval Type: Routine done by local agency
Eval Notes: EPA ID# CAR000154724 waste petrolieum product waste paint aqueous parts washer Safety kleen servie. sand blasting waste is recycled.
Eval Division: Los Angeles County Fire Department
Eval Program: HW
Eval Source: CERS,

Eval General Type: Compliance Evaluation Inspection
Eval Date: 07-28-2015
Violations Found: Yes
Eval Type: Routine done by local agency
Eval Notes: permission for inspection given by DONNA DINGMAN
Eval Division: Los Angeles City Fire Department
Eval Program: HMRRP
Eval Source: CERS,

Eval General Type: Compliance Evaluation Inspection
Eval Date: 10-19-2018
Violations Found: No
Eval Type: Routine done by local agency
Eval Notes: Not reported
Eval Division: Los Angeles City Fire Department
Eval Program: HMRRP
Eval Source: CERS,

Eval General Type: Compliance Evaluation Inspection
Eval Date: 10-23-2018
Violations Found: No
Eval Type: Routine done by local agency
Eval Notes: Juan Garzon JGarzon@aviall.com V Sotelo@aviall.com CERS indicates site is a LQG, however our database, our observations and statements by Kyle Weise, Juan Garzon and Victor Sotelo site is not a LQG.
Eval Division: Los Angeles County Fire Department
Eval Program: HW
Eval Source: CERS,

Eval General Type: Compliance Evaluation Inspection
Eval Date: 10-29-2021
Violations Found: No
Eval Type: Routine done by local agency
Eval Notes: The Business Activities, Owner/Operator Identification, Hazardous Materials Inventory, Site Map, Emergency Response/Contingency Plan and Employee Training Plan sections were reviewed in CERS and field verified. Review and correct any violations indicated previously in this report, on or before the COMPLY BY date associated with each violation. NOTE: The LAMC, Sections (L.A.M.C. SECTION 57.105.1.4; 57.120.3; 57.121.2 and 57.121.2.1.) requires businesses that store, use or handle hazardous materials in the City of Los Angeles to obtain a Consolidated Permit from the Los Angeles Fire Department CUPA **** Annual submission of a Hazardous Materials Business Plan into California Environmental Reporting System (CERS) is required between January 1 and March 1 of every year. Per L.A.M.C. 57.121.3.5, failure to submit the required hazardous material business plan (HMBP) information annually into CERS within the established reporting

AVIALL SERVICES INC (Continued) **1007447292**

period, may result in a $500.00 late [Truncated]
Eval Division: Los Angeles City Fire Department
Eval Program: HMRRP
Eval Source: CERS,

Coordinates:
Site ID: 387359
Facility Name: Boeing Distribution, Inc.
Env Int Type Code: HMBP
Program ID: 10259620
Coord Name: Not reported
Ref Point Type Desc: Center of a facility or station.,
Latitude: 34.217180
Longitude: -118.484300

Affiliation:
Affiliation Type Desc: Document Preparer
Entity Name: Lindsay McClendon
Entity Title: Not reported
Affiliation Address: Not reported
Affiliation City: Not reported
Affiliation State: Not reported
Affiliation Country: Not reported
Affiliation Zip: Not reported
Affiliation Phone: ,

Affiliation Type Desc: Parent Corporation
Entity Name: Boeing Distribution, Inc.
Entity Title: Not reported
Affiliation Address: Not reported
Affiliation City: Not reported
Affiliation State: Not reported
Affiliation Country: Not reported
Affiliation Zip: Not reported
Affiliation Phone: ,

Affiliation Type Desc: Facility Mailing Address
Entity Name: Mailing Address
Entity Title: Not reported
Affiliation Address: 8045 WOODLEY AVE
Affiliation City: VAN NUYS
Affiliation State: CA
Affiliation Country: Not reported
Affiliation Zip: 91406
Affiliation Phone: ,

Affiliation Type Desc: Identification Signer
Entity Name: Mark Snoberger
Entity Title: Operations Manager PRS Shops
Affiliation Address: Not reported
Affiliation City: Not reported
Affiliation State: Not reported
Affiliation Country: Not reported
Affiliation Zip: Not reported
Affiliation Phone: ,

AVIALL SERVICES INC (Continued) **1007447292**

Affiliation Type Desc:	Legal Owner
Entity Name:	Boeing Distribution, Inc.
Entity Title:	Not reported
Affiliation Address:	8045 WOODLEY AVE
Affiliation City:	VAN NUYS
Affiliation State:	CA
Affiliation Country:	United States
Affiliation Zip:	91406
Affiliation Phone:	(818) 997-5074,

Affiliation Type Desc:	Operator
Entity Name:	Boeing Distribution, Inc.
Entity Title:	Not reported
Affiliation Address:	Not reported
Affiliation City:	Not reported
Affiliation State:	Not reported
Affiliation Country:	Not reported
Affiliation Zip:	Not reported
Affiliation Phone:	(818) 997-5074,

Affiliation Type Desc:	CUPA District
Entity Name:	Los Angeles City Fire Department
Entity Title:	Not reported
Affiliation Address:	200 North Main Street, Room 1780
Affiliation City:	Los Angeles
Affiliation State:	CA
Affiliation Country:	Not reported
Affiliation Zip:	90012
Affiliation Phone:	(213) 978-3680,

Affiliation Type Desc:	Environmental Contact
Entity Name:	Lindsay McClendon
Entity Title:	Not reported
Affiliation Address:	PO Box 619048
Affiliation City:	Dallas
Affiliation State:	TX
Affiliation Country:	Not reported
Affiliation Zip:	75261
Affiliation Phone:	,

F30 **MICRO SOLUTIONS ENTERPRIESES** **PFAS ECHO** **1027388256**
ENE **N/A**
< 1/8 **VAN NUYS, CA**
0.090 mi.
473 ft. **Site 1 of 6 in cluster F**

Relative: **Higher**
Actual: **798 ft.**

PFAS ECHO:

Name:	MICRO SOLUTIONS ENTERPRIESES
Address:	Not reported
City,State,Zip:	VAN NUYS, CA
Latitude:	34.21896
Longitude:	-118.4837
Count:	1
County:	LOS ANGELES
Status:	Active
Region:	09
Industry:	Electronics Industry

MICRO SOLUTIONS ENTERPRIESES (Continued) **1027388256**

ECHO Facility Report:	https://echo.epa.gov/detailed-facility-report?fid=110040766917
Facility Percent Minority:	77.879
Facility Derived Tribes:	-
Facility Population:	10245.7
EPA Programs:	CWA; RCRA
Federal Facility:	No
Federal Agency:	-
Facility FIPS Code:	06037
Facility Indian Country Flag:	N
Facility Collection Method:	ADDRESS MATCHING-HOUSE NUMBER
Facility Derived HUC:	18070105
Facility Derived WBD:	180701050208
Facility Derived CD113:	29
Facility Derived CB2010:	060379800081000
Facility Major Flag:	-
Facility Active Flag:	Y
Facility Inspection Count:	0
Facility Date Last Inspection:	10/24/1995
Facility Days Last Inspection:	10,112
Facility Informal Count:	0
Facility Date Last Informal Action:	4/18/2018
Facility Formal Action Count:	0
Facility Date Last Formal Action:	1/11/1995
Facility Total Penalties:	0
Facility Penalty Count:	-
Facility Date Last Penalty:	1/11/1995
Facility Last Penalty AMT:	30,000
Facility QTRS With NC:	0
Facility Programs With SNC:	0
Facility Compliance Status:	No Violation Identified
Facility SNC Flag:	N
AIR Flag:	N
NPDES Flag:	Y
SDWIS Flag:	N
RCRA Flag:	Y
TRI Flag:	N
GHG Flag:	N
AIR IDS:	-
CAA Permit Types:	-
CAA NAICS:	-
CAA SICS:	-
NPDES IDS:	CAZ448974
CWA Permit Types:	Minor
CWA NAICS:	-
CWA SICS:	3577
RCRA IDS:	CAD062062435
RCRA Permit Types:	SQG
RCRA NAICS:	325992
SDWA IDS:	-
SDWA System Types:	-
SDWA Compliance Status:	-
SDWA SNC Flag:	N
TRI IDS:	91406CNTNN8201W
TRI Releases Transfers:	-
TRI On Site Releases:	-
TRI Off Site Transfers:	-
TRI Reporter:	-

MICRO SOLUTIONS ENTERPRIESES (Continued) **1027388256**

Facility IMP Water Flag:	Y
EJSCREEN Flag US:	Y
EJSCREEN Report:	https://ejscreen.epa.gov/mapper/mobile/EJSCREEN_mobile.aspx?geometry=%7B%22x%22:-118.4837,%22y%22:34.21896,%22spatialReference%22:%7B%22wkid%22:4326%7D%7D&unit=9035&areatype=&areaid=&basemap=streets&distance=1
Name:	MICRO SOLUTIONS ENTERPRIESES
Address:	Not reported
City,State,Zip:	VAN NUYS, CA
Latitude:	34.21896
Longitude:	-118.4837
Count:	1
County:	LOS ANGELES
Status:	Active
Region:	09
Industry:	Chemical Mfg
ECHO Facility Report:	https://echo.epa.gov/detailed-facility-report?fid=110040766917
Facility Percent Minority:	77.879
Facility Derived Tribes:	-
Facility Population:	10245.7
EPA Programs:	CWA; RCRA
Federal Facility:	No
Federal Agency:	-
Facility FIPS Code:	06037
Facility Indian Country Flag:	N
Facility Collection Method:	ADDRESS MATCHING-HOUSE NUMBER
Facility Derived HUC:	18070105
Facility Derived WBD:	180701050208
Facility Derived CD113:	29
Facility Derived CB2010:	060379800081000
Facility Major Flag:	-
Facility Active Flag:	Y
Facility Inspection Count:	0
Facility Date Last Inspection:	10/24/1995
Facility Days Last Inspection:	10,112
Facility Informal Count:	0
Facility Date Last Informal Action:	4/18/2018
Facility Formal Action Count:	0
Facility Date Last Formal Action:	1/11/1995
Facility Total Penalties:	0
Facility Penalty Count:	-
Facility Date Last Penalty:	1/11/1995
Facility Last Penalty AMT:	30,000
Facility QTRS With NC:	0
Facility Programs With SNC:	0
Facility Compliance Status:	No Violation Identified
Facility SNC Flag:	N
AIR Flag:	N
NPDES Flag:	Y
SDWIS Flag:	N
RCRA Flag:	Y
TRI Flag:	N
GHG Flag:	N
AIR IDS:	-
CAA Permit Types:	-
CAA NAICS:	-
CAA SICS:	-

MICRO SOLUTIONS ENTERPRIESES (Continued) **1027388256**

NPDES IDS:	CAZ448974
CWA Permit Types:	Minor
CWA NAICS:	-
CWA SICS:	3577
RCRA IDS:	CAD062062435
RCRA Permit Types:	SQG
RCRA NAICS:	325992
SDWA IDS:	-
SDWA System Types:	-
SDWA Compliance Status:	-
SDWA SNC Flag:	N
TRI IDS:	91406CNTNN8201W
TRI Releases Transfers:	-
TRI On Site Releases:	-
TRI Off Site Transfers:	-
TRI Reporter:	-
Facility IMP Water Flag:	Y
EJSCREEN Flag US:	Y
EJSCREEN Report:	https://ejscreen.epa.gov/mapper/mobile/EJSCREEN_mobile.aspx?geometry=%7B%22x%22:-118.4837,%22y%22:34.21896,%22spatialReference%22:%7B%22wkid%22:4326%7D%7D&unit=9035&areatype=&areaid=&basemap=streets&distance=1

F31 **MSE TECHNOLOGIES LLC** **UST** **U004306654**
ENE **8201 WOODLEY AVE** **N/A**
< 1/8 **VAN NUYS, CA 91406**
0.092 mi.
485 ft. **Site 2 of 6 in cluster F**

Relative: **Higher**

Actual: **799 ft.**

LOS ANGELES UST:

Name:	MSE TECHNOLOGIES LLC
Address:	8201 WOODLEY AVE
City,State,Zip:	VAN NUYS, CA 91406
Facility ID:	FA0021038
Last Run Date:	06/20/2023
Status:	INACTIVE
Name:	MSE TECHNOLOGIES LLC
Address:	8201 WOODLEY AVE
City,State,Zip:	VAN NUYS, CA 91406
Facility ID:	FA0021038
Last Run Date:	01/01/1900
Status:	Inactive

F32 **CROWN CORK & SEAL COMPANY INC** **LUST** **S102428503**
ENE **8201 WOODLEY AVE** **Cortese** **N/A**
< 1/8 **VAN NUYS, CA 91406** **CERS**
0.092 mi.
485 ft. **Site 3 of 6 in cluster F**

Relative: **Higher**

Actual: **799 ft.**

LUST REG 4:

Region:	4
Regional Board:	04
County:	Los Angeles
Facility Id:	914061707
Status:	Pollution Characterization
Substance:	Solvents

CROWN CORK & SEAL COMPANY INC (Continued) **S102428503**

Substance Quantity:	Not reported	
Local Case No:	Not reported	
Case Type:	Groundwater	
Abatement Method Used at the Site:		Not reported
Global ID:	T0603702447	
W Global ID:	W0602903312	
Staff:	UNK	
Local Agency:	19050	
Cross Street:	STRATHERN	
Enforcement Type:	Not reported	
Date Leak Discovered:	Not reported	
Date Leak First Reported:		7/30/1991
Date Leak Record Entered:	8/6/1991	
Date Confirmation Began:	Not reported	
Date Leak Stopped:	Not reported	
Date Case Last Changed on Database:		6/30/1998
Date the Case was Closed:		Not reported
How Leak Discovered:	Not reported	
How Leak Stopped:	Not reported	
Cause of Leak:	UNK	
Leak Source:	UNK	
Operator:	EVANS, JERRY	
Water System:	WILDMAN MUTUAL WATER COMPANY	
Well Name:	Not reported	
Approx. Dist To Production Well (ft):		8303.97175858882469060134586
Source of Cleanup Funding:		UNK
Preliminary Site Assessment Workplan Submitted:		Not reported
Preliminary Site Assessment Began:		Not reported
Pollution Characterization Began:		7/30/1991
Remediation Plan Submitted:		Not reported
Remedial Action Underway:		Not reported
Post Remedial Action Monitoring Began:		Not reported
Enforcement Action Date:		Not reported
Historical Max MTBE Date:		Not reported
Hist Max MTBE Conc in Groundwater:		Not reported
Hist Max MTBE Conc in Soil:		Not reported
Significant Interim Remedial Action Taken:		Not reported
GW Qualifier:	Not reported	
Soil Qualifier:	Not reported	
Organization:	Not reported	
Owner Contact:	Not reported	
Responsible Party:	BLANK RP	
RP Address:	Not reported	
Program:	LUST	
Lat/Long:	34.219603 / -1	
Local Agency Staff:	PEJ	
Beneficial Use:	Not reported	
Priority:	Not reported	
Cleanup Fund Id:	Not reported	
Suspended:	Not reported	
Assigned Name:	1503312-001	
Summary:	LTR 5-22-95, DTSC IS LEAD. WANTS RWQCB TO REVIEW AND COMMENTON UGT PORTION OF THE CASE. OLD CASE #080691-01 06/30/98 - APPROVAL OF INTERIM MEASURES CORRE	

CROWN CORK & SEAL COMPANY INC (Continued) **S102428503**

CORTESE:

Name:	CROWN CORK & SEAL COMPANY INC
Address:	8201 WOODLEY AVE
City,State,Zip:	VAN NUYS, CA 91406
Region:	CORTESE
Envirostor Id:	Not reported
Global ID:	T0603702447
Site/Facility Type:	LUST CLEANUP SITE
Cleanup Status:	OPEN - SITE ASSESSMENT
Status Date:	Not reported
Site Code:	Not reported
Latitude:	Not reported
Longitude:	Not reported
Owner:	Not reported
Enf Type:	Not reported
Swat R:	Not reported
Flag:	active
Order No:	Not reported
Waste Discharge System No:	Not reported
Effective Date:	Not reported
Region 2:	Not reported
WID Id:	Not reported
Solid Waste Id No:	Not reported
Waste Management Uit Name:	Not reported
File Name:	Active Open

CERS:

Name:	CROWN CORK & SEAL COMPANY INC
Address:	8201 WOODLEY AVE
City,State,Zip:	VAN NUYS, CA 91406
Site ID:	648617
CERS ID:	T0603702447
CERS Description:	Leaking Underground Storage Tank Cleanup Site

Affiliation:

Affiliation Type Desc:	Local Agency Caseworker
Entity Name:	TBD - LOS ANGELES, CITY OF
Entity Title:	Not reported
Affiliation Address:	200 N. MAIN ST. RM. 970
Affiliation City:	LOS ANGELES
Affiliation State:	CA
Affiliation Country:	Not reported
Affiliation Zip:	Not reported
Affiliation Phone:	2134826528,

Name:	MSE TECHNOLOGIES , LLC
Address:	8201 WOODLEY AVE
City,State,Zip:	VAN NUYS, CA 914060000
Site ID:	608744
CERS ID:	CAD062062435
CERS Description:	Hazardous Waste

Affiliation:

Affiliation Type Desc:	Facility Contact
Entity Name:	Bill Daggs
Entity Title:	Not reported

CROWN CORK & SEAL COMPANY INC (Continued) **S102428503**

Affiliation Address:	8201 WOODLEY AVE
Affiliation City:	VAN NUYS
Affiliation State:	CA
Affiliation Country:	Not reported
Affiliation Zip:	91406
Affiliation Phone:	8186509232,
Affiliation Type Desc:	Facility Owner
Entity Name:	CLOVER TECHNOLOGIES,LLC
Entity Title:	Not reported
Affiliation Address:	4200 COLUMBUS ST
Affiliation City:	OTTAWA
Affiliation State:	IL
Affiliation Country:	Not reported
Affiliation Zip:	61350
Affiliation Phone:	8154318100,

F33 **CROWN CORK & SEAL COMPANY** **ENVIROSTOR** **S100859335**
ENE **8201 WOODLEY** **LUST** **N/A**
< 1/8 **VAN NUYS, CA 91406** **HIST CORTESE**
0.092 mi. **HWP**
485 ft. **Site 4 of 6 in cluster F** **NPDES**
CIWQS

Relative:
Higher

Actual:
799 ft.

ENVIROSTOR:

Name:	CROWN CORK & SEAL CO INC
Address:	8201 WOODLEY
City,State,Zip:	VAN NUYS, CA 914060000
Facility ID:	80001442
Status:	Active
Status Date:	01/01/2008
Site Code:	300378
Site Type:	Corrective Action
Site Type Detailed:	Corrective Action
Acres:	12
NPL:	NO
Regulatory Agencies:	SMBRP
Lead Agency:	WM
Program Manager:	Nancy Cardona
Supervisor:	Jose Diaz
Division Branch:	Cleanup Chatsworth
Assembly:	46
Senate:	20
Special Program:	Not reported
Restricted Use:	NO
Site Mgmt Req:	NONE SPECIFIED
Funding:	Responsible Party
Latitude:	34.21967
Longitude:	-118.4860
APN:	2689023022
Past Use:	MANUFACTURING - OTHER, UNDERGROUND STORAGE TANKS
Potential COC:	Trichloroethylene (TCE 1,1-Dichloroethylene
Confirmed COC:	3 002 730 194
Potential Description:	IA, SOIL, SV
Alias Name:	2689023022
Alias Type:	APN
Alias Name:	CAD062062435

CROWN CORK & SEAL COMPANY (Continued) **S100859335**

Alias Type: EPA Identification Number
Alias Name: T0603702447
Alias Type: GeoTracker Global ID
Alias Name: 300378
Alias Type: Project Code (Site Code)
Alias Name: 80001442
Alias Type: Envirostor ID Number

Completed Info:
Completed Area Name: PROJECT WIDE
Completed Sub Area Name: Not reported
Completed Document Type: Other Report
Completed Date: 02/04/2010
Comments: Not reported

Completed Area Name: PROJECT WIDE
Completed Sub Area Name: Not reported
Completed Document Type: Community Profile
Completed Date: 03/08/2017
Comments: Not reported

Completed Area Name: PROJECT WIDE
Completed Sub Area Name: Not reported
Completed Document Type: Corrective Measures Study Report
Completed Date: 03/12/2000
Comments: Corrective Measure Study Report submitted on 3/8/2000., Revised 3/12/2000

Completed Area Name: PROJECT WIDE
Completed Sub Area Name: Not reported
Completed Document Type: Risk Assessment Report
Completed Date: 06/30/2010
Comments: Not reported

Completed Area Name: PROJECT WIDE
Completed Sub Area Name: Not reported
Completed Document Type: RFI Report
Completed Date: 09/06/1996
Comments: Not reported

Completed Area Name: PROJECT WIDE
Completed Sub Area Name: Not reported
Completed Document Type: RCRA Facility Assessment Report
Completed Date: 06/30/1999
Comments: Not reported

Completed Area Name: PROJECT WIDE
Completed Sub Area Name: Not reported
Completed Document Type: Interim Measures Questionnaire
Completed Date: 04/24/1992
Comments: Not reported

Completed Area Name: PROJECT WIDE
Completed Sub Area Name: Not reported
Completed Document Type: Annual Oversight Cost Estimate
Completed Date: 09/30/2021
Comments: complete

CROWN CORK & SEAL COMPANY (Continued) **S100859335**

Completed Area Name: PROJECT WIDE
Completed Sub Area Name: Not reported
Completed Document Type: Correspondence
Completed Date: 12/29/2021
Comments: Not reported

Completed Area Name: PROJECT WIDE
Completed Sub Area Name: Not reported
Completed Document Type: Interim Measures Workplan
Completed Date: 12/14/1994
Comments: Not reported

Completed Area Name: PROJECT WIDE
Completed Sub Area Name: Not reported
Completed Document Type: Corrective Measures Study Report
Completed Date: 03/12/2003
Comments: Not reported

Completed Area Name: PROJECT WIDE
Completed Sub Area Name: Not reported
Completed Document Type: RFI Workplan
Completed Date: 10/30/1996
Comments: Not reported

Completed Area Name: PROJECT WIDE
Completed Sub Area Name: Not reported
Completed Document Type: RFI Report
Completed Date: 05/01/1998
Comments: Not reported

Completed Area Name: PROJECT WIDE
Completed Sub Area Name: Not reported
Completed Document Type: Interim Measures Implementation Report
Completed Date: 03/23/1995
Comments: Not reported

Completed Area Name: PROJECT WIDE
Completed Sub Area Name: Not reported
Completed Document Type: Interim Measures Implementation Report
Completed Date: 04/06/1999
Comments: Not reported

Completed Area Name: PROJECT WIDE
Completed Sub Area Name: Not reported
Completed Document Type: Interim Measures Workplan
Completed Date: 10/03/1996
Comments: Not reported

Completed Area Name: PROJECT WIDE
Completed Sub Area Name: Not reported
Completed Document Type: Remedy Selection and Statement of Basis
Completed Date: 08/15/2017
Comments: Letter signed 8/15/2017

Completed Area Name: PROJECT WIDE
Completed Sub Area Name: Not reported
Completed Document Type: Annual Oversight Cost Estimate

CROWN CORK & SEAL COMPANY (Continued) **S100859335**

Completed Date:	09/29/2020
Comments:	REW emailed to RP on 9/29/20
Completed Area Name:	PROJECT WIDE
Completed Sub Area Name:	Not reported
Completed Document Type:	Annual Oversight Cost Estimate
Completed Date:	12/16/2014
Comments:	Not reported
Completed Area Name:	PROJECT WIDE
Completed Sub Area Name:	Not reported
Completed Document Type:	Annual Oversight Cost Estimate
Completed Date:	10/14/2015
Comments:	Not reported
Completed Area Name:	PROJECT WIDE
Completed Sub Area Name:	Not reported
Completed Document Type:	CEQA - Notice of Exemption
Completed Date:	04/07/2017
Comments:	The CEQA PAckage was completed and published in local newspaper on April 6, 2017
Completed Area Name:	PROJECT WIDE
Completed Sub Area Name:	Not reported
Completed Document Type:	Groundwater Migration Controlled
Completed Date:	05/02/2000
Comments:	Not reported
Completed Area Name:	PROJECT WIDE
Completed Sub Area Name:	Not reported
Completed Document Type:	Human Exposure Controlled
Completed Date:	05/02/2000
Comments:	Not reported
Completed Area Name:	PROJECT WIDE
Completed Sub Area Name:	Not reported
Completed Document Type:	Remedy Construction Complete
Completed Date:	09/28/2017
Comments:	MSE, aka Crown Cork & Seal Remedy Construction Complete - YES, EI IS MET
Completed Area Name:	PROJECT WIDE
Completed Sub Area Name:	Not reported
Completed Document Type:	Fact Sheets
Completed Date:	04/06/2017
Comments:	Not reported
Completed Area Name:	PROJECT WIDE
Completed Sub Area Name:	Not reported
Completed Document Type:	Interim Measures Workplan
Completed Date:	04/11/1995
Comments:	This activity was completed in 1995 and being made available for the public viewing.
Completed Area Name:	PROJECT WIDE
Completed Sub Area Name:	Not reported
Completed Document Type:	Public Notice

CROWN CORK & SEAL COMPANY (Continued) **S100859335**

Completed Date: 08/15/2017
Comments: Not reported

Completed Area Name: PROJECT WIDE
Completed Sub Area Name: Not reported
Completed Document Type: Fieldwork
Completed Date: 04/20/2017
Comments: Not reported

Completed Area Name: PROJECT WIDE
Completed Sub Area Name: Not reported
Completed Document Type: * Other Instrument
Completed Date: 06/30/1999
Comments: Not reported

Completed Area Name: PROJECT WIDE
Completed Sub Area Name: Not reported
Completed Document Type: Consent Order
Completed Date: 01/01/1996
Comments: Not reported

Completed Area Name: PROJECT WIDE
Completed Sub Area Name: Not reported
Completed Document Type: * Historical Operating Permit Authority
Completed Date: 06/30/1995
Comments: Not reported

Future Area Name: PROJECT WIDE
Future Sub Area Name: Not reported
Future Document Type: Removal Action Completion Report
Future Due Date: 2024
Future Area Name: PROJECT WIDE
Future Sub Area Name: Not reported
Future Document Type: Land Use Restriction
Future Due Date: 2024
Schedule Area Name: Not reported
Schedule Sub Area Name: Not reported
Schedule Document Type: Not reported
Schedule Due Date: Not reported
Schedule Revised Date: Not reported

LUST:
Name: CROWN CORK & SEAL COMPANY INC
Address: 8201 WOODLEY AVE
City,State,Zip: VAN NUYS, CA 91406
Lead Agency: DEPARTMENT OF TOXIC SUBSTANCES CONTROL
Case Type: LUST Cleanup Site
Geo Track: http://geotracker.waterboards.ca.gov/profile_report.asp?global_id=T0603702447
Global Id: T0603702447
Latitude: 34.219603
Longitude: -118.4837295
Status: Open - Site Assessment
Status Date: 07/30/1991
Case Worker: Not reported
RB Case Number: Not reported
Local Agency: LOS ANGELES, CITY OF
File Location: Not reported

CROWN CORK & SEAL COMPANY (Continued) **S100859335**

Local Case Number:	80001442
Potential Media Affect:	Other Groundwater (uses other than drinking water)
Potential Contaminants of Concern:	* Solvents, Benzene, Total Petroleum Hydrocarbons (TPH), Waste Oil / Motor / Hydraulic / Lubricating
EPA Region:	9
Coordinate Source:	* Historical Geocode - Street Match
Cuf Case:	NO
Quantity Released Gallons:	Not reported
Begin Date:	07/30/1991
Leak Reported Date:	07/30/1991
How Discovered:	Not reported
How Discovered Description:	Not reported
Discharge Source:	Other
Discharge Cause:	Unknown
Stop Method:	Not reported
Stop Description:	Not reported
No Further Action Date:	Not reported
CA Water Watershed Name:	Los Angeles River - San Fernando - Bull Canyon (412.21)
Dwr Groundwater Subbasin Name:	San Fernando Valley (4-012)
Disadvantaged Community:	Severely Disadvantaged Community
CA Enviroscreen 3 Score:	NA
CA Enviroscreen 4 Score:	NA
Military DOD Site:	No
Facility Project Subtype:	Not reported
RWQCB Region:	LOS ANGELES RWQCB (REGION 4)
Site History:	Not reported

LUST:

Global Id:	T0603702447
Contact Type:	SWRCB Contact
Contact Name:	MATTHEW COHEN
Organization Name:	SWRCB
Address:	1001 I Street
City:	SACRAMENTO
Email:	matthew.cohen@waterboards.ca.gov
Phone Number:	9163415751

Global Id:	T0603702447
Contact Type:	Local Agency Caseworker
Contact Name:	TBD
Organization Name:	LOS ANGELES, CITY OF
Address:	200 N. MAIN ST. RM. 970
City:	LOS ANGELES
Email:	Not reported
Phone Number:	2134826528

LUST:

Global Id:	T0603702447
Action Type:	ENFORCEMENT
Date:	06/30/1991
Action:	Referral to Regional Board - #1

Global Id:	T0603702447
Action Type:	Other
Date:	07/30/1991
Action:	Leak Reported

CROWN CORK & SEAL COMPANY (Continued) **S100859335**

Global Id: T0603702447
Action Type: RESPONSE
Date: 11/25/2013
Action: Other Report / Document

Global Id: T0603702447
Action Type: ENFORCEMENT
Date: 10/24/2013
Action: Staff Letter

LUST:
Global Id: T0603702447
Status: Open - Case Begin Date
Status Date: 07/30/1991

Global Id: T0603702447
Status: Open - Site Assessment
Status Date: 07/30/1991

HIST CORTESE:
edr_fname: CROWN CORK & SEAL COMPANY
edr_fadd1: 8201 WOODLEY
City,State,Zip: VAN NUYS, CA 91406
Region: CORTESE
Facility County Code: 19
Reg By: LTNKA
Reg Id: 914061707

HWP:
EPA ID: CAD062062435
Name: MSE TECHNOLOGIES , LLC
Address: 8201 WOODLEY AVE
Cleanup Status: CLOSED
Latitude: 34.21967
Longitude: -118.4860
Facility Type: Historical - Non-Operating
Facility Size: Not reported
Supervisor: Not reported
Site Code: 300378
Senate District: 20
Assembly District: 46
Public Information Officer: Not reported
Commercial Offsite Facility Types: Not reported
Quarterly Update: Inactive Facility - Closed udergoing Corrective Action. Facility stopped operating in1994. Records validated, Liang Chiang, 11/1/05. The CBPC Facility encompasses approximately 12 acres in the City of Los Angeles. It consists of approximately 243,000 square feet of main building and extensive asphalt- or concrete-paved surfaces. The CBPC facility, formerly known as Continental Can Plant #443, was constructed for manufacturing two-piece aluminum beverage cans. The can making process generated wasted petroleum-based and synthetic coolant oils, acids, methyl ethyl ketone (MEK), methanol, alcohol, lacquers, inks and coatings, chlorinated solvents, waste oils, water/oil mixtures, and waste water. These wastes were stored at two Hazardous Waste Management Units (HWMUs) under an Interim Status

CROWN CORK & SEAL COMPANY (Continued) **S100859335**

Document (ISD) granted by DTSC in 1991. CBPC ceased its operations after suffering severe from Northridge Earthquake in January 1994. All ancillary structures related to the can manufacturing operations removed and facility decommissioning was completed in 1996. The two HWMUs were closed according to DTSC approved closure plan, clean closure certifications were acknowledged by DTSC in September 1996. In 1995, CBPC conducted Facility Closure Assessment and Self-Directed Investigation (SDI), which was equivalent to a RCRA Facility Investigation (RFI) for the whole Facility while closure activities were going. Petroleum hydrocarbons and several volatile organic compounds (VOCs) were found in soils. A Fee-for-Service agreement was first entered in June 1998. DTSC approved an Interim Measure (IM) Work Plan and CBPC removed the source of contaminants including residual hydrocarbons in the soils at the USTs and vicinity areas. The IM Soil Remediation Activities report, dated April 6, 1999, indicated that approximately 1,366 tons of soil and concrete were removed from five excavations. On May 10, 2002, CBPC submitted Project Status Summary to supplement a Corrective Measures Study (CMS), dated March 9, 2000. The CMS also included a Healt

Project Manager Lead: Not reported
Project Manager: Not reported
Permit Type: RCRA Interim Status Permit
Permit Effective Date: Not reported
Permit Expiration Date: Not reported
Calenviroscreen Score: NA
Total Planned Hours: Not reported
Total Planned Amount: Not reported
Total Actual Hours: Not reported

Activities:

EPA ID: CAD062062435
Facility Type: Historical - Non-Operating
Facility Name: MSE TECHNOLOGIES , LLC
Project Manager: Not reported
Project Manager Lead: Not reported
Supervisor: Not reported
Facility Status: CLOSED
Activity Type: New Operating Permit
Permit Being Renewed: Not reported
Permit Being Modified: Not reported
Final Date: 1988-06-20 00:00:00
Type: Not reported
Title Description: PERMIT1
Due Date: Not reported
Comments: Not reported
Unit Names: CONTAIN1
Event Description: New Operating Permit - APPLICATION PART A RECEIVED
Actual Date: 11/19/1980

EPA ID: CAD062062435
Facility Type: Historical - Non-Operating
Facility Name: MSE TECHNOLOGIES , LLC
Project Manager: Not reported
Project Manager Lead: Not reported
Supervisor: Not reported
Facility Status: CLOSED
Activity Type: New Operating Permit
Permit Being Renewed: Not reported

CROWN CORK & SEAL COMPANY (Continued) **S100859335**

Permit Being Modified: Not reported
Final Date: 1988-06-20 00:00:00
Type: Not reported
Title Description: PERMIT1
Due Date: Not reported
Comments: Not reported
Unit Names: CONTAIN1
Event Description: New Operating Permit - CALL-IN LETTER ISSUED
Actual Date: 04/29/1988

EPA ID: CAD062062435
Facility Type: Historical - Non-Operating
Facility Name: MSE TECHNOLOGIES , LLC
Project Manager: Not reported
Project Manager Lead: Not reported
Supervisor: Not reported
Facility Status: CLOSED
Activity Type: New Operating Permit
Permit Being Renewed: Not reported
Permit Being Modified: Not reported
Final Date: 1988-06-20 00:00:00
Type: Not reported
Title Description: PERMIT1
Due Date: Not reported
Comments: ISD issued
Unit Names: CONTAIN1
Event Description: New Operating Permit - ADMINISTRATIVE REVIEW APPROVED
Actual Date: 06/06/1981

EPA ID: CAD062062435
Facility Type: Historical - Non-Operating
Facility Name: MSE TECHNOLOGIES , LLC
Project Manager: Not reported
Project Manager Lead: Not reported
Supervisor: Not reported
Facility Status: CLOSED
Activity Type: New Operating Permit
Permit Being Renewed: Not reported
Permit Being Modified: Not reported
Final Date: 1988-06-20 00:00:00
Type: Not reported
Title Description: PERMIT1
Due Date: Not reported
Comments: Imported - No DTSC Approval Documented
Unit Names: CONTAIN1
Event Description: New Operating Permit - FINAL PERMIT - WITHDRAWAL REQUEST ACKNOWLEDGED
Actual Date: 06/20/1988

EPA ID: CAD062062435
Facility Type: Historical - Non-Operating
Facility Name: MSE TECHNOLOGIES , LLC
Project Manager: Not reported
Project Manager Lead: Not reported
Supervisor: Not reported
Facility Status: CLOSED
Activity Type: New Operating Permit
Permit Being Renewed: Not reported

CROWN CORK & SEAL COMPANY (Continued) **S100859335**

Permit Being Modified: Not reported
Final Date: 1988-06-20 00:00:00
Type: Not reported
Title Description: PERMIT1
Due Date: Not reported
Comments: Imported - No DTSC Approval Documented
Unit Names: CONTAIN1
Event Description: New Operating Permit - FINAL PERMIT - WITHDRAWAL REQUEST RECEIVED
Actual Date: 06/20/1988

Closure:
EPA ID: CAD062062435
Facility Type: Historical - Non-Operating
Facility Name: MSE TECHNOLOGIES , LLC
Project Manager: Not reported
Project Manager Lead: Not reported
Supervisor: Not reported
Facility Size: Not reported
Facility Status: CLOSED
Activity Type: Closure Final
Final Date: Not reported
Type: Not reported
Title Description: CLOSURE1
Due Date: Not reported
Comments: Not reported
Unit Names: CONTAIN1, TANKSTR1, TANKTRT1
Event Description: Closure Final - CLOSURE PLAN RECEIVED
Actual Date: 05/09/1994

EPA ID: CAD062062435
Facility Type: Historical - Non-Operating
Facility Name: MSE TECHNOLOGIES , LLC
Project Manager: Not reported
Project Manager Lead: Not reported
Supervisor: Not reported
Facility Size: Not reported
Facility Status: CLOSED
Activity Type: Closure Final
Final Date: Not reported
Type: Not reported
Title Description: CLOSURE1
Due Date: Not reported
Comments: Not reported
Unit Names: CONTAIN1, TANKSTR1, TANKTRT1
Event Description: Closure Final - CLOSURE PLAN APPROVED
Actual Date: 09/15/1995

EPA ID: CAD062062435
Facility Type: Historical - Non-Operating
Facility Name: MSE TECHNOLOGIES , LLC
Project Manager: Not reported
Project Manager Lead: Not reported
Supervisor: Not reported
Facility Size: Not reported
Facility Status: CLOSED
Activity Type: Closure Final
Final Date: Not reported

CROWN CORK & SEAL COMPANY (Continued) **S100859335**

Type:	Not reported
Title Description:	CLOSURE1
Due Date:	Not reported
Comments:	Not reported
Unit Names:	CONTAIN1, TANKSTR1, TANKTRT1
Event Description:	Closure Final - CLOSURE PLAN REQUESTED
Actual Date:	09/15/1995

EPA ID:	CAD062062435
Facility Type:	Historical - Non-Operating
Facility Name:	MSE TECHNOLOGIES , LLC
Project Manager:	Not reported
Project Manager Lead:	Not reported
Supervisor:	Not reported
Facility Size:	Not reported
Facility Status:	CLOSED
Activity Type:	Closure Final
Final Date:	Not reported
Type:	Not reported
Title Description:	CLOSURE1
Due Date:	Not reported
Comments:	Not reported
Unit Names:	CONTAIN1, TANKSTR1, TANKTRT1
Event Description:	Closure Final - ISSUE CLOSURE VERIFICATION
Actual Date:	01/02/1997

EPA ID:	CAD062062435
Facility Type:	Historical - Non-Operating
Facility Name:	MSE TECHNOLOGIES , LLC
Project Manager:	Not reported
Project Manager Lead:	Not reported
Supervisor:	Not reported
Facility Size:	Not reported
Facility Status:	CLOSED
Activity Type:	Closure Final
Final Date:	Not reported
Type:	Not reported
Title Description:	CLOSURE1
Due Date:	Not reported
Comments:	Not reported
Unit Names:	CONTAIN1, TANKSTR1, TANKTRT1
Event Description:	Closure Final - 1ST NOTICE OF DEFICIENCY ISSUED
Actual Date:	12/22/1994

EPA ID:	CAD062062435
Facility Type:	Historical - Non-Operating
Facility Name:	MSE TECHNOLOGIES , LLC
Project Manager:	Not reported
Project Manager Lead:	Not reported
Supervisor:	Not reported
Facility Size:	Not reported
Facility Status:	CLOSED
Activity Type:	Closure Final
Final Date:	Not reported
Type:	Not reported
Title Description:	CLOSURE1
Due Date:	Not reported

CROWN CORK & SEAL COMPANY (Continued) **S100859335**

Comments:	Not reported
Unit Names:	CONTAIN1, TANKSTR1, TANKTRT1
Event Description:	Closure Final - CLOSURE NOTICE RECEIVED
Actual Date:	04/12/1995

Alias:

EPA ID:	CAD062062435
Facility Type:	Historical - Non-Operating
Facility Name:	MSE TECHNOLOGIES , LLC
Facility Status:	CLOSED
Project Manager:	Not reported
Project Manager Lead:	Not reported
Supervisor:	Not reported
Alias Type:	Project Code (Site Code)
Alias:	300378

NPDES:

Name:	MSE TECHNOLOGIES LLC
Address:	8201 WOODLEY AVENUE
City,State,Zip:	VAN NUYS, CA 91406
Facility Status:	Not reported
NPDES Number:	Not reported
Region:	Not reported
Agency Number:	Not reported
Regulatory Measure ID:	Not reported
Place ID:	Not reported
Order Number:	Not reported
WDID:	4 19I025022
Regulatory Measure Type:	Industrial
Program Type:	Not reported
Adoption Date Of Regulatory Measure:	Not reported
Effective Date Of Regulatory Measure:	Not reported
Termination Date Of Regulatory Measure:	Not reported
Expiration Date Of Regulatory Measure:	Not reported
Discharge Address:	Not reported
Discharge Name:	Not reported
Discharge City:	Not reported
Discharge State:	Not reported
Discharge Zip:	Not reported
Status:	Terminated
Status Date:	08/08/2019
Operator Name:	MSE Technologies LLC
Operator Address:	8201 Woodley Avenue
Operator City:	Van Nuys
Operator State:	California
Operator Zip:	91406

NPDES as of 03/2018:

NPDES Number:	Not reported
Status:	Not reported
Agency Number:	Not reported
Region:	4
Regulatory Measure ID:	448974
Order Number:	Not reported
Regulatory Measure Type:	Industrial
Place ID:	Not reported

CROWN CORK & SEAL COMPANY (Continued) **S100859335**

WDID:	4 19I025022
Program Type:	Not reported
Adoption Date Of Regulatory Measure:	Not reported
Effective Date Of Regulatory Measure:	Not reported
Expiration Date Of Regulatory Measure:	Not reported
Termination Date Of Regulatory Measure:	Not reported
Discharge Name:	Not reported
Discharge Address:	Not reported
Discharge City:	Not reported
Discharge State:	Not reported
Discharge Zip:	Not reported
Received Date:	08/21/2014
Processed Date:	08/21/2014
Status:	Active
Status Date:	10/22/2015
Place Size:	524344
Place Size Unit:	SqFt
Contact:	Bill Daggs
Contact Title:	Sr Ops Manager
Contact Phone:	818-407-7500
Contact Phone Ext:	125
Contact Email:	billd@mse.com
Operator Name:	MSE Technologies LLC
Operator Address:	8201 Woodley Avenue
Operator City:	Van Nuys
Operator State:	California
Operator Zip:	91406
Operator Contact:	Bill Daggs
Operator Contact Title:	Sr Ops Manager
Operator Contact Phone:	818-407-7500
Operator Contact Phone Ext:	125
Operator Contact Email:	billd@mse.com
Operator Type:	Private Business
Developer:	Not reported
Developer Address:	Not reported
Developer City:	Not reported
Developer State:	California
Developer Zip:	Not reported
Developer Contact:	Not reported
Developer Contact Title:	Not reported
Constype Linear Utility Ind:	Not reported
Emergency Phone:	Not reported
Emergency Phone Ext:	Not reported
Constype Above Ground Ind:	Not reported
Constype Below Ground Ind:	Not reported
Constype Cable Line Ind:	Not reported
Constype Comm Line Ind:	Not reported
Constype Commertial Ind:	Not reported
Constype Electrical Line Ind:	Not reported
Constype Gas Line Ind:	Not reported
Constype Industrial Ind:	Not reported
Constype Other Description:	Not reported
Constype Other Ind:	Not reported
Constype Recons Ind:	Not reported
Constype Residential Ind:	Not reported
Constype Transport Ind:	Not reported
Constype Utility Description:	Not reported

CROWN CORK & SEAL COMPANY (Continued) **S100859335**

Constype Utility Ind:	Not reported
Constype Water Sewer Ind:	Not reported
Dir Discharge Uswater Ind:	N
Receiving Water Name:	Pacific Ocean
Certifier:	Carl Basurto
Certifier Title:	EHS Manager
Certification Date:	27-JAN-15
Primary Sic:	3577-Computer Peripheral Equipment, NEC
Secondary Sic:	Not reported
Tertiary Sic:	Not reported
NPDES Number:	CAS000001
Status:	Active
Agency Number:	0
Region:	4
Regulatory Measure ID:	448974
Order Number:	97-03-DWQ
Regulatory Measure Type:	Enrollee
Place ID:	Not reported
WDID:	4 19I025022
Program Type:	Industrial
Adoption Date Of Regulatory Measure:	Not reported
Effective Date Of Regulatory Measure:	08/21/2014
Expiration Date Of Regulatory Measure:	Not reported
Termination Date Of Regulatory Measure:	Not reported
Discharge Name:	MSE Technologies LLC
Discharge Address:	8201 Woodley Avenue
Discharge City:	Van Nuys
Discharge State:	California
Discharge Zip:	91406
Received Date:	Not reported
Processed Date:	Not reported
Status:	Not reported
Status Date:	Not reported
Place Size:	Not reported
Place Size Unit:	Not reported
Contact:	Not reported
Contact Title:	Not reported
Contact Phone:	Not reported
Contact Phone Ext:	Not reported
Contact Email:	Not reported
Operator Name:	Not reported
Operator Address:	Not reported
Operator City:	Not reported
Operator State:	Not reported
Operator Zip:	Not reported
Operator Contact:	Not reported
Operator Contact Title:	Not reported
Operator Contact Phone:	Not reported
Operator Contact Phone Ext:	Not reported
Operator Contact Email:	Not reported
Operator Type:	Not reported
Developer:	Not reported
Developer Address:	Not reported
Developer City:	Not reported
Developer State:	Not reported
Developer Zip:	Not reported

CROWN CORK & SEAL COMPANY (Continued) **S100859335**

Developer Contact:	Not reported
Developer Contact Title:	Not reported
Constype Linear Utility Ind:	Not reported
Emergency Phone:	Not reported
Emergency Phone Ext:	Not reported
Constype Above Ground Ind:	Not reported
Constype Below Ground Ind:	Not reported
Constype Cable Line Ind:	Not reported
Constype Comm Line Ind:	Not reported
Constype Commertial Ind:	Not reported
Constype Electrical Line Ind:	Not reported
Constype Gas Line Ind:	Not reported
Constype Industrial Ind:	Not reported
Constype Other Description:	Not reported
Constype Other Ind:	Not reported
Constype Recons Ind:	Not reported
Constype Residential Ind:	Not reported
Constype Transport Ind:	Not reported
Constype Utility Description:	Not reported
Constype Utility Ind:	Not reported
Constype Water Sewer Ind:	Not reported
Dir Discharge Uswater Ind:	Not reported
Receiving Water Name:	Not reported
Certifier:	Not reported
Certifier Title:	Not reported
Certification Date:	Not reported
Primary Sic:	Not reported
Secondary Sic:	Not reported
Tertiary Sic:	Not reported

CIWQS:

Name:	MSE TECHNOLOGIES LLC
Address:	8201 WOODLEY AVENUE
City,State,Zip:	VAN NUYS, CA 91406
Agency:	MSE Technologies LLC
Agency Address:	8201 Woodley Avenue, Van Nuys, CA 91406
Place/Project Type:	Industrial - Computer Peripheral Equipment, NEC
SIC/NAICS:	3577
Region:	4
Program:	INDSTW
Regulatory Measure Status:	Terminated
Regulatory Measure Type:	Storm water industrial
Order Number:	2014-0057-DWQ
WDID:	4 19I025022
NPDES Number:	CAS000001
Adoption Date:	Not reported
Effective Date:	08/21/2014
Termination Date:	01/17/2019
Expiration/Review Date:	Not reported
Design Flow:	Not reported
Major/Minor:	Not reported
Complexity:	Not reported
TTWQ:	Not reported
Enforcement Actions within 5 years:	0
Violations within 5 years:	0
Latitude:	34.21971

CROWN CORK & SEAL COMPANY (Continued) **S100859335**

Longitude: -118.48577

F34 **MSE TECHNOLOGIES LLC** **SEMS-ARCHIVE** **1000412818**
ENE **8201 WOODLEY AVE** **CORRACTS** **CAD062062435**
< 1/8 **VAN NUYS, CA 91406** **RCRA-TSDF**
0.092 mi. **RCRA-SQG**
485 ft. **Site 5 of 6 in cluster F** **SWEEPS UST**
HIST UST
Relative: Higher **CA FID UST**
2020 COR ACTION
Actual: 799 ft. **DRYCLEANERS**
EMI
CERS

SEMS Archive:

Site ID:	0904841
EPA ID:	CAD062062435
Name:	CONTINENTAL CAN CO USA PLT 443
Address:	8201 WOODLEY
Address 2:	Not reported
City,State,Zip:	VAN NUYS, CA 91406
Cong District:	23
FIPS Code:	06037
FF:	N
NPL:	Not on the NPL
Non NPL Status:	NFRAP-Site does not qualify for the NPL based on existing information

SEMS Archive Detail:

Region:	09
Site ID:	0904841
EPA ID:	CAD062062435
Site Name:	CONTINENTAL CAN CO USA PLT 443
NPL:	N
FF:	N
OU:	00
Action Code:	VS
Action Name:	ARCH SITE
SEQ:	1
Start Date:	Not reported
Finish Date:	1992-03-31 05:00:00
Qual:	Not reported
Current Action Lead:	EPA Perf In-Hse

Region:	09
Site ID:	0904841
EPA ID:	CAD062062435
Site Name:	CONTINENTAL CAN CO USA PLT 443
NPL:	N
FF:	N
OU:	00
Action Code:	PA
Action Name:	PA
SEQ:	1
Start Date:	Not reported
Finish Date:	1992-03-31 05:00:00
Qual:	N
Current Action Lead:	EPA Perf

MSE TECHNOLOGIES LLC (Continued) **1000412818**

Region: 09
Site ID: 0904841
EPA ID: CAD062062435
Site Name: CONTINENTAL CAN CO USA PLT 443
NPL: N
FF: N
OU: 00
Action Code: DS
Action Name: DISCVRY
SEQ: 1
Start Date: 1991-04-01 05:00:00
Finish Date: 1991-04-01 05:00:00
Qual: Not reported
Current Action Lead: EPA Perf

CORRACTS:
Name: MSE TECHNOLOGIES LLC
Address: 8201 WOODLEY AVE
Address 2: Not reported
EPA ID: CAD062062435
Area Name: ENTIRE FACILITY
Corrective Action: INVESTIGATION COMPLETE
Actual Date: 19980501
Air Release Indicator: Not reported
Groundwater Release Indicator: Not reported
Soil Release Indicator: Not reported
Surface Water Release Indicator: Not reported

Name: MSE TECHNOLOGIES LLC
Address: 8201 WOODLEY AVE
Address 2: Not reported
EPA ID: CAD062062435
Area Name: ENTIRE FACILITY
Corrective Action: RFA COMPLETED
Actual Date: 19990630
Air Release Indicator: Not reported
Groundwater Release Indicator: Not reported
Soil Release Indicator: Not reported
Surface Water Release Indicator: Not reported

Name: MSE TECHNOLOGIES LLC
Address: 8201 WOODLEY AVE
Address 2: Not reported
EPA ID: CAD062062435
Area Name: ENTIRE FACILITY
Corrective Action: DETERMINATION OF NEED FOR AN INVESTIGATION-INVESTIGATION IS NECESSARY
Actual Date: 19990630
Air Release Indicator: Not reported
Groundwater Release Indicator: Not reported
Soil Release Indicator: Not reported
Surface Water Release Indicator: Not reported

Name: MSE TECHNOLOGIES LLC
Address: 8201 WOODLEY AVE
Address 2: Not reported
EPA ID: CAD062062435

MSE TECHNOLOGIES LLC (Continued) **1000412818**

Area Name: ENTIRE FACILITY
Corrective Action: STABILIZATION/INTERIM MEASURES DECISION-PRIMARY MEAS IS SOURCE REMOVL and/OR TRT
Actual Date: 19961003
Air Release Indicator: Not reported
Groundwater Release Indicator: Not reported
Soil Release Indicator: Not reported
Surface Water Release Indicator: Not reported

Name: MSE TECHNOLOGIES LLC
Address: 8201 WOODLEY AVE
Address 2: Not reported
EPA ID: CAD062062435
Area Name: ENTIRE FACILITY
Corrective Action: HUMAN EXPOSURES CONTROLLED DETERMINATION-YES, APPLICABLE AS OF THIS DATE
Actual Date: 20000502
Air Release Indicator: Not reported
Groundwater Release Indicator: Not reported
Soil Release Indicator: Not reported
Surface Water Release Indicator: Not reported

Name: MSE TECHNOLOGIES LLC
Address: 8201 WOODLEY AVE
Address 2: Not reported
EPA ID: CAD062062435
Area Name: ENTIRE FACILITY
Corrective Action: RELEASE TO GW CONTROLLED DETERMINATION-YES, APPLICABLE AS OF THIS DATE
Actual Date: 20000502
Air Release Indicator: Not reported
Groundwater Release Indicator: Not reported
Soil Release Indicator: Not reported
Surface Water Release Indicator: Not reported

Name: MSE TECHNOLOGIES LLC
Address: 8201 WOODLEY AVE
Address 2: Not reported
EPA ID: CAD062062435
Area Name: ENTIRE FACILITY
Corrective Action: REMEDY CONSTRUCTION-REMEDY CONSTRUCTED
Actual Date: 20170928
Air Release Indicator: Not reported
Groundwater Release Indicator: Not reported
Soil Release Indicator: Not reported
Surface Water Release Indicator: Not reported

Name: MSE TECHNOLOGIES LLC
Address: 8201 WOODLEY AVE
Address 2: Not reported
EPA ID: CAD062062435
Area Name: ENTIRE FACILITY
Corrective Action: INVESTIGATION COMPLETE
Actual Date: 19960906
Air Release Indicator: Not reported
Groundwater Release Indicator: Not reported
Soil Release Indicator: Not reported
Surface Water Release Indicator: Not reported

MSE TECHNOLOGIES LLC (Continued) **1000412818**

Name: MSE TECHNOLOGIES LLC
Address: 8201 WOODLEY AVE
Address 2: Not reported
EPA ID: CAD062062435
Area Name: ENTIRE FACILITY
Corrective Action: INVESTIGATION IMPLEMENTATION BEGUN
Actual Date: 20170420
Air Release Indicator: Not reported
Groundwater Release Indicator: Not reported
Soil Release Indicator: Not reported
Surface Water Release Indicator: Not reported

Name: MSE TECHNOLOGIES LLC
Address: 8201 WOODLEY AVE
Address 2: Not reported
EPA ID: CAD062062435
Area Name: ENTIRE FACILITY
Corrective Action: DATE FOR PUBLIC NOTICE ON PROPOSED REMEDY
Actual Date: 20170815
Air Release Indicator: Not reported
Groundwater Release Indicator: Not reported
Soil Release Indicator: Not reported
Surface Water Release Indicator: Not reported

Name: MSE TECHNOLOGIES LLC
Address: 8201 WOODLEY AVE
Address 2: Not reported
EPA ID: CAD062062435
Area Name: ENTIRE FACILITY
Corrective Action: INVESTIGATION IMPLEMENTATION BEGUN
Actual Date: 20220823
Air Release Indicator: Not reported
Groundwater Release Indicator: Not reported
Soil Release Indicator: Not reported
Surface Water Release Indicator: Not reported

Click this hyperlink while viewing on your computer to access
3 additional CORRACTS: record(s) in the EDR Site Report.

RCRA TSDF:
Treatment Storage and Disposal Type: Storage, Treatment
Full Enforcement Universe: Not reported
Corrective Action Workload Universe: Yes
Permit Renewals Workload Universe: Not reported
Permit Workload Universe: Not reported
Permit Progress Universe: Storage, Treatment
Post-Closure Workload Universe: Not reported
Closure Workload Universe: Not reported
Operating TSDF Universe: Not reported
Commercial TSD Indicator: No
Active Site Fed-Reg Treatment Storage and Disposal Facility: Not reported
Active Site Converter Treatment storage and Disposal Facility: Not reported
Active Site State-Reg Treatment Storage and Disposal Facility: Not reported
TSDFs Potentially Subject to CA Under 3004 (u)/(v) Universe: No
TSDFs Only Subject to CA under Discretionary Auth Universe: Yes

MSE TECHNOLOGIES LLC (Continued) **1000412818**

RCRA Listings:

Date Form Received by Agency:	20170807
Handler Name:	Mse Technologies Llc
Handler Address:	WOODLEY AVE
Handler City,State,Zip:	VAN NUYS, CA 91406
EPA ID:	CAD062062435
Contact Name:	BILL DAGGS
Contact Address:	8201 WOODLEY AVE
Contact City,State,Zip:	VAN NUYS, CA 91406
Contact Telephone:	818-407-7500 x125
Contact Fax:	818-407-7575
Contact Email:	BILL.DAGGS@CLOVERIMAGING.COM
Contact Title:	SR OPERATIONS MGR
EPA Region:	09
Land Type:	Private
Federal Waste Generator Description:	Small Quantity Generator
Non-Notifier:	Not reported
Biennial Report Cycle:	Not reported
Accessibility:	Not reported
Active Site Indicator:	Handler Activities, Corrective Action Activities
State District Owner:	Not reported
State District:	Not reported
Mailing Address:	8201 WOODLEY AVE
Mailing City,State,Zip:	VAN NUYS, CA 91406
Owner Name:	Roscoe Woodley Shannon Llc
Owner Type:	Private
Operator Name:	Mse Technologies Llc
Operator Type:	Private
Short-Term Generator Activity:	No
Importer Activity:	No
Mixed Waste Generator:	No
Transporter Activity:	No
Transfer Facility Activity:	No
Recycler Activity with Storage:	No
Small Quantity On-Site Burner Exemption:	No
Smelting Melting and Refining Furnace Exemption:	No
Underground Injection Control:	No
Off-Site Waste Receipt:	No
Universal Waste Indicator:	No
Universal Waste Destination Facility:	No
Federal Universal Waste:	No
Active Site State-Reg Handler:	---
Federal Facility Indicator:	Not reported
Hazardous Secondary Material Indicator:	N
Sub-Part K Indicator:	Not reported
2018 GPRA Permit Baseline:	Accomplished
2018 GPRA Renewals Baseline:	Not on the Baseline
202 GPRA Corrective Action Baseline:	Yes
Subject to Corrective Action Universe:	Yes
Non-TSDFs Where RCRA CA has Been Imposed Universe:	No
Corrective Action Priority Ranking:	No NCAPS ranking
Environmental Control Indicator:	No
Institutional Control Indicator:	No
Human Exposure Controls Indicator:	Yes
Groundwater Controls Indicator:	Yes
Significant Non-Complier Universe:	No
Unaddressed Significant Non-Complier Universe:	No

MSE TECHNOLOGIES LLC (Continued) **1000412818**

Addressed Significant Non-Complier Universe:	No
Significant Non-Complier With a Compliance Schedule Universe:	No
Financial Assurance Required:	Not reported
Handler Date of Last Change:	20170818
Recognized Trader-Importer:	No
Recognized Trader-Exporter:	No
Importer of Spent Lead Acid Batteries:	No
Exporter of Spent Lead Acid Batteries:	No
Recycler Activity Without Storage:	No
Manifest Broker:	No
Sub-Part P Indicator:	No

Hazardous Waste Summary:

Waste Code:	D001
Waste Description:	Ignitable Waste
Waste Code:	D002
Waste Description:	Corrosive Waste
Waste Code:	D009
Waste Description:	Mercury
Waste Code:	D035
Waste Description:	Methyl Ethyl Ketone
Waste Code:	F003
Waste Description:	The Following Spent Nonhalogenated Solvents: Xylene, Acetone, Ethyl Acetate, Ethyl Benzene, Ethyl Ether, Methyl Isobutyl Ketone, N-Butyl Alcohol, Cyclohexanone, And Methanol; All Spent Solvent Mixtures/Blends Containing, Before Use, Only The Above Spent Nonhalogenated Solvents; And All Spent Solvent Mixtures/Blends Containing, Before Use, One Or More Of The Above Nonhalogenated Solvents, And A Total Of Ten Percent Or More (By Volume) Of One Or More Of Those Solvents Listed In F001, F002, F004, And F005; And Still Bottoms From The Recovery Of These Spent Solvents And Spent Solvent Mixtures.

Handler - Owner Operator:

Owner/Operator Indicator:	Operator
Owner/Operator Name:	CONTINENTAL CAN CO USA PLNT 443
Legal Status:	Private
Date Became Current:	Not reported
Date Ended Current:	Not reported
Owner/Operator Address:	PO BOX 9008
Owner/Operator City,State,Zip:	VAN NUYS, CA 91409
Owner/Operator Telephone:	213-989-5200
Owner/Operator Telephone Ext:	Not reported
Owner/Operator Fax:	Not reported
Owner/Operator Email:	Not reported
Owner/Operator Indicator:	Operator
Owner/Operator Name:	MICRO SOLUTIONS ENTERPRISES MSE
Legal Status:	Private
Date Became Current:	20050201
Date Ended Current:	Not reported

MSE TECHNOLOGIES LLC (Continued) **1000412818**

Owner/Operator Address: Not reported
Owner/Operator City,State,Zip: Not reported
Owner/Operator Telephone: Not reported
Owner/Operator Telephone Ext: Not reported
Owner/Operator Fax: Not reported
Owner/Operator Email: Not reported

Owner/Operator Indicator: Operator
Owner/Operator Name: MSE TECHNOLOGIES LLC
Legal Status: Private
Date Became Current: 20140718
Date Ended Current: Not reported
Owner/Operator Address: Not reported
Owner/Operator City,State,Zip: Not reported
Owner/Operator Telephone: Not reported
Owner/Operator Telephone Ext: Not reported
Owner/Operator Fax: Not reported
Owner/Operator Email: Not reported

Owner/Operator Indicator: Owner
Owner/Operator Name: ROSCOE WOODLEY SHANNON LLC
Legal Status: Private
Date Became Current: 19980501
Date Ended Current: Not reported
Owner/Operator Address: 21800 OXNARD ST STE 500
Owner/Operator City,State,Zip: WOODLAND HILLS, CA 91367
Owner/Operator Telephone: 818-251-9911
Owner/Operator Telephone Ext: Not reported
Owner/Operator Fax: 818-251-9912
Owner/Operator Email: JREGA@RBELLC.COM

Owner/Operator Indicator: Operator
Owner/Operator Name: CONTINENTAL CAN CO USA PLNT 443
Legal Status: Private
Date Became Current: Not reported
Date Ended Current: Not reported
Owner/Operator Address: PO BOX 9008
Owner/Operator City,State,Zip: VAN NUYS, CA 91409
Owner/Operator Telephone: 213-989-5200
Owner/Operator Telephone Ext: Not reported
Owner/Operator Fax: Not reported
Owner/Operator Email: Not reported

Owner/Operator Indicator: Operator
Owner/Operator Name: MSE TECHNOLOGIES LLC
Legal Status: Private
Date Became Current: 20140718
Date Ended Current: Not reported
Owner/Operator Address: 8201 WOODLEY AVE
Owner/Operator City,State,Zip: VAN NUYS, CA 91406
Owner/Operator Telephone: 818-407-7500
Owner/Operator Telephone Ext: Not reported
Owner/Operator Fax: 818-407-7575
Owner/Operator Email: Not reported

Owner/Operator Indicator: Owner
Owner/Operator Name: CONTINENTAL GROUP INC

MSE TECHNOLOGIES LLC (Continued) **1000412818**

Legal Status: Private
Date Became Current: Not reported
Date Ended Current: Not reported
Owner/Operator Address: PO BOX 9008
Owner/Operator City,State,Zip: VAN NUYS, CA 91409
Owner/Operator Telephone: 213-989-5200
Owner/Operator Telephone Ext: Not reported
Owner/Operator Fax: Not reported
Owner/Operator Email: Not reported

Owner/Operator Indicator: Owner
Owner/Operator Name: OAK PARK SHOPPING CENTER LP
Legal Status: Private
Date Became Current: 19980430
Date Ended Current: Not reported
Owner/Operator Address: 21800 BURBANK BLVD
Owner/Operator City,State,Zip: WOODLAND HILLS, CA 91367
Owner/Operator Telephone: Not reported
Owner/Operator Telephone Ext: Not reported
Owner/Operator Fax: Not reported
Owner/Operator Email: Not reported

Owner/Operator Indicator: Owner
Owner/Operator Name: CLOVER TECHNOLOGIES LLC
Legal Status: Private
Date Became Current: 20140718
Date Ended Current: Not reported
Owner/Operator Address: 4200 COLUMBUS ST
Owner/Operator City,State,Zip: OTTAWA, IL 61350
Owner/Operator Telephone: 815-431-8100
Owner/Operator Telephone Ext: Not reported
Owner/Operator Fax: Not reported
Owner/Operator Email: Not reported

Historic Generators:
Receive Date: 19960901
Handler Name: CROWN CORK AND SEAL COMPANY INC.
Federal Waste Generator Description: Large Quantity Generator
State District Owner: Ca
Large Quantity Handler of Universal Waste: No
Recognized Trader Importer: No
Recognized Trader Exporter: No
Spent Lead Acid Battery Importer: No
Spent Lead Acid Battery Exporter: No
Current Record: No
Non Storage Recycler Activity: Not reported
Electronic Manifest Broker: Not reported

Receive Date: 19960901
Handler Name: CROWN CORK AND SEAL COMPANY INC.
Federal Waste Generator Description: Small Quantity Generator
State District Owner: Ca
Large Quantity Handler of Universal Waste: No
Recognized Trader Importer: No
Recognized Trader Exporter: No
Spent Lead Acid Battery Importer: No
Spent Lead Acid Battery Exporter: No

MSE TECHNOLOGIES LLC (Continued) **1000412818**

Current Record: No
Non Storage Recycler Activity: Not reported
Electronic Manifest Broker: Not reported

Receive Date: 19940618
Handler Name: CROWN CORK AND SEAL COMPANY INC.
Federal Waste Generator Description: Large Quantity Generator
State District Owner: Ca
Large Quantity Handler of Universal Waste: No
Recognized Trader Importer: No
Recognized Trader Exporter: No
Spent Lead Acid Battery Importer: No
Spent Lead Acid Battery Exporter: No
Current Record: No
Non Storage Recycler Activity: Not reported
Electronic Manifest Broker: Not reported

Receive Date: 20090109
Handler Name: MICRO SOLUTIONS ENTERPRISES MSE
Federal Waste Generator Description: Small Quantity Generator
State District Owner: Not reported
Large Quantity Handler of Universal Waste: No
Recognized Trader Importer: No
Recognized Trader Exporter: No
Spent Lead Acid Battery Importer: No
Spent Lead Acid Battery Exporter: No
Current Record: No
Non Storage Recycler Activity: Not reported
Electronic Manifest Broker: Not reported

Receive Date: 20140825
Handler Name: MSE TECHNOLOGIES LLC
Federal Waste Generator Description: Small Quantity Generator
State District Owner: Not reported
Large Quantity Handler of Universal Waste: No
Recognized Trader Importer: No
Recognized Trader Exporter: No
Spent Lead Acid Battery Importer: No
Spent Lead Acid Battery Exporter: No
Current Record: No
Non Storage Recycler Activity: Not reported
Electronic Manifest Broker: Not reported

Receive Date: 20170807
Handler Name: MSE TECHNOLOGIES LLC
Federal Waste Generator Description: Small Quantity Generator
State District Owner: Not reported
Large Quantity Handler of Universal Waste: No
Recognized Trader Importer: No
Recognized Trader Exporter: No
Spent Lead Acid Battery Importer: No
Spent Lead Acid Battery Exporter: No
Current Record: Yes
Non Storage Recycler Activity: Not reported
Electronic Manifest Broker: Not reported

Receive Date: 19900409

MSE TECHNOLOGIES LLC (Continued) **1000412818**

Handler Name: CONTINENTAL CAN CO USA PLANT 443
Federal Waste Generator Description: Large Quantity Generator
State District Owner: Not reported
Large Quantity Handler of Universal Waste: No
Recognized Trader Importer: No
Recognized Trader Exporter: No
Spent Lead Acid Battery Importer: No
Spent Lead Acid Battery Exporter: No
Current Record: No
Non Storage Recycler Activity: Not reported
Electronic Manifest Broker: Not reported

Receive Date: 19940329
Handler Name: CROWN BEVERAGE PACKAGING
Federal Waste Generator Description: Large Quantity Generator
State District Owner: Not reported
Large Quantity Handler of Universal Waste: No
Recognized Trader Importer: No
Recognized Trader Exporter: No
Spent Lead Acid Battery Importer: No
Spent Lead Acid Battery Exporter: No
Current Record: No
Non Storage Recycler Activity: Not reported
Electronic Manifest Broker: Not reported

Receive Date: 19960122
Handler Name: CROWN BEVERAGE PACKAGING CO
Federal Waste Generator Description: Large Quantity Generator
State District Owner: Not reported
Large Quantity Handler of Universal Waste: No
Recognized Trader Importer: No
Recognized Trader Exporter: No
Spent Lead Acid Battery Importer: No
Spent Lead Acid Battery Exporter: No
Current Record: No
Non Storage Recycler Activity: Not reported
Electronic Manifest Broker: Not reported

List of NAICS Codes and Descriptions:
NAICS Code: 325992
NAICS Description: PHOTOGRAPHIC FILM, PAPER, PLATE, CHEMICAL, AND COPY TONER MANUFACTURING

NAICS Code: 332431
NAICS Description: METAL CAN MANUFACTURING

NAICS Code: 334118
NAICS Description: COMPUTER TERMINAL AND OTHER COMPUTER PERIPHERAL EQUIPMENT MANUFACTURING

NAICS Code: 334119
NAICS Description: OTHER COMPUTER PERIPHERAL EQUIPMENT MANUFACTURING

Has the Facility Received Notices of Violations:
Found Violation: Yes
Agency Which Determined Violation: State

MSE TECHNOLOGIES LLC (Continued) **1000412818**

Violation Short Description:	TSD - General
Date Violation was Determined:	19940323
Actual Return to Compliance Date:	19951011
Return to Compliance Qualifier:	Observed
Violation Responsible Agency:	State
Scheduled Compliance Date:	Not reported
Enforcement Identifier:	002
Date of Enforcement Action:	19950111
Enforcement Responsible Agency:	State
Enforcement Docket Number:	Not reported
Enforcement Attorney:	R9
Corrective Action Component:	No
Appeal Initiated Date:	Not reported
Appeal Resolution Date:	Not reported
Disposition Status Date:	Not reported
Disposition Status:	Not reported
Disposition Status Description:	Not reported
Consent/Final Order Sequence Number:	Not reported
Consent/Final Order Respondent Name:	Not reported
Consent/Final Order Lead Agency:	Not reported
Enforcement Type:	FINAL CIVIL JUDICIAL ACTION FOR COMPLIANCE AND/OR MONETARY PENALTY
Enforcement Responsible Person:	R9
Enforcement Responsible Sub-Organization:	Not reported
SEP Sequence Number:	Not reported
SEP Expenditure Amount:	Not reported
SEP Scheduled Completion Date:	Not reported
SEP Actual Date:	Not reported
SEP Defaulted Date:	Not reported
SEP Type:	Not reported
SEP Type Description:	Not reported
Proposed Amount:	Not reported
Final Monetary Amount:	Not reported
Paid Amount:	Not reported
Final Count:	Not reported
Final Amount:	Not reported

Found Violation:	Yes
Agency Which Determined Violation:	State
Violation Short Description:	TSD - General
Date Violation was Determined:	19940323
Actual Return to Compliance Date:	19951011
Return to Compliance Qualifier:	Observed
Violation Responsible Agency:	State
Scheduled Compliance Date:	Not reported
Enforcement Identifier:	001
Date of Enforcement Action:	19950111
Enforcement Responsible Agency:	State
Enforcement Docket Number:	Not reported
Enforcement Attorney:	R9
Corrective Action Component:	No
Appeal Initiated Date:	Not reported
Appeal Resolution Date:	Not reported
Disposition Status Date:	Not reported
Disposition Status:	Not reported
Disposition Status Description:	Not reported
Consent/Final Order Sequence Number:	Not reported
Consent/Final Order Respondent Name:	Not reported

MSE TECHNOLOGIES LLC (Continued) **1000412818**

Consent/Final Order Lead Agency: Not reported
Enforcement Type: INITIAL 3008(A) COMPLIANCE
Enforcement Responsible Person: R9
Enforcement Responsible Sub-Organization: Not reported
SEP Sequence Number: Not reported
SEP Expenditure Amount: Not reported
SEP Scheduled Completion Date: Not reported
SEP Actual Date: Not reported
SEP Defaulted Date: Not reported
SEP Type: Not reported
SEP Type Description: Not reported
Proposed Amount: Not reported
Final Monetary Amount: 30000
Paid Amount: 30000
Final Count: 1
Final Amount: 30000

Found Violation: Yes
Agency Which Determined Violation: State
Violation Short Description: TSD - Container Use and Management
Date Violation was Determined: 19940323
Actual Return to Compliance Date: 19941129
Return to Compliance Qualifier: Observed
Violation Responsible Agency: State
Scheduled Compliance Date: Not reported
Enforcement Identifier: 001
Date of Enforcement Action: 19940323
Enforcement Responsible Agency: State
Enforcement Docket Number: Not reported
Enforcement Attorney: R9
Corrective Action Component: No
Appeal Initiated Date: Not reported
Appeal Resolution Date: Not reported
Disposition Status Date: Not reported
Disposition Status: Not reported
Disposition Status Description: Not reported
Consent/Final Order Sequence Number: Not reported
Consent/Final Order Respondent Name: Not reported
Consent/Final Order Lead Agency: Not reported
Enforcement Type: WRITTEN INFORMAL
Enforcement Responsible Person: R9
Enforcement Responsible Sub-Organization: Not reported
SEP Sequence Number: Not reported
SEP Expenditure Amount: Not reported
SEP Scheduled Completion Date: Not reported
SEP Actual Date: Not reported
SEP Defaulted Date: Not reported
SEP Type: Not reported
SEP Type Description: Not reported
Proposed Amount: Not reported
Final Monetary Amount: Not reported
Paid Amount: Not reported
Final Count: Not reported
Final Amount: Not reported

Found Violation: Yes
Agency Which Determined Violation: State

MSE TECHNOLOGIES LLC (Continued) **1000412818**

Violation Short Description:	TSD - Container Use and Management
Date Violation was Determined:	19910613
Actual Return to Compliance Date:	19951011
Return to Compliance Qualifier:	Observed
Violation Responsible Agency:	State
Scheduled Compliance Date:	Not reported
Enforcement Identifier:	001
Date of Enforcement Action:	19940715
Enforcement Responsible Agency:	State
Enforcement Docket Number:	Not reported
Enforcement Attorney:	R9
Corrective Action Component:	No
Appeal Initiated Date:	Not reported
Appeal Resolution Date:	Not reported
Disposition Status Date:	Not reported
Disposition Status:	Not reported
Disposition Status Description:	Not reported
Consent/Final Order Sequence Number:	Not reported
Consent/Final Order Respondent Name:	Not reported
Consent/Final Order Lead Agency:	Not reported
Enforcement Type:	INITIAL 3008(A) COMPLIANCE
Enforcement Responsible Person:	R9
Enforcement Responsible Sub-Organization:	Not reported
SEP Sequence Number:	Not reported
SEP Expenditure Amount:	Not reported
SEP Scheduled Completion Date:	Not reported
SEP Actual Date:	Not reported
SEP Defaulted Date:	Not reported
SEP Type:	Not reported
SEP Type Description:	Not reported
Proposed Amount:	121000
Final Monetary Amount:	Not reported
Paid Amount:	Not reported
Final Count:	Not reported
Final Amount:	Not reported

Found Violation:	Yes
Agency Which Determined Violation:	State
Violation Short Description:	TSD - Financial Requirements
Date Violation was Determined:	19940323
Actual Return to Compliance Date:	19940511
Return to Compliance Qualifier:	Observed
Violation Responsible Agency:	State
Scheduled Compliance Date:	Not reported
Enforcement Identifier:	001
Date of Enforcement Action:	19940715
Enforcement Responsible Agency:	State
Enforcement Docket Number:	Not reported
Enforcement Attorney:	R9
Corrective Action Component:	No
Appeal Initiated Date:	Not reported
Appeal Resolution Date:	Not reported
Disposition Status Date:	Not reported
Disposition Status:	Not reported
Disposition Status Description:	Not reported
Consent/Final Order Sequence Number:	Not reported
Consent/Final Order Respondent Name:	Not reported

MSE TECHNOLOGIES LLC (Continued) **1000412818**

Consent/Final Order Lead Agency: Not reported
Enforcement Type: INITIAL 3008(A) COMPLIANCE
Enforcement Responsible Person: R9
Enforcement Responsible Sub-Organization: Not reported
SEP Sequence Number: Not reported
SEP Expenditure Amount: Not reported
SEP Scheduled Completion Date: Not reported
SEP Actual Date: Not reported
SEP Defaulted Date: Not reported
SEP Type: Not reported
SEP Type Description: Not reported
Proposed Amount: 121000
Final Monetary Amount: Not reported
Paid Amount: Not reported
Final Count: Not reported
Final Amount: Not reported

Found Violation: Yes
Agency Which Determined Violation: State
Violation Short Description: TSD - Manifest/Records/Reporting
Date Violation was Determined: 19940323
Actual Return to Compliance Date: 19941129
Return to Compliance Qualifier: Observed
Violation Responsible Agency: State
Scheduled Compliance Date: Not reported
Enforcement Identifier: 001
Date of Enforcement Action: 19940323
Enforcement Responsible Agency: State
Enforcement Docket Number: Not reported
Enforcement Attorney: R9
Corrective Action Component: No
Appeal Initiated Date: Not reported
Appeal Resolution Date: Not reported
Disposition Status Date: Not reported
Disposition Status: Not reported
Disposition Status Description: Not reported
Consent/Final Order Sequence Number: Not reported
Consent/Final Order Respondent Name: Not reported
Consent/Final Order Lead Agency: Not reported
Enforcement Type: WRITTEN INFORMAL
Enforcement Responsible Person: R9
Enforcement Responsible Sub-Organization: Not reported
SEP Sequence Number: Not reported
SEP Expenditure Amount: Not reported
SEP Scheduled Completion Date: Not reported
SEP Actual Date: Not reported
SEP Defaulted Date: Not reported
SEP Type: Not reported
SEP Type Description: Not reported
Proposed Amount: Not reported
Final Monetary Amount: Not reported
Paid Amount: Not reported
Final Count: Not reported
Final Amount: Not reported

Found Violation: Yes
Agency Which Determined Violation: State

MSE TECHNOLOGIES LLC (Continued) **1000412818**

Violation Short Description:	TSD - Contingency Plan and Emergency Procedures
Date Violation was Determined:	19910613
Actual Return to Compliance Date:	19951011
Return to Compliance Qualifier:	Observed
Violation Responsible Agency:	State
Scheduled Compliance Date:	Not reported
Enforcement Identifier:	002
Date of Enforcement Action:	19950111
Enforcement Responsible Agency:	State
Enforcement Docket Number:	Not reported
Enforcement Attorney:	R9
Corrective Action Component:	No
Appeal Initiated Date:	Not reported
Appeal Resolution Date:	Not reported
Disposition Status Date:	Not reported
Disposition Status:	Not reported
Disposition Status Description:	Not reported
Consent/Final Order Sequence Number:	Not reported
Consent/Final Order Respondent Name:	Not reported
Consent/Final Order Lead Agency:	Not reported
Enforcement Type:	FINAL CIVIL JUDICIAL ACTION FOR COMPLIANCE AND/OR MONETARY PENALTY
Enforcement Responsible Person:	R9
Enforcement Responsible Sub-Organization:	Not reported
SEP Sequence Number:	Not reported
SEP Expenditure Amount:	Not reported
SEP Scheduled Completion Date:	Not reported
SEP Actual Date:	Not reported
SEP Defaulted Date:	Not reported
SEP Type:	Not reported
SEP Type Description:	Not reported
Proposed Amount:	Not reported
Final Monetary Amount:	Not reported
Paid Amount:	Not reported
Final Count:	Not reported
Final Amount:	Not reported

Found Violation:	Yes
Agency Which Determined Violation:	State
Violation Short Description:	TSD - Financial Requirements
Date Violation was Determined:	19910301
Actual Return to Compliance Date:	19940511
Return to Compliance Qualifier:	Observed
Violation Responsible Agency:	State
Scheduled Compliance Date:	Not reported
Enforcement Identifier:	001
Date of Enforcement Action:	19910319
Enforcement Responsible Agency:	State
Enforcement Docket Number:	Not reported
Enforcement Attorney:	R9
Corrective Action Component:	No
Appeal Initiated Date:	Not reported
Appeal Resolution Date:	Not reported
Disposition Status Date:	Not reported
Disposition Status:	Not reported
Disposition Status Description:	Not reported
Consent/Final Order Sequence Number:	Not reported
Consent/Final Order Respondent Name:	Not reported

MSE TECHNOLOGIES LLC (Continued) **1000412818**

Consent/Final Order Lead Agency: Not reported
Enforcement Type: WRITTEN INFORMAL
Enforcement Responsible Person: R9
Enforcement Responsible Sub-Organization: Not reported
SEP Sequence Number: Not reported
SEP Expenditure Amount: Not reported
SEP Scheduled Completion Date: Not reported
SEP Actual Date: Not reported
SEP Defaulted Date: Not reported
SEP Type: Not reported
SEP Type Description: Not reported
Proposed Amount: Not reported
Final Monetary Amount: Not reported
Paid Amount: Not reported
Final Count: Not reported
Final Amount: Not reported

Found Violation: Yes
Agency Which Determined Violation: State
Violation Short Description: TSD - Financial Requirements
Date Violation was Determined: 19880519
Actual Return to Compliance Date: 19881012
Return to Compliance Qualifier: Observed
Violation Responsible Agency: State
Scheduled Compliance Date: Not reported
Enforcement Identifier: 001
Date of Enforcement Action: 19880823
Enforcement Responsible Agency: State
Enforcement Docket Number: Not reported
Enforcement Attorney: R9
Corrective Action Component: No
Appeal Initiated Date: Not reported
Appeal Resolution Date: Not reported
Disposition Status Date: Not reported
Disposition Status: Not reported
Disposition Status Description: Not reported
Consent/Final Order Sequence Number: Not reported
Consent/Final Order Respondent Name: Not reported
Consent/Final Order Lead Agency: Not reported
Enforcement Type: WRITTEN INFORMAL
Enforcement Responsible Person: R9
Enforcement Responsible Sub-Organization: Not reported
SEP Sequence Number: Not reported
SEP Expenditure Amount: Not reported
SEP Scheduled Completion Date: Not reported
SEP Actual Date: Not reported
SEP Defaulted Date: Not reported
SEP Type: Not reported
SEP Type Description: Not reported
Proposed Amount: Not reported
Final Monetary Amount: Not reported
Paid Amount: Not reported
Final Count: Not reported
Final Amount: Not reported

Found Violation: Yes
Agency Which Determined Violation: State

MSE TECHNOLOGIES LLC (Continued) **1000412818**

Violation Short Description:	TSD - Financial Requirements
Date Violation was Determined:	19910613
Actual Return to Compliance Date:	19940511
Return to Compliance Qualifier:	Observed
Violation Responsible Agency:	State
Scheduled Compliance Date:	Not reported
Enforcement Identifier:	001
Date of Enforcement Action:	19940323
Enforcement Responsible Agency:	State
Enforcement Docket Number:	Not reported
Enforcement Attorney:	R9
Corrective Action Component:	No
Appeal Initiated Date:	Not reported
Appeal Resolution Date:	Not reported
Disposition Status Date:	Not reported
Disposition Status:	Not reported
Disposition Status Description:	Not reported
Consent/Final Order Sequence Number:	Not reported
Consent/Final Order Respondent Name:	Not reported
Consent/Final Order Lead Agency:	Not reported
Enforcement Type:	WRITTEN INFORMAL
Enforcement Responsible Person:	R9
Enforcement Responsible Sub-Organization:	Not reported
SEP Sequence Number:	Not reported
SEP Expenditure Amount:	Not reported
SEP Scheduled Completion Date:	Not reported
SEP Actual Date:	Not reported
SEP Defaulted Date:	Not reported
SEP Type:	Not reported
SEP Type Description:	Not reported
Proposed Amount:	Not reported
Final Monetary Amount:	Not reported
Paid Amount:	Not reported
Final Count:	Not reported
Final Amount:	Not reported

Found Violation:	Yes
Agency Which Determined Violation:	State
Violation Short Description:	TSD - General
Date Violation was Determined:	19940323
Actual Return to Compliance Date:	19951011
Return to Compliance Qualifier:	Observed
Violation Responsible Agency:	State
Scheduled Compliance Date:	Not reported
Enforcement Identifier:	001
Date of Enforcement Action:	19940715
Enforcement Responsible Agency:	State
Enforcement Docket Number:	Not reported
Enforcement Attorney:	R9
Corrective Action Component:	No
Appeal Initiated Date:	Not reported
Appeal Resolution Date:	Not reported
Disposition Status Date:	Not reported
Disposition Status:	Not reported
Disposition Status Description:	Not reported
Consent/Final Order Sequence Number:	Not reported
Consent/Final Order Respondent Name:	Not reported

MSE TECHNOLOGIES LLC (Continued) **1000412818**

Consent/Final Order Lead Agency: Not reported
Enforcement Type: INITIAL 3008(A) COMPLIANCE
Enforcement Responsible Person: R9
Enforcement Responsible Sub-Organization: Not reported
SEP Sequence Number: Not reported
SEP Expenditure Amount: Not reported
SEP Scheduled Completion Date: Not reported
SEP Actual Date: Not reported
SEP Defaulted Date: Not reported
SEP Type: Not reported
SEP Type Description: Not reported
Proposed Amount: 121000
Final Monetary Amount: Not reported
Paid Amount: Not reported
Final Count: Not reported
Final Amount: Not reported

Found Violation: Yes
Agency Which Determined Violation: State
Violation Short Description: TSD - General
Date Violation was Determined: 19910429
Actual Return to Compliance Date: 19951011
Return to Compliance Qualifier: Observed
Violation Responsible Agency: State
Scheduled Compliance Date: Not reported
Enforcement Identifier: 001
Date of Enforcement Action: 19940715
Enforcement Responsible Agency: State
Enforcement Docket Number: Not reported
Enforcement Attorney: R9
Corrective Action Component: No
Appeal Initiated Date: Not reported
Appeal Resolution Date: Not reported
Disposition Status Date: Not reported
Disposition Status: Not reported
Disposition Status Description: Not reported
Consent/Final Order Sequence Number: Not reported
Consent/Final Order Respondent Name: Not reported
Consent/Final Order Lead Agency: Not reported
Enforcement Type: INITIAL 3008(A) COMPLIANCE
Enforcement Responsible Person: R9
Enforcement Responsible Sub-Organization: Not reported
SEP Sequence Number: Not reported
SEP Expenditure Amount: Not reported
SEP Scheduled Completion Date: Not reported
SEP Actual Date: Not reported
SEP Defaulted Date: Not reported
SEP Type: Not reported
SEP Type Description: Not reported
Proposed Amount: 121000
Final Monetary Amount: Not reported
Paid Amount: Not reported
Final Count: Not reported
Final Amount: Not reported

Found Violation: Yes
Agency Which Determined Violation: State

MSE TECHNOLOGIES LLC (Continued) **1000412818**

Violation Short Description:	TSD - General Facility Standards
Date Violation was Determined:	19910613
Actual Return to Compliance Date:	19951011
Return to Compliance Qualifier:	Observed
Violation Responsible Agency:	State
Scheduled Compliance Date:	Not reported
Enforcement Identifier:	002
Date of Enforcement Action:	19950111
Enforcement Responsible Agency:	State
Enforcement Docket Number:	Not reported
Enforcement Attorney:	R9
Corrective Action Component:	No
Appeal Initiated Date:	Not reported
Appeal Resolution Date:	Not reported
Disposition Status Date:	Not reported
Disposition Status:	Not reported
Disposition Status Description:	Not reported
Consent/Final Order Sequence Number:	Not reported
Consent/Final Order Respondent Name:	Not reported
Consent/Final Order Lead Agency:	Not reported
Enforcement Type:	FINAL CIVIL JUDICIAL ACTION FOR COMPLIANCE AND/OR MONETARY PENALTY
Enforcement Responsible Person:	R9
Enforcement Responsible Sub-Organization:	Not reported
SEP Sequence Number:	Not reported
SEP Expenditure Amount:	Not reported
SEP Scheduled Completion Date:	Not reported
SEP Actual Date:	Not reported
SEP Defaulted Date:	Not reported
SEP Type:	Not reported
SEP Type Description:	Not reported
Proposed Amount:	Not reported
Final Monetary Amount:	Not reported
Paid Amount:	Not reported
Final Count:	Not reported
Final Amount:	Not reported

Found Violation:	Yes
Agency Which Determined Violation:	State
Violation Short Description:	TSD - Manifest/Records/Reporting
Date Violation was Determined:	19910429
Actual Return to Compliance Date:	19951011
Return to Compliance Qualifier:	Observed
Violation Responsible Agency:	State
Scheduled Compliance Date:	Not reported
Enforcement Identifier:	001
Date of Enforcement Action:	19940715
Enforcement Responsible Agency:	State
Enforcement Docket Number:	Not reported
Enforcement Attorney:	R9
Corrective Action Component:	No
Appeal Initiated Date:	Not reported
Appeal Resolution Date:	Not reported
Disposition Status Date:	Not reported
Disposition Status:	Not reported
Disposition Status Description:	Not reported
Consent/Final Order Sequence Number:	Not reported
Consent/Final Order Respondent Name:	Not reported

MSE TECHNOLOGIES LLC (Continued) **1000412818**

Consent/Final Order Lead Agency: Not reported
Enforcement Type: INITIAL 3008(A) COMPLIANCE
Enforcement Responsible Person: R9
Enforcement Responsible Sub-Organization: Not reported
SEP Sequence Number: Not reported
SEP Expenditure Amount: Not reported
SEP Scheduled Completion Date: Not reported
SEP Actual Date: Not reported
SEP Defaulted Date: Not reported
SEP Type: Not reported
SEP Type Description: Not reported
Proposed Amount: 121000
Final Monetary Amount: Not reported
Paid Amount: Not reported
Final Count: Not reported
Final Amount: Not reported

Found Violation: Yes
Agency Which Determined Violation: State
Violation Short Description: TSD - General Facility Standards
Date Violation was Determined: 19940323
Actual Return to Compliance Date: 19941129
Return to Compliance Qualifier: Observed
Violation Responsible Agency: State
Scheduled Compliance Date: Not reported
Enforcement Identifier: 001
Date of Enforcement Action: 19950111
Enforcement Responsible Agency: State
Enforcement Docket Number: Not reported
Enforcement Attorney: R9
Corrective Action Component: No
Appeal Initiated Date: Not reported
Appeal Resolution Date: Not reported
Disposition Status Date: Not reported
Disposition Status: Not reported
Disposition Status Description: Not reported
Consent/Final Order Sequence Number: Not reported
Consent/Final Order Respondent Name: Not reported
Consent/Final Order Lead Agency: Not reported
Enforcement Type: INITIAL 3008(A) COMPLIANCE
Enforcement Responsible Person: R9
Enforcement Responsible Sub-Organization: Not reported
SEP Sequence Number: Not reported
SEP Expenditure Amount: Not reported
SEP Scheduled Completion Date: Not reported
SEP Actual Date: Not reported
SEP Defaulted Date: Not reported
SEP Type: Not reported
SEP Type Description: Not reported
Proposed Amount: Not reported
Final Monetary Amount: 30000
Paid Amount: 30000
Final Count: 1
Final Amount: 30000

Found Violation: Yes
Agency Which Determined Violation: State

MSE TECHNOLOGIES LLC (Continued) **1000412818**

Violation Short Description:	TSD - Manifest/Records/Reporting
Date Violation was Determined:	19910429
Actual Return to Compliance Date:	19951011
Return to Compliance Qualifier:	Observed
Violation Responsible Agency:	State
Scheduled Compliance Date:	Not reported
Enforcement Identifier:	001
Date of Enforcement Action:	19940323
Enforcement Responsible Agency:	State
Enforcement Docket Number:	Not reported
Enforcement Attorney:	R9
Corrective Action Component:	No
Appeal Initiated Date:	Not reported
Appeal Resolution Date:	Not reported
Disposition Status Date:	Not reported
Disposition Status:	Not reported
Disposition Status Description:	Not reported
Consent/Final Order Sequence Number:	Not reported
Consent/Final Order Respondent Name:	Not reported
Consent/Final Order Lead Agency:	Not reported
Enforcement Type:	WRITTEN INFORMAL
Enforcement Responsible Person:	R9
Enforcement Responsible Sub-Organization:	Not reported
SEP Sequence Number:	Not reported
SEP Expenditure Amount:	Not reported
SEP Scheduled Completion Date:	Not reported
SEP Actual Date:	Not reported
SEP Defaulted Date:	Not reported
SEP Type:	Not reported
SEP Type Description:	Not reported
Proposed Amount:	Not reported
Final Monetary Amount:	Not reported
Paid Amount:	Not reported
Final Count:	Not reported
Final Amount:	Not reported

Found Violation:	Yes
Agency Which Determined Violation:	State
Violation Short Description:	TSD - General
Date Violation was Determined:	19910429
Actual Return to Compliance Date:	19951011
Return to Compliance Qualifier:	Observed
Violation Responsible Agency:	State
Scheduled Compliance Date:	Not reported
Enforcement Identifier:	001
Date of Enforcement Action:	19910613
Enforcement Responsible Agency:	State
Enforcement Docket Number:	Not reported
Enforcement Attorney:	R9
Corrective Action Component:	No
Appeal Initiated Date:	Not reported
Appeal Resolution Date:	Not reported
Disposition Status Date:	Not reported
Disposition Status:	Not reported
Disposition Status Description:	Not reported
Consent/Final Order Sequence Number:	Not reported
Consent/Final Order Respondent Name:	Not reported

MSE TECHNOLOGIES LLC (Continued) **1000412818**

Consent/Final Order Lead Agency: Not reported
Enforcement Type: WRITTEN INFORMAL
Enforcement Responsible Person: R9
Enforcement Responsible Sub-Organization: Not reported
SEP Sequence Number: Not reported
SEP Expenditure Amount: Not reported
SEP Scheduled Completion Date: Not reported
SEP Actual Date: Not reported
SEP Defaulted Date: Not reported
SEP Type: Not reported
SEP Type Description: Not reported
Proposed Amount: Not reported
Final Monetary Amount: Not reported
Paid Amount: Not reported
Final Count: Not reported
Final Amount: Not reported

Found Violation: Yes
Agency Which Determined Violation: State
Violation Short Description: TSD - Container Use and Management
Date Violation was Determined: 19910613
Actual Return to Compliance Date: 19951011
Return to Compliance Qualifier: Observed
Violation Responsible Agency: State
Scheduled Compliance Date: Not reported
Enforcement Identifier: 001
Date of Enforcement Action: 19940323
Enforcement Responsible Agency: State
Enforcement Docket Number: Not reported
Enforcement Attorney: R9
Corrective Action Component: No
Appeal Initiated Date: Not reported
Appeal Resolution Date: Not reported
Disposition Status Date: Not reported
Disposition Status: Not reported
Disposition Status Description: Not reported
Consent/Final Order Sequence Number: Not reported
Consent/Final Order Respondent Name: Not reported
Consent/Final Order Lead Agency: Not reported
Enforcement Type: WRITTEN INFORMAL
Enforcement Responsible Person: R9
Enforcement Responsible Sub-Organization: Not reported
SEP Sequence Number: Not reported
SEP Expenditure Amount: Not reported
SEP Scheduled Completion Date: Not reported
SEP Actual Date: Not reported
SEP Defaulted Date: Not reported
SEP Type: Not reported
SEP Type Description: Not reported
Proposed Amount: Not reported
Final Monetary Amount: Not reported
Paid Amount: Not reported
Final Count: Not reported
Final Amount: Not reported

Found Violation: Yes
Agency Which Determined Violation: State

MSE TECHNOLOGIES LLC (Continued) **1000412818**

Violation Short Description:	TSD - Manifest/Records/Reporting
Date Violation was Determined:	19910429
Actual Return to Compliance Date:	19951011
Return to Compliance Qualifier:	Observed
Violation Responsible Agency:	State
Scheduled Compliance Date:	Not reported
Enforcement Identifier:	002
Date of Enforcement Action:	19950111
Enforcement Responsible Agency:	State
Enforcement Docket Number:	Not reported
Enforcement Attorney:	R9
Corrective Action Component:	No
Appeal Initiated Date:	Not reported
Appeal Resolution Date:	Not reported
Disposition Status Date:	Not reported
Disposition Status:	Not reported
Disposition Status Description:	Not reported
Consent/Final Order Sequence Number:	Not reported
Consent/Final Order Respondent Name:	Not reported
Consent/Final Order Lead Agency:	Not reported
Enforcement Type:	FINAL CIVIL JUDICIAL ACTION FOR COMPLIANCE AND/OR MONETARY PENALTY
Enforcement Responsible Person:	R9
Enforcement Responsible Sub-Organization:	Not reported
SEP Sequence Number:	Not reported
SEP Expenditure Amount:	Not reported
SEP Scheduled Completion Date:	Not reported
SEP Actual Date:	Not reported
SEP Defaulted Date:	Not reported
SEP Type:	Not reported
SEP Type Description:	Not reported
Proposed Amount:	Not reported
Final Monetary Amount:	Not reported
Paid Amount:	Not reported
Final Count:	Not reported
Final Amount:	Not reported

Found Violation:	Yes
Agency Which Determined Violation:	State
Violation Short Description:	TSD - Container Use and Management
Date Violation was Determined:	19940323
Actual Return to Compliance Date:	19941129
Return to Compliance Qualifier:	Observed
Violation Responsible Agency:	State
Scheduled Compliance Date:	Not reported
Enforcement Identifier:	002
Date of Enforcement Action:	19950111
Enforcement Responsible Agency:	State
Enforcement Docket Number:	Not reported
Enforcement Attorney:	R9
Corrective Action Component:	No
Appeal Initiated Date:	Not reported
Appeal Resolution Date:	Not reported
Disposition Status Date:	Not reported
Disposition Status:	Not reported
Disposition Status Description:	Not reported
Consent/Final Order Sequence Number:	Not reported
Consent/Final Order Respondent Name:	Not reported

MSE TECHNOLOGIES LLC (Continued) **1000412818**

Consent/Final Order Lead Agency: Not reported
Enforcement Type: FINAL CIVIL JUDICIAL ACTION FOR COMPLIANCE AND/OR MONETARY PENALTY
Enforcement Responsible Person: R9
Enforcement Responsible Sub-Organization: Not reported
SEP Sequence Number: Not reported
SEP Expenditure Amount: Not reported
SEP Scheduled Completion Date: Not reported
SEP Actual Date: Not reported
SEP Defaulted Date: Not reported
SEP Type: Not reported
SEP Type Description: Not reported
Proposed Amount: Not reported
Final Monetary Amount: Not reported
Paid Amount: Not reported
Final Count: Not reported
Final Amount: Not reported

Found Violation: Yes
Agency Which Determined Violation: State
Violation Short Description: TSD - Closure/Post-Closure
Date Violation was Determined: 19910429
Actual Return to Compliance Date: 19940303
Return to Compliance Qualifier: Observed
Violation Responsible Agency: State
Scheduled Compliance Date: Not reported
Enforcement Identifier: 002
Date of Enforcement Action: 19950111
Enforcement Responsible Agency: State
Enforcement Docket Number: Not reported
Enforcement Attorney: R9
Corrective Action Component: No
Appeal Initiated Date: Not reported
Appeal Resolution Date: Not reported
Disposition Status Date: Not reported
Disposition Status: Not reported
Disposition Status Description: Not reported
Consent/Final Order Sequence Number: Not reported
Consent/Final Order Respondent Name: Not reported
Consent/Final Order Lead Agency: Not reported
Enforcement Type: FINAL CIVIL JUDICIAL ACTION FOR COMPLIANCE AND/OR MONETARY PENALTY
Enforcement Responsible Person: R9
Enforcement Responsible Sub-Organization: Not reported
SEP Sequence Number: Not reported
SEP Expenditure Amount: Not reported
SEP Scheduled Completion Date: Not reported
SEP Actual Date: Not reported
SEP Defaulted Date: Not reported
SEP Type: Not reported
SEP Type Description: Not reported
Proposed Amount: Not reported
Final Monetary Amount: Not reported
Paid Amount: Not reported
Final Count: Not reported
Final Amount: Not reported

Found Violation: Yes
Agency Which Determined Violation: State

MSE TECHNOLOGIES LLC (Continued) **1000412818**

Violation Short Description:	TSD - Contingency Plan and Emergency Procedures
Date Violation was Determined:	19940323
Actual Return to Compliance Date:	19941129
Return to Compliance Qualifier:	Observed
Violation Responsible Agency:	State
Scheduled Compliance Date:	Not reported
Enforcement Identifier:	001
Date of Enforcement Action:	19940715
Enforcement Responsible Agency:	State
Enforcement Docket Number:	Not reported
Enforcement Attorney:	R9
Corrective Action Component:	No
Appeal Initiated Date:	Not reported
Appeal Resolution Date:	Not reported
Disposition Status Date:	Not reported
Disposition Status:	Not reported
Disposition Status Description:	Not reported
Consent/Final Order Sequence Number:	Not reported
Consent/Final Order Respondent Name:	Not reported
Consent/Final Order Lead Agency:	Not reported
Enforcement Type:	INITIAL 3008(A) COMPLIANCE
Enforcement Responsible Person:	R9
Enforcement Responsible Sub-Organization:	Not reported
SEP Sequence Number:	Not reported
SEP Expenditure Amount:	Not reported
SEP Scheduled Completion Date:	Not reported
SEP Actual Date:	Not reported
SEP Defaulted Date:	Not reported
SEP Type:	Not reported
SEP Type Description:	Not reported
Proposed Amount:	121000
Final Monetary Amount:	Not reported
Paid Amount:	Not reported
Final Count:	Not reported
Final Amount:	Not reported

Found Violation:	Yes
Agency Which Determined Violation:	State
Violation Short Description:	TSD - Container Use and Management
Date Violation was Determined:	19940323
Actual Return to Compliance Date:	19941129
Return to Compliance Qualifier:	Observed
Violation Responsible Agency:	State
Scheduled Compliance Date:	Not reported
Enforcement Identifier:	001
Date of Enforcement Action:	19950111
Enforcement Responsible Agency:	State
Enforcement Docket Number:	Not reported
Enforcement Attorney:	R9
Corrective Action Component:	No
Appeal Initiated Date:	Not reported
Appeal Resolution Date:	Not reported
Disposition Status Date:	Not reported
Disposition Status:	Not reported
Disposition Status Description:	Not reported
Consent/Final Order Sequence Number:	Not reported
Consent/Final Order Respondent Name:	Not reported

MSE TECHNOLOGIES LLC (Continued) **1000412818**

Consent/Final Order Lead Agency: Not reported
Enforcement Type: INITIAL 3008(A) COMPLIANCE
Enforcement Responsible Person: R9
Enforcement Responsible Sub-Organization: Not reported
SEP Sequence Number: Not reported
SEP Expenditure Amount: Not reported
SEP Scheduled Completion Date: Not reported
SEP Actual Date: Not reported
SEP Defaulted Date: Not reported
SEP Type: Not reported
SEP Type Description: Not reported
Proposed Amount: Not reported
Final Monetary Amount: 30000
Paid Amount: 30000
Final Count: 1
Final Amount: 30000

Found Violation: Yes
Agency Which Determined Violation: State
Violation Short Description: TSD - Contingency Plan and Emergency Procedures
Date Violation was Determined: 19910613
Actual Return to Compliance Date: 19951011
Return to Compliance Qualifier: Observed
Violation Responsible Agency: State
Scheduled Compliance Date: Not reported
Enforcement Identifier: 001
Date of Enforcement Action: 19940715
Enforcement Responsible Agency: State
Enforcement Docket Number: Not reported
Enforcement Attorney: R9
Corrective Action Component: No
Appeal Initiated Date: Not reported
Appeal Resolution Date: Not reported
Disposition Status Date: Not reported
Disposition Status: Not reported
Disposition Status Description: Not reported
Consent/Final Order Sequence Number: Not reported
Consent/Final Order Respondent Name: Not reported
Consent/Final Order Lead Agency: Not reported
Enforcement Type: INITIAL 3008(A) COMPLIANCE
Enforcement Responsible Person: R9
Enforcement Responsible Sub-Organization: Not reported
SEP Sequence Number: Not reported
SEP Expenditure Amount: Not reported
SEP Scheduled Completion Date: Not reported
SEP Actual Date: Not reported
SEP Defaulted Date: Not reported
SEP Type: Not reported
SEP Type Description: Not reported
Proposed Amount: 121000
Final Monetary Amount: Not reported
Paid Amount: Not reported
Final Count: Not reported
Final Amount: Not reported

Found Violation: Yes
Agency Which Determined Violation: State

MSE TECHNOLOGIES LLC (Continued) **1000412818**

Violation Short Description:	TSD - General Facility Standards
Date Violation was Determined:	19910613
Actual Return to Compliance Date:	19951011
Return to Compliance Qualifier:	Observed
Violation Responsible Agency:	State
Scheduled Compliance Date:	Not reported
Enforcement Identifier:	001
Date of Enforcement Action:	19940715
Enforcement Responsible Agency:	State
Enforcement Docket Number:	Not reported
Enforcement Attorney:	R9
Corrective Action Component:	No
Appeal Initiated Date:	Not reported
Appeal Resolution Date:	Not reported
Disposition Status Date:	Not reported
Disposition Status:	Not reported
Disposition Status Description:	Not reported
Consent/Final Order Sequence Number:	Not reported
Consent/Final Order Respondent Name:	Not reported
Consent/Final Order Lead Agency:	Not reported
Enforcement Type:	INITIAL 3008(A) COMPLIANCE
Enforcement Responsible Person:	R9
Enforcement Responsible Sub-Organization:	Not reported
SEP Sequence Number:	Not reported
SEP Expenditure Amount:	Not reported
SEP Scheduled Completion Date:	Not reported
SEP Actual Date:	Not reported
SEP Defaulted Date:	Not reported
SEP Type:	Not reported
SEP Type Description:	Not reported
Proposed Amount:	121000
Final Monetary Amount:	Not reported
Paid Amount:	Not reported
Final Count:	Not reported
Final Amount:	Not reported

Found Violation:	Yes
Agency Which Determined Violation:	State
Violation Short Description:	TSD - General Facility Standards
Date Violation was Determined:	19940323
Actual Return to Compliance Date:	19941129
Return to Compliance Qualifier:	Observed
Violation Responsible Agency:	State
Scheduled Compliance Date:	Not reported
Enforcement Identifier:	001
Date of Enforcement Action:	19940715
Enforcement Responsible Agency:	State
Enforcement Docket Number:	Not reported
Enforcement Attorney:	R9
Corrective Action Component:	No
Appeal Initiated Date:	Not reported
Appeal Resolution Date:	Not reported
Disposition Status Date:	Not reported
Disposition Status:	Not reported
Disposition Status Description:	Not reported
Consent/Final Order Sequence Number:	Not reported
Consent/Final Order Respondent Name:	Not reported

MSE TECHNOLOGIES LLC (Continued) **1000412818**

Consent/Final Order Lead Agency: Not reported
Enforcement Type: INITIAL 3008(A) COMPLIANCE
Enforcement Responsible Person: R9
Enforcement Responsible Sub-Organization: Not reported
SEP Sequence Number: Not reported
SEP Expenditure Amount: Not reported
SEP Scheduled Completion Date: Not reported
SEP Actual Date: Not reported
SEP Defaulted Date: Not reported
SEP Type: Not reported
SEP Type Description: Not reported
Proposed Amount: 121000
Final Monetary Amount: Not reported
Paid Amount: Not reported
Final Count: Not reported
Final Amount: Not reported

Found Violation: Yes
Agency Which Determined Violation: State
Violation Short Description: TSD - Manifest/Records/Reporting
Date Violation was Determined: 19940323
Actual Return to Compliance Date: 19941129
Return to Compliance Qualifier: Observed
Violation Responsible Agency: State
Scheduled Compliance Date: Not reported
Enforcement Identifier: 002
Date of Enforcement Action: 19950111
Enforcement Responsible Agency: State
Enforcement Docket Number: Not reported
Enforcement Attorney: R9
Corrective Action Component: No
Appeal Initiated Date: Not reported
Appeal Resolution Date: Not reported
Disposition Status Date: Not reported
Disposition Status: Not reported
Disposition Status Description: Not reported
Consent/Final Order Sequence Number: Not reported
Consent/Final Order Respondent Name: Not reported
Consent/Final Order Lead Agency: Not reported
Enforcement Type: FINAL CIVIL JUDICIAL ACTION FOR COMPLIANCE AND/OR MONETARY PENALTY
Enforcement Responsible Person: R9
Enforcement Responsible Sub-Organization: Not reported
SEP Sequence Number: Not reported
SEP Expenditure Amount: Not reported
SEP Scheduled Completion Date: Not reported
SEP Actual Date: Not reported
SEP Defaulted Date: Not reported
SEP Type: Not reported
SEP Type Description: Not reported
Proposed Amount: Not reported
Final Monetary Amount: Not reported
Paid Amount: Not reported
Final Count: Not reported
Final Amount: Not reported

Found Violation: Yes
Agency Which Determined Violation: State

MSE TECHNOLOGIES LLC (Continued) **1000412818**

Violation Short Description:	TSD - Manifest/Records/Reporting
Date Violation was Determined:	19940323
Actual Return to Compliance Date:	19941129
Return to Compliance Qualifier:	Observed
Violation Responsible Agency:	State
Scheduled Compliance Date:	Not reported
Enforcement Identifier:	001
Date of Enforcement Action:	19950111
Enforcement Responsible Agency:	State
Enforcement Docket Number:	Not reported
Enforcement Attorney:	R9
Corrective Action Component:	No
Appeal Initiated Date:	Not reported
Appeal Resolution Date:	Not reported
Disposition Status Date:	Not reported
Disposition Status:	Not reported
Disposition Status Description:	Not reported
Consent/Final Order Sequence Number:	Not reported
Consent/Final Order Respondent Name:	Not reported
Consent/Final Order Lead Agency:	Not reported
Enforcement Type:	INITIAL 3008(A) COMPLIANCE
Enforcement Responsible Person:	R9
Enforcement Responsible Sub-Organization:	Not reported
SEP Sequence Number:	Not reported
SEP Expenditure Amount:	Not reported
SEP Scheduled Completion Date:	Not reported
SEP Actual Date:	Not reported
SEP Defaulted Date:	Not reported
SEP Type:	Not reported
SEP Type Description:	Not reported
Proposed Amount:	Not reported
Final Monetary Amount:	30000
Paid Amount:	30000
Final Count:	1
Final Amount:	30000

Found Violation:	Yes
Agency Which Determined Violation:	State
Violation Short Description:	TSD - General Facility Standards
Date Violation was Determined:	19910613
Actual Return to Compliance Date:	19951011
Return to Compliance Qualifier:	Observed
Violation Responsible Agency:	State
Scheduled Compliance Date:	Not reported
Enforcement Identifier:	001
Date of Enforcement Action:	19940323
Enforcement Responsible Agency:	State
Enforcement Docket Number:	Not reported
Enforcement Attorney:	R9
Corrective Action Component:	No
Appeal Initiated Date:	Not reported
Appeal Resolution Date:	Not reported
Disposition Status Date:	Not reported
Disposition Status:	Not reported
Disposition Status Description:	Not reported
Consent/Final Order Sequence Number:	Not reported
Consent/Final Order Respondent Name:	Not reported

MSE TECHNOLOGIES LLC (Continued) **1000412818**

Consent/Final Order Lead Agency:	Not reported
Enforcement Type:	WRITTEN INFORMAL
Enforcement Responsible Person:	R9
Enforcement Responsible Sub-Organization:	Not reported
SEP Sequence Number:	Not reported
SEP Expenditure Amount:	Not reported
SEP Scheduled Completion Date:	Not reported
SEP Actual Date:	Not reported
SEP Defaulted Date:	Not reported
SEP Type:	Not reported
SEP Type Description:	Not reported
Proposed Amount:	Not reported
Final Monetary Amount:	Not reported
Paid Amount:	Not reported
Final Count:	Not reported
Final Amount:	Not reported
Found Violation:	No
Agency Which Determined Violation:	Not reported
Violation Short Description:	Not reported
Date Violation was Determined:	Not reported
Actual Return to Compliance Date:	Not reported
Return to Compliance Qualifier:	Not reported
Violation Responsible Agency:	Not reported
Scheduled Compliance Date:	Not reported
Enforcement Identifier:	Not reported
Date of Enforcement Action:	Not reported
Enforcement Responsible Agency:	Not reported
Enforcement Docket Number:	Not reported
Enforcement Attorney:	Not reported
Corrective Action Component:	Not reported
Appeal Initiated Date:	Not reported
Appeal Resolution Date:	Not reported
Disposition Status Date:	Not reported
Disposition Status:	Not reported
Disposition Status Description:	Not reported
Consent/Final Order Sequence Number:	Not reported
Consent/Final Order Respondent Name:	Not reported
Consent/Final Order Lead Agency:	Not reported
Enforcement Type:	Not reported
Enforcement Responsible Person:	Not reported
Enforcement Responsible Sub-Organization:	Not reported
SEP Sequence Number:	Not reported
SEP Expenditure Amount:	Not reported
SEP Scheduled Completion Date:	Not reported
SEP Actual Date:	Not reported
SEP Defaulted Date:	Not reported
SEP Type:	Not reported
SEP Type Description:	Not reported
Proposed Amount:	Not reported
Final Monetary Amount:	Not reported
Paid Amount:	Not reported
Final Count:	Not reported
Final Amount:	Not reported
Found Violation:	Yes
Agency Which Determined Violation:	State

MSE TECHNOLOGIES LLC (Continued) **1000412818**

Violation Short Description:	TSD - Manifest/Records/Reporting
Date Violation was Determined:	19940323
Actual Return to Compliance Date:	19941129
Return to Compliance Qualifier:	Observed
Violation Responsible Agency:	State
Scheduled Compliance Date:	Not reported
Enforcement Identifier:	001
Date of Enforcement Action:	19940715
Enforcement Responsible Agency:	State
Enforcement Docket Number:	Not reported
Enforcement Attorney:	R9
Corrective Action Component:	No
Appeal Initiated Date:	Not reported
Appeal Resolution Date:	Not reported
Disposition Status Date:	Not reported
Disposition Status:	Not reported
Disposition Status Description:	Not reported
Consent/Final Order Sequence Number:	Not reported
Consent/Final Order Respondent Name:	Not reported
Consent/Final Order Lead Agency:	Not reported
Enforcement Type:	INITIAL 3008(A) COMPLIANCE
Enforcement Responsible Person:	R9
Enforcement Responsible Sub-Organization:	Not reported
SEP Sequence Number:	Not reported
SEP Expenditure Amount:	Not reported
SEP Scheduled Completion Date:	Not reported
SEP Actual Date:	Not reported
SEP Defaulted Date:	Not reported
SEP Type:	Not reported
SEP Type Description:	Not reported
Proposed Amount:	121000
Final Monetary Amount:	Not reported
Paid Amount:	Not reported
Final Count:	Not reported
Final Amount:	Not reported

Found Violation:	Yes
Agency Which Determined Violation:	State
Violation Short Description:	TSD - Contingency Plan and Emergency Procedures
Date Violation was Determined:	19940323
Actual Return to Compliance Date:	19941129
Return to Compliance Qualifier:	Observed
Violation Responsible Agency:	State
Scheduled Compliance Date:	Not reported
Enforcement Identifier:	001
Date of Enforcement Action:	19940323
Enforcement Responsible Agency:	State
Enforcement Docket Number:	Not reported
Enforcement Attorney:	R9
Corrective Action Component:	No
Appeal Initiated Date:	Not reported
Appeal Resolution Date:	Not reported
Disposition Status Date:	Not reported
Disposition Status:	Not reported
Disposition Status Description:	Not reported
Consent/Final Order Sequence Number:	Not reported
Consent/Final Order Respondent Name:	Not reported

MSE TECHNOLOGIES LLC (Continued) **1000412818**

Consent/Final Order Lead Agency: Not reported
Enforcement Type: WRITTEN INFORMAL
Enforcement Responsible Person: R9
Enforcement Responsible Sub-Organization: Not reported
SEP Sequence Number: Not reported
SEP Expenditure Amount: Not reported
SEP Scheduled Completion Date: Not reported
SEP Actual Date: Not reported
SEP Defaulted Date: Not reported
SEP Type: Not reported
SEP Type Description: Not reported
Proposed Amount: Not reported
Final Monetary Amount: Not reported
Paid Amount: Not reported
Final Count: Not reported
Final Amount: Not reported

Found Violation: Yes
Agency Which Determined Violation: State
Violation Short Description: TSD - General
Date Violation was Determined: 19940323
Actual Return to Compliance Date: 19951011
Return to Compliance Qualifier: Observed
Violation Responsible Agency: State
Scheduled Compliance Date: Not reported
Enforcement Identifier: 001
Date of Enforcement Action: 19940323
Enforcement Responsible Agency: State
Enforcement Docket Number: Not reported
Enforcement Attorney: R9
Corrective Action Component: No
Appeal Initiated Date: Not reported
Appeal Resolution Date: Not reported
Disposition Status Date: Not reported
Disposition Status: Not reported
Disposition Status Description: Not reported
Consent/Final Order Sequence Number: Not reported
Consent/Final Order Respondent Name: Not reported
Consent/Final Order Lead Agency: Not reported
Enforcement Type: WRITTEN INFORMAL
Enforcement Responsible Person: R9
Enforcement Responsible Sub-Organization: Not reported
SEP Sequence Number: Not reported
SEP Expenditure Amount: Not reported
SEP Scheduled Completion Date: Not reported
SEP Actual Date: Not reported
SEP Defaulted Date: Not reported
SEP Type: Not reported
SEP Type Description: Not reported
Proposed Amount: Not reported
Final Monetary Amount: Not reported
Paid Amount: Not reported
Final Count: Not reported
Final Amount: Not reported

Found Violation: Yes
Agency Which Determined Violation: State

MSE TECHNOLOGIES LLC (Continued) **1000412818**

Violation Short Description:	TSD - General
Date Violation was Determined:	19910429
Actual Return to Compliance Date:	19951011
Return to Compliance Qualifier:	Observed
Violation Responsible Agency:	State
Scheduled Compliance Date:	Not reported
Enforcement Identifier:	002
Date of Enforcement Action:	19950111
Enforcement Responsible Agency:	State
Enforcement Docket Number:	Not reported
Enforcement Attorney:	R9
Corrective Action Component:	No
Appeal Initiated Date:	Not reported
Appeal Resolution Date:	Not reported
Disposition Status Date:	Not reported
Disposition Status:	Not reported
Disposition Status Description:	Not reported
Consent/Final Order Sequence Number:	Not reported
Consent/Final Order Respondent Name:	Not reported
Consent/Final Order Lead Agency:	Not reported
Enforcement Type:	FINAL CIVIL JUDICIAL ACTION FOR COMPLIANCE AND/OR MONETARY PENALTY
Enforcement Responsible Person:	R9
Enforcement Responsible Sub-Organization:	Not reported
SEP Sequence Number:	Not reported
SEP Expenditure Amount:	Not reported
SEP Scheduled Completion Date:	Not reported
SEP Actual Date:	Not reported
SEP Defaulted Date:	Not reported
SEP Type:	Not reported
SEP Type Description:	Not reported
Proposed Amount:	Not reported
Final Monetary Amount:	Not reported
Paid Amount:	Not reported
Final Count:	Not reported
Final Amount:	Not reported

Found Violation:	Yes
Agency Which Determined Violation:	State
Violation Short Description:	LDR - General
Date Violation was Determined:	19910613
Actual Return to Compliance Date:	19951011
Return to Compliance Qualifier:	Observed
Violation Responsible Agency:	State
Scheduled Compliance Date:	Not reported
Enforcement Identifier:	002
Date of Enforcement Action:	19950111
Enforcement Responsible Agency:	State
Enforcement Docket Number:	Not reported
Enforcement Attorney:	R9
Corrective Action Component:	No
Appeal Initiated Date:	Not reported
Appeal Resolution Date:	Not reported
Disposition Status Date:	Not reported
Disposition Status:	Not reported
Disposition Status Description:	Not reported
Consent/Final Order Sequence Number:	Not reported
Consent/Final Order Respondent Name:	Not reported

MSE TECHNOLOGIES LLC (Continued) **1000412818**

Consent/Final Order Lead Agency: Not reported
Enforcement Type: FINAL CIVIL JUDICIAL ACTION FOR COMPLIANCE AND/OR MONETARY PENALTY
Enforcement Responsible Person: R9
Enforcement Responsible Sub-Organization: Not reported
SEP Sequence Number: Not reported
SEP Expenditure Amount: Not reported
SEP Scheduled Completion Date: Not reported
SEP Actual Date: Not reported
SEP Defaulted Date: Not reported
SEP Type: Not reported
SEP Type Description: Not reported
Proposed Amount: Not reported
Final Monetary Amount: Not reported
Paid Amount: Not reported
Final Count: Not reported
Final Amount: Not reported

Found Violation: Yes
Agency Which Determined Violation: State
Violation Short Description: TSD - Closure/Post-Closure
Date Violation was Determined: 19910429
Actual Return to Compliance Date: 19940303
Return to Compliance Qualifier: Observed
Violation Responsible Agency: State
Scheduled Compliance Date: Not reported
Enforcement Identifier: 001
Date of Enforcement Action: 19910613
Enforcement Responsible Agency: State
Enforcement Docket Number: Not reported
Enforcement Attorney: R9
Corrective Action Component: No
Appeal Initiated Date: Not reported
Appeal Resolution Date: Not reported
Disposition Status Date: Not reported
Disposition Status: Not reported
Disposition Status Description: Not reported
Consent/Final Order Sequence Number: Not reported
Consent/Final Order Respondent Name: Not reported
Consent/Final Order Lead Agency: Not reported
Enforcement Type: WRITTEN INFORMAL
Enforcement Responsible Person: R9
Enforcement Responsible Sub-Organization: Not reported
SEP Sequence Number: Not reported
SEP Expenditure Amount: Not reported
SEP Scheduled Completion Date: Not reported
SEP Actual Date: Not reported
SEP Defaulted Date: Not reported
SEP Type: Not reported
SEP Type Description: Not reported
Proposed Amount: Not reported
Final Monetary Amount: Not reported
Paid Amount: Not reported
Final Count: Not reported
Final Amount: Not reported

Found Violation: Yes
Agency Which Determined Violation: State

MSE TECHNOLOGIES LLC (Continued) **1000412818**

Violation Short Description:	TSD - Financial Requirements
Date Violation was Determined:	19940323
Actual Return to Compliance Date:	19940511
Return to Compliance Qualifier:	Observed
Violation Responsible Agency:	State
Scheduled Compliance Date:	Not reported
Enforcement Identifier:	001
Date of Enforcement Action:	19940323
Enforcement Responsible Agency:	State
Enforcement Docket Number:	Not reported
Enforcement Attorney:	R9
Corrective Action Component:	No
Appeal Initiated Date:	Not reported
Appeal Resolution Date:	Not reported
Disposition Status Date:	Not reported
Disposition Status:	Not reported
Disposition Status Description:	Not reported
Consent/Final Order Sequence Number:	Not reported
Consent/Final Order Respondent Name:	Not reported
Consent/Final Order Lead Agency:	Not reported
Enforcement Type:	WRITTEN INFORMAL
Enforcement Responsible Person:	R9
Enforcement Responsible Sub-Organization:	Not reported
SEP Sequence Number:	Not reported
SEP Expenditure Amount:	Not reported
SEP Scheduled Completion Date:	Not reported
SEP Actual Date:	Not reported
SEP Defaulted Date:	Not reported
SEP Type:	Not reported
SEP Type Description:	Not reported
Proposed Amount:	Not reported
Final Monetary Amount:	Not reported
Paid Amount:	Not reported
Final Count:	Not reported
Final Amount:	Not reported

Found Violation:	Yes
Agency Which Determined Violation:	State
Violation Short Description:	TSD - Closure/Post-Closure
Date Violation was Determined:	19950111
Actual Return to Compliance Date:	19951011
Return to Compliance Qualifier:	Observed
Violation Responsible Agency:	State
Scheduled Compliance Date:	19950224
Enforcement Identifier:	001
Date of Enforcement Action:	19950111
Enforcement Responsible Agency:	State
Enforcement Docket Number:	Not reported
Enforcement Attorney:	R9
Corrective Action Component:	No
Appeal Initiated Date:	Not reported
Appeal Resolution Date:	Not reported
Disposition Status Date:	Not reported
Disposition Status:	Not reported
Disposition Status Description:	Not reported
Consent/Final Order Sequence Number:	Not reported
Consent/Final Order Respondent Name:	Not reported

MSE TECHNOLOGIES LLC (Continued) **1000412818**

Consent/Final Order Lead Agency: Not reported
Enforcement Type: INITIAL 3008(A) COMPLIANCE
Enforcement Responsible Person: R9
Enforcement Responsible Sub-Organization: Not reported
SEP Sequence Number: Not reported
SEP Expenditure Amount: Not reported
SEP Scheduled Completion Date: Not reported
SEP Actual Date: Not reported
SEP Defaulted Date: Not reported
SEP Type: Not reported
SEP Type Description: Not reported
Proposed Amount: Not reported
Final Monetary Amount: 30000
Paid Amount: 30000
Final Count: 1
Final Amount: 30000

Found Violation: Yes
Agency Which Determined Violation: State
Violation Short Description: TSD - Closure/Post-Closure
Date Violation was Determined: 19910429
Actual Return to Compliance Date: 19940303
Return to Compliance Qualifier: Observed
Violation Responsible Agency: State
Scheduled Compliance Date: Not reported
Enforcement Identifier: 001
Date of Enforcement Action: 19940323
Enforcement Responsible Agency: State
Enforcement Docket Number: Not reported
Enforcement Attorney: R9
Corrective Action Component: No
Appeal Initiated Date: Not reported
Appeal Resolution Date: Not reported
Disposition Status Date: Not reported
Disposition Status: Not reported
Disposition Status Description: Not reported
Consent/Final Order Sequence Number: Not reported
Consent/Final Order Respondent Name: Not reported
Consent/Final Order Lead Agency: Not reported
Enforcement Type: WRITTEN INFORMAL
Enforcement Responsible Person: R9
Enforcement Responsible Sub-Organization: Not reported
SEP Sequence Number: Not reported
SEP Expenditure Amount: Not reported
SEP Scheduled Completion Date: Not reported
SEP Actual Date: Not reported
SEP Defaulted Date: Not reported
SEP Type: Not reported
SEP Type Description: Not reported
Proposed Amount: Not reported
Final Monetary Amount: Not reported
Paid Amount: Not reported
Final Count: Not reported
Final Amount: Not reported

Found Violation: Yes
Agency Which Determined Violation: State

MSE TECHNOLOGIES LLC (Continued) **1000412818**

Violation Short Description:	TSD - Container Use and Management
Date Violation was Determined:	19940323
Actual Return to Compliance Date:	19941129
Return to Compliance Qualifier:	Observed
Violation Responsible Agency:	State
Scheduled Compliance Date:	Not reported
Enforcement Identifier:	001
Date of Enforcement Action:	19940715
Enforcement Responsible Agency:	State
Enforcement Docket Number:	Not reported
Enforcement Attorney:	R9
Corrective Action Component:	No
Appeal Initiated Date:	Not reported
Appeal Resolution Date:	Not reported
Disposition Status Date:	Not reported
Disposition Status:	Not reported
Disposition Status Description:	Not reported
Consent/Final Order Sequence Number:	Not reported
Consent/Final Order Respondent Name:	Not reported
Consent/Final Order Lead Agency:	Not reported
Enforcement Type:	INITIAL 3008(A) COMPLIANCE
Enforcement Responsible Person:	R9
Enforcement Responsible Sub-Organization:	Not reported
SEP Sequence Number:	Not reported
SEP Expenditure Amount:	Not reported
SEP Scheduled Completion Date:	Not reported
SEP Actual Date:	Not reported
SEP Defaulted Date:	Not reported
SEP Type:	Not reported
SEP Type Description:	Not reported
Proposed Amount:	121000
Final Monetary Amount:	Not reported
Paid Amount:	Not reported
Final Count:	Not reported
Final Amount:	Not reported

Found Violation:	Yes
Agency Which Determined Violation:	State
Violation Short Description:	TSD - Manifest/Records/Reporting
Date Violation was Determined:	19880510
Actual Return to Compliance Date:	19880621
Return to Compliance Qualifier:	Observed
Violation Responsible Agency:	State
Scheduled Compliance Date:	19880627
Enforcement Identifier:	001
Date of Enforcement Action:	19880526
Enforcement Responsible Agency:	State
Enforcement Docket Number:	Not reported
Enforcement Attorney:	R9
Corrective Action Component:	No
Appeal Initiated Date:	Not reported
Appeal Resolution Date:	Not reported
Disposition Status Date:	Not reported
Disposition Status:	Not reported
Disposition Status Description:	Not reported
Consent/Final Order Sequence Number:	Not reported
Consent/Final Order Respondent Name:	Not reported

MSE TECHNOLOGIES LLC (Continued) **1000412818**

Consent/Final Order Lead Agency: Not reported
Enforcement Type: WRITTEN INFORMAL
Enforcement Responsible Person: R9
Enforcement Responsible Sub-Organization: Not reported
SEP Sequence Number: Not reported
SEP Expenditure Amount: Not reported
SEP Scheduled Completion Date: Not reported
SEP Actual Date: Not reported
SEP Defaulted Date: Not reported
SEP Type: Not reported
SEP Type Description: Not reported
Proposed Amount: Not reported
Final Monetary Amount: Not reported
Paid Amount: Not reported
Final Count: Not reported
Final Amount: Not reported

Found Violation: Yes
Agency Which Determined Violation: State
Violation Short Description: TSD - General Facility Standards
Date Violation was Determined: 19940323
Actual Return to Compliance Date: 19941129
Return to Compliance Qualifier: Observed
Violation Responsible Agency: State
Scheduled Compliance Date: Not reported
Enforcement Identifier: 002
Date of Enforcement Action: 19950111
Enforcement Responsible Agency: State
Enforcement Docket Number: Not reported
Enforcement Attorney: R9
Corrective Action Component: No
Appeal Initiated Date: Not reported
Appeal Resolution Date: Not reported
Disposition Status Date: Not reported
Disposition Status: Not reported
Disposition Status Description: Not reported
Consent/Final Order Sequence Number: Not reported
Consent/Final Order Respondent Name: Not reported
Consent/Final Order Lead Agency: Not reported
Enforcement Type: FINAL CIVIL JUDICIAL ACTION FOR COMPLIANCE AND/OR MONETARY PENALTY
Enforcement Responsible Person: R9
Enforcement Responsible Sub-Organization: Not reported
SEP Sequence Number: Not reported
SEP Expenditure Amount: Not reported
SEP Scheduled Completion Date: Not reported
SEP Actual Date: Not reported
SEP Defaulted Date: Not reported
SEP Type: Not reported
SEP Type Description: Not reported
Proposed Amount: Not reported
Final Monetary Amount: Not reported
Paid Amount: Not reported
Final Count: Not reported
Final Amount: Not reported

Found Violation: Yes
Agency Which Determined Violation: State

MSE TECHNOLOGIES LLC (Continued) **1000412818**

Violation Short Description:	TSD - Contingency Plan and Emergency Procedures
Date Violation was Determined:	19910613
Actual Return to Compliance Date:	19951011
Return to Compliance Qualifier:	Observed
Violation Responsible Agency:	State
Scheduled Compliance Date:	Not reported
Enforcement Identifier:	001
Date of Enforcement Action:	19940323
Enforcement Responsible Agency:	State
Enforcement Docket Number:	Not reported
Enforcement Attorney:	R9
Corrective Action Component:	No
Appeal Initiated Date:	Not reported
Appeal Resolution Date:	Not reported
Disposition Status Date:	Not reported
Disposition Status:	Not reported
Disposition Status Description:	Not reported
Consent/Final Order Sequence Number:	Not reported
Consent/Final Order Respondent Name:	Not reported
Consent/Final Order Lead Agency:	Not reported
Enforcement Type:	WRITTEN INFORMAL
Enforcement Responsible Person:	R9
Enforcement Responsible Sub-Organization:	Not reported
SEP Sequence Number:	Not reported
SEP Expenditure Amount:	Not reported
SEP Scheduled Completion Date:	Not reported
SEP Actual Date:	Not reported
SEP Defaulted Date:	Not reported
SEP Type:	Not reported
SEP Type Description:	Not reported
Proposed Amount:	Not reported
Final Monetary Amount:	Not reported
Paid Amount:	Not reported
Final Count:	Not reported
Final Amount:	Not reported

Found Violation:	Yes
Agency Which Determined Violation:	State
Violation Short Description:	TSD - General Facility Standards
Date Violation was Determined:	19940323
Actual Return to Compliance Date:	19941129
Return to Compliance Qualifier:	Observed
Violation Responsible Agency:	State
Scheduled Compliance Date:	Not reported
Enforcement Identifier:	001
Date of Enforcement Action:	19940323
Enforcement Responsible Agency:	State
Enforcement Docket Number:	Not reported
Enforcement Attorney:	R9
Corrective Action Component:	No
Appeal Initiated Date:	Not reported
Appeal Resolution Date:	Not reported
Disposition Status Date:	Not reported
Disposition Status:	Not reported
Disposition Status Description:	Not reported
Consent/Final Order Sequence Number:	Not reported
Consent/Final Order Respondent Name:	Not reported

MSE TECHNOLOGIES LLC (Continued) **1000412818**

Consent/Final Order Lead Agency: Not reported
Enforcement Type: WRITTEN INFORMAL
Enforcement Responsible Person: R9
Enforcement Responsible Sub-Organization: Not reported
SEP Sequence Number: Not reported
SEP Expenditure Amount: Not reported
SEP Scheduled Completion Date: Not reported
SEP Actual Date: Not reported
SEP Defaulted Date: Not reported
SEP Type: Not reported
SEP Type Description: Not reported
Proposed Amount: Not reported
Final Monetary Amount: Not reported
Paid Amount: Not reported
Final Count: Not reported
Final Amount: Not reported

Found Violation: Yes
Agency Which Determined Violation: State
Violation Short Description: TSD - Contingency Plan and Emergency Procedures
Date Violation was Determined: 19940323
Actual Return to Compliance Date: 19941129
Return to Compliance Qualifier: Observed
Violation Responsible Agency: State
Scheduled Compliance Date: Not reported
Enforcement Identifier: 002
Date of Enforcement Action: 19950111
Enforcement Responsible Agency: State
Enforcement Docket Number: Not reported
Enforcement Attorney: R9
Corrective Action Component: No
Appeal Initiated Date: Not reported
Appeal Resolution Date: Not reported
Disposition Status Date: Not reported
Disposition Status: Not reported
Disposition Status Description: Not reported
Consent/Final Order Sequence Number: Not reported
Consent/Final Order Respondent Name: Not reported
Consent/Final Order Lead Agency: Not reported
Enforcement Type: FINAL CIVIL JUDICIAL ACTION FOR COMPLIANCE AND/OR MONETARY PENALTY
Enforcement Responsible Person: R9
Enforcement Responsible Sub-Organization: Not reported
SEP Sequence Number: Not reported
SEP Expenditure Amount: Not reported
SEP Scheduled Completion Date: Not reported
SEP Actual Date: Not reported
SEP Defaulted Date: Not reported
SEP Type: Not reported
SEP Type Description: Not reported
Proposed Amount: Not reported
Final Monetary Amount: Not reported
Paid Amount: Not reported
Final Count: Not reported
Final Amount: Not reported

Found Violation: No
Agency Which Determined Violation: Not reported

MSE TECHNOLOGIES LLC (Continued) **1000412818**

Violation Short Description:	Not reported
Date Violation was Determined:	Not reported
Actual Return to Compliance Date:	Not reported
Return to Compliance Qualifier:	Not reported
Violation Responsible Agency:	Not reported
Scheduled Compliance Date:	Not reported
Enforcement Identifier:	Not reported
Date of Enforcement Action:	Not reported
Enforcement Responsible Agency:	Not reported
Enforcement Docket Number:	Not reported
Enforcement Attorney:	Not reported
Corrective Action Component:	Not reported
Appeal Initiated Date:	Not reported
Appeal Resolution Date:	Not reported
Disposition Status Date:	Not reported
Disposition Status:	Not reported
Disposition Status Description:	Not reported
Consent/Final Order Sequence Number:	Not reported
Consent/Final Order Respondent Name:	Not reported
Consent/Final Order Lead Agency:	Not reported
Enforcement Type:	Not reported
Enforcement Responsible Person:	Not reported
Enforcement Responsible Sub-Organization:	Not reported
SEP Sequence Number:	Not reported
SEP Expenditure Amount:	Not reported
SEP Scheduled Completion Date:	Not reported
SEP Actual Date:	Not reported
SEP Defaulted Date:	Not reported
SEP Type:	Not reported
SEP Type Description:	Not reported
Proposed Amount:	Not reported
Final Monetary Amount:	Not reported
Paid Amount:	Not reported
Final Count:	Not reported
Final Amount:	Not reported

Found Violation:	Yes
Agency Which Determined Violation:	State
Violation Short Description:	TSD - Financial Requirements
Date Violation was Determined:	19910613
Actual Return to Compliance Date:	19940511
Return to Compliance Qualifier:	Observed
Violation Responsible Agency:	State
Scheduled Compliance Date:	Not reported
Enforcement Identifier:	002
Date of Enforcement Action:	19950111
Enforcement Responsible Agency:	State
Enforcement Docket Number:	Not reported
Enforcement Attorney:	R9
Corrective Action Component:	No
Appeal Initiated Date:	Not reported
Appeal Resolution Date:	Not reported
Disposition Status Date:	Not reported
Disposition Status:	Not reported
Disposition Status Description:	Not reported
Consent/Final Order Sequence Number:	Not reported
Consent/Final Order Respondent Name:	Not reported

MSE TECHNOLOGIES LLC (Continued) **1000412818**

Consent/Final Order Lead Agency: Not reported
Enforcement Type: FINAL CIVIL JUDICIAL ACTION FOR COMPLIANCE AND/OR MONETARY PENALTY
Enforcement Responsible Person: R9
Enforcement Responsible Sub-Organization: Not reported
SEP Sequence Number: Not reported
SEP Expenditure Amount: Not reported
SEP Scheduled Completion Date: Not reported
SEP Actual Date: Not reported
SEP Defaulted Date: Not reported
SEP Type: Not reported
SEP Type Description: Not reported
Proposed Amount: Not reported
Final Monetary Amount: Not reported
Paid Amount: Not reported
Final Count: Not reported
Final Amount: Not reported

Found Violation: No
Agency Which Determined Violation: Not reported
Violation Short Description: Not reported
Date Violation was Determined: Not reported
Actual Return to Compliance Date: Not reported
Return to Compliance Qualifier: Not reported
Violation Responsible Agency: Not reported
Scheduled Compliance Date: Not reported
Enforcement Identifier: Not reported
Date of Enforcement Action: Not reported
Enforcement Responsible Agency: Not reported
Enforcement Docket Number: Not reported
Enforcement Attorney: Not reported
Corrective Action Component: Not reported
Appeal Initiated Date: Not reported
Appeal Resolution Date: Not reported
Disposition Status Date: Not reported
Disposition Status: Not reported
Disposition Status Description: Not reported
Consent/Final Order Sequence Number: Not reported
Consent/Final Order Respondent Name: Not reported
Consent/Final Order Lead Agency: Not reported
Enforcement Type: Not reported
Enforcement Responsible Person: Not reported
Enforcement Responsible Sub-Organization: Not reported
SEP Sequence Number: Not reported
SEP Expenditure Amount: Not reported
SEP Scheduled Completion Date: Not reported
SEP Actual Date: Not reported
SEP Defaulted Date: Not reported
SEP Type: Not reported
SEP Type Description: Not reported
Proposed Amount: Not reported
Final Monetary Amount: Not reported
Paid Amount: Not reported
Final Count: Not reported
Final Amount: Not reported

Found Violation: Yes
Agency Which Determined Violation: State

MSE TECHNOLOGIES LLC (Continued) **1000412818**

Violation Short Description:	TSD - General
Date Violation was Determined:	19880510
Actual Return to Compliance Date:	19880621
Return to Compliance Qualifier:	Observed
Violation Responsible Agency:	State
Scheduled Compliance Date:	19880627
Enforcement Identifier:	001
Date of Enforcement Action:	19880526
Enforcement Responsible Agency:	State
Enforcement Docket Number:	Not reported
Enforcement Attorney:	R9
Corrective Action Component:	No
Appeal Initiated Date:	Not reported
Appeal Resolution Date:	Not reported
Disposition Status Date:	Not reported
Disposition Status:	Not reported
Disposition Status Description:	Not reported
Consent/Final Order Sequence Number:	Not reported
Consent/Final Order Respondent Name:	Not reported
Consent/Final Order Lead Agency:	Not reported
Enforcement Type:	WRITTEN INFORMAL
Enforcement Responsible Person:	R9
Enforcement Responsible Sub-Organization:	Not reported
SEP Sequence Number:	Not reported
SEP Expenditure Amount:	Not reported
SEP Scheduled Completion Date:	Not reported
SEP Actual Date:	Not reported
SEP Defaulted Date:	Not reported
SEP Type:	Not reported
SEP Type Description:	Not reported
Proposed Amount:	Not reported
Final Monetary Amount:	Not reported
Paid Amount:	Not reported
Final Count:	Not reported
Final Amount:	Not reported

Found Violation:	Yes
Agency Which Determined Violation:	State
Violation Short Description:	TSD - Financial Requirements
Date Violation was Determined:	19940323
Actual Return to Compliance Date:	19940511
Return to Compliance Qualifier:	Observed
Violation Responsible Agency:	State
Scheduled Compliance Date:	Not reported
Enforcement Identifier:	001
Date of Enforcement Action:	19950111
Enforcement Responsible Agency:	State
Enforcement Docket Number:	Not reported
Enforcement Attorney:	R9
Corrective Action Component:	No
Appeal Initiated Date:	Not reported
Appeal Resolution Date:	Not reported
Disposition Status Date:	Not reported
Disposition Status:	Not reported
Disposition Status Description:	Not reported
Consent/Final Order Sequence Number:	Not reported
Consent/Final Order Respondent Name:	Not reported

MSE TECHNOLOGIES LLC (Continued) **1000412818**

Consent/Final Order Lead Agency: Not reported
Enforcement Type: INITIAL 3008(A) COMPLIANCE
Enforcement Responsible Person: R9
Enforcement Responsible Sub-Organization: Not reported
SEP Sequence Number: Not reported
SEP Expenditure Amount: Not reported
SEP Scheduled Completion Date: Not reported
SEP Actual Date: Not reported
SEP Defaulted Date: Not reported
SEP Type: Not reported
SEP Type Description: Not reported
Proposed Amount: Not reported
Final Monetary Amount: 30000
Paid Amount: 30000
Final Count: 1
Final Amount: 30000

Found Violation: Yes
Agency Which Determined Violation: State
Violation Short Description: LDR - General
Date Violation was Determined: 19910613
Actual Return to Compliance Date: 19951011
Return to Compliance Qualifier: Observed
Violation Responsible Agency: State
Scheduled Compliance Date: Not reported
Enforcement Identifier: 001
Date of Enforcement Action: 19940323
Enforcement Responsible Agency: State
Enforcement Docket Number: Not reported
Enforcement Attorney: R9
Corrective Action Component: No
Appeal Initiated Date: Not reported
Appeal Resolution Date: Not reported
Disposition Status Date: Not reported
Disposition Status: Not reported
Disposition Status Description: Not reported
Consent/Final Order Sequence Number: Not reported
Consent/Final Order Respondent Name: Not reported
Consent/Final Order Lead Agency: Not reported
Enforcement Type: WRITTEN INFORMAL
Enforcement Responsible Person: R9
Enforcement Responsible Sub-Organization: Not reported
SEP Sequence Number: Not reported
SEP Expenditure Amount: Not reported
SEP Scheduled Completion Date: Not reported
SEP Actual Date: Not reported
SEP Defaulted Date: Not reported
SEP Type: Not reported
SEP Type Description: Not reported
Proposed Amount: Not reported
Final Monetary Amount: Not reported
Paid Amount: Not reported
Final Count: Not reported
Final Amount: Not reported

Found Violation: Yes
Agency Which Determined Violation: State

MSE TECHNOLOGIES LLC (Continued) **1000412818**

Violation Short Description:	TSD - Closure/Post-Closure
Date Violation was Determined:	19910429
Actual Return to Compliance Date:	19940303
Return to Compliance Qualifier:	Observed
Violation Responsible Agency:	State
Scheduled Compliance Date:	Not reported
Enforcement Identifier:	001
Date of Enforcement Action:	19940715
Enforcement Responsible Agency:	State
Enforcement Docket Number:	Not reported
Enforcement Attorney:	R9
Corrective Action Component:	No
Appeal Initiated Date:	Not reported
Appeal Resolution Date:	Not reported
Disposition Status Date:	Not reported
Disposition Status:	Not reported
Disposition Status Description:	Not reported
Consent/Final Order Sequence Number:	Not reported
Consent/Final Order Respondent Name:	Not reported
Consent/Final Order Lead Agency:	Not reported
Enforcement Type:	INITIAL 3008(A) COMPLIANCE
Enforcement Responsible Person:	R9
Enforcement Responsible Sub-Organization:	Not reported
SEP Sequence Number:	Not reported
SEP Expenditure Amount:	Not reported
SEP Scheduled Completion Date:	Not reported
SEP Actual Date:	Not reported
SEP Defaulted Date:	Not reported
SEP Type:	Not reported
SEP Type Description:	Not reported
Proposed Amount:	121000
Final Monetary Amount:	Not reported
Paid Amount:	Not reported
Final Count:	Not reported
Final Amount:	Not reported

Found Violation:	Yes
Agency Which Determined Violation:	State
Violation Short Description:	TSD - Container Use and Management
Date Violation was Determined:	19910613
Actual Return to Compliance Date:	19951011
Return to Compliance Qualifier:	Observed
Violation Responsible Agency:	State
Scheduled Compliance Date:	Not reported
Enforcement Identifier:	002
Date of Enforcement Action:	19950111
Enforcement Responsible Agency:	State
Enforcement Docket Number:	Not reported
Enforcement Attorney:	R9
Corrective Action Component:	No
Appeal Initiated Date:	Not reported
Appeal Resolution Date:	Not reported
Disposition Status Date:	Not reported
Disposition Status:	Not reported
Disposition Status Description:	Not reported
Consent/Final Order Sequence Number:	Not reported
Consent/Final Order Respondent Name:	Not reported

MSE TECHNOLOGIES LLC (Continued) **1000412818**

Consent/Final Order Lead Agency: Not reported
Enforcement Type: FINAL CIVIL JUDICIAL ACTION FOR COMPLIANCE AND/OR MONETARY PENALTY
Enforcement Responsible Person: R9
Enforcement Responsible Sub-Organization: Not reported
SEP Sequence Number: Not reported
SEP Expenditure Amount: Not reported
SEP Scheduled Completion Date: Not reported
SEP Actual Date: Not reported
SEP Defaulted Date: Not reported
SEP Type: Not reported
SEP Type Description: Not reported
Proposed Amount: Not reported
Final Monetary Amount: Not reported
Paid Amount: Not reported
Final Count: Not reported
Final Amount: Not reported

Found Violation: Yes
Agency Which Determined Violation: State
Violation Short Description: TSD - Manifest/Records/Reporting
Date Violation was Determined: 19910429
Actual Return to Compliance Date: 19951011
Return to Compliance Qualifier: Observed
Violation Responsible Agency: State
Scheduled Compliance Date: Not reported
Enforcement Identifier: 001
Date of Enforcement Action: 19910613
Enforcement Responsible Agency: State
Enforcement Docket Number: Not reported
Enforcement Attorney: R9
Corrective Action Component: No
Appeal Initiated Date: Not reported
Appeal Resolution Date: Not reported
Disposition Status Date: Not reported
Disposition Status: Not reported
Disposition Status Description: Not reported
Consent/Final Order Sequence Number: Not reported
Consent/Final Order Respondent Name: Not reported
Consent/Final Order Lead Agency: Not reported
Enforcement Type: WRITTEN INFORMAL
Enforcement Responsible Person: R9
Enforcement Responsible Sub-Organization: Not reported
SEP Sequence Number: Not reported
SEP Expenditure Amount: Not reported
SEP Scheduled Completion Date: Not reported
SEP Actual Date: Not reported
SEP Defaulted Date: Not reported
SEP Type: Not reported
SEP Type Description: Not reported
Proposed Amount: Not reported
Final Monetary Amount: Not reported
Paid Amount: Not reported
Final Count: Not reported
Final Amount: Not reported

Found Violation: Yes
Agency Which Determined Violation: State

MSE TECHNOLOGIES LLC (Continued) **1000412818**

Violation Short Description:	TSD - Financial Requirements
Date Violation was Determined:	19910613
Actual Return to Compliance Date:	19940511
Return to Compliance Qualifier:	Observed
Violation Responsible Agency:	State
Scheduled Compliance Date:	Not reported
Enforcement Identifier:	001
Date of Enforcement Action:	19940715
Enforcement Responsible Agency:	State
Enforcement Docket Number:	Not reported
Enforcement Attorney:	R9
Corrective Action Component:	No
Appeal Initiated Date:	Not reported
Appeal Resolution Date:	Not reported
Disposition Status Date:	Not reported
Disposition Status:	Not reported
Disposition Status Description:	Not reported
Consent/Final Order Sequence Number:	Not reported
Consent/Final Order Respondent Name:	Not reported
Consent/Final Order Lead Agency:	Not reported
Enforcement Type:	INITIAL 3008(A) COMPLIANCE
Enforcement Responsible Person:	R9
Enforcement Responsible Sub-Organization:	Not reported
SEP Sequence Number:	Not reported
SEP Expenditure Amount:	Not reported
SEP Scheduled Completion Date:	Not reported
SEP Actual Date:	Not reported
SEP Defaulted Date:	Not reported
SEP Type:	Not reported
SEP Type Description:	Not reported
Proposed Amount:	121000
Final Monetary Amount:	Not reported
Paid Amount:	Not reported
Final Count:	Not reported
Final Amount:	Not reported

Found Violation:	Yes
Agency Which Determined Violation:	State
Violation Short Description:	LDR - General
Date Violation was Determined:	19910613
Actual Return to Compliance Date:	19951011
Return to Compliance Qualifier:	Observed
Violation Responsible Agency:	State
Scheduled Compliance Date:	Not reported
Enforcement Identifier:	001
Date of Enforcement Action:	19940715
Enforcement Responsible Agency:	State
Enforcement Docket Number:	Not reported
Enforcement Attorney:	R9
Corrective Action Component:	No
Appeal Initiated Date:	Not reported
Appeal Resolution Date:	Not reported
Disposition Status Date:	Not reported
Disposition Status:	Not reported
Disposition Status Description:	Not reported
Consent/Final Order Sequence Number:	Not reported
Consent/Final Order Respondent Name:	Not reported

MSE TECHNOLOGIES LLC (Continued) **1000412818**

Consent/Final Order Lead Agency: Not reported
Enforcement Type: INITIAL 3008(A) COMPLIANCE
Enforcement Responsible Person: R9
Enforcement Responsible Sub-Organization: Not reported
SEP Sequence Number: Not reported
SEP Expenditure Amount: Not reported
SEP Scheduled Completion Date: Not reported
SEP Actual Date: Not reported
SEP Defaulted Date: Not reported
SEP Type: Not reported
SEP Type Description: Not reported
Proposed Amount: 121000
Final Monetary Amount: Not reported
Paid Amount: Not reported
Final Count: Not reported
Final Amount: Not reported

Found Violation: Yes
Agency Which Determined Violation: State
Violation Short Description: TSD - General
Date Violation was Determined: 19910429
Actual Return to Compliance Date: 19951011
Return to Compliance Qualifier: Observed
Violation Responsible Agency: State
Scheduled Compliance Date: Not reported
Enforcement Identifier: 001
Date of Enforcement Action: 19940323
Enforcement Responsible Agency: State
Enforcement Docket Number: Not reported
Enforcement Attorney: R9
Corrective Action Component: No
Appeal Initiated Date: Not reported
Appeal Resolution Date: Not reported
Disposition Status Date: Not reported
Disposition Status: Not reported
Disposition Status Description: Not reported
Consent/Final Order Sequence Number: Not reported
Consent/Final Order Respondent Name: Not reported
Consent/Final Order Lead Agency: Not reported
Enforcement Type: WRITTEN INFORMAL
Enforcement Responsible Person: R9
Enforcement Responsible Sub-Organization: Not reported
SEP Sequence Number: Not reported
SEP Expenditure Amount: Not reported
SEP Scheduled Completion Date: Not reported
SEP Actual Date: Not reported
SEP Defaulted Date: Not reported
SEP Type: Not reported
SEP Type Description: Not reported
Proposed Amount: Not reported
Final Monetary Amount: Not reported
Paid Amount: Not reported
Final Count: Not reported
Final Amount: Not reported

Found Violation: Yes
Agency Which Determined Violation: State

MSE TECHNOLOGIES LLC (Continued) **1000412818**

Violation Short Description:	TSD - Contingency Plan and Emergency Procedures
Date Violation was Determined:	19940323
Actual Return to Compliance Date:	19941129
Return to Compliance Qualifier:	Observed
Violation Responsible Agency:	State
Scheduled Compliance Date:	Not reported
Enforcement Identifier:	001
Date of Enforcement Action:	19950111
Enforcement Responsible Agency:	State
Enforcement Docket Number:	Not reported
Enforcement Attorney:	R9
Corrective Action Component:	No
Appeal Initiated Date:	Not reported
Appeal Resolution Date:	Not reported
Disposition Status Date:	Not reported
Disposition Status:	Not reported
Disposition Status Description:	Not reported
Consent/Final Order Sequence Number:	Not reported
Consent/Final Order Respondent Name:	Not reported
Consent/Final Order Lead Agency:	Not reported
Enforcement Type:	INITIAL 3008(A) COMPLIANCE
Enforcement Responsible Person:	R9
Enforcement Responsible Sub-Organization:	Not reported
SEP Sequence Number:	Not reported
SEP Expenditure Amount:	Not reported
SEP Scheduled Completion Date:	Not reported
SEP Actual Date:	Not reported
SEP Defaulted Date:	Not reported
SEP Type:	Not reported
SEP Type Description:	Not reported
Proposed Amount:	Not reported
Final Monetary Amount:	30000
Paid Amount:	30000
Final Count:	1
Final Amount:	30000

Found Violation:	No
Agency Which Determined Violation:	Not reported
Violation Short Description:	Not reported
Date Violation was Determined:	Not reported
Actual Return to Compliance Date:	Not reported
Return to Compliance Qualifier:	Not reported
Violation Responsible Agency:	Not reported
Scheduled Compliance Date:	Not reported
Enforcement Identifier:	Not reported
Date of Enforcement Action:	Not reported
Enforcement Responsible Agency:	Not reported
Enforcement Docket Number:	Not reported
Enforcement Attorney:	Not reported
Corrective Action Component:	Not reported
Appeal Initiated Date:	Not reported
Appeal Resolution Date:	Not reported
Disposition Status Date:	Not reported
Disposition Status:	Not reported
Disposition Status Description:	Not reported
Consent/Final Order Sequence Number:	Not reported
Consent/Final Order Respondent Name:	Not reported

MSE TECHNOLOGIES LLC (Continued) **1000412818**

Consent/Final Order Lead Agency: Not reported
Enforcement Type: Not reported
Enforcement Responsible Person: Not reported
Enforcement Responsible Sub-Organization: Not reported
SEP Sequence Number: Not reported
SEP Expenditure Amount: Not reported
SEP Scheduled Completion Date: Not reported
SEP Actual Date: Not reported
SEP Defaulted Date: Not reported
SEP Type: Not reported
SEP Type Description: Not reported
Proposed Amount: Not reported
Final Monetary Amount: Not reported
Paid Amount: Not reported
Final Count: Not reported
Final Amount: Not reported

Found Violation: Yes
Agency Which Determined Violation: State
Violation Short Description: TSD - Financial Requirements
Date Violation was Determined: 19940323
Actual Return to Compliance Date: 19940511
Return to Compliance Qualifier: Observed
Violation Responsible Agency: State
Scheduled Compliance Date: Not reported
Enforcement Identifier: 002
Date of Enforcement Action: 19950111
Enforcement Responsible Agency: State
Enforcement Docket Number: Not reported
Enforcement Attorney: R9
Corrective Action Component: No
Appeal Initiated Date: Not reported
Appeal Resolution Date: Not reported
Disposition Status Date: Not reported
Disposition Status: Not reported
Disposition Status Description: Not reported
Consent/Final Order Sequence Number: Not reported
Consent/Final Order Respondent Name: Not reported
Consent/Final Order Lead Agency: Not reported
Enforcement Type: FINAL CIVIL JUDICIAL ACTION FOR COMPLIANCE AND/OR MONETARY PENALTY
Enforcement Responsible Person: R9
Enforcement Responsible Sub-Organization: Not reported
SEP Sequence Number: Not reported
SEP Expenditure Amount: Not reported
SEP Scheduled Completion Date: Not reported
SEP Actual Date: Not reported
SEP Defaulted Date: Not reported
SEP Type: Not reported
SEP Type Description: Not reported
Proposed Amount: Not reported
Final Monetary Amount: Not reported
Paid Amount: Not reported
Final Count: Not reported
Final Amount: Not reported

Evaluation Action Summary:
Evaluation Date: 19940303

MSE TECHNOLOGIES LLC (Continued) **1000412818**

Evaluation Responsible Agency:	State
Found Violation:	Yes
Evaluation Type Description:	COMPLIANCE EVALUATION INSPECTION ON-SITE
Evaluation Responsible Person Identifier:	R9
Evaluation Responsible Sub-Organization:	Not reported
Actual Return to Compliance Date:	19951011
Scheduled Compliance Date:	Not reported
Date of Request:	Not reported
Date Response Received:	Not reported
Request Agency:	Not reported
Former Citation:	Not reported

Evaluation Date:	19940303
Evaluation Responsible Agency:	State
Found Violation:	Yes
Evaluation Type Description:	COMPLIANCE EVALUATION INSPECTION ON-SITE
Evaluation Responsible Person Identifier:	R9
Evaluation Responsible Sub-Organization:	Not reported
Actual Return to Compliance Date:	19951011
Scheduled Compliance Date:	Not reported
Date of Request:	Not reported
Date Response Received:	Not reported
Request Agency:	Not reported
Former Citation:	Not reported

Evaluation Date:	19940303
Evaluation Responsible Agency:	State
Found Violation:	Yes
Evaluation Type Description:	COMPLIANCE EVALUATION INSPECTION ON-SITE
Evaluation Responsible Person Identifier:	R9
Evaluation Responsible Sub-Organization:	Not reported
Actual Return to Compliance Date:	19941129
Scheduled Compliance Date:	Not reported
Date of Request:	Not reported
Date Response Received:	Not reported
Request Agency:	Not reported
Former Citation:	Not reported

Evaluation Date:	19910429
Evaluation Responsible Agency:	State
Found Violation:	Yes
Evaluation Type Description:	COMPLIANCE EVALUATION INSPECTION ON-SITE
Evaluation Responsible Person Identifier:	R9
Evaluation Responsible Sub-Organization:	Not reported
Actual Return to Compliance Date:	19951011
Scheduled Compliance Date:	Not reported
Date of Request:	Not reported
Date Response Received:	Not reported
Request Agency:	Not reported
Former Citation:	Not reported

Evaluation Date:	19940303
Evaluation Responsible Agency:	State
Found Violation:	Yes
Evaluation Type Description:	COMPLIANCE EVALUATION INSPECTION ON-SITE
Evaluation Responsible Person Identifier:	R9
Evaluation Responsible Sub-Organization:	Not reported

MSE TECHNOLOGIES LLC (Continued) **1000412818**

Actual Return to Compliance Date:	19940511
Scheduled Compliance Date:	Not reported
Date of Request:	Not reported
Date Response Received:	Not reported
Request Agency:	Not reported
Former Citation:	Not reported
Evaluation Date:	19940303
Evaluation Responsible Agency:	State
Found Violation:	Yes
Evaluation Type Description:	COMPLIANCE EVALUATION INSPECTION ON-SITE
Evaluation Responsible Person Identifier:	R9
Evaluation Responsible Sub-Organization:	Not reported
Actual Return to Compliance Date:	19941129
Scheduled Compliance Date:	Not reported
Date of Request:	Not reported
Date Response Received:	Not reported
Request Agency:	Not reported
Former Citation:	Not reported
Evaluation Date:	19910429
Evaluation Responsible Agency:	State
Found Violation:	Yes
Evaluation Type Description:	COMPLIANCE EVALUATION INSPECTION ON-SITE
Evaluation Responsible Person Identifier:	R9
Evaluation Responsible Sub-Organization:	Not reported
Actual Return to Compliance Date:	19951011
Scheduled Compliance Date:	Not reported
Date of Request:	Not reported
Date Response Received:	Not reported
Request Agency:	Not reported
Former Citation:	Not reported
Evaluation Date:	19910301
Evaluation Responsible Agency:	State
Found Violation:	Yes
Evaluation Type Description:	FINANCIAL RECORD REVIEW
Evaluation Responsible Person Identifier:	R9
Evaluation Responsible Sub-Organization:	Not reported
Actual Return to Compliance Date:	19940511
Scheduled Compliance Date:	Not reported
Date of Request:	Not reported
Date Response Received:	Not reported
Request Agency:	Not reported
Former Citation:	Not reported
Evaluation Date:	19880519
Evaluation Responsible Agency:	State
Found Violation:	Yes
Evaluation Type Description:	FINANCIAL RECORD REVIEW
Evaluation Responsible Person Identifier:	R9
Evaluation Responsible Sub-Organization:	Not reported
Actual Return to Compliance Date:	19881012
Scheduled Compliance Date:	Not reported
Date of Request:	Not reported
Date Response Received:	Not reported
Request Agency:	Not reported

MSE TECHNOLOGIES LLC (Continued) **1000412818**

Former Citation:	Not reported
Evaluation Date:	19910429
Evaluation Responsible Agency:	State
Found Violation:	Yes
Evaluation Type Description:	COMPLIANCE EVALUATION INSPECTION ON-SITE
Evaluation Responsible Person Identifier:	R9
Evaluation Responsible Sub-Organization:	Not reported
Actual Return to Compliance Date:	19940511
Scheduled Compliance Date:	Not reported
Date of Request:	Not reported
Date Response Received:	Not reported
Request Agency:	Not reported
Former Citation:	Not reported
Evaluation Date:	19940303
Evaluation Responsible Agency:	State
Found Violation:	Yes
Evaluation Type Description:	COMPLIANCE EVALUATION INSPECTION ON-SITE
Evaluation Responsible Person Identifier:	R9
Evaluation Responsible Sub-Organization:	Not reported
Actual Return to Compliance Date:	19951011
Scheduled Compliance Date:	Not reported
Date of Request:	Not reported
Date Response Received:	Not reported
Request Agency:	Not reported
Former Citation:	Not reported
Evaluation Date:	19910429
Evaluation Responsible Agency:	State
Found Violation:	Yes
Evaluation Type Description:	COMPLIANCE EVALUATION INSPECTION ON-SITE
Evaluation Responsible Person Identifier:	R9
Evaluation Responsible Sub-Organization:	Not reported
Actual Return to Compliance Date:	19951011
Scheduled Compliance Date:	Not reported
Date of Request:	Not reported
Date Response Received:	Not reported
Request Agency:	Not reported
Former Citation:	Not reported
Evaluation Date:	19910429
Evaluation Responsible Agency:	State
Found Violation:	Yes
Evaluation Type Description:	COMPLIANCE EVALUATION INSPECTION ON-SITE
Evaluation Responsible Person Identifier:	R9
Evaluation Responsible Sub-Organization:	Not reported
Actual Return to Compliance Date:	19951011
Scheduled Compliance Date:	Not reported
Date of Request:	Not reported
Date Response Received:	Not reported
Request Agency:	Not reported
Former Citation:	Not reported
Evaluation Date:	19910429
Evaluation Responsible Agency:	State
Found Violation:	Yes

MSE TECHNOLOGIES LLC (Continued) **1000412818**

Evaluation Type Description:	COMPLIANCE EVALUATION INSPECTION ON-SITE
Evaluation Responsible Person Identifier:	R9
Evaluation Responsible Sub-Organization:	Not reported
Actual Return to Compliance Date:	19951011
Scheduled Compliance Date:	Not reported
Date of Request:	Not reported
Date Response Received:	Not reported
Request Agency:	Not reported
Former Citation:	Not reported

Evaluation Date:	19940303
Evaluation Responsible Agency:	State
Found Violation:	Yes
Evaluation Type Description:	COMPLIANCE EVALUATION INSPECTION ON-SITE
Evaluation Responsible Person Identifier:	R9
Evaluation Responsible Sub-Organization:	Not reported
Actual Return to Compliance Date:	19941129
Scheduled Compliance Date:	Not reported
Date of Request:	Not reported
Date Response Received:	Not reported
Request Agency:	Not reported
Former Citation:	Not reported

Evaluation Date:	19910429
Evaluation Responsible Agency:	State
Found Violation:	Yes
Evaluation Type Description:	COMPLIANCE EVALUATION INSPECTION ON-SITE
Evaluation Responsible Person Identifier:	R9
Evaluation Responsible Sub-Organization:	Not reported
Actual Return to Compliance Date:	19951011
Scheduled Compliance Date:	Not reported
Date of Request:	Not reported
Date Response Received:	Not reported
Request Agency:	Not reported
Former Citation:	Not reported

Evaluation Date:	19910429
Evaluation Responsible Agency:	State
Found Violation:	Yes
Evaluation Type Description:	COMPLIANCE EVALUATION INSPECTION ON-SITE
Evaluation Responsible Person Identifier:	R9
Evaluation Responsible Sub-Organization:	Not reported
Actual Return to Compliance Date:	19951011
Scheduled Compliance Date:	Not reported
Date of Request:	Not reported
Date Response Received:	Not reported
Request Agency:	Not reported
Former Citation:	Not reported

Evaluation Date:	19910429
Evaluation Responsible Agency:	State
Found Violation:	Yes
Evaluation Type Description:	COMPLIANCE EVALUATION INSPECTION ON-SITE
Evaluation Responsible Person Identifier:	R9
Evaluation Responsible Sub-Organization:	Not reported
Actual Return to Compliance Date:	19951011
Scheduled Compliance Date:	Not reported

MSE TECHNOLOGIES LLC (Continued) **1000412818**

Date of Request:	Not reported
Date Response Received:	Not reported
Request Agency:	Not reported
Former Citation:	Not reported
Evaluation Date:	19910429
Evaluation Responsible Agency:	State
Found Violation:	Yes
Evaluation Type Description:	COMPLIANCE EVALUATION INSPECTION ON-SITE
Evaluation Responsible Person Identifier:	R9
Evaluation Responsible Sub-Organization:	Not reported
Actual Return to Compliance Date:	19951011
Scheduled Compliance Date:	Not reported
Date of Request:	Not reported
Date Response Received:	Not reported
Request Agency:	Not reported
Former Citation:	Not reported
Evaluation Date:	19940303
Evaluation Responsible Agency:	State
Found Violation:	Yes
Evaluation Type Description:	COMPLIANCE EVALUATION INSPECTION ON-SITE
Evaluation Responsible Person Identifier:	R9
Evaluation Responsible Sub-Organization:	Not reported
Actual Return to Compliance Date:	19941129
Scheduled Compliance Date:	Not reported
Date of Request:	Not reported
Date Response Received:	Not reported
Request Agency:	Not reported
Former Citation:	Not reported
Evaluation Date:	19910429
Evaluation Responsible Agency:	State
Found Violation:	Yes
Evaluation Type Description:	COMPLIANCE EVALUATION INSPECTION ON-SITE
Evaluation Responsible Person Identifier:	R9
Evaluation Responsible Sub-Organization:	Not reported
Actual Return to Compliance Date:	19940303
Scheduled Compliance Date:	Not reported
Date of Request:	Not reported
Date Response Received:	Not reported
Request Agency:	Not reported
Former Citation:	Not reported
Evaluation Date:	19940303
Evaluation Responsible Agency:	State
Found Violation:	Yes
Evaluation Type Description:	COMPLIANCE EVALUATION INSPECTION ON-SITE
Evaluation Responsible Person Identifier:	R9
Evaluation Responsible Sub-Organization:	Not reported
Actual Return to Compliance Date:	19941129
Scheduled Compliance Date:	Not reported
Date of Request:	Not reported
Date Response Received:	Not reported
Request Agency:	Not reported
Former Citation:	Not reported

MSE TECHNOLOGIES LLC (Continued) **1000412818**

Evaluation Date:	19940303
Evaluation Responsible Agency:	State
Found Violation:	Yes
Evaluation Type Description:	COMPLIANCE EVALUATION INSPECTION ON-SITE
Evaluation Responsible Person Identifier:	R9
Evaluation Responsible Sub-Organization:	Not reported
Actual Return to Compliance Date:	19941129
Scheduled Compliance Date:	Not reported
Date of Request:	Not reported
Date Response Received:	Not reported
Request Agency:	Not reported
Former Citation:	Not reported

Evaluation Date:	19910429
Evaluation Responsible Agency:	State
Found Violation:	Yes
Evaluation Type Description:	COMPLIANCE EVALUATION INSPECTION ON-SITE
Evaluation Responsible Person Identifier:	R9
Evaluation Responsible Sub-Organization:	Not reported
Actual Return to Compliance Date:	19951011
Scheduled Compliance Date:	Not reported
Date of Request:	Not reported
Date Response Received:	Not reported
Request Agency:	Not reported
Former Citation:	Not reported

Evaluation Date:	19910429
Evaluation Responsible Agency:	State
Found Violation:	Yes
Evaluation Type Description:	COMPLIANCE EVALUATION INSPECTION ON-SITE
Evaluation Responsible Person Identifier:	R9
Evaluation Responsible Sub-Organization:	Not reported
Actual Return to Compliance Date:	19951011
Scheduled Compliance Date:	Not reported
Date of Request:	Not reported
Date Response Received:	Not reported
Request Agency:	Not reported
Former Citation:	Not reported

Evaluation Date:	19940303
Evaluation Responsible Agency:	State
Found Violation:	Yes
Evaluation Type Description:	COMPLIANCE EVALUATION INSPECTION ON-SITE
Evaluation Responsible Person Identifier:	R9
Evaluation Responsible Sub-Organization:	Not reported
Actual Return to Compliance Date:	19941129
Scheduled Compliance Date:	Not reported
Date of Request:	Not reported
Date Response Received:	Not reported
Request Agency:	Not reported
Former Citation:	Not reported

Evaluation Date:	19940303
Evaluation Responsible Agency:	State
Found Violation:	Yes
Evaluation Type Description:	COMPLIANCE EVALUATION INSPECTION ON-SITE
Evaluation Responsible Person Identifier:	R9

MSE TECHNOLOGIES LLC (Continued) **1000412818**

Evaluation Responsible Sub-Organization:	Not reported
Actual Return to Compliance Date:	19941129
Scheduled Compliance Date:	Not reported
Date of Request:	Not reported
Date Response Received:	Not reported
Request Agency:	Not reported
Former Citation:	Not reported
Evaluation Date:	19940303
Evaluation Responsible Agency:	State
Found Violation:	Yes
Evaluation Type Description:	COMPLIANCE EVALUATION INSPECTION ON-SITE
Evaluation Responsible Person Identifier:	R9
Evaluation Responsible Sub-Organization:	Not reported
Actual Return to Compliance Date:	19941129
Scheduled Compliance Date:	Not reported
Date of Request:	Not reported
Date Response Received:	Not reported
Request Agency:	Not reported
Former Citation:	Not reported
Evaluation Date:	19910429
Evaluation Responsible Agency:	State
Found Violation:	Yes
Evaluation Type Description:	COMPLIANCE EVALUATION INSPECTION ON-SITE
Evaluation Responsible Person Identifier:	R9
Evaluation Responsible Sub-Organization:	Not reported
Actual Return to Compliance Date:	19951011
Scheduled Compliance Date:	Not reported
Date of Request:	Not reported
Date Response Received:	Not reported
Request Agency:	Not reported
Former Citation:	Not reported
Evaluation Date:	19941129
Evaluation Responsible Agency:	State
Found Violation:	No
Evaluation Type Description:	COMPLIANCE EVALUATION INSPECTION ON-SITE
Evaluation Responsible Person Identifier:	R9
Evaluation Responsible Sub-Organization:	Not reported
Actual Return to Compliance Date:	Not reported
Scheduled Compliance Date:	Not reported
Date of Request:	Not reported
Date Response Received:	Not reported
Request Agency:	Not reported
Former Citation:	Not reported
Evaluation Date:	19940303
Evaluation Responsible Agency:	State
Found Violation:	Yes
Evaluation Type Description:	COMPLIANCE EVALUATION INSPECTION ON-SITE
Evaluation Responsible Person Identifier:	R9
Evaluation Responsible Sub-Organization:	Not reported
Actual Return to Compliance Date:	19941129
Scheduled Compliance Date:	Not reported
Date of Request:	Not reported
Date Response Received:	Not reported

MSE TECHNOLOGIES LLC (Continued) **1000412818**

Request Agency:	Not reported
Former Citation:	Not reported
Evaluation Date:	19940303
Evaluation Responsible Agency:	State
Found Violation:	Yes
Evaluation Type Description:	COMPLIANCE EVALUATION INSPECTION ON-SITE
Evaluation Responsible Person Identifier:	R9
Evaluation Responsible Sub-Organization:	Not reported
Actual Return to Compliance Date:	19941129
Scheduled Compliance Date:	Not reported
Date of Request:	Not reported
Date Response Received:	Not reported
Request Agency:	Not reported
Former Citation:	Not reported
Evaluation Date:	19940303
Evaluation Responsible Agency:	State
Found Violation:	Yes
Evaluation Type Description:	COMPLIANCE EVALUATION INSPECTION ON-SITE
Evaluation Responsible Person Identifier:	R9
Evaluation Responsible Sub-Organization:	Not reported
Actual Return to Compliance Date:	19951011
Scheduled Compliance Date:	Not reported
Date of Request:	Not reported
Date Response Received:	Not reported
Request Agency:	Not reported
Former Citation:	Not reported
Evaluation Date:	19910429
Evaluation Responsible Agency:	State
Found Violation:	Yes
Evaluation Type Description:	COMPLIANCE EVALUATION INSPECTION ON-SITE
Evaluation Responsible Person Identifier:	R9
Evaluation Responsible Sub-Organization:	Not reported
Actual Return to Compliance Date:	19951011
Scheduled Compliance Date:	Not reported
Date of Request:	Not reported
Date Response Received:	Not reported
Request Agency:	Not reported
Former Citation:	Not reported
Evaluation Date:	19910429
Evaluation Responsible Agency:	State
Found Violation:	Yes
Evaluation Type Description:	COMPLIANCE EVALUATION INSPECTION ON-SITE
Evaluation Responsible Person Identifier:	R9
Evaluation Responsible Sub-Organization:	Not reported
Actual Return to Compliance Date:	19951011
Scheduled Compliance Date:	Not reported
Date of Request:	Not reported
Date Response Received:	Not reported
Request Agency:	Not reported
Former Citation:	Not reported
Evaluation Date:	19910429
Evaluation Responsible Agency:	State

MSE TECHNOLOGIES LLC (Continued) **1000412818**

Found Violation:	Yes
Evaluation Type Description:	COMPLIANCE EVALUATION INSPECTION ON-SITE
Evaluation Responsible Person Identifier:	R9
Evaluation Responsible Sub-Organization:	Not reported
Actual Return to Compliance Date:	19940303
Scheduled Compliance Date:	Not reported
Date of Request:	Not reported
Date Response Received:	Not reported
Request Agency:	Not reported
Former Citation:	Not reported

Evaluation Date:	19940303
Evaluation Responsible Agency:	State
Found Violation:	Yes
Evaluation Type Description:	COMPLIANCE EVALUATION INSPECTION ON-SITE
Evaluation Responsible Person Identifier:	R9
Evaluation Responsible Sub-Organization:	Not reported
Actual Return to Compliance Date:	19940511
Scheduled Compliance Date:	Not reported
Date of Request:	Not reported
Date Response Received:	Not reported
Request Agency:	Not reported
Former Citation:	Not reported

Evaluation Date:	19940303
Evaluation Responsible Agency:	State
Found Violation:	Yes
Evaluation Type Description:	COMPLIANCE EVALUATION INSPECTION ON-SITE
Evaluation Responsible Person Identifier:	R9
Evaluation Responsible Sub-Organization:	Not reported
Actual Return to Compliance Date:	19951011
Scheduled Compliance Date:	19950224
Date of Request:	Not reported
Date Response Received:	Not reported
Request Agency:	Not reported
Former Citation:	Not reported

Evaluation Date:	19910429
Evaluation Responsible Agency:	State
Found Violation:	Yes
Evaluation Type Description:	COMPLIANCE EVALUATION INSPECTION ON-SITE
Evaluation Responsible Person Identifier:	R9
Evaluation Responsible Sub-Organization:	Not reported
Actual Return to Compliance Date:	19940303
Scheduled Compliance Date:	Not reported
Date of Request:	Not reported
Date Response Received:	Not reported
Request Agency:	Not reported
Former Citation:	Not reported

Evaluation Date:	19940303
Evaluation Responsible Agency:	State
Found Violation:	Yes
Evaluation Type Description:	COMPLIANCE EVALUATION INSPECTION ON-SITE
Evaluation Responsible Person Identifier:	R9
Evaluation Responsible Sub-Organization:	Not reported
Actual Return to Compliance Date:	19941129

MSE TECHNOLOGIES LLC (Continued) **1000412818**

Scheduled Compliance Date:	Not reported
Date of Request:	Not reported
Date Response Received:	Not reported
Request Agency:	Not reported
Former Citation:	Not reported
Evaluation Date:	19880510
Evaluation Responsible Agency:	State
Found Violation:	Yes
Evaluation Type Description:	COMPLIANCE EVALUATION INSPECTION ON-SITE
Evaluation Responsible Person Identifier:	R9
Evaluation Responsible Sub-Organization:	Not reported
Actual Return to Compliance Date:	19880621
Scheduled Compliance Date:	19880627
Date of Request:	Not reported
Date Response Received:	Not reported
Request Agency:	Not reported
Former Citation:	Not reported
Evaluation Date:	19940303
Evaluation Responsible Agency:	State
Found Violation:	Yes
Evaluation Type Description:	COMPLIANCE EVALUATION INSPECTION ON-SITE
Evaluation Responsible Person Identifier:	R9
Evaluation Responsible Sub-Organization:	Not reported
Actual Return to Compliance Date:	19941129
Scheduled Compliance Date:	Not reported
Date of Request:	Not reported
Date Response Received:	Not reported
Request Agency:	Not reported
Former Citation:	Not reported
Evaluation Date:	19910429
Evaluation Responsible Agency:	State
Found Violation:	Yes
Evaluation Type Description:	COMPLIANCE EVALUATION INSPECTION ON-SITE
Evaluation Responsible Person Identifier:	R9
Evaluation Responsible Sub-Organization:	Not reported
Actual Return to Compliance Date:	19951011
Scheduled Compliance Date:	Not reported
Date of Request:	Not reported
Date Response Received:	Not reported
Request Agency:	Not reported
Former Citation:	Not reported
Evaluation Date:	19940303
Evaluation Responsible Agency:	State
Found Violation:	Yes
Evaluation Type Description:	COMPLIANCE EVALUATION INSPECTION ON-SITE
Evaluation Responsible Person Identifier:	R9
Evaluation Responsible Sub-Organization:	Not reported
Actual Return to Compliance Date:	19941129
Scheduled Compliance Date:	Not reported
Date of Request:	Not reported
Date Response Received:	Not reported
Request Agency:	Not reported
Former Citation:	Not reported

MSE TECHNOLOGIES LLC (Continued) **1000412818**

Evaluation Date:	19940303
Evaluation Responsible Agency:	State
Found Violation:	Yes
Evaluation Type Description:	COMPLIANCE EVALUATION INSPECTION ON-SITE
Evaluation Responsible Person Identifier:	R9
Evaluation Responsible Sub-Organization:	Not reported
Actual Return to Compliance Date:	19941129
Scheduled Compliance Date:	Not reported
Date of Request:	Not reported
Date Response Received:	Not reported
Request Agency:	Not reported
Former Citation:	Not reported

Evaluation Date:	19951024
Evaluation Responsible Agency:	State
Found Violation:	No
Evaluation Type Description:	COMPLIANCE EVALUATION INSPECTION ON-SITE
Evaluation Responsible Person Identifier:	R9
Evaluation Responsible Sub-Organization:	Not reported
Actual Return to Compliance Date:	Not reported
Scheduled Compliance Date:	Not reported
Date of Request:	Not reported
Date Response Received:	Not reported
Request Agency:	Not reported
Former Citation:	Not reported

Evaluation Date:	19910429
Evaluation Responsible Agency:	State
Found Violation:	Yes
Evaluation Type Description:	COMPLIANCE EVALUATION INSPECTION ON-SITE
Evaluation Responsible Person Identifier:	R9
Evaluation Responsible Sub-Organization:	Not reported
Actual Return to Compliance Date:	19940511
Scheduled Compliance Date:	Not reported
Date of Request:	Not reported
Date Response Received:	Not reported
Request Agency:	Not reported
Former Citation:	Not reported

Evaluation Date:	19950828
Evaluation Responsible Agency:	State
Found Violation:	No
Evaluation Type Description:	FINANCIAL RECORD REVIEW
Evaluation Responsible Person Identifier:	R9
Evaluation Responsible Sub-Organization:	Not reported
Actual Return to Compliance Date:	Not reported
Scheduled Compliance Date:	Not reported
Date of Request:	Not reported
Date Response Received:	Not reported
Request Agency:	Not reported
Former Citation:	Not reported

Evaluation Date:	19880510
Evaluation Responsible Agency:	State
Found Violation:	Yes
Evaluation Type Description:	COMPLIANCE EVALUATION INSPECTION ON-SITE
Evaluation Responsible Person Identifier:	R9

MSE TECHNOLOGIES LLC (Continued) **1000412818**

Evaluation Responsible Sub-Organization:	Not reported
Actual Return to Compliance Date:	19880621
Scheduled Compliance Date:	19880627
Date of Request:	Not reported
Date Response Received:	Not reported
Request Agency:	Not reported
Former Citation:	Not reported
Evaluation Date:	19940303
Evaluation Responsible Agency:	State
Found Violation:	Yes
Evaluation Type Description:	COMPLIANCE EVALUATION INSPECTION ON-SITE
Evaluation Responsible Person Identifier:	R9
Evaluation Responsible Sub-Organization:	Not reported
Actual Return to Compliance Date:	19940511
Scheduled Compliance Date:	Not reported
Date of Request:	Not reported
Date Response Received:	Not reported
Request Agency:	Not reported
Former Citation:	Not reported
Evaluation Date:	19910429
Evaluation Responsible Agency:	State
Found Violation:	Yes
Evaluation Type Description:	COMPLIANCE EVALUATION INSPECTION ON-SITE
Evaluation Responsible Person Identifier:	R9
Evaluation Responsible Sub-Organization:	Not reported
Actual Return to Compliance Date:	19951011
Scheduled Compliance Date:	Not reported
Date of Request:	Not reported
Date Response Received:	Not reported
Request Agency:	Not reported
Former Citation:	Not reported
Evaluation Date:	19910429
Evaluation Responsible Agency:	State
Found Violation:	Yes
Evaluation Type Description:	COMPLIANCE EVALUATION INSPECTION ON-SITE
Evaluation Responsible Person Identifier:	R9
Evaluation Responsible Sub-Organization:	Not reported
Actual Return to Compliance Date:	19940303
Scheduled Compliance Date:	Not reported
Date of Request:	Not reported
Date Response Received:	Not reported
Request Agency:	Not reported
Former Citation:	Not reported
Evaluation Date:	19910429
Evaluation Responsible Agency:	State
Found Violation:	Yes
Evaluation Type Description:	COMPLIANCE EVALUATION INSPECTION ON-SITE
Evaluation Responsible Person Identifier:	R9
Evaluation Responsible Sub-Organization:	Not reported
Actual Return to Compliance Date:	19951011
Scheduled Compliance Date:	Not reported
Date of Request:	Not reported
Date Response Received:	Not reported

MSE TECHNOLOGIES LLC (Continued) **1000412818**

Request Agency:	Not reported
Former Citation:	Not reported
Evaluation Date:	19910429
Evaluation Responsible Agency:	State
Found Violation:	Yes
Evaluation Type Description:	COMPLIANCE EVALUATION INSPECTION ON-SITE
Evaluation Responsible Person Identifier:	R9
Evaluation Responsible Sub-Organization:	Not reported
Actual Return to Compliance Date:	19951011
Scheduled Compliance Date:	Not reported
Date of Request:	Not reported
Date Response Received:	Not reported
Request Agency:	Not reported
Former Citation:	Not reported
Evaluation Date:	19910429
Evaluation Responsible Agency:	State
Found Violation:	Yes
Evaluation Type Description:	COMPLIANCE EVALUATION INSPECTION ON-SITE
Evaluation Responsible Person Identifier:	R9
Evaluation Responsible Sub-Organization:	Not reported
Actual Return to Compliance Date:	19940511
Scheduled Compliance Date:	Not reported
Date of Request:	Not reported
Date Response Received:	Not reported
Request Agency:	Not reported
Former Citation:	Not reported
Evaluation Date:	19910429
Evaluation Responsible Agency:	State
Found Violation:	Yes
Evaluation Type Description:	COMPLIANCE EVALUATION INSPECTION ON-SITE
Evaluation Responsible Person Identifier:	R9
Evaluation Responsible Sub-Organization:	Not reported
Actual Return to Compliance Date:	19951011
Scheduled Compliance Date:	Not reported
Date of Request:	Not reported
Date Response Received:	Not reported
Request Agency:	Not reported
Former Citation:	Not reported
Evaluation Date:	19910429
Evaluation Responsible Agency:	State
Found Violation:	Yes
Evaluation Type Description:	COMPLIANCE EVALUATION INSPECTION ON-SITE
Evaluation Responsible Person Identifier:	R9
Evaluation Responsible Sub-Organization:	Not reported
Actual Return to Compliance Date:	19951011
Scheduled Compliance Date:	Not reported
Date of Request:	Not reported
Date Response Received:	Not reported
Request Agency:	Not reported
Former Citation:	Not reported
Evaluation Date:	19940303
Evaluation Responsible Agency:	State

MSE TECHNOLOGIES LLC (Continued) **1000412818**

Found Violation:	Yes
Evaluation Type Description:	COMPLIANCE EVALUATION INSPECTION ON-SITE
Evaluation Responsible Person Identifier:	R9
Evaluation Responsible Sub-Organization:	Not reported
Actual Return to Compliance Date:	19941129
Scheduled Compliance Date:	Not reported
Date of Request:	Not reported
Date Response Received:	Not reported
Request Agency:	Not reported
Former Citation:	Not reported

Evaluation Date:	19881012
Evaluation Responsible Agency:	State
Found Violation:	No
Evaluation Type Description:	FINANCIAL RECORD REVIEW
Evaluation Responsible Person Identifier:	R9
Evaluation Responsible Sub-Organization:	Not reported
Actual Return to Compliance Date:	Not reported
Scheduled Compliance Date:	Not reported
Date of Request:	Not reported
Date Response Received:	Not reported
Request Agency:	Not reported
Former Citation:	Not reported

Evaluation Date:	19940303
Evaluation Responsible Agency:	State
Found Violation:	Yes
Evaluation Type Description:	COMPLIANCE EVALUATION INSPECTION ON-SITE
Evaluation Responsible Person Identifier:	R9
Evaluation Responsible Sub-Organization:	Not reported
Actual Return to Compliance Date:	19940511
Scheduled Compliance Date:	Not reported
Date of Request:	Not reported
Date Response Received:	Not reported
Request Agency:	Not reported
Former Citation:	Not reported

MSE TECHNOLOGIES LLC (Continued) **1000412818**

SWEEPS UST:

Name:	CONTINENTAL CAN CO INC
Address:	8201 WOODLEY AVE
City:	VAN NUYS
Status:	Not reported
Comp Number:	1513
Number:	Not reported
Board Of Equalization:	Not reported
Referral Date:	Not reported
Action Date:	Not reported
Created Date:	Not reported
Owner Tank Id:	Not reported
SWRCB Tank Id:	19-050-001513-000001
Tank Status:	Not reported
Capacity:	10000
Active Date:	Not reported
Tank Use:	M.V. FUEL
STG:	PRODUCT
Content:	REG UNLEADED
Number Of Tanks:	5

Name:	CONTINENTAL CAN CO INC
Address:	8201 WOODLEY AVE
City:	VAN NUYS
Status:	Not reported
Comp Number:	1513
Number:	Not reported
Board Of Equalization:	Not reported
Referral Date:	Not reported
Action Date:	Not reported
Created Date:	Not reported
Owner Tank Id:	Not reported
SWRCB Tank Id:	19-050-001513-000002
Tank Status:	Not reported
Capacity:	10000
Active Date:	Not reported
Tank Use:	CHEMICAL
STG:	PRODUCT
Content:	UNKNOWN
Number Of Tanks:	Not reported

Name:	CONTINENTAL CAN CO INC
Address:	8201 WOODLEY AVE
City:	VAN NUYS
Status:	Not reported
Comp Number:	1513
Number:	Not reported
Board Of Equalization:	Not reported
Referral Date:	Not reported
Action Date:	Not reported
Created Date:	Not reported
Owner Tank Id:	Not reported
SWRCB Tank Id:	19-050-001513-000003
Tank Status:	Not reported
Capacity:	10000
Active Date:	Not reported
Tank Use:	CHEMICAL

MSE TECHNOLOGIES LLC (Continued) **1000412818**

STG: PRODUCT
Content: UNKNOWN
Number Of Tanks: Not reported

Name: CONTINENTAL CAN CO INC
Address: 8201 WOODLEY AVE
City: VAN NUYS
Status: Not reported
Comp Number: 1513
Number: Not reported
Board Of Equalization: Not reported
Referral Date: Not reported
Action Date: Not reported
Created Date: Not reported
Owner Tank Id: Not reported
SWRCB Tank Id: 19-050-001513-000004
Tank Status: Not reported
Capacity: 10000
Active Date: Not reported
Tank Use: CHEMICAL
STG: PRODUCT
Content: UNKNOWN
Number Of Tanks: Not reported

Name: CONTINENTAL CAN CO INC
Address: 8201 WOODLEY AVE
City: VAN NUYS
Status: Not reported
Comp Number: 1513
Number: Not reported
Board Of Equalization: Not reported
Referral Date: Not reported
Action Date: Not reported
Created Date: Not reported
Owner Tank Id: Not reported
SWRCB Tank Id: 19-050-001513-000005
Tank Status: Not reported
Capacity: 8000
Active Date: Not reported
Tank Use: CHEMICAL
STG: PRODUCT
Content: UNKNOWN
Number Of Tanks: Not reported

HIST UST:
Name: CONTINENTAL CAN CO
Address: 8201 WOODLEY AVE
City,State,Zip: VAN NUYS, CA 91406
File Number: 000273c0
URL: https://documents.geotracker.waterboards.ca.gov/ustpdfs/pdf/000273c0.pdf
Region: STATE
Facility ID: 00000020979
Facility Type: Other
Other Type: MANUFACTURING
Contact Name: Not reported
Telephone: 8189895200
Owner Name: CONTINENTAL GROUP, INC.

MSE TECHNOLOGIES LLC (Continued) **1000412818**

Owner Address: ONE HARBOR PLAZA
Owner City,St,Zip: STAMFORD, CT 06904
Total Tanks: 0005

Tank Num: 001
Container Num: 008
Year Installed: Not reported
Tank Capacity: 00010000
Tank Used for: WASTE
Type of Fuel: UNLEADED
Container Construction Thickness: Not reported
Leak Detection: Pressure Test

Tank Num: 002
Container Num: 012
Year Installed: Not reported
Tank Capacity: 00010000
Tank Used for: PRODUCT
Type of Fuel: Not reported
Container Construction Thickness: Not reported
Leak Detection: Pressure Test

Tank Num: 003
Container Num: 001
Year Installed: 1976
Tank Capacity: 00010000
Tank Used for: PRODUCT
Type of Fuel: Not reported
Container Construction Thickness: Not reported
Leak Detection: Pressure Test

Tank Num: 004
Container Num: 007
Year Installed: Not reported
Tank Capacity: 00010000
Tank Used for: WASTE
Type of Fuel: Not reported
Container Construction Thickness: Not reported
Leak Detection: Pressure Test

Tank Num: 005
Container Num: 1
Year Installed: Not reported
Tank Capacity: 00008000
Tank Used for: WASTE
Type of Fuel: Not reported
Container Construction Thickness: 8
Leak Detection: None

Click here for Geo Tracker PDF:

CA FID UST:
Facility ID: 19000153
Regulated By: UTNKI
Regulated ID: 00020979
Cortese Code: Not reported
SIC Code: Not reported

MSE TECHNOLOGIES LLC (Continued) **1000412818**

Facility Phone: 8189093865
Mail To: Not reported
Mailing Address: 1 HARBOR PLZ
Mailing Address 2: Not reported
Mailing City,St,Zip: VAN NUYS 914060000
Contact: Not reported
Contact Phone: Not reported
DUNs Number: Not reported
NPDES Number: Not reported
EPA ID: Not reported
Comments: Not reported
Status: Inactive

2020 COR ACTION:
EPA ID: CAD062062435
Region: 9
Action: Remedy Construction

DRYCLEAN SOUTH COAST:
Name: CROWN BEVERAGE PACKAGING INC
Address: 8201 WOODLEY AVE
City,State,Zip: VAN NUYS, CA 91406
Facility ID: 24004
Application Number: 209683
Permit Number: Not reported
Status: I
Representative Name: H. G. EVANS
Representative Telephone: 213 9895700
Permit Status: Not reported
BCAT Number: 000234
BCAT Description: DRY CLEANING EQUIP PERCHLOROETHYLENE
CCAT Number: Not reported
CCAT Description: Not reported
UTM East: 589.27001953
UTM North: 4151.7402344
Application Date: 08/03/1989
PO Issue Date: 12/31/9999
NAICS Code: 493110
SIC Code: 3411

EMI:
Name: CROWN BEVERAGE PACKAGING INC
Address: 8201 WOODLEY AVE
City,State,Zip: VAN NUYS, CA 91406
Year: 1987
County Code: 19
Air Basin: SC
Facility ID: 24004
Air District Name: SC
SIC Code: 3411
Air District Name: SOUTH COAST AQMD
Community Health Air Pollution Info System: Not reported
Consolidated Emission Reporting Rule: Not reported
Total Organic Hydrocarbon Gases Tons/Yr: 415
Reactive Organic Gases Tons/Yr: 383
Carbon Monoxide Emissions Tons/Yr: 4

MSE TECHNOLOGIES LLC (Continued) **1000412818**

NOX - Oxides of Nitrogen Tons/Yr:	23
SOX - Oxides of Sulphur Tons/Yr:	0
Particulate Matter Tons/Yr:	2
Part. Matter 10 Micrometers and Smllr Tons/Yr:	2

Name:	CROWN BEVERAGE PACKAGING INC
Address:	8201 WOODLEY AVE
City,State,Zip:	VAN NUYS, CA 91406
Year:	1990
County Code:	19
Air Basin:	SC
Facility ID:	24004
Air District Name:	SC
SIC Code:	3411
Air District Name:	SOUTH COAST AQMD
Community Health Air Pollution Info System:	Not reported
Consolidated Emission Reporting Rule:	Not reported
Total Organic Hydrocarbon Gases Tons/Yr:	201
Reactive Organic Gases Tons/Yr:	185
Carbon Monoxide Emissions Tons/Yr:	3
NOX - Oxides of Nitrogen Tons/Yr:	7
SOX - Oxides of Sulphur Tons/Yr:	0
Particulate Matter Tons/Yr:	0
Part. Matter 10 Micrometers and Smllr Tons/Yr:	0

Name:	CROWN CORK & SEAL, CROWN BEVER
Address:	8201 WOODLEY AVE
City,State,Zip:	VAN NUYS, CA 91406
Year:	1993
County Code:	19
Air Basin:	SC
Facility ID:	83278
Air District Name:	SC
SIC Code:	3411
Air District Name:	SOUTH COAST AQMD
Community Health Air Pollution Info System:	Not reported
Consolidated Emission Reporting Rule:	Not reported
Total Organic Hydrocarbon Gases Tons/Yr:	179
Reactive Organic Gases Tons/Yr:	115
Carbon Monoxide Emissions Tons/Yr:	1
NOX - Oxides of Nitrogen Tons/Yr:	5
SOX - Oxides of Sulphur Tons/Yr:	0
Particulate Matter Tons/Yr:	0
Part. Matter 10 Micrometers and Smllr Tons/Yr:	0

Name:	CROWN CORK & SEAL, CROWN BEVER
Address:	8201 WOODLEY AVE
City,State,Zip:	VAN NUYS, CA 91406
Year:	1995
County Code:	19
Air Basin:	SC
Facility ID:	83278
Air District Name:	SC
SIC Code:	3411
Air District Name:	SOUTH COAST AQMD
Community Health Air Pollution Info System:	Not reported
Consolidated Emission Reporting Rule:	Not reported

MSE TECHNOLOGIES LLC (Continued) **1000412818**

Total Organic Hydrocarbon Gases Tons/Yr:	179
Reactive Organic Gases Tons/Yr:	115
Carbon Monoxide Emissions Tons/Yr:	1
NOX - Oxides of Nitrogen Tons/Yr:	5
SOX - Oxides of Sulphur Tons/Yr:	0
Particulate Matter Tons/Yr:	0
Part. Matter 10 Micrometers and Smllr Tons/Yr:	0

CERS:

Name:	CROWN BEVERAGE PACKAGING INC
Address:	8201 WOODLEY AVE
City,State,Zip:	VAN NUYS, CA 91406
Site ID:	463231
CERS ID:	110041619264
CERS Description:	US EPA Air Emission Inventory System (EIS)

F35 **MSE TECHNOLOGIES , LLC** **HWTS** **S113001266**
ENE **8201 WOODLEY AVE** **HAZNET** **N/A**
< 1/8 **VAN NUYS, CA 91406** **HAZMAT LA**
0.092 mi. **CERS**
485 ft. **Site 6 of 6 in cluster F**

Relative: Higher

Actual: 799 ft.

HWTS:

Name:	MSE TECHNOLOGIES , LLC
Address:	8201 WOODLEY AVE
Address 2:	Not reported
City,State,Zip:	VAN NUYS, CA 91406
EPA ID:	CAD062062435
Inactive Date:	06/30/2020
Create Date:	07/23/1982
Last Act Date:	Not reported
Mailing Name:	Not reported
Mailing Address:	8201 WOODLEY AVE
Mailing Address 2:	Not reported
Mailing City,State,Zip:	VAN NUYS, CA 914061231
Owner Name:	CLOVER TECHNOLOGIES,LLC
Owner Address:	4200 COLUMBUS ST
Owner Address 2:	Not reported
Owner City,State,Zip:	OTTAWA, IL 61350
Owner Phone:	Not reported
Owner Fax:	Not reported
Contact Name:	BILL DAGGS
Contact Address:	8201 WOODLEY AVE
Contact Address 2:	Not reported
City,State,Zip:	VAN NUYS, CA 91406
Contact Phone:	Not reported
Contact Fax:	Not reported
Facility Status:	Inactive
Facility Type:	PERMANENT
Category:	FEDERAL
Latitude:	34.21945
Longitude:	-118.48367

NAICS:

EPA ID:	CAD062062435
Create Date:	2017-08-18 14:28:10.627
NAICS Code:	325992
NAICS Description:	Photographic Film, Paper, Plate, and Chemical Manufacturing

MSE TECHNOLOGIES , LLC (Continued) **S113001266**

Issued EPA ID Date: 1982-07-23 00:00:00
Inactive Date: 2020-06-30 00:00:00
Facility Name: MSE TECHNOLOGIES , LLC
Facility Address: 8201 WOODLEY AVE
Facility Address 2: Not reported
Facility City: VAN NUYS
Facility County: Not reported
Facility State: CA
Facility Zip: 914060000

HAZNET:
Name: MSE TECHNOLOGIES LLC
Address: 8201 WOODLEY AVE
Address 2: Not reported
City,State,Zip: VAN NUYS, CA 914060000
Contact: BILL DAGGS
Telephone: 8186509232
Mailing Name: Not reported
Mailing Address: 8201 WOODLEY AVE

Year: 2020
Gepaid: CAD062062435
TSD EPA ID: AZR000506980
CA Waste Code: 352 - Other organic solids
Disposal Method: H132 - Landfill Or Surface Impoundment That Will Be Closed As Landfill(To Include On-Site Treatment And/Or Stabilization)
Tons: 0.045

Year: 2020
Gepaid: CAD062062435
TSD EPA ID: AZR000520304
CA Waste Code: 135 - Unspecified aqueous solution
Disposal Method: H141 - Storage, Bulking, And/Or Transfer Off Site--No Treatment/Reovery (H010-H129) Or (H131-H135)
Tons: 0.126

Year: 2019
Gepaid: CAD062062435
TSD EPA ID: AZR000506980
CA Waste Code: 135 - Unspecified aqueous solution
Disposal Method: H132 - Landfill Or Surface Impoundment That Will Be Closed As Landfill(To Include On-Site Treatment And/Or Stabilization)
Tons: 0.03000

Year: 2019
Gepaid: CAD062062435
TSD EPA ID: AZR000520304
CA Waste Code: 135 - Unspecified aqueous solution
Disposal Method: H141 - Storage, Bulking, And/Or Transfer Off Site--No Treatment/Reovery (H010-H129) Or (H131-H135)
Tons: 0.35700

Year: 2019
Gepaid: CAD062062435
TSD EPA ID: NVT330010000
CA Waste Code: 551 - Laboratory waste chemicals

MSE TECHNOLOGIES , LLC (Continued) **S113001266**

Disposal Method: H141 - Storage, Bulking, And/Or Transfer Off Site--No Treatment/Reovery (H010-H129) Or (H131-H135)
Tons: 0.00050

Year: 2018
Gepaid: CAD062062435
TSD EPA ID: AZR000520304
CA Waste Code: 135 - Unspecified aqueous solution
Disposal Method: H141 - Storage, Bulking, And/Or Transfer Off Site--No Treatment/Reovery (H010-H129) Or (H131-H135)
Tons: 0.46200

Year: 2017
Gepaid: CAD062062435
TSD EPA ID: MXC130619001
CA Waste Code: 352 - Other organic solids
Disposal Method: H050 - Energy Recovery At This Site--Use As Fuel(Includes On-Site Fuel Blending)
Tons: 1.0078

Year: 2017
Gepaid: CAD062062435
TSD EPA ID: CAD044429835
CA Waste Code: 122 - Alkaline solution without metals pH >= 12.5
Disposal Method: H141 - Storage, Bulking, And/Or Transfer Off Site--No Treatment/Reovery (H010-H129) Or (H131-H135)
Tons: 0.0417

Year: 2017
Gepaid: CAD062062435
TSD EPA ID: MXC130619001
CA Waste Code: 331 - Off-specification, aged or surplus organics
Disposal Method: H020 - Solvents Recovery
Tons: 0.01

Year: 2017
Gepaid: CAD062062435
TSD EPA ID: AZR000501510
CA Waste Code: 135 - Unspecified aqueous solution
Disposal Method: H141 - Storage, Bulking, And/Or Transfer Off Site--No Treatment/Reovery (H010-H129) Or (H131-H135)
Tons: 1.848

Click this hyperlink while viewing on your computer to access
275 additional CA HAZNET: record(s) in the EDR Site Report.

Additional Info:
Year: 2020
Gen EPA ID: CAD062062435

Shipment Date: 9/29/2020
Creation Date: 10/21/2020
Receipt Date: 10/10/2020
Manifest ID: 021759128JJK
Trans EPA ID: CAD981377864
Trans Name: IDR ENVIRONMENTAL SERVICES

MSE TECHNOLOGIES , LLC (Continued) **S113001266**

Trans 2 EPA ID:	CAD980585293
Trans 2 Name:	INDUSTRIAL WASTE UTILIZATION
TSDF EPA ID:	AZR000520304
Trans Name:	AA SYDCOL LLC
TSDF Alt EPA ID:	Not reported
TSDF Alt Name:	Not reported
Waste Code Description:	135 - Unspecified aqueous solution
RCRA Code:	Not reported
Meth Code:	H141 - Storage, Bulking, And/Or Transfer Off Site--No Treatment/Reovery (H010-H129) Or (H131-H135)
Quantity Tons:	0.126
Waste Quantity:	30
Quantity Unit:	G
Additional Code 1:	Not reported
Additional Code 2:	Not reported
Additional Code 3:	Not reported
Additional Code 4:	Not reported
Additional Code 5:	Not reported

Shipment Date:	9/29/2020
Creation Date:	11/25/2020
Receipt Date:	10/10/2020
Manifest ID:	021759127JJK
Trans EPA ID:	CAD981377864
Trans Name:	IDR ENVIRONMENTAL SERVICES
Trans 2 EPA ID:	Not reported
Trans 2 Name:	Not reported
TSDF EPA ID:	AZR000506980
Trans Name:	SOUTH YUMA COUNTY LANDFILL
TSDF Alt EPA ID:	Not reported
TSDF Alt Name:	Not reported
Waste Code Description:	352 - Other organic solids
RCRA Code:	Not reported
Meth Code:	H132 - Landfill Or Surface Impoundment That Will Be Closed As Landfill(To Include On-Site Treatment And/Or Stabilization)
Quantity Tons:	0.045
Waste Quantity:	90
Quantity Unit:	P
Additional Code 1:	Not reported
Additional Code 2:	Not reported
Additional Code 3:	Not reported
Additional Code 4:	Not reported
Additional Code 5:	Not reported

Detail Two:

Year:	2020
EM Manifest ID:	118e0d21-49ba-44dd-bebd-3acd774f124b
Shipment Date:	9/29/2020
Receipt Date:	10/10/2020
Manifest Number:	021759128JJK
Generator EPA ID:	CAD062062435
Name:	MSE TECHNOLOGIES LLC
Address:	WOODLEY AVE
Address 2:	Not reported
City:	VAN NUYS
Zip:	91406
Telephone:	866-437-3684

MSE TECHNOLOGIES , LLC (Continued) **S113001266**

Contact:	BILL DAGGS
Contact Telephone:	818-407-7500
Transporter 1 EPA ID:	CAD981377864
Transporter 1 Emergency Number:	Not reported
Transporter 2 EPA ID:	CAD980585293
Transporter 2 Emergency Number:	Not reported
TSDF EPA ID:	AZR000520304
TSDF Name:	AA SYDCOL LLC
TSDF Address 1:	2264 E 13TH ST
TSDF Address 2:	Not reported
TSDF City:	YUMA
TSDF Zip:	85365-1858
TSDF Telephone:	Not reported

State:

Year:	2020
EM Manifest ID:	118e0d21-49ba-44dd-bebd-3acd774f124b
Generator EPA ID:	CAD062062435
Shipment Date:	2020-09-29
Manifest Number:	021759128JJK
Line Number:	1
Method Code:	H141
Quantity Tons:	0.12600
Quantity Waste:	30.000000
Quantity Unit:	G
Number of Containers:	1
Type of Container:	Fiberboard or plastic drums, barrels, kegs
Quantity Type:	Gallons
State Code:	135

Year:	2020
EM Manifest ID:	955541
Shipment Date:	12/24/2019
Receipt Date:	12/31/2019
Manifest Number:	021110710JJK
Generator EPA ID:	CAD062062435
Name:	MSE TECHNOLOGIES LLC
Address:	WOODLEY AVE
Address 2:	Not reported
City:	VAN NUYS
Zip:	91406
Telephone:	866-437-3684
Contact:	Not reported
Contact Telephone:	818-407-7500
Transporter 1 EPA ID:	CAD981377864
Transporter 1 Emergency Number:	Not reported
Transporter 2 EPA ID:	CAD980585293
Transporter 2 Emergency Number:	Not reported
TSDF EPA ID:	AZR000520304
TSDF Name:	AA SYDCOL LLC
TSDF Address 1:	2264 E 13TH ST
TSDF Address 2:	Not reported
TSDF City:	YUMA
TSDF Zip:	85365-1858
TSDF Telephone:	Not reported

State:

MSE TECHNOLOGIES , LLC (Continued) **S113001266**

Year:	2020
EM Manifest ID:	955541
Generator EPA ID:	CAD062062435
Shipment Date:	2019-12-24
Manifest Number:	021110710JJK
Line Number:	1
Method Code:	H141
Quantity Tons:	0.12600
Quantity Waste:	30.000000
Quantity Unit:	G
Number of Containers:	1
Type of Container:	Fiberboard or plastic drums, barrels, kegs
Quantity Type:	Gallons
State Code:	135

Detail Two:

Year:	2019
EM Manifest ID:	527632
Shipment Date:	7/30/2019
Receipt Date:	8/16/2019
Manifest Number:	020700243JJK
Generator EPA ID:	CAD062062435
Name:	MSE TECHNOLOGIES LLC
Address:	8201 WOODLEY AVE
Address 2:	Not reported
City:	VAN NUYS
Zip:	91406
Telephone:	866-437-3684
Contact:	Not reported
Contact Telephone:	818-407-7500
Transporter 1 EPA ID:	CAD981377864
Transporter 1 Emergency Number:	Not reported
Transporter 2 EPA ID:	CAD981412356
Transporter 2 Emergency Number:	Not reported
TSDF EPA ID:	NVT330010000
TSDF Name:	US ECOLOGY NEVADA, INC
TSDF Address 1:	HWY 95 11 MI S OF BEATTY
TSDF Address 2:	Not reported
TSDF City:	BEATTY
TSDF Zip:	89003
TSDF Telephone:	800-839-3975

Federal:

Year:	2019
EM Manifest ID:	527632
Generator EPA ID:	CAD062062435
Shipment Date:	2019-07-30
Manifest Number:	020700243JJK
Line Number:	1
Method Code:	H141
Quantity Tons:	0.00050
Quantity Waste:	1.000000
Quantity Unit:	P
Number of Containers:	1
Type of Container:	Fiberboard or plastic drums, barrels, kegs
Quantity Type:	Pounds

MSE TECHNOLOGIES , LLC (Continued) **S113001266**

Federal Code: U151

State:
Year: 2019
EM Manifest ID: 527632
Generator EPA ID: CAD062062435
Shipment Date: 2019-07-30
Manifest Number: 020700243JJK
Line Number: 1
Method Code: H141
Quantity Tons: 0.00050
Quantity Waste: 1.000000
Quantity Unit: P
Number of Containers: 1
Type of Container: Fiberboard or plastic drums, barrels, kegs
Quantity Type: Pounds
State Code: 551

Year: 2019
EM Manifest ID: 017119365JJK20170504_D_2
Shipment Date: 5/4/2017
Receipt Date: 5/17/2017
Manifest Number: 017119365JJK
Generator EPA ID: CAD062062435
Name: MSE TECHNOLOGIES LLC
Address: Not reported
Address 2: Not reported
City: Not reported
Zip: Not reported
Telephone: Not reported
Contact: Not reported
Contact Telephone: Not reported
Transporter 1 EPA ID: CAD981377864
Transporter 1 Emergency Number: Not reported
Transporter 2 EPA ID: CAD980585293
Transporter 2 Emergency Number: Not reported
TSDF EPA ID: AZR000501510
TSDF Name: AA SYDCOL LLC DBA SYDCOL
TSDF Address 1: Not reported
TSDF Address 2: Not reported
TSDF City: Not reported
TSDF Zip: Not reported
TSDF Telephone: Not reported

State:
Year: 2019
EM Manifest ID: 017119365JJK20170504_D_2
Generator EPA ID: CAD062062435
Shipment Date: 2017-05-04
Manifest Number: 017119365JJK
Line Number: 1
Method Code: H141
Quantity Tons: 0.23100
Quantity Waste: 55.000000
Quantity Unit: G
Number of Containers: 1

MSE TECHNOLOGIES , LLC (Continued) **S113001266**

Type of Container: NULL
Quantity Type: NULL
State Code: 135

Year: 2019
EM Manifest ID: 52834
Shipment Date: 1/18/2019
Receipt Date: 1/29/2019
Manifest Number: 019616981JJK
Generator EPA ID: CAD062062435
Name: MSE TECHNOLOGIES LLC
Address: 8201 WOODLEY AVE
Address 2: Not reported
City: VAN NUYS
Zip: 91406
Telephone: 866-437-3684
Contact: Not reported
Contact Telephone: 818-407-7500
Transporter 1 EPA ID: CAD981377864
Transporter 1 Emergency Number: Not reported
Transporter 2 EPA ID: CAD980585293
Transporter 2 Emergency Number: Not reported
TSDF EPA ID: AZR000520304
TSDF Name: AA SYDCOL LLC
TSDF Address 1: 2264 E 13TH ST
TSDF Address 2: Not reported
TSDF City: YUMA
TSDF Zip: 85365-1858
TSDF Telephone: Not reported

State:
Year: 2019
EM Manifest ID: 52834
Generator EPA ID: CAD062062435
Shipment Date: 2019-01-18
Manifest Number: 019616981JJK
Line Number: 1
Method Code: H141
Quantity Tons: 0.23100
Quantity Waste: 55.000000
Quantity Unit: G
Number of Containers: 1
Type of Container: Metal drums, barrels, kegs
Quantity Type: Gallons
State Code: 135

Detail Two:
Year: 2018
EM Manifest ID: 017126893JJK20170822_D_1
Shipment Date: 8/22/2017
Receipt Date: 8/30/2017
Manifest Number: 017126893JJK
Generator EPA ID: CAD062062435
Name: MSE TECHNOLOGIES LLC
Address: Not reported

MSE TECHNOLOGIES , LLC (Continued) **S113001266**

Address 2:	Not reported
City:	Not reported
Zip:	Not reported
Telephone:	Not reported
Contact:	Not reported
Contact Telephone:	Not reported
Transporter 1 EPA ID:	CAD981377864
Transporter 1 Emergency Number:	Not reported
Transporter 2 EPA ID:	CAR000194217
Transporter 2 Emergency Number:	Not reported
TSDF EPA ID:	MXC130619001
TSDF Name:	RECICLADORA TEMARRY DE MEXICO SA DE CV
TSDF Address 1:	Not reported
TSDF Address 2:	Not reported
TSDF City:	Not reported
TSDF Zip:	Not reported
TSDF Telephone:	Not reported

Federal:

Year:	2018
EM Manifest ID:	017126893JJK20170822_D_1
Generator EPA ID:	CAD062062435
Shipment Date:	2017-08-22
Manifest Number:	017126893JJK
Line Number:	1
Method Code:	H020
Quantity Tons:	0.84280
Quantity Waste:	1.000000
Quantity Unit:	Y
Number of Containers:	1
Type of Container:	NULL
Quantity Type:	NULL
Federal Code:	D001

Year:	2018
EM Manifest ID:	017126893JJK20170822_D_1
Generator EPA ID:	CAD062062435
Shipment Date:	2017-08-22
Manifest Number:	017126893JJK
Line Number:	1
Method Code:	H020
Quantity Tons:	0.84280
Quantity Waste:	1.000000
Quantity Unit:	Y
Number of Containers:	1
Type of Container:	NULL
Quantity Type:	NULL
Federal Code:	D035

Year:	2018
EM Manifest ID:	017126893JJK20170822_D_1
Generator EPA ID:	CAD062062435
Shipment Date:	2017-08-22
Manifest Number:	017126893JJK
Line Number:	1
Method Code:	H020
Quantity Tons:	0.84280
Quantity Waste:	1.000000

MSE TECHNOLOGIES , LLC (Continued) **S113001266**

Quantity Unit:	Y
Number of Containers:	1
Type of Container:	NULL
Quantity Type:	NULL
Federal Code:	F003
Year:	2018
EM Manifest ID:	017126893JJK20170822_D_1
Generator EPA ID:	CAD062062435
Shipment Date:	2017-08-22
Manifest Number:	017126893JJK
Line Number:	2
Method Code:	H050
Quantity Tons:	0.84280
Quantity Waste:	1.000000
Quantity Unit:	Y
Number of Containers:	1
Type of Container:	NULL
Quantity Type:	NULL
Federal Code:	D001

State:

Year:	2018
EM Manifest ID:	017126893JJK20170822_D_1
Generator EPA ID:	CAD062062435
Shipment Date:	2017-08-22
Manifest Number:	017126893JJK
Line Number:	2
Method Code:	H050
Quantity Tons:	0.84280
Quantity Waste:	1.000000
Quantity Unit:	Y
Number of Containers:	1
Type of Container:	NULL
Quantity Type:	NULL
State Code:	352
Year:	2018
EM Manifest ID:	017126894JJK20170822_D_1
Shipment Date:	8/22/2017
Receipt Date:	9/3/2017
Manifest Number:	017126894JJK
Generator EPA ID:	CAD062062435
Name:	MSE TECHNOLOGIES LLC
Address:	Not reported
Address 2:	Not reported
City:	Not reported
Zip:	Not reported
Telephone:	Not reported
Contact:	Not reported
Contact Telephone:	Not reported
Transporter 1 EPA ID:	CAD981377864
Transporter 1 Emergency Number:	Not reported
Transporter 2 EPA ID:	CAD980585293
Transporter 2 Emergency Number:	Not reported
TSDF EPA ID:	AZR000501510

MSE TECHNOLOGIES , LLC (Continued) **S113001266**

TSDF Name: AA SYDCOL LLC DBA SYDCOL
TSDF Address 1: Not reported
TSDF Address 2: Not reported
TSDF City: Not reported
TSDF Zip: Not reported
TSDF Telephone: Not reported

State:
Year: 2018
EM Manifest ID: 017126894JJK20170822_D_1
Generator EPA ID: CAD062062435
Shipment Date: 2017-08-22
Manifest Number: 017126894JJK
Line Number: 1
Method Code: H141
Quantity Tons: 0.92400
Quantity Waste: 220.000000
Quantity Unit: G
Number of Containers: 4
Type of Container: NULL
Quantity Type: NULL
State Code: 135

Year: 2018
EM Manifest ID: 018792520JJK20180625_D_1
Shipment Date: 6/25/2018
Receipt Date: 7/6/2018
Manifest Number: 018792520JJK
Generator EPA ID: CAD062062435
Name: MSE TECHNOLOGIES LLC
Address: Not reported
Address 2: Not reported
City: Not reported
Zip: Not reported
Telephone: Not reported
Contact: Not reported
Contact Telephone: Not reported
Transporter 1 EPA ID: CAD981377864
Transporter 1 Emergency Number: Not reported
Transporter 2 EPA ID: CAD980585293
Transporter 2 Emergency Number: Not reported
TSDF EPA ID: AZR000520304
TSDF Name: AA SYDCOL LLC DBA SYDCOL
TSDF Address 1: Not reported
TSDF Address 2: Not reported
TSDF City: Not reported
TSDF Zip: Not reported
TSDF Telephone: Not reported

State:
Year: 2018
EM Manifest ID: 018792520JJK20180625_D_1
Generator EPA ID: CAD062062435
Shipment Date: 2018-06-25
Manifest Number: 018792520JJK
Line Number: 1
Method Code: H141

MSE TECHNOLOGIES , LLC (Continued) **S113001266**

Quantity Tons:	0.46200
Quantity Waste:	110.000000
Quantity Unit:	G
Number of Containers:	2
Type of Container:	NULL
Quantity Type:	NULL
State Code:	135

Year:	2018
EM Manifest ID:	018792521JJK20180628_D_1
Shipment Date:	6/25/2018
Receipt Date:	7/11/2018
Manifest Number:	018792521JJK
Generator EPA ID:	CAD062062435
Name:	MSE TECHNOLOGIES LLC
Address:	Not reported
Address 2:	Not reported
City:	Not reported
Zip:	Not reported
Telephone:	Not reported
Contact:	Not reported
Contact Telephone:	Not reported
Transporter 1 EPA ID:	CAD981377864
Transporter 1 Emergency Number:	Not reported
Transporter 2 EPA ID:	CAR000194217
Transporter 2 Emergency Number:	Not reported
TSDF EPA ID:	MXC130619001
TSDF Name:	RECICLADORA TEMARRY DE MEXICO SA DE CV
TSDF Address 1:	Not reported
TSDF Address 2:	Not reported
TSDF City:	Not reported
TSDF Zip:	Not reported
TSDF Telephone:	Not reported

Federal:

Year:	2018
EM Manifest ID:	018792521JJK20180628_D_1
Generator EPA ID:	CAD062062435
Shipment Date:	2018-06-25
Manifest Number:	018792521JJK
Line Number:	1
Method Code:	H020
Quantity Tons:	0.02085
Quantity Waste:	5.000000
Quantity Unit:	G
Number of Containers:	1
Type of Container:	NULL
Quantity Type:	NULL
Federal Code:	D001

Year:	2018
EM Manifest ID:	018792521JJK20180628_D_1
Generator EPA ID:	CAD062062435
Shipment Date:	2018-06-25
Manifest Number:	018792521JJK
Line Number:	1
Method Code:	H020

MSE TECHNOLOGIES , LLC (Continued) **S113001266**

Quantity Tons:	0.02085
Quantity Waste:	5.000000
Quantity Unit:	G
Number of Containers:	1
Type of Container:	NULL
Quantity Type:	NULL
Federal Code:	D035
Year:	2018
EM Manifest ID:	018792521JJK20180628_D_1
Generator EPA ID:	CAD062062435
Shipment Date:	2018-06-25
Manifest Number:	018792521JJK
Line Number:	1
Method Code:	H020
Quantity Tons:	0.02085
Quantity Waste:	5.000000
Quantity Unit:	G
Number of Containers:	1
Type of Container:	NULL
Quantity Type:	NULL
Federal Code:	F003
Year:	2018
EM Manifest ID:	017119366JJK20170504_D_1
Shipment Date:	5/4/2017
Receipt Date:	5/16/2017
Manifest Number:	017119366JJK
Generator EPA ID:	CAD062062435
Name:	MSE TECHNOLOGIES LLC
Address:	Not reported
Address 2:	Not reported
City:	Not reported
Zip:	Not reported
Telephone:	Not reported
Contact:	Not reported
Contact Telephone:	Not reported
Transporter 1 EPA ID:	CAD981377864
Transporter 1 Emergency Number:	Not reported
Transporter 2 EPA ID:	CAR000163824
Transporter 2 Emergency Number:	Not reported
TSDF EPA ID:	MXC130619001
TSDF Name:	RECICLADORA TEMARRY DE MEXICO SA DE CV
TSDF Address 1:	Not reported
TSDF Address 2:	Not reported
TSDF City:	Not reported
TSDF Zip:	Not reported
TSDF Telephone:	Not reported

Federal:

Year:	2018
EM Manifest ID:	017119366JJK20170504_D_1
Generator EPA ID:	CAD062062435
Shipment Date:	2017-05-04
Manifest Number:	017119366JJK
Line Number:	1
Method Code:	H050

MSE TECHNOLOGIES , LLC (Continued) **S113001266**

Quantity Tons: 0.15000
Quantity Waste: 300.000000
Quantity Unit: P
Number of Containers: 1
Type of Container: NULL
Quantity Type: NULL
Federal Code: D001

State:
Year: 2018
EM Manifest ID: 017119366JJK20170504_D_1
Generator EPA ID: CAD062062435
Shipment Date: 2017-05-04
Manifest Number: 017119366JJK
Line Number: 1
Method Code: H050
Quantity Tons: 0.15000
Quantity Waste: 300.000000
Quantity Unit: P
Number of Containers: 1
Type of Container: NULL
Quantity Type: NULL
State Code: 352

Year: 2018
EM Manifest ID: 014824750JJK20171120_D_1
Shipment Date: 11/20/2017
Receipt Date: 11/29/2017
Manifest Number: 014824750JJK
Generator EPA ID: CAD062062435
Name: MSE TECHNOLOGIES LLC
Address: Not reported
Address 2: Not reported
City: Not reported
Zip: Not reported
Telephone: Not reported
Contact: Not reported
Contact Telephone: Not reported
Transporter 1 EPA ID: CAD981377864
Transporter 1 Emergency Number: Not reported
Transporter 2 EPA ID: CAD980585293
Transporter 2 Emergency Number: Not reported
TSDF EPA ID: AZR000501510
TSDF Name: AA SYDCOL LLC DBA SYDCOL
TSDF Address 1: Not reported
TSDF Address 2: Not reported
TSDF City: Not reported
TSDF Zip: Not reported
TSDF Telephone: Not reported

State:
Year: 2018
EM Manifest ID: 014824750JJK20171120_D_1
Generator EPA ID: CAD062062435
Shipment Date: 2017-11-20
Manifest Number: 014824750JJK

MSE TECHNOLOGIES , LLC (Continued) **S113001266**

Line Number: 1
Method Code: H141
Quantity Tons: 0.69300
Quantity Waste: 165.000000
Quantity Unit: G
Number of Containers: 3
Type of Container: NULL
Quantity Type: NULL
State Code: 135

Year: 2018
EM Manifest ID: 017798842JJK20171120_D_1
Shipment Date: 11/20/2017
Receipt Date: 12/13/2017
Manifest Number: 017798842JJK
Generator EPA ID: CAD062062435
Name: MEE TECHNOLOGIES LLC
Address: Not reported
Address 2: Not reported
City: Not reported
Zip: Not reported
Telephone: Not reported
Contact: Not reported
Contact Telephone: Not reported
Transporter 1 EPA ID: CAD981377864
Transporter 1 Emergency Number: Not reported
Transporter 2 EPA ID: CAR000194217
Transporter 2 Emergency Number: Not reported
TSDF EPA ID: MXC130619001
TSDF Name: RECICLADORA TEMARRY DE MEXICO SA DE CV
TSDF Address 1: Not reported
TSDF Address 2: Not reported
TSDF City: Not reported
TSDF Zip: Not reported
TSDF Telephone: Not reported

Federal:
Year: 2018
EM Manifest ID: 017798842JJK20171120_D_1
Generator EPA ID: CAD062062435
Shipment Date: 2017-11-20
Manifest Number: 017798842JJK
Line Number: 1
Method Code: H050
Quantity Tons: 0.15000
Quantity Waste: 300.000000
Quantity Unit: P
Number of Containers: 1
Type of Container: NULL
Quantity Type: NULL
Federal Code: D001

State:
Year: 2018
EM Manifest ID: 017798842JJK20171120_D_1
Generator EPA ID: CAD062062435

MSE TECHNOLOGIES , LLC (Continued) **S113001266**

Shipment Date: 2017-11-20
Manifest Number: 017798842JJK
Line Number: 1
Method Code: H050
Quantity Tons: 0.15000
Quantity Waste: 300.000000
Quantity Unit: P
Number of Containers: 1
Type of Container: NULL
Quantity Type: NULL
State Code: 352

Year: 2018
EM Manifest ID: 016089908JJK20170131_D_1
Shipment Date: 1/31/2017
Receipt Date: 2/13/2017
Manifest Number: 016089908JJK
Generator EPA ID: CAD062062435
Name: MSE TECHNOLOGIES LLC
Address: Not reported
Address 2: Not reported
City: Not reported
Zip: Not reported
Telephone: Not reported
Contact: Not reported
Contact Telephone: Not reported
Transporter 1 EPA ID: CAD981377864
Transporter 1 Emergency Number: Not reported
Transporter 2 EPA ID: CAR000194217
Transporter 2 Emergency Number: Not reported
TSDF EPA ID: MXC130619001
TSDF Name: RECICLADORA TEMARRY DE MEXICO SA DE CV
TSDF Address 1: Not reported
TSDF Address 2: Not reported
TSDF City: Not reported
TSDF Zip: Not reported
TSDF Telephone: Not reported

Federal:
Year: 2018
EM Manifest ID: 016089908JJK20170131_D_1
Generator EPA ID: CAD062062435
Shipment Date: 2017-01-31
Manifest Number: 016089908JJK
Line Number: 1
Method Code: H020
Quantity Tons: 0.01000
Quantity Waste: 20.000000
Quantity Unit: P
Number of Containers: 1
Type of Container: NULL
Quantity Type: NULL
Federal Code: D001

Year: 2018
EM Manifest ID: 016089908JJK20170131_D_1
Generator EPA ID: CAD062062435

MSE TECHNOLOGIES , LLC (Continued) **S113001266**

Shipment Date:	2017-01-31
Manifest Number:	016089908JJK
Line Number:	1
Method Code:	H020
Quantity Tons:	0.01000
Quantity Waste:	20.000000
Quantity Unit:	P
Number of Containers:	1
Type of Container:	NULL
Quantity Type:	NULL
Federal Code:	D035

Year:	2018
EM Manifest ID:	016089908JJK20170131_D_1
Generator EPA ID:	CAD062062435
Shipment Date:	2017-01-31
Manifest Number:	016089908JJK
Line Number:	2
Method Code:	H050
Quantity Tons:	0.84280
Quantity Waste:	1.000000
Quantity Unit:	Y
Number of Containers:	1
Type of Container:	NULL
Quantity Type:	NULL
Federal Code:	D001

State:

Year:	2018
EM Manifest ID:	016089908JJK20170131_D_1
Generator EPA ID:	CAD062062435
Shipment Date:	2017-01-31
Manifest Number:	016089908JJK
Line Number:	1
Method Code:	H020
Quantity Tons:	0.01000
Quantity Waste:	20.000000
Quantity Unit:	P
Number of Containers:	1
Type of Container:	NULL
Quantity Type:	NULL
State Code:	331

Year:	2018
EM Manifest ID:	016089908JJK20170131_D_1
Generator EPA ID:	CAD062062435
Shipment Date:	2017-01-31
Manifest Number:	016089908JJK
Line Number:	2
Method Code:	H050
Quantity Tons:	0.84280
Quantity Waste:	1.000000
Quantity Unit:	Y
Number of Containers:	1
Type of Container:	NULL
Quantity Type:	NULL
State Code:	352

MSE TECHNOLOGIES , LLC (Continued) **S113001266**

Year:	2018
EM Manifest ID:	016089908JJK20170131_D_1
Generator EPA ID:	CAD062062435
Shipment Date:	2017-01-31
Manifest Number:	016089908JJK
Line Number:	3
Method Code:	H050
Quantity Tons:	0.01500
Quantity Waste:	30.000000
Quantity Unit:	P
Number of Containers:	1
Type of Container:	NULL
Quantity Type:	NULL
State Code:	352

Year:	2018
EM Manifest ID:	016089910JJK20170131_D_1
Shipment Date:	1/31/2017
Receipt Date:	2/8/2017
Manifest Number:	016089910JJK
Generator EPA ID:	CAD062062435
Name:	MSE TECHNOLOGIES LLC
Address:	Not reported
Address 2:	Not reported
City:	Not reported
Zip:	Not reported
Telephone:	Not reported
Contact:	Not reported
Contact Telephone:	Not reported
Transporter 1 EPA ID:	CAD981377864
Transporter 1 Emergency Number:	Not reported
Transporter 2 EPA ID:	CAD980585203
Transporter 2 Emergency Number:	Not reported
TSDF EPA ID:	AZR000501510
TSDF Name:	AA SYDCOL LLC DBA SYDCOL
TSDF Address 1:	Not reported
TSDF Address 2:	Not reported
TSDF City:	Not reported
TSDF Zip:	Not reported
TSDF Telephone:	Not reported

State:

Year:	2018
EM Manifest ID:	016089910JJK20170131_D_1
Generator EPA ID:	CAD062062435
Shipment Date:	2017-01-31
Manifest Number:	016089910JJK
Line Number:	1
Method Code:	H141
Quantity Tons:	0.22935
Quantity Waste:	55.000000
Quantity Unit:	G
Number of Containers:	1
Type of Container:	NULL
Quantity Type:	NULL
State Code:	135

MSE TECHNOLOGIES , LLC (Continued) **S113001266**

Additional Info:

Year:	2017
Gen EPA ID:	CAD062062435
Shipment Date:	20171120
Creation Date:	7/6/2018 18:30:51
Receipt Date:	20171129
Manifest ID:	014824750JJK
Trans EPA ID:	CAD981377864
Trans Name:	IDR ENVIRONMENTAL SERVICES
Trans 2 EPA ID:	CAD980585293
Trans 2 Name:	INDUSTRIAL WASTE UTILIZATION
TSDF EPA ID:	AZR000501510
Trans Name:	AA SYDCOL LLC DBA SYDCOL
TSDF Alt EPA ID:	Not reported
TSDF Alt Name:	Not reported
Waste Code Description:	135 - Unspecified aqueous solution
RCRA Code:	Not reported
Meth Code:	H141 - Storage, Bulking, And/Or Transfer Off Site--No Treatment/Reovery (H010-H129) Or (H131-H135)
Quantity Tons:	0.693
Waste Quantity:	165
Quantity Unit:	G
Additional Code 1:	Not reported
Additional Code 2:	Not reported
Additional Code 3:	Not reported
Additional Code 4:	Not reported
Additional Code 5:	Not reported
Shipment Date:	20171120
Creation Date:	9/28/2018 18:30:12
Receipt Date:	20171213
Manifest ID:	017798842JJK
Trans EPA ID:	CAD981377864
Trans Name:	IDR ENVIRONMENTAL SERVICES
Trans 2 EPA ID:	CAR000194217
Trans 2 Name:	TEMARRY RECYCLING INC
TSDF EPA ID:	MXC130619001
Trans Name:	RECICLADORA TEMARRY DE MEXICO SA DE CV
TSDF Alt EPA ID:	Not reported
TSDF Alt Name:	Not reported
Waste Code Description:	352 - Other organic solids
RCRA Code:	D001
Meth Code:	H050 - Energy Recovery At This Site--Use As Fuel(Includes On-Site Fuel Blending)
Quantity Tons:	0.15
Waste Quantity:	300
Quantity Unit:	P
Additional Code 1:	Not reported
Additional Code 2:	Not reported
Additional Code 3:	Not reported
Additional Code 4:	Not reported
Additional Code 5:	Not reported
Shipment Date:	20170822
Creation Date:	9/28/2018 18:30:17
Receipt Date:	20170830

MSE TECHNOLOGIES , LLC (Continued) **S113001266**

Manifest ID:	017126893JJK
Trans EPA ID:	CAD981377864
Trans Name:	IDR ENVIRONMENTAL SERVICES
Trans 2 EPA ID:	CAR000194217
Trans 2 Name:	TEMARRY RECYCLING INC
TSDF EPA ID:	MXC130619001
Trans Name:	RECICLADORA TEMARRY DE MEXICO SA DE CV
TSDF Alt EPA ID:	Not reported
TSDF Alt Name:	Not reported
Waste Code Description:	- Not reported
RCRA Code:	F003
Meth Code:	H020 - Solvents Recovery
Quantity Tons:	0.8428
Waste Quantity:	1
Quantity Unit:	Y
Additional Code 1:	D035
Additional Code 2:	D001
Additional Code 3:	Not reported
Additional Code 4:	Not reported
Additional Code 5:	Not reported
Shipment Date:	20170822
Creation Date:	9/28/2018 18:30:17
Receipt Date:	20170830
Manifest ID:	017126893JJK
Trans EPA ID:	CAD981377864
Trans Name:	IDR ENVIRONMENTAL SERVICES
Trans 2 EPA ID:	CAR000194217
Trans 2 Name:	TEMARRY RECYCLING INC
TSDF EPA ID:	MXC130619001
Trans Name:	RECICLADORA TEMARRY DE MEXICO SA DE CV
TSDF Alt EPA ID:	Not reported
TSDF Alt Name:	Not reported
Waste Code Description:	352 - Other organic solids
RCRA Code:	D001
Meth Code:	H050 - Energy Recovery At This Site--Use As Fuel(Includes On-Site Fuel Blending)
Quantity Tons:	0.8428
Waste Quantity:	1
Quantity Unit:	Y
Additional Code 1:	Not reported
Additional Code 2:	Not reported
Additional Code 3:	Not reported
Additional Code 4:	Not reported
Additional Code 5:	Not reported
Shipment Date:	20170822
Creation Date:	5/30/2018 18:34:06
Receipt Date:	20170905
Manifest ID:	017126844JJK
Trans EPA ID:	CAD981377864
Trans Name:	IDR ENVIROMENTAL SERVICES
Trans 2 EPA ID:	Not reported
Trans 2 Name:	Not reported
TSDF EPA ID:	CAD044429835
Trans Name:	CLEAN HARBORS WILMINGTON LLC
TSDF Alt EPA ID:	Not reported

MSE TECHNOLOGIES , LLC (Continued) **S113001266**

TSDF Alt Name:	Not reported
Waste Code Description:	122 - Alkaline solution without metals (pH > 12.5
RCRA Code:	D002
Meth Code:	H141 - Storage, Bulking, And/Or Transfer Off Site--No Treatment/Reovery (H010-H129) Or (H131-H135)
Quantity Tons:	0.02085
Waste Quantity:	5
Quantity Unit:	G
Additional Code 1:	Not reported
Additional Code 2:	Not reported
Additional Code 3:	Not reported
Additional Code 4:	Not reported
Additional Code 5:	Not reported
Shipment Date:	20170822
Creation Date:	5/30/2018 18:34:06
Receipt Date:	20170905
Manifest ID:	017126844JJK
Trans EPA ID:	CAD981377864
Trans Name:	IDR ENVIROMENTAL SERVICES
Trans 2 EPA ID:	Not reported
Trans 2 Name:	Not reported
TSDF EPA ID:	CAD044429835
Trans Name:	CLEAN HARBORS WILMINGTON LLC
TSDF Alt EPA ID:	Not reported
TSDF Alt Name:	Not reported
Waste Code Description:	122 - Alkaline solution without metals (pH > 12.5
RCRA Code:	D002
Meth Code:	H141 - Storage, Bulking, And/Or Transfer Off Site--No Treatment/Reovery (H010-H129) Or (H131-H135)
Quantity Tons:	0.02085
Waste Quantity:	5
Quantity Unit:	G
Additional Code 1:	Not reported
Additional Code 2:	Not reported
Additional Code 3:	Not reported
Additional Code 4:	Not reported
Additional Code 5:	Not reported
Shipment Date:	20170822
Creation Date:	7/21/2018 18:30:10
Receipt Date:	20170903
Manifest ID:	017126894JJK
Trans EPA ID:	CAD981377864
Trans Name:	IDR ENVIRONMENTAL SERVICES
Trans 2 EPA ID:	CAD980585293
Trans 2 Name:	INDUSTRIAL WASTE UTILIZATION
TSDF EPA ID:	AZR000501510
Trans Name:	AA SYDCOL LLC DBA SYDCOL
TSDF Alt EPA ID:	Not reported
TSDF Alt Name:	Not reported
Waste Code Description:	135 - Unspecified aqueous solution
RCRA Code:	Not reported
Meth Code:	H141 - Storage, Bulking, And/Or Transfer Off Site--No Treatment/Reovery (H010-H129) Or (H131-H135)
Quantity Tons:	0.924
Waste Quantity:	220

MSE TECHNOLOGIES , LLC (Continued) **S113001266**

Quantity Unit:	G
Additional Code 1:	Not reported
Additional Code 2:	Not reported
Additional Code 3:	Not reported
Additional Code 4:	Not reported
Additional Code 5:	Not reported
Shipment Date:	20170504
Creation Date:	7/25/2018 18:30:29
Receipt Date:	20170516
Manifest ID:	017119366JJK
Trans EPA ID:	CAD981377864
Trans Name:	IDR ENVIRONMENTAL SERVICES
Trans 2 EPA ID:	CAR000163824
Trans 2 Name:	TRIMSA USA
TSDF EPA ID:	MXC130619001
Trans Name:	RECICLADORA TEMARRY DE MEXICO SA DE CV
TSDF Alt EPA ID:	Not reported
TSDF Alt Name:	Not reported
Waste Code Description:	352 - Other organic solids
RCRA Code:	D001
Meth Code:	H050 - Energy Recovery At This Site--Use As Fuel(Includes On-Site Fuel Blending)
Quantity Tons:	0.15
Waste Quantity:	300
Quantity Unit:	P
Additional Code 1:	Not reported
Additional Code 2:	Not reported
Additional Code 3:	Not reported
Additional Code 4:	Not reported
Additional Code 5:	Not reported
Shipment Date:	20170504
Creation Date:	5/1/2019 8:36:22
Receipt Date:	20170517
Manifest ID:	017119365JJK
Trans EPA ID:	CAD981377864
Trans Name:	IDR ENVIRONMENTAL SERVICES
Trans 2 EPA ID:	CAD980585293
Trans 2 Name:	INDUSTRIAL WASTE UTILIZATION
TSDF EPA ID:	AZR000501510
Trans Name:	AA SYDCOL LLC DBA SYDCOL
TSDF Alt EPA ID:	Not reported
TSDF Alt Name:	Not reported
Waste Code Description:	135 - Unspecified aqueous solution
RCRA Code:	Not reported
Meth Code:	H141 - Storage, Bulking, And/Or Transfer Off Site--No Treatment/Reovery (H010-H129) Or (H131-H135)
Quantity Tons:	0.231
Waste Quantity:	55
Quantity Unit:	G
Additional Code 1:	Not reported
Additional Code 2:	Not reported
Additional Code 3:	Not reported
Additional Code 4:	Not reported
Additional Code 5:	Not reported

MSE TECHNOLOGIES , LLC (Continued) **S113001266**

Shipment Date:	20170131
Creation Date:	5/9/2018 18:32:07
Receipt Date:	20170213
Manifest ID:	016089908JJK
Trans EPA ID:	CAD981377864
Trans Name:	IDR ENVIRONMENTAL SERVICES
Trans 2 EPA ID:	CAR000194217
Trans 2 Name:	TEMARRY RECYCLING
TSDF EPA ID:	MXC130619001
Trans Name:	RECICLADORA TEMARRY DE MEXICO SA DE CV
TSDF Alt EPA ID:	Not reported
TSDF Alt Name:	Not reported
Waste Code Description:	331 - Off-specification, aged, or surplus organics
RCRA Code:	D035
Meth Code:	H020 - Solvents Recovery
Quantity Tons:	0.01
Waste Quantity:	20
Quantity Unit:	P
Additional Code 1:	D001
Additional Code 2:	Not reported
Additional Code 3:	Not reported
Additional Code 4:	Not reported
Additional Code 5:	Not reported

Additional Info:

Year:	2016
Gen EPA ID:	CAD062062435

Shipment Date:	20151019
Creation Date:	5/4/2016 22:15:42
Receipt Date:	20151030
Manifest ID:	014824753JJK
Trans EPA ID:	CAD981377864
Trans Name:	IDR ENVIRONMENTAL SERVICES
Trans 2 EPA ID:	CAR000194217
Trans 2 Name:	TEMARRY RECYCLING INC
TSDF EPA ID:	MXC130619001
Trans Name:	RECICLADORA TEMARRY DE MEXICO SA DE CV
TSDF Alt EPA ID:	Not reported
TSDF Alt Name:	Not reported
Waste Code Description:	331 - Off-specification, aged, or surplus organics
RCRA Code:	D035
Meth Code:	H020 - Solvents Recovery
Quantity Tons:	0.175
Waste Quantity:	350
Quantity Unit:	P
Additional Code 1:	D001
Additional Code 2:	Not reported
Additional Code 3:	Not reported
Additional Code 4:	Not reported
Additional Code 5:	Not reported

Shipment Date:	20151019
Creation Date:	5/4/2016 22:15:42
Receipt Date:	20151102
Manifest ID:	014824751JJK
Trans EPA ID:	CAD981377864

MSE TECHNOLOGIES , LLC (Continued) **S113001266**

Trans Name:	IDR ENVIRONMENTAL SERVICES
Trans 2 EPA ID:	CAD980585293
Trans 2 Name:	INDUSTRIAL WASTE UTILIZATION
TSDF EPA ID:	AZR000501510
Trans Name:	AA SYDCOL LLC DBA SYDCOL
TSDF Alt EPA ID:	Not reported
TSDF Alt Name:	Not reported
Waste Code Description:	135 - Unspecified aqueous solution
RCRA Code:	Not reported
Meth Code:	H141 - Storage, Bulking, And/Or Transfer Off Site--No Treatment/Reovery (H010-H129) Or (H131-H135)
Quantity Tons:	0.175
Waste Quantity:	350
Quantity Unit:	P
Additional Code 1:	Not reported
Additional Code 2:	Not reported
Additional Code 3:	Not reported
Additional Code 4:	Not reported
Additional Code 5:	Not reported
Shipment Date:	20151019
Creation Date:	5/4/2016 22:15:42
Receipt Date:	20151102
Manifest ID:	014824751JJK
Trans EPA ID:	CAD981377864
Trans Name:	IDR ENVIRONMENTAL SERVICES
Trans 2 EPA ID:	CAD980585293
Trans 2 Name:	INDUSTRIAL WASTE UTILIZATION
TSDF EPA ID:	AZR000501510
Trans Name:	AA SYDCOL LLC DBA SYDCOL
TSDF Alt EPA ID:	Not reported
TSDF Alt Name:	Not reported
Waste Code Description:	135 - Unspecified aqueous solution
RCRA Code:	Not reported
Meth Code:	H141 - Storage, Bulking, And/Or Transfer Off Site--No Treatment/Reovery (H010-H129) Or (H131-H135)
Quantity Tons:	0.924
Waste Quantity:	220
Quantity Unit:	G
Additional Code 1:	Not reported
Additional Code 2:	Not reported
Additional Code 3:	Not reported
Additional Code 4:	Not reported
Additional Code 5:	Not reported
Shipment Date:	20151019
Creation Date:	5/4/2016 22:15:42
Receipt Date:	20151030
Manifest ID:	014824753JJK
Trans EPA ID:	CAD981377864
Trans Name:	IDR ENVIRONMENTAL SERVICES
Trans 2 EPA ID:	CAR000194217
Trans 2 Name:	TEMARRY RECYCLING INC
TSDF EPA ID:	MXC130619001
Trans Name:	RECICLADORA TEMARRY DE MEXICO SA DE CV
TSDF Alt EPA ID:	Not reported
TSDF Alt Name:	Not reported

MSE TECHNOLOGIES , LLC (Continued) **S113001266**

Waste Code Description:	352 - Other organic solids
RCRA Code:	D001
Meth Code:	H050 - Energy Recovery At This Site--Use As Fuel(Includes On-Site Fuel Blending)
Quantity Tons:	0.8428
Waste Quantity:	1
Quantity Unit:	Y
Additional Code 1:	Not reported
Additional Code 2:	Not reported
Additional Code 3:	Not reported
Additional Code 4:	Not reported
Additional Code 5:	Not reported
Shipment Date:	20150820
Creation Date:	2/11/2016 22:15:11
Receipt Date:	20150901
Manifest ID:	009651936JJK
Trans EPA ID:	CAD981377864
Trans Name:	IDR ENVIROMENTAL SERVICES
Trans 2 EPA ID:	CAD980585293
Trans 2 Name:	INDUSTRIAL WASTE UTILIZATION
TSDF EPA ID:	AZR000501510
Trans Name:	AA SYDCOL LLC DBA SYDCOL
TSDF Alt EPA ID:	Not reported
TSDF Alt Name:	Not reported
Waste Code Description:	135 - Unspecified aqueous solution
RCRA Code:	Not reported
Meth Code:	H141 - Storage, Bulking, And/Or Transfer Off Site--No Treatment/Reovery (H010-H129) Or (H131-H135)
Quantity Tons:	0.462
Waste Quantity:	110
Quantity Unit:	G
Additional Code 1:	Not reported
Additional Code 2:	Not reported
Additional Code 3:	Not reported
Additional Code 4:	Not reported
Additional Code 5:	Not reported
Shipment Date:	20150820
Creation Date:	2/8/2016 22:17:41
Receipt Date:	20150903
Manifest ID:	014824587JJK
Trans EPA ID:	CAD981377864
Trans Name:	IDR ENVIRONMENTAL SERVICES
Trans 2 EPA ID:	CAR000194217
Trans 2 Name:	TEMARRY RECYCLING INC
TSDF EPA ID:	MXC130619001
Trans Name:	TEMARRY RECYCLING INC
TSDF Alt EPA ID:	Not reported
TSDF Alt Name:	Not reported
Waste Code Description:	352 - Other organic solids
RCRA Code:	D001
Meth Code:	H050 - Energy Recovery At This Site--Use As Fuel(Includes On-Site Fuel Blending)
Quantity Tons:	0.00417
Waste Quantity:	1
Quantity Unit:	G

MSE TECHNOLOGIES , LLC (Continued) **S113001266**

Additional Code 1:	Not reported
Additional Code 2:	Not reported
Additional Code 3:	Not reported
Additional Code 4:	Not reported
Additional Code 5:	Not reported
Shipment Date:	20150521
Creation Date:	11/9/2015 22:15:07
Receipt Date:	20150605
Manifest ID:	013737260JJK
Trans EPA ID:	CAD981377864
Trans Name:	IDR ENVIRONMENTAL SERVICES
Trans 2 EPA ID:	CAD980585293
Trans 2 Name:	INDUSTRIAL WASTE UTILIZATION
TSDF EPA ID:	AZR000501510
Trans Name:	AA SYDCOL LLC DBA SYDCOL
TSDF Alt EPA ID:	Not reported
TSDF Alt Name:	Not reported
Waste Code Description:	135 - Unspecified aqueous solution
RCRA Code:	Not reported
Meth Code:	H141 - Storage, Bulking, And/Or Transfer Off Site--No Treatment/Reovery (H010-H129) Or (H131-H135)
Quantity Tons:	0.693
Waste Quantity:	165
Quantity Unit:	G
Additional Code 1:	Not reported
Additional Code 2:	Not reported
Additional Code 3:	Not reported
Additional Code 4:	Not reported
Additional Code 5:	Not reported
Shipment Date:	20150521
Creation Date:	11/25/2015 22:15:37
Receipt Date:	20150611
Manifest ID:	013737259JJK
Trans EPA ID:	CAD981377864
Trans Name:	IDR ENVIRONMENTAL SERVICES
Trans 2 EPA ID:	CAR000194217
Trans 2 Name:	TEMARRY RECYCLING INC
TSDF EPA ID:	MXC130619001
Trans Name:	TEMARRY RECYCLING INC
TSDF Alt EPA ID:	Not reported
TSDF Alt Name:	Not reported
Waste Code Description:	352 - Other organic solids
RCRA Code:	D001
Meth Code:	H050 - Energy Recovery At This Site--Use As Fuel(Includes On-Site Fuel Blending)
Quantity Tons:	0.8428
Waste Quantity:	1
Quantity Unit:	Y
Additional Code 1:	Not reported
Additional Code 2:	Not reported
Additional Code 3:	Not reported
Additional Code 4:	Not reported
Additional Code 5:	Not reported
Shipment Date:	20150521

MSE TECHNOLOGIES , LLC (Continued) **S113001266**

Creation Date:	11/25/2015 22:15:37
Receipt Date:	20150611
Manifest ID:	013737259JJK
Trans EPA ID:	CAD981377864
Trans Name:	IDR ENVIRONMENTAL SERVICES
Trans 2 EPA ID:	CAR000194217
Trans 2 Name:	TEMARRY RECYCLING INC
TSDF EPA ID:	MXC130619001
Trans Name:	TEMARRY RECYCLING INC
TSDF Alt EPA ID:	Not reported
TSDF Alt Name:	Not reported
Waste Code Description:	214 - Unspecified solvent mixture
RCRA Code:	D001
Meth Code:	H020 - Solvents Recovery
Quantity Tons:	0.1
Waste Quantity:	200
Quantity Unit:	P
Additional Code 1:	Not reported
Additional Code 2:	Not reported
Additional Code 3:	Not reported
Additional Code 4:	Not reported
Additional Code 5:	Not reported

Shipment Date:	20150211
Creation Date:	11/9/2015 22:15:17
Receipt Date:	20150223
Manifest ID:	013736891JJK
Trans EPA ID:	CAD981377864
Trans Name:	IDR ENVIRONMENTAL SERVICES
Trans 2 EPA ID:	CAR000163824
Trans 2 Name:	TRIMSA USA INC
TSDF EPA ID:	MXC130619001
Trans Name:	RECICLADORA TEMARRY DE MEXICO SA DE CV
TSDF Alt EPA ID:	Not reported
TSDF Alt Name:	Not reported
Waste Code Description:	214 - Unspecified solvent mixture
RCRA Code:	D001
Meth Code:	H050 - Energy Recovery At This Site--Use As Fuel(Includes On-Site Fuel Blending)
Quantity Tons:	0.15
Waste Quantity:	300
Quantity Unit:	P
Additional Code 1:	Not reported
Additional Code 2:	Not reported
Additional Code 3:	Not reported
Additional Code 4:	Not reported
Additional Code 5:	Not reported

Additional Info:

Year:	2015
Gen EPA ID:	CAD062062435

Shipment Date:	20151019
Creation Date:	5/4/2016 22:15:42
Receipt Date:	20151030
Manifest ID:	014824753JJK
Trans EPA ID:	CAD981377864

MSE TECHNOLOGIES , LLC (Continued) **S113001266**

Trans Name:	IDR ENVIRONMENTAL SERVICES
Trans 2 EPA ID:	CAR000194217
Trans 2 Name:	TEMARRY RECYCLING INC
TSDF EPA ID:	MXC130619001
Trans Name:	RECICLADORA TEMARRY DE MEXICO SA DE CV
TSDF Alt EPA ID:	Not reported
TSDF Alt Name:	Not reported
Waste Code Description:	331 - Off-specification, aged, or surplus organics
RCRA Code:	D035
Meth Code:	H020 - Solvents Recovery
Quantity Tons:	0.175
Waste Quantity:	350
Quantity Unit:	P
Additional Code 1:	D001
Additional Code 2:	Not reported
Additional Code 3:	Not reported
Additional Code 4:	Not reported
Additional Code 5:	Not reported

Shipment Date:	20151019
Creation Date:	5/4/2016 22:15:42
Receipt Date:	20151102
Manifest ID:	014824751JJK
Trans EPA ID:	CAD981377864
Trans Name:	IDR ENVIRONMENTAL SERVICES
Trans 2 EPA ID:	CAD980585293
Trans 2 Name:	INDUSTRIAL WASTE UTILIZATION
TSDF EPA ID:	AZR000501510
Trans Name:	AA SYDCOL LLC DBA SYDCOL
TSDF Alt EPA ID:	Not reported
TSDF Alt Name:	Not reported
Waste Code Description:	135 - Unspecified aqueous solution
RCRA Code:	Not reported
Meth Code:	H141 - Storage, Bulking, And/Or Transfer Off Site--No Treatment/Reovery (H010-H129) Or (H131-H135)
Quantity Tons:	0.175
Waste Quantity:	350
Quantity Unit:	P
Additional Code 1:	Not reported
Additional Code 2:	Not reported
Additional Code 3:	Not reported
Additional Code 4:	Not reported
Additional Code 5:	Not reported

Shipment Date:	20151019
Creation Date:	5/4/2016 22:15:42
Receipt Date:	20151102
Manifest ID:	014824751JJK
Trans EPA ID:	CAD981377864
Trans Name:	IDR ENVIRONMENTAL SERVICES
Trans 2 EPA ID:	CAD980585293
Trans 2 Name:	INDUSTRIAL WASTE UTILIZATION
TSDF EPA ID:	AZR000501510
Trans Name:	AA SYDCOL LLC DBA SYDCOL
TSDF Alt EPA ID:	Not reported
TSDF Alt Name:	Not reported
Waste Code Description:	135 - Unspecified aqueous solution

MSE TECHNOLOGIES , LLC (Continued) **S113001266**

RCRA Code:	Not reported
Meth Code:	H141 - Storage, Bulking, And/Or Transfer Off Site--No Treatment/Reovery (H010-H129) Or (H131-H135)
Quantity Tons:	0.924
Waste Quantity:	220
Quantity Unit:	G
Additional Code 1:	Not reported
Additional Code 2:	Not reported
Additional Code 3:	Not reported
Additional Code 4:	Not reported
Additional Code 5:	Not reported
Shipment Date:	20151019
Creation Date:	5/4/2016 22:15:42
Receipt Date:	20151030
Manifest ID:	014824753JJK
Trans EPA ID:	CAD981377864
Trans Name:	IDR ENVIRONMENTAL SERVICES
Trans 2 EPA ID:	CAR000194217
Trans 2 Name:	TEMARRY RECYCLING INC
TSDF EPA ID:	MXC130619001
Trans Name:	RECICLADORA TEMARRY DE MEXICO SA DE CV
TSDF Alt EPA ID:	Not reported
TSDF Alt Name:	Not reported
Waste Code Description:	352 - Other organic solids
RCRA Code:	D001
Meth Code:	H050 - Energy Recovery At This Site--Use As Fuel(Includes On-Site Fuel Blending)
Quantity Tons:	0.8428
Waste Quantity:	1
Quantity Unit:	Y
Additional Code 1:	Not reported
Additional Code 2:	Not reported
Additional Code 3:	Not reported
Additional Code 4:	Not reported
Additional Code 5:	Not reported
Shipment Date:	20150820
Creation Date:	2/8/2016 22:17:41
Receipt Date:	20150903
Manifest ID:	014824587JJK
Trans EPA ID:	CAD981377864
Trans Name:	IDR ENVIRONMENTAL SERVICES
Trans 2 EPA ID:	CAR000194217
Trans 2 Name:	TEMARRY RECYCLING INC
TSDF EPA ID:	MXC130619001
Trans Name:	TEMARRY RECYCLING INC
TSDF Alt EPA ID:	Not reported
TSDF Alt Name:	Not reported
Waste Code Description:	352 - Other organic solids
RCRA Code:	D001
Meth Code:	H050 - Energy Recovery At This Site--Use As Fuel(Includes On-Site Fuel Blending)
Quantity Tons:	0.00417
Waste Quantity:	1
Quantity Unit:	G
Additional Code 1:	Not reported

MSE TECHNOLOGIES , LLC (Continued) **S113001266**

Additional Code 2:	Not reported
Additional Code 3:	Not reported
Additional Code 4:	Not reported
Additional Code 5:	Not reported
Shipment Date:	20150820
Creation Date:	2/11/2016 22:15:11
Receipt Date:	20150901
Manifest ID:	009651936JJK
Trans EPA ID:	CAD981377864
Trans Name:	IDR ENVIROMENTAL SERVICES
Trans 2 EPA ID:	CAD980585293
Trans 2 Name:	INDUSTRIAL WASTE UTILIZATION
TSDF EPA ID:	AZR000501510
Trans Name:	AA SYDCOL LLC DBA SYDCOL
TSDF Alt EPA ID:	Not reported
TSDF Alt Name:	Not reported
Waste Code Description:	135 - Unspecified aqueous solution
RCRA Code:	Not reported
Meth Code:	H141 - Storage, Bulking, And/Or Transfer Off Site--No Treatment/Reovery (H010-H129) Or (H131-H135)
Quantity Tons:	0.462
Waste Quantity:	110
Quantity Unit:	G
Additional Code 1:	Not reported
Additional Code 2:	Not reported
Additional Code 3:	Not reported
Additional Code 4:	Not reported
Additional Code 5:	Not reported
Shipment Date:	20150521
Creation Date:	11/9/2015 22:15:07
Receipt Date:	20150605
Manifest ID:	013737260JJK
Trans EPA ID:	CAD981377864
Trans Name:	IDR ENVIRONMENTAL SERVICES
Trans 2 EPA ID:	CAD980585293
Trans 2 Name:	INDUSTRIAL WASTE UTILIZATION
TSDF EPA ID:	AZR000501510
Trans Name:	AA SYDCOL LLC DBA SYDCOL
TSDF Alt EPA ID:	Not reported
TSDF Alt Name:	Not reported
Waste Code Description:	135 - Unspecified aqueous solution
RCRA Code:	Not reported
Meth Code:	H141 - Storage, Bulking, And/Or Transfer Off Site--No Treatment/Reovery (H010-H129) Or (H131-H135)
Quantity Tons:	0.693
Waste Quantity:	165
Quantity Unit:	G
Additional Code 1:	Not reported
Additional Code 2:	Not reported
Additional Code 3:	Not reported
Additional Code 4:	Not reported
Additional Code 5:	Not reported
Shipment Date:	20150521
Creation Date:	11/25/2015 22:15:37

MSE TECHNOLOGIES , LLC (Continued) **S113001266**

Receipt Date:	20150611
Manifest ID:	013737259JJK
Trans EPA ID:	CAD981377864
Trans Name:	IDR ENVIRONMENTAL SERVICES
Trans 2 EPA ID:	CAR000194217
Trans 2 Name:	TEMARRY RECYCLING INC
TSDF EPA ID:	MXC130619001
Trans Name:	TEMARRY RECYCLING INC
TSDF Alt EPA ID:	Not reported
TSDF Alt Name:	Not reported
Waste Code Description:	214 - Unspecified solvent mixture
RCRA Code:	D001
Meth Code:	H020 - Solvents Recovery
Quantity Tons:	0.1
Waste Quantity:	200
Quantity Unit:	P
Additional Code 1:	Not reported
Additional Code 2:	Not reported
Additional Code 3:	Not reported
Additional Code 4:	Not reported
Additional Code 5:	Not reported

Shipment Date:	20150521
Creation Date:	11/25/2015 22:15:37
Receipt Date:	20150611
Manifest ID:	013737259JJK
Trans EPA ID:	CAD981377864
Trans Name:	IDR ENVIRONMENTAL SERVICES
Trans 2 EPA ID:	CAR000194217
Trans 2 Name:	TEMARRY RECYCLING INC
TSDF EPA ID:	MXC130619001
Trans Name:	TEMARRY RECYCLING INC
TSDF Alt EPA ID:	Not reported
TSDF Alt Name:	Not reported
Waste Code Description:	352 - Other organic solids
RCRA Code:	D001
Meth Code:	H050 - Energy Recovery At This Site--Use As Fuel(Includes On-Site Fuel Blending)
Quantity Tons:	0.8428
Waste Quantity:	1
Quantity Unit:	Y
Additional Code 1:	Not reported
Additional Code 2:	Not reported
Additional Code 3:	Not reported
Additional Code 4:	Not reported
Additional Code 5:	Not reported

Shipment Date:	20150211
Creation Date:	11/9/2015 22:15:17
Receipt Date:	20150223
Manifest ID:	013736891JJK
Trans EPA ID:	CAD981377864
Trans Name:	IDR ENVIRONMENTAL SERVICES
Trans 2 EPA ID:	CAR000163824
Trans 2 Name:	TRIMSA USA INC
TSDF EPA ID:	MXC130619001
Trans Name:	RECICLADORA TEMARRY DE MEXICO SA DE CV

MSE TECHNOLOGIES , LLC (Continued) **S113001266**

TSDF Alt EPA ID: Not reported
TSDF Alt Name: Not reported
Waste Code Description: 214 - Unspecified solvent mixture
RCRA Code: D001
Meth Code: H050 - Energy Recovery At This Site--Use As Fuel(Includes On-Site Fuel Blending)
Quantity Tons: 0.15
Waste Quantity: 300
Quantity Unit: P
Additional Code 1: Not reported
Additional Code 2: Not reported
Additional Code 3: Not reported
Additional Code 4: Not reported
Additional Code 5: Not reported

Additional Info:
Year: 2014
Gen EPA ID: CAD062062435

Shipment Date: 20141203
Creation Date: 5/8/2015 22:15:06
Receipt Date: 20141217
Manifest ID: 013736692JJK
Trans EPA ID: CAD981377864
Trans Name: IDR ENVIRONMENTAL SERVICES
Trans 2 EPA ID: CAR000163824
Trans 2 Name: TRIMSA USA INC
TSDF EPA ID: MXC130619001
Trans Name: RECICLADORA TEMARRY DE MEXICO SA DE CV
TSDF Alt EPA ID: Not reported
TSDF Alt Name: Not reported
Waste Code Description: 214 - Unspecified solvent mixture
RCRA Code: D001
Meth Code: H050 - Energy Recovery At This Site--Use As Fuel(Includes On-Site Fuel Blending)
Quantity Tons: 0.8428
Waste Quantity: 1
Quantity Unit: Y
Additional Code 1: Not reported
Additional Code 2: Not reported
Additional Code 3: Not reported
Additional Code 4: Not reported
Additional Code 5: Not reported

Shipment Date: 20141203
Creation Date: 5/8/2015 22:15:06
Receipt Date: 20141217
Manifest ID: 013736692JJK
Trans EPA ID: CAD981377864
Trans Name: IDR ENVIRONMENTAL SERVICES
Trans 2 EPA ID: CAR000163824
Trans 2 Name: TRIMSA USA INC
TSDF EPA ID: MXC130619001
Trans Name: RECICLADORA TEMARRY DE MEXICO SA DE CV
TSDF Alt EPA ID: Not reported
TSDF Alt Name: Not reported
Waste Code Description: 214 - Unspecified solvent mixture

MSE TECHNOLOGIES , LLC (Continued) **S113001266**

RCRA Code:	F003
Meth Code:	H020 - Solvents Recovery
Quantity Tons:	0.198
Waste Quantity:	55
Quantity Unit:	G
Additional Code 1:	D001
Additional Code 2:	Not reported
Additional Code 3:	Not reported
Additional Code 4:	Not reported
Additional Code 5:	Not reported
Shipment Date:	20141029
Creation Date:	3/31/2015 22:15:12
Receipt Date:	20141118
Manifest ID:	013736585JJK
Trans EPA ID:	CAD981377864
Trans Name:	IDR ENVIRONMENTAL SERVICES
Trans 2 EPA ID:	CAR000163824
Trans 2 Name:	TRIMSA USA INC
TSDF EPA ID:	MXC130619001
Trans Name:	RECICLADORA TEMARRY DE MEXICO SA DE CV
TSDF Alt EPA ID:	Not reported
TSDF Alt Name:	Not reported
Waste Code Description:	221 - Waste oil and mixed oil
RCRA Code:	Not reported
Meth Code:	H020 - Solvents Recovery
Quantity Tons:	0.209
Waste Quantity:	55
Quantity Unit:	G
Additional Code 1:	Not reported
Additional Code 2:	Not reported
Additional Code 3:	Not reported
Additional Code 4:	Not reported
Additional Code 5:	Not reported
Shipment Date:	20141029
Creation Date:	3/31/2015 22:15:12
Receipt Date:	20141106
Manifest ID:	013736586JJK
Trans EPA ID:	CAD981377864
Trans Name:	IDR ENVIRONMENTAL SERVICES
Trans 2 EPA ID:	CAD980585293
Trans 2 Name:	INDUSTRIAL WASTE UTILIZATION
TSDF EPA ID:	AZR000501510
Trans Name:	AA SYDCOL LLC DBA SYDCOL
TSDF Alt EPA ID:	Not reported
TSDF Alt Name:	Not reported
Waste Code Description:	135 - Unspecified aqueous solution
RCRA Code:	Not reported
Meth Code:	H141 - Storage, Bulking, And/Or Transfer Off Site--No Treatment/Reovery (H010-H129) Or (H131-H135)
Quantity Tons:	0.231
Waste Quantity:	55
Quantity Unit:	G
Additional Code 1:	Not reported
Additional Code 2:	Not reported
Additional Code 3:	Not reported

MSE TECHNOLOGIES , LLC (Continued) **S113001266**

Additional Code 4:	Not reported
Additional Code 5:	Not reported
Shipment Date:	20141002
Creation Date:	6/24/2015 22:15:21
Receipt Date:	20141016
Manifest ID:	012529463JJK
Trans EPA ID:	CAD981377864
Trans Name:	IDR ENVIRONMENTAL SERVICES
Trans 2 EPA ID:	CAR000194217
Trans 2 Name:	TEMARRY TRANSPORT
TSDF EPA ID:	MXC130619001
Trans Name:	RECICLADORA TEMARRY DE MEXICO SA DE CV
TSDF Alt EPA ID:	Not reported
TSDF Alt Name:	Not reported
Waste Code Description:	214 - Unspecified solvent mixture
RCRA Code:	D001
Meth Code:	H050 - Energy Recovery At This Site--Use As Fuel(Includes On-Site Fuel Blending)
Quantity Tons:	0.15
Waste Quantity:	300
Quantity Unit:	P
Additional Code 1:	Not reported
Additional Code 2:	Not reported
Additional Code 3:	Not reported
Additional Code 4:	Not reported
Additional Code 5:	Not reported
Shipment Date:	20140722
Creation Date:	10/19/2014 22:15:07
Receipt Date:	20140725
Manifest ID:	012529202JJK
Trans EPA ID:	CAD981377864
Trans Name:	IDR ENVIRONMENTAL SERVICES
Trans 2 EPA ID:	CAR000163824
Trans 2 Name:	TRIMSA USA INC
TSDF EPA ID:	MXC130619001
Trans Name:	RECICLADORA TEMARRY DE MEXICO SA DE CV
TSDF Alt EPA ID:	Not reported
TSDF Alt Name:	Not reported
Waste Code Description:	214 - Unspecified solvent mixture
RCRA Code:	F003
Meth Code:	H020 - Solvents Recovery
Quantity Tons:	0.594
Waste Quantity:	165
Quantity Unit:	G
Additional Code 1:	D001
Additional Code 2:	Not reported
Additional Code 3:	Not reported
Additional Code 4:	Not reported
Additional Code 5:	Not reported
Shipment Date:	20140604
Creation Date:	11/11/2014 22:15:05
Receipt Date:	20140620
Manifest ID:	012529018JJK
Trans EPA ID:	CAD981377864

MSE TECHNOLOGIES , LLC (Continued) **S113001266**

Trans Name:	IDR ENVIRONMENTAL SERVICES
Trans 2 EPA ID:	CAD980585293
Trans 2 Name:	INDUSTRIAL WASTE UTILIZATION
TSDF EPA ID:	AZR000501510
Trans Name:	AA SYDCOL LLC DBA SYDCOL
TSDF Alt EPA ID:	Not reported
TSDF Alt Name:	Not reported
Waste Code Description:	- Not reported
RCRA Code:	Not reported
Meth Code:	H141 - Storage, Bulking, And/Or Transfer Off Site--No Treatment/Reovery (H010-H129) Or (H131-H135)
Quantity Tons:	0.1
Waste Quantity:	200
Quantity Unit:	P
Additional Code 1:	Not reported
Additional Code 2:	Not reported
Additional Code 3:	Not reported
Additional Code 4:	Not reported
Additional Code 5:	Not reported
Shipment Date:	20140604
Creation Date:	11/11/2014 22:15:05
Receipt Date:	20140620
Manifest ID:	012529018JJK
Trans EPA ID:	CAD981377864
Trans Name:	IDR ENVIRONMENTAL SERVICES
Trans 2 EPA ID:	CAD980585293
Trans 2 Name:	INDUSTRIAL WASTE UTILIZATION
TSDF EPA ID:	AZR000501510
Trans Name:	AA SYDCOL LLC DBA SYDCOL
TSDF Alt EPA ID:	Not reported
TSDF Alt Name:	Not reported
Waste Code Description:	135 - Unspecified aqueous solution
RCRA Code:	Not reported
Meth Code:	H141 - Storage, Bulking, And/Or Transfer Off Site--No Treatment/Reovery (H010-H129) Or (H131-H135)
Quantity Tons:	0.231
Waste Quantity:	55
Quantity Unit:	G
Additional Code 1:	Not reported
Additional Code 2:	Not reported
Additional Code 3:	Not reported
Additional Code 4:	Not reported
Additional Code 5:	Not reported
Shipment Date:	20140604
Creation Date:	4/15/2015 12:42:12
Receipt Date:	20140620
Manifest ID:	012529017JJK
Trans EPA ID:	CAD981377864
Trans Name:	IDR ENVIRONMENTAL SERVICES
Trans 2 EPA ID:	CAR000163824
Trans 2 Name:	TRIMSA USA
TSDF EPA ID:	MXC130619001
Trans Name:	RECICLADORA TEMARRY DE MEXICO SA DE CV
TSDF Alt EPA ID:	Not reported
TSDF Alt Name:	Not reported

MSE TECHNOLOGIES , LLC (Continued) **S113001266**

Waste Code Description:	214 - Unspecified solvent mixture
RCRA Code:	D001
Meth Code:	H050 - Energy Recovery At This Site--Use As Fuel(Includes On-Site Fuel Blending)
Quantity Tons:	0.8428
Waste Quantity:	1
Quantity Unit:	Y
Additional Code 1:	Not reported
Additional Code 2:	Not reported
Additional Code 3:	Not reported
Additional Code 4:	Not reported
Additional Code 5:	Not reported
Shipment Date:	20140604
Creation Date:	4/15/2015 12:42:12
Receipt Date:	20140620
Manifest ID:	012529017JJK
Trans EPA ID:	CAD981377864
Trans Name:	IDR ENVIRONMENTAL SERVICES
Trans 2 EPA ID:	CAR000163824
Trans 2 Name:	TRIMSA USA
TSDF EPA ID:	MXC130619001
Trans Name:	RECICLADORA TEMARRY DE MEXICO SA DE CV
TSDF Alt EPA ID:	Not reported
TSDF Alt Name:	Not reported
Waste Code Description:	214 - Unspecified solvent mixture
RCRA Code:	F003
Meth Code:	H020 - Solvents Recovery
Quantity Tons:	0.396
Waste Quantity:	110
Quantity Unit:	G
Additional Code 1:	D001
Additional Code 2:	Not reported
Additional Code 3:	Not reported
Additional Code 4:	Not reported
Additional Code 5:	Not reported

Additional Info:

Year:	2013
Gen EPA ID:	CAD062062435
Shipment Date:	20131231
Creation Date:	7/12/2014 22:15:23
Receipt Date:	20140113
Manifest ID:	012528507JJK
Trans EPA ID:	CAD981377864
Trans Name:	IDR ENVIRONMENTAL SERVICES
Trans 2 EPA ID:	CAR000163824
Trans 2 Name:	TRIMSA USA INC
TSDF EPA ID:	MXC130619001
Trans Name:	RECICLADORA TEMARRY DE MEXICO SA DE CV
TSDF Alt EPA ID:	Not reported
TSDF Alt Name:	Not reported
Waste Code Description:	214 - Unspecified solvent mixture
RCRA Code:	F003
Meth Code:	H020 - Solvents Recovery
Quantity Tons:	0.396

MSE TECHNOLOGIES , LLC (Continued) **S113001266**

Waste Quantity:	110
Quantity Unit:	G
Additional Code 1:	D001
Additional Code 2:	Not reported
Additional Code 3:	Not reported
Additional Code 4:	Not reported
Additional Code 5:	Not reported
Shipment Date:	20131107
Creation Date:	4/24/2014 22:15:08
Receipt Date:	20131125
Manifest ID:	009651829JJK
Trans EPA ID:	CAD981377864
Trans Name:	IDR ENVIRONMENTAL SERVICES
Trans 2 EPA ID:	CAD980585293
Trans 2 Name:	INDUSTRIAL WASTE UTILIZATION
TSDF EPA ID:	AZR000501510
Trans Name:	AA SYDCOL LLC
TSDF Alt EPA ID:	Not reported
TSDF Alt Name:	Not reported
Waste Code Description:	352 - Other organic solids
RCRA Code:	Not reported
Meth Code:	H141 - Storage, Bulking, And/Or Transfer Off Site--No Treatment/Reovery (H010-H129) Or (H131-H135)
Quantity Tons:	0.1
Waste Quantity:	200
Quantity Unit:	P
Additional Code 1:	Not reported
Additional Code 2:	Not reported
Additional Code 3:	Not reported
Additional Code 4:	Not reported
Additional Code 5:	Not reported
Shipment Date:	20131107
Creation Date:	12/27/2013 22:15:22
Receipt Date:	20131115
Manifest ID:	009651830JJK
Trans EPA ID:	CAD981377864
Trans Name:	IDR ENVIRONMENTAL SERVICES
Trans 2 EPA ID:	Not reported
Trans 2 Name:	Not reported
TSDF EPA ID:	CAD028409019
Trans Name:	CROSBY & OVERTON PLANT #1
TSDF Alt EPA ID:	Not reported
TSDF Alt Name:	Not reported
Waste Code Description:	551 - Laboratory waste chemicals 561 Detergent and soap
RCRA Code:	D002
Meth Code:	H141 - Storage, Bulking, And/Or Transfer Off Site--No Treatment/Reovery (H010-H129) Or (H131-H135)
Quantity Tons:	0.005
Waste Quantity:	10
Quantity Unit:	P
Additional Code 1:	Not reported
Additional Code 2:	Not reported
Additional Code 3:	Not reported
Additional Code 4:	Not reported
Additional Code 5:	Not reported

MSE TECHNOLOGIES , LLC (Continued) **S113001266**

Shipment Date:	20131107
Creation Date:	12/27/2013 22:15:22
Receipt Date:	20131115
Manifest ID:	009651830JJK
Trans EPA ID:	CAD981377864
Trans Name:	IDR ENVIRONMENTAL SERVICES
Trans 2 EPA ID:	Not reported
Trans 2 Name:	Not reported
TSDF EPA ID:	CAD028409019
Trans Name:	CROSBY & OVERTON PLANT #1
TSDF Alt EPA ID:	Not reported
TSDF Alt Name:	Not reported
Waste Code Description:	551 - Laboratory waste chemicals 561 Detergent and soap
RCRA Code:	D002
Meth Code:	H141 - Storage, Bulking, And/Or Transfer Off Site--No Treatment/Reovery (H010-H129) Or (H131-H135)
Quantity Tons:	0.01
Waste Quantity:	20
Quantity Unit:	P
Additional Code 1:	Not reported
Additional Code 2:	Not reported
Additional Code 3:	Not reported
Additional Code 4:	Not reported
Additional Code 5:	Not reported

Shipment Date:	20131107
Creation Date:	4/24/2014 22:15:02
Receipt Date:	20131119
Manifest ID:	011253343JJK
Trans EPA ID:	CAD981377864
Trans Name:	IDR ENVIRONMENTAL SERVICES
Trans 2 EPA ID:	Not reported
Trans 2 Name:	Not reported
TSDF EPA ID:	0203PSVI0320
Trans Name:	RECICLADORA TEMARRY DE MEXICO SA DE CV
TSDF Alt EPA ID:	Not reported
TSDF Alt Name:	Not reported
Waste Code Description:	331 - Off-specification, aged, or surplus organics
RCRA Code:	D001
Meth Code:	H020 - Solvents Recovery
Quantity Tons:	0.075
Waste Quantity:	150
Quantity Unit:	P
Additional Code 1:	Not reported
Additional Code 2:	Not reported
Additional Code 3:	Not reported
Additional Code 4:	Not reported
Additional Code 5:	Not reported

Shipment Date:	20131016
Creation Date:	3/12/2014 22:15:10
Receipt Date:	20131025
Manifest ID:	011253290JJK
Trans EPA ID:	CAD981377864
Trans Name:	IDR ENVIRONMENTAL SERVICES
Trans 2 EPA ID:	CAR000163824
Trans 2 Name:	TRIMSA USA INC

MSE TECHNOLOGIES , LLC (Continued) **S113001266**

TSDF EPA ID:	02-IV-99-10
Trans Name:	RECICLADORA TEMARRY DE MEXICO SA DE CV
TSDF Alt EPA ID:	Not reported
TSDF Alt Name:	Not reported
Waste Code Description:	214 - Unspecified solvent mixture
RCRA Code:	D001
Meth Code:	H050 - Energy Recovery At This Site--Use As Fuel(Includes On-Site Fuel Blending)
Quantity Tons:	0.8428
Waste Quantity:	1
Quantity Unit:	Y
Additional Code 1:	Not reported
Additional Code 2:	Not reported
Additional Code 3:	Not reported
Additional Code 4:	Not reported
Additional Code 5:	Not reported
Shipment Date:	20131016
Creation Date:	3/12/2014 22:15:10
Receipt Date:	20131025
Manifest ID:	011253290JJK
Trans EPA ID:	CAD981377864
Trans Name:	IDR ENVIRONMENTAL SERVICES
Trans 2 EPA ID:	CAR000163824
Trans 2 Name:	TRIMSA USA INC
TSDF EPA ID:	02-IV-99-10
Trans Name:	RECICLADORA TEMARRY DE MEXICO SA DE CV
TSDF Alt EPA ID:	Not reported
TSDF Alt Name:	Not reported
Waste Code Description:	214 - Unspecified solvent mixture
RCRA Code:	F003
Meth Code:	H020 - Solvents Recovery
Quantity Tons:	0.594
Waste Quantity:	165
Quantity Unit:	G
Additional Code 1:	D001
Additional Code 2:	Not reported
Additional Code 3:	Not reported
Additional Code 4:	Not reported
Additional Code 5:	Not reported
Shipment Date:	20130909
Creation Date:	2/7/2014 22:15:07
Receipt Date:	20130917
Manifest ID:	011253139JJK
Trans EPA ID:	CAD981377864
Trans Name:	IDR ENVIRONMENTAL SERVICES
Trans 2 EPA ID:	CAD980585293
Trans 2 Name:	INDUSTRIAL WASTE UTILIZATION
TSDF EPA ID:	AZR000501510
Trans Name:	AA SYDCOL LLC DBA SYDCOL
TSDF Alt EPA ID:	Not reported
TSDF Alt Name:	Not reported
Waste Code Description:	135 - Unspecified aqueous solution
RCRA Code:	Not reported
Meth Code:	H141 - Storage, Bulking, And/Or Transfer Off Site--No Treatment/Reovery (H010-H129) Or (H131-H135)

MSE TECHNOLOGIES , LLC (Continued) **S113001266**

Quantity Tons:	0.231
Waste Quantity:	55
Quantity Unit:	G
Additional Code 1:	Not reported
Additional Code 2:	Not reported
Additional Code 3:	Not reported
Additional Code 4:	Not reported
Additional Code 5:	Not reported
Shipment Date:	20130909
Creation Date:	1/17/2014 22:15:06
Receipt Date:	20130917
Manifest ID:	011253138JJK
Trans EPA ID:	CAD981377864
Trans Name:	IDR ENVIRONMENTAL SERVICES
Trans 2 EPA ID:	CAR000163824
Trans 2 Name:	TRIMSA USA INC
TSDF EPA ID:	02-IV-99-10
Trans Name:	RECICLADORA TEMARRY DE MEXICO SA DE CV
TSDF Alt EPA ID:	Not reported
TSDF Alt Name:	Not reported
Waste Code Description:	214 - Unspecified solvent mixture
RCRA Code:	F003
Meth Code:	H020 - Solvents Recovery
Quantity Tons:	0.99
Waste Quantity:	275
Quantity Unit:	G
Additional Code 1:	D001
Additional Code 2:	Not reported
Additional Code 3:	Not reported
Additional Code 4:	Not reported
Additional Code 5:	Not reported
Shipment Date:	20130806
Creation Date:	2/12/2014 22:15:06
Receipt Date:	20130816
Manifest ID:	011253036JJK
Trans EPA ID:	CAD981377864
Trans Name:	IDR ENVIRONMENTAL SERVICES
Trans 2 EPA ID:	CAR000163824
Trans 2 Name:	TRIMSA USA INC
TSDF EPA ID:	02-IV-99-10
Trans Name:	RECICLADORA TEMARRY DE MEXICO SA DE CV
TSDF Alt EPA ID:	Not reported
TSDF Alt Name:	Not reported
Waste Code Description:	214 - Unspecified solvent mixture
RCRA Code:	F003
Meth Code:	H020 - Solvents Recovery
Quantity Tons:	0.594
Waste Quantity:	165
Quantity Unit:	G
Additional Code 1:	D001
Additional Code 2:	Not reported
Additional Code 3:	Not reported
Additional Code 4:	Not reported
Additional Code 5:	Not reported

MSE TECHNOLOGIES , LLC (Continued) **S113001266**

Additional Info:

Year:	2012
Gen EPA ID:	CAD062062435
Shipment Date:	20121219
Creation Date:	5/8/2013 22:15:17
Receipt Date:	20121227
Manifest ID:	009651784JJK
Trans EPA ID:	CAD981377864
Trans Name:	IDR ENVIRONMENTAL SERVICES
Trans 2 EPA ID:	CAR000163824
Trans 2 Name:	TRIMSA USA INC
TSDF EPA ID:	02-IV-99-10
Trans Name:	RECICLADORA TEMARRY DE MEXICO SA DE CV
TSDF Alt EPA ID:	Not reported
TSDF Alt Name:	Not reported
Waste Code Description:	214 - Unspecified solvent mixture
RCRA Code:	F003
Meth Code:	H020 - Solvents Recovery
Quantity Tons:	0.792
Waste Quantity:	220
Quantity Unit:	G
Additional Code 1:	D001
Additional Code 2:	Not reported
Additional Code 3:	Not reported
Additional Code 4:	Not reported
Additional Code 5:	Not reported
Shipment Date:	20121203
Creation Date:	5/14/2014 22:14:54
Receipt Date:	20131206
Manifest ID:	011253423JJK
Trans EPA ID:	CAD981377864
Trans Name:	IDR ENVIRONMENTAL SERVICES
Trans 2 EPA ID:	CAR000163824
Trans 2 Name:	TRIMSA USA INC
TSDF EPA ID:	02-IV-99-10
Trans Name:	RECICLADORA TEMARRY DE MEXICO SA DE CV
TSDF Alt EPA ID:	Not reported
TSDF Alt Name:	Not reported
Waste Code Description:	214 - Unspecified solvent mixture
RCRA Code:	F003
Meth Code:	H020 - Solvents Recovery
Quantity Tons:	0.792
Waste Quantity:	220
Quantity Unit:	G
Additional Code 1:	D001
Additional Code 2:	Not reported
Additional Code 3:	Not reported
Additional Code 4:	Not reported
Additional Code 5:	Not reported
Shipment Date:	20121119
Creation Date:	4/2/2013 22:15:07
Receipt Date:	20121116
Manifest ID:	009651689JJK
Trans EPA ID:	CAD981377864

MSE TECHNOLOGIES , LLC (Continued) **S113001266**

Trans Name:	IDR ENVIRONMENTAL SERVICES
Trans 2 EPA ID:	CAR000163824
Trans 2 Name:	TRIMSA USA INC
TSDF EPA ID:	02-IV-99-10
Trans Name:	RECICLADORA TEMARRY DE MEXICO SA DE CV
TSDF Alt EPA ID:	Not reported
TSDF Alt Name:	Not reported
Waste Code Description:	214 - Unspecified solvent mixture
RCRA Code:	F003
Meth Code:	H020 - Solvents Recovery
Quantity Tons:	0.396
Waste Quantity:	110
Quantity Unit:	G
Additional Code 1:	D001
Additional Code 2:	Not reported
Additional Code 3:	Not reported
Additional Code 4:	Not reported
Additional Code 5:	Not reported
Shipment Date:	20121119
Creation Date:	4/2/2013 22:15:07
Receipt Date:	20121116
Manifest ID:	009651689JJK
Trans EPA ID:	CAD981377864
Trans Name:	IDR ENVIRONMENTAL SERVICES
Trans 2 EPA ID:	CAR000163824
Trans 2 Name:	TRIMSA USA INC
TSDF EPA ID:	02-IV-99-10
Trans Name:	RECICLADORA TEMARRY DE MEXICO SA DE CV
TSDF Alt EPA ID:	Not reported
TSDF Alt Name:	Not reported
Waste Code Description:	214 - Unspecified solvent mixture
RCRA Code:	D001
Meth Code:	H050 - Energy Recovery At This Site--Use As Fuel(Includes On-Site Fuel Blending)
Quantity Tons:	0.8428
Waste Quantity:	1
Quantity Unit:	Y
Additional Code 1:	Not reported
Additional Code 2:	Not reported
Additional Code 3:	Not reported
Additional Code 4:	Not reported
Additional Code 5:	Not reported
Shipment Date:	20121109
Creation Date:	4/6/2013 22:15:15
Receipt Date:	20121116
Manifest ID:	009651688JJK
Trans EPA ID:	CAD981377864
Trans Name:	IDR ENVIRONMENTAL SERVICES
Trans 2 EPA ID:	CAD980585293
Trans 2 Name:	INDUSTRIAL WASTE UTILIZATION
TSDF EPA ID:	AZR000501510
Trans Name:	AA SYDCOL LLC DBA SYDCOL
TSDF Alt EPA ID:	Not reported
TSDF Alt Name:	Not reported
Waste Code Description:	135 - Unspecified aqueous solution

MSE TECHNOLOGIES , LLC (Continued) **S113001266**

RCRA Code:	Not reported
Meth Code:	H141 - Storage, Bulking, And/Or Transfer Off Site--No Treatment/Reovery (H010-H129) Or (H131-H135)
Quantity Tons:	0.147
Waste Quantity:	35
Quantity Unit:	G
Additional Code 1:	Not reported
Additional Code 2:	Not reported
Additional Code 3:	Not reported
Additional Code 4:	Not reported
Additional Code 5:	Not reported
Shipment Date:	20121010
Creation Date:	8/18/2013 22:15:07
Receipt Date:	20121015
Manifest ID:	009651605JJK
Trans EPA ID:	CAD981377864
Trans Name:	IDR ENVIRONMENTAL SERVICES
Trans 2 EPA ID:	CAR000163824
Trans 2 Name:	TRIMSA USA INC
TSDF EPA ID:	02-IV-99-10
Trans Name:	RECICLADORA TEMARRY DE MEXICO SA DE CV
TSDF Alt EPA ID:	Not reported
TSDF Alt Name:	Not reported
Waste Code Description:	214 - Unspecified solvent mixture
RCRA Code:	F003
Meth Code:	H020 - Solvents Recovery
Quantity Tons:	0.396
Waste Quantity:	110
Quantity Unit:	G
Additional Code 1:	D001
Additional Code 2:	Not reported
Additional Code 3:	Not reported
Additional Code 4:	Not reported
Additional Code 5:	Not reported
Shipment Date:	20121010
Creation Date:	8/18/2013 22:15:07
Receipt Date:	20121015
Manifest ID:	009651605JJK
Trans EPA ID:	CAD981377864
Trans Name:	IDR ENVIRONMENTAL SERVICES
Trans 2 EPA ID:	CAR000163824
Trans 2 Name:	TRIMSA USA INC
TSDF EPA ID:	02-IV-99-10
Trans Name:	RECICLADORA TEMARRY DE MEXICO SA DE CV
TSDF Alt EPA ID:	Not reported
TSDF Alt Name:	Not reported
Waste Code Description:	214 - Unspecified solvent mixture
RCRA Code:	D001
Meth Code:	H050 - Energy Recovery At This Site--Use As Fuel(Includes On-Site Fuel Blending)
Quantity Tons:	1.6856
Waste Quantity:	2
Quantity Unit:	Y
Additional Code 1:	Not reported
Additional Code 2:	Not reported

MSE TECHNOLOGIES , LLC (Continued) **S113001266**

Additional Code 3:	Not reported
Additional Code 4:	Not reported
Additional Code 5:	Not reported
Shipment Date:	20120828
Creation Date:	3/21/2013 22:15:13
Receipt Date:	20120915
Manifest ID:	009652986JJK
Trans EPA ID:	CAD981377864
Trans Name:	IDR ENVIRONMENTAL SERVICES
Trans 2 EPA ID:	INR000123497
Trans 2 Name:	THUNDERBIRD TRUCKING LLC
TSDF EPA ID:	IND000646943
Trans Name:	TRADEBE TREATMENT AND RECYCLING LLC
TSDF Alt EPA ID:	Not reported
TSDF Alt Name:	Not reported
Waste Code Description:	214 - Unspecified solvent mixture
RCRA Code:	D001
Meth Code:	H020 - Solvents Recovery
Quantity Tons:	0.585
Waste Quantity:	1170
Quantity Unit:	P
Additional Code 1:	Not reported
Additional Code 2:	Not reported
Additional Code 3:	Not reported
Additional Code 4:	Not reported
Additional Code 5:	Not reported
Shipment Date:	20120828
Creation Date:	1/25/2013 22:15:18
Receipt Date:	20120904
Manifest ID:	009652985JJK
Trans EPA ID:	CAD981377864
Trans Name:	IDR ENVIRONMENTAL SERVICES
Trans 2 EPA ID:	CAR000163824
Trans 2 Name:	TRIMSA USA INC
TSDF EPA ID:	02-IV-99-10
Trans Name:	RECICLADORA TEMARRY DE MEXICO SA DE CV
TSDF Alt EPA ID:	Not reported
TSDF Alt Name:	Not reported
Waste Code Description:	214 - Unspecified solvent mixture
RCRA Code:	F003
Meth Code:	H020 - Solvents Recovery
Quantity Tons:	0.198
Waste Quantity:	55
Quantity Unit:	G
Additional Code 1:	D001
Additional Code 2:	Not reported
Additional Code 3:	Not reported
Additional Code 4:	Not reported
Additional Code 5:	Not reported
Shipment Date:	20120816
Creation Date:	3/21/2013 22:15:13
Receipt Date:	20120908
Manifest ID:	009652956JJK
Trans EPA ID:	CAD981377864

MSE TECHNOLOGIES , LLC (Continued) **S113001266**

Trans Name:	IDR ENVIRONMENTAL SERVICES
Trans 2 EPA ID:	INR000123497
Trans 2 Name:	THUNDERBIRD TRUCKING LLC
TSDF EPA ID:	IND000646943
Trans Name:	TRADEBE TREATMENT AND RECYCLING LLC
TSDF Alt EPA ID:	Not reported
TSDF Alt Name:	Not reported
Waste Code Description:	214 - Unspecified solvent mixture
RCRA Code:	D001
Meth Code:	H020 - Solvents Recovery
Quantity Tons:	0.599
Waste Quantity:	1198
Quantity Unit:	P
Additional Code 1:	Not reported
Additional Code 2:	Not reported
Additional Code 3:	Not reported
Additional Code 4:	Not reported
Additional Code 5:	Not reported

Additional Info:

Year:	2011
Gen EPA ID:	CAD062062435
Shipment Date:	20111221
Creation Date:	5/24/2012 20:30:25
Receipt Date:	20120106
Manifest ID:	002867945SKS
Trans EPA ID:	TXR000050930
Trans Name:	SAFETY-KLEEN SYSTEMS INC
Trans 2 EPA ID:	Not reported
Trans 2 Name:	Not reported
TSDF EPA ID:	TXD077603371
Trans Name:	SAFETY-KLEEN SYSTEMS INC
TSDF Alt EPA ID:	Not reported
TSDF Alt Name:	Not reported
Waste Code Description:	352 - Other organic solids
RCRA Code:	D001
Meth Code:	H061 - Fuel Blending Prior To Energy Recovery At Another Site
Quantity Tons:	0.25
Waste Quantity:	500
Quantity Unit:	P
Additional Code 1:	Not reported
Additional Code 2:	Not reported
Additional Code 3:	Not reported
Additional Code 4:	Not reported
Additional Code 5:	Not reported
Shipment Date:	20111208
Creation Date:	4/26/2012 20:30:19
Receipt Date:	20111220
Manifest ID:	002980213SKS
Trans EPA ID:	TXR000050930
Trans Name:	SAFETY-KLEEN SYSTEMS INC
Trans 2 EPA ID:	OKD981588791
Trans 2 Name:	TRIAD TRANSPORT INC
TSDF EPA ID:	TXD077603371
Trans Name:	SAFETY-KLEEN SYSTEMS INC

MSE TECHNOLOGIES , LLC (Continued) **S113001266**

TSDF Alt EPA ID:	Not reported
TSDF Alt Name:	Not reported
Waste Code Description:	352 - Other organic solids
RCRA Code:	D001
Meth Code:	H061 - Fuel Blending Prior To Energy Recovery At Another Site
Quantity Tons:	0.25
Waste Quantity:	500
Quantity Unit:	P
Additional Code 1:	Not reported
Additional Code 2:	Not reported
Additional Code 3:	Not reported
Additional Code 4:	Not reported
Additional Code 5:	Not reported
Shipment Date:	20111202
Creation Date:	4/19/2012 20:30:22
Receipt Date:	20111212
Manifest ID:	002980183SKS
Trans EPA ID:	TXR000050930
Trans Name:	SAFETY-KLEEN SYSTEMS INC
Trans 2 EPA ID:	OKD981588791
Trans 2 Name:	TRIAD TRANSPORT
TSDF EPA ID:	TXD077603371
Trans Name:	SAFETY-KLEEN SYSTEMS INC
TSDF Alt EPA ID:	Not reported
TSDF Alt Name:	Not reported
Waste Code Description:	352 - Other organic solids
RCRA Code:	D001
Meth Code:	H061 - Fuel Blending Prior To Energy Recovery At Another Site
Quantity Tons:	0.25
Waste Quantity:	500
Quantity Unit:	P
Additional Code 1:	Not reported
Additional Code 2:	Not reported
Additional Code 3:	Not reported
Additional Code 4:	Not reported
Additional Code 5:	Not reported
Shipment Date:	20111123
Creation Date:	4/19/2012 20:30:22
Receipt Date:	20111208
Manifest ID:	002867890SKS
Trans EPA ID:	TXR000050930
Trans Name:	SAFETY-KLEEN SYSTEMS INC
Trans 2 EPA ID:	Not reported
Trans 2 Name:	Not reported
TSDF EPA ID:	TXD077603371
Trans Name:	SAFETY-KLEEN SYSTEMS INC
TSDF Alt EPA ID:	Not reported
TSDF Alt Name:	Not reported
Waste Code Description:	352 - Other organic solids
RCRA Code:	D001
Meth Code:	H061 - Fuel Blending Prior To Energy Recovery At Another Site
Quantity Tons:	0.25
Waste Quantity:	500
Quantity Unit:	P
Additional Code 1:	Not reported

MSE TECHNOLOGIES , LLC (Continued) **S113001266**

Additional Code 2:	Not reported
Additional Code 3:	Not reported
Additional Code 4:	Not reported
Additional Code 5:	Not reported
Shipment Date:	20111117
Creation Date:	6/27/2012 20:30:08
Receipt Date:	20111205
Manifest ID:	002867827SKS
Trans EPA ID:	TXR000050930
Trans Name:	SAFETY-KLEEN SYSTEMS INC
Trans 2 EPA ID:	OKD981588791
Trans 2 Name:	TRIAD TRANSPORT INC
TSDF EPA ID:	TXD077603371
Trans Name:	SAFETY-KLEEN SYSTEMS INC
TSDF Alt EPA ID:	Not reported
TSDF Alt Name:	Not reported
Waste Code Description:	352 - Other organic solids
RCRA Code:	D001
Meth Code:	H061 - Fuel Blending Prior To Energy Recovery At Another Site
Quantity Tons:	0.25
Waste Quantity:	500
Quantity Unit:	P
Additional Code 1:	Not reported
Additional Code 2:	Not reported
Additional Code 3:	Not reported
Additional Code 4:	Not reported
Additional Code 5:	Not reported
Shipment Date:	20111115
Creation Date:	4/14/2012 20:30:11
Receipt Date:	20111201
Manifest ID:	002980040SKS
Trans EPA ID:	TXR000050930
Trans Name:	SAFETY-KLEEN SYSTEMS INC
Trans 2 EPA ID:	OKD981588791
Trans 2 Name:	TRIAD TRANSPORT
TSDF EPA ID:	TXD077603371
Trans Name:	SAFETY-KLEEN SYSTEMS INC
TSDF Alt EPA ID:	Not reported
TSDF Alt Name:	Not reported
Waste Code Description:	331 - Off-specification, aged, or surplus organics
RCRA Code:	D001
Meth Code:	H061 - Fuel Blending Prior To Energy Recovery At Another Site
Quantity Tons:	0.05
Waste Quantity:	100
Quantity Unit:	P
Additional Code 1:	Not reported
Additional Code 2:	Not reported
Additional Code 3:	Not reported
Additional Code 4:	Not reported
Additional Code 5:	Not reported
Shipment Date:	20111109
Creation Date:	4/13/2012 20:30:11
Receipt Date:	20111122
Manifest ID:	002980019SKS

MSE TECHNOLOGIES , LLC (Continued) **S113001266**

Trans EPA ID:	TXR000050930
Trans Name:	SAFETY-KLEEN SYSTEMS INC
Trans 2 EPA ID:	OKD981588791
Trans 2 Name:	TRIAD TRANSPORT
TSDF EPA ID:	TXD077603371
Trans Name:	SAFETY-KLEEN SYSTEMS INC
TSDF Alt EPA ID:	Not reported
TSDF Alt Name:	Not reported
Waste Code Description:	352 - Other organic solids
RCRA Code:	D001
Meth Code:	H061 - Fuel Blending Prior To Energy Recovery At Another Site
Quantity Tons:	0.25
Waste Quantity:	500
Quantity Unit:	P
Additional Code 1:	Not reported
Additional Code 2:	Not reported
Additional Code 3:	Not reported
Additional Code 4:	Not reported
Additional Code 5:	Not reported

Shipment Date:	20111102
Creation Date:	4/12/2012 20:30:13
Receipt Date:	20111117
Manifest ID:	002867744SKS
Trans EPA ID:	TXR000050930
Trans Name:	SAFETY-KLEEN SYSTEMS INC
Trans 2 EPA ID:	OKD981588791
Trans 2 Name:	TRIAD TRANS
TSDF EPA ID:	TXD077603371
Trans Name:	SAFETY-KLEEN SYSTEMS INC
TSDF Alt EPA ID:	Not reported
TSDF Alt Name:	Not reported
Waste Code Description:	352 - Other organic solids
RCRA Code:	D001
Meth Code:	H061 - Fuel Blending Prior To Energy Recovery At Another Site
Quantity Tons:	0.25
Waste Quantity:	500
Quantity Unit:	P
Additional Code 1:	Not reported
Additional Code 2:	Not reported
Additional Code 3:	Not reported
Additional Code 4:	Not reported
Additional Code 5:	Not reported

Shipment Date:	20111027
Creation Date:	4/11/2012 20:30:30
Receipt Date:	20111110
Manifest ID:	002883984SKS
Trans EPA ID:	TXR000050930
Trans Name:	SAFETY-KLEEN SYSTEMS INC
Trans 2 EPA ID:	Not reported
Trans 2 Name:	Not reported
TSDF EPA ID:	TXD077603371
Trans Name:	SAFETY-KLEEN SYSTEMS INC
TSDF Alt EPA ID:	Not reported
TSDF Alt Name:	Not reported
Waste Code Description:	181 - Other inorganic solid waste Organics

MSE TECHNOLOGIES , LLC (Continued) **S113001266**

RCRA Code: D008
Meth Code: H141 - Storage, Bulking, And/Or Transfer Off Site--No Treatment/Reovery (H010-H129) Or (H131-H135)
Quantity Tons: 0.02
Waste Quantity: 40
Quantity Unit: P
Additional Code 1: D002
Additional Code 2: Not reported
Additional Code 3: Not reported
Additional Code 4: Not reported
Additional Code 5: Not reported

Shipment Date: 20111027
Creation Date: 4/11/2012 20:30:30
Receipt Date: 20111110
Manifest ID: 002883984SKS
Trans EPA ID: TXR000050930
Trans Name: SAFETY-KLEEN SYSTEMS INC
Trans 2 EPA ID: Not reported
Trans 2 Name: Not reported
TSDF EPA ID: TXD077603371
Trans Name: SAFETY-KLEEN SYSTEMS INC
TSDF Alt EPA ID: Not reported
TSDF Alt Name: Not reported
Waste Code Description: 343 - Unspecified organic liquid mixture
RCRA Code: Not reported
Meth Code: H061 - Fuel Blending Prior To Energy Recovery At Another Site
Quantity Tons: 0.0375
Waste Quantity: 75
Quantity Unit: P
Additional Code 1: Not reported
Additional Code 2: Not reported
Additional Code 3: Not reported
Additional Code 4: Not reported
Additional Code 5: Not reported

LOS ANGELES HM:
Name: MSE TECHNOLOGIES LLC
Address: 8201 WOODLEY AVE
City,State,Zip: VAN NUYS, CA 91406
Facility ID: FA0021038
Last Run Date: 06/20/2023
Status: INACTIVE

Name: AT&T MOBILITY - WOODLEY / ROSCOE O
Address: 8201 WOODLEY AVE # A
City,State,Zip: VAN NUYS, CA 91406
Facility ID: FA0037217
Last Run Date: 06/20/2023
Status: ACTIVE

CERS:
Name: AT&T MOBILITY - WOODLEY / ROSCOE OVLY (USID11879)
Address: 8201 WOODLEY AVE
City,State,Zip: VAN NUYS, CA 91406
Site ID: 440220

MSE TECHNOLOGIES , LLC (Continued) **S113001266**

CERS ID: 10198168
CERS Description: Chemical Storage Facilities

Evaluation:
Eval General Type: Compliance Evaluation Inspection
Eval Date: 08-17-2021
Violations Found: No
Eval Type: Routine done by local agency
Eval Notes: The Business Activities, Owner/Operator Identification, Hazardous Materials Inventory, Site Map, Emergency Response/Contingency Plan and Employee Training Plan sections were reviewed in CERS and field verified. Review and correct any violations indicated previously in this report, on or before the COMPLY BY date associated with each violation. NOTE: The LAMC, Sections (L.A.M.C. SECTION 57.105.1.4; 57.120.3; 57.121.2 and 57.121.2.1.) requires businesses that store, use or handle hazardous materials in the City of Los Angeles to obtain a Consolidated Permit from the Los Angeles Fire Department CUPA **** Annual submission of a Hazardous Materials Business Plan into California Environmental Reporting System (CERS) is required between January 1 and March 1 of every year. Per L.A.M.C. 57.121.3.5, failure to submit the required hazardous material business plan (HMBP) information annually into CERS within the established reporting period, may result in a $500.00 late [Truncated]
Eval Division: Los Angeles City Fire Department
Eval Program: HMRRP
Eval Source: CERS,

Coordinates:
Site ID: 440220
Facility Name: AT&T Mobility - Woodley / Roscoe OVLY (USID11879)
Env Int Type Code: HMBP
Program ID: 10198168
Coord Name: Not reported
Ref Point Type Desc: Center of a facility or station.,
Latitude: 34.218690
Longitude: -118.483750

Affiliation:
Affiliation Type Desc: Environmental Contact
Entity Name: AT&T EH&S Hotline - Option #1
Entity Title: Not reported
Affiliation Address: 311 S. Akard Street, Floor 12
Affiliation City: Dallas
Affiliation State: TX
Affiliation Country: Not reported
Affiliation Zip: 75202
Affiliation Phone: ,

Affiliation Type Desc: Identification Signer
Entity Name: Jeremy McGrue
Entity Title: National EPCRA Manager
Affiliation Address: Not reported
Affiliation City: Not reported
Affiliation State: Not reported
Affiliation Country: Not reported
Affiliation Zip: Not reported
Affiliation Phone: ,

MSE TECHNOLOGIES , LLC (Continued) **S113001266**

Affiliation Type Desc:	Operator
Entity Name:	AT&T Mobility
Entity Title:	Not reported
Affiliation Address:	Not reported
Affiliation City:	Not reported
Affiliation State:	Not reported
Affiliation Country:	Not reported
Affiliation Zip:	Not reported
Affiliation Phone:	(800) 566-9347,

Affiliation Type Desc:	Parent Corporation
Entity Name:	AT&T Mobility
Entity Title:	Not reported
Affiliation Address:	Not reported
Affiliation City:	Not reported
Affiliation State:	Not reported
Affiliation Country:	Not reported
Affiliation Zip:	Not reported
Affiliation Phone:	,

Affiliation Type Desc:	Facility Mailing Address
Entity Name:	Mailing Address
Entity Title:	Not reported
Affiliation Address:	311 S. Akard Street, Floor 12
Affiliation City:	Dallas
Affiliation State:	TX
Affiliation Country:	Not reported
Affiliation Zip:	75202
Affiliation Phone:	,

Affiliation Type Desc:	CUPA District
Entity Name:	Los Angeles City Fire Department
Entity Title:	Not reported
Affiliation Address:	200 North Main Street, Room 1780
Affiliation City:	Los Angeles
Affiliation State:	CA
Affiliation Country:	Not reported
Affiliation Zip:	90012
Affiliation Phone:	(213) 978-3680,

Affiliation Type Desc:	Document Preparer
Entity Name:	Peter Burnell, Sigma Consultants, Inc.
Entity Title:	Not reported
Affiliation Address:	Not reported
Affiliation City:	Not reported
Affiliation State:	Not reported
Affiliation Country:	Not reported
Affiliation Zip:	Not reported
Affiliation Phone:	,

Affiliation Type Desc:	Legal Owner
Entity Name:	New Cingular Wireless PCS, LLC dba AT&T Mobility
Entity Title:	Not reported
Affiliation Address:	311 S. Akard Street, Floor 12
Affiliation City:	Dallas
Affiliation State:	TX
Affiliation Country:	United States

MSE TECHNOLOGIES , LLC (Continued) **S113001266**

Affiliation Zip: 75202
Affiliation Phone: (469) 295-2319,

Affiliation Type Desc: Property Owner
Entity Name: Crown Castle International
Entity Title: Not reported
Affiliation Address: 1220 Augusta Dr. # 600
Affiliation City: Houston
Affiliation State: TX
Affiliation Country: United States
Affiliation Zip: 77057
Affiliation Phone: (713) 570-3000,

Name: MSE TECHNOLOGIES, LLC
Address: 8201 WOODLEY AVENUE
City,State,Zip: VAN NUYS, CA 91406
Site ID: 48815
CERS ID: 91406CNTNN8201W
CERS Description: Toxic Release Inventory

Affiliation:
Affiliation Type Desc: Parent Company
Entity Name: CLOVER TECHNOLOGIES GROUP, LLC
Entity Title: Not reported
Affiliation Address: Not reported
Affiliation City: Not reported
Affiliation State: Not reported
Affiliation Country: Not reported
Affiliation Zip: 91406
Affiliation Phone: ,

Affiliation Type Desc: Public Contact
Entity Name: Ginger Leaven
Entity Title: Not reported
Affiliation Address: Not reported
Affiliation City: Not reported
Affiliation State: Not reported
Affiliation Country: Not reported
Affiliation Zip: 91406
Affiliation Phone: 8154318100,

Affiliation Type Desc: Technical Contact
Entity Name: Avraham Adatto
Entity Title: Not reported
Affiliation Address: Not reported
Affiliation City: Not reported
Affiliation State: Not reported
Affiliation Country: Not reported
Affiliation Zip: 91406
Affiliation Phone: 8186509240,

Affiliation Type Desc: Company Official
Entity Name: Ginger Leaven
Entity Title: Associate General Counsel
Affiliation Address: Not reported
Affiliation City: Not reported
Affiliation State: Not reported

MSE TECHNOLOGIES , LLC (Continued) **S113001266**

Affiliation Country: Not reported
Affiliation Zip: 91406
Affiliation Phone: ,

G36 **UST** **U004304613**
ESE **8085 WOODLEY AVE** **N/A**
< 1/8 **VAN NUYS, CA**
0.097 mi.
513 ft. **Site 1 of 4 in cluster G**

Relative: LOS ANGELES UST:
Lower
Name: Not reported
Actual: Address: 8085 WOODLEY AVE
795 ft. City,State,Zip: VAN NUYS, CA
Facility ID: Not reported
Last Run Date: 01/01/1900
Status: HISTORICAL

G37 **DREAMWORKS APATOW ZOO PROJECT** **RCRA NonGen / NLR** **1004676877**
ESE **51240 RAYMER** **FINDS** **CAR000090605**
< 1/8 **VAN NUYS, CA 91406** **ECHO**
0.098 mi.
517 ft. **Site 2 of 4 in cluster G**

Relative: RCRA Listings:
Lower
Date Form Received by Agency: 20010125
Actual: Handler Name: Dreamworks Apatow Zoo Project
795 ft. Handler Address: 51240 RAYMER
Handler City,State,Zip: VAN NUYS, CA 91406
EPA ID: CAR000090605
Contact Name: STEVE DOUGLAS
Contact Address: PO BOX 729
Contact City,State,Zip: BENTON, AR 72018
Contact Telephone: 800-377-4692
Contact Fax: Not reported
Contact Email: Not reported
Contact Title: Not reported
EPA Region: 09
Land Type: Private
Federal Waste Generator Description: Not a generator, verified
Non-Notifier: Not reported
Biennial Report Cycle: Not reported
Accessibility: Not reported
Active Site Indicator: Not reported
State District Owner: Not reported
State District: Not reported
Mailing Address: PO BOX 729
Mailing City,State,Zip: BENTON, AR 72018
Owner Name: Dreamworks
Owner Type: Private
Operator Name: Not reported
Operator Type: Not reported
Short-Term Generator Activity: No
Importer Activity: No
Mixed Waste Generator: No

DREAMWORKS APATOW ZOO PROJECT (Continued) **1004676877**

Transporter Activity:	No
Transfer Facility Activity:	No
Recycler Activity with Storage:	No
Small Quantity On-Site Burner Exemption:	No
Smelting Melting and Refining Furnace Exemption:	No
Underground Injection Control:	No
Off-Site Waste Receipt:	No
Universal Waste Indicator:	No
Universal Waste Destination Facility:	No
Federal Universal Waste:	No
Active Site State-Reg Handler:	---
Federal Facility Indicator:	Not reported
Hazardous Secondary Material Indicator:	NN
Sub-Part K Indicator:	Not reported
2018 GPRA Permit Baseline:	Not on the Baseline
2018 GPRA Renewals Baseline:	Not on the Baseline
202 GPRA Corrective Action Baseline:	No
Subject to Corrective Action Universe:	No
Non-TSDFs Where RCRA CA has Been Imposed Universe:	No
Corrective Action Priority Ranking:	No NCAPS ranking
Environmental Control Indicator:	No
Institutional Control Indicator:	No
Human Exposure Controls Indicator:	N/A
Groundwater Controls Indicator:	N/A
Significant Non-Complier Universe:	No
Unaddressed Significant Non-Complier Universe:	No
Addressed Significant Non-Complier Universe:	No
Significant Non-Complier With a Compliance Schedule Universe:	No
Financial Assurance Required:	Not reported
Handler Date of Last Change:	20050218
Recognized Trader-Importer:	No
Recognized Trader-Exporter:	No
Importer of Spent Lead Acid Batteries:	No
Exporter of Spent Lead Acid Batteries:	No
Recycler Activity Without Storage:	Not reported
Manifest Broker:	Not reported
Sub-Part P Indicator:	No

Hazardous Waste Summary:

Waste Code:	D001
Waste Description:	Ignitable Waste
Waste Code:	D035
Waste Description:	Methyl Ethyl Ketone
Waste Code:	F003
Waste Description:	The Following Spent Nonhalogenated Solvents: Xylene, Acetone, Ethyl Acetate, Ethyl Benzene, Ethyl Ether, Methyl Isobutyl Ketone, N-Butyl Alcohol, Cyclohexanone, And Methanol; All Spent Solvent Mixtures/Blends Containing, Before Use, Only The Above Spent Nonhalogenated Solvents; And All Spent Solvent Mixtures/Blends Containing, Before Use, One Or More Of The Above Nonhalogenated Solvents, And A Total Of Ten Percent Or More (By Volume) Of One Or More Of Those Solvents Listed In F001, F002, F004, And F005; And Still Bottoms From The Recovery Of These Spent Solvents And Spent Solvent Mixtures.

DREAMWORKS APATOW ZOO PROJECT (Continued) **1004676877**

Handler - Owner Operator:
Owner/Operator Indicator: Owner
Owner/Operator Name: DREAMWORKS
Legal Status: Private
Date Became Current: Not reported
Date Ended Current: Not reported
Owner/Operator Address: 1000 FLOWER ST
Owner/Operator City,State,Zip: GLENDALE, CA 91201
Owner/Operator Telephone: 818-695-6239
Owner/Operator Telephone Ext: Not reported
Owner/Operator Fax: Not reported
Owner/Operator Email: Not reported

Historic Generators:
Receive Date: 20010125
Handler Name: DREAMWORKS APATOW ZOO PROJECT
Federal Waste Generator Description: Not a generator, verified
State District Owner: Not reported
Large Quantity Handler of Universal Waste: No
Recognized Trader Importer: No
Recognized Trader Exporter: No
Spent Lead Acid Battery Importer: No
Spent Lead Acid Battery Exporter: No
Current Record: Yes
Non Storage Recycler Activity: Not reported
Electronic Manifest Broker: Not reported

List of NAICS Codes and Descriptions:
NAICS Codes: No NAICS Codes Found

Facility Has Received Notices of Violations:
Violations: No Violations Found

Evaluation Action Summary:
Evaluations: No Evaluations Found

FINDS:
Registry ID: 110012212006

Click Here for FRS Facility Detail Report:

Environmental Interest/Information System:
The Resource Conservation and Recovery Act Information System (RCRAInfo) is EPA's comprehensive information system in support of the Resource Conservation and Recovery Act (RCRA) of 1976 and the Hazardous and Solid Waste Amendments (HSWA) of 1984. It tracks many types of information about generators, transporters, treaters, storers, and disposers of hazardous waste.

Click this hyperlink while viewing on your computer to access additional FINDS: detail in the EDR Site Report.

ECHO:
Envid: 1004676877

DREAMWORKS APATOW ZOO PROJECT (Continued) **1004676877**

Registry ID:	110012212006
DFR URL:	http://echo.epa.gov/detailed-facility-report?fid=110012212006
Name:	DREAMWORKS APATOW ZOO PROJECT
Address:	51240 RAYMER
City,State,Zip:	VAN NUYS, CA 91406

G38 **UST** **U004304589**
ESE **8055 WOODLEY AVE** **N/A**
< 1/8 **VAN NUYS, CA**
0.101 mi.
532 ft. **Site 3 of 4 in cluster G**

Relative: LOS ANGELES UST:
Lower

Name:	Not reported
Address:	8055 WOODLEY AVE
City,State,Zip:	VAN NUYS, CA
Facility ID:	Not reported
Last Run Date:	01/01/1900
Status:	HISTORICAL

Actual:
794 ft.

G39 **NIKOLA MOBILE HYDROGEN FUELER** **HAZMAT LA** **S128977348**
ESE **8100 WOODLEY AVE** **N/A**
< 1/8 **VAN NUYS, CA 91406**
0.103 mi.
544 ft. **Site 4 of 4 in cluster G**

Relative: LOS ANGELES HM:
Lower

Name:	NIKOLA MOBILE HYDROGEN FUELER
Address:	8100 WOODLEY AVE
City,State,Zip:	VAN NUYS, CA 91406
Facility ID:	FA0043407
Last Run Date:	06/20/2023
Status:	INACTIVE

Actual:
795 ft.

H40 **TORRANCE VPC - SATICOY STATION** **UST** **U004264101**
ESE **8044 WOODLEY AVE** **N/A**
1/8-1/4 **VAN NUYS, CA 91406**
0.135 mi.
711 ft. **Site 1 of 6 in cluster H**

Relative: UST:
Lower

Name:	EXXONMOBIL OIL CORPORATION - SATICOY STATION
Address:	8044 WOODLEY AVE
City,State,Zip:	VAN NUYS, CA 91406
Facility ID:	FA0010942
Permitting Agency:	Los Angeles City Fire Department
CERSID:	Not reported
Latitude:	34.21686
Longitude:	-118.48283
Owner type:	Not reported
Facility type:	Not reported
Num of inuse ust:	Not reported
Num of closed ust:	Not reported
Num of oos ust:	Not reported
Epa region:	Not reported

Actual:
793 ft.

TORRANCE VPC - SATICOY STATION (Continued) **U004264101**

Tribal lands:	Not reported
Tank owner name:	Not reported
Tank owner mailing address:	Not reported
Tank owner mailing city:	Not reported
Tank owner mailing zip:	Not reported
Tank owner mailing state:	Not reported
Tank operator name:	Not reported
Tank operator mailing address:	Not reported
Tank operator mailing city:	Not reported
Tank operator mailing zip:	Not reported
Tank operator mailing state:	Not reported
Tankidnumber:	Not reported
Tank status:	Not reported
Tank configuration:	Not reported
Tank closure date:	Not reported
Tank installation date:	Not reported
Tank num of compartments:	Not reported
Tank contents:	Not reported
Tank capacity gallons:	Not reported
Tank type:	Not reported
Tank pc construction:	Not reported
Tank pwpiping construction:	Not reported
Tank piping type:	Not reported
Tank piping construction:	Not reported
Tank sacrificial anode:	Not reported
Tank cp impressed current:	Not reported
Tank cp shutoff:	Not reported
Tank alarms:	Not reported
Tank ball float:	Not reported
Tank spill bucket:	Not reported

LOS ANGELES UST:

Name:	TORRANCE VPC - SATICOY STATION
Address:	8044 WOODLEY AVE
City,State,Zip:	VAN NUYS, CA 91406
Facility ID:	FA0010942
Last Run Date:	01/01/1900
Status:	Inactive

H41 **SATICOY STATION** **SWEEPS UST** **1000253687**
ESE **8044 WOODLEY AVE** **CA FID UST** **CAT000623355**
1/8-1/4 **VAN NUYS, CA 91406** **RCRA NonGen / NLR**
0.135 mi.
711 ft. **Site 2 of 6 in cluster H**

Relative: **Lower**
Actual: **793 ft.**

SWEEPS UST:

Name:	MOBIL OIL/WEST COAST PIPE LINE
Address:	8044 WOODLEY AVE
City:	VAN NUYS
Status:	Not reported
Comp Number:	5811
Number:	Not reported
Board Of Equalization:	Not reported
Referral Date:	Not reported
Action Date:	Not reported
Created Date:	Not reported
Owner Tank Id:	Not reported

SATICOY STATION (Continued) **1000253687**

SWRCB Tank Id: Not reported
Tank Status: Not reported
Capacity: Not reported
Active Date: Not reported
Tank Use: Not reported
STG: Not reported
Content: Not reported
Number Of Tanks: 0

CA FID UST:
Facility ID: 19028576
Regulated By: UTNKI
Regulated ID: Not reported
Cortese Code: Not reported
SIC Code: Not reported
Facility Phone: 8187817223
Mail To: Not reported
Mailing Address: 3700 W 190TH ST
Mailing Address 2: Not reported
Mailing City,St,Zip: VAN NUYS 914060000
Contact: Not reported
Contact Phone: Not reported
DUNs Number: Not reported
NPDES Number: Not reported
EPA ID: Not reported
Comments: Not reported
Status: Inactive

RCRA Listings:
Date Form Received by Agency: 20200317
Handler Name: Saticoy Station
Handler Address: WOODLEY AVE
Handler City,State,Zip: VAN NUYS, CA 91406
EPA ID: CAT000623355
Contact Name: RENEE K NYGAARD
Contact Address: E 166TH ST
Contact City,State,Zip: CERRITOS, CA 90703
Contact Telephone: 310-212-4190
Contact Fax: 310-212-1788
Contact Email: RENEE.NYGAARD@PBFENERGY.COM
Contact Title: ENVIRONMENTAL MANAGER
EPA Region: 09
Land Type: Private
Federal Waste Generator Description: Not a generator, verified
Non-Notifier: Not reported
Biennial Report Cycle: Not reported
Accessibility: Not reported
Active Site Indicator: Not reported
State District Owner: Not reported
State District: Not reported
Mailing Address: E 166TH ST
Mailing City,State,Zip: CERRITOS, CA 90703
Owner Name: Torrance Valley Pipeline Company Llc
Owner Type: Private
Operator Name: Torrance Logistics Company Llc
Operator Type: Private

SATICOY STATION (Continued) **1000253687**

Short-Term Generator Activity:	No
Importer Activity:	No
Mixed Waste Generator:	No
Transporter Activity:	No
Transfer Facility Activity:	No
Recycler Activity with Storage:	No
Small Quantity On-Site Burner Exemption:	No
Smelting Melting and Refining Furnace Exemption:	No
Underground Injection Control:	No
Off-Site Waste Receipt:	No
Universal Waste Indicator:	No
Universal Waste Destination Facility:	No
Federal Universal Waste:	No
Active Site State-Reg Handler:	---
Federal Facility Indicator:	Not reported
Hazardous Secondary Material Indicator:	N
Sub-Part K Indicator:	Not reported
2018 GPRA Permit Baseline:	Not on the Baseline
2018 GPRA Renewals Baseline:	Not on the Baseline
202 GPRA Corrective Action Baseline:	No
Subject to Corrective Action Universe:	No
Non-TSDFs Where RCRA CA has Been Imposed Universe:	No
Corrective Action Priority Ranking:	No NCAPS ranking
Environmental Control Indicator:	No
Institutional Control Indicator:	No
Human Exposure Controls Indicator:	N/A
Groundwater Controls Indicator:	N/A
Significant Non-Complier Universe:	No
Unaddressed Significant Non-Complier Universe:	No
Addressed Significant Non-Complier Universe:	No
Significant Non-Complier With a Compliance Schedule Universe:	No
Financial Assurance Required:	Not reported
Handler Date of Last Change:	20200320
Recognized Trader-Importer:	No
Recognized Trader-Exporter:	No
Importer of Spent Lead Acid Batteries:	No
Exporter of Spent Lead Acid Batteries:	No
Recycler Activity Without Storage:	No
Manifest Broker:	No
Sub-Part P Indicator:	No

Hazardous Waste Summary:

Waste Code:	D001
Waste Description:	Ignitable Waste
Waste Code:	D008
Waste Description:	Lead
Waste Code:	D018
Waste Description:	Benzene

Handler - Owner Operator:

Owner/Operator Indicator:	Owner
Owner/Operator Name:	EXXONMOBIL PIPELINE CO
Legal Status:	Private

SATICOY STATION (Continued) **1000253687**

Date Became Current: 19910709
Date Ended Current: Not reported
Owner/Operator Address: 8044 WOODLEY AVE
Owner/Operator City,State,Zip: VAN NUYS, CA 91408
Owner/Operator Telephone: Not reported
Owner/Operator Telephone Ext: Not reported
Owner/Operator Fax: Not reported
Owner/Operator Email: Not reported

Owner/Operator Indicator: Owner
Owner/Operator Name: TORRANCE VALLEY PIPELINE COMPANY LLC
Legal Status: Private
Date Became Current: 20160701
Date Ended Current: Not reported
Owner/Operator Address: 111 WEST OCEAN BLVD., STE 1500
Owner/Operator City,State,Zip: LONG BEACH, CA 90802
Owner/Operator Telephone: 562-349-1640
Owner/Operator Telephone Ext: Not reported
Owner/Operator Fax: Not reported
Owner/Operator Email: Not reported

Owner/Operator Indicator: Operator
Owner/Operator Name: EXXONMOBIL PIPELINE CO
Legal Status: Private
Date Became Current: 19910709
Date Ended Current: Not reported
Owner/Operator Address: Not reported
Owner/Operator City,State,Zip: Not reported
Owner/Operator Telephone: Not reported
Owner/Operator Telephone Ext: Not reported
Owner/Operator Fax: Not reported
Owner/Operator Email: Not reported

Owner/Operator Indicator: Owner
Owner/Operator Name: MOBIL OIL CORP WEST COAST PIPE LINES
Legal Status: Private
Date Became Current: Not reported
Date Ended Current: Not reported
Owner/Operator Address: NOT REQUIRED
Owner/Operator City,State,Zip: NOT REQUIRED, ME 99999
Owner/Operator Telephone: 415-555-1212
Owner/Operator Telephone Ext: Not reported
Owner/Operator Fax: Not reported
Owner/Operator Email: Not reported

Owner/Operator Indicator: Owner
Owner/Operator Name: TORRANCE VALLEY PIPELINE COMPANY LLC
Legal Status: Private
Date Became Current: 20160701
Date Ended Current: Not reported
Owner/Operator Address: 111 WEST OCEAN BLVD., STE 1500
Owner/Operator City,State,Zip: LONG BEACH, CA 90802
Owner/Operator Telephone: 562-349-1640
Owner/Operator Telephone Ext: Not reported
Owner/Operator Fax: Not reported
Owner/Operator Email: Not reported

SATICOY STATION (Continued) **1000253687**

Owner/Operator Indicator: Operator
Owner/Operator Name: TORRANCE LOGISTICS COMPANY LLC
Legal Status: Private
Date Became Current: 20160701
Date Ended Current: Not reported
Owner/Operator Address: Not reported
Owner/Operator City,State,Zip: Not reported
Owner/Operator Telephone: Not reported
Owner/Operator Telephone Ext: Not reported
Owner/Operator Fax: Not reported
Owner/Operator Email: Not reported

Owner/Operator Indicator: Operator
Owner/Operator Name: TORRANCE LOGISTICS COMPANY LLC
Legal Status: Private
Date Became Current: 20160701
Date Ended Current: Not reported
Owner/Operator Address: 12851 E 166TH ST.
Owner/Operator City,State,Zip: CERRITOS, CA 90703
Owner/Operator Telephone: 310-212-4190
Owner/Operator Telephone Ext: Not reported
Owner/Operator Fax: Not reported
Owner/Operator Email: RENEE.NYGAARD@PBFENERGY.COM

Owner/Operator Indicator: Operator
Owner/Operator Name: NOT REQUIRED
Legal Status: Private
Date Became Current: Not reported
Date Ended Current: Not reported
Owner/Operator Address: NOT REQUIRED
Owner/Operator City,State,Zip: NOT REQUIRED, ME 99999
Owner/Operator Telephone: 415-555-1212
Owner/Operator Telephone Ext: Not reported
Owner/Operator Fax: Not reported
Owner/Operator Email: Not reported

Historic Generators:
Receive Date: 20200317
Handler Name: SATICOY STATION
Federal Waste Generator Description: Not a generator, verified
State District Owner: Not reported
Large Quantity Handler of Universal Waste: No
Recognized Trader Importer: No
Recognized Trader Exporter: No
Spent Lead Acid Battery Importer: No
Spent Lead Acid Battery Exporter: No
Current Record: Yes
Non Storage Recycler Activity: No
Electronic Manifest Broker: No

Receive Date: 19960901
Handler Name: MOBIL OIL CORP SATICOY STA
Federal Waste Generator Description: Small Quantity Generator
State District Owner: Ca
Large Quantity Handler of Universal Waste: No
Recognized Trader Importer: No
Recognized Trader Exporter: No

SATICOY STATION (Continued) **1000253687**

Spent Lead Acid Battery Importer: No
Spent Lead Acid Battery Exporter: No
Current Record: No
Non Storage Recycler Activity: Not reported
Electronic Manifest Broker: Not reported

Receive Date: 19800815
Handler Name: MOBIL OIL CORP SATICOY STA
Federal Waste Generator Description: Large Quantity Generator
State District Owner: Ca
Large Quantity Handler of Universal Waste: No
Recognized Trader Importer: No
Recognized Trader Exporter: No
Spent Lead Acid Battery Importer: No
Spent Lead Acid Battery Exporter: No
Current Record: No
Non Storage Recycler Activity: Not reported
Electronic Manifest Broker: Not reported

Receive Date: 20060719
Handler Name: EXXONMOBIL SATICOY STATION
Federal Waste Generator Description: Small Quantity Generator
State District Owner: Not reported
Large Quantity Handler of Universal Waste: No
Recognized Trader Importer: No
Recognized Trader Exporter: No
Spent Lead Acid Battery Importer: No
Spent Lead Acid Battery Exporter: No
Current Record: No
Non Storage Recycler Activity: Not reported
Electronic Manifest Broker: Not reported

Receive Date: 20160811
Handler Name: SATICOY STATION
Federal Waste Generator Description: Small Quantity Generator
State District Owner: Not reported
Large Quantity Handler of Universal Waste: No
Recognized Trader Importer: No
Recognized Trader Exporter: No
Spent Lead Acid Battery Importer: No
Spent Lead Acid Battery Exporter: No
Current Record: No
Non Storage Recycler Activity: Not reported
Electronic Manifest Broker: Not reported

Receive Date: 19920227
Handler Name: SATICOY STATION
Federal Waste Generator Description: Large Quantity Generator
State District Owner: Not reported
Large Quantity Handler of Universal Waste: No
Recognized Trader Importer: No
Recognized Trader Exporter: No
Spent Lead Acid Battery Importer: No
Spent Lead Acid Battery Exporter: No
Current Record: No
Non Storage Recycler Activity: Not reported
Electronic Manifest Broker: Not reported

SATICOY STATION (Continued) **1000253687**

List of NAICS Codes and Descriptions:
NAICS Code: 48611
NAICS Description: PIPELINE TRANSPORTATION OF CRUDE OIL

Facility Has Received Notices of Violations:
Violations: No Violations Found

Evaluation Action Summary:
Evaluations: No Evaluations Found

H42 **TORRANCE VALLEY PIPELINE COMPANY LLC - SATICOY STA** **UST** **U004274180**
ESE **8044 WOODLEY AVE** **N/A**
1/8-1/4 **VAN NUYS, CA 91406**
0.135 mi.
711 ft. **Site 3 of 6 in cluster H**

Relative: UST:
Lower
Actual:
793 ft.

Name:	TORRANCE VALLEY PIPELINE COMPANY LLC - SATICOY STATION
Address:	8044 WOODLEY AVE
City,State,Zip:	VAN NUYS, CA 91406
Facility ID:	FA0010942
Permitting Agency:	Los Angeles City Fire Department
CERSID:	10444597
Latitude:	34.21686
Longitude:	-118.48283
Owner type:	Not reported
Facility type:	Not reported
Num of inuse ust:	Not reported
Num of closed ust:	Not reported
Num of oos ust:	Not reported
Epa region:	Not reported
Tribal lands:	Not reported
Tank owner name:	Not reported
Tank owner mailing address:	Not reported
Tank owner mailing city:	Not reported
Tank owner mailing zip:	Not reported
Tank owner mailing state:	Not reported
Tank operator name:	Not reported
Tank operator mailing address:	Not reported
Tank operator mailing city:	Not reported
Tank operator mailing zip:	Not reported
Tank operator mailing state:	Not reported
Tankidnumber:	Not reported
Tank status:	Not reported
Tank configuration:	Not reported
Tank closure date:	Not reported
Tank installation date:	Not reported
Tank num of compartments:	Not reported
Tank contents:	Not reported
Tank capacity gallons:	Not reported
Tank type:	Not reported
Tank pc construction:	Not reported
Tank pwpiping construction:	Not reported
Tank piping type:	Not reported
Tank piping construction:	Not reported

TORRANCE VALLEY PIPELINE COMPANY LLC - SATICOY STATION (Continued) **U004274180**

Tank sacrificial anode:	Not reported
Tank cp impressed current:	Not reported
Tank cp shutoff:	Not reported
Tank alarms:	Not reported
Tank ball float:	Not reported
Tank spill bucket:	Not reported

H43 **DA/PRO RUBBER, INC** **RCRA-SQG** **1000349684**
ESE **8044 WOODLEY AVE** **HWTS** **CAD008483000**
1/8-1/4 **VAN NUYS, CA 91406** **HAZNET**
0.135 mi.
711 ft. **Site 4 of 6 in cluster H**

Relative: **Lower**
Actual: **793 ft.**

RCRA Listings:

Date Form Received by Agency:	19960901
Handler Name:	Da/Pro Rubber, Inc
Handler Address:	8044 WOODLEY AVE
Handler City,State,Zip:	VAN NUYS, CA 91406
EPA ID:	CAD008483000
Contact Name:	Not reported
Contact Address:	Not reported
Contact City,State,Zip:	Not reported
Contact Telephone:	Not reported
Contact Fax:	Not reported
Contact Email:	Not reported
Contact Title:	Not reported
EPA Region:	09
Land Type:	Not reported
Federal Waste Generator Description:	Small Quantity Generator
Non-Notifier:	Not reported
Biennial Report Cycle:	Not reported
Accessibility:	Not reported
Active Site Indicator:	Handler Activities
State District Owner:	Ca
State District:	3
Mailing Address:	8044 WOODLEY AVE
Mailing City,State,Zip:	VAN NUYS, CA 91406
Owner Name:	Not reported
Owner Type:	Not reported
Operator Name:	Not Required
Operator Type:	Private
Short-Term Generator Activity:	No
Importer Activity:	No
Mixed Waste Generator:	No
Transporter Activity:	No
Transfer Facility Activity:	No
Recycler Activity with Storage:	No
Small Quantity On-Site Burner Exemption:	No
Smelting Melting and Refining Furnace Exemption:	No
Underground Injection Control:	No
Off-Site Waste Receipt:	No
Universal Waste Indicator:	No
Universal Waste Destination Facility:	No
Federal Universal Waste:	No
Active Site State-Reg Handler:	---
Federal Facility Indicator:	Not reported
Hazardous Secondary Material Indicator:	NN
Sub-Part K Indicator:	Not reported

DA/PRO RUBBER, INC (Continued) **1000349684**

2018 GPRA Permit Baseline:	Not on the Baseline
2018 GPRA Renewals Baseline:	Not on the Baseline
202 GPRA Corrective Action Baseline:	No
Subject to Corrective Action Universe:	No
Non-TSDFs Where RCRA CA has Been Imposed Universe:	No
Corrective Action Priority Ranking:	No NCAPS ranking
Environmental Control Indicator:	No
Institutional Control Indicator:	No
Human Exposure Controls Indicator:	N/A
Groundwater Controls Indicator:	N/A
Significant Non-Complier Universe:	No
Unaddressed Significant Non-Complier Universe:	No
Addressed Significant Non-Complier Universe:	No
Significant Non-Complier With a Compliance Schedule Universe:	No
Financial Assurance Required:	Not reported
Handler Date of Last Change:	20020627
Recognized Trader-Importer:	No
Recognized Trader-Exporter:	No
Importer of Spent Lead Acid Batteries:	No
Exporter of Spent Lead Acid Batteries:	No
Recycler Activity Without Storage:	Not reported
Manifest Broker:	Not reported
Sub-Part P Indicator:	No

Handler - Owner Operator:

Owner/Operator Indicator:	Operator
Owner/Operator Name: NOT REQUIRED	
Legal Status:	Private
Date Became Current:	Not reported
Date Ended Current:	Not reported
Owner/Operator Address:	NOT REQUIRED
Owner/Operator City,State,Zip:	NOT REQUIRED, ME 99999
Owner/Operator Telephone:	415-555-1212
Owner/Operator Telephone Ext:	Not reported
Owner/Operator Fax:	Not reported
Owner/Operator Email:	Not reported

Owner/Operator Indicator:	Owner
Owner/Operator Name: C J DAUBENBURGER	
Legal Status:	Private
Date Became Current:	Not reported
Date Ended Current:	Not reported
Owner/Operator Address:	NOT REQUIRED
Owner/Operator City,State,Zip:	NOT REQUIRED, ME 99999
Owner/Operator Telephone:	415-555-1212
Owner/Operator Telephone Ext:	Not reported
Owner/Operator Fax:	Not reported
Owner/Operator Email:	Not reported

Historic Generators:

Receive Date:	19960901
Handler Name: DA/PRO RUBBER, INC	
Federal Waste Generator Description:	Small Quantity Generator
State District Owner:	Ca
Large Quantity Handler of Universal Waste:	No

DA/PRO RUBBER, INC (Continued) **1000349684**

Recognized Trader Importer:	No
Recognized Trader Exporter:	No
Spent Lead Acid Battery Importer:	No
Spent Lead Acid Battery Exporter:	No
Current Record:	Yes
Non Storage Recycler Activity:	Not reported
Electronic Manifest Broker:	Not reported

Receive Date:	19851104
Handler Name: DA/PRO RUBBER, INC	
Federal Waste Generator Description:	Large Quantity Generator
State District Owner:	Ca
Large Quantity Handler of Universal Waste:	No
Recognized Trader Importer:	No
Recognized Trader Exporter:	No
Spent Lead Acid Battery Importer:	No
Spent Lead Acid Battery Exporter:	No
Current Record:	No
Non Storage Recycler Activity:	Not reported
Electronic Manifest Broker:	Not reported

List of NAICS Codes and Descriptions:

NAICS Code:	326299
NAICS Description:	ALL OTHER RUBBER PRODUCT MANUFACTURING

Facility Has Received Notices of Violations:

Violations:	No Violations Found

Evaluation Action Summary:

Evaluations:	No Evaluations Found

HWTS:

Name:	DA/PRO RUBBER, INC
Address:	8044 WOODLEY AVE
Address 2:	Not reported
City,State,Zip:	VAN NUYS, CA 91406
EPA ID:	CAD008483000
Inactive Date:	06/30/2000
Create Date:	04/10/1987
Last Act Date:	Not reported
Mailing Name:	Not reported
Mailing Address:	8044 WOODLEY AVE
Mailing Address 2:	Not reported
Mailing City,State,Zip:	VAN NUYS, CA 914060000
Owner Name:	DA/PRO RUBBER INC
Owner Address:	PO BOX 470175
Owner Address 2:	Not reported
Owner City,State,Zip:	TULSA, OK 741470175
Owner Phone:	Not reported
Owner Fax:	Not reported
Contact Name:	ARLEN MATHSON/FAC MGR
Contact Address:	INACTIVE PER VQ00 - BMI
Contact Address 2:	Not reported
City,State,Zip:	VAN NUYS, CA 914060000

DA/PRO RUBBER, INC (Continued) **1000349684**

Contact Phone: Not reported
Contact Fax: Not reported
Facility Status: Inactive
Facility Type: PERMANENT
Category: FEDERAL
Latitude: 34.216389
Longitude: -118.483797

HAZNET:
Name: DA/PRO RUBBER, INC
Address: 8044 WOODLEY AVE
Address 2: Not reported
City,State,Zip: VAN NUYS, CA 914060000
Contact: ARLEN MATHSON/FAC MGR
Telephone: 8183767530
Mailing Name: Not reported
Mailing Address: 8044 WOODLEY AVE

Year: 1999
Gepaid: CAD008483000
TSD EPA ID: CAD028409019
CA Waste Code: 352 - Other organic solids
Disposal Method: H01 - Transfer Station
Tons: 0.05

Year: 1999
Gepaid: CAD008483000
TSD EPA ID: CAD028409019
CA Waste Code: 135 - Unspecified aqueous solution
Disposal Method: H01 - Transfer Station
Tons: 0.231

Year: 1999
Gepaid: CAD008483000
TSD EPA ID: CAD028409019
CA Waste Code: 214 - Unspecified solvent mixture
Disposal Method: H01 - Transfer Station
Tons: 0.3

Year: 1999
Gepaid: CAD008483000
TSD EPA ID: FLD980559728
CA Waste Code: 352 - Other organic solids
Disposal Method: -
Tons: 0.1

Year: 1999
Gepaid: CAD008483000
TSD EPA ID: FLD980559728
CA Waste Code: -
Disposal Method: -
Tons: 0.2

Year: 1995
Gepaid: CAD008483000
TSD EPA ID: CAD044429835
CA Waste Code: 221 - Waste oil and mixed oil

DA/PRO RUBBER, INC (Continued) **1000349684**

Disposal Method:	R01 - Recycler
Tons:	1.558
Year:	1994
Gepaid:	CAD008483000
TSD EPA ID:	CAD008302903
CA Waste Code:	211 - Halogenated solvents (chloroforms, methyl chloride, perchloroethylene, etc)
Disposal Method:	R01 - Recycler
Tons:	0.2085
Year:	1991
Gepaid:	CAD008483000
TSD EPA ID:	CAD008302903
CA Waste Code:	211 - Halogenated solvents (chloroforms, methyl chloride, perchloroethylene, etc)
Disposal Method:	R01 - Recycler
Tons:	0.6255
Year:	1990
Gepaid:	CAD008483000
TSD EPA ID:	CAD089446710
CA Waste Code:	211 - Halogenated solvents (chloroforms, methyl chloride, perchloroethylene, etc)
Disposal Method:	01 -
Tons:	0
Year:	1990
Gepaid:	CAD008483000
TSD EPA ID:	CAT080031628
CA Waste Code:	221 - Waste oil and mixed oil
Disposal Method:	R01 - Recycler
Tons:	0.3127

Click this hyperlink while viewing on your computer to access
7 additional CA HAZNET: record(s) in the EDR Site Report.

Additional Info:

Year:	1999
Gen EPA ID:	CAD008483000
Shipment Date:	19991222
Creation Date:	3/22/2000 0:00:00
Receipt Date:	20000128
Manifest ID:	99887241
Trans EPA ID:	CAD982413262
Trans Name:	Not reported
Trans 2 EPA ID:	Not reported
Trans 2 Name:	Not reported
TSDF EPA ID:	CAD028409019
Trans Name:	Not reported
TSDF Alt EPA ID:	Not reported
TSDF Alt Name:	Not reported
Waste Code Description:	352 - Other organic solids
RCRA Code:	Not reported
Meth Code:	H01 - Transfer Station

DA/PRO RUBBER, INC (Continued) **1000349684**

Quantity Tons:	0.05
Waste Quantity:	100
Quantity Unit:	P
Additional Code 1:	Not reported
Additional Code 2:	Not reported
Additional Code 3:	Not reported
Additional Code 4:	Not reported
Additional Code 5:	Not reported
Shipment Date:	19991222
Creation Date:	3/22/2000 0:00:00
Receipt Date:	20000128
Manifest ID:	99887241
Trans EPA ID:	CAD982413262
Trans Name:	Not reported
Trans 2 EPA ID:	Not reported
Trans 2 Name:	Not reported
TSDF EPA ID:	CAD028409019
Trans Name:	Not reported
TSDF Alt EPA ID:	Not reported
TSDF Alt Name:	Not reported
Waste Code Description:	214 - Unspecified solvent mixture
RCRA Code:	D001
Meth Code:	H01 - Transfer Station
Quantity Tons:	0.3
Waste Quantity:	600
Quantity Unit:	P
Additional Code 1:	Not reported
Additional Code 2:	Not reported
Additional Code 3:	Not reported
Additional Code 4:	Not reported
Additional Code 5:	Not reported
Shipment Date:	19991210
Creation Date:	3/22/2000 0:00:00
Receipt Date:	20000128
Manifest ID:	99472493
Trans EPA ID:	CAD982413262
Trans Name:	Not reported
Trans 2 EPA ID:	Not reported
Trans 2 Name:	Not reported
TSDF EPA ID:	CAD028409019
Trans Name:	Not reported
TSDF Alt EPA ID:	CAD028409019
TSDF Alt Name:	Not reported
Waste Code Description:	135 - Unspecified aqueous solution
RCRA Code:	D002
Meth Code:	H01 - Transfer Station
Quantity Tons:	0.231
Waste Quantity:	55
Quantity Unit:	G
Additional Code 1:	Not reported
Additional Code 2:	Not reported
Additional Code 3:	Not reported
Additional Code 4:	Not reported
Additional Code 5:	Not reported

DA/PRO RUBBER, INC (Continued) **1000349684**

Shipment Date:	19991207
Creation Date:	2/15/2000 0:00:00
Receipt Date:	19991220
Manifest ID:	99449023
Trans EPA ID:	MOD095038998
Trans Name:	Not reported
Trans 2 EPA ID:	Not reported
Trans 2 Name:	Not reported
TSDF EPA ID:	FLD980559728
Trans Name:	Not reported
TSDF Alt EPA ID:	Not reported
TSDF Alt Name:	Not reported
Waste Code Description:	- Not reported
RCRA Code:	Not reported
Meth Code:	- Not reported
Quantity Tons:	0
Waste Quantity:	150
Quantity Unit:	*
Additional Code 1:	Not reported
Additional Code 2:	Not reported
Additional Code 3:	Not reported
Additional Code 4:	Not reported
Additional Code 5:	Not reported

Shipment Date:	19991207
Creation Date:	2/15/2000 0:00:00
Receipt Date:	19991220
Manifest ID:	99449023
Trans EPA ID:	MOD095038998
Trans Name:	Not reported
Trans 2 EPA ID:	Not reported
Trans 2 Name:	Not reported
TSDF EPA ID:	FLD980559728
Trans Name:	Not reported
TSDF Alt EPA ID:	Not reported
TSDF Alt Name:	Not reported
Waste Code Description:	- Not reported
RCRA Code:	D006
Meth Code:	- Not reported
Quantity Tons:	0.1
Waste Quantity:	200
Quantity Unit:	P
Additional Code 1:	Not reported
Additional Code 2:	Not reported
Additional Code 3:	Not reported
Additional Code 4:	Not reported
Additional Code 5:	Not reported

Shipment Date:	19991207
Creation Date:	2/15/2000 0:00:00
Receipt Date:	19991220
Manifest ID:	99449023
Trans EPA ID:	MOD095038998
Trans Name:	Not reported
Trans 2 EPA ID:	Not reported
Trans 2 Name:	Not reported
TSDF EPA ID:	FLD980559728

DA/PRO RUBBER, INC (Continued) **1000349684**

Trans Name:	Not reported
TSDF Alt EPA ID:	Not reported
TSDF Alt Name:	Not reported
Waste Code Description:	352 - Other organic solids
RCRA Code:	Not reported
Meth Code:	- Not reported
Quantity Tons:	0.1
Waste Quantity:	200
Quantity Unit:	P
Additional Code 1:	Not reported
Additional Code 2:	Not reported
Additional Code 3:	Not reported
Additional Code 4:	Not reported
Additional Code 5:	Not reported

Shipment Date:	19991207
Creation Date:	2/15/2000 0:00:00
Receipt Date:	19991220
Manifest ID:	99449023
Trans EPA ID:	MOD095038998
Trans Name:	Not reported
Trans 2 EPA ID:	Not reported
Trans 2 Name:	Not reported
TSDF EPA ID:	FLD980559728
Trans Name:	Not reported
TSDF Alt EPA ID:	Not reported
TSDF Alt Name:	Not reported
Waste Code Description:	- Not reported
RCRA Code:	Not reported
Meth Code:	- Not reported
Quantity Tons:	0.1
Waste Quantity:	200
Quantity Unit:	P
Additional Code 1:	Not reported
Additional Code 2:	Not reported
Additional Code 3:	Not reported
Additional Code 4:	Not reported
Additional Code 5:	Not reported

Additional Info:

Year:	1995
Gen EPA ID:	CAD008483000

Shipment Date:	19950328
Creation Date:	10/23/1995 0:00:00
Receipt Date:	19950403
Manifest ID:	93582054
Trans EPA ID:	CAL000027724
Trans Name:	Not reported
Trans 2 EPA ID:	Not reported
Trans 2 Name:	Not reported
TSDF EPA ID:	CAD044429835
Trans Name:	Not reported
TSDF Alt EPA ID:	Not reported
TSDF Alt Name:	Not reported
Waste Code Description:	221 - Waste oil and mixed oil
RCRA Code:	Not reported

DA/PRO RUBBER, INC (Continued) **1000349684**

Meth Code:	R01 - Recycler
Quantity Tons:	1.558
Waste Quantity:	410
Quantity Unit:	G
Additional Code 1:	Not reported
Additional Code 2:	Not reported
Additional Code 3:	Not reported
Additional Code 4:	Not reported
Additional Code 5:	Not reported

Additional Info:

Year:	1994
Gen EPA ID:	CAD008483000
Shipment Date:	19940921
Creation Date:	3/26/1996 0:00:00
Receipt Date:	19940921
Manifest ID:	93591228
Trans EPA ID:	ILD099202681
Trans Name:	Not reported
Trans 2 EPA ID:	Not reported
Trans 2 Name:	Not reported
TSDF EPA ID:	CAD008302903
Trans Name:	Not reported
TSDF Alt EPA ID:	Not reported
TSDF Alt Name:	Not reported
Waste Code Description:	211 - Halogenated solvents (chloroform, methyl chloride, perchloroethylene, etc.
RCRA Code:	F001
Meth Code:	R01 - Recycler
Quantity Tons:	0.2085
Waste Quantity:	50
Quantity Unit:	G
Additional Code 1:	Not reported
Additional Code 2:	Not reported
Additional Code 3:	Not reported
Additional Code 4:	Not reported
Additional Code 5:	Not reported

H44 **EXXONMOBIL OIL CORP** **HIST UST** **U001568254**
ESE **8044 WOODLEY AVE** **EMI** **N/A**
1/8-1/4 **VAN NUYS, CA 91409** **HAZMAT LA**
0.135 mi.
711 ft. **Site 5 of 6 in cluster H**

Relative: **Lower**
Actual: **793 ft.**

HIST UST:

Name:	SATICOY PIPE LINE STATION
Address:	8044 WOODLEY
City,State,Zip:	VAN NUYS, CA 91409
File Number:	00028025
URL:	https://documents.geotracker.waterboards.ca.gov/ustpdfs/pdf/00028025.pdf
Region:	STATE
Facility ID:	00000041284
Facility Type:	Other
Other Type:	PIPELINE
Contact Name:	R.B. MCDANIEL
Telephone:	2135480939

EXXONMOBIL OIL CORP (Continued) **U001568254**

Owner Name: MOBIL OIL CORPORATION
Owner Address: 3700 WEST 190TH STREET
Owner City,St,Zip: TORRANCE, CA 90509
Total Tanks: 0001

Tank Num: 001
Container Num: 23
Year Installed: Not reported
Tank Capacity: 00012000
Tank Used for: PRODUCT
Type of Fuel: Not reported
Container Construction Thickness: Not reported
Leak Detection: Stock Inventor

Click here for Geo Tracker PDF:

EMI:

Name: MOBIL OIL CORP , WEST COAST PI
Address: 8044 WOODLEY AVE.
City,State,Zip: VAN NUYS, CA 91409
Year: 1987
County Code: 19
Air Basin: SC
Facility ID: 25058
Air District Name: SC
SIC Code: 5171
Air District Name: SOUTH COAST AQMD
Community Health Air Pollution Info System: Not reported
Consolidated Emission Reporting Rule: Not reported
Total Organic Hydrocarbon Gases Tons/Yr: 0
Reactive Organic Gases Tons/Yr: 0
Carbon Monoxide Emissions Tons/Yr: 0
NOX - Oxides of Nitrogen Tons/Yr: 5
SOX - Oxides of Sulphur Tons/Yr: 0
Particulate Matter Tons/Yr: 1
Part. Matter 10 Micrometers and Smllr Tons/Yr: 1

Name: DA/PRO RUBBER INC
Address: 8044 WOODLEY AV
City,State,Zip: VAN NUYS, CA 91409
Year: 1987
County Code: 19
Air Basin: SC
Facility ID: 39175
Air District Name: SC
SIC Code: 3069
Air District Name: SOUTH COAST AQMD
Community Health Air Pollution Info System: Not reported
Consolidated Emission Reporting Rule: Not reported
Total Organic Hydrocarbon Gases Tons/Yr: 1
Reactive Organic Gases Tons/Yr: 1
Carbon Monoxide Emissions Tons/Yr: 0
NOX - Oxides of Nitrogen Tons/Yr: 0
SOX - Oxides of Sulphur Tons/Yr: 0
Particulate Matter Tons/Yr: 0
Part. Matter 10 Micrometers and Smllr Tons/Yr: 0

EXXONMOBIL OIL CORP (Continued) **U001568254**

Name:	MOBIL OIL CORP , WEST COAST PI
Address:	8044 WOODLEY AVE.
City,State,Zip:	VAN NUYS, CA 91409
Year:	1990
County Code:	19
Air Basin:	SC
Facility ID:	25058
Air District Name:	SC
SIC Code:	5171
Air District Name:	SOUTH COAST AQMD
Community Health Air Pollution Info System:	Not reported
Consolidated Emission Reporting Rule:	Not reported
Total Organic Hydrocarbon Gases Tons/Yr:	0
Reactive Organic Gases Tons/Yr:	0
Carbon Monoxide Emissions Tons/Yr:	2
NOX - Oxides of Nitrogen Tons/Yr:	6
SOX - Oxides of Sulphur Tons/Yr:	0
Particulate Matter Tons/Yr:	0
Part. Matter 10 Micrometers and Smllr Tons/Yr:	0

Name:	DA/PRO RUBBER INC
Address:	8044 WOODLEY AV
City,State,Zip:	VAN NUYS, CA 91409
Year:	1990
County Code:	19
Air Basin:	SC
Facility ID:	39175
Air District Name:	SC
SIC Code:	3069
Air District Name:	SOUTH COAST AQMD
Community Health Air Pollution Info System:	Not reported
Consolidated Emission Reporting Rule:	Not reported
Total Organic Hydrocarbon Gases Tons/Yr:	1
Reactive Organic Gases Tons/Yr:	1
Carbon Monoxide Emissions Tons/Yr:	0
NOX - Oxides of Nitrogen Tons/Yr:	0
SOX - Oxides of Sulphur Tons/Yr:	0
Particulate Matter Tons/Yr:	0
Part. Matter 10 Micrometers and Smllr Tons/Yr:	0

Name:	MOBIL OIL CORP, WEST COAST PIP
Address:	8044 WOODLEY AVE
City,State,Zip:	VAN NUYS, CA 91409
Year:	1995
County Code:	19
Air Basin:	SC
Facility ID:	25058
Air District Name:	SC
SIC Code:	5171
Air District Name:	SOUTH COAST AQMD
Community Health Air Pollution Info System:	Not reported
Consolidated Emission Reporting Rule:	Not reported
Total Organic Hydrocarbon Gases Tons/Yr:	3
Reactive Organic Gases Tons/Yr:	2
Carbon Monoxide Emissions Tons/Yr:	2
NOX - Oxides of Nitrogen Tons/Yr:	1
SOX - Oxides of Sulphur Tons/Yr:	0

EXXONMOBIL OIL CORP (Continued) **U001568254**

Particulate Matter Tons/Yr: 0
Part. Matter 10 Micrometers and Smllr Tons/Yr: 0

Name: MOBIL OIL CORP, WEST COAST PIP
Address: 8044 WOODLEY AVE
City,State,Zip: VAN NUYS, CA 91409
Year: 1996
County Code: 19
Air Basin: SC
Facility ID: 25058
Air District Name: SC
SIC Code: 5171
Air District Name: SOUTH COAST AQMD
Community Health Air Pollution Info System: Not reported
Consolidated Emission Reporting Rule: Not reported
Total Organic Hydrocarbon Gases Tons/Yr: 3
Reactive Organic Gases Tons/Yr: 2
Carbon Monoxide Emissions Tons/Yr: 2
NOX - Oxides of Nitrogen Tons/Yr: 2
SOX - Oxides of Sulphur Tons/Yr: 0
Particulate Matter Tons/Yr: 0
Part. Matter 10 Micrometers and Smllr Tons/Yr: 0

Name: MOBIL OIL CORP, WEST COAST PIP
Address: 8044 WOODLEY AVE
City,State,Zip: VAN NUYS, CA 91409
Year: 1997
County Code: 19
Air Basin: SC
Facility ID: 25058
Air District Name: SC
SIC Code: 4612
Air District Name: SOUTH COAST AQMD
Community Health Air Pollution Info System: Not reported
Consolidated Emission Reporting Rule: Not reported
Total Organic Hydrocarbon Gases Tons/Yr: 5
Reactive Organic Gases Tons/Yr: 2
Carbon Monoxide Emissions Tons/Yr: 2
NOX - Oxides of Nitrogen Tons/Yr: 3
SOX - Oxides of Sulphur Tons/Yr: 0
Particulate Matter Tons/Yr: 0
Part. Matter 10 Micrometers and Smllr Tons/Yr: 0

Name: MOBIL OIL CORP, WEST COAST PIP
Address: 8044 WOODLEY AVE
City,State,Zip: VAN NUYS, CA 91409
Year: 1998
County Code: 19
Air Basin: SC
Facility ID: 25058
Air District Name: SC
SIC Code: 4612
Air District Name: SOUTH COAST AQMD
Community Health Air Pollution Info System: Not reported
Consolidated Emission Reporting Rule: Not reported
Total Organic Hydrocarbon Gases Tons/Yr: 3
Reactive Organic Gases Tons/Yr: 1

EXXONMOBIL OIL CORP (Continued) **U001568254**

Carbon Monoxide Emissions Tons/Yr:	2
NOX - Oxides of Nitrogen Tons/Yr:	3
SOX - Oxides of Sulphur Tons/Yr:	0
Particulate Matter Tons/Yr:	0
Part. Matter 10 Micrometers and Smllr Tons/Yr:	0

Name:	MOBIL OIL CORP, WEST COAST PIP
Address:	8044 WOODLEY AVE
City,State,Zip:	VAN NUYS, CA 91409
Year:	1999
County Code:	19
Air Basin:	SC
Facility ID:	25058
Air District Name:	SC
SIC Code:	4612
Air District Name:	SOUTH COAST AQMD
Community Health Air Pollution Info System:	Not reported
Consolidated Emission Reporting Rule:	Not reported
Total Organic Hydrocarbon Gases Tons/Yr:	5
Reactive Organic Gases Tons/Yr:	2
Carbon Monoxide Emissions Tons/Yr:	2
NOX - Oxides of Nitrogen Tons/Yr:	3
SOX - Oxides of Sulphur Tons/Yr:	0
Particulate Matter Tons/Yr:	0
Part. Matter 10 Micrometers and Smllr Tons/Yr:	0

Name:	MOBIL OIL CORP, WEST COAST PIP
Address:	8044 WOODLEY AVE
City,State,Zip:	VAN NUYS, CA 91409
Year:	2000
County Code:	19
Air Basin:	SC
Facility ID:	25058
Air District Name:	SC
SIC Code:	4612
Air District Name:	SOUTH COAST AQMD
Community Health Air Pollution Info System:	Not reported
Consolidated Emission Reporting Rule:	Not reported
Total Organic Hydrocarbon Gases Tons/Yr:	5
Reactive Organic Gases Tons/Yr:	2
Carbon Monoxide Emissions Tons/Yr:	2
NOX - Oxides of Nitrogen Tons/Yr:	3
SOX - Oxides of Sulphur Tons/Yr:	0
Particulate Matter Tons/Yr:	0
Part. Matter 10 Micrometers and Smllr Tons/Yr:	0

Name:	MOBIL OIL CORP, WEST COAST PIP
Address:	8044 WOODLEY AVE
City,State,Zip:	VAN NUYS, CA 91409
Year:	2001
County Code:	19
Air Basin:	SC
Facility ID:	25058
Air District Name:	SC
SIC Code:	4612
Air District Name:	SOUTH COAST AQMD
Community Health Air Pollution Info System:	Not reported

EXXONMOBIL OIL CORP (Continued) **U001568254**

Consolidated Emission Reporting Rule:	Not reported
Total Organic Hydrocarbon Gases Tons/Yr:	8
Reactive Organic Gases Tons/Yr:	4
Carbon Monoxide Emissions Tons/Yr:	2
NOX - Oxides of Nitrogen Tons/Yr:	2
SOX - Oxides of Sulphur Tons/Yr:	0
Particulate Matter Tons/Yr:	0
Part. Matter 10 Micrometers and Smllr Tons/Yr:	0

Name:	EXXONMOBIL OIL CORP
Address:	8044 WOODLEY AVE
City,State,Zip:	VAN NUYS, CA 91409
Year:	2002
County Code:	19
Air Basin:	SC
Facility ID:	25058
Air District Name:	SC
SIC Code:	4612
Air District Name:	SOUTH COAST AQMD
Community Health Air Pollution Info System:	Not reported
Consolidated Emission Reporting Rule:	Not reported
Total Organic Hydrocarbon Gases Tons/Yr:	2
Reactive Organic Gases Tons/Yr:	1
Carbon Monoxide Emissions Tons/Yr:	1
NOX - Oxides of Nitrogen Tons/Yr:	2
SOX - Oxides of Sulphur Tons/Yr:	0
Particulate Matter Tons/Yr:	0
Part. Matter 10 Micrometers and Smllr Tons/Yr:	0

Name:	EXXONMOBIL OIL CORP
Address:	8044 WOODLEY AVE
City,State,Zip:	VAN NUYS, CA 91409
Year:	2003
County Code:	19
Air Basin:	SC
Facility ID:	25058
Air District Name:	SC
SIC Code:	4612
Air District Name:	SOUTH COAST AQMD
Community Health Air Pollution Info System:	Not reported
Consolidated Emission Reporting Rule:	Not reported
Total Organic Hydrocarbon Gases Tons/Yr:	2
Reactive Organic Gases Tons/Yr:	1
Carbon Monoxide Emissions Tons/Yr:	1
NOX - Oxides of Nitrogen Tons/Yr:	2
SOX - Oxides of Sulphur Tons/Yr:	0
Particulate Matter Tons/Yr:	0
Part. Matter 10 Micrometers and Smllr Tons/Yr:	0

Name:	EXXONMOBIL OIL CORP
Address:	8044 WOODLEY AVE
City,State,Zip:	VAN NUYS, CA 91409
Year:	2004
County Code:	19
Air Basin:	SC
Facility ID:	25058
Air District Name:	SC

EXXONMOBIL OIL CORP (Continued) **U001568254**

SIC Code:	4612
Air District Name:	SOUTH COAST AQMD
Community Health Air Pollution Info System:	Not reported
Consolidated Emission Reporting Rule:	Not reported
Total Organic Hydrocarbon Gases Tons/Yr:	1.836
Reactive Organic Gases Tons/Yr:	1.09
Carbon Monoxide Emissions Tons/Yr:	1.46
NOX - Oxides of Nitrogen Tons/Yr:	1.91
SOX - Oxides of Sulphur Tons/Yr:	0.0346
Particulate Matter Tons/Yr:	0.312
Part. Matter 10 Micrometers and Smllr Tons/Yr:	0.3

Name:	EXXONMOBIL OIL CORP
Address:	8044 WOODLEY AVE
City,State,Zip:	VAN NUYS, CA 91409
Year:	2005
County Code:	19
Air Basin:	SC
Facility ID:	25058
Air District Name:	SC
SIC Code:	4612
Air District Name:	SOUTH COAST AQMD
Community Health Air Pollution Info System:	Not reported
Consolidated Emission Reporting Rule:	Not reported
Total Organic Hydrocarbon Gases Tons/Yr:	1.3791
Reactive Organic Gases Tons/Yr:	.9120812
Carbon Monoxide Emissions Tons/Yr:	1.06
NOX - Oxides of Nitrogen Tons/Yr:	1.2
SOX - Oxides of Sulphur Tons/Yr:	.0181
Particulate Matter Tons/Yr:	.226
Part. Matter 10 Micrometers and Smllr Tons/Yr:	.2147

Name:	EXXONMOBIL OIL CORP
Address:	8044 WOODLEY AVE
City,State,Zip:	VAN NUYS, CA 91409
Year:	2006
County Code:	19
Air Basin:	SC
Facility ID:	25058
Air District Name:	SC
SIC Code:	4612
Air District Name:	SOUTH COAST AQMD
Community Health Air Pollution Info System:	Not reported
Consolidated Emission Reporting Rule:	Not reported
Total Organic Hydrocarbon Gases Tons/Yr:	2.286004753529244425
Reactive Organic Gases Tons/Yr:	1.424
Carbon Monoxide Emissions Tons/Yr:	1.278
NOX - Oxides of Nitrogen Tons/Yr:	1.73
SOX - Oxides of Sulphur Tons/Yr:	.022
Particulate Matter Tons/Yr:	.274
Part. Matter 10 Micrometers and Smllr Tons/Yr:	.2603

Name:	EXXONMOBIL OIL CORP
Address:	8044 WOODLEY AVE
City,State,Zip:	VAN NUYS, CA 91409
Year:	2007
County Code:	19

EXXONMOBIL OIL CORP (Continued) **U001568254**

Air Basin:	SC
Facility ID:	25058
Air District Name:	SC
SIC Code:	4612
Air District Name:	SOUTH COAST AQMD
Community Health Air Pollution Info System:	Not reported
Consolidated Emission Reporting Rule:	Not reported
Total Organic Hydrocarbon Gases Tons/Yr:	2.286004753529244425
Reactive Organic Gases Tons/Yr:	1.424
Carbon Monoxide Emissions Tons/Yr:	1.278
NOX - Oxides of Nitrogen Tons/Yr:	1.73
SOX - Oxides of Sulphur Tons/Yr:	.022
Particulate Matter Tons/Yr:	.274
Part. Matter 10 Micrometers and Smllr Tons/Yr:	.2603

Name:	EXXONMOBIL OIL CORP
Address:	8044 WOODLEY AVE
City,State,Zip:	VAN NUYS, CA 91406
Year:	2011
County Code:	19
Air Basin:	SC
Facility ID:	25058
Air District Name:	SC
SIC Code:	5411
Air District Name:	SOUTH COAST AQMD
Community Health Air Pollution Info System:	Not reported
Consolidated Emission Reporting Rule:	Not reported
Total Organic Hydrocarbon Gases Tons/Yr:	2.1300247463
Reactive Organic Gases Tons/Yr:	1.37276
Carbon Monoxide Emissions Tons/Yr:	0.9625
NOX - Oxides of Nitrogen Tons/Yr:	1.29926
SOX - Oxides of Sulphur Tons/Yr:	0.0165
Particulate Matter Tons/Yr:	0.20624
Part. Matter 10 Micrometers and Smllr Tons/Yr:	0.195928

Name:	EXXONMOBIL OIL CORP
Address:	8044 WOODLEY AVE
City,State,Zip:	VAN NUYS, CA 91406
Year:	2012
County Code:	19
Air Basin:	SC
Facility ID:	25058
Air District Name:	SC
SIC Code:	9999
Air District Name:	SOUTH COAST AQMD
Community Health Air Pollution Info System:	Not reported
Consolidated Emission Reporting Rule:	Not reported
Total Organic Hydrocarbon Gases Tons/Yr:	1.9393568164
Reactive Organic Gases Tons/Yr:	1.29226
Carbon Monoxide Emissions Tons/Yr:	0.56
NOX - Oxides of Nitrogen Tons/Yr:	0.7553
SOX - Oxides of Sulphur Tons/Yr:	0.0096
Particulate Matter Tons/Yr:	0.12
Part. Matter 10 Micrometers and Smllr Tons/Yr:	0.114

Name:	EXXONMOBIL OIL CORP
Address:	8044 WOODLEY AVE

EXXONMOBIL OIL CORP (Continued) **U001568254**

City,State,Zip:	VAN NUYS, CA 91406
Year:	2013
County Code:	19
Air Basin:	SC
Facility ID:	25058
Air District Name:	SC
SIC Code:	5541
Air District Name:	SOUTH COAST AQMD
Community Health Air Pollution Info System:	Not reported
Consolidated Emission Reporting Rule:	Not reported
Total Organic Hydrocarbon Gases Tons/Yr:	2.1214453646
Reactive Organic Gases Tons/Yr:	1.36908
Carbon Monoxide Emissions Tons/Yr:	0.71724
NOX - Oxides of Nitrogen Tons/Yr:	0.9683
SOX - Oxides of Sulphur Tons/Yr:	0.01228
Particulate Matter Tons/Yr:	0.15368
Part. Matter 10 Micrometers and Smllr Tons/Yr:	0.145996

LOS ANGELES HM:

Name:	TORRANCE VPC - SATICOY STATION
Address:	8044 WOODLEY AVE
City,State,Zip:	VAN NUYS, CA 91406
Facility ID:	FA0010942
Last Run Date:	06/20/2023
Status:	INACTIVE

H45 **UST** **U004304579**
SE **8029 WOODLEY AVE** **N/A**
1/8-1/4 **VAN NUYS, CA**
0.138 mi.
728 ft. **Site 6 of 6 in cluster H**

Relative: **Lower**
Actual: **792 ft.**

LOS ANGELES UST:

Name:	Not reported
Address:	8029 WOODLEY AVE
City,State,Zip:	VAN NUYS, CA
Facility ID:	Not reported
Last Run Date:	01/01/1900
Status:	HISTORICAL

I46 **UST** **U004300330**
NNW **16250 ROSCOE BLVD** **N/A**
1/8-1/4 **VAN NUYS, CA**
0.140 mi.
739 ft. **Site 1 of 7 in cluster I**

Relative: **Higher**
Actual: **802 ft.**

LOS ANGELES UST:

Name:	Not reported
Address:	16250 ROSCOE BLVD
City,State,Zip:	VAN NUYS, CA
Facility ID:	Not reported
Last Run Date:	01/01/1900
Status:	HISTORICAL

I47 **BELL BRAND FOODS BRANCH WAREHO** **HIST UST** **U001568196**
NNW **16250 ROSCOE BLVD** **N/A**
1/8-1/4 **VAN NUYS, CA 91406**
0.140 mi.
739 ft. **Site 2 of 7 in cluster I**

Relative: **Higher**

Actual: **802 ft.**

HIST UST:

Name:	BELL BRAND FOODS BRANCH WAREHO
Address:	16250 ROSCOE BLVD
City,State,Zip:	VAN NUYS, CA 91406
File Number:	000267aa
URL:	https://documents.geotracker.waterboards.ca.gov/ustpdfs/pdf/000267aa.pdf
Region:	STATE
Facility ID:	00000003056
Facility Type:	Other
Other Type:	WAREHOUSE
Contact Name:	THOMAS P. CONLIN, BRANCH MANAG
Telephone:	2138949753
Owner Name:	BLUE BELL POTATO CHIP CO.
Owner Address:	100 N. E. FARRAGUT STREET
Owner City,St,Zip:	PORTLAND, OR 97211
Total Tanks:	0001
Tank Num:	001
Container Num:	VN-GT-1
Year Installed:	1958
Tank Capacity:	00002000
Tank Used for:	PRODUCT
Type of Fuel:	REGULAR
Container Construction Thickness:	Not reported
Leak Detection:	Stock Inventor

Click here for Geo Tracker PDF:

I48 **BELL BRAND FOODS BRANCH WAREHO** **SWEEPS UST** **S101618614**
NNW **16250 ROSCOE BLVD** **CA FID UST** **N/A**
1/8-1/4 **VAN NUYS, CA 91406**
0.140 mi.
739 ft. **Site 3 of 7 in cluster I**

Relative: **Higher**

Actual: **802 ft.**

SWEEPS UST:

Name:	BELL BRAND FOODS BRANCH WAREHO
Address:	16250 ROSCOE BLVD
City:	VAN NUYS
Status:	Not reported
Comp Number:	115
Number:	Not reported
Board Of Equalization:	Not reported
Referral Date:	Not reported
Action Date:	Not reported
Created Date:	Not reported
Owner Tank Id:	Not reported
SWRCB Tank Id:	19-050-000115-000001
Tank Status:	Not reported
Capacity:	2000
Active Date:	Not reported
Tank Use:	M.V. FUEL
STG:	PRODUCT
Content:	REG UNLEADED
Number Of Tanks:	1

BELL BRAND FOODS BRANCH WAREHO (Continued) **S101618614**

CA FID UST:

Facility ID:	19055279
Regulated By:	UTNKA
Regulated ID:	00003056
Cortese Code:	Not reported
SIC Code:	Not reported
Facility Phone:	2138949753
Mail To:	Not reported
Mailing Address:	100 NE FARRAGUT ST
Mailing Address 2:	Not reported
Mailing City,St,Zip:	VAN NUYS 914060000
Contact:	Not reported
Contact Phone:	Not reported
DUNs Number:	Not reported
NPDES Number:	Not reported
EPA ID:	Not reported
Comments:	Not reported
Status:	Active

I49 **VAN NUYS BUS LOT** **RCRA-LQG 1006805573**
North **16200 ROSCOE BLVD** **FINDS CAR000129403**
1/8-1/4 **VAN NUYS, CA 91406**
0.141 mi.
745 ft. **Site 4 of 7 in cluster I**

Relative:
Higher

Actual:
802 ft.

RCRA Listings:

Date Form Received by Agency:	20021018
Handler Name:	Van Nuys Bus Lot
Handler Address:	16200 ROSCOE BLVD
Handler City,State,Zip:	VAN NUYS, CA 91406
EPA ID:	CAR000129403
Contact Name:	SOE AUNG
Contact Address:	1449 S SAN PEDRO ST
Contact City,State,Zip:	LOS ANGELES, CA 90015
Contact Telephone:	213-743-5086
Contact Fax:	Not reported
Contact Email:	Not reported
Contact Title:	Not reported
EPA Region:	09
Land Type:	District
Federal Waste Generator Description:	Large Quantity Generator
Non-Notifier:	Not reported
Biennial Report Cycle:	Not reported
Accessibility:	Not reported
Active Site Indicator:	Handler Activities
State District Owner:	Not reported
State District:	Not reported
Mailing Address:	1449 S SAN PEDRO ST
Mailing City,State,Zip:	LOS ANGELES, CA 90015
Owner Name:	L A Unified School District
Owner Type:	District
Operator Name:	Not reported
Operator Type:	Not reported
Short-Term Generator Activity:	No
Importer Activity:	No
Mixed Waste Generator:	No
Transporter Activity:	No

VAN NUYS BUS LOT (Continued) **1006805573**

Transfer Facility Activity:	No
Recycler Activity with Storage:	No
Small Quantity On-Site Burner Exemption:	No
Smelting Melting and Refining Furnace Exemption:	No
Underground Injection Control:	No
Off-Site Waste Receipt:	No
Universal Waste Indicator:	No
Universal Waste Destination Facility:	No
Federal Universal Waste:	No
Active Site State-Reg Handler:	---
Federal Facility Indicator:	Not reported
Hazardous Secondary Material Indicator:	N
Sub-Part K Indicator:	Not reported
2018 GPRA Permit Baseline:	Not on the Baseline
2018 GPRA Renewals Baseline:	Not on the Baseline
202 GPRA Corrective Action Baseline:	No
Subject to Corrective Action Universe:	No
Non-TSDFs Where RCRA CA has Been Imposed Universe:	No
Corrective Action Priority Ranking:	No NCAPS ranking
Environmental Control Indicator:	No
Institutional Control Indicator:	No
Human Exposure Controls Indicator:	N/A
Groundwater Controls Indicator:	N/A
Significant Non-Complier Universe:	No
Unaddressed Significant Non-Complier Universe:	No
Addressed Significant Non-Complier Universe:	No
Significant Non-Complier With a Compliance Schedule Universe:	No
Financial Assurance Required:	Not reported
Handler Date of Last Change:	20021107
Recognized Trader-Importer:	No
Recognized Trader-Exporter:	No
Importer of Spent Lead Acid Batteries:	No
Exporter of Spent Lead Acid Batteries:	No
Recycler Activity Without Storage:	No
Manifest Broker:	No
Sub-Part P Indicator:	No

Hazardous Waste Summary:

Waste Code:	D000
Waste Description:	Not Defined
Waste Code:	D008
Waste Description:	Lead

Handler - Owner Operator:

Owner/Operator Indicator:	Owner
Owner/Operator Name:	L A UNIFIED SCHOOL DISTRICT
Legal Status:	District
Date Became Current:	Not reported
Date Ended Current:	Not reported
Owner/Operator Address:	1449 S SAN PEDRO ST
Owner/Operator City,State,Zip:	LOS ANGELES, CA 90015
Owner/Operator Telephone:	213-743-5086
Owner/Operator Telephone Ext:	Not reported
Owner/Operator Fax:	Not reported

VAN NUYS BUS LOT (Continued) **1006805573**

Owner/Operator Email: Not reported

Historic Generators:
Receive Date: 20021018
Handler Name: VAN NUYS BUS LOT
Federal Waste Generator Description: Large Quantity Generator
State District Owner: Not reported
Large Quantity Handler of Universal Waste: No
Recognized Trader Importer: No
Recognized Trader Exporter: No
Spent Lead Acid Battery Importer: No
Spent Lead Acid Battery Exporter: No
Current Record: Yes
Non Storage Recycler Activity: Not reported
Electronic Manifest Broker: Not reported

List of NAICS Codes and Descriptions:
NAICS Codes: No NAICS Codes Found

Facility Has Received Notices of Violations:
Violations: No Violations Found

Evaluation Action Summary:
Evaluations: No Evaluations Found

FINDS:
Registry ID: 110013378237

Click Here for FRS Facility Detail Report:

Environmental Interest/Information System:
The Resource Conservation and Recovery Act Information System (RCRAInfo) is EPA's comprehensive information system in support of the Resource Conservation and Recovery Act (RCRA) of 1976 and the Hazardous and Solid Waste Amendments (HSWA) of 1984. It tracks many types of information about generators, transporters, treaters, storers, and disposers of hazardous waste.
California's Hazardous Waste Tracking System Data Mart (HWTS-DATAMART) provides information on hazardous waste shipments for generators, transporters, and treatment, storage, and disposal facilities.

Click this hyperlink while viewing on your computer to access additional FINDS: detail in the EDR Site Report.

I50 **LAUSD/ VAN NUYS BUS LOT** **CERS HAZ WASTE** **S118938973**
North **16200 ROSCOE BLVD** **HWTS** **N/A**
1/8-1/4 **VAN NUYS, CA 91406** **HAZNET**
0.141 mi. **HAZMAT LA**
745 ft. **Site 5 of 7 in cluster I** **CERS**

Relative:
Higher

Actual:
802 ft.

CERS HAZ WASTE:
Name: LAUSD-VAN NUYS GARAGE
Address: 16200 ROSCOE BLVD
City,State,Zip: VAN NUYS, CA 91406
Site ID: 405334
CERS ID: 10261171

LAUSD/ VAN NUYS BUS LOT (Continued) **S118938973**

CERS Description: Hazardous Waste Generator

HWTS:

Name:	LAUSD/ VAN NUYS BUS LOT
Address:	16200 ROSCOE BLVD
Address 2:	Not reported
City,State,Zip:	VAN NUYS, CA 91406
EPA ID:	CAR000129403
Inactive Date:	Not reported
Create Date:	06/18/2004
Last Act Date:	Not reported
Mailing Name:	Not reported
Mailing Address:	333 S BEAUDRY AVE FL 21
Mailing Address 2:	Not reported
Mailing City,State,Zip:	LOS ANGELES, CA 900170000
Owner Name:	LOS ANGELES UNIFIED SCHOOL DISTRICT
Owner Address:	333 S BEAUDRY AVE FL 21
Owner Address 2:	Not reported
Owner City,State,Zip:	LOS ANGELES, CA 900170000
Owner Phone:	Not reported
Owner Fax:	Not reported
Contact Name:	SAMANTHA HAN
Contact Address:	333 S. BEAUDRY AVE, 21ST FLOOR
Contact Address 2:	Not reported
City,State,Zip:	LOS ANGELES, CA 90017
Contact Phone:	Not reported
Contact Fax:	Not reported
Facility Status:	Active
Facility Type:	PERMANENT
Category:	FEDERAL
Latitude:	34.221302
Longitude:	-118.485242

NAICS:

EPA ID:	CAR000129403
Create Date:	2009-09-30 14:16:02.173
NAICS Code:	48541
NAICS Description:	School and Employee Bus Transportation
Issued EPA ID Date:	2004-06-21 15:39:41.83700
Inactive Date:	Not reported
Facility Name:	LAUSD/ VAN NUYS BUS LOT
Facility Address:	16200 ROSCOE BLVD
Facility Address 2:	Not reported
Facility City:	VAN NUYS
Facility County:	Not reported
Facility State:	CA
Facility Zip:	914060000

HAZNET:

Name:	LAUSD/ VAN NUYS BUS LOT
Address:	16200 ROSCOE BLVD
Address 2:	Not reported
City,State,Zip:	VAN NUYS, CA 914060000
Contact:	SAMANTHA HAN
Telephone:	2132414534
Mailing Name:	Not reported

LAUSD/ VAN NUYS BUS LOT (Continued) **S118938973**

Mailing Address: 333 S BEAUDRY AVE FL 21

Year: 2020
Gepaid: CAR000129403
TSD EPA ID: NMD002208627
CA Waste Code: 223 - Unspecified oil-containing waste
Disposal Method: H141 - Storage, Bulking, And/Or Transfer Off Site--No Treatment/Reovery (H010-H129) Or (H131-H135)
Tons: 0.1325

Year: 2015
Gepaid: CAR000129403
TSD EPA ID: NMD002208627
CA Waste Code: 223 - Unspecified oil-containing waste
Disposal Method: H141 - Storage, Bulking, And/Or Transfer Off Site--No Treatment/Reovery (H010-H129) Or (H131-H135)
Tons: 0.2155

Additional Info:
Year: 2020
Gen EPA ID: CAR000129403

Shipment Date: 2/19/2020
Creation Date: 3/13/2020
Receipt Date: 3/4/2020
Manifest ID: 014669894FLE
Trans EPA ID: CAR000070540
Trans Name: ADVANCED CHEMICAL TRANSPORT INC. DBA ACTENVIRO
Trans 2 EPA ID: Not reported
Trans 2 Name: Not reported
TSDF EPA ID: NMD002208627
Trans Name: ADVANCED CHEMICAL TREATMENT, LLC
TSDF Alt EPA ID: Not reported
TSDF Alt Name: Not reported
Waste Code Description: 223 - Unspecified oil-containing waste
RCRA Code: Not reported
Meth Code: H141 - Storage, Bulking, And/Or Transfer Off Site--No Treatment/Reovery (H010-H129) Or (H131-H135)
Quantity Tons: 0.1325
Waste Quantity: 265
Quantity Unit: P
Additional Code 1: Not reported
Additional Code 2: Not reported
Additional Code 3: Not reported
Additional Code 4: Not reported
Additional Code 5: Not reported

Additional Info:
Year: 2015
Gen EPA ID: CAR000129403

Shipment Date: 20151008
Creation Date: 6/10/2016 18:32:33
Receipt Date: 20151022
Manifest ID: 008948841FLE

LAUSD/ VAN NUYS BUS LOT (Continued) **S118938973**

Trans EPA ID:	CAR000070540
Trans Name:	ADVANCED CHEMICAL TRANSPORT INC (SV)
Trans 2 EPA ID:	CAD053866794
Trans 2 Name:	PATRICT ENV
TSDF EPA ID:	NMD002208627
Trans Name:	ADVANCED CHEMICAL TREATMENT
TSDF Alt EPA ID:	Not reported
TSDF Alt Name:	Not reported
Waste Code Description:	223 - Unspecified oil-containing waste
RCRA Code:	Not reported
Meth Code:	H141 - Storage, Bulking, And/Or Transfer Off Site--No Treatment/Reovery (H010-H129) Or (H131-H135)
Quantity Tons:	0.2155
Waste Quantity:	431
Quantity Unit:	P
Additional Code 1:	Not reported
Additional Code 2:	Not reported
Additional Code 3:	Not reported
Additional Code 4:	Not reported
Additional Code 5:	Not reported

LOS ANGELES HM:

Name:	LAUSD - VAN NUYS GARAGE
Address:	16200 ROSCOE BLVD
City,State,Zip:	VAN NUYS, CA 91406
Facility ID:	FA0037136
Last Run Date:	06/20/2023
Status:	ACTIVE

CERS:

Name:	LAUSD-VAN NUYS GARAGE
Address:	16200 ROSCOE BLVD
City,State,Zip:	VAN NUYS, CA 91406
Site ID:	405334
CERS ID:	10261171
CERS Description:	Chemical Storage Facilities

Violations:

Site ID:	405334
Site Name:	LAUSD-VAN NUYS GARAGE
Violation Date:	09-05-2014
Citation:	22 CCR 23 66273.40(a)(3) - California Code of Regulations, Title 22, Chapter 23, Section(s) 66273.40(a)(3)
Violation Description:	Failure of the universal waste handler who sends electronic devices, CRTs, and/or CRT glass to any foreign destination to complete the following: (1) Notify the Department 60 days prior to the intended export before any electronic devices, CRTs, and/or CRT glass are scheduled to leave the United States and cover all export activities extending over the next twelve (12) month or lesser period; (2) Concurrently send a copy of the notification required pursuant to subsection of this section, to the CUPA having jurisdiction over the universal waste handler s facility.
Violation Notes:	Returned to compliance on 10/28/2014. OBSERVATION: Copies of hazardous waste disposal records for waste oily absorbents were not found on site. Hazardous waste generators shall retain copies of all manifests signed off by the disposal facility and all receipts used in a consolidated manifesting procedure on site for three years and have

LAUSD/ VAN NUYS BUS LOT (Continued) **S118938973**

them readily available for review. CORRECTIVE ACTION: Immediately locate a copy of all manifests and receipts for the last three years, maintain them on site, and submit copies to the CUPA by 10/5/2014.
Violation Division: Los Angeles County Fire Department
Violation Program: HW
Violation Source: CERS,

Site ID: 405334
Site Name: LAUSD-VAN NUYS GARAGE
Violation Date: 03-28-2019
Citation: HSC 6.95 25508(a)(1) - California Health and Safety Code, Chapter 6.95, Section(s) 25508(a)(1)
Violation Description: Failure to establish and electronically submit an adequate emergency response plan and procedures for a release or threatened release of a hazardous material.
Violation Notes: Returned to compliance on 06/13/2019. Review, update and resubmit the Emergency Response/Contingency Plan and Employee Training Plan in CERS with all the required information. Ensure the phone numbers for the local CUPA (213) 978-3680, Regional Water Quality Control Board (213) 576-6600, and nearest hospital facility are inputted correctly. You can download the most current CONTINGENCY PLAN form as well as CONTINGENCY PLAN INSTRUCTIONS in the Hazardous Materials Business Plan Section (HMBP) using the following link https://www.lafd.org/fire-prevention/cupa/documents-forms Also please replace the current medical facility and replace it with the nearest medical facility with an emergency department.
Violation Division: Los Angeles City Fire Department
Violation Program: HMRRP
Violation Source: CERS,

Evaluation:
Eval General Type: Compliance Evaluation Inspection
Eval Date: 04-19-2021
Violations Found: No
Eval Type: Routine done by local agency
Eval Notes: Deborah Duarte, Regional Transportation Manager - No hazardous waste generator violations observed on-site at time of inspection.
Eval Division: Los Angeles County Fire Department
Eval Program: HW
Eval Source: CERS,

Eval General Type: Other/Unknown
Eval Date: 06-13-2019
Violations Found: No
Eval Type: Other, not routine, done by local agency
Eval Notes: VIOLATIONS RESOLVED
Eval Division: Los Angeles City Fire Department
Eval Program: HMRRP
Eval Source: CERS,

Eval General Type: Compliance Evaluation Inspection
Eval Date: 09-05-2014
Violations Found: Yes
Eval Type: Routine done by local agency
Eval Notes: David Whisnant
Eval Division: Los Angeles County Fire Department
Eval Program: HW

LAUSD/ VAN NUYS BUS LOT (Continued) **S118938973**

Eval Source: CERS,

Eval General Type: Other/Unknown
Eval Date: 10-28-2014
Violations Found: No
Eval Type: Other, not routine, done by local agency
Eval Notes: Not reported
Eval Division: Los Angeles County Fire Department
Eval Program: HW
Eval Source: CERS,

Eval General Type: Compliance Evaluation Inspection
Eval Date: 03-30-2022
Violations Found: No
Eval Type: Routine done by local agency
Eval Notes: The Business Activities, Owner/Operator Identification, Hazardous Materials Inventory, Site Map, Emergency Response/Contingency Plan and Employee Training Plan sections were reviewed in CERS and field verified. Review and correct any violations indicated previously in this report, on or before the COMPLY BY date associated with each violation. NOTE: The LAMC, Sections (L.A.M.C. SECTION 57.105.1.4; 57.120.3; 57.121.2 and 57.121.2.1.) requires businesses that store, use or handle hazardous materials in the City of Los Angeles to obtain a Consolidated Permit from the Los Angeles Fire Department CUPA **** Annual submission of a Hazardous Materials Business Plan into California Environmental Reporting System (CERS) is required between January 1 and March 1 of every year. Per L.A.M.C. 57.121.3.5, failure to submit the required hazardous material business plan (HMBP) information annually into CERS within the established reporting period, may result in a $500.00 late [Truncated]
Eval Division: Los Angeles City Fire Department
Eval Program: HMRRP
Eval Source: CERS,

Eval General Type: Compliance Evaluation Inspection
Eval Date: 05-14-2018
Violations Found: No
Eval Type: Routine done by local agency
Eval Notes: Javier Avitia/ Asst. Garage Supv. javier.avitia@lausd.net No violations observed at time of inspection.
Eval Division: Los Angeles County Fire Department
Eval Program: HW
Eval Source: CERS,

Eval General Type: Compliance Evaluation Inspection
Eval Date: 03-28-2019
Violations Found: Yes
Eval Type: Routine done by local agency
Eval Notes: Consent to enter, inspect and take photographs was given by: Javier Avitia The Business Activities, Owner/Operator Identification, Hazardous Materials Inventory, Site Map, Emergency Response/Contingency Plan and Employee Training Plan sections were reviewed in CERS and field verified. Review and correct any violations indicated previously in this report, on or before the COMPLY BY date associated with each violation. NOTE: The LAMC, Sections (L.A.M.C. SECTION 57.105.1.4; 57.120.3; 57.121.2 and 57.121.2.1.) requires businesses that store, use or handle hazardous materials in the City

LAUSD/ VAN NUYS BUS LOT (Continued) **S118938973**

of Los Angeles to obtain a Consolidated Permit from the Los Angeles Fire Department CUPA **** Annual submission of a Hazardous Materials Business Plan into CERS is required between January 1 and March 1 of every year. Please remember that any change in inventory of greater than 100 percent will require new submission within 30 days of that change. As a reminder, you must complete [Truncated]

Eval Division: Los Angeles City Fire Department
Eval Program: HMRRP
Eval Source: CERS,

Eval General Type: Compliance Evaluation Inspection
Eval Date: 10-22-2015
Violations Found: No
Eval Type: Routine done by local agency
Eval Notes: Consent to inspect the facility given by FRANK MILLER - ASSI GARAGE SUPERVISOR Email :FRANK.MILLER@LAUSD.NET Environmental Contact :PATRICK SCHANEN - (213) 241-3199 Email: NONE BP1 Updated and Verified BP8 Updated and Verified CERS - MUST BE UPDATED, LAST INPUT WAS FEB. 2014 Will follow up in 30 days to gain compliance
Eval Division: Los Angeles City Fire Department
Eval Program: HMRRP
Eval Source: CERS,

Affiliation:
Affiliation Type Desc: Identification Signer
Entity Name: Tiffany Le
Entity Title: Environmental Safety Officer
Affiliation Address: Not reported
Affiliation City: Not reported
Affiliation State: Not reported
Affiliation Country: Not reported
Affiliation Zip: Not reported
Affiliation Phone: ,

Affiliation Type Desc: Operator
Entity Name: LOS ANGELES UNIFIED SCHOOL DISTRICT
Entity Title: Not reported
Affiliation Address: Not reported
Affiliation City: Not reported
Affiliation State: Not reported
Affiliation Country: Not reported
Affiliation Zip: Not reported
Affiliation Phone: (213) 241-3199,

Affiliation Type Desc: Document Preparer
Entity Name: Tiffany Le
Entity Title: Not reported
Affiliation Address: Not reported
Affiliation City: Not reported
Affiliation State: Not reported
Affiliation Country: Not reported
Affiliation Zip: Not reported
Affiliation Phone: ,

Affiliation Type Desc: CUPA District
Entity Name: Los Angeles City Fire Department
Entity Title: Not reported

LAUSD/ VAN NUYS BUS LOT (Continued) **S118938973**

Affiliation Address:	200 North Main Street, Room 1780
Affiliation City:	Los Angeles
Affiliation State:	CA
Affiliation Country:	Not reported
Affiliation Zip:	90012
Affiliation Phone:	(213) 978-3680,
Affiliation Type Desc:	Environmental Contact
Entity Name:	SAMANTHA HAN
Entity Title:	Not reported
Affiliation Address:	333 S BEAUDRY AV 21ST FL
Affiliation City:	LOS ANGELES
Affiliation State:	CA
Affiliation Country:	Not reported
Affiliation Zip:	90017
Affiliation Phone:	,
Affiliation Type Desc:	Facility Mailing Address
Entity Name:	Mailing Address
Entity Title:	Not reported
Affiliation Address:	333 S BEAUDRY AVE 21st FL
Affiliation City:	LOS ANGELES
Affiliation State:	CA
Affiliation Country:	Not reported
Affiliation Zip:	90017
Affiliation Phone:	,
Affiliation Type Desc:	Legal Owner
Entity Name:	LOS ANGELES UNIFIED SCHOOL DISTRICT
Entity Title:	Not reported
Affiliation Address:	333 S BEAUDRY AVE, 21st. FL
Affiliation City:	LOS ANGELES
Affiliation State:	CA
Affiliation Country:	United States
Affiliation Zip:	90017
Affiliation Phone:	(213) 241-3199,
Affiliation Type Desc:	Parent Corporation
Entity Name:	LOS ANGELES UNIFIED SCHOOL DISTRICT
Entity Title:	Not reported
Affiliation Address:	Not reported
Affiliation City:	Not reported
Affiliation State:	Not reported
Affiliation Country:	Not reported
Affiliation Zip:	Not reported
Affiliation Phone:	,
Affiliation Type Desc:	Property Owner
Entity Name:	LOS ANGELES UNIFIED SCHOOL DISTRICT
Entity Title:	Not reported
Affiliation Address:	333 S BEAUDRY AVE, 21ST. FLOOR
Affiliation City:	LOS ANGELES
Affiliation State:	CA
Affiliation Country:	United States
Affiliation Zip:	90017
Affiliation Phone:	(213) 241-3199,

I51
NNW
1/8-1/4
0.147 mi.
776 ft.

16300 ROSCOE BLVD
VAN NUYS, CA

Site 6 of 7 in cluster I

UST **U004300339**
N/A

Relative:
Higher

Actual:
804 ft.

LOS ANGELES UST:

Name:	Not reported
Address:	16300 ROSCOE BLVD
City,State,Zip:	VAN NUYS, CA
Facility ID:	Not reported
Last Run Date:	01/01/1900
Status:	HISTORICAL

I52
NNW
1/8-1/4
0.147 mi.
776 ft.

US HEALTHWORKS - VAN NUYS
16300 ROSCOE BLVD STE 1-A
VAN NUYS, CA 91406

Site 7 of 7 in cluster I

RCRA NonGen / NLR **1024833672**
CAL000373244

Relative:
Higher

Actual:
804 ft.

RCRA Listings:

Date Form Received by Agency:	20120330
Handler Name:	Us Healthworks - Van Nuys
Handler Address:	16300 ROSCOE BLVD STE 1-A
Handler City,State,Zip:	VAN NUYS, CA 91406-1258
EPA ID:	CAL000373244
Contact Name:	PHYLLIS DEAN
Contact Address:	16300 ROSCOE BLVD., STE 1-A
Contact City,State,Zip:	VAN NUYS, CA 91406
Contact Telephone:	818-893-4426
Contact Fax:	818-893-0936
Contact Email:	PHYLLIS.DEAN@USHWORKS.COM
Contact Title:	Not reported
EPA Region:	09
Land Type:	Not reported
Federal Waste Generator Description:	Not a generator, verified
Non-Notifier:	Not reported
Biennial Report Cycle:	Not reported
Accessibility:	Not reported
Active Site Indicator:	Handler Activities
State District Owner:	Not reported
State District:	Not reported
Mailing Address:	16300 ROSCOE BLVD STE 1-A
Mailing City,State,Zip:	VAN NUYS, CA 91406-1258
Owner Name:	Us Healthworks Holding Compnay Inc
Owner Type:	Other
Operator Name:	Phyllis Dean
Operator Type:	Other
Short-Term Generator Activity:	No
Importer Activity:	No
Mixed Waste Generator:	No
Transporter Activity:	No
Transfer Facility Activity:	No
Recycler Activity with Storage:	No
Small Quantity On-Site Burner Exemption:	No
Smelting Melting and Refining Furnace Exemption:	No
Underground Injection Control:	No
Off-Site Waste Receipt:	No
Universal Waste Indicator:	Yes
Universal Waste Destination Facility:	Yes

US HEALTHWORKS - VAN NUYS (Continued) **1024833672**

Federal Universal Waste:	No
Active Site State-Reg Handler:	---
Federal Facility Indicator:	Not reported
Hazardous Secondary Material Indicator:	N
Sub-Part K Indicator:	Not reported
2018 GPRA Permit Baseline:	Not on the Baseline
2018 GPRA Renewals Baseline:	Not on the Baseline
202 GPRA Corrective Action Baseline:	No
Subject to Corrective Action Universe:	No
Non-TSDFs Where RCRA CA has Been Imposed Universe:	No
Corrective Action Priority Ranking:	No NCAPS ranking
Environmental Control Indicator:	No
Institutional Control Indicator:	No
Human Exposure Controls Indicator:	N/A
Groundwater Controls Indicator:	N/A
Significant Non-Complier Universe:	No
Unaddressed Significant Non-Complier Universe:	No
Addressed Significant Non-Complier Universe:	No
Significant Non-Complier With a Compliance Schedule Universe:	No
Financial Assurance Required:	Not reported
Handler Date of Last Change:	20180906
Recognized Trader-Importer:	No
Recognized Trader-Exporter:	No
Importer of Spent Lead Acid Batteries:	No
Exporter of Spent Lead Acid Batteries:	No
Recycler Activity Without Storage:	No
Manifest Broker:	No
Sub-Part P Indicator:	No

Handler - Owner Operator:

Owner/Operator Indicator:	Operator
Owner/Operator Name: PHYLLIS DEAN	
Legal Status:	Other
Date Became Current:	Not reported
Date Ended Current:	Not reported
Owner/Operator Address:	16300 ROSCOE BLVD., STE 1-A
Owner/Operator City,State,Zip:	VAN NUYS, CA 91406
Owner/Operator Telephone:	818-893-4426
Owner/Operator Telephone Ext:	Not reported
Owner/Operator Fax:	Not reported
Owner/Operator Email:	Not reported

Owner/Operator Indicator:	Owner
Owner/Operator Name: US HEALTHWORKS HOLDING COMPNAY INC	
Legal Status:	Other
Date Became Current:	Not reported
Date Ended Current:	Not reported
Owner/Operator Address:	25124 SPRINGFIELD CT STE 200
Owner/Operator City,State,Zip:	VALENCIA, CA 91355-0000
Owner/Operator Telephone:	661-678-2600
Owner/Operator Telephone Ext:	Not reported
Owner/Operator Fax:	Not reported
Owner/Operator Email:	Not reported

Historic Generators:

US HEALTHWORKS - VAN NUYS (Continued) **1024833672**

Receive Date: 20120330
Handler Name: US HEALTHWORKS - VAN NUYS
Federal Waste Generator Description: Not a generator, verified
State District Owner: Not reported
Large Quantity Handler of Universal Waste: No
Recognized Trader Importer: No
Recognized Trader Exporter: No
Spent Lead Acid Battery Importer: No
Spent Lead Acid Battery Exporter: No
Current Record: Yes
Non Storage Recycler Activity: Not reported
Electronic Manifest Broker: Not reported

List of NAICS Codes and Descriptions:
NAICS Code: 621493
NAICS Description: FREESTANDING AMBULATORY SURGICAL AND EMERGENCY CENTERS

Facility Has Received Notices of Violations:
Violations: No Violations Found

Evaluation Action Summary:
Evaluations: No Evaluations Found

J53 **KEEBLER CO / C** **HAZMAT LA** **S123542207**
NE **8257 N WOODLEY AVE** **N/A**
1/8-1/4 **VAN NUYS, CA 91406**
0.170 mi.
895 ft. **Site 1 of 2 in cluster J**

Relative: LOS ANGELES HM:
Higher
Name: KEEBLER CO / C
Actual: Address: 8257 N WOODLEY AVE
801 ft. City,State,Zip: VAN NUYS, CA 91406
Facility ID: FA0002727
Last Run Date: 06/20/2023
Status: INACTIVE

J54 **UST** **U004304685**
NE **8250 WOODLEY AVE** **N/A**
1/8-1/4 **VAN NUYS, CA**
0.170 mi.
897 ft. **Site 2 of 2 in cluster J**

Relative: LOS ANGELES UST:
Higher
Name: Not reported
Actual: Address: 8250 WOODLEY AVE
801 ft. City,State,Zip: VAN NUYS, CA
Facility ID: Not reported
Last Run Date: 01/01/1900
Status: HISTORICAL

55
North
1/8-1/4
0.180 mi.
950 ft.

16207 ROSCOE BLVD
SEPULVEDA, CA

UST **U004300322**
N/A

Relative:
Higher

Actual:
802 ft.

LOS ANGELES UST:

Name:	Not reported
Address:	16207 ROSCOE BLVD
City,State,Zip:	SEPULVEDA, CA
Facility ID:	Not reported
Last Run Date:	01/01/1900
Status:	HISTORICAL

K56
SE
1/8-1/4
0.204 mi.
1075 ft.

ENVIRONMENTAL WASTE DISPOSAL CORP
7949 WOODLEY AVE
VAN NUYS, CA 91406

Site 1 of 24 in cluster K

RCRA NonGen / NLR **1004677179**
FINDS **CAR000094151**
ECHO

Relative:
Lower

Actual:
790 ft.

RCRA Listings:

Date Form Received by Agency:	20010705
Handler Name:	Environmental Waste Disposal Corp
Handler Address:	7949 WOODLEY AVE
Handler City,State,Zip:	VAN NUYS, CA 91406
EPA ID:	CAR000094151
Contact Name:	JOSEPH ZADIKANY
Contact Address:	16161 VENTURA BLVD
Contact City,State,Zip:	ENCINO, CA 91436
Contact Telephone:	323-789-2677
Contact Fax:	Not reported
Contact Email:	Not reported
Contact Title:	Not reported
EPA Region:	09
Land Type:	Private
Federal Waste Generator Description:	Not a generator, verified
Non-Notifier:	Not reported
Biennial Report Cycle:	Not reported
Accessibility:	Not reported
Active Site Indicator:	Not reported
State District Owner:	Not reported
State District:	Not reported
Mailing Address:	16161 VENTURA BLVD
Mailing City,State,Zip:	ENCINO, CA 91436
Owner Name:	Joseph Zadikany
Owner Type:	Private
Operator Name:	Not reported
Operator Type:	Not reported
Short-Term Generator Activity:	No
Importer Activity:	No
Mixed Waste Generator:	No
Transporter Activity:	No
Transfer Facility Activity:	No
Recycler Activity with Storage:	No
Small Quantity On-Site Burner Exemption:	No
Smelting Melting and Refining Furnace Exemption:	No
Underground Injection Control:	No
Off-Site Waste Receipt:	No
Universal Waste Indicator:	No
Universal Waste Destination Facility:	No

ENVIRONMENTAL WASTE DISPOSAL CORP (Continued) **1004677179**

Federal Universal Waste:	No
Active Site State-Reg Handler:	---
Federal Facility Indicator:	Not reported
Hazardous Secondary Material Indicator:	NN
Sub-Part K Indicator:	Not reported
2018 GPRA Permit Baseline:	Not on the Baseline
2018 GPRA Renewals Baseline:	Not on the Baseline
202 GPRA Corrective Action Baseline:	No
Subject to Corrective Action Universe:	No
Non-TSDFs Where RCRA CA has Been Imposed Universe:	No
Corrective Action Priority Ranking:	No NCAPS ranking
Environmental Control Indicator:	No
Institutional Control Indicator:	No
Human Exposure Controls Indicator:	N/A
Groundwater Controls Indicator:	N/A
Significant Non-Complier Universe:	No
Unaddressed Significant Non-Complier Universe:	No
Addressed Significant Non-Complier Universe:	No
Significant Non-Complier With a Compliance Schedule Universe:	No
Financial Assurance Required:	Not reported
Handler Date of Last Change:	20020627
Recognized Trader-Importer:	No
Recognized Trader-Exporter:	No
Importer of Spent Lead Acid Batteries:	No
Exporter of Spent Lead Acid Batteries:	No
Recycler Activity Without Storage:	Not reported
Manifest Broker:	Not reported
Sub-Part P Indicator:	No

Handler - Owner Operator:

Owner/Operator Indicator:	Owner
Owner/Operator Name: JOSEPH ZADIKANY	
Legal Status:	Private
Date Became Current:	Not reported
Date Ended Current:	Not reported
Owner/Operator Address:	16161 VENTURA BLVD NO 755
Owner/Operator City,State,Zip:	ENCINO, CA 91436
Owner/Operator Telephone:	818-784-0147
Owner/Operator Telephone Ext:	Not reported
Owner/Operator Fax:	Not reported
Owner/Operator Email:	Not reported

Historic Generators:

Receive Date:	20010705
Handler Name:	ENVIRONMENTAL WASTE DISPOSAL CORP
Federal Waste Generator Description:	Not a generator, verified
State District Owner:	Not reported
Large Quantity Handler of Universal Waste:	No
Recognized Trader Importer:	No
Recognized Trader Exporter:	No
Spent Lead Acid Battery Importer:	No
Spent Lead Acid Battery Exporter:	No
Current Record:	Yes
Non Storage Recycler Activity:	Not reported
Electronic Manifest Broker:	Not reported

ENVIRONMENTAL WASTE DISPOSAL CORP (Continued) **1004677179**

List of NAICS Codes and Descriptions:
NAICS Codes: No NAICS Codes Found

Facility Has Received Notices of Violations:
Violations: No Violations Found

Evaluation Action Summary:
Evaluations: No Evaluations Found

FINDS:
Registry ID: 110012199806

Click Here for FRS Facility Detail Report:

Environmental Interest/Information System:
The Resource Conservation and Recovery Act Information System (RCRAInfo) is EPA's comprehensive information system in support of the Resource Conservation and Recovery Act (RCRA) of 1976 and the Hazardous and Solid Waste Amendments (HSWA) of 1984. It tracks many types of information about generators, transporters, treaters, storers, and disposers of hazardous waste.

Click this hyperlink while viewing on your computer to access additional FINDS: detail in the EDR Site Report.

ECHO:
Envid: 1004677179
Registry ID: 110012199806
DFR URL: http://echo.epa.gov/detailed-facility-report?fid=110012199806
Name: ENVIRONMENTAL WASTE DISPOSAL CORP
Address: 7949 WOODLEY AVE
City,State,Zip: VAN NUYS, CA 91406

K57 **FEDERAL EXPRESS** **SWEEPS UST** **S101585640**
SE **7949 WOODLEY AVE** **CA FID UST** **N/A**
1/8-1/4 **VAN NUYS, CA 91406**
0.204 mi.
1075 ft. **Site 2 of 24 in cluster K**

Relative: **Lower**
Actual: **790 ft.**

SWEEPS UST:
Name: FEDERAL EXPRESS
Address: 7949 WOODLEY AVE
City: VAN NUYS
Status: Not reported
Comp Number: 6473
Number: Not reported
Board Of Equalization: Not reported
Referral Date: Not reported
Action Date: Not reported
Created Date: Not reported
Owner Tank Id: Not reported
SWRCB Tank Id: Not reported
Tank Status: Not reported
Capacity: Not reported
Active Date: Not reported
Tank Use: Not reported

FEDERAL EXPRESS (Continued) **S101585640**

STG: Not reported
Content: Not reported
Number Of Tanks: 0

CA FID UST:
Facility ID: 19026889
Regulated By: UTNKA
Regulated ID: Not reported
Cortese Code: Not reported
SIC Code: Not reported
Facility Phone: 2130000000
Mail To: Not reported
Mailing Address: 7949 WOODLEY
Mailing Address 2: Not reported
Mailing City,St,Zip: VAN NUYS 914060000
Contact: Not reported
Contact Phone: Not reported
DUNs Number: Not reported
NPDES Number: Not reported
EPA ID: Not reported
Comments: Not reported
Status: Active

K58 **VERIZON WIRELESS** **HAZMAT LA** **S123548904**
SE **7949 N WOODLEY AVE** **N/A**
1/8-1/4 **VAN NUYS, CA 91406**
0.204 mi.
1075 ft. **Site 3 of 24 in cluster K**

Relative:
Lower

Actual:
790 ft.

LOS ANGELES HM:
Name: VERIZON WIRELESS
Address: 7949 N WOODLEY AVE
City,State,Zip: VAN NUYS, CA 91406
Facility ID: FA0023921
Last Run Date: 06/20/2023
Status: INACTIVE

L59 **LITTON DATA SYS** **RCRA-LQG** **1001085540**
SE **8000 WOODLEY AVE** **CPS-SLIC** **CAR000008631**
1/8-1/4 **VAN NUYS, CA 91406** **SWEEPS UST**
0.204 mi. **HIST UST**
1078 ft. **Site 1 of 3 in cluster L** **CA FID UST**
FINDS

Relative:
Lower

Actual:
793 ft.

ECHO
EMI
HWTS
HAZNET
NPDES
CIWQS
CERS

RCRA Listings:
Date Form Received by Agency: 20220920
Handler Name: Former Litton Data Systems Site
Handler Address: 8000 WOODLEY AVENUE
Handler City,State,Zip: VAN NUYS, CA 91406

LITTON DATA SYS (Continued) **1001085540**

EPA ID:	CAR000008631
Contact Name:	ADAM SAYLOR
Contact Address:	PO BOX 1693, MS 1401
Contact City,State,Zip:	BALTIMORE, MD 21203
Contact Telephone:	410-993-7080
Contact Fax:	Not reported
Contact Email:	ADAM.SAYLOR@NGC.COM
Contact Title:	Not reported
EPA Region:	09
Land Type:	Private
Federal Waste Generator Description:	Large Quantity Generator
Non-Notifier:	Not reported
Biennial Report Cycle:	Not reported
Accessibility:	Not reported
Active Site Indicator:	Handler Activities
State District Owner:	Not reported
State District:	Not reported
Mailing Address:	PO BOX 1693, MS 1401
Mailing City,State,Zip:	BALTIMORE, MD 21203
Owner Name:	Pr Lewis Business Center Ii, Llc
Owner Type:	Private
Operator Name:	Northrop Grumman Systems Corporation
Operator Type:	Private
Short-Term Generator Activity:	No
Importer Activity:	No
Mixed Waste Generator:	No
Transporter Activity:	No
Transfer Facility Activity:	No
Recycler Activity with Storage:	No
Small Quantity On-Site Burner Exemption:	No
Smelting Melting and Refining Furnace Exemption:	No
Underground Injection Control:	No
Off-Site Waste Receipt:	No
Universal Waste Indicator:	No
Universal Waste Destination Facility:	No
Federal Universal Waste:	No
Active Site State-Reg Handler:	---
Federal Facility Indicator:	Not reported
Hazardous Secondary Material Indicator:	N
Sub-Part K Indicator:	Not reported
2018 GPRA Permit Baseline:	Not on the Baseline
2018 GPRA Renewals Baseline:	Not on the Baseline
202 GPRA Corrective Action Baseline:	No
Subject to Corrective Action Universe:	No
Non-TSDFs Where RCRA CA has Been Imposed Universe:	No
Corrective Action Priority Ranking:	No NCAPS ranking
Environmental Control Indicator:	No
Institutional Control Indicator:	No
Human Exposure Controls Indicator:	N/A
Groundwater Controls Indicator:	N/A
Significant Non-Complier Universe:	No
Unaddressed Significant Non-Complier Universe:	No
Addressed Significant Non-Complier Universe:	No
Significant Non-Complier With a Compliance Schedule Universe:	No
Financial Assurance Required:	Not reported
Handler Date of Last Change:	20220923
Recognized Trader-Importer:	No

LITTON DATA SYS (Continued) **1001085540**

Recognized Trader-Exporter: No
Importer of Spent Lead Acid Batteries: No
Exporter of Spent Lead Acid Batteries: No
Recycler Activity Without Storage: No
Manifest Broker: No
Sub-Part P Indicator: No

Hazardous Waste Summary:
Waste Code: D040
Waste Description: Trichlorethylene

Handler - Owner Operator:
Owner/Operator Indicator: Operator
Owner/Operator Name: NORTHROP GRUMMAN SYSTEMS CORPORATION
Legal Status: Private
Date Became Current: 20010531
Date Ended Current: Not reported
Owner/Operator Address: 2980 FAIRVIEW PARK DRIVE
Owner/Operator City,State,Zip: FALLS CHURCH, VA 22042
Owner/Operator Telephone: 410-993-7080
Owner/Operator Telephone Ext: Not reported
Owner/Operator Fax: Not reported
Owner/Operator Email: ADAM.SAYLOR@NGC.COM

Owner/Operator Indicator: Owner
Owner/Operator Name: LITTON SYS INCS
Legal Status: Private
Date Became Current: Not reported
Date Ended Current: Not reported
Owner/Operator Address: 21740 BURBANK BLVD
Owner/Operator City,State,Zip: WOODLAND HILLS, CA 91367
Owner/Operator Telephone: 818-598-5000
Owner/Operator Telephone Ext: Not reported
Owner/Operator Fax: Not reported
Owner/Operator Email: Not reported

Owner/Operator Indicator: Owner
Owner/Operator Name: PR LEWIS BUSINESS CENTER II, LLC
Legal Status: Private
Date Became Current: 19990820
Date Ended Current: Not reported
Owner/Operator Address: 101 CALIFORNIA STREET
Owner/Operator City,State,Zip: SAN FRANCISCO, CA 94111
Owner/Operator Telephone: 410-993-7080
Owner/Operator Telephone Ext: Not reported
Owner/Operator Fax: Not reported
Owner/Operator Email: ADAM.SAYLOR@NGC.COM

Historic Generators:
Receive Date: 19960124
Handler Name: LITTON DATA SYS
Federal Waste Generator Description: Small Quantity Generator
State District Owner: Not reported
Large Quantity Handler of Universal Waste: No
Recognized Trader Importer: No

LITTON DATA SYS (Continued) **1001085540**

Recognized Trader Exporter:	No
Spent Lead Acid Battery Importer:	No
Spent Lead Acid Battery Exporter:	No
Current Record:	No
Non Storage Recycler Activity:	Not reported
Electronic Manifest Broker:	Not reported

Receive Date:	20220920
Handler Name:	FORMER LITTON DATA SYSTEMS SITE
Federal Waste Generator Description:	Large Quantity Generator
State District Owner:	Not reported
Large Quantity Handler of Universal Waste:	No
Recognized Trader Importer:	No
Recognized Trader Exporter:	No
Spent Lead Acid Battery Importer:	No
Spent Lead Acid Battery Exporter:	No
Current Record:	Yes
Non Storage Recycler Activity:	No
Electronic Manifest Broker:	No

List of NAICS Codes and Descriptions:

NAICS Code:	562910
NAICS Description:	REMEDIATION SERVICES

Facility Has Received Notices of Violations:

Violations:	No Violations Found

Evaluation Action Summary:

Evaluations:	No Evaluations Found

SLIC REG 4:

Region:	4
Facility Status:	Remediation
SLIC:	0614
Substance:	Not reported
Staff:	TTW

CPS-SLIC:

Name:	LITTON DATA SYSTEMS
Address:	8000 WOODLEY AVENUE
City,State,Zip:	VAN NUYS, CA
Region:	STATE
Facility Status:	**Open - Assessment & Interim Remedial Action**
Status Date:	03/12/2015
Global Id:	SL204101492
Lead Agency:	LOS ANGELES RWQCB (REGION 4)
Lead Agency Case Number:	Not reported
Latitude:	34.2166285884752
Longitude:	-118.480596542358
Case Type:	Cleanup Program Site
Case Worker:	JR
Local Agency:	Not reported
RB Case Number:	0614
File Location:	Regional Board

LITTON DATA SYS (Continued) **1001085540**

Potential Media Affected:	Aquifer used for drinking water supply, Indoor Air, Soil, Soil Vapor
Potential Contaminants of Concern:	Tetrachloroethylene (PCE), Trichloroethylene (TCE), Vinyl chloride
EPA Region:	9
Coordinate Source:	Google Map Move
Cuf Case:	NO
Quantity Released Gallons:	Not reported
Begin Date:	07/01/1994
Leak Reported Date:	01/02/1965
How Discovered:	Not reported
How Discovered Description:	Not reported
Discharge Source:	Not reported
Discharge Cause:	Not reported
Stop Method:	Not reported
Stop Description:	Not reported
No Further Action Date:	Not reported
CA Water Watershed Name:	Los Angeles River - San Fernando - Bull Canyon (412.21)
Dwr Groundwater Subbasin Name:	San Fernando Valley (4-012)
Disadvantaged Community:	Disadvantaged Community
CA Enviroscreen 3 Score:	96-100% (highest scores)
CA Enviroscreen 4 Score:	95-100% (highest scores)
Military DOD Site:	No
Facility Project Subtype:	Not reported
RWQCB Region:	LOS ANGELES RWQCB (REGION 4)
Site History:	The Site is located at the northeast corner of the intersection of Woodley Avenue and Strathern Street in Van Nuys. The property has been redeveloped into an industrial park and is no longer owned by Northrop Grumman. Between 1990 and 1998, various remedial actions were undertaken at the Site, including soil excavation activities for removal of nickel- and chromium-impacted soil in 1993 and 1994 and the implementation of Soil Vapor Extraction (SVE) between 1994 and 1997. Monitoring and sampling of groundwater was performed on a quarterly basis between 1994 and 1999. Soil vapor extraction was again installed to address shallow and deep soil vapor plumes at and off-site of the property in 2020. Groundwater levels beneath the Site were observed at levels below 200 feet bgs October 2010. Groundwater flow direction beneath the Site generally ranges from northwest to southeast. Ten (10) VOCs were detected in Site groundwater samples including PCE and TCE. Historic TCE concentrations ranged from 46 ug/L to 1,100 ug/L with the highest TCE concentration being detected in well MW-13R. MW-13R is located in the upgradient portion of the Site, near the southwestern property line. As of 2021 multiple off-site groundwater monitoring wells are slated to be installed upgradient or at locations intermediate from the site and the furthest down gradient wells to complete the groundwater investigation. A final groundwater remedial action plan will be necessary once the latest phase of groundwater investigation is completed.

Click here to access the California GeoTracker records for this facility:

SWEEPS UST:

Name:	LITTON DATA SYSTEMS DIVISION
Address:	8000 WOODLEY AVE
City:	VAN NUYS
Status:	Not reported
Comp Number:	1519
Number:	Not reported

LITTON DATA SYS (Continued) **1001085540**

Board Of Equalization: 44-011841
Referral Date: Not reported
Action Date: Not reported
Created Date: Not reported
Owner Tank Id: Not reported
SWRCB Tank Id: 19-050-001519-000001
Tank Status: Not reported
Capacity: 2500
Active Date: Not reported
Tank Use: CHEMICAL
STG: PRODUCT
Content: UNKNOWN
Number Of Tanks: 2

Name: LITTON DATA SYSTEMS DIVISION
Address: 8000 WOODLEY AVE
City: VAN NUYS
Status: Not reported
Comp Number: 1519
Number: Not reported
Board Of Equalization: 44-011841
Referral Date: Not reported
Action Date: Not reported
Created Date: Not reported
Owner Tank Id: Not reported
SWRCB Tank Id: 19-050-001519-000002
Tank Status: Not reported
Capacity: 9940
Active Date: Not reported
Tank Use: M.V. FUEL
STG: PRODUCT
Content: REG UNLEADED
Number Of Tanks: Not reported

HIST UST:
Name: LITTON DATA SYSTEMS DIVISION
Address: 8000 WOODLEY AVENUE
City,State,Zip: VAN NUYS, CA 91406
File Number: 000275d9
URL: https://documents.geotracker.waterboards.ca.gov/ustpdfs/pdf/000275d9.pdf
Region: STATE
Facility ID: 00000021001
Facility Type: Other
Other Type: DEFENSE INDUSTRY
Contact Name: F. DEAN WASSON
Telephone: 8189024000
Owner Name: LITTON INDUSTRIES
Owner Address: 360 NORTH CRESCENT DR.
Owner City,St,Zip: BEVERLY HILLS, CA 90210
Total Tanks: 0002

Tank Num: 001
Container Num: 1
Year Installed: 1976
Tank Capacity: 00002500
Tank Used for: WASTE
Type of Fuel: Not reported

LITTON DATA SYS (Continued) **1001085540**

Container Construction Thickness: 6
Leak Detection: Not reported

Tank Num: 002
Container Num: 2
Year Installed: 1979
Tank Capacity: 00009940
Tank Used for: PRODUCT
Type of Fuel: UNLEADED
Container Construction Thickness: Not reported
Leak Detection: Not reported

Click here for Geo Tracker PDF:

CA FID UST:
Facility ID: 19005971
Regulated By: UTNKI
Regulated ID: 00021001
Cortese Code: Not reported
SIC Code: Not reported
Facility Phone: 8189042537
Mail To: Not reported
Mailing Address: 360 N CRESCENT DR
Mailing Address 2: Not reported
Mailing City,St,Zip: VAN NUYS 914060000
Contact: Not reported
Contact Phone: Not reported
DUNs Number: Not reported
NPDES Number: Not reported
EPA ID: Not reported
Comments: Not reported
Status: Inactive

FINDS:
Registry ID: 110002909719

Click Here for FRS Facility Detail Report:

Environmental Interest/Information System:
The Resource Conservation and Recovery Act Information System (RCRAInfo) is EPA's comprehensive information system in support of the Resource Conservation and Recovery Act (RCRA) of 1976 and the Hazardous and Solid Waste Amendments (HSWA) of 1984. It tracks many types of information about generators, transporters, treaters, storers, and disposers of hazardous waste.
The California Environmental Protection Agency (CalEPA) has recently implemented a new data warehouse system (nSite). This data warehouse combines and merges facility and site information from five different systems managed within CalEPA. The five systems are: California Environmental Reporting System (CERS),EnviroStor, GeoTracker, California Integrated Water Quality System (CIWQS), andToxic Release Inventory (TRI).

Click this hyperlink while viewing on your computer to access additional FINDS: detail in the EDR Site Report.

ECHO:

LITTON DATA SYS (Continued) **1001085540**

Envid:	1001085540
Registry ID:	110002909719
DFR URL:	http://echo.epa.gov/detailed-facility-report?fid=110002909719
Name:	LITTON DATA SYS
Address:	8000 WOODLEY AVE
City,State,Zip:	VAN NUYS, CA 91406

EMI:

Name:	DANMER CUSTOM SHUTTERS INC
Address:	8000 WOODLEY AVE
City,State,Zip:	VAN NUYS, CA 91406
Year:	2008
County Code:	19
Air Basin:	SC
Facility ID:	152632
Air District Name:	SC
SIC Code:	2431
Air District Name:	SOUTH COAST AQMD
Community Health Air Pollution Info System:	Not reported
Consolidated Emission Reporting Rule:	Not reported
Total Organic Hydrocarbon Gases Tons/Yr:	6.028138250867521807
Reactive Organic Gases Tons/Yr:	5.93155065
Carbon Monoxide Emissions Tons/Yr:	0
NOX - Oxides of Nitrogen Tons/Yr:	0
SOX - Oxides of Sulphur Tons/Yr:	0
Particulate Matter Tons/Yr:	0
Part. Matter 10 Micrometers and Smllr Tons/Yr:	0

Name:	DANMER CUSTOM SHUTTERS INC
Address:	8000 WOODLEY AVE
City,State,Zip:	VAN NUYS, CA 91406
Year:	2009
County Code:	19
Air Basin:	SC
Facility ID:	152632
Air District Name:	SC
SIC Code:	2431
Air District Name:	SOUTH COAST AQMD
Community Health Air Pollution Info System:	Not reported
Consolidated Emission Reporting Rule:	Not reported
Total Organic Hydrocarbon Gases Tons/Yr:	4.37822234680125
Reactive Organic Gases Tons/Yr:	4.2852100000000002
Carbon Monoxide Emissions Tons/Yr:	0
NOX - Oxides of Nitrogen Tons/Yr:	0
SOX - Oxides of Sulphur Tons/Yr:	0
Particulate Matter Tons/Yr:	0
Part. Matter 10 Micrometers and Smllr Tons/Yr:	0

Name:	DANMER CUSTOM SHUTTERS INC
Address:	8000 WOODLEY AVE
City,State,Zip:	VAN NUYS, CA 91406
Year:	2010
County Code:	19
Air Basin:	SC
Facility ID:	152632
Air District Name:	SC
SIC Code:	2431

LITTON DATA SYS (Continued) **1001085540**

Air District Name:	SOUTH COAST AQMD
Community Health Air Pollution Info System:	Not reported
Consolidated Emission Reporting Rule:	Not reported
Total Organic Hydrocarbon Gases Tons/Yr:	4.9554409062152001
Reactive Organic Gases Tons/Yr:	4.8404100000000003
Carbon Monoxide Emissions Tons/Yr:	0
NOX - Oxides of Nitrogen Tons/Yr:	0
SOX - Oxides of Sulphur Tons/Yr:	0
Particulate Matter Tons/Yr:	0
Part. Matter 10 Micrometers and Smllr Tons/Yr:	0

Name:	DANMER CUSTOM SHUTTERS INC
Address:	8000 WOODLEY AVE
City,State,Zip:	VAN NUYS, CA 91406
Year:	2011
County Code:	19
Air Basin:	SC
Facility ID:	152632
Air District Name:	SC
SIC Code:	2431
Air District Name:	SOUTH COAST AQMD
Community Health Air Pollution Info System:	Not reported
Consolidated Emission Reporting Rule:	Not reported
Total Organic Hydrocarbon Gases Tons/Yr:	6.5774719042
Reactive Organic Gases Tons/Yr:	6.33779
Carbon Monoxide Emissions Tons/Yr:	0
NOX - Oxides of Nitrogen Tons/Yr:	0
SOX - Oxides of Sulphur Tons/Yr:	0
Particulate Matter Tons/Yr:	0
Part. Matter 10 Micrometers and Smllr Tons/Yr:	0

Name:	DANMER CUSTOM SHUTTERS INC
Address:	8000 WOODLEY AVE
City,State,Zip:	VAN NUYS, CA 91406
Year:	2012
County Code:	19
Air Basin:	SC
Facility ID:	152632
Air District Name:	SC
SIC Code:	2431
Air District Name:	SOUTH COAST AQMD
Community Health Air Pollution Info System:	Not reported
Consolidated Emission Reporting Rule:	Not reported
Total Organic Hydrocarbon Gases Tons/Yr:	6.6553325782
Reactive Organic Gases Tons/Yr:	6.43675
Carbon Monoxide Emissions Tons/Yr:	0
NOX - Oxides of Nitrogen Tons/Yr:	0
SOX - Oxides of Sulphur Tons/Yr:	0
Particulate Matter Tons/Yr:	0
Part. Matter 10 Micrometers and Smllr Tons/Yr:	0

Name:	DANMER CUSTOM SHUTTERS INC
Address:	8000 WOODLEY AVE
City,State,Zip:	VAN NUYS, CA 91406
Year:	2013
County Code:	19
Air Basin:	SC

LITTON DATA SYS (Continued) **1001085540**

Facility ID:	152632
Air District Name:	SC
SIC Code:	2431
Air District Name:	SOUTH COAST AQMD
Community Health Air Pollution Info System:	Not reported
Consolidated Emission Reporting Rule:	Not reported
Total Organic Hydrocarbon Gases Tons/Yr:	7.2648585558
Reactive Organic Gases Tons/Yr:	7.15355
Carbon Monoxide Emissions Tons/Yr:	0
NOX - Oxides of Nitrogen Tons/Yr:	0
SOX - Oxides of Sulphur Tons/Yr:	0
Particulate Matter Tons/Yr:	0
Part. Matter 10 Micrometers and Smllr Tons/Yr:	0

Name:	DANMER CUSTOM SHUTTERS INC
Address:	8000 WOODLEY AVE
City,State,Zip:	VAN NUYS, CA 91406
Year:	2014
County Code:	19
Air Basin:	SC
Facility ID:	152632
Air District Name:	SC
SIC Code:	2591
Air District Name:	SOUTH COAST AQMD
Community Health Air Pollution Info System:	Not reported
Consolidated Emission Reporting Rule:	Not reported
Total Organic Hydrocarbon Gases Tons/Yr:	7.7844417451
Reactive Organic Gases Tons/Yr:	7.69025
Carbon Monoxide Emissions Tons/Yr:	0
NOX - Oxides of Nitrogen Tons/Yr:	0
SOX - Oxides of Sulphur Tons/Yr:	0
Particulate Matter Tons/Yr:	0.92648
Part. Matter 10 Micrometers and Smllr Tons/Yr:	0.8894208

Name:	DANMER CUSTOM SHUTTERS INC
Address:	8000 WOODLEY AVE
City,State,Zip:	VAN NUYS, CA 91406
Year:	2015
County Code:	19
Air Basin:	SC
Facility ID:	152632
Air District Name:	SC
SIC Code:	2591
Air District Name:	SOUTH COAST AQMD
Community Health Air Pollution Info System:	Not reported
Consolidated Emission Reporting Rule:	Not reported
Total Organic Hydrocarbon Gases Tons/Yr:	6.5651831111
Reactive Organic Gases Tons/Yr:	6.48907386
Carbon Monoxide Emissions Tons/Yr:	0
NOX - Oxides of Nitrogen Tons/Yr:	0
SOX - Oxides of Sulphur Tons/Yr:	0
Particulate Matter Tons/Yr:	0.785328775
Part. Matter 10 Micrometers and Smllr Tons/Yr:	0.753915624

Name:	DANMER CUSTOM SHUTTERS INC
Address:	8000 WOODLEY AVE
City,State,Zip:	VAN NUYS, CA 91406

LITTON DATA SYS (Continued) **1001085540**

Year:	2016
County Code:	19
Air Basin:	SC
Facility ID:	152632
Air District Name:	SC
SIC Code:	2591
Air District Name:	SOUTH COAST AQMD
Community Health Air Pollution Info System:	Not reported
Consolidated Emission Reporting Rule:	Not reported
Total Organic Hydrocarbon Gases Tons/Yr:	1.1337179877
Reactive Organic Gases Tons/Yr:	1.12
Carbon Monoxide Emissions Tons/Yr:	Not reported
NOX - Oxides of Nitrogen Tons/Yr:	Not reported
SOX - Oxides of Sulphur Tons/Yr:	Not reported
Particulate Matter Tons/Yr:	0.14088
Part. Matter 10 Micrometers and Smllr Tons/Yr:	0.1352448

HWTS:

Name:	LITTON SYSTEMS INC INTEGRATED SYS DIV
Address:	8000 WOODLEY AVE
Address 2:	Not reported
City,State,Zip:	VAN NUYS, CA 91406
EPA ID:	CAR000008631
Inactive Date:	06/30/2003
Create Date:	06/20/1996
Last Act Date:	Not reported
Mailing Name:	Not reported
Mailing Address:	PO BOX 1897 MS 1401
Mailing Address 2:	Not reported
Mailing City,State,Zip:	BALTIMORE, MD 212030000
Owner Name:	LITTON SYSTEMS INC
Owner Address:	21240 BURBANK BLVD
Owner Address 2:	Not reported
Owner City,State,Zip:	WOODLAND HILLS, CA 913676675
Owner Phone:	Not reported
Owner Fax:	Not reported
Contact Name:	LINN EISEN EHS SPECIALIST
Contact Address:	19601 NORDHOFF STREET
Contact Address 2:	Not reported
City,State,Zip:	NORTHRIDGE, CA 913281118
Contact Phone:	Not reported
Contact Fax:	Not reported
Facility Status:	Inactive
Facility Type:	PERMANENT
Category:	FEDERAL
Latitude:	34.215728
Longitude:	-118.483664

NAICS:

EPA ID:	CAR000008631
Create Date:	2002-03-14 16:36:30.000
NAICS Code:	334511
NAICS Description:	Search, Detection, Navigation, Guidance, Aeronautical, and Nautical System and Instrument Manufacturing
Issued EPA ID Date:	1996-06-20 00:00:00
Inactive Date:	2003-06-30 00:00:00
Facility Name:	LITTON SYSTEMS INC INTEGRATED SYS DIV

LITTON DATA SYS (Continued) **1001085540**

Facility Address:	8000 WOODLEY AVE
Facility Address 2:	Not reported
Facility City:	VAN NUYS
Facility County:	Not reported
Facility State:	CA
Facility Zip:	914060000

HAZNET:

Name:	LITTON SYSTEMS INC INTEGRATED SYS DIV
Address:	8000 WOODLEY AVE
Address 2:	Not reported
City,State,Zip:	VAN NUYS, CA 914060000
Contact:	LINN EISEN EHS SPECIALIST
Telephone:	8186788598
Mailing Name:	Not reported
Mailing Address:	PO BOX 1897 MS 1401
Year:	1998
Gepaid:	CAR000008631
TSD EPA ID:	KYD005009923
CA Waste Code:	-
Disposal Method:	*** - Invalid Code
Tons:	1
Year:	1998
Gepaid:	CAR000008631
TSD EPA ID:	KYD005009923
CA Waste Code:	351 - Organic solids with halogens
Disposal Method:	*** - Invalid Code
Tons:	7.3
Year:	1997
Gepaid:	CAR000008631
TSD EPA ID:	KYD005009923
CA Waste Code:	351 - Organic solids with halogens
Disposal Method:	*** - Invalid Code
Tons:	35.962
Year:	1996
Gepaid:	CAR000008631
TSD EPA ID:	CAT080033681
CA Waste Code:	352 - Other organic solids
Disposal Method:	D99 - Disposal, Other
Tons:	0.035

Additional Info:

Year:	1998
Gen EPA ID:	CAR000008631
Shipment Date:	19980611
Creation Date:	9/3/1998 0:00:00
Receipt Date:	19980622
Manifest ID:	95016080
Trans EPA ID:	CAR000037234

LITTON DATA SYS (Continued) **1001085540**

Trans Name:	Not reported
Trans 2 EPA ID:	OH009865825
Trans 2 Name:	Not reported
TSDF EPA ID:	KYD005009923
Trans Name:	Not reported
TSDF Alt EPA ID:	Not reported
TSDF Alt Name:	Not reported
Waste Code Description:	- Not reported
RCRA Code:	Not reported
Meth Code:	*** - Invalid Code
Quantity Tons:	1
Waste Quantity:	2000
Quantity Unit:	P
Additional Code 1:	Not reported
Additional Code 2:	Not reported
Additional Code 3:	Not reported
Additional Code 4:	Not reported
Additional Code 5:	Not reported

Shipment Date:	19980330
Creation Date:	5/26/1998 0:00:00
Receipt Date:	19980401
Manifest ID:	95905079
Trans EPA ID:	CAD982495608
Trans Name:	Not reported
Trans 2 EPA ID:	Not reported
Trans 2 Name:	Not reported
TSDF EPA ID:	KYD005009923
Trans Name:	Not reported
TSDF Alt EPA ID:	KYD005009923
TSDF Alt Name:	Not reported
Waste Code Description:	351 - Organic solids with halogens
RCRA Code:	Not reported
Meth Code:	*** - Invalid Code
Quantity Tons:	3.7
Waste Quantity:	7400
Quantity Unit:	P
Additional Code 1:	Not reported
Additional Code 2:	Not reported
Additional Code 3:	Not reported
Additional Code 4:	Not reported
Additional Code 5:	Not reported

Shipment Date:	19980227
Creation Date:	4/16/1998 0:00:00
Receipt Date:	19980304
Manifest ID:	96778940
Trans EPA ID:	CAD981376213
Trans Name:	Not reported
Trans 2 EPA ID:	CAD982495608
Trans 2 Name:	Not reported
TSDF EPA ID:	KYD005009923
Trans Name:	Not reported
TSDF Alt EPA ID:	Not reported
TSDF Alt Name:	Not reported
Waste Code Description:	351 - Organic solids with halogens
RCRA Code:	F001

LITTON DATA SYS (Continued) **1001085540**

Meth Code:	*** - Invalid Code
Quantity Tons:	3.6
Waste Quantity:	7200
Quantity Unit:	P
Additional Code 1:	Not reported
Additional Code 2:	Not reported
Additional Code 3:	Not reported
Additional Code 4:	Not reported
Additional Code 5:	Not reported

Additional Info:

Year:	1997
Gen EPA ID:	CAR000008631
Shipment Date:	19970825
Creation Date:	3/18/1998 0:00:00
Receipt Date:	19970902
Manifest ID:	95016040
Trans EPA ID:	CAD932485608
Trans Name:	Not reported
Trans 2 EPA ID:	Not reported
Trans 2 Name:	Not reported
TSDF EPA ID:	KYD005009923
Trans Name:	Not reported
TSDF Alt EPA ID:	Not reported
TSDF Alt Name:	Not reported
Waste Code Description:	351 - Organic solids with halogens
RCRA Code:	D022
Meth Code:	*** - Invalid Code
Quantity Tons:	33.712
Waste Quantity:	40
Quantity Unit:	Y
Additional Code 1:	Not reported
Additional Code 2:	Not reported
Additional Code 3:	Not reported
Additional Code 4:	Not reported
Additional Code 5:	Not reported
Shipment Date:	19970716
Creation Date:	12/4/1997 0:00:00
Receipt Date:	19970718
Manifest ID:	95904981
Trans EPA ID:	CAD982495608
Trans Name:	Not reported
Trans 2 EPA ID:	Not reported
Trans 2 Name:	Not reported
TSDF EPA ID:	KYD005009923
Trans Name:	Not reported
TSDF Alt EPA ID:	Not reported
TSDF Alt Name:	Not reported
Waste Code Description:	351 - Organic solids with halogens
RCRA Code:	Not reported
Meth Code:	*** - Invalid Code
Quantity Tons:	2.25
Waste Quantity:	4500
Quantity Unit:	P
Additional Code 1:	Not reported

LITTON DATA SYS (Continued) **1001085540**

Additional Code 2:	Not reported
Additional Code 3:	Not reported
Additional Code 4:	Not reported
Additional Code 5:	Not reported

Additional Info:

Year:	1996
Gen EPA ID:	CAR000008631
Shipment Date:	19960222
Creation Date:	10/16/1996 0:00:00
Receipt Date:	19960301
Manifest ID:	93725838
Trans EPA ID:	CAD983668583
Trans Name:	Not reported
Trans 2 EPA ID:	Not reported
Trans 2 Name:	Not reported
TSDF EPA ID:	CAT080033681
Trans Name:	Not reported
TSDF Alt EPA ID:	CAT080033681
TSDF Alt Name:	Not reported
Waste Code Description:	352 - Other organic solids
RCRA Code:	D008
Meth Code:	D99 - Disposal, Other
Quantity Tons:	0.035
Waste Quantity:	70
Quantity Unit:	P
Additional Code 1:	Not reported
Additional Code 2:	Not reported
Additional Code 3:	Not reported
Additional Code 4:	Not reported
Additional Code 5:	Not reported

NPDES:

Name:	AMERICAN HOME PRODUCTS LLC
Address:	8000 WOODLEY AVENUE
City,State,Zip:	VAN NUYS, CA 91406
Facility Status:	Not reported
NPDES Number:	Not reported
Region:	Not reported
Agency Number:	Not reported
Regulatory Measure ID:	Not reported
Place ID:	Not reported
Order Number:	Not reported
WDID:	4 19NEC001613
Regulatory Measure Type:	Industrial
Program Type:	Not reported
Adoption Date Of Regulatory Measure:	Not reported
Effective Date Of Regulatory Measure:	Not reported
Termination Date Of Regulatory Measure:	Not reported
Expiration Date Of Regulatory Measure:	Not reported
Discharge Address:	Not reported
Discharge Name:	Not reported
Discharge City:	Not reported
Discharge State:	Not reported
Discharge Zip:	Not reported

LITTON DATA SYS (Continued) **1001085540**

Status:	Terminated
Status Date:	10/12/2017
Operator Name:	American Home Products LLC
Operator Address:	8000 Woodley Avenue
Operator City:	Van Nuys
Operator State:	California
Operator Zip:	91406

NPDES as of 03/2018:

NPDES Number:	Not reported
Status:	Not reported
Agency Number:	Not reported
Region:	4
Regulatory Measure ID:	464243
Order Number:	Not reported
Regulatory Measure Type:	Industrial
Place ID:	Not reported
WDID:	4 19NEC001613
Program Type:	Not reported
Adoption Date Of Regulatory Measure:	Not reported
Effective Date Of Regulatory Measure:	Not reported
Expiration Date Of Regulatory Measure:	Not reported
Termination Date Of Regulatory Measure:	Not reported
Discharge Name:	Not reported
Discharge Address:	Not reported
Discharge City:	Not reported
Discharge State:	Not reported
Discharge Zip:	Not reported
Received Date:	09/29/2015
Processed Date:	12/02/2015
Status:	Active
Status Date:	12/02/2015
Place Size:	200382
Place Size Unit:	SqFt
Contact:	Mark Baraghimian
Contact Title:	CEO
Contact Phone:	818-576-8218
Contact Phone Ext:	Not reported
Contact Email:	Mark.Baraghimian@danmer.com
Operator Name:	American Home Products LLC
Operator Address:	8000 Woodley Avenue
Operator City:	Van Nuys
Operator State:	California
Operator Zip:	91406
Operator Contact:	Mark Baraghimian
Operator Contact Title:	CEO
Operator Contact Phone:	818-576-8218
Operator Contact Phone Ext:	Not reported
Operator Contact Email:	mark.baraghimian@danmer.com
Operator Type:	Private Business
Developer:	Not reported
Developer Address:	Not reported
Developer City:	Not reported
Developer State:	California
Developer Zip:	Not reported
Developer Contact:	Not reported
Developer Contact Title:	Not reported
Constype Linear Utility Ind:	Not reported

LITTON DATA SYS (Continued) **1001085540**

Emergency Phone:	Not reported
Emergency Phone Ext:	Not reported
Constype Above Ground Ind:	Not reported
Constype Below Ground Ind:	Not reported
Constype Cable Line Ind:	Not reported
Constype Comm Line Ind:	Not reported
Constype Commertial Ind:	Not reported
Constype Electrical Line Ind:	Not reported
Constype Gas Line Ind:	Not reported
Constype Industrial Ind:	Not reported
Constype Other Description:	Not reported
Constype Other Ind:	Not reported
Constype Recons Ind:	Not reported
Constype Residential Ind:	Not reported
Constype Transport Ind:	Not reported
Constype Utility Description:	Not reported
Constype Utility Ind:	Not reported
Constype Water Sewer Ind:	Not reported
Dir Discharge Uswater Ind:	Not reported
Receiving Water Name:	Not reported
Certifier:	Mark Baraghimian
Certifier Title:	CEO
Certification Date:	28-SEP-16
Primary Sic:	2431-Millwork
Secondary Sic:	Not reported
Tertiary Sic:	Not reported
NPDES Number:	CAS000001
Status:	Terminated
Agency Number:	0
Region:	4
Regulatory Measure ID:	464243
Order Number:	97-03-DWQ
Regulatory Measure Type:	Enrollee
Place ID:	Not reported
WDID:	4 19NEC001613
Program Type:	Industrial
Adoption Date Of Regulatory Measure:	Not reported
Effective Date Of Regulatory Measure:	12/02/2015
Expiration Date Of Regulatory Measure:	Not reported
Termination Date Of Regulatory Measure:	10/12/2017
Discharge Name:	American Home Products LLC
Discharge Address:	8000 Woodley Avenue
Discharge City:	Van Nuys
Discharge State:	California
Discharge Zip:	91406
Received Date:	Not reported
Processed Date:	Not reported
Status:	Not reported
Status Date:	Not reported
Place Size:	Not reported
Place Size Unit:	Not reported
Contact:	Not reported
Contact Title:	Not reported
Contact Phone:	Not reported
Contact Phone Ext:	Not reported
Contact Email:	Not reported

LITTON DATA SYS (Continued) **1001085540**

Operator Name:	Not reported
Operator Address:	Not reported
Operator City:	Not reported
Operator State:	Not reported
Operator Zip:	Not reported
Operator Contact:	Not reported
Operator Contact Title:	Not reported
Operator Contact Phone:	Not reported
Operator Contact Phone Ext:	Not reported
Operator Contact Email:	Not reported
Operator Type:	Not reported
Developer:	Not reported
Developer Address:	Not reported
Developer City:	Not reported
Developer State:	Not reported
Developer Zip:	Not reported
Developer Contact:	Not reported
Developer Contact Title:	Not reported
Constype Linear Utility Ind:	Not reported
Emergency Phone:	Not reported
Emergency Phone Ext:	Not reported
Constype Above Ground Ind:	Not reported
Constype Below Ground Ind:	Not reported
Constype Cable Line Ind:	Not reported
Constype Comm Line Ind:	Not reported
Constype Commertial Ind:	Not reported
Constype Electrical Line Ind:	Not reported
Constype Gas Line Ind:	Not reported
Constype Industrial Ind:	Not reported
Constype Other Description:	Not reported
Constype Other Ind:	Not reported
Constype Recons Ind:	Not reported
Constype Residential Ind:	Not reported
Constype Transport Ind:	Not reported
Constype Utility Description:	Not reported
Constype Utility Ind:	Not reported
Constype Water Sewer Ind:	Not reported
Dir Discharge Uswater Ind:	Not reported
Receiving Water Name:	Not reported
Certifier:	Not reported
Certifier Title:	Not reported
Certification Date:	Not reported
Primary Sic:	Not reported
Secondary Sic:	Not reported
Tertiary Sic:	Not reported

CIWQS:

Name:	AMERICAN HOME PRODUCTS LLC
Address:	8000 WOODLEY AVENUE
City,State,Zip:	VAN NUYS, CA 91406
Agency:	American Home Products LLC
Agency Address:	8000 Woodley Avenue, Van Nuys, CA 91406
Place/Project Type:	Industrial - Millwork
SIC/NAICS:	2431
Region:	4
Program:	INDSTW

LITTON DATA SYS (Continued) **1001085540**

Regulatory Measure Status:	Terminated
Regulatory Measure Type:	Storm water industrial
Order Number:	2014-0057-DWQ
WDID:	4 19NEC001613
NPDES Number:	CAS000001
Adoption Date:	Not reported
Effective Date:	12/02/2015
Termination Date:	10/12/2017
Expiration/Review Date:	Not reported
Design Flow:	Not reported
Major/Minor:	Not reported
Complexity:	Not reported
TTWQ:	Not reported
Enforcement Actions within 5 years:	0
Violations within 5 years:	0
Latitude:	34.21569
Longitude:	-118.4837

CERS:

Name:	LITTON DATA SYSTEMS
Address:	8000 WOODLEY AVENUE
City,State,Zip:	VAN NUYS, CA
Site ID:	665413
CERS ID:	SL204101492
CERS Description:	Cleanup Program Site

Affiliation:

Affiliation Type Desc:	Regional Board Caseworker
Entity Name:	JAMES RYAN - LOS ANGELES RWQCB (REGION 4)
Entity Title:	Not reported
Affiliation Address:	West 4th Street, Suite 200
Affiliation City:	LOS ANGELES
Affiliation State:	CA
Affiliation Country:	Not reported
Affiliation Zip:	Not reported
Affiliation Phone:	2135766711,

Name:	DANMER CUSTOM SHUTTERS INC
Address:	8000 WOODLEY AVE
City,State,Zip:	VAN NUYS, CA 91406
Site ID:	463768
CERS ID:	110054242217
CERS Description:	US EPA Air Emission Inventory System (EIS)

L60 **DANMER INC DBA DANMER CUSTOM SHUTTERS** **CERS HAZ WASTE** **S113152717**
SE **8000 WOODLEY AVE** **HWTS** **N/A**
1/8-1/4 **VAN NUYS, CA 91406** **HAZNET**
0.204 mi.
1078 ft. **Site 2 of 3 in cluster L**

Relative: **Lower**

Actual: **793 ft.**

CERS HAZ WASTE:

Name:	FORMER LITTON DATA SYSTEMS SITE
Address:	8000 WOODLEY AVE
City,State,Zip:	VAN NUYS, CA 91406
Site ID:	627060
CERS ID:	10918042
CERS Description:	Hazardous Waste Generator

DANMER INC DBA DANMER CUSTOM SHUTTERS (Continued) **S113152717**

Coordinates:

Site ID:	627060
Facility Name:	Former Litton Data Systems Site
Env Int Type Code:	HWG
Program ID:	10918042
Coord Name:	Not reported
Ref Point Type Desc:	Center of a facility or station.,
Latitude:	34.216150
Longitude:	-118.482490

Affiliation:

Affiliation Type Desc:	Facility Mailing Address
Entity Name:	Mailing Address
Entity Title:	Not reported
Affiliation Address:	PO Box 1693 MS 1401
Affiliation City:	Baltimore
Affiliation State:	MD
Affiliation Country:	Not reported
Affiliation Zip:	21203
Affiliation Phone:	,

Affiliation Type Desc:	CUPA District
Entity Name:	Los Angeles City Fire Department
Entity Title:	Not reported
Affiliation Address:	200 North Main Street, Room 1780
Affiliation City:	Los Angeles
Affiliation State:	CA
Affiliation Country:	Not reported
Affiliation Zip:	90012
Affiliation Phone:	(213) 978-3680,

Affiliation Type Desc:	Legal Owner
Entity Name:	PR Lewis Business Center II LLC
Entity Title:	Not reported
Affiliation Address:	101 California Street, Suite 4000
Affiliation City:	San Francisco
Affiliation State:	CA
Affiliation Country:	United States
Affiliation Zip:	94111
Affiliation Phone:	(415) 678-4110,

Affiliation Type Desc:	Document Preparer
Entity Name:	Patrick Stich
Entity Title:	Not reported
Affiliation Address:	Not reported
Affiliation City:	Not reported
Affiliation State:	Not reported
Affiliation Country:	Not reported
Affiliation Zip:	Not reported
Affiliation Phone:	,

Affiliation Type Desc:	Operator
Entity Name:	Northrop Grumman Systems Corporation - Anthony Mazzella
Entity Title:	Not reported
Affiliation Address:	Not reported
Affiliation City:	Not reported

DANMER INC DBA DANMER CUSTOM SHUTTERS (Continued) **S113152717**

Affiliation State: Not reported
Affiliation Country: Not reported
Affiliation Zip: Not reported
Affiliation Phone: (410) 756-4049,

Affiliation Type Desc: Parent Corporation
Entity Name: Equipoise
Entity Title: Not reported
Affiliation Address: Not reported
Affiliation City: Not reported
Affiliation State: Not reported
Affiliation Country: Not reported
Affiliation Zip: Not reported
Affiliation Phone: ,

Affiliation Type Desc: Property Owner
Entity Name: PR Lewis Business Center II LLC
Entity Title: Not reported
Affiliation Address: 101 California Street, Suite 4000
Affiliation City: San Francisco
Affiliation State: CA
Affiliation Country: United States
Affiliation Zip: 94111
Affiliation Phone: (415) 678-4110,

Affiliation Type Desc: Environmental Contact
Entity Name: Anthony Mazzella
Entity Title: Not reported
Affiliation Address: PO Box 1693 MS 1401
Affiliation City: Baltimore
Affiliation State: MD
Affiliation Country: Not reported
Affiliation Zip: 21203
Affiliation Phone: ,

Affiliation Type Desc: Identification Signer
Entity Name: Patrick Stich
Entity Title: Associate Engineer
Affiliation Address: Not reported
Affiliation City: Not reported
Affiliation State: Not reported
Affiliation Country: Not reported
Affiliation Zip: Not reported
Affiliation Phone: ,

HWTS:
Name: DANMER INC DBA DANMER CUSTOM SHUTTERS
Address: 8000 WOODLEY AVE
Address 2: Not reported
City,State,Zip: VAN NUYS, CA 91406
EPA ID: CAL000332889
Inactive Date: 06/30/2017
Create Date: 05/23/2008
Last Act Date: Not reported
Mailing Name: Not reported
Mailing Address: 21001 NORDHOFF STREET

DANMER INC DBA DANMER CUSTOM SHUTTERS (Continued) **S113152717**

Mailing Address 2:	Not reported
Mailing City,State,Zip:	CHATSWORTH, CA 913110000
Owner Name:	DANMER INC
Owner Address:	21001 NORDHOFF STREET
Owner Address 2:	Not reported
Owner City,State,Zip:	CHATSWORTH, CA 913110000
Owner Phone:	Not reported
Owner Fax:	Not reported
Contact Name:	WENDY GOMEZ
Contact Address:	21001 NORDHOFF STREET
Contact Address 2:	Not reported
City,State,Zip:	CHATSWORTH, CA 91311
Contact Phone:	Not reported
Contact Fax:	Not reported
Facility Status:	Inactive
Facility Type:	PERMANENT
Category:	STATE
Latitude:	34.215694
Longitude:	-118.483668

NAICS:

EPA ID:	CAL000332889
Create Date:	2014-12-16 05:37:50.997
NAICS Code:	321911
NAICS Description:	Wood Window and Door Manufacturing
Issued EPA ID Date:	2008-05-23 10:50:10.34700
Inactive Date:	2017-06-30 00:00:00
Facility Name:	DANMER INC DBA DANMER CUSTOM SHUTTERS
Facility Address:	8000 WOODLEY AVE
Facility Address 2:	Not reported
Facility City:	VAN NUYS
Facility County:	Not reported
Facility State:	CA
Facility Zip:	914061226

EPA ID:	CAL000332889
Create Date:	2009-12-03 12:41:18.000
NAICS Code:	321918
NAICS Description:	Other Millwork (including Flooring)
Issued EPA ID Date:	2008-05-23 10:50:10.34700
Inactive Date:	2017-06-30 00:00:00
Facility Name:	DANMER INC DBA DANMER CUSTOM SHUTTERS
Facility Address:	8000 WOODLEY AVE
Facility Address 2:	Not reported
Facility City:	VAN NUYS
Facility County:	Not reported
Facility State:	CA
Facility Zip:	914061226

HAZNET:

Name:	DANMER INC DBA DANMER CUSTOM SHUTTERS
Address:	8000 WOODLEY AVE
Address 2:	Not reported
City,State,Zip:	VAN NUYS, CA 914061226
Contact:	WENDY GOMEZ
Telephone:	8185768200

DANMER INC DBA DANMER CUSTOM SHUTTERS (Continued) **S113152717**

Mailing Name: Not reported
Mailing Address: 21001 NORDHOFF STREET

Year: 2017
Gepaid: CAL000332889
TSD EPA ID: CAD008252405
CA Waste Code: 212 - Oxygenated solvents (acetone, butanol, ethyl acetate, etc.)
Disposal Method: H061 - Fuel Blending Prior To Energy Recovery At Another Site
Tons: 0.75

Year: 2011
Gepaid: CAL000332889
TSD EPA ID: CAD008252405
CA Waste Code: 352 - Other organic solids
Disposal Method: H141 - Storage, Bulking, And/Or Transfer Off Site--No Treatment/Reovery (H010-H129) Or (H131-H135)
Tons: 0.6

Year: 2011
Gepaid: CAL000332889
TSD EPA ID: CAD008252405
CA Waste Code: 214 - Unspecified solvent mixture
Disposal Method: H061 - Fuel Blending Prior To Energy Recovery At Another Site
Tons: 0.594

Additional Info:
Year: 2017
Gen EPA ID: CAL000332889

Shipment Date: 20170120
Creation Date: 5/10/2018 18:30:29
Receipt Date: 20170120
Manifest ID: 009678148FLE
Trans EPA ID: CAL000264806
Trans Name: EXPRESS OIL CO
Trans 2 EPA ID: Not reported
Trans 2 Name: Not reported
TSDF EPA ID: CAD008252405
Trans Name: PACIFIC RESOURCE RECOVERY
TSDF Alt EPA ID: Not reported
TSDF Alt Name: Not reported
Waste Code Description: 212 - Oxygenated solvents (acetone, butanol, ethyl acetate, etc.
RCRA Code: D001
Meth Code: H061 - Fuel Blending Prior To Energy Recovery At Another Site
Quantity Tons: 0.75
Waste Quantity: 1500
Quantity Unit: P
Additional Code 1: Not reported
Additional Code 2: Not reported
Additional Code 3: Not reported
Additional Code 4: Not reported
Additional Code 5: Not reported

Additional Info:
Year: 2011

DANMER INC DBA DANMER CUSTOM SHUTTERS (Continued) **S113152717**

Gen EPA ID:	CAL000332889
Shipment Date:	20110729
Creation Date:	1/12/2012 18:30:15
Receipt Date:	20110729
Manifest ID:	007418435JJK
Trans EPA ID:	CAD008252405
Trans Name:	PACIFIC RESOURCE RECOVERY
Trans 2 EPA ID:	Not reported
Trans 2 Name:	Not reported
TSDF EPA ID:	CAD008252405
Trans Name:	PACIFIC RESOURCE RECOVERY
TSDF Alt EPA ID:	Not reported
TSDF Alt Name:	Not reported
Waste Code Description:	352 - Other organic solids
RCRA Code:	F003
Meth Code:	H141 - Storage, Bulking, And/Or Transfer Off Site--No Treatment/Reovery (H010-H129) Or (H131-H135)
Quantity Tons:	0.6
Waste Quantity:	1200
Quantity Unit:	P
Additional Code 1:	D001
Additional Code 2:	Not reported
Additional Code 3:	Not reported
Additional Code 4:	Not reported
Additional Code 5:	Not reported
Shipment Date:	20110729
Creation Date:	1/12/2012 18:30:15
Receipt Date:	20110729
Manifest ID:	007418435JJK
Trans EPA ID:	CAD008252405
Trans Name:	PACIFIC RESOURCE RECOVERY
Trans 2 EPA ID:	Not reported
Trans 2 Name:	Not reported
TSDF EPA ID:	CAD008252405
Trans Name:	PACIFIC RESOURCE RECOVERY
TSDF Alt EPA ID:	Not reported
TSDF Alt Name:	Not reported
Waste Code Description:	214 - Unspecified solvent mixture
RCRA Code:	F003
Meth Code:	H061 - Fuel Blending Prior To Energy Recovery At Another Site
Quantity Tons:	0.594
Waste Quantity:	165
Quantity Unit:	G
Additional Code 1:	D001
Additional Code 2:	Not reported
Additional Code 3:	Not reported
Additional Code 4:	Not reported
Additional Code 5:	Not reported

K61 **ALPHA AVIATION** **HIST UST** **U001568194**
SE **7947 WOODLEY AVE** **N/A**
1/8-1/4 **VAN NUYS, CA 91406**
0.205 mi.
1084 ft. **Site 4 of 24 in cluster K**

Relative: **Lower**

Actual: **790 ft.**

HIST UST:

Name:	ALPHA AVIATION
Address:	7947 WOODLEY AVE
City,State,Zip:	VAN NUYS, CA 91406
File Number:	Not reported
URL:	Not reported
Region:	STATE
Facility ID:	00000047140
Facility Type:	Other
Other Type:	AVIATION FUEL STATIO
Contact Name:	LLEWELLYN JACKSON
Telephone:	8189977123
Owner Name:	AEROLEASE ASSOCIATES
Owner Address:	10960 WILSHIRE BLVD. SUITE 150
Owner City,St,Zip:	LOS ANGELES, CA 90024
Total Tanks:	0001
Tank Num:	001
Container Num:	001
Year Installed:	Not reported
Tank Capacity:	00012000
Tank Used for:	PRODUCT
Type of Fuel:	06
Container Construction Thickness:	Not reported
Leak Detection:	None

K62 **THERMCO AVIATION** **RCRA NonGen / NLR** **1024821796**
SE **7947 WOODLEY AVE** **CAL000338459**
1/8-1/4 **VAN NUYS, CA 91406**
0.205 mi.
1084 ft. **Site 5 of 24 in cluster K**

Relative: **Lower**

Actual: **790 ft.**

RCRA Listings:

Date Form Received by Agency:	20081203
Handler Name:	Thermco Aviation
Handler Address:	7947 WOODLEY AVE
Handler City,State,Zip:	VAN NUYS, CA 91406
EPA ID:	CAL000338459
Contact Name:	VICKIE KEASLER
Contact Address:	7947 WOODLEY AVE
Contact City,State,Zip:	VAN NUYS, CA 91406
Contact Telephone:	818-780-1077
Contact Fax:	818-780-0137
Contact Email:	LINI1192@AOL.COM
Contact Title:	Not reported
EPA Region:	09
Land Type:	Not reported
Federal Waste Generator Description:	Not a generator, verified
Non-Notifier:	Not reported
Biennial Report Cycle:	Not reported
Accessibility:	Not reported
Active Site Indicator:	Handler Activities
State District Owner:	Not reported
State District:	Not reported

THERMCO AVIATION (Continued) **1024821796**

Mailing Address:	7947 WOODLEY AVE
Mailing City,State,Zip:	VAN NUYS, CA 91406-0000
Owner Name:	Thermco Aviation
Owner Type:	Other
Operator Name:	Vickie Keasler
Operator Type:	Other
Short-Term Generator Activity:	No
Importer Activity:	No
Mixed Waste Generator:	No
Transporter Activity:	No
Transfer Facility Activity:	No
Recycler Activity with Storage:	No
Small Quantity On-Site Burner Exemption:	No
Smelting Melting and Refining Furnace Exemption:	No
Underground Injection Control:	No
Off-Site Waste Receipt:	No
Universal Waste Indicator:	Yes
Universal Waste Destination Facility:	Yes
Federal Universal Waste:	No
Active Site State-Reg Handler:	---
Federal Facility Indicator:	Not reported
Hazardous Secondary Material Indicator:	N
Sub-Part K Indicator:	Not reported
2018 GPRA Permit Baseline:	Not on the Baseline
2018 GPRA Renewals Baseline:	Not on the Baseline
202 GPRA Corrective Action Baseline:	No
Subject to Corrective Action Universe:	No
Non-TSDFs Where RCRA CA has Been Imposed Universe:	No
Corrective Action Priority Ranking:	No NCAPS ranking
Environmental Control Indicator:	No
Institutional Control Indicator:	No
Human Exposure Controls Indicator:	N/A
Groundwater Controls Indicator:	N/A
Significant Non-Complier Universe:	No
Unaddressed Significant Non-Complier Universe:	No
Addressed Significant Non-Complier Universe:	No
Significant Non-Complier With a Compliance Schedule Universe:	No
Financial Assurance Required:	Not reported
Handler Date of Last Change:	20180905
Recognized Trader-Importer:	No
Recognized Trader-Exporter:	No
Importer of Spent Lead Acid Batteries:	No
Exporter of Spent Lead Acid Batteries:	No
Recycler Activity Without Storage:	No
Manifest Broker:	No
Sub-Part P Indicator:	No

Handler - Owner Operator:

Owner/Operator Indicator:	Operator
Owner/Operator Name: VICKIE KEASLER	
Legal Status:	Other
Date Became Current:	Not reported
Date Ended Current:	Not reported
Owner/Operator Address:	7947 WOODLEY AVE
Owner/Operator City,State,Zip:	VAN NUYS, CA 91406
Owner/Operator Telephone:	818-780-1077

THERMCO AVIATION (Continued) **1024821796**

Owner/Operator Telephone Ext: Not reported
Owner/Operator Fax: Not reported
Owner/Operator Email: Not reported

Owner/Operator Indicator: Owner
Owner/Operator Name: THERMCO AVIATION
Legal Status: Other
Date Became Current: Not reported
Date Ended Current: Not reported
Owner/Operator Address: 7947 WOODLEY AVE
Owner/Operator City,State,Zip: VAN NUYS, CA 91406-0000
Owner/Operator Telephone: 818-780-1077
Owner/Operator Telephone Ext: Not reported
Owner/Operator Fax: Not reported
Owner/Operator Email: Not reported

Historic Generators:
Receive Date: 20081203
Handler Name: THERMCO AVIATION
Federal Waste Generator Description: Not a generator, verified
State District Owner: Not reported
Large Quantity Handler of Universal Waste: No
Recognized Trader Importer: No
Recognized Trader Exporter: No
Spent Lead Acid Battery Importer: No
Spent Lead Acid Battery Exporter: No
Current Record: Yes
Non Storage Recycler Activity: Not reported
Electronic Manifest Broker: Not reported

List of NAICS Codes and Descriptions:
NAICS Code: 56172
NAICS Description: JANITORIAL SERVICES

Facility Has Received Notices of Violations:
Violations: No Violations Found

Evaluation Action Summary:
Evaluations: No Evaluations Found

K63 **PAM JETS** **RCRA NonGen / NLR** **1027702008**
SE **PFAS ECHO** **CAL000478628**
1/8-1/4 **VAN NUYS, CA**
0.205 mi.
1084 ft. **Site 6 of 24 in cluster K**

Relative: **Lower**
Actual: **790 ft.**

RCRA Listings:
Date Form Received by Agency: 20230619
Handler Name: Pam Jets
Handler Address: 7947 WOODLEY AVE
Handler City,State,Zip: VAN NUYS, CA 91406
EPA ID: CAL000478628
Contact Name: TINA THOMAS
Contact Address: 7947 WOODLEY AVE
Contact City,State,Zip: VAN NUYS, CA 91406

PAM JETS (Continued) **1027702008**

Contact Telephone:	818-332-3030
Contact Fax:	Not reported
Contact Email:	TTHOMAS@PAMJETS.COM
Contact Title:	Not reported
EPA Region:	09
Land Type:	Not reported
Federal Waste Generator Description:	Not a generator, verified
Non-Notifier:	Not reported
Biennial Report Cycle:	Not reported
Accessibility:	Not reported
Active Site Indicator:	Not reported
State District Owner:	Not reported
State District:	Not reported
Mailing Address:	7947 WOODLEY AVE
Mailing City,State,Zip:	VAN NUYS, CA 91406
Owner Name:	Jetpros Llc
Owner Type:	Other
Operator Name:	Tina Thomas
Operator Type:	Other
Short-Term Generator Activity:	No
Importer Activity:	No
Mixed Waste Generator:	No
Transporter Activity:	No
Transfer Facility Activity:	No
Recycler Activity with Storage:	No
Small Quantity On-Site Burner Exemption:	No
Smelting Melting and Refining Furnace Exemption:	No
Underground Injection Control:	No
Off-Site Waste Receipt:	No
Universal Waste Indicator:	No
Universal Waste Destination Facility:	No
Federal Universal Waste:	No
Active Site State-Reg Handler:	---
Federal Facility Indicator:	Not reported
Hazardous Secondary Material Indicator:	N
Sub-Part K Indicator:	Not reported
2018 GPRA Permit Baseline:	Not on the Baseline
2018 GPRA Renewals Baseline:	Not on the Baseline
202 GPRA Corrective Action Baseline:	No
Subject to Corrective Action Universe:	No
Non-TSDFs Where RCRA CA has Been Imposed Universe:	No
Corrective Action Priority Ranking:	No NCAPS ranking
Environmental Control Indicator:	No
Institutional Control Indicator:	No
Human Exposure Controls Indicator:	N/A
Groundwater Controls Indicator:	N/A
Significant Non-Complier Universe:	No
Unaddressed Significant Non-Complier Universe:	No
Addressed Significant Non-Complier Universe:	No
Significant Non-Complier With a Compliance Schedule Universe:	No
Financial Assurance Required:	Not reported
Handler Date of Last Change:	20230623
Recognized Trader-Importer:	No
Recognized Trader-Exporter:	No
Importer of Spent Lead Acid Batteries:	No
Exporter of Spent Lead Acid Batteries:	No
Recycler Activity Without Storage:	No

PAM JETS (Continued) **1027702008**

Manifest Broker: No
Sub-Part P Indicator: No

Handler - Owner Operator:
Owner/Operator Indicator: Operator
Owner/Operator Name: TINA THOMAS
Legal Status: Other
Date Became Current: Not reported
Date Ended Current: Not reported
Owner/Operator Address: 7947 WOODLEY AVE
Owner/Operator City,State,Zip: VAN NUYS, CA 91406
Owner/Operator Telephone: 818-332-3030
Owner/Operator Telephone Ext: Not reported
Owner/Operator Fax: Not reported
Owner/Operator Email: Not reported

Owner/Operator Indicator: Owner
Owner/Operator Name: JETPROS LLC
Legal Status: Other
Date Became Current: Not reported
Date Ended Current: Not reported
Owner/Operator Address: 7947 WOODLEY AVE
Owner/Operator City,State,Zip: VAN NUYS, CA 91406
Owner/Operator Telephone: 818-332-3030
Owner/Operator Telephone Ext: Not reported
Owner/Operator Fax: Not reported
Owner/Operator Email: Not reported

Historic Generators:
Receive Date: 20230619
Handler Name: PAM JETS
Federal Waste Generator Description: Not a generator, verified
State District Owner: Not reported
Large Quantity Handler of Universal Waste: No
Recognized Trader Importer: No
Recognized Trader Exporter: No
Spent Lead Acid Battery Importer: No
Spent Lead Acid Battery Exporter: No
Current Record: Yes
Non Storage Recycler Activity: No
Electronic Manifest Broker: No

List of NAICS Codes and Descriptions:
NAICS Code: 488119
NAICS Description: OTHER AIRPORT OPERATIONS

Facility Has Received Notices of Violations:
Violations: No Violations Found

Evaluation Action Summary:
Evaluations: No Evaluations Found

PAM JETS (Continued) **1027702008**

PFAS ECHO:

Name:	PAM JETS
Address:	Not reported
City,State,Zip:	VAN NUYS, CA
Latitude:	34.201049
Longitude:	-118.492491
Count:	1
County:	LOS ANGELES
Status:	Inactive
Region:	09
Industry:	Airports
ECHO Facility Report:	https://echo.epa.gov/detailed-facility-report?fid=CAL000478628
Facility Percent Minority:	-
Facility Derived Tribes:	-
Facility Population:	-
EPA Programs:	RCRA
Federal Facility:	No
Federal Agency:	-
Facility FIPS Code:	-
Facility Indian Country Flag:	N
Facility Collection Method:	Zip Code Centroid
Facility Derived HUC:	-
Facility Derived WBD:	-
Facility Derived CD113:	-
Facility Derived CB2010:	-
Facility Major Flag:	-
Facility Active Flag:	-
Facility Inspection Count:	0
Facility Date Last Inspection:	-
Facility Days Last Inspection:	-
Facility Informal Count:	0
Facility Date Last Informal Action:	-
Facility Formal Action Count:	0
Facility Date Last Formal Action:	-
Facility Total Penalties:	0
Facility Penalty Count:	-
Facility Date Last Penalty:	-
Facility Last Penalty AMT:	-
Facility QTRS With NC:	0
Facility Programs With SNC:	0
Facility Compliance Status:	No Violation Identified
Facility SNC Flag:	N
AIR Flag:	N
NPDES Flag:	N
SDWIS Flag:	N
RCRA Flag:	Y
TRI Flag:	N
GHG Flag:	N
AIR IDS:	-
CAA Permit Types:	-
CAA NAICS:	-
CAA SICS:	-
NPDES IDS:	-
CWA Permit Types:	-
CWA NAICS:	-
CWA SICS:	-
RCRA IDS:	CAL000478628

PAM JETS (Continued) **1027702008**

RCRA Permit Types:	Other
RCRA NAICS:	488119
SDWA IDS:	-
SDWA System Types:	-
SDWA Compliance Status:	-
SDWA SNC Flag:	N
TRI IDS:	-
TRI Releases Transfers:	-
TRI On Site Releases:	-
TRI Off Site Transfers:	-
TRI Reporter:	-
Facility IMP Water Flag:	-
EJSCREEN Flag US:	-
EJSCREEN Report:	https://ejscreen.epa.gov/mapper/mobile/EJSCREEN_mobile.aspx?geometry=%7B%22x%22:-118.492491,%22y%22:34.201049,%22spatialReference%22:%7B%22wkid%22:4326%7D%7D&unit=9035&areatype=&areaid=&basemap=streets&distance=1

K64 **ALPHA AVIATION** **SWEEPS UST** **S101618613**
SE **7947 WOODLEY AVE** **HIST UST** **N/A**
1/8-1/4 **VAN NUYS, CA 91406** **CA FID UST**
0.205 mi.
1084 ft. **Site 7 of 24 in cluster K**

Relative: **Lower**

Actual: **790 ft.**

SWEEPS UST:

Name:	ALPHA AVIATION
Address:	7947 WOODLEY AVE
City:	VAN NUYS
Status:	Active
Comp Number:	2484
Number:	9
Board Of Equalization:	44-012369
Referral Date:	05-16-93
Action Date:	04-18-94
Created Date:	02-29-88
Owner Tank Id:	Not reported
SWRCB Tank Id:	19-050-002484-000001
Tank Status:	A
Capacity:	12000
Active Date:	04-20-88
Tank Use:	CHEMICAL
STG:	P
Content:	UNKNOWN
Number Of Tanks:	1

HIST UST:

Name:	ALPHA AVIATION
Address:	7947 WOODLEY AVENUE
City,State,Zip:	VAN NUYS, CA 91406
File Number:	000261c8
URL:	https://documents.geotracker.waterboards.ca.gov/ustpdfs/pdf/000261c8.pdf
Region:	Not reported
Facility ID:	Not reported
Facility Type:	Not reported
Other Type:	Not reported
Contact Name:	Not reported
Telephone:	Not reported

ALPHA AVIATION (Continued) **S101618613**

Owner Name:	Not reported
Owner Address:	Not reported
Owner City,St,Zip:	Not reported
Total Tanks:	Not reported
Tank Num:	Not reported
Container Num:	Not reported
Year Installed:	Not reported
Tank Capacity:	Not reported
Tank Used for:	Not reported
Type of Fuel:	Not reported
Container Construction Thickness:	Not reported
Leak Detection:	Not reported

Click here for Geo Tracker PDF:

CA FID UST:

Facility ID:	19055506
Regulated By:	UTNKA
Regulated ID:	00047140
Cortese Code:	Not reported
SIC Code:	Not reported
Facility Phone:	8189977123
Mail To:	Not reported
Mailing Address:	10960 WILSHIRE BLVD-SUITE
Mailing Address 2:	Not reported
Mailing City,St,Zip:	VAN NUYS 914060000
Contact:	Not reported
Contact Phone:	Not reported
DUNs Number:	Not reported
NPDES Number:	Not reported
EPA ID:	Not reported
Comments:	Not reported
Status:	Active

K65 **SNAP INC** **RCRA NonGen / NLR** **1027214036**
SE **7945 WOODLEY AVE** **CAC003178654**
1/8-1/4 **VAN NUYS, CA 91406**
0.209 mi.
1106 ft. **Site 8 of 24 in cluster K**

Relative: **Lower**
Actual: **789 ft.**

RCRA Listings:

Date Form Received by Agency:	20220531
Handler Name:	Snap Inc
Handler Address:	7945 WOODLEY AVE
Handler City,State,Zip:	VAN NUYS, CA 91406
EPA ID:	CAC003178654
Contact Name:	WILL MUIRU
Contact Address:	3000 31ST STREET SUITE C
Contact City,State,Zip:	SANTA MONICA, CA 90405
Contact Telephone:	530-304-3000
Contact Fax:	Not reported
Contact Email:	WMUIRU@SNAP.COM
Contact Title:	Not reported
EPA Region:	09
Land Type:	Not reported
Federal Waste Generator Description:	Not a generator, verified

SNAP INC (Continued) **1027214036**

Non-Notifier:	Not reported
Biennial Report Cycle:	Not reported
Accessibility:	Not reported
Active Site Indicator:	Not reported
State District Owner:	Not reported
State District:	Not reported
Mailing Address:	3000 31ST STREET SUITE C
Mailing City,State,Zip:	SANTA MONICA, CA 90405
Owner Name:	Snap Inc.
Owner Type:	Other
Operator Name:	Will Muiru
Operator Type:	Other
Short-Term Generator Activity:	No
Importer Activity:	No
Mixed Waste Generator:	No
Transporter Activity:	No
Transfer Facility Activity:	No
Recycler Activity with Storage:	No
Small Quantity On-Site Burner Exemption:	No
Smelting Melting and Refining Furnace Exemption:	No
Underground Injection Control:	No
Off-Site Waste Receipt:	No
Universal Waste Indicator:	No
Universal Waste Destination Facility:	No
Federal Universal Waste:	No
Active Site State-Reg Handler:	---
Federal Facility Indicator:	Not reported
Hazardous Secondary Material Indicator:	N
Sub-Part K Indicator:	Not reported
2018 GPRA Permit Baseline:	Not on the Baseline
2018 GPRA Renewals Baseline:	Not on the Baseline
202 GPRA Corrective Action Baseline:	No
Subject to Corrective Action Universe:	No
Non-TSDFs Where RCRA CA has Been Imposed Universe:	No
Corrective Action Priority Ranking:	No NCAPS ranking
Environmental Control Indicator:	No
Institutional Control Indicator:	No
Human Exposure Controls Indicator:	N/A
Groundwater Controls Indicator:	N/A
Significant Non-Complier Universe:	No
Unaddressed Significant Non-Complier Universe:	No
Addressed Significant Non-Complier Universe:	No
Significant Non-Complier With a Compliance Schedule Universe:	No
Financial Assurance Required:	Not reported
Handler Date of Last Change:	20220602
Recognized Trader-Importer:	No
Recognized Trader-Exporter:	No
Importer of Spent Lead Acid Batteries:	No
Exporter of Spent Lead Acid Batteries:	No
Recycler Activity Without Storage:	No
Manifest Broker:	No
Sub-Part P Indicator:	No

Handler - Owner Operator:
Owner/Operator Indicator: Owner
Owner/Operator Name: SNAP INC.

SNAP INC (Continued) **1027214036**

Legal Status:	Other
Date Became Current:	Not reported
Date Ended Current:	Not reported
Owner/Operator Address:	3000 31ST STREET SUITE C
Owner/Operator City,State,Zip:	SANTA MONICA, CA 90405
Owner/Operator Telephone:	877-456-7627
Owner/Operator Telephone Ext:	Not reported
Owner/Operator Fax:	Not reported
Owner/Operator Email:	Not reported
Owner/Operator Indicator:	Operator
Owner/Operator Name: WILL MUIRU	
Legal Status:	Other
Date Became Current:	Not reported
Date Ended Current:	Not reported
Owner/Operator Address:	3000 31ST STREET SUITE C
Owner/Operator City,State,Zip:	SANTA MONICA, CA 90405
Owner/Operator Telephone:	530-304-3000
Owner/Operator Telephone Ext:	Not reported
Owner/Operator Fax:	Not reported
Owner/Operator Email:	Not reported

Historic Generators:

Receive Date:	20220531
Handler Name: SNAP INC	
Federal Waste Generator Description:	Not a generator, verified
State District Owner:	Not reported
Large Quantity Handler of Universal Waste:	No
Recognized Trader Importer:	No
Recognized Trader Exporter:	No
Spent Lead Acid Battery Importer:	No
Spent Lead Acid Battery Exporter:	No
Current Record:	Yes
Non Storage Recycler Activity:	No
Electronic Manifest Broker:	No

List of NAICS Codes and Descriptions:

NAICS Code:	541511
NAICS Description:	CUSTOM COMPUTER PROGRAMMING SERVICES

Facility Has Received Notices of Violations:

Violations:	No Violations Found

Evaluation Action Summary:

Evaluations:	No Evaluations Found

K66 **SNAP INC** **RCRA-SQG** **1000182359**
SE **7945 WOODLEY AVE** **FINDS** **CAD981428360**
1/8-1/4 **VAN NUYS, CA 91406** **ECHO**
0.209 mi. **EMI**
1106 ft. **Site 9 of 24 in cluster K** **HAZMAT LA**

Relative: **Lower**
Actual: **789 ft.**

RCRA Listings:

Date Form Received by Agency:	19960901
Handler Name:	Executive Aircraft Painting
Handler Address:	WOODLEY AVE
Handler City,State,Zip:	VAN NUYS, CA 91406
EPA ID:	CAD981428360
Contact Name:	Not reported
Contact Address:	Not reported
Contact City,State,Zip:	Not reported
Contact Telephone:	Not reported
Contact Fax:	Not reported
Contact Email:	Not reported
Contact Title:	Not reported
EPA Region:	09
Land Type:	Not reported
Federal Waste Generator Description:	Small Quantity Generator
Non-Notifier:	Not reported
Biennial Report Cycle:	Not reported
Accessibility:	Not reported
Active Site Indicator:	Handler Activities
State District Owner:	Ca
State District:	3
Mailing Address:	WOODLEY AVE
Mailing City,State,Zip:	VAN NUYS, CA 91406
Owner Name:	Kam Mahinfar Blair Pirret
Owner Type:	Private
Operator Name:	Not Required
Operator Type:	Private
Short-Term Generator Activity:	No
Importer Activity:	No
Mixed Waste Generator:	No
Transporter Activity:	No
Transfer Facility Activity:	No
Recycler Activity with Storage:	No
Small Quantity On-Site Burner Exemption:	No
Smelting Melting and Refining Furnace Exemption:	No
Underground Injection Control:	No
Off-Site Waste Receipt:	No
Universal Waste Indicator:	No
Universal Waste Destination Facility:	No
Federal Universal Waste:	No
Active Site State-Reg Handler:	---
Federal Facility Indicator:	Not reported
Hazardous Secondary Material Indicator:	NN
Sub-Part K Indicator:	Not reported
2018 GPRA Permit Baseline:	Not on the Baseline
2018 GPRA Renewals Baseline:	Not on the Baseline
202 GPRA Corrective Action Baseline:	No
Subject to Corrective Action Universe:	No
Non-TSDFs Where RCRA CA has Been Imposed Universe:	No
Corrective Action Priority Ranking:	No NCAPS ranking
Environmental Control Indicator:	No
Institutional Control Indicator:	No

SNAP INC (Continued) **1000182359**

Human Exposure Controls Indicator:	N/A
Groundwater Controls Indicator:	N/A
Significant Non-Complier Universe:	No
Unaddressed Significant Non-Complier Universe:	No
Addressed Significant Non-Complier Universe:	No
Significant Non-Complier With a Compliance Schedule Universe:	No
Financial Assurance Required:	Not reported
Handler Date of Last Change:	20000915
Recognized Trader-Importer:	No
Recognized Trader-Exporter:	No
Importer of Spent Lead Acid Batteries:	No
Exporter of Spent Lead Acid Batteries:	No
Recycler Activity Without Storage:	Not reported
Manifest Broker:	Not reported
Sub-Part P Indicator:	No

Handler - Owner Operator:

Owner/Operator Indicator:	Operator
Owner/Operator Name: NOT REQUIRED	
Legal Status:	Private
Date Became Current:	Not reported
Date Ended Current:	Not reported
Owner/Operator Address:	NOT REQUIRED
Owner/Operator City,State,Zip:	NOT REQUIRED, ME 99999
Owner/Operator Telephone:	415-555-1212
Owner/Operator Telephone Ext:	Not reported
Owner/Operator Fax:	Not reported
Owner/Operator Email:	Not reported

Owner/Operator Indicator:	Owner
Owner/Operator Name: KAM MAHINFAR BLAIR PIRRET	
Legal Status:	Private
Date Became Current:	Not reported
Date Ended Current:	Not reported
Owner/Operator Address:	NOT REQUIRED
Owner/Operator City,State,Zip:	NOT REQUIRED, ME 99999
Owner/Operator Telephone:	415-555-1212
Owner/Operator Telephone Ext:	Not reported
Owner/Operator Fax:	Not reported
Owner/Operator Email:	Not reported

Historic Generators:

Receive Date:	19960901
Handler Name: EXECUTIVE AIRCRAFT PAINTING	
Federal Waste Generator Description:	Small Quantity Generator
State District Owner:	Ca
Large Quantity Handler of Universal Waste:	No
Recognized Trader Importer:	No
Recognized Trader Exporter:	No
Spent Lead Acid Battery Importer:	No
Spent Lead Acid Battery Exporter:	No
Current Record:	Yes
Non Storage Recycler Activity:	Not reported
Electronic Manifest Broker:	Not reported

SNAP INC (Continued) **1000182359**

List of NAICS Codes and Descriptions:
NAICS Codes: No NAICS Codes Found

Facility Has Received Notices of Violations:
Violations: No Violations Found

Evaluation Action Summary:
Evaluations: No Evaluations Found

FINDS:
Registry ID: 110002702120

Click Here for FRS Facility Detail Report:

Environmental Interest/Information System:
The Resource Conservation and Recovery Act Information System (RCRAInfo) is EPA's comprehensive information system in support of the Resource Conservation and Recovery Act (RCRA) of 1976 and the Hazardous and Solid Waste Amendments (HSWA) of 1984. It tracks many types of information about generators, transporters, treaters, storers, and disposers of hazardous waste.
Registry ID: 110071288047

Click Here for FRS Facility Detail Report:

Environmental Interest/Information System:
The Resource Conservation and Recovery Act Information System (RCRAInfo) is EPA's comprehensive information system in support of the Resource Conservation and Recovery Act (RCRA) of 1976 and the Hazardous and Solid Waste Amendments (HSWA) of 1984. It tracks many types of information about generators, transporters, treaters, storers, and disposers of hazardous waste.

Click this hyperlink while viewing on your computer to access additional FINDS: detail in the EDR Site Report.

ECHO:
Envid: 1000182359
Registry ID: 110002702120
DFR URL: http://echo.epa.gov/detailed-facility-report?fid=110002702120
Name: EXECUTIVE AIRCRAFT PAINTING
Address: 7945 WOODLEY AVE
City,State,Zip: VAN NUYS, CA 91406

EMI:
Name: EXECUTIVE AIRCRAFT PAINTING
Address: 7945 WOODLEY AVE
City,State,Zip: VAN NUYS, CA 91406
Year: 1987
County Code: 19
Air Basin: SC
Facility ID: 38822
Air District Name: SC
SIC Code: 9999
Air District Name: SOUTH COAST AQMD

SNAP INC (Continued) **1000182359**

Community Health Air Pollution Info System:	Not reported
Consolidated Emission Reporting Rule:	Not reported
Total Organic Hydrocarbon Gases Tons/Yr:	6
Reactive Organic Gases Tons/Yr:	6
Carbon Monoxide Emissions Tons/Yr:	0
NOX - Oxides of Nitrogen Tons/Yr:	0
SOX - Oxides of Sulphur Tons/Yr:	0
Particulate Matter Tons/Yr:	0
Part. Matter 10 Micrometers and Smllr Tons/Yr:	0

LOS ANGELES HM:

Name:	PEGASUS ELITE AVIATION
Address:	7945 WOODLEY AVE
City,State,Zip:	VAN NUYS, CA 91406
Facility ID:	FA0034157
Last Run Date:	06/20/2023
Status:	INACTIVE

K67 **CKE ASSOCIATES** **RCRA NonGen / NLR** **1027205596**
SSE **7943 WOODLEY AVENUE** **CAC003169669**
1/8-1/4 **VAN NUYS, CA 91406**
0.214 mi.
1128 ft. **Site 10 of 24 in cluster K**

Relative: **Lower**
Actual: **789 ft.**

RCRA Listings:

Date Form Received by Agency:	20220405
Handler Name:	Cke Associates
Handler Address:	7943 WOODLEY AVENUE
Handler City,State,Zip:	VAN NUYS, CA 91406
EPA ID:	CAC003169669
Contact Name:	KEN GOTTSCHALL
Contact Address:	7943 WOODLEY AVENUE
Contact City,State,Zip:	VAN NUYS, CA 91406
Contact Telephone:	818-439-5885
Contact Fax:	Not reported
Contact Email:	CKEOPS@SBCGLOBAL.NET
Contact Title:	Not reported
EPA Region:	09
Land Type:	Not reported
Federal Waste Generator Description:	Not a generator, verified
Non-Notifier:	Not reported
Biennial Report Cycle:	Not reported
Accessibility:	Not reported
Active Site Indicator:	Not reported
State District Owner:	Not reported
State District:	Not reported
Mailing Address:	7943 WOODLEY AVENUE
Mailing City,State,Zip:	VAN NUYS, CA 91406
Owner Name:	Cke Associates
Owner Type:	Other
Operator Name:	Ken Gottschall
Operator Type:	Other
Short-Term Generator Activity:	No
Importer Activity:	No
Mixed Waste Generator:	No
Transporter Activity:	No
Transfer Facility Activity:	No

CKE ASSOCIATES (Continued) **1027205596**

Recycler Activity with Storage:	No
Small Quantity On-Site Burner Exemption:	No
Smelting Melting and Refining Furnace Exemption:	No
Underground Injection Control:	No
Off-Site Waste Receipt:	No
Universal Waste Indicator:	No
Universal Waste Destination Facility:	No
Federal Universal Waste:	No
Active Site State-Reg Handler:	---
Federal Facility Indicator:	Not reported
Hazardous Secondary Material Indicator:	N
Sub-Part K Indicator:	Not reported
2018 GPRA Permit Baseline:	Not on the Baseline
2018 GPRA Renewals Baseline:	Not on the Baseline
202 GPRA Corrective Action Baseline:	No
Subject to Corrective Action Universe:	No
Non-TSDFs Where RCRA CA has Been Imposed Universe:	No
Corrective Action Priority Ranking:	No NCAPS ranking
Environmental Control Indicator:	No
Institutional Control Indicator:	No
Human Exposure Controls Indicator:	N/A
Groundwater Controls Indicator:	N/A
Significant Non-Complier Universe:	No
Unaddressed Significant Non-Complier Universe:	No
Addressed Significant Non-Complier Universe:	No
Significant Non-Complier With a Compliance Schedule Universe:	No
Financial Assurance Required:	Not reported
Handler Date of Last Change:	20220406
Recognized Trader-Importer:	No
Recognized Trader-Exporter:	No
Importer of Spent Lead Acid Batteries:	No
Exporter of Spent Lead Acid Batteries:	No
Recycler Activity Without Storage:	No
Manifest Broker:	No
Sub-Part P Indicator:	No

Handler - Owner Operator:

Owner/Operator Indicator:	Owner
Owner/Operator Name: CKE ASSOCIATES	
Legal Status:	Other
Date Became Current:	Not reported
Date Ended Current:	Not reported
Owner/Operator Address:	7943 WOODLEY AVE
Owner/Operator City,State,Zip:	VAN NUYS, CA 91406
Owner/Operator Telephone:	818-439-5885
Owner/Operator Telephone Ext:	Not reported
Owner/Operator Fax:	Not reported
Owner/Operator Email:	Not reported

Owner/Operator Indicator:	Operator
Owner/Operator Name: KEN GOTTSCHALL	
Legal Status:	Other
Date Became Current:	Not reported
Date Ended Current:	Not reported
Owner/Operator Address:	7943 WOODLEY AVENUE
Owner/Operator City,State,Zip:	VAN NUYS, CA 91406

CKE ASSOCIATES (Continued) **1027205596**

Owner/Operator Telephone: 818-439-5885
Owner/Operator Telephone Ext: Not reported
Owner/Operator Fax: Not reported
Owner/Operator Email: Not reported

Historic Generators:
Receive Date: 20220405
Handler Name: CKE ASSOCIATES
Federal Waste Generator Description: Not a generator, verified
State District Owner: Not reported
Large Quantity Handler of Universal Waste: No
Recognized Trader Importer: No
Recognized Trader Exporter: No
Spent Lead Acid Battery Importer: No
Spent Lead Acid Battery Exporter: No
Current Record: Yes
Non Storage Recycler Activity: No
Electronic Manifest Broker: No

List of NAICS Codes and Descriptions:
NAICS Code: 481219
NAICS Description: OTHER NONSCHEDULED AIR TRANSPORTATION

Facility Has Received Notices of Violations:
Violations: No Violations Found

Evaluation Action Summary:
Evaluations: No Evaluations Found

K68 **CKE AVIATION** **RCRA NonGen / NLR** **1024780491**
SSE **7943 WOODLEY AVE** **CAC003000453**
1/8-1/4 **VAN NUYS, CA 91406**
0.214 mi.
1128 ft. **Site 11 of 24 in cluster K**

Relative:
Lower

Actual:
789 ft.

RCRA Listings:
Date Form Received by Agency: 20190211
Handler Name: Cke Aviation
Handler Address: 7943 WOODLEY AVE
Handler City,State,Zip: VAN NUYS, CA 91406
EPA ID: CAC003000453
Contact Name: KEN GOTSCHALL
Contact Address: 7943 WOODLEY AVE
Contact City,State,Zip: VAN NUYS, CA 91406
Contact Telephone: 818-439-5885
Contact Fax: Not reported
Contact Email: CKEOPS@SBCGLOBAL.NET
Contact Title: Not reported
EPA Region: 09
Land Type: Not reported
Federal Waste Generator Description: Not a generator, verified
Non-Notifier: Not reported
Biennial Report Cycle: Not reported
Accessibility: Not reported
Active Site Indicator: Handler Activities

CKE AVIATION (Continued) **1024780491**

State District Owner:	Not reported
State District:	Not reported
Mailing Address:	7943 WOODLEY AVE
Mailing City,State,Zip:	VAN NUYS, CA 91406
Owner Name:	Ken Gotschall
Owner Type:	Other
Operator Name:	Ken Gotschall
Operator Type:	Other
Short-Term Generator Activity:	No
Importer Activity:	No
Mixed Waste Generator:	No
Transporter Activity:	No
Transfer Facility Activity:	No
Recycler Activity with Storage:	No
Small Quantity On-Site Burner Exemption:	No
Smelting Melting and Refining Furnace Exemption:	No
Underground Injection Control:	No
Off-Site Waste Receipt:	No
Universal Waste Indicator:	Yes
Universal Waste Destination Facility:	Yes
Federal Universal Waste:	No
Active Site State-Reg Handler:	---
Federal Facility Indicator:	Not reported
Hazardous Secondary Material Indicator:	N
Sub-Part K Indicator:	Not reported
2018 GPRA Permit Baseline:	Not on the Baseline
2018 GPRA Renewals Baseline:	Not on the Baseline
202 GPRA Corrective Action Baseline:	No
Subject to Corrective Action Universe:	No
Non-TSDFs Where RCRA CA has Been Imposed Universe:	No
Corrective Action Priority Ranking:	No NCAPS ranking
Environmental Control Indicator:	No
Institutional Control Indicator:	No
Human Exposure Controls Indicator:	N/A
Groundwater Controls Indicator:	N/A
Significant Non-Complier Universe:	No
Unaddressed Significant Non-Complier Universe:	No
Addressed Significant Non-Complier Universe:	No
Significant Non-Complier With a Compliance Schedule Universe:	No
Financial Assurance Required:	Not reported
Handler Date of Last Change:	20190222
Recognized Trader-Importer:	No
Recognized Trader-Exporter:	No
Importer of Spent Lead Acid Batteries:	No
Exporter of Spent Lead Acid Batteries:	No
Recycler Activity Without Storage:	No
Manifest Broker:	No
Sub-Part P Indicator:	No

Handler - Owner Operator:

Owner/Operator Indicator:	Owner
Owner/Operator Name: KEN GOTSCHALL	
Legal Status:	Other
Date Became Current:	Not reported
Date Ended Current:	Not reported
Owner/Operator Address:	7943 WOODLEY AVE

CKE AVIATION (Continued) **1024780491**

Owner/Operator City,State,Zip: VAN NUYS, CA 91406
Owner/Operator Telephone: 818-439-5885
Owner/Operator Telephone Ext: Not reported
Owner/Operator Fax: Not reported
Owner/Operator Email: Not reported

Owner/Operator Indicator: Operator
Owner/Operator Name: KEN GOTSCHALL
Legal Status: Other
Date Became Current: Not reported
Date Ended Current: Not reported
Owner/Operator Address: 7943 WOODLEY AVE
Owner/Operator City,State,Zip: VAN NUYS, CA 91406
Owner/Operator Telephone: 818-439-5885
Owner/Operator Telephone Ext: Not reported
Owner/Operator Fax: Not reported
Owner/Operator Email: Not reported

Historic Generators:
Receive Date: 20190211
Handler Name: CKE AVIATION
Federal Waste Generator Description: Not a generator, verified
State District Owner: Not reported
Large Quantity Handler of Universal Waste: No
Recognized Trader Importer: No
Recognized Trader Exporter: No
Spent Lead Acid Battery Importer: No
Spent Lead Acid Battery Exporter: No
Current Record: Yes
Non Storage Recycler Activity: Not reported
Electronic Manifest Broker: Not reported

List of NAICS Codes and Descriptions:
NAICS Code: 56299
NAICS Description: ALL OTHER WASTE MANAGEMENT SERVICES

Facility Has Received Notices of Violations:
Violations: No Violations Found

Evaluation Action Summary:
Evaluations: No Evaluations Found

K69 **SUN AIR JETS** **RCRA NonGen / NLR** **1025872088**
SSE **PFAS ECHO** **CAL000445208**
1/8-1/4 **VAN NUYS, CA**
0.214 mi.
1128 ft. **Site 12 of 24 in cluster K**

Relative: **Lower**
Actual: **789 ft.**

RCRA Listings:
Date Form Received by Agency: 20190412
Handler Name: Sun Air Jets
Handler Address: 7943 WOODLEY AVE
Handler City,State,Zip: VAN NUYS, CA 91406
EPA ID: CAL000445208
Contact Name: JORDAN CASEDY

SUN AIR JETS (Continued) **1025872088**

Contact Address:	855 AVIATION DRIVE
Contact City,State,Zip:	CAMARILLO, CA 93010
Contact Telephone:	805-389-9320
Contact Fax:	Not reported
Contact Email:	JCASEDY@SUNAIRJETS.COM
Contact Title:	Not reported
EPA Region:	09
Land Type:	Not reported
Federal Waste Generator Description:	Not a generator, verified
Non-Notifier:	Not reported
Biennial Report Cycle:	Not reported
Accessibility:	Not reported
Active Site Indicator:	Handler Activities
State District Owner:	Not reported
State District:	Not reported
Mailing Address:	855 AVIATION DRIVE
Mailing City,State,Zip:	CAMARILLO, CA 93010-0000
Owner Name:	Sun Air Jets Llc
Owner Type:	Other
Operator Name:	Jordan Casedy
Operator Type:	Other
Short-Term Generator Activity:	No
Importer Activity:	No
Mixed Waste Generator:	No
Transporter Activity:	No
Transfer Facility Activity:	No
Recycler Activity with Storage:	Yes
Small Quantity On-Site Burner Exemption:	No
Smelting Melting and Refining Furnace Exemption:	No
Underground Injection Control:	No
Off-Site Waste Receipt:	No
Universal Waste Indicator:	Yes
Universal Waste Destination Facility:	Yes
Federal Universal Waste:	No
Active Site State-Reg Handler:	---
Federal Facility Indicator:	Not reported
Hazardous Secondary Material Indicator:	N
Sub-Part K Indicator:	Not reported
2018 GPRA Permit Baseline:	Not on the Baseline
2018 GPRA Renewals Baseline:	Not on the Baseline
202 GPRA Corrective Action Baseline:	No
Subject to Corrective Action Universe:	No
Non-TSDFs Where RCRA CA has Been Imposed Universe:	No
Corrective Action Priority Ranking:	No NCAPS ranking
Environmental Control Indicator:	No
Institutional Control Indicator:	No
Human Exposure Controls Indicator:	N/A
Groundwater Controls Indicator:	N/A
Significant Non-Complier Universe:	No
Unaddressed Significant Non-Complier Universe:	No
Addressed Significant Non-Complier Universe:	No
Significant Non-Complier With a Compliance Schedule Universe:	No
Financial Assurance Required:	Not reported
Handler Date of Last Change:	20190628
Recognized Trader-Importer:	No
Recognized Trader-Exporter:	No
Importer of Spent Lead Acid Batteries:	No

SUN AIR JETS (Continued) **1025872088**

Exporter of Spent Lead Acid Batteries: No
Recycler Activity Without Storage: No
Manifest Broker: No
Sub-Part P Indicator: No

Handler - Owner Operator:
Owner/Operator Indicator: Owner
Owner/Operator Name: SUN AIR JETS LLC
Legal Status: Other
Date Became Current: Not reported
Date Ended Current: Not reported
Owner/Operator Address: 855 AVIATION DR
Owner/Operator City,State,Zip: CAMARILLO, CA 93010-0000
Owner/Operator Telephone: 805-389-9300
Owner/Operator Telephone Ext: Not reported
Owner/Operator Fax: Not reported
Owner/Operator Email: Not reported

Owner/Operator Indicator: Operator
Owner/Operator Name: JORDAN CASEDY
Legal Status: Other
Date Became Current: Not reported
Date Ended Current: Not reported
Owner/Operator Address: 855 AVIATION DRIVE
Owner/Operator City,State,Zip: CAMARILLO, CA 93010
Owner/Operator Telephone: 805-389-9320
Owner/Operator Telephone Ext: Not reported
Owner/Operator Fax: Not reported
Owner/Operator Email: Not reported

Historic Generators:
Receive Date: 20190412
Handler Name: SUN AIR JETS
Federal Waste Generator Description: Not a generator, verified
State District Owner: Not reported
Large Quantity Handler of Universal Waste: No
Recognized Trader Importer: No
Recognized Trader Exporter: No
Spent Lead Acid Battery Importer: No
Spent Lead Acid Battery Exporter: No
Current Record: Yes
Non Storage Recycler Activity: Not reported
Electronic Manifest Broker: Not reported

List of NAICS Codes and Descriptions:
NAICS Code: 324110
NAICS Description: PETROLEUM REFINERIES

Facility Has Received Notices of Violations:
Violations: No Violations Found

Evaluation Action Summary:
Evaluations: No Evaluations Found

SUN AIR JETS (Continued) **1025872088**

PFAS ECHO:

Name:	SUN AIR JETS
Address:	Not reported
City,State,Zip:	VAN NUYS, CA
Latitude:	34.215417
Longitude:	-118.483709
Count:	1
County:	LOS ANGELES
Status:	Active
Region:	09
Industry:	Petroleum
ECHO Facility Report:	https://echo.epa.gov/detailed-facility-report?fid=110070591852
Facility Percent Minority:	77.964
Facility Derived Tribes:	-
Facility Population:	10108.83
EPA Programs:	RCRA
Federal Facility:	No
Federal Agency:	-
Facility FIPS Code:	06037
Facility Indian Country Flag:	N
Facility Collection Method:	GDT-ADDRESS MATCHING (GEOCODING)
Facility Derived HUC:	18070105
Facility Derived WBD:	180701050208
Facility Derived CD113:	29
Facility Derived CB2010:	060379800081002
Facility Major Flag:	-
Facility Active Flag:	Y
Facility Inspection Count:	0
Facility Date Last Inspection:	-
Facility Days Last Inspection:	-
Facility Informal Count:	0
Facility Date Last Informal Action:	-
Facility Formal Action Count:	0
Facility Date Last Formal Action:	-
Facility Total Penalties:	0
Facility Penalty Count:	-
Facility Date Last Penalty:	-
Facility Last Penalty AMT:	-
Facility QTRS With NC:	0
Facility Programs With SNC:	0
Facility Compliance Status:	No Violation Identified
Facility SNC Flag:	N
AIR Flag:	N
NPDES Flag:	N
SDWIS Flag:	N
RCRA Flag:	Y
TRI Flag:	N
GHG Flag:	N
AIR IDS:	-
CAA Permit Types:	-
CAA NAICS:	-
CAA SICS:	-
NPDES IDS:	-
CWA Permit Types:	-
CWA NAICS:	-
CWA SICS:	-
RCRA IDS:	CAL000445208

SUN AIR JETS (Continued) **1025872088**

RCRA Permit Types:	Other
RCRA NAICS:	324110
SDWA IDS:	-
SDWA System Types:	-
SDWA Compliance Status:	-
SDWA SNC Flag:	N
TRI IDS:	-
TRI Releases Transfers:	-
TRI On Site Releases:	-
TRI Off Site Transfers:	-
TRI Reporter:	-
Facility IMP Water Flag:	-
EJSCREEN Flag US:	Y
EJSCREEN Report:	https://ejscreen.epa.gov/mapper/mobile/EJSCREEN_mobile.aspx?geometry=%7B%22x%22:-118.483709,%22y%22:34.215417,%22spatialReference%22:%7B%22wkid%22:4326%7D%7D&unit=9035&areatype=&areaid=&basemap=streets&distance=1

K70 **PEGASUS ELITE AVIATION INC** **RCRA NonGen / NLR** **1024831490**
SSE **7943 WOODLEY AVE** **CAL000368334**
1/8-1/4 **VAN NUYS, CA 91406**
0.214 mi.
1128 ft. **Site 13 of 24 in cluster K**

Relative: **Lower**

Actual: **789 ft.**

RCRA Listings:

Date Form Received by Agency:	20111018
Handler Name:	Pegasus Elite Aviation Inc
Handler Address:	7943 WOODLEY AVE
Handler City,State,Zip:	VAN NUYS, CA 91406
EPA ID:	CAL000368334
Contact Name:	MATT LEEDY
Contact Address:	7943 WOODLEY AVE
Contact City,State,Zip:	VAN NUYS, CA 91406
Contact Telephone:	818-742-6666
Contact Fax:	818-475-5285
Contact Email:	MLEEDY@PEGJET.COM
Contact Title:	Not reported
EPA Region:	09
Land Type:	Not reported
Federal Waste Generator Description:	Not a generator, verified
Non-Notifier:	Not reported
Biennial Report Cycle:	Not reported
Accessibility:	Not reported
Active Site Indicator:	Handler Activities
State District Owner:	Not reported
State District:	Not reported
Mailing Address:	7943 WOODLEY AVE
Mailing City,State,Zip:	VAN NUYS, CA 91406-0000
Owner Name:	Pegasus Elite Aviation Inc
Owner Type:	Other
Operator Name:	Matt Leedy
Operator Type:	Other
Short-Term Generator Activity:	No
Importer Activity:	No
Mixed Waste Generator:	No
Transporter Activity:	No
Transfer Facility Activity:	No
Recycler Activity with Storage:	No

PEGASUS ELITE AVIATION INC (Continued) **1024831490**

Small Quantity On-Site Burner Exemption:	No
Smelting Melting and Refining Furnace Exemption:	No
Underground Injection Control:	No
Off-Site Waste Receipt:	No
Universal Waste Indicator:	Yes
Universal Waste Destination Facility:	Yes
Federal Universal Waste:	No
Active Site State-Reg Handler:	---
Federal Facility Indicator:	Not reported
Hazardous Secondary Material Indicator:	N
Sub-Part K Indicator:	Not reported
2018 GPRA Permit Baseline:	Not on the Baseline
2018 GPRA Renewals Baseline:	Not on the Baseline
202 GPRA Corrective Action Baseline:	No
Subject to Corrective Action Universe:	No
Non-TSDFs Where RCRA CA has Been Imposed Universe:	No
Corrective Action Priority Ranking:	No NCAPS ranking
Environmental Control Indicator:	No
Institutional Control Indicator:	No
Human Exposure Controls Indicator:	N/A
Groundwater Controls Indicator:	N/A
Significant Non-Complier Universe:	No
Unaddressed Significant Non-Complier Universe:	No
Addressed Significant Non-Complier Universe:	No
Significant Non-Complier With a Compliance Schedule Universe:	No
Financial Assurance Required:	Not reported
Handler Date of Last Change:	20180906
Recognized Trader-Importer:	No
Recognized Trader-Exporter:	No
Importer of Spent Lead Acid Batteries:	No
Exporter of Spent Lead Acid Batteries:	No
Recycler Activity Without Storage:	No
Manifest Broker:	No
Sub-Part P Indicator:	No

Handler - Owner Operator:

Owner/Operator Indicator:	Operator
Owner/Operator Name: MATT LEEDY	
Legal Status:	Other
Date Became Current:	Not reported
Date Ended Current:	Not reported
Owner/Operator Address:	7943 WOODLEY AVE
Owner/Operator City,State,Zip:	VAN NUYS, CA 91406
Owner/Operator Telephone:	818-742-6666
Owner/Operator Telephone Ext:	Not reported
Owner/Operator Fax:	Not reported
Owner/Operator Email:	Not reported

Owner/Operator Indicator:	Owner
Owner/Operator Name: PEGASUS ELITE AVIATION INC	
Legal Status:	Other
Date Became Current:	Not reported
Date Ended Current:	Not reported
Owner/Operator Address:	7943 WOODLEY AVE
Owner/Operator City,State,Zip:	VAN NUYS, CA 91406-0000
Owner/Operator Telephone:	818-742-6666

PEGASUS ELITE AVIATION INC (Continued) **1024831490**

Owner/Operator Telephone Ext: Not reported
Owner/Operator Fax: Not reported
Owner/Operator Email: Not reported

Historic Generators:
Receive Date: 20111018
Handler Name: PEGASUS ELITE AVIATION INC
Federal Waste Generator Description: Not a generator, verified
State District Owner: Not reported
Large Quantity Handler of Universal Waste: No
Recognized Trader Importer: No
Recognized Trader Exporter: No
Spent Lead Acid Battery Importer: No
Spent Lead Acid Battery Exporter: No
Current Record: Yes
Non Storage Recycler Activity: Not reported
Electronic Manifest Broker: Not reported

List of NAICS Codes and Descriptions:
NAICS Code: 56172
NAICS Description: JANITORIAL SERVICES

Facility Has Received Notices of Violations:
Violations: No Violations Found

Evaluation Action Summary:
Evaluations: No Evaluations Found

K71 **WAYFARER AVIATION** **UST** **U004306183**
SSE **7943 N WOODLEY AVE** **N/A**
1/8-1/4 **VAN NUYS, CA 91406**
0.214 mi.
1128 ft. **Site 14 of 24 in cluster K**

Relative: LOS ANGELES UST:
Lower Name: WAYFARER AVIATION
Actual: Address: 7943 N WOODLEY AVE
789 ft. City,State,Zip: VAN NUYS, CA 91406
Facility ID: FA0012232
Last Run Date: 06/20/2023
Status: INACTIVE

K72 **PEGASUS ELITE AVIATION INC** **SWEEPS UST** **S101585887**
SSE **7943 WOODLEY AVE** **CA FID UST** **N/A**
1/8-1/4 **VAN NUYS, CA 91406** **HWTS**
0.214 mi. **HAZNET**
1128 ft. **Site 15 of 24 in cluster K**

Relative: SWEEPS UST:
Lower Name: AMPHIBIANS WEST, INCORPORATED
Actual: Address: 7943 WOODLEY AVE
789 ft. City: VAN NUYS
Status: Not reported

PEGASUS ELITE AVIATION INC (Continued) **S101585887**

Comp Number:	5306
Number:	Not reported
Board Of Equalization:	Not reported
Referral Date:	Not reported
Action Date:	Not reported
Created Date:	Not reported
Owner Tank Id:	Not reported
SWRCB Tank Id:	Not reported
Tank Status:	Not reported
Capacity:	Not reported
Active Date:	Not reported
Tank Use:	Not reported
STG:	Not reported
Content:	Not reported
Number Of Tanks:	0

CA FID UST:

Facility ID:	19032326
Regulated By:	UTNKA
Regulated ID:	Not reported
Cortese Code:	Not reported
SIC Code:	Not reported
Facility Phone:	2130000000
Mail To:	Not reported
Mailing Address:	7943 WOODLEY AVE
Mailing Address 2:	Not reported
Mailing City,St,Zip:	VAN NUYS 914060000
Contact:	Not reported
Contact Phone:	Not reported
DUNs Number:	Not reported
NPDES Number:	Not reported
EPA ID:	Not reported
Comments:	Not reported
Status:	Active

HWTS:

Name:	PEGASUS ELITE AVIATION INC
Address:	7943 WOODLEY AVE
Address 2:	Not reported
City,State,Zip:	VAN NUYS, CA 91406
EPA ID:	CAL000368334
Inactive Date:	06/30/2018
Create Date:	10/18/2011
Last Act Date:	Not reported
Mailing Name:	Not reported
Mailing Address:	7943 WOODLEY AVE
Mailing Address 2:	Not reported
Mailing City,State,Zip:	VAN NUYS, CA 914060000
Owner Name:	PEGASUS ELITE AVIATION INC
Owner Address:	7943 WOODLEY AVE
Owner Address 2:	Not reported
Owner City,State,Zip:	VAN NUYS, CA 914060000
Owner Phone:	Not reported
Owner Fax:	Not reported
Contact Name:	MATT LEEDY
Contact Address:	7943 WOODLEY AVE

PEGASUS ELITE AVIATION INC (Continued) **S101585887**

Contact Address 2: Not reported
City,State,Zip: VAN NUYS, CA 91406
Contact Phone: Not reported
Contact Fax: Not reported
Facility Status: Inactive
Facility Type: PERMANENT
Category: STATE
Latitude: 34.214946
Longitude: -118.483711

NAICS:
EPA ID: CAL000368334
Create Date: 2011-10-18 10:23:29.267
NAICS Code: 56172
NAICS Description: Janitorial Services
Issued EPA ID Date: 2011-10-18 10:23:29.22000
Inactive Date: 2018-06-30 00:00:00
Facility Name: PEGASUS ELITE AVIATION INC
Facility Address: 7943 WOODLEY AVE
Facility Address 2: Not reported
Facility City: VAN NUYS
Facility County: Not reported
Facility State: CA
Facility Zip: 91406

HAZNET:
Name: PEGASUS ELITE AVIATION INC
Address: 7943 WOODLEY AVE
Address 2: Not reported
City,State,Zip: VAN NUYS, CA 91406
Contact: TIM HANOUSEK
Telephone: 8187426666
Mailing Name: Not reported
Mailing Address: 7943 WOODLEY AVE

Year: 2013
Gepaid: CAL000368334
TSD EPA ID: CAD981427669
CA Waste Code: 221 - Waste oil and mixed oil
Disposal Method: H039 - Other Recovery Of Reclamation For Reuse Including Acid Regeneration, Organics Recovery Ect
Tons: 0.418

Year: 2012
Gepaid: CAL000368334
TSD EPA ID: AZR000501510
CA Waste Code: 221 - Waste oil and mixed oil
Disposal Method: H141 - Storage, Bulking, And/Or Transfer Off Site--No Treatment/Reovery (H010-H129) Or (H131-H135)
Tons: 0.418

Additional Info:
Year: 2013
Gen EPA ID: CAL000368334

PEGASUS ELITE AVIATION INC (Continued) **S101585887**

Shipment Date:	20130218
Creation Date:	4/14/2013 22:15:06
Receipt Date:	20130220
Manifest ID:	004659058FLE
Trans EPA ID:	CAD981427669
Trans Name:	AMERICAN OIL CO
Trans 2 EPA ID:	Not reported
Trans 2 Name:	Not reported
TSDF EPA ID:	CAD981427669
Trans Name:	AMERICAN OIL CO
TSDF Alt EPA ID:	Not reported
TSDF Alt Name:	Not reported
Waste Code Description:	221 - Waste oil and mixed oil
RCRA Code:	Not reported
Meth Code:	H039 - Other Recovery Of Reclamation For Reuse Including Acid Regeneration, Organics Recovery Ect
Quantity Tons:	0.418
Waste Quantity:	110
Quantity Unit:	G
Additional Code 1:	Not reported
Additional Code 2:	Not reported
Additional Code 3:	Not reported
Additional Code 4:	Not reported
Additional Code 5:	Not reported

Additional Info:

Year:	2012
Gen EPA ID:	CAL000368334

Shipment Date:	20120426
Creation Date:	6/11/2013 22:15:20
Receipt Date:	20120509
Manifest ID:	008918646JJK
Trans EPA ID:	CAD053866794
Trans Name:	PATRIOT ENVIRONMENTAL SERVICES
Trans 2 EPA ID:	CAD980585293
Trans 2 Name:	INDUSTRIAL WASTE UTILIZATION INC.
TSDF EPA ID:	AZR000501510
Trans Name:	AA SYDCOL, LLC
TSDF Alt EPA ID:	Not reported
TSDF Alt Name:	Not reported
Waste Code Description:	221 - Waste oil and mixed oil
RCRA Code:	Not reported
Meth Code:	H141 - Storage, Bulking, And/Or Transfer Off Site--No Treatment/Reovery (H010-H129) Or (H131-H135)
Quantity Tons:	0.418
Waste Quantity:	110
Quantity Unit:	G
Additional Code 1:	Not reported
Additional Code 2:	Not reported
Additional Code 3:	Not reported
Additional Code 4:	Not reported
Additional Code 5:	Not reported

K73 **WAYFARER AVIATION** **HAZMAT LA** **S123545471**
SSE **7943 N WOODLEY AVE** **N/A**
1/8-1/4 **VAN NUYS, CA 91406**
0.214 mi.
1128 ft. **Site 16 of 24 in cluster K**

Relative: LOS ANGELES HM:
Lower
Actual: Name: WAYFARER AVIATION
789 ft. Address: 7943 N WOODLEY AVE
City,State,Zip: VAN NUYS, CA 91406
Facility ID: FA0012232
Last Run Date: 06/20/2023
Status: INACTIVE

K74 **SUN AIR JETS, LLC** **HAZMAT LA** **S127341992**
SSE **7943 WOODLEY AVE UN 1B** **N/A**
1/8-1/4 **VAN NUYS, CA 91406**
0.214 mi.
1128 ft. **Site 17 of 24 in cluster K**

Relative: LOS ANGELES HM:
Lower
Actual: Name: SUN AIR JETS, LLC
789 ft. Address: 7943 WOODLEY AVE UN 1B
City,State,Zip: VAN NUYS, CA 91406
Facility ID: FA0032716
Last Run Date: 06/20/2023
Status: INACTIVE

K75 **SUN AIR JETS, LLC** **UST** **U004375408**
SSE **7943 WOODLEY AVE UN 1B** **N/A**
1/8-1/4 **VAN NUYS, CA 91406**
0.214 mi.
1128 ft. **Site 18 of 24 in cluster K**

Relative: LOS ANGELES UST:
Lower
Actual: Name: SUN AIR JETS, LLC
789 ft. Address: 7943 WOODLEY AVE UN 1B
City,State,Zip: VAN NUYS, CA 91406
Facility ID: FA0032716
Last Run Date: 01/01/1900
Status: Inactive

M76 **JETCOPTERS INC** **HIST UST** **U001568211**
SSE **16303 WATERMAN DR** **N/A**
1/8-1/4 **VAN NUYS, CA 91406**
0.215 mi.
1134 ft. **Site 1 of 7 in cluster M**

Relative: HIST UST:
Lower
Actual: Name: JETCOPTERS INC
789 ft. Address: 16303 WATERMAN DR
City,State,Zip: VAN NUYS, CA 91406
File Number: 000261e5
URL: https://documents.geotracker.waterboards.ca.gov/ustpdfs/pdf/000261e5.pdf
Region: STATE
Facility ID: 00000046975
Facility Type: Other

JETCOPTERS INC (Continued) **U001568211**

Other Type:	AIRCRAFT REFUELING
Contact Name:	P.J. MCKERNAN
Telephone:	2139020800
Owner Name:	AIR CENTER AVIATION, INC.
Owner Address:	P.O. BOX 143
Owner City,St,Zip:	NORTHRIDGE, CA 91324
Total Tanks:	0004
Tank Num:	001
Container Num:	1
Year Installed:	1969
Tank Capacity:	00010000
Tank Used for:	PRODUCT
Type of Fuel:	06
Container Construction Thickness:	Not reported
Leak Detection:	Stock Inventor
Tank Num:	002
Container Num:	2
Year Installed:	1969
Tank Capacity:	00010000
Tank Used for:	PRODUCT
Type of Fuel:	06
Container Construction Thickness:	Not reported
Leak Detection:	Stock Inventor
Tank Num:	003
Container Num:	3
Year Installed:	1969
Tank Capacity:	00000055
Tank Used for:	WASTE
Type of Fuel:	WASTE OIL
Container Construction Thickness:	Not reported
Leak Detection:	Visual
Tank Num:	004
Container Num:	4
Year Installed:	1969
Tank Capacity:	00000055
Tank Used for:	WASTE
Type of Fuel:	WASTE OIL
Container Construction Thickness:	Not reported
Leak Detection:	Visual

Click here for Geo Tracker PDF:

M77 **HELINET AVIATION SERVICES LLC** **FINDS** **1024700290**
SSE **16303 WATERMAN DR** **ECHO** **N/A**
1/8-1/4 **VAN NUYS, CA 91406** **PFAS ECHO**
0.215 mi.
1134 ft. **Site 2 of 7 in cluster M**

Relative:
Lower

Actual:
789 ft.

FINDS:
Registry ID: 110070488684

Click Here for FRS Facility Detail Report:

Environmental Interest/Information System:

HELINET AVIATION SERVICES LLC (Continued) **1024700290**

The Resource Conservation and Recovery Act Information System (RCRAInfo) is EPA's comprehensive information system in support of the Resource Conservation and Recovery Act (RCRA) of 1976 and the Hazardous and Solid Waste Amendments (HSWA) of 1984. It tracks many types of information about generators, transporters, treaters, storers, and disposers of hazardous waste.

Click this hyperlink while viewing on your computer to access additional FINDS: detail in the EDR Site Report.

ECHO:

Envid:	1024700290
Registry ID:	110070488684
DFR URL:	http://echo.epa.gov/detailed-facility-report?fid=110070488684
Name:	HELINET AVIATION SERVICES LLC
Address:	16303 WATERMAN DR
City,State,Zip:	VAN NUYS, CA 91406

PFAS ECHO:

Name:	HELINET AVIATION SERVICES LLC
Address:	Not reported
City,State,Zip:	VAN NUYS, CA
Latitude:	34.215088
Longitude:	-118.487719
Count:	1
County:	LOS ANGELES
Status:	Inactive
Region:	09
Industry:	Furniture and Carpet
ECHO Facility Report:	https://echo.epa.gov/detailed-facility-report?fid=110070488684
Facility Percent Minority:	77.403
Facility Derived Tribes:	-
Facility Population:	10031.76
EPA Programs:	RCRA
Federal Facility:	No
Federal Agency:	-
Facility FIPS Code:	06037
Facility Indian Country Flag:	N
Facility Collection Method:	GDT-ADDRESS MATCHING (GEOCODING)
Facility Derived HUC:	18070105
Facility Derived WBD:	180701050208
Facility Derived CD113:	29
Facility Derived CB2010:	060379800081002
Facility Major Flag:	-
Facility Active Flag:	-
Facility Inspection Count:	0
Facility Date Last Inspection:	-
Facility Days Last Inspection:	-
Facility Informal Count:	0
Facility Date Last Informal Action:	-
Facility Formal Action Count:	0
Facility Date Last Formal Action:	-
Facility Total Penalties:	0
Facility Penalty Count:	-
Facility Date Last Penalty:	-
Facility Last Penalty AMT:	-
Facility QTRS With NC:	0

HELINET AVIATION SERVICES LLC (Continued) **1024700290**

Facility Programs With SNC:	0
Facility Compliance Status:	No Violation Identified
Facility SNC Flag:	N
AIR Flag:	N
NPDES Flag:	N
SDWIS Flag:	N
RCRA Flag:	Y
TRI Flag:	N
GHG Flag:	N
AIR IDS:	-
CAA Permit Types:	-
CAA NAICS:	-
CAA SICS:	-
NPDES IDS:	-
CWA Permit Types:	-
CWA NAICS:	-
CWA SICS:	-
RCRA IDS:	CAL000440704
RCRA Permit Types:	Other
RCRA NAICS:	811420
SDWA IDS:	-
SDWA System Types:	-
SDWA Compliance Status:	-
SDWA SNC Flag:	N
TRI IDS:	-
TRI Releases Transfers:	-
TRI On Site Releases:	-
TRI Off Site Transfers:	-
TRI Reporter:	-
Facility IMP Water Flag:	-
EJSCREEN Flag US:	Y
EJSCREEN Report:	https://ejscreen.epa.gov/mapper/mobile/EJSCREEN_mobile.aspx?geometry=%7B%22x%22:-118.487719,%22y%22:34.215088,%22spatialReference%22:%7B%22wkid%22:4326%7D%7D&unit=9035&areatype=&areaid=&basemap=streets&distance=1

M78 **HELINET AVIATION SERVICES LLC** **UST** **U003938525**
SSE **16303 WATERMAN DR** **N/A**
1/8-1/4 **VAN NUYS, CA 91406**
0.215 mi.
1134 ft. **Site 3 of 7 in cluster M**

Relative: **Lower**

Actual: **789 ft.**

UST:

Name:	BRILES WING & HELICOPTER INC.
Address:	16303 WATERMAN DR
City,State,Zip:	VAN NUYS, CA 91406
Facility ID:	24885
Permitting Agency:	LOS ANGELES, CITY OF
CERSID:	Not reported
Latitude:	34.215547
Longitude:	-118.487984
Owner type:	Not reported
Facility type:	Not reported
Num of inuse ust:	Not reported
Num of closed ust:	Not reported
Num of oos ust:	Not reported
Epa region:	Not reported
Tribal lands:	Not reported

HELINET AVIATION SERVICES LLC (Continued) **U003938525**

Tank owner name:	Not reported
Tank owner mailing address:	Not reported
Tank owner mailing city:	Not reported
Tank owner mailing zip:	Not reported
Tank owner mailing state:	Not reported
Tank operator name:	Not reported
Tank operator mailing address:	Not reported
Tank operator mailing city:	Not reported
Tank operator mailing zip:	Not reported
Tank operator mailing state:	Not reported
Tankidnumber:	Not reported
Tank status:	Not reported
Tank configuration:	Not reported
Tank closure date:	Not reported
Tank installation date:	Not reported
Tank num of compartments:	Not reported
Tank contents:	Not reported
Tank capacity gallons:	Not reported
Tank type:	Not reported
Tank pc construction:	Not reported
Tank pwpiping construction:	Not reported
Tank piping type:	Not reported
Tank piping construction:	Not reported
Tank sacrificial anode:	Not reported
Tank cp impressed current:	Not reported
Tank cp shutoff:	Not reported
Tank alarms:	Not reported
Tank ball float:	Not reported
Tank spill bucket:	Not reported

LOS ANGELES UST:

Name:	HELINET AVIATION SERVICES LLC
Address:	16303 WATERMAN DR
City,State,Zip:	VAN NUYS, CA 91406
Facility ID:	FA0035327
Last Run Date:	06/20/2023
Status:	INACTIVE

M79 **JETCOPTERS INC** **SWEEPS UST** **S101618623**
SSE **16303 WATERMAN DR** **CA FID UST** **N/A**
1/8-1/4 **VAN NUYS, CA 91406** **EMI**
0.215 mi. **HAZMAT LA**
1134 ft. **Site 4 of 7 in cluster M** **CIWQS**

Relative:
Lower

Actual:
789 ft.

SWEEPS UST:

Name:	JETCOPTERS INC
Address:	16303 WATERMAN DR
City:	VAN NUYS
Status:	Active
Comp Number:	2377
Number:	9
Board Of Equalization:	44-012333
Referral Date:	07-29-93
Action Date:	04-18-94
Created Date:	02-29-88
Owner Tank Id:	Not reported
SWRCB Tank Id:	19-050-002377-000001

JETCOPTERS INC (Continued) **S101618623**

Tank Status: A
Capacity: 10000
Active Date: 04-20-88
Tank Use: CHEMICAL
STG: P
Content: UNKNOWN
Number Of Tanks: 4

Name: JETCOPTERS INC
Address: 16303 WATERMAN DR
City: VAN NUYS
Status: Active
Comp Number: 2377
Number: 9
Board Of Equalization: 44-012333
Referral Date: 07-29-93
Action Date: 04-18-94
Created Date: 02-29-88
Owner Tank Id: Not reported
SWRCB Tank Id: 19-050-002377-000002
Tank Status: A
Capacity: 10000
Active Date: 04-20-88
Tank Use: CHEMICAL
STG: P
Content: UNKNOWN
Number Of Tanks: Not reported

Name: JETCOPTERS INC
Address: 16303 WATERMAN DR
City: VAN NUYS
Status: Active
Comp Number: 2377
Number: 9
Board Of Equalization: 44-012333
Referral Date: 07-29-93
Action Date: 04-18-94
Created Date: 02-29-88
Owner Tank Id: Not reported
SWRCB Tank Id: 19-050-002377-000003
Tank Status: A
Capacity: 55
Active Date: 04-20-88
Tank Use: OIL
STG: W
Content: WASTE OIL
Number Of Tanks: Not reported

Name: JETCOPTERS INC
Address: 16303 WATERMAN DR
City: VAN NUYS
Status: Active
Comp Number: 2377
Number: 9
Board Of Equalization: 44-012333
Referral Date: 07-29-93
Action Date: 04-18-94

JETCOPTERS INC (Continued) **S101618623**

Created Date: 02-29-88
Owner Tank Id: Not reported
SWRCB Tank Id: 19-050-002377-000004
Tank Status: A
Capacity: 55
Active Date: 04-20-88
Tank Use: OIL
STG: W
Content: WASTE OIL
Number Of Tanks: Not reported

CA FID UST:
Facility ID: 19052524
Regulated By: UTNKA
Regulated ID: 00046975
Cortese Code: Not reported
SIC Code: Not reported
Facility Phone: 2130000000
Mail To: Not reported
Mailing Address: P O BOX
Mailing Address 2: Not reported
Mailing City,St,Zip: VAN NUYS 914060000
Contact: Not reported
Contact Phone: Not reported
DUNs Number: Not reported
NPDES Number: Not reported
EPA ID: Not reported
Comments: Not reported
Status: Active

EMI:
Name: JETCOPTERS INC
Address: 16303 WATERMAN DR
City,State,Zip: VAN NUYS, CA 91406
Year: 1987
County Code: 19
Air Basin: SC
Facility ID: 41219
Air District Name: SC
SIC Code: 5171
Air District Name: SOUTH COAST AQMD
Community Health Air Pollution Info System: Not reported
Consolidated Emission Reporting Rule: Not reported
Total Organic Hydrocarbon Gases Tons/Yr: 0
Reactive Organic Gases Tons/Yr: 0
Carbon Monoxide Emissions Tons/Yr: 0
NOX - Oxides of Nitrogen Tons/Yr: 0
SOX - Oxides of Sulphur Tons/Yr: 0
Particulate Matter Tons/Yr: 0
Part. Matter 10 Micrometers and Smllr Tons/Yr: 0

Name: JETCOPTERS INC
Address: 16303 WATERMAN DR
City,State,Zip: VAN NUYS, CA 91406
Year: 1990
County Code: 19

JETCOPTERS INC (Continued) **S101618623**

Air Basin:	SC
Facility ID:	41219
Air District Name:	SC
SIC Code:	5171
Air District Name:	SOUTH COAST AQMD
Community Health Air Pollution Info System:	Not reported
Consolidated Emission Reporting Rule:	Not reported
Total Organic Hydrocarbon Gases Tons/Yr:	0
Reactive Organic Gases Tons/Yr:	0
Carbon Monoxide Emissions Tons/Yr:	0
NOX - Oxides of Nitrogen Tons/Yr:	0
SOX - Oxides of Sulphur Tons/Yr:	0
Particulate Matter Tons/Yr:	0
Part. Matter 10 Micrometers and Smllr Tons/Yr:	0

LOS ANGELES HM:

Name:	HELINET AVIATION SERVICES LLC
Address:	16303 WATERMAN DR
City,State,Zip:	VAN NUYS, CA 91406
Facility ID:	FA0035327
Last Run Date:	06/20/2023
Status:	INACTIVE

CIWQS:

Name:	VAN NUYS AIRPORT RUNWAY 16R
Address:	16303 WATERMAN DRIVE
City,State,Zip:	VAN NUYS, CA 91406
Agency:	Los Angeles World Airports
Agency Address:	7301 World Way West, Los Angeles, CA 90045
Place/Project Type:	Construction - Commercial
SIC/NAICS:	Not reported
Region:	4
Program:	CONSTW
Regulatory Measure Status:	Terminated
Regulatory Measure Type:	Storm water construction
Order Number:	2009-0009-DWQ
WDID:	4 19C365591
NPDES Number:	CAS000002
Adoption Date:	Not reported
Effective Date:	02/04/2013
Termination Date:	07/21/2014
Expiration/Review Date:	Not reported
Design Flow:	Not reported
Major/Minor:	Not reported
Complexity:	Not reported
TTWQ:	Not reported
Enforcement Actions within 5 years:	0
Violations within 5 years:	0
Latitude:	34.218671
Longitude:	-118.490971

M80 **HELINET AVIATION SERVICES LLC** **RCRA NonGen / NLR** **1024872058**
SSE **16303 WATERMAN DR** **CAL000440704**
1/8-1/4 **VAN NUYS, CA 91406**
0.215 mi.
1134 ft. **Site 5 of 7 in cluster M**

Relative: **Lower**
Actual: **789 ft.**

RCRA Listings:

Date Form Received by Agency:	20210617
Handler Name:	Helinet Aviation Services Llc
Handler Address:	16303 WATERMAN DR
Handler City,State,Zip:	VAN NUYS, CA 91406
EPA ID:	CAL000440704
Contact Name:	ALMA GUILLEN
Contact Address:	16303 WATERMAN DR
Contact City,State,Zip:	VAN NUYS, CA 91406
Contact Telephone:	818-779-5438
Contact Fax:	Not reported
Contact Email:	AGUILLEN@HELINET.COM
Contact Title:	Not reported
EPA Region:	09
Land Type:	Not reported
Federal Waste Generator Description:	Not a generator, verified
Non-Notifier:	Not reported
Biennial Report Cycle:	Not reported
Accessibility:	Not reported
Active Site Indicator:	Not reported
State District Owner:	Not reported
State District:	Not reported
Mailing Address:	16303 WATERMAN DR
Mailing City,State,Zip:	VAN NUYS, CA 91406
Owner Name:	Helinet Aviation Services Llc
Owner Type:	Other
Operator Name:	Timothy Lerma
Operator Type:	Other
Short-Term Generator Activity:	No
Importer Activity:	No
Mixed Waste Generator:	No
Transporter Activity:	No
Transfer Facility Activity:	No
Recycler Activity with Storage:	No
Small Quantity On-Site Burner Exemption:	No
Smelting Melting and Refining Furnace Exemption:	No
Underground Injection Control:	No
Off-Site Waste Receipt:	No
Universal Waste Indicator:	No
Universal Waste Destination Facility:	No
Federal Universal Waste:	No
Active Site State-Reg Handler:	---
Federal Facility Indicator:	Not reported
Hazardous Secondary Material Indicator:	N
Sub-Part K Indicator:	Not reported
2018 GPRA Permit Baseline:	Not on the Baseline
2018 GPRA Renewals Baseline:	Not on the Baseline
202 GPRA Corrective Action Baseline:	No
Subject to Corrective Action Universe:	No
Non-TSDFs Where RCRA CA has Been Imposed Universe:	No
Corrective Action Priority Ranking:	No NCAPS ranking
Environmental Control Indicator:	No
Institutional Control Indicator:	No

HELINET AVIATION SERVICES LLC (Continued) **1024872058**

Human Exposure Controls Indicator:	N/A
Groundwater Controls Indicator:	N/A
Significant Non-Complier Universe:	No
Unaddressed Significant Non-Complier Universe:	No
Addressed Significant Non-Complier Universe:	No
Significant Non-Complier With a Compliance Schedule Universe:	No
Financial Assurance Required:	Not reported
Handler Date of Last Change:	20210618
Recognized Trader-Importer:	No
Recognized Trader-Exporter:	No
Importer of Spent Lead Acid Batteries:	No
Exporter of Spent Lead Acid Batteries:	No
Recycler Activity Without Storage:	No
Manifest Broker:	No
Sub-Part P Indicator:	No

Handler - Owner Operator:

Owner/Operator Indicator:	Operator
Owner/Operator Name: TIMOTHY LERMA	
Legal Status:	Other
Date Became Current:	Not reported
Date Ended Current:	Not reported
Owner/Operator Address:	16303 WATERMAN DR
Owner/Operator City,State,Zip:	VAN NUYS, CA 91406
Owner/Operator Telephone:	818-902-0229
Owner/Operator Telephone Ext:	Not reported
Owner/Operator Fax:	Not reported
Owner/Operator Email:	Not reported

Owner/Operator Indicator:	Operator
Owner/Operator Name: TIMOTHY LERMA	
Legal Status:	Other
Date Became Current:	Not reported
Date Ended Current:	Not reported
Owner/Operator Address:	16303 WATERMAN DR
Owner/Operator City,State,Zip:	VAN NUYS, CA 91406
Owner/Operator Telephone:	818-902-0229
Owner/Operator Telephone Ext:	Not reported
Owner/Operator Fax:	Not reported
Owner/Operator Email:	Not reported

Owner/Operator Indicator:	Owner
Owner/Operator Name: HELINET AVIATION SERVICES LLC	
Legal Status:	Other
Date Became Current:	Not reported
Date Ended Current:	Not reported
Owner/Operator Address:	16303 WATERMAN DR
Owner/Operator City,State,Zip:	VAN NUYS, CA 91406
Owner/Operator Telephone:	818-902-0229
Owner/Operator Telephone Ext:	Not reported
Owner/Operator Fax:	Not reported
Owner/Operator Email:	Not reported

Owner/Operator Indicator:	Owner
Owner/Operator Name: HELINET AVIATION SERVICES LLC	
Legal Status:	Other

HELINET AVIATION SERVICES LLC (Continued) **1024872058**

Date Became Current:	Not reported
Date Ended Current:	Not reported
Owner/Operator Address:	16303 WATERMAN DR
Owner/Operator City,State,Zip:	VAN NUYS, CA 91406
Owner/Operator Telephone:	818-902-0229
Owner/Operator Telephone Ext:	Not reported
Owner/Operator Fax:	Not reported
Owner/Operator Email:	Not reported

Historic Generators:

Receive Date:	20181113
Handler Name:	HELINET AVIATION SERVICES LLC
Federal Waste Generator Description:	Not a generator, verified
State District Owner:	Not reported
Large Quantity Handler of Universal Waste:	No
Recognized Trader Importer:	No
Recognized Trader Exporter:	No
Spent Lead Acid Battery Importer:	No
Spent Lead Acid Battery Exporter:	No
Current Record:	No
Non Storage Recycler Activity:	Not reported
Electronic Manifest Broker:	Not reported

Receive Date:	20210617
Handler Name:	HELINET AVIATION SERVICES LLC
Federal Waste Generator Description:	Not a generator, verified
State District Owner:	Not reported
Large Quantity Handler of Universal Waste:	No
Recognized Trader Importer:	No
Recognized Trader Exporter:	No
Spent Lead Acid Battery Importer:	No
Spent Lead Acid Battery Exporter:	No
Current Record:	Yes
Non Storage Recycler Activity:	No
Electronic Manifest Broker:	No

List of NAICS Codes and Descriptions:

NAICS Code:	811420
NAICS Description:	REUPHOLSTERY AND FURNITURE REPAIR

Facility Has Received Notices of Violations:

Violations:	No Violations Found

Evaluation Action Summary:

Evaluations:	No Evaluations Found

K81 **NETWORK AUTO BODY INC** **RCRA NonGen / NLR** **1027094347**
SE **7942 WOODLEY AVE** **CAL000467933**
1/8-1/4 **VAN NUYS, CA 91406**
0.223 mi.
1176 ft. **Site 19 of 24 in cluster K**

Relative: **Lower**

Actual: **789 ft.**

RCRA Listings:

Date Form Received by Agency:	20220118
Handler Name:	Network Auto Body Inc
Handler Address:	7942 WOODLEY AVE
Handler City,State,Zip:	VAN NUYS, CA 91406
EPA ID:	CAL000467933
Contact Name:	RICHARD NEUBAUER
Contact Address:	3917 S BROADWAY
Contact City,State,Zip:	LOS ANGELES, CA 90037
Contact Telephone:	323-232-8800
Contact Fax:	323-232-8801
Contact Email:	ERIK@NETWORKAUTOBODY.COM
Contact Title:	Not reported
EPA Region:	09
Land Type:	Not reported
Federal Waste Generator Description:	Not a generator, verified
Non-Notifier:	Not reported
Biennial Report Cycle:	Not reported
Accessibility:	Not reported
Active Site Indicator:	Not reported
State District Owner:	Not reported
State District:	Not reported
Mailing Address:	3917 S BROADWAY
Mailing City,State,Zip:	LOS ANGELES, CA 90037
Owner Name:	Network Auto Body Inc
Owner Type:	Other
Operator Name:	Richard Neubauer
Operator Type:	Other
Short-Term Generator Activity:	No
Importer Activity:	No
Mixed Waste Generator:	No
Transporter Activity:	No
Transfer Facility Activity:	No
Recycler Activity with Storage:	No
Small Quantity On-Site Burner Exemption:	No
Smelting Melting and Refining Furnace Exemption:	No
Underground Injection Control:	No
Off-Site Waste Receipt:	No
Universal Waste Indicator:	No
Universal Waste Destination Facility:	No
Federal Universal Waste:	No
Active Site State-Reg Handler:	---
Federal Facility Indicator:	Not reported
Hazardous Secondary Material Indicator:	N
Sub-Part K Indicator:	Not reported
2018 GPRA Permit Baseline:	Not on the Baseline
2018 GPRA Renewals Baseline:	Not on the Baseline
202 GPRA Corrective Action Baseline:	No
Subject to Corrective Action Universe:	No
Non-TSDFs Where RCRA CA has Been Imposed Universe:	No
Corrective Action Priority Ranking:	No NCAPS ranking
Environmental Control Indicator:	No
Institutional Control Indicator:	No

NETWORK AUTO BODY INC (Continued) **1027094347**

Human Exposure Controls Indicator:	N/A
Groundwater Controls Indicator:	N/A
Significant Non-Complier Universe:	No
Unaddressed Significant Non-Complier Universe:	No
Addressed Significant Non-Complier Universe:	No
Significant Non-Complier With a Compliance Schedule Universe:	No
Financial Assurance Required:	Not reported
Handler Date of Last Change:	20220119
Recognized Trader-Importer:	No
Recognized Trader-Exporter:	No
Importer of Spent Lead Acid Batteries:	No
Exporter of Spent Lead Acid Batteries:	No
Recycler Activity Without Storage:	No
Manifest Broker:	No
Sub-Part P Indicator:	No

Handler - Owner Operator:

Owner/Operator Indicator:	Owner
Owner/Operator Name:	NETWORK AUTO BODY INC
Legal Status:	Other
Date Became Current:	Not reported
Date Ended Current:	Not reported
Owner/Operator Address:	7300 RADFORD AVE
Owner/Operator City,State,Zip:	NORTH HOLLYWOOD, CA 91605
Owner/Operator Telephone:	323-232-8800
Owner/Operator Telephone Ext:	Not reported
Owner/Operator Fax:	Not reported
Owner/Operator Email:	Not reported

Owner/Operator Indicator:	Operator
Owner/Operator Name:	RICHARD NEUBAUER
Legal Status:	Other
Date Became Current:	Not reported
Date Ended Current:	Not reported
Owner/Operator Address:	3917 S BROADWAY
Owner/Operator City,State,Zip:	LOS ANGELES, CA 90037
Owner/Operator Telephone:	323-232-8800
Owner/Operator Telephone Ext:	Not reported
Owner/Operator Fax:	Not reported
Owner/Operator Email:	Not reported

Historic Generators:

Receive Date:	20220118
Handler Name:	NETWORK AUTO BODY INC
Federal Waste Generator Description:	Not a generator, verified
State District Owner:	Not reported
Large Quantity Handler of Universal Waste:	No
Recognized Trader Importer:	No
Recognized Trader Exporter:	No
Spent Lead Acid Battery Importer:	No
Spent Lead Acid Battery Exporter:	No
Current Record:	Yes
Non Storage Recycler Activity:	No
Electronic Manifest Broker:	No

NETWORK AUTO BODY INC (Continued) **1027094347**

List of NAICS Codes and Descriptions:
NAICS Code: 811121
NAICS Description: AUTOMOTIVE BODY, PAINT, AND INTERIOR REPAIR AND MAINTENANCE

Facility Has Received Notices of Violations:
Violations: No Violations Found

Evaluation Action Summary:
Evaluations: No Evaluations Found

K82 **LORENE SAMS** **RCRA NonGen / NLR** **1027075755**
SE **7942 WOODLEY** **CAC003147510**
1/8-1/4 **VAN NUYS, CA 91406**
0.223 mi.
1176 ft. **Site 20 of 24 in cluster K**

Relative: **Lower**
Actual: **789 ft.**

RCRA Listings:

Date Form Received by Agency:	20211109
Handler Name:	Lorene Sams
Handler Address:	7942 WOODLEY
Handler City,State,Zip:	VAN NUYS, CA 91406
EPA ID:	CAC003147510
Contact Name:	LORENE SAMS
Contact Address:	7942 WOODLEY
Contact City,State,Zip:	VAN NUYS, CA 91406
Contact Telephone:	818-780-7878
Contact Fax:	Not reported
Contact Email:	SCHEDULING@PWSEI.COM
Contact Title:	Not reported
EPA Region:	09
Land Type:	Not reported
Federal Waste Generator Description:	Not a generator, verified
Non-Notifier:	Not reported
Biennial Report Cycle:	Not reported
Accessibility:	Not reported
Active Site Indicator:	Not reported
State District Owner:	Not reported
State District:	Not reported
Mailing Address:	7942 WOODLEY
Mailing City,State,Zip:	VAN NUYS, CA 91406
Owner Name:	Lorene Sams
Owner Type:	Other
Operator Name:	Lorene Sams
Operator Type:	Other
Short-Term Generator Activity:	No
Importer Activity:	No
Mixed Waste Generator:	No
Transporter Activity:	No
Transfer Facility Activity:	No
Recycler Activity with Storage:	No
Small Quantity On-Site Burner Exemption:	No
Smelting Melting and Refining Furnace Exemption:	No
Underground Injection Control:	No
Off-Site Waste Receipt:	No
Universal Waste Indicator:	No

LORENE SAMS (Continued) **1027075755**

Universal Waste Destination Facility:	No
Federal Universal Waste:	No
Active Site State-Reg Handler:	---
Federal Facility Indicator:	Not reported
Hazardous Secondary Material Indicator:	N
Sub-Part K Indicator:	Not reported
2018 GPRA Permit Baseline:	Not on the Baseline
2018 GPRA Renewals Baseline:	Not on the Baseline
202 GPRA Corrective Action Baseline:	No
Subject to Corrective Action Universe:	No
Non-TSDFs Where RCRA CA has Been Imposed Universe:	No
Corrective Action Priority Ranking:	No NCAPS ranking
Environmental Control Indicator:	No
Institutional Control Indicator:	No
Human Exposure Controls Indicator:	N/A
Groundwater Controls Indicator:	N/A
Significant Non-Complier Universe:	No
Unaddressed Significant Non-Complier Universe:	No
Addressed Significant Non-Complier Universe:	No
Significant Non-Complier With a Compliance Schedule Universe:	No
Financial Assurance Required:	Not reported
Handler Date of Last Change:	20211109
Recognized Trader-Importer:	No
Recognized Trader-Exporter:	No
Importer of Spent Lead Acid Batteries:	No
Exporter of Spent Lead Acid Batteries:	No
Recycler Activity Without Storage:	No
Manifest Broker:	No
Sub-Part P Indicator:	No

Handler - Owner Operator:

Owner/Operator Indicator:	Owner
Owner/Operator Name: LORENE SAMS	
Legal Status:	Other
Date Became Current:	Not reported
Date Ended Current:	Not reported
Owner/Operator Address:	7942 WOODLEY
Owner/Operator City,State,Zip:	VAN NUYS, CA 91406
Owner/Operator Telephone:	818-780-7878
Owner/Operator Telephone Ext:	Not reported
Owner/Operator Fax:	Not reported
Owner/Operator Email:	Not reported

Owner/Operator Indicator:	Operator
Owner/Operator Name: LORENE SAMS	
Legal Status:	Other
Date Became Current:	Not reported
Date Ended Current:	Not reported
Owner/Operator Address:	7942 WOODLEY
Owner/Operator City,State,Zip:	VAN NUYS, CA 91406
Owner/Operator Telephone:	818-780-7878
Owner/Operator Telephone Ext:	Not reported
Owner/Operator Fax:	Not reported
Owner/Operator Email:	Not reported

LORENE SAMS (Continued) **1027075755**

Historic Generators:
Receive Date: 20211109
Handler Name: LORENE SAMS
Federal Waste Generator Description: Not a generator, verified
State District Owner: Not reported
Large Quantity Handler of Universal Waste: No
Recognized Trader Importer: No
Recognized Trader Exporter: No
Spent Lead Acid Battery Importer: No
Spent Lead Acid Battery Exporter: No
Current Record: Yes
Non Storage Recycler Activity: No
Electronic Manifest Broker: No

List of NAICS Codes and Descriptions:
NAICS Code: 56299
NAICS Description: ALL OTHER WASTE MANAGEMENT SERVICES

Facility Has Received Notices of Violations:
Violations: No Violations Found

Evaluation Action Summary:
Evaluations: No Evaluations Found

K83 **VOLUME MACHINE INC** **RCRA NonGen / NLR** **1024798079**
SE **7942 WOODLEY AVE** **CAL000195722**
1/8-1/4 **VAN NUYS, CA 91406**
0.223 mi.
1176 ft. **Site 21 of 24 in cluster K**

Relative: **Lower**

Actual: **789 ft.**

RCRA Listings:
Date Form Received by Agency: 20210803
Handler Name: Volume Machine Inc
Handler Address: WOODLEY AVE
Handler City,State,Zip: VAN NUYS, CA 91406-0000
EPA ID: CAL000195722
Contact Name: KIM ARNOLD
Contact Address: PEORIA ST
Contact City,State,Zip: SUN VALLEY, CA 91352
Contact Telephone: 818-373-0284
Contact Fax: Not reported
Contact Email: KIM@VOLUMEMACHINE.COM
Contact Title: Not reported
EPA Region: 09
Land Type: Not reported
Federal Waste Generator Description: Not a generator, verified
Non-Notifier: Not reported
Biennial Report Cycle: Not reported
Accessibility: Not reported
Active Site Indicator: Not reported
State District Owner: Not reported
State District: Not reported
Mailing Address: PEORIA ST
Mailing City,State,Zip: SUN VALLEY, CA 91352
Owner Name: Not reported

VOLUME MACHINE INC (Continued) **1024798079**

Owner Type:	Not reported
Operator Name:	Volume Machine Inc
Operator Type:	Other
Short-Term Generator Activity:	No
Importer Activity:	No
Mixed Waste Generator:	No
Transporter Activity:	No
Transfer Facility Activity:	No
Recycler Activity with Storage:	No
Small Quantity On-Site Burner Exemption:	No
Smelting Melting and Refining Furnace Exemption:	No
Underground Injection Control:	No
Off-Site Waste Receipt:	No
Universal Waste Indicator:	No
Universal Waste Destination Facility:	No
Federal Universal Waste:	No
Active Site State-Reg Handler:	---
Federal Facility Indicator:	Not reported
Hazardous Secondary Material Indicator:	N
Sub-Part K Indicator:	Not reported
2018 GPRA Permit Baseline:	Not on the Baseline
2018 GPRA Renewals Baseline:	Not on the Baseline
202 GPRA Corrective Action Baseline:	No
Subject to Corrective Action Universe:	No
Non-TSDFs Where RCRA CA has Been Imposed Universe:	No
Corrective Action Priority Ranking:	No NCAPS ranking
Environmental Control Indicator:	No
Institutional Control Indicator:	No
Human Exposure Controls Indicator:	N/A
Groundwater Controls Indicator:	N/A
Significant Non-Complier Universe:	No
Unaddressed Significant Non-Complier Universe:	No
Addressed Significant Non-Complier Universe:	No
Significant Non-Complier With a Compliance Schedule Universe:	No
Financial Assurance Required:	Not reported
Handler Date of Last Change:	20210806
Recognized Trader-Importer:	No
Recognized Trader-Exporter:	No
Importer of Spent Lead Acid Batteries:	No
Exporter of Spent Lead Acid Batteries:	No
Recycler Activity Without Storage:	No
Manifest Broker:	No
Sub-Part P Indicator:	No

Handler - Owner Operator:

Owner/Operator Indicator:	Owner
Owner/Operator Name: VOLUME MACHINE INC	
Legal Status:	Other
Date Became Current:	Not reported
Date Ended Current:	Not reported
Owner/Operator Address:	7942 WOODLEY AVE
Owner/Operator City,State,Zip:	VAN NUYS, CA 91406-1225
Owner/Operator Telephone:	818-373-0284
Owner/Operator Telephone Ext:	Not reported
Owner/Operator Fax:	Not reported
Owner/Operator Email:	Not reported

VOLUME MACHINE INC (Continued) **1024798079**

Owner/Operator Indicator: Operator
Owner/Operator Name: VOLUME MACHINE INC
Legal Status: Other
Date Became Current: Not reported
Date Ended Current: Not reported
Owner/Operator Address: 986 ST ANDREWS WAY
Owner/Operator City,State,Zip: EAGLE POINT, OR 97524
Owner/Operator Telephone: 530-227-9794
Owner/Operator Telephone Ext: Not reported
Owner/Operator Fax: Not reported
Owner/Operator Email: Not reported

Owner/Operator Indicator: Operator
Owner/Operator Name: ARNOLD RICHARD
Legal Status: Other
Date Became Current: Not reported
Date Ended Current: Not reported
Owner/Operator Address: 7942 WOODLEY AVE
Owner/Operator City,State,Zip: VAN NUYS, CA 91406
Owner/Operator Telephone: 818-373-0284
Owner/Operator Telephone Ext: Not reported
Owner/Operator Fax: Not reported
Owner/Operator Email: Not reported

Historic Generators:
Receive Date: 20210803
Handler Name: VOLUME MACHINE INC
Federal Waste Generator Description: Not a generator, verified
State District Owner: Not reported
Large Quantity Handler of Universal Waste: No
Recognized Trader Importer: No
Recognized Trader Exporter: No
Spent Lead Acid Battery Importer: No
Spent Lead Acid Battery Exporter: No
Current Record: Yes
Non Storage Recycler Activity: No
Electronic Manifest Broker: No

Receive Date: 19981221
Handler Name: VOLUME MACHINE INC
Federal Waste Generator Description: Not a generator, verified
State District Owner: Not reported
Large Quantity Handler of Universal Waste: No
Recognized Trader Importer: No
Recognized Trader Exporter: No
Spent Lead Acid Battery Importer: No
Spent Lead Acid Battery Exporter: No
Current Record: No
Non Storage Recycler Activity: Not reported
Electronic Manifest Broker: Not reported

List of NAICS Codes and Descriptions:
NAICS Code: 331513
NAICS Description: STEEL FOUNDRIES (EXCEPT INVESTMENT)

VOLUME MACHINE INC (Continued) **1024798079**

Facility Has Received Notices of Violations:
Violations: No Violations Found

Evaluation Action Summary:
Evaluations: No Evaluations Found

K84 **VOLUME MACHINE INC** **HWTS** **S113101964**
SE **7942 WOODLEY AVE** **HAZNET** **N/A**
1/8-1/4 **VAN NUYS, CA 91406** **HAZMAT LA**
0.223 mi.
1176 ft. **Site 22 of 24 in cluster K**

Relative:
Lower

Actual:
789 ft.

HWTS:

Name:	VOLUME MACHINE INC
Address:	7942 WOODLEY AVE
Address 2:	Not reported
City,State,Zip:	VAN NUYS, CA 91406
EPA ID:	CAL000195722
Inactive Date:	06/30/2021
Create Date:	12/21/1998
Last Act Date:	Not reported
Mailing Name:	Not reported
Mailing Address:	10962 PEORIA ST
Mailing Address 2:	Not reported
Mailing City,State,Zip:	SUN VALLEY, CA 913520000
Owner Name:	VOLUME MACHINE INC
Owner Address:	986 ST. ANDREWS WAY
Owner Address 2:	Not reported
Owner City,State,Zip:	EAGLE POINT, OR 97524
Owner Phone:	Not reported
Owner Fax:	Not reported
Contact Name:	KIM ARNOLD
Contact Address:	10962 PEORIA ST
Contact Address 2:	Not reported
City,State,Zip:	SUN VALLEY, CA 913520000
Contact Phone:	Not reported
Contact Fax:	Not reported
Facility Status:	Inactive
Facility Type:	PERMANENT
Category:	STATE
Latitude:	34.214911
Longitude:	-118.483549

NAICS:

EPA ID:	CAL000195722
Create Date:	2009-03-27 09:30:08.770
NAICS Code:	331513
NAICS Description:	Steel Foundries (except Investment)
Issued EPA ID Date:	1998-12-21 00:00:00
Inactive Date:	Not reported
Facility Name:	VOLUME MACHINE INC
Facility Address:	7942 WOODLEY AVE
Facility Address 2:	Not reported
Facility City:	VAN NUYS
Facility County:	Not reported
Facility State:	CA

VOLUME MACHINE INC (Continued) **S113101964**

Facility Zip: 914060000

HAZNET:

Name:	VOLUME MACHINE INC
Address:	7942 WOODLEY AVE
Address 2:	Not reported
City,State,Zip:	VAN NUYS, CA 914060000
Contact:	KIM ARNOLD
Telephone:	8183730284
Mailing Name:	Not reported
Mailing Address:	10962 PEORIA ST
Year:	2021
Gepaid:	CAL000195722
TSD EPA ID:	AZR000520304
CA Waste Code:	352 - Other organic solids
Disposal Method:	H141 - Storage, Bulking, And/Or Transfer Off Site--No Treatment/Reovery (H010-H129) Or (H131-H135)
Tons:	0.075
Year:	2021
Gepaid:	CAL000195722
TSD EPA ID:	CAT080013352
CA Waste Code:	222 - Oil/water separation sludge
Disposal Method:	H039 - Other Recovery Of Reclamation For Reuse Including Acid Regeneration, Organics Recovery Ect
Tons:	1.87656
Year:	2021
Gepaid:	CAL000195722
TSD EPA ID:	CAD028409019
CA Waste Code:	222 - Oil/water separation sludge
Disposal Method:	H135 - Discharge To Sewer/Potw Or Npdes(With Prior Storage--With Or Without Treatment)
Tons:	2.25188
Year:	2019
Gepaid:	CAL000195722
TSD EPA ID:	CAT080013352
CA Waste Code:	222 - Oil/water separation sludge
Disposal Method:	H039 - Other Recovery Of Reclamation For Reuse Including Acid Regeneration, Organics Recovery Ect
Tons:	3.54450
Year:	2018
Gepaid:	CAL000195722
TSD EPA ID:	CAT080013352
CA Waste Code:	222 - Oil/water separation sludge
Disposal Method:	H039 - Other Recovery Of Reclamation For Reuse Including Acid Regeneration, Organics Recovery Ect
Tons:	2.29350
Year:	2017
Gepaid:	CAL000195722
TSD EPA ID:	CAT080013352
CA Waste Code:	222 - Oil/water separation sludge

VOLUME MACHINE INC (Continued) **S113101964**

Disposal Method:	H039 - Other Recovery Of Reclamation For Reuse Including Acid Regeneration, Organics Recovery Ect
Tons:	2.502
Year:	2016
Gepaid:	CAL000195722
TSD EPA ID:	CAT080013352
CA Waste Code:	222 - Oil/water separation sludge
Disposal Method:	H039 - Other Recovery Of Reclamation For Reuse Including Acid Regeneration, Organics Recovery Ect
Tons:	3.753
Year:	2015
Gepaid:	CAL000195722
TSD EPA ID:	CAT080013352
CA Waste Code:	222 - Oil/water separation sludge
Disposal Method:	H039 - Other Recovery Of Reclamation For Reuse Including Acid Regeneration, Organics Recovery Ect
Tons:	2.7105
Year:	2014
Gepaid:	CAL000195722
TSD EPA ID:	CAT080013352
CA Waste Code:	222 - Oil/water separation sludge
Disposal Method:	H039 - Other Recovery Of Reclamation For Reuse Including Acid Regeneration, Organics Recovery Ect
Tons:	2.4186
Year:	2012
Gepaid:	CAL000195722
TSD EPA ID:	CAT080013352
CA Waste Code:	222 - Oil/water separation sludge
Disposal Method:	H039 - Other Recovery Of Reclamation For Reuse Including Acid Regeneration, Organics Recovery Ect
Tons:	2.2935

Click this hyperlink while viewing on your computer to access
12 additional CA HAZNET: record(s) in the EDR Site Report.

Additional Info:

Year:	2017
Gen EPA ID:	CAL000195722
Shipment Date:	20170518
Creation Date:	5/19/2018 18:30:13
Receipt Date:	20170519
Manifest ID:	009679826FLE
Trans EPA ID:	CAL000264806
Trans Name:	EXPRESS OIL CO
Trans 2 EPA ID:	Not reported
Trans 2 Name:	Not reported
TSDF EPA ID:	CAT080013352
Trans Name:	DEMENNO KERDOON
TSDF Alt EPA ID:	Not reported
TSDF Alt Name:	Not reported
Waste Code Description:	222 - Oil/water separation sludge

VOLUME MACHINE INC (Continued) **S113101964**

RCRA Code:	Not reported
Meth Code:	H039 - Other Recovery Of Reclamation For Reuse Including Acid Regeneration, Organics Recovery Ect
Quantity Tons:	2.502
Waste Quantity:	600
Quantity Unit:	G
Additional Code 1:	Not reported
Additional Code 2:	Not reported
Additional Code 3:	Not reported
Additional Code 4:	Not reported
Additional Code 5:	Not reported

Additional Info:

Year:	2016
Gen EPA ID:	CAL000195722
Shipment Date:	20150422
Creation Date:	8/21/2015 22:15:38
Receipt Date:	20150422
Manifest ID:	005788041FLE
Trans EPA ID:	CAL000264806
Trans Name:	EXPRESS OIL CO
Trans 2 EPA ID:	Not reported
Trans 2 Name:	Not reported
TSDF EPA ID:	CAT080013352
Trans Name:	DEMENNO KERDOON
TSDF Alt EPA ID:	Not reported
TSDF Alt Name:	Not reported
Waste Code Description:	222 - Oil/water separation sludge
RCRA Code:	Not reported
Meth Code:	H039 - Other Recovery Of Reclamation For Reuse Including Acid Regeneration, Organics Recovery Ect
Quantity Tons:	2.7105
Waste Quantity:	650
Quantity Unit:	G
Additional Code 1:	Not reported
Additional Code 2:	Not reported
Additional Code 3:	Not reported
Additional Code 4:	Not reported
Additional Code 5:	Not reported

Additional Info:

Year:	2015
Gen EPA ID:	CAL000195722
Shipment Date:	20150422
Creation Date:	8/21/2015 22:15:38
Receipt Date:	20150422
Manifest ID:	005788041FLE
Trans EPA ID:	CAL000264806
Trans Name:	EXPRESS OIL CO
Trans 2 EPA ID:	Not reported
Trans 2 Name:	Not reported
TSDF EPA ID:	CAT080013352
Trans Name:	DEMENNO KERDOON
TSDF Alt EPA ID:	Not reported

VOLUME MACHINE INC (Continued) **S113101964**

TSDF Alt Name:	Not reported
Waste Code Description:	222 - Oil/water separation sludge
RCRA Code:	Not reported
Meth Code:	H039 - Other Recovery Of Reclamation For Reuse Including Acid Regeneration, Organics Recovery Ect
Quantity Tons:	2.7105
Waste Quantity:	650
Quantity Unit:	G
Additional Code 1:	Not reported
Additional Code 2:	Not reported
Additional Code 3:	Not reported
Additional Code 4:	Not reported
Additional Code 5:	Not reported

Additional Info:

Year:	2014
Gen EPA ID:	CAL000195722
Shipment Date:	20140612
Creation Date:	8/18/2014 22:15:10
Receipt Date:	20140612
Manifest ID:	007611824FLE
Trans EPA ID:	CAL000264806
Trans Name:	EXPRESS OIL CO
Trans 2 EPA ID:	Not reported
Trans 2 Name:	Not reported
TSDF EPA ID:	CAT080013352
Trans Name:	DEMENNO KERDOON
TSDF Alt EPA ID:	Not reported
TSDF Alt Name:	Not reported
Waste Code Description:	222 - Oil/water separation sludge
RCRA Code:	Not reported
Meth Code:	H039 - Other Recovery Of Reclamation For Reuse Including Acid Regeneration, Organics Recovery Ect
Quantity Tons:	2.4186
Waste Quantity:	580
Quantity Unit:	G
Additional Code 1:	Not reported
Additional Code 2:	Not reported
Additional Code 3:	Not reported
Additional Code 4:	Not reported
Additional Code 5:	Not reported

Additional Info:

Year:	2012
Gen EPA ID:	CAL000195722
Shipment Date:	20121220
Creation Date:	3/7/2013 22:15:08
Receipt Date:	20121220
Manifest ID:	009540545JJK
Trans EPA ID:	CAL000264806
Trans Name:	EXPRESS OIL CO
Trans 2 EPA ID:	Not reported
Trans 2 Name:	Not reported
TSDF EPA ID:	CAT080013352

VOLUME MACHINE INC (Continued) **S113101964**

Trans Name:	DEMENNO KERDOON
TSDF Alt EPA ID:	Not reported
TSDF Alt Name:	Not reported
Waste Code Description:	222 - Oil/water separation sludge
RCRA Code:	Not reported
Meth Code:	H039 - Other Recovery Of Reclamation For Reuse Including Acid Regeneration, Organics Recovery Ect
Quantity Tons:	2.2935
Waste Quantity:	550
Quantity Unit:	G
Additional Code 1:	Not reported
Additional Code 2:	Not reported
Additional Code 3:	Not reported
Additional Code 4:	Not reported
Additional Code 5:	Not reported

Additional Info:

Year:	2010
Gen EPA ID:	CAL000195722
Shipment Date:	20101111
Creation Date:	1/12/2011 18:30:17
Receipt Date:	20101115
Manifest ID:	007681367JJK
Trans EPA ID:	CAL000264806
Trans Name:	EXPRESS OIL CO
Trans 2 EPA ID:	Not reported
Trans 2 Name:	Not reported
TSDF EPA ID:	CAT080013352
Trans Name:	DEMENNO KERDOON
TSDF Alt EPA ID:	Not reported
TSDF Alt Name:	Not reported
Waste Code Description:	222 - Oil/water separation sludge
RCRA Code:	Not reported
Meth Code:	H039 - Other Recovery Of Reclamation For Reuse Including Acid Regeneration, Organics Recovery Ect
Quantity Tons:	2.39775
Waste Quantity:	575
Quantity Unit:	G
Additional Code 1:	Not reported
Additional Code 2:	Not reported
Additional Code 3:	Not reported
Additional Code 4:	Not reported
Additional Code 5:	Not reported

Additional Info:

Year:	2009
Gen EPA ID:	CAL000195722
Shipment Date:	20091203
Creation Date:	10/8/2010 18:30:48
Receipt Date:	20091204
Manifest ID:	003863834JJK
Trans EPA ID:	CAL000264806
Trans Name:	EXPRESS OIL CO
Trans 2 EPA ID:	Not reported

VOLUME MACHINE INC (Continued) **S113101964**

Trans 2 Name:	Not reported
TSDF EPA ID:	CAT080013352
Trans Name:	DEMENNO KERDOON
TSDF Alt EPA ID:	Not reported
TSDF Alt Name:	Not reported
Waste Code Description:	222 - Oil/water separation sludge
RCRA Code:	Not reported
Meth Code:	H039 - Other Recovery Of Reclamation For Reuse Including Acid Regeneration, Organics Recovery Ect
Quantity Tons:	3.9198
Waste Quantity:	940
Quantity Unit:	G
Additional Code 1:	Not reported
Additional Code 2:	Not reported
Additional Code 3:	Not reported
Additional Code 4:	Not reported
Additional Code 5:	Not reported

LOS ANGELES HM:

Name:	VOLUME MACHINE
Address:	7942 WOODLEY AVE
City,State,Zip:	VAN NUYS, CA 91406
Facility ID:	FA0032386
Last Run Date:	06/20/2023
Status:	INACTIVE

K85 **AMERICAN SIGN COMPANY** **HWTS** **S113064853**
SE **7950 WOODLEY AVE** **HAZNET** **N/A**
1/8-1/4 **VAN NUYS, CA 91406** **HAZMAT LA**
0.229 mi.
1210 ft. **Site 23 of 24 in cluster K**

Relative: **Lower**
Actual: **790 ft.**

HWTS:

Name:	AMERICAN SIGN COMPANY
Address:	7950 WOODLEY AVE
Address 2:	Not reported
City,State,Zip:	VAN NUYS, CA 91406
EPA ID:	CAL000113872
Inactive Date:	06/30/2002
Create Date:	09/09/1993
Last Act Date:	Not reported
Mailing Name:	Not reported
Mailing Address:	7950 WOODLEY AVE
Mailing Address 2:	Not reported
Mailing City,State,Zip:	VAN NUYS, CA 914060000
Owner Name:	DAVID J CAPO PRES
Owner Address:	7950 WOODLEY AVE
Owner Address 2:	Not reported
Owner City,State,Zip:	VAN NUYS, CA 914060000
Owner Phone:	Not reported
Owner Fax:	Not reported
Contact Name:	BRADLEY CAPO
Contact Address:	7950 WOODLEY AVE
Contact Address 2:	Not reported
City,State,Zip:	VAN NUYS, CA 914060000
Contact Phone:	Not reported
Contact Fax:	Not reported

AMERICAN SIGN COMPANY (Continued) **S113064853**

Facility Status: Inactive
Facility Type: PERMANENT
Category: STATE
Latitude: 34.215023
Longitude: -118.483669

HAZNET:
Name: AMERICAN SIGN COMPANY
Address: 7950 WOODLEY AVE
Address 2: Not reported
City,State,Zip: VAN NUYS, CA 914060000
Contact: BRADLEY CAPO
Telephone: Not reported
Mailing Name: Not reported
Mailing Address: 7950 WOODLEY AVE

Year: 2006
Gepaid: CAL000113872
TSD EPA ID: CAD008302903
CA Waste Code: 212 - Oxygenated solvents (acetone, butanol, ethyl acetate, etc.)
Disposal Method: R01 - Recycler
Tons: 3.729

Year: 2005
Gepaid: CAL000113872
TSD EPA ID: CAD008302903
CA Waste Code: 331 - Off-specification, aged or surplus organics
Disposal Method: R01 - Recycler
Tons: 0.66

Year: 2005
Gepaid: CAL000113872
TSD EPA ID: CAD008302903
CA Waste Code: 212 - Oxygenated solvents (acetone, butanol, ethyl acetate, etc.)
Disposal Method: R01 - Recycler
Tons: 3.509

Year: 2004
Gepaid: CAL000113872
TSD EPA ID: CAD008302903
CA Waste Code: 331 - Off-specification, aged or surplus organics
Disposal Method: R01 - Recycler
Tons: 2.805

Year: 2003
Gepaid: CAL000113872
TSD EPA ID: CAD008302903
CA Waste Code: 331 - Off-specification, aged or surplus organics
Disposal Method: R01 - Recycler
Tons: 1.155

Year: 2001
Gepaid: CAL000113872
TSD EPA ID: CAD008252405
CA Waste Code: 214 - Unspecified solvent mixture
Disposal Method: R01 - Recycler
Tons: 0.792

AMERICAN SIGN COMPANY (Continued) **S113064853**

Year: 1999
Gepaid: CAL000113872
TSD EPA ID: CAD008252405
CA Waste Code: 214 - Unspecified solvent mixture
Disposal Method: -
Tons: 0.198

Year: 1999
Gepaid: CAL000113872
TSD EPA ID: CAD008252405
CA Waste Code: 181 - Other inorganic solid waste
Disposal Method: -
Tons: 0.25

Year: 1999
Gepaid: CAL000113872
TSD EPA ID: CAD008252405
CA Waste Code: 214 - Unspecified solvent mixture
Disposal Method: R01 - Recycler
Tons: 0.396

Year: 1998
Gepaid: CAL000113872
TSD EPA ID: CAD008252405
CA Waste Code: 214 - Unspecified solvent mixture
Disposal Method: R01 - Recycler
Tons: 0.396

Click this hyperlink while viewing on your computer to access
7 additional CA HAZNET: record(s) in the EDR Site Report.

Additional Info:
Year: 2006
Gen EPA ID: CAL000113872

Shipment Date: 20060724
Creation Date: 9/17/2006 18:30:25
Receipt Date: 20060724
Manifest ID: 24986354
Trans EPA ID: NJD080631369
Trans Name: VEOLIA ES TECHNICAL SOLUTIONS
Trans 2 EPA ID: Not reported
Trans 2 Name: Not reported
TSDF EPA ID: CAD008302903
Trans Name: VEOLIA ES TECHNICAL SOLUTIONS LLC
TSDF Alt EPA ID: CAD008302903
TSDF Alt Name: Not reported
Waste Code Description: 212 - Oxygenated solvents (acetone, butanol, ethyl acetate, etc.
RCRA Code: F005
Meth Code: R01 - Recycler
Quantity Tons: 0.726
Waste Quantity: 220
Quantity Unit: G
Additional Code 1: Not reported
Additional Code 2: Not reported
Additional Code 3: Not reported

AMERICAN SIGN COMPANY (Continued) **S113064853**

Additional Code 4:	Not reported
Additional Code 5:	Not reported
Shipment Date:	20060612
Creation Date:	8/25/2006 18:30:24
Receipt Date:	20060612
Manifest ID:	24986033
Trans EPA ID:	NJD080631369
Trans Name:	ONYX ENVIRONMENTAL SVCS LLC
Trans 2 EPA ID:	Not reported
Trans 2 Name:	Not reported
TSDF EPA ID:	CAD008302903
Trans Name:	ONYX ENVIRONMENTAL SVCS L
TSDF Alt EPA ID:	CAD008302903
TSDF Alt Name:	Not reported
Waste Code Description:	212 - Oxygenated solvents (acetone, butanol, ethyl acetate, etc.
RCRA Code:	F005
Meth Code:	R01 - Recycler
Quantity Tons:	0.726
Waste Quantity:	220
Quantity Unit:	G
Additional Code 1:	Not reported
Additional Code 2:	Not reported
Additional Code 3:	Not reported
Additional Code 4:	Not reported
Additional Code 5:	Not reported
Shipment Date:	20060417
Creation Date:	7/27/2006 18:36:48
Receipt Date:	20060417
Manifest ID:	24654624
Trans EPA ID:	NJD080631369
Trans Name:	ONYX ENVIRONMENTAL SVCS LLC
Trans 2 EPA ID:	Not reported
Trans 2 Name:	Not reported
TSDF EPA ID:	CAD008302903
Trans Name:	ONYX ENVIRONMENTAL SVCS L
TSDF Alt EPA ID:	CAD008302903
TSDF Alt Name:	Not reported
Waste Code Description:	212 - Oxygenated solvents (acetone, butanol, ethyl acetate, etc.
RCRA Code:	F005
Meth Code:	R01 - Recycler
Quantity Tons:	0.726
Waste Quantity:	220
Quantity Unit:	G
Additional Code 1:	Not reported
Additional Code 2:	Not reported
Additional Code 3:	Not reported
Additional Code 4:	Not reported
Additional Code 5:	Not reported
Shipment Date:	20060220
Creation Date:	6/14/2006 18:34:47
Receipt Date:	20060224
Manifest ID:	24654564
Trans EPA ID:	NJD080631369
Trans Name:	ONYX ENVIRONMENTAL SVCS LLC

AMERICAN SIGN COMPANY (Continued) **S113064853**

Trans 2 EPA ID:	Not reported
Trans 2 Name:	Not reported
TSDF EPA ID:	CAD008302903
Trans Name:	ONYX ENVIRONMENTAL SVCS L
TSDF Alt EPA ID:	CAD008302903
TSDF Alt Name:	Not reported
Waste Code Description:	212 - Oxygenated solvents (acetone, butanol, ethyl acetate, etc.
RCRA Code:	F005
Meth Code:	R01 - Recycler
Quantity Tons:	0.726
Waste Quantity:	220
Quantity Unit:	G
Additional Code 1:	Not reported
Additional Code 2:	Not reported
Additional Code 3:	Not reported
Additional Code 4:	Not reported
Additional Code 5:	Not reported

Shipment Date:	20060103
Creation Date:	7/11/2006 18:33:41
Receipt Date:	20060106
Manifest ID:	24651259
Trans EPA ID:	NJD080631369
Trans Name:	ONYX ENVIRONMENTAL SVCS LLC
Trans 2 EPA ID:	Not reported
Trans 2 Name:	Not reported
TSDF EPA ID:	CAD008302903
Trans Name:	ONYX ENVIRONMENTAL SVCS L
TSDF Alt EPA ID:	CAD008302903
TSDF Alt Name:	Not reported
Waste Code Description:	212 - Oxygenated solvents (acetone, butanol, ethyl acetate, etc.
RCRA Code:	F005
Meth Code:	R01 - Recycler
Quantity Tons:	0.825
Waste Quantity:	250
Quantity Unit:	G
Additional Code 1:	Not reported
Additional Code 2:	Not reported
Additional Code 3:	Not reported
Additional Code 4:	Not reported
Additional Code 5:	Not reported

Additional Info:

Year:	2005
Gen EPA ID:	CAL000113872

Shipment Date:	20051017
Creation Date:	3/12/2006 18:31:42
Receipt Date:	20051017
Manifest ID:	24650047
Trans EPA ID:	NJD080631369
Trans Name:	ONYX ENVIRONMENTAL SVCS LLC
Trans 2 EPA ID:	Not reported
Trans 2 Name:	Not reported
TSDF EPA ID:	CAD008302903
Trans Name:	ONYX ENVIRONMENTAL SVCS L
TSDF Alt EPA ID:	CAD008302903

AMERICAN SIGN COMPANY (Continued) **S113064853**

TSDF Alt Name:	Not reported
Waste Code Description:	212 - Oxygenated solvents (acetone, butanol, ethyl acetate, etc.
RCRA Code:	F005
Meth Code:	R01 - Recycler
Quantity Tons:	0.495
Waste Quantity:	150
Quantity Unit:	G
Additional Code 1:	Not reported
Additional Code 2:	Not reported
Additional Code 3:	Not reported
Additional Code 4:	Not reported
Additional Code 5:	Not reported
Shipment Date:	20050822
Creation Date:	11/23/2005 18:30:57
Receipt Date:	20050823
Manifest ID:	24650535
Trans EPA ID:	NJD080631369
Trans Name:	ONYX ENVIRONMENTAL SVCS LLC
Trans 2 EPA ID:	Not reported
Trans 2 Name:	Not reported
TSDF EPA ID:	CAD008302903
Trans Name:	ONYX ENVIRONMENTAL SVCS L
TSDF Alt EPA ID:	CAD008302903
TSDF Alt Name:	Not reported
Waste Code Description:	212 - Oxygenated solvents (acetone, butanol, ethyl acetate, etc.
RCRA Code:	F005
Meth Code:	R01 - Recycler
Quantity Tons:	0.363
Waste Quantity:	110
Quantity Unit:	G
Additional Code 1:	Not reported
Additional Code 2:	Not reported
Additional Code 3:	Not reported
Additional Code 4:	Not reported
Additional Code 5:	Not reported
Shipment Date:	20050725
Creation Date:	10/11/2005 18:32:36
Receipt Date:	20050725
Manifest ID:	24395995
Trans EPA ID:	NJD080631369
Trans Name:	ONYX ENVIRONMENTAL SVCS LLC
Trans 2 EPA ID:	Not reported
Trans 2 Name:	Not reported
TSDF EPA ID:	CAD008302903
Trans Name:	ONYX ENVIRONMENTAL SVCS L
TSDF Alt EPA ID:	CAD008302903
TSDF Alt Name:	Not reported
Waste Code Description:	212 - Oxygenated solvents (acetone, butanol, ethyl acetate, etc.
RCRA Code:	F005
Meth Code:	R01 - Recycler
Quantity Tons:	0.75
Waste Quantity:	1500
Quantity Unit:	P
Additional Code 1:	Not reported
Additional Code 2:	Not reported

AMERICAN SIGN COMPANY (Continued) **S113064853**

Additional Code 3:	Not reported
Additional Code 4:	Not reported
Additional Code 5:	Not reported
Shipment Date:	20050627
Creation Date:	9/15/2005 18:32:02
Receipt Date:	20050627
Manifest ID:	24395820
Trans EPA ID:	NJD080631369
Trans Name:	ONYX ENVIRONMENTAL SVCS LLC
Trans 2 EPA ID:	Not reported
Trans 2 Name:	Not reported
TSDF EPA ID:	CAD008302903
Trans Name:	ONYX ENVIRONMENTAL SVCS L
TSDF Alt EPA ID:	CAD008302903
TSDF Alt Name:	Not reported
Waste Code Description:	212 - Oxygenated solvents (acetone, butanol, ethyl acetate, etc.
RCRA Code:	F005
Meth Code:	R01 - Recycler
Quantity Tons:	0.45
Waste Quantity:	900
Quantity Unit:	P
Additional Code 1:	Not reported
Additional Code 2:	Not reported
Additional Code 3:	Not reported
Additional Code 4:	Not reported
Additional Code 5:	Not reported
Shipment Date:	20050516
Creation Date:	8/24/2005 7:27:35
Receipt Date:	20050516
Manifest ID:	24396738
Trans EPA ID:	NJD080631369
Trans Name:	ONYX ENVIRONMENTAL SVCS LLC
Trans 2 EPA ID:	Not reported
Trans 2 Name:	Not reported
TSDF EPA ID:	CAD008302903
Trans Name:	ONYX ENVIRONMENTAL SVCS L
TSDF Alt EPA ID:	CAD008302903
TSDF Alt Name:	Not reported
Waste Code Description:	212 - Oxygenated solvents (acetone, butanol, ethyl acetate, etc.
RCRA Code:	F005
Meth Code:	R01 - Recycler
Quantity Tons:	0.726
Waste Quantity:	220
Quantity Unit:	G
Additional Code 1:	Not reported
Additional Code 2:	Not reported
Additional Code 3:	Not reported
Additional Code 4:	Not reported
Additional Code 5:	Not reported
Shipment Date:	20050404
Creation Date:	6/2/2005 18:31:52
Receipt Date:	20050404
Manifest ID:	24397294
Trans EPA ID:	NJD080631369

AMERICAN SIGN COMPANY (Continued) **S113064853**

Trans Name:	ONYX ENVIRONMENTAL SVCS LLC
Trans 2 EPA ID:	Not reported
Trans 2 Name:	Not reported
TSDF EPA ID:	CAD008302903
Trans Name:	ONYX ENVIRONMENTAL SVCS L
TSDF Alt EPA ID:	CAD008302903
TSDF Alt Name:	Not reported
Waste Code Description:	212 - Oxygenated solvents (acetone, butanol, ethyl acetate, etc.
RCRA Code:	F005
Meth Code:	R01 - Recycler
Quantity Tons:	0.725
Waste Quantity:	1450
Quantity Unit:	P
Additional Code 1:	Not reported
Additional Code 2:	Not reported
Additional Code 3:	Not reported
Additional Code 4:	Not reported
Additional Code 5:	Not reported

Shipment Date:	20050214
Creation Date:	4/2/2005 18:31:07
Receipt Date:	20050214
Manifest ID:	23819886
Trans EPA ID:	NJD080631369
Trans Name:	ONYX ENVIRONMENTAL SVCS LLC
Trans 2 EPA ID:	Not reported
Trans 2 Name:	Not reported
TSDF EPA ID:	CAD008302903
Trans Name:	ONYX ENVIRONMENTAL SVCS L
TSDF Alt EPA ID:	CAD008302903
TSDF Alt Name:	Not reported
Waste Code Description:	331 - Off-specification, aged, or surplus organics
RCRA Code:	D001
Meth Code:	R01 - Recycler
Quantity Tons:	0.66
Waste Quantity:	200
Quantity Unit:	G
Additional Code 1:	Not reported
Additional Code 2:	Not reported
Additional Code 3:	Not reported
Additional Code 4:	Not reported
Additional Code 5:	Not reported

Additional Info:

Year:	2004
Gen EPA ID:	CAL000113872

Shipment Date:	20041101
Creation Date:	1/14/2005 10:18:48
Receipt Date:	20041101
Manifest ID:	23821554
Trans EPA ID:	NJD080631369
Trans Name:	ONYX ENVIRONMENTAL SVCS LLC
Trans 2 EPA ID:	Not reported
Trans 2 Name:	Not reported
TSDF EPA ID:	CAD008302903
Trans Name:	ONYX ENVIRONMENTAL SVCS L

AMERICAN SIGN COMPANY (Continued) **S113064853**

TSDF Alt EPA ID:	CAD008302903
TSDF Alt Name:	Not reported
Waste Code Description:	331 - Off-specification, aged, or surplus organics
RCRA Code:	D001
Meth Code:	R01 - Recycler
Quantity Tons:	0.825
Waste Quantity:	250
Quantity Unit:	G
Additional Code 1:	Not reported
Additional Code 2:	Not reported
Additional Code 3:	Not reported
Additional Code 4:	Not reported
Additional Code 5:	Not reported
Shipment Date:	20040823
Creation Date:	1/4/2005 18:33:27
Receipt Date:	20040823
Manifest ID:	23820694
Trans EPA ID:	NJD080631369
Trans Name:	ONYX ENVIRONMENTAL SVCS LLC
Trans 2 EPA ID:	Not reported
Trans 2 Name:	Not reported
TSDF EPA ID:	CAD008302903
Trans Name:	ONYX ENVIRONMENTAL SVCS L
TSDF Alt EPA ID:	CAD008302903
TSDF Alt Name:	Not reported
Waste Code Description:	331 - Off-specification, aged, or surplus organics
RCRA Code:	D001
Meth Code:	R01 - Recycler
Quantity Tons:	0.66
Waste Quantity:	200
Quantity Unit:	G
Additional Code 1:	Not reported
Additional Code 2:	Not reported
Additional Code 3:	Not reported
Additional Code 4:	Not reported
Additional Code 5:	Not reported
Shipment Date:	20040614
Creation Date:	10/15/2004 15:16:06
Receipt Date:	20040614
Manifest ID:	23821869
Trans EPA ID:	NJD080631369
Trans Name:	ONYX ENVIRONMENTAL SVCS LLC
Trans 2 EPA ID:	Not reported
Trans 2 Name:	Not reported
TSDF EPA ID:	CAD008302903
Trans Name:	ONYX ENVIRONMENTAL SVCS L
TSDF Alt EPA ID:	CAD008302903
TSDF Alt Name:	Not reported
Waste Code Description:	331 - Off-specification, aged, or surplus organics
RCRA Code:	D001
Meth Code:	R01 - Recycler
Quantity Tons:	0.495
Waste Quantity:	150
Quantity Unit:	G
Additional Code 1:	Not reported

AMERICAN SIGN COMPANY (Continued) **S113064853**

Additional Code 2:	Not reported
Additional Code 3:	Not reported
Additional Code 4:	Not reported
Additional Code 5:	Not reported
Shipment Date:	20040419
Creation Date:	10/15/2004 8:41:08
Receipt Date:	20040419
Manifest ID:	23822719
Trans EPA ID:	NJD080631369
Trans Name:	ONYX ENVIRONMENTAL SVCS LLC
Trans 2 EPA ID:	Not reported
Trans 2 Name:	Not reported
TSDF EPA ID:	CAD008302903
Trans Name:	ONYX ENVIRONMENTAL SVCS L
TSDF Alt EPA ID:	CAD008302903
TSDF Alt Name:	Not reported
Waste Code Description:	331 - Off-specification, aged, or surplus organics
RCRA Code:	D001
Meth Code:	R01 - Recycler
Quantity Tons:	0.33
Waste Quantity:	100
Quantity Unit:	G
Additional Code 1:	Not reported
Additional Code 2:	Not reported
Additional Code 3:	Not reported
Additional Code 4:	Not reported
Additional Code 5:	Not reported
Shipment Date:	20040126
Creation Date:	8/20/2004 9:31:41
Receipt Date:	20040126
Manifest ID:	23368644
Trans EPA ID:	NJD080631369
Trans Name:	ONYX ENVIRONMENTAL SVCS LLC
Trans 2 EPA ID:	Not reported
Trans 2 Name:	Not reported
TSDF EPA ID:	CAD008302903
Trans Name:	ONYX ENVIRONMENTAL SVCS L
TSDF Alt EPA ID:	CAD008302903
TSDF Alt Name:	Not reported
Waste Code Description:	331 - Off-specification, aged, or surplus organics
RCRA Code:	D001
Meth Code:	R01 - Recycler
Quantity Tons:	0.495
Waste Quantity:	150
Quantity Unit:	G
Additional Code 1:	Not reported
Additional Code 2:	Not reported
Additional Code 3:	Not reported
Additional Code 4:	Not reported
Additional Code 5:	Not reported

Additional Info:

Year:	2003
Gen EPA ID:	CAL000113872

AMERICAN SIGN COMPANY (Continued) **S113064853**

Shipment Date:	20030929
Creation Date:	7/13/2004 10:48:19
Receipt Date:	20030929
Manifest ID:	22538714
Trans EPA ID:	NJD080631369
Trans Name:	ONYX ENVIRONMENTAL SVCS LLC
Trans 2 EPA ID:	Not reported
Trans 2 Name:	Not reported
TSDF EPA ID:	CAD008302903
Trans Name:	ONYX ENVIRONMENTAL SVCS L
TSDF Alt EPA ID:	CAD008302903
TSDF Alt Name:	Not reported
Waste Code Description:	331 - Off-specification, aged, or surplus organics
RCRA Code:	D001
Meth Code:	R01 - Recycler
Quantity Tons:	0.165
Waste Quantity:	50
Quantity Unit:	G
Additional Code 1:	Not reported
Additional Code 2:	Not reported
Additional Code 3:	Not reported
Additional Code 4:	Not reported
Additional Code 5:	Not reported

Shipment Date:	20030825
Creation Date:	7/29/2004 7:46:19
Receipt Date:	20030828
Manifest ID:	22539140
Trans EPA ID:	NJD080631369
Trans Name:	Not reported
Trans 2 EPA ID:	Not reported
Trans 2 Name:	Not reported
TSDF EPA ID:	CAD008302903
Trans Name:	Not reported
TSDF Alt EPA ID:	CAD008302903
TSDF Alt Name:	Not reported
Waste Code Description:	331 - Off-specification, aged, or surplus organics
RCRA Code:	D001
Meth Code:	R01 - Recycler
Quantity Tons:	0.495
Waste Quantity:	150
Quantity Unit:	G
Additional Code 1:	Not reported
Additional Code 2:	Not reported
Additional Code 3:	Not reported
Additional Code 4:	Not reported
Additional Code 5:	Not reported

Shipment Date:	20030421
Creation Date:	7/13/2003 18:31:11
Receipt Date:	20030422
Manifest ID:	20051492
Trans EPA ID:	NJD080631369
Trans Name:	Not reported
Trans 2 EPA ID:	Not reported
Trans 2 Name:	Not reported
TSDF EPA ID:	CAD008302903

AMERICAN SIGN COMPANY (Continued) **S113064853**

Trans Name:	Not reported
TSDF Alt EPA ID:	CAD008302903
TSDF Alt Name:	Not reported
Waste Code Description:	331 - Off-specification, aged, or surplus organics
RCRA Code:	D001
Meth Code:	R01 - Recycler
Quantity Tons:	0.495
Waste Quantity:	150
Quantity Unit:	G
Additional Code 1:	Not reported
Additional Code 2:	Not reported
Additional Code 3:	Not reported
Additional Code 4:	Not reported
Additional Code 5:	Not reported

Additional Info:

Year:	2001
Gen EPA ID:	CAL000113872
Shipment Date:	20011206
Creation Date:	2/13/2002 0:00:00
Receipt Date:	20011206
Manifest ID:	20609803
Trans EPA ID:	CAD008252405
Trans Name:	Not reported
Trans 2 EPA ID:	Not reported
Trans 2 Name:	Not reported
TSDF EPA ID:	CAD008252405
Trans Name:	Not reported
TSDF Alt EPA ID:	Not reported
TSDF Alt Name:	Not reported
Waste Code Description:	214 - Unspecified solvent mixture
RCRA Code:	D001
Meth Code:	R01 - Recycler
Quantity Tons:	0.198
Waste Quantity:	55
Quantity Unit:	G
Additional Code 1:	Not reported
Additional Code 2:	Not reported
Additional Code 3:	Not reported
Additional Code 4:	Not reported
Additional Code 5:	Not reported
Shipment Date:	20010810
Creation Date:	10/23/2001 0:00:00
Receipt Date:	20010817
Manifest ID:	20420007
Trans EPA ID:	CAD981429673
Trans Name:	Not reported
Trans 2 EPA ID:	Not reported
Trans 2 Name:	Not reported
TSDF EPA ID:	CAD008252405
Trans Name:	Not reported
TSDF Alt EPA ID:	CAD008252405
TSDF Alt Name:	Not reported
Waste Code Description:	214 - Unspecified solvent mixture
RCRA Code:	D001

AMERICAN SIGN COMPANY (Continued) **S113064853**

Meth Code:	R01 - Recycler
Quantity Tons:	0.198
Waste Quantity:	55
Quantity Unit:	G
Additional Code 1:	Not reported
Additional Code 2:	Not reported
Additional Code 3:	Not reported
Additional Code 4:	Not reported
Additional Code 5:	Not reported
Shipment Date:	20010202
Creation Date:	4/19/2001 0:00:00
Receipt Date:	20010202
Manifest ID:	20267233
Trans EPA ID:	CAD008252405
Trans Name:	Not reported
Trans 2 EPA ID:	Not reported
Trans 2 Name:	Not reported
TSDF EPA ID:	CAD008252405
Trans Name:	Not reported
TSDF Alt EPA ID:	CAD008252405
TSDF Alt Name:	Not reported
Waste Code Description:	214 - Unspecified solvent mixture
RCRA Code:	D001
Meth Code:	R01 - Recycler
Quantity Tons:	0.396
Waste Quantity:	110
Quantity Unit:	G
Additional Code 1:	Not reported
Additional Code 2:	Not reported
Additional Code 3:	Not reported
Additional Code 4:	Not reported
Additional Code 5:	Not reported

Additional Info:

Year:	1999
Gen EPA ID:	CAL000113872
Shipment Date:	19991115
Creation Date:	1/19/2000 0:00:00
Receipt Date:	19991115
Manifest ID:	98408601
Trans EPA ID:	CAD008252405
Trans Name:	Not reported
Trans 2 EPA ID:	Not reported
Trans 2 Name:	Not reported
TSDF EPA ID:	CAD008252405
Trans Name:	Not reported
TSDF Alt EPA ID:	CAD008252405
TSDF Alt Name:	Not reported
Waste Code Description:	214 - Unspecified solvent mixture
RCRA Code:	D001
Meth Code:	R01 - Recycler
Quantity Tons:	0.198
Waste Quantity:	55
Quantity Unit:	G
Additional Code 1:	Not reported

AMERICAN SIGN COMPANY (Continued) **S113064853**

Additional Code 2:	Not reported
Additional Code 3:	Not reported
Additional Code 4:	Not reported
Additional Code 5:	Not reported
Shipment Date:	19990505
Creation Date:	6/18/1999 0:00:00
Receipt Date:	Not reported
Manifest ID:	98412289
Trans EPA ID:	CAD008252405
Trans Name:	Not reported
Trans 2 EPA ID:	Not reported
Trans 2 Name:	Not reported
TSDF EPA ID:	CAD008252405
Trans Name:	Not reported
TSDF Alt EPA ID:	Not reported
TSDF Alt Name:	Not reported
Waste Code Description:	181 - Other inorganic solid waste Organics
RCRA Code:	Not reported
Meth Code:	- Not reported
Quantity Tons:	0.25
Waste Quantity:	500
Quantity Unit:	P
Additional Code 1:	Not reported
Additional Code 2:	Not reported
Additional Code 3:	Not reported
Additional Code 4:	Not reported
Additional Code 5:	Not reported
Shipment Date:	19990505
Creation Date:	6/18/1999 0:00:00
Receipt Date:	Not reported
Manifest ID:	98412289
Trans EPA ID:	CAD008252405
Trans Name:	Not reported
Trans 2 EPA ID:	Not reported
Trans 2 Name:	Not reported
TSDF EPA ID:	CAD008252405
Trans Name:	Not reported
TSDF Alt EPA ID:	Not reported
TSDF Alt Name:	Not reported
Waste Code Description:	214 - Unspecified solvent mixture
RCRA Code:	D001
Meth Code:	- Not reported
Quantity Tons:	0.198
Waste Quantity:	55
Quantity Unit:	G
Additional Code 1:	Not reported
Additional Code 2:	Not reported
Additional Code 3:	Not reported
Additional Code 4:	Not reported
Additional Code 5:	Not reported
Shipment Date:	19990122
Creation Date:	4/1/1999 0:00:00
Receipt Date:	19990122
Manifest ID:	98405971

AMERICAN SIGN COMPANY (Continued) **S113064853**

Trans EPA ID:	CAD008252405
Trans Name:	Not reported
Trans 2 EPA ID:	Not reported
Trans 2 Name:	Not reported
TSDF EPA ID:	CAD008252405
Trans Name:	Not reported
TSDF Alt EPA ID:	CAD008252405
TSDF Alt Name:	Not reported
Waste Code Description:	214 - Unspecified solvent mixture
RCRA Code:	D001
Meth Code:	R01 - Recycler
Quantity Tons:	0.198
Waste Quantity:	55
Quantity Unit:	G
Additional Code 1:	Not reported
Additional Code 2:	Not reported
Additional Code 3:	Not reported
Additional Code 4:	Not reported
Additional Code 5:	Not reported

Additional Info:

Year:	1998
Gen EPA ID:	CAL000113872
Shipment Date:	19981028
Creation Date:	1/13/1999 0:00:00
Receipt Date:	19981028
Manifest ID:	96783974
Trans EPA ID:	CAD008252405
Trans Name:	Not reported
Trans 2 EPA ID:	Not reported
Trans 2 Name:	Not reported
TSDF EPA ID:	CAD008252405
Trans Name:	Not reported
TSDF Alt EPA ID:	CAD008252405
TSDF Alt Name:	Not reported
Waste Code Description:	214 - Unspecified solvent mixture
RCRA Code:	D001
Meth Code:	R01 - Recycler
Quantity Tons:	0.198
Waste Quantity:	55
Quantity Unit:	G
Additional Code 1:	Not reported
Additional Code 2:	Not reported
Additional Code 3:	Not reported
Additional Code 4:	Not reported
Additional Code 5:	Not reported
Shipment Date:	19980731
Creation Date:	10/1/1998 0:00:00
Receipt Date:	19980731
Manifest ID:	98254008
Trans EPA ID:	CAD008252405
Trans Name:	Not reported
Trans 2 EPA ID:	Not reported
Trans 2 Name:	Not reported
TSDF EPA ID:	CAD008252405

AMERICAN SIGN COMPANY (Continued) **S113064853**

Trans Name:	Not reported
TSDF Alt EPA ID:	Not reported
TSDF Alt Name:	Not reported
Waste Code Description:	181 - Other inorganic solid waste Organics
RCRA Code:	Not reported
Meth Code:	R01 - Recycler
Quantity Tons:	0.06
Waste Quantity:	120
Quantity Unit:	P
Additional Code 1:	Not reported
Additional Code 2:	Not reported
Additional Code 3:	Not reported
Additional Code 4:	Not reported
Additional Code 5:	Not reported

Shipment Date:	19980528
Creation Date:	8/3/1998 0:00:00
Receipt Date:	19980529
Manifest ID:	96781889
Trans EPA ID:	CAD008252405
Trans Name:	Not reported
Trans 2 EPA ID:	Not reported
Trans 2 Name:	Not reported
TSDF EPA ID:	CAD008252405
Trans Name:	Not reported
TSDF Alt EPA ID:	Not reported
TSDF Alt Name:	Not reported
Waste Code Description:	214 - Unspecified solvent mixture
RCRA Code:	D001
Meth Code:	R01 - Recycler
Quantity Tons:	0.198
Waste Quantity:	55
Quantity Unit:	G
Additional Code 1:	Not reported
Additional Code 2:	Not reported
Additional Code 3:	Not reported
Additional Code 4:	Not reported
Additional Code 5:	Not reported

Additional Info:

Year:	1997
Gen EPA ID:	CAL000113872

Shipment Date:	19971219
Creation Date:	7/23/1998 0:00:00
Receipt Date:	19971219
Manifest ID:	96781632
Trans EPA ID:	CAD008252405
Trans Name:	Not reported
Trans 2 EPA ID:	Not reported
Trans 2 Name:	Not reported
TSDF EPA ID:	CAD008252405
Trans Name:	Not reported
TSDF Alt EPA ID:	CAD008252405
TSDF Alt Name:	Not reported
Waste Code Description:	214 - Unspecified solvent mixture
RCRA Code:	D001

AMERICAN SIGN COMPANY (Continued) **S113064853**

Meth Code:	R01 - Recycler
Quantity Tons:	0.198
Waste Quantity:	55
Quantity Unit:	G
Additional Code 1:	Not reported
Additional Code 2:	Not reported
Additional Code 3:	Not reported
Additional Code 4:	Not reported
Additional Code 5:	Not reported
Shipment Date:	19970718
Creation Date:	12/4/1997 0:00:00
Receipt Date:	19970718
Manifest ID:	96695256
Trans EPA ID:	CAD008252405
Trans Name:	Not reported
Trans 2 EPA ID:	Not reported
Trans 2 Name:	Not reported
TSDF EPA ID:	CAD008252405
Trans Name:	Not reported
TSDF Alt EPA ID:	Not reported
TSDF Alt Name:	Not reported
Waste Code Description:	214 - Unspecified solvent mixture
RCRA Code:	D001
Meth Code:	R01 - Recycler
Quantity Tons:	0.198
Waste Quantity:	55
Quantity Unit:	G
Additional Code 1:	Not reported
Additional Code 2:	Not reported
Additional Code 3:	Not reported
Additional Code 4:	Not reported
Additional Code 5:	Not reported
Shipment Date:	19970225
Creation Date:	6/26/1997 0:00:00
Receipt Date:	19970225
Manifest ID:	96299927
Trans EPA ID:	CAD008252405
Trans Name:	Not reported
Trans 2 EPA ID:	Not reported
Trans 2 Name:	Not reported
TSDF EPA ID:	CAD008252405
Trans Name:	Not reported
TSDF Alt EPA ID:	CAD008252405
TSDF Alt Name:	Not reported
Waste Code Description:	214 - Unspecified solvent mixture
RCRA Code:	D001
Meth Code:	R01 - Recycler
Quantity Tons:	0.198
Waste Quantity:	55
Quantity Unit:	G
Additional Code 1:	Not reported
Additional Code 2:	Not reported
Additional Code 3:	Not reported
Additional Code 4:	Not reported
Additional Code 5:	Not reported

AMERICAN SIGN COMPANY (Continued) **S113064853**

Additional Info:

Year:	1996
Gen EPA ID:	CAL000113872
Shipment Date:	19960918
Creation Date:	5/20/1997 0:00:00
Receipt Date:	19960918
Manifest ID:	96297994
Trans EPA ID:	CAD008252405
Trans Name:	Not reported
Trans 2 EPA ID:	Not reported
Trans 2 Name:	Not reported
TSDF EPA ID:	CAD008252405
Trans Name:	Not reported
TSDF Alt EPA ID:	Not reported
TSDF Alt Name:	Not reported
Waste Code Description:	214 - Unspecified solvent mixture
RCRA Code:	D001
Meth Code:	R01 - Recycler
Quantity Tons:	0.198
Waste Quantity:	55
Quantity Unit:	G
Additional Code 1:	Not reported
Additional Code 2:	Not reported
Additional Code 3:	Not reported
Additional Code 4:	Not reported
Additional Code 5:	Not reported
Shipment Date:	19960606
Creation Date:	5/30/1997 0:00:00
Receipt Date:	19960606
Manifest ID:	95359990
Trans EPA ID:	CAD008252405
Trans Name:	Not reported
Trans 2 EPA ID:	Not reported
Trans 2 Name:	Not reported
TSDF EPA ID:	CAD008252405
Trans Name:	Not reported
TSDF Alt EPA ID:	Not reported
TSDF Alt Name:	Not reported
Waste Code Description:	214 - Unspecified solvent mixture
RCRA Code:	D001
Meth Code:	R01 - Recycler
Quantity Tons:	0.198
Waste Quantity:	55
Quantity Unit:	G
Additional Code 1:	Not reported
Additional Code 2:	Not reported
Additional Code 3:	Not reported
Additional Code 4:	Not reported
Additional Code 5:	Not reported

Additional Info:

Year:	1995
Gen EPA ID:	CAL000113872

AMERICAN SIGN COMPANY (Continued) **S113064853**

Shipment Date:	19950928
Creation Date:	7/26/1996 0:00:00
Receipt Date:	19950928
Manifest ID:	95470233
Trans EPA ID:	CAD008252405
Trans Name:	Not reported
Trans 2 EPA ID:	Not reported
Trans 2 Name:	Not reported
TSDF EPA ID:	CAD008252405
Trans Name:	Not reported
TSDF Alt EPA ID:	Not reported
TSDF Alt Name:	Not reported
Waste Code Description:	214 - Unspecified solvent mixture
RCRA Code:	D001
Meth Code:	R01 - Recycler
Quantity Tons:	0.18
Waste Quantity:	50
Quantity Unit:	G
Additional Code 1:	Not reported
Additional Code 2:	Not reported
Additional Code 3:	Not reported
Additional Code 4:	Not reported
Additional Code 5:	Not reported

Shipment Date:	19950406
Creation Date:	3/29/1996 0:00:00
Receipt Date:	19950406
Manifest ID:	95240568
Trans EPA ID:	CAD008252405
Trans Name:	Not reported
Trans 2 EPA ID:	Not reported
Trans 2 Name:	Not reported
TSDF EPA ID:	CAD008252405
Trans Name:	Not reported
TSDF Alt EPA ID:	CAD008252405
TSDF Alt Name:	Not reported
Waste Code Description:	214 - Unspecified solvent mixture
RCRA Code:	D001
Meth Code:	- Not reported
Quantity Tons:	0.198
Waste Quantity:	55
Quantity Unit:	G
Additional Code 1:	Not reported
Additional Code 2:	Not reported
Additional Code 3:	Not reported
Additional Code 4:	Not reported
Additional Code 5:	Not reported

Shipment Date:	19950113
Creation Date:	10/19/1995 0:00:00
Receipt Date:	19950113
Manifest ID:	93354367
Trans EPA ID:	CAD008252405
Trans Name:	Not reported
Trans 2 EPA ID:	Not reported
Trans 2 Name:	Not reported
TSDF EPA ID:	CAD008252405

AMERICAN SIGN COMPANY (Continued) **S113064853**

Trans Name:	Not reported
TSDF Alt EPA ID:	Not reported
TSDF Alt Name:	Not reported
Waste Code Description:	214 - Unspecified solvent mixture
RCRA Code:	D001
Meth Code:	R01 - Recycler
Quantity Tons:	0.198
Waste Quantity:	55
Quantity Unit:	G
Additional Code 1:	Not reported
Additional Code 2:	Not reported
Additional Code 3:	Not reported
Additional Code 4:	Not reported
Additional Code 5:	Not reported

LOS ANGELES HM:

Name:	DEE SIGN CO
Address:	7950 WOODLEY AVE
City,State,Zip:	VAN NUYS, CA 91406
Facility ID:	FA0027512
Last Run Date:	06/20/2023
Status:	INACTIVE

K86 **UST** **U004304528**
SSE **7935 WOODLEY AVE** **N/A**
1/8-1/4 **VAN NUYS, CA**
0.231 mi.
1219 ft. **Site 24 of 24 in cluster K**

Relative:
Lower

Actual:
789 ft.

LOS ANGELES UST:

Name:	Not reported
Address:	7935 WOODLEY AVE
City,State,Zip:	VAN NUYS, CA
Facility ID:	Not reported
Last Run Date:	01/01/1900
Status:	HISTORICAL

M87 **AIR CENTER AVIATION** **RCRA-SQG** **1000818634**
SSE **16231 WATERMAN DR** **FINDS** **CAD983645383**
1/8-1/4 **VAN NUYS, CA 91406** **ECHO**
0.231 mi.
1220 ft. **Site 6 of 7 in cluster M**

Relative:
Lower

Actual:
788 ft.

RCRA Listings:

Date Form Received by Agency:	20020325
Handler Name:	Air Center Aviation
Handler Address:	16231 WATERMAN DR
Handler City,State,Zip:	VAN NUYS, CA 91406
EPA ID:	CAD983645383
Contact Name:	DWAYNE FEUERHELM
Contact Address:	16231 WATERMAN DR
Contact City,State,Zip:	VAN NUYS, CA 91406
Contact Telephone:	818-785-9014
Contact Fax:	Not reported
Contact Email:	Not reported
Contact Title:	Not reported

AIR CENTER AVIATION (Continued) **1000818634**

EPA Region:	09
Land Type:	Municipal
Federal Waste Generator Description:	Small Quantity Generator
Non-Notifier:	Not reported
Biennial Report Cycle:	Not reported
Accessibility:	Not reported
Active Site Indicator:	Handler Activities
State District Owner:	Not reported
State District:	Not reported
Mailing Address:	16231 WATERMAN DR
Mailing City,State,Zip:	VAN NUYS, CA 91406
Owner Name:	Air Center Aviation
Owner Type:	Private
Operator Name:	Not reported
Operator Type:	Not reported
Short-Term Generator Activity:	No
Importer Activity:	No
Mixed Waste Generator:	No
Transporter Activity:	No
Transfer Facility Activity:	No
Recycler Activity with Storage:	No
Small Quantity On-Site Burner Exemption:	No
Smelting Melting and Refining Furnace Exemption:	No
Underground Injection Control:	No
Off-Site Waste Receipt:	No
Universal Waste Indicator:	No
Universal Waste Destination Facility:	No
Federal Universal Waste:	No
Active Site State-Reg Handler:	---
Federal Facility Indicator:	Not reported
Hazardous Secondary Material Indicator:	NN
Sub-Part K Indicator:	Not reported
2018 GPRA Permit Baseline:	Not on the Baseline
2018 GPRA Renewals Baseline:	Not on the Baseline
202 GPRA Corrective Action Baseline:	No
Subject to Corrective Action Universe:	No
Non-TSDFs Where RCRA CA has Been Imposed Universe:	No
Corrective Action Priority Ranking:	No NCAPS ranking
Environmental Control Indicator:	No
Institutional Control Indicator:	No
Human Exposure Controls Indicator:	N/A
Groundwater Controls Indicator:	N/A
Significant Non-Complier Universe:	No
Unaddressed Significant Non-Complier Universe:	No
Addressed Significant Non-Complier Universe:	No
Significant Non-Complier With a Compliance Schedule Universe:	No
Financial Assurance Required:	Not reported
Handler Date of Last Change:	20060905
Recognized Trader-Importer:	No
Recognized Trader-Exporter:	No
Importer of Spent Lead Acid Batteries:	No
Exporter of Spent Lead Acid Batteries:	No
Recycler Activity Without Storage:	Not reported
Manifest Broker:	Not reported
Sub-Part P Indicator:	No

AIR CENTER AVIATION (Continued) **1000818634**

Hazardous Waste Summary:
Waste Code: D006
Waste Description: Cadmium

Waste Code: D007
Waste Description: Chromium

Waste Code: D008
Waste Description: Lead

Waste Code: D011
Waste Description: Silver

Handler - Owner Operator:
Owner/Operator Indicator: Owner
Owner/Operator Name: AIR CENTER AVIATION
Legal Status: Private
Date Became Current: Not reported
Date Ended Current: Not reported
Owner/Operator Address: 16231 WATERMAN DR
Owner/Operator City,State,Zip: VAN NUYS, CA 91406
Owner/Operator Telephone: 818-785-9014
Owner/Operator Telephone Ext: Not reported
Owner/Operator Fax: Not reported
Owner/Operator Email: Not reported

Owner/Operator Indicator: Owner
Owner/Operator Name: AIR CENTER AVIATION
Legal Status: Private
Date Became Current: Not reported
Date Ended Current: Not reported
Owner/Operator Address: 16231 WATERMAN DR
Owner/Operator City,State,Zip: VAN NUYS, CA 91406
Owner/Operator Telephone: 818-785-9014
Owner/Operator Telephone Ext: Not reported
Owner/Operator Fax: Not reported
Owner/Operator Email: Not reported

Historic Generators:
Receive Date: 20020325
Handler Name: AIR CENTER AVIATION
Federal Waste Generator Description: Small Quantity Generator
State District Owner: Not reported
Large Quantity Handler of Universal Waste: No
Recognized Trader Importer: No
Recognized Trader Exporter: No
Spent Lead Acid Battery Importer: No
Spent Lead Acid Battery Exporter: No
Current Record: Yes
Non Storage Recycler Activity: Not reported
Electronic Manifest Broker: Not reported

Receive Date: 20020325
Handler Name: AIR CENTER AVIATION
Federal Waste Generator Description: Large Quantity Generator
State District Owner: Not reported

AIR CENTER AVIATION (Continued) **1000818634**

Large Quantity Handler of Universal Waste:	No
Recognized Trader Importer:	No
Recognized Trader Exporter:	No
Spent Lead Acid Battery Importer:	No
Spent Lead Acid Battery Exporter:	No
Current Record:	No
Non Storage Recycler Activity:	Not reported
Electronic Manifest Broker:	Not reported

List of NAICS Codes and Descriptions:
NAICS Codes: No NAICS Codes Found

Facility Has Received Notices of Violations:
Violations: No Violations Found

Evaluation Action Summary:
Evaluations: No Evaluations Found

FINDS:
Registry ID: 110002882578

Click Here for FRS Facility Detail Report:

Environmental Interest/Information System:
The Resource Conservation and Recovery Act Information System (RCRAInfo) is EPA's comprehensive information system in support of the Resource Conservation and Recovery Act (RCRA) of 1976 and the Hazardous and Solid Waste Amendments (HSWA) of 1984. It tracks many types of information about generators, transporters, treaters, storers, and disposers of hazardous waste.

Click this hyperlink while viewing on your computer to access additional FINDS: detail in the EDR Site Report.

ECHO:

Envid:	1000818634
Registry ID:	110002882578
DFR URL:	http://echo.epa.gov/detailed-facility-report?fid=110002882578
Name:	AIR CENTER AVIATION
Address:	16231 WATERMAN DR
City,State,Zip:	VAN NUYS, CA 91406

M88 **AIR CENTER AVIATION** **UST** **U004307805**
SSE **16231 WATERMAN DR** **N/A**
1/8-1/4 **LOS ANGELES, CA 91406**
0.231 mi.
1220 ft. **Site 7 of 7 in cluster M**

Relative: **Lower**
Actual: **788 ft.**

LOS ANGELES UST:

Name:	AIR CENTER AVIATION
Address:	16231 WATERMAN DR
City,State,Zip:	LOS ANGELES, CA 91406
Facility ID:	FA0035982
Last Run Date:	01/01/1900
Status:	Inactive

AIR CENTER AVIATION (Continued) **U004307805**

Name:	AIR CENTER AVIATION
Address:	16231 WATERMAN DR
City,State,Zip:	LOS ANGELES, CA 91406
Facility ID:	FA0035982
Last Run Date:	06/20/2023
Status:	INACTIVE

N89 **AMERICAN HOECHST CORP FILM DIV** **RCRA NonGen / NLR** **1000360679**
SSW **16267 LINDBERGH ST** **FINDS** **CAD093358547**
1/8-1/4 **VAN NUYS, CA 91406** **ECHO**
0.243 mi.
1283 ft. **Site 1 of 2 in cluster N**

Relative: **Lower**
Actual: **789 ft.**

RCRA Listings:

Date Form Received by Agency:	19800811
Handler Name:	American Hoechst Corp Film Div
Handler Address:	LINDBERGH ST
Handler City,State,Zip:	VAN NUYS, CA 91406
EPA ID:	CAD093358547
Contact Name:	ENVIRONMENTAL MANAGER
Contact Address:	16267 LINDBERGH ST
Contact City,State,Zip:	VAN NUYS, CA 91406
Contact Telephone:	213-785-7432
Contact Fax:	Not reported
Contact Email:	Not reported
Contact Title:	Not reported
EPA Region:	09
Land Type:	Not reported
Federal Waste Generator Description:	Not a generator, verified
Non-Notifier:	Not reported
Biennial Report Cycle:	Not reported
Accessibility:	Not reported
Active Site Indicator:	Not reported
State District Owner:	Ca
State District:	3
Mailing Address:	LINDBERGH ST
Mailing City,State,Zip:	VAN NUYS, CA 91406
Owner Name:	American Hoechst Corp
Owner Type:	Private
Operator Name:	Not Required
Operator Type:	Private
Short-Term Generator Activity:	No
Importer Activity:	No
Mixed Waste Generator:	No
Transporter Activity:	No
Transfer Facility Activity:	No
Recycler Activity with Storage:	No
Small Quantity On-Site Burner Exemption:	No
Smelting Melting and Refining Furnace Exemption:	No
Underground Injection Control:	No
Off-Site Waste Receipt:	No
Universal Waste Indicator:	No
Universal Waste Destination Facility:	No
Federal Universal Waste:	No
Active Site State-Reg Handler:	---
Federal Facility Indicator:	Not reported
Hazardous Secondary Material Indicator:	NN
Sub-Part K Indicator:	Not reported

AMERICAN HOECHST CORP FILM DIV (Continued) **1000360679**

2018 GPRA Permit Baseline:	Not on the Baseline
2018 GPRA Renewals Baseline:	Not on the Baseline
202 GPRA Corrective Action Baseline:	No
Subject to Corrective Action Universe:	No
Non-TSDFs Where RCRA CA has Been Imposed Universe:	No
Corrective Action Priority Ranking:	No NCAPS ranking
Environmental Control Indicator:	No
Institutional Control Indicator:	No
Human Exposure Controls Indicator:	N/A
Groundwater Controls Indicator:	N/A
Significant Non-Complier Universe:	No
Unaddressed Significant Non-Complier Universe:	No
Addressed Significant Non-Complier Universe:	No
Significant Non-Complier With a Compliance Schedule Universe:	No
Financial Assurance Required:	Not reported
Handler Date of Last Change:	20000915
Recognized Trader-Importer:	No
Recognized Trader-Exporter:	No
Importer of Spent Lead Acid Batteries:	No
Exporter of Spent Lead Acid Batteries:	No
Recycler Activity Without Storage:	Not reported
Manifest Broker:	Not reported
Sub-Part P Indicator:	No

Handler - Owner Operator:

Owner/Operator Indicator:	Owner
Owner/Operator Name: AMERICAN HOECHST CORP	
Legal Status:	Private
Date Became Current:	Not reported
Date Ended Current:	Not reported
Owner/Operator Address:	NOT REQUIRED
Owner/Operator City,State,Zip:	NOT REQUIRED, ME 99999
Owner/Operator Telephone:	415-555-1212
Owner/Operator Telephone Ext:	Not reported
Owner/Operator Fax:	Not reported
Owner/Operator Email:	Not reported

Owner/Operator Indicator:	Operator
Owner/Operator Name: NOT REQUIRED	
Legal Status:	Private
Date Became Current:	Not reported
Date Ended Current:	Not reported
Owner/Operator Address:	NOT REQUIRED
Owner/Operator City,State,Zip:	NOT REQUIRED, ME 99999
Owner/Operator Telephone:	415-555-1212
Owner/Operator Telephone Ext:	Not reported
Owner/Operator Fax:	Not reported
Owner/Operator Email:	Not reported

Historic Generators:

Receive Date:	19800811
Handler Name: AMERICAN HOECHST CORP FILM DIV	
Federal Waste Generator Description:	Not a generator, verified
State District Owner:	Ca
Large Quantity Handler of Universal Waste:	No

AMERICAN HOECHST CORP FILM DIV (Continued) **1000360679**

Recognized Trader Importer:	No
Recognized Trader Exporter:	No
Spent Lead Acid Battery Importer:	No
Spent Lead Acid Battery Exporter:	No
Current Record:	Yes
Non Storage Recycler Activity:	Not reported
Electronic Manifest Broker:	Not reported

List of NAICS Codes and Descriptions:
NAICS Codes: No NAICS Codes Found

Facility Has Received Notices of Violations:
Violations: No Violations Found

Evaluation Action Summary:
Evaluations: No Evaluations Found

FINDS:
Registry ID: 110002664000

Click Here for FRS Facility Detail Report:

Environmental Interest/Information System:
The Resource Conservation and Recovery Act Information System (RCRAInfo) is EPA's comprehensive information system in support of the Resource Conservation and Recovery Act (RCRA) of 1976 and the Hazardous and Solid Waste Amendments (HSWA) of 1984. It tracks many types of information about generators, transporters, treaters, storers, and disposers of hazardous waste.

Click this hyperlink while viewing on your computer to access additional FINDS: detail in the EDR Site Report.

ECHO:

Envid:	1000360679
Registry ID:	110002664000
DFR URL:	http://echo.epa.gov/detailed-facility-report?fid=110002664000
Name:	AMERICAN HOECHST CORP FILM DIV
Address:	16267 LINDBERGH ST
City,State,Zip:	VAN NUYS, CA 91406

N90 **WATSON PLUMBING ROOTER CO** **RCRA NonGen / NLR** **1000385055**
SSW **16263 LINDBERGH ST** **CAT080013063**
1/8-1/4 **VAN NUYS, CA 91406**
0.243 mi.
1283 ft. **Site 2 of 2 in cluster N**

Relative:
Lower

Actual:
789 ft.

RCRA Listings:

Date Form Received by Agency:	19810213
Handler Name:	Watson Plumbing Rooter Co
Handler Address:	LINDBERGH ST
Handler City,State,Zip:	VAN NUYS, CA 91406
EPA ID:	CAT080013063
Contact Name:	ENVIRONMENTAL MANAGER
Contact Address:	16263 LINDBERGH ST
Contact City,State,Zip:	VAN NUYS, CA 91406

WATSON PLUMBING ROOTER CO (Continued) **1000385055**

Contact Telephone:	213-785-2121
Contact Fax:	Not reported
Contact Email:	Not reported
Contact Title:	Not reported
EPA Region:	09
Land Type:	Not reported
Federal Waste Generator Description:	Not a generator, verified
Non-Notifier:	Not reported
Biennial Report Cycle:	Not reported
Accessibility:	Not reported
Active Site Indicator:	Handler Activities
State District Owner:	Ca
State District:	3
Mailing Address:	LINDBERGH ST
Mailing City,State,Zip:	VAN NUYS, CA 91406
Owner Name:	John Picard
Owner Type:	Private
Operator Name:	Not Required
Operator Type:	Private
Short-Term Generator Activity:	No
Importer Activity:	No
Mixed Waste Generator:	No
Transporter Activity:	Yes
Transfer Facility Activity:	No
Recycler Activity with Storage:	No
Small Quantity On-Site Burner Exemption:	No
Smelting Melting and Refining Furnace Exemption:	No
Underground Injection Control:	No
Off-Site Waste Receipt:	No
Universal Waste Indicator:	No
Universal Waste Destination Facility:	No
Federal Universal Waste:	No
Active Site State-Reg Handler:	---
Federal Facility Indicator:	Not reported
Hazardous Secondary Material Indicator:	NN
Sub-Part K Indicator:	Not reported
2018 GPRA Permit Baseline:	Not on the Baseline
2018 GPRA Renewals Baseline:	Not on the Baseline
202 GPRA Corrective Action Baseline:	No
Subject to Corrective Action Universe:	No
Non-TSDFs Where RCRA CA has Been Imposed Universe:	No
Corrective Action Priority Ranking:	No NCAPS ranking
Environmental Control Indicator:	No
Institutional Control Indicator:	No
Human Exposure Controls Indicator:	N/A
Groundwater Controls Indicator:	N/A
Significant Non-Complier Universe:	No
Unaddressed Significant Non-Complier Universe:	No
Addressed Significant Non-Complier Universe:	No
Significant Non-Complier With a Compliance Schedule Universe:	No
Financial Assurance Required:	Not reported
Handler Date of Last Change:	20000915
Recognized Trader-Importer:	No
Recognized Trader-Exporter:	No
Importer of Spent Lead Acid Batteries:	No
Exporter of Spent Lead Acid Batteries:	No
Recycler Activity Without Storage:	Not reported

WATSON PLUMBING ROOTER CO (Continued) **1000385055**

Manifest Broker: Not reported
Sub-Part P Indicator: No

Handler - Owner Operator:
Owner/Operator Indicator: Operator
Owner/Operator Name: NOT REQUIRED
Legal Status: Private
Date Became Current: Not reported
Date Ended Current: Not reported
Owner/Operator Address: NOT REQUIRED
Owner/Operator City,State,Zip: NOT REQUIRED, ME 99999
Owner/Operator Telephone: 415-555-1212
Owner/Operator Telephone Ext: Not reported
Owner/Operator Fax: Not reported
Owner/Operator Email: Not reported

Owner/Operator Indicator: Owner
Owner/Operator Name: JOHN PICARD
Legal Status: Private
Date Became Current: Not reported
Date Ended Current: Not reported
Owner/Operator Address: NOT REQUIRED
Owner/Operator City,State,Zip: NOT REQUIRED, ME 99999
Owner/Operator Telephone: 415-555-1212
Owner/Operator Telephone Ext: Not reported
Owner/Operator Fax: Not reported
Owner/Operator Email: Not reported

Historic Generators:
Receive Date: 19810213
Handler Name: WATSON PLUMBING ROOTER CO
Federal Waste Generator Description: Not a generator, verified
State District Owner: Ca
Large Quantity Handler of Universal Waste: No
Recognized Trader Importer: No
Recognized Trader Exporter: No
Spent Lead Acid Battery Importer: No
Spent Lead Acid Battery Exporter: No
Current Record: Yes
Non Storage Recycler Activity: Not reported
Electronic Manifest Broker: Not reported

List of NAICS Codes and Descriptions:
NAICS Codes: No NAICS Codes Found

Facility Has Received Notices of Violations:
Violations: No Violations Found

Evaluation Action Summary:
Evaluations: No Evaluations Found

L91 **AELCO CORP** **UST** **U004375420**
SE **16018 W STRATHERN ST** **N/A**
1/8-1/4 **VAN NUYS, CA 91406**
0.247 mi.
1304 ft. **Site 3 of 3 in cluster L**

Relative: **Lower**
Actual: **791 ft.**

LOS ANGELES UST:

Name:	AELCO CORP
Address:	16018 W STRATHERN ST
City,State,Zip:	VAN NUYS, CA 91406
Facility ID:	FA0033050
Last Run Date:	01/01/1900
Status:	Inactive

O92 **PEGASUS ELITE AVIATION** **HAZMAT LA** **S123545052**
SSE **16143 W WATERMAN DR** **N/A**
1/8-1/4 **LOS ANGELES, CA 91406**
0.248 mi.
1309 ft. **Site 1 of 4 in cluster O**

Relative: **Lower**
Actual: **788 ft.**

LOS ANGELES HM:

Name:	PEGASUS ELITE AVIATION
Address:	16143 W WATERMAN DR
City,State,Zip:	LOS ANGELES, CA 91406
Facility ID:	FA0010681
Last Run Date:	06/20/2023
Status:	ACTIVE

O93 **PEGASUS ELITE AVIATION, INC (VAN NUYS, CA)** **CERS HAZ WASTE** **S113116605**
SSE **16143 WATERMAN DR** **HWTS** **N/A**
1/8-1/4 **VAN NUYS, CA 91406** **HAZNET**
0.248 mi. **CERS**
1309 ft. **Site 2 of 4 in cluster O**

Relative: **Lower**
Actual: **788 ft.**

CERS HAZ WASTE:

Name:	PEGASUS ELITE AVIATION, INC (VAN NUYS, CA)
Address:	16143 WATERMAN DR
City,State,Zip:	VAN NUYS, CA 91406
Site ID:	443561
CERS ID:	10773025
CERS Description:	Hazardous Waste Generator

HWTS:

Name:	AERO SPECIALITIES
Address:	16143 WATERMAN DR
Address 2:	Not reported
City,State,Zip:	VAN NUYS, CA 91406
EPA ID:	CAL000238141
Inactive Date:	06/30/2006
Create Date:	01/08/2002
Last Act Date:	Not reported
Mailing Name:	Not reported
Mailing Address:	7335 HAYVERHURST PLACE
Mailing Address 2:	Not reported
Mailing City,State,Zip:	VAN NUYS, CA 914060000
Owner Name:	ROGER OELAND
Owner Address:	7335 HAYVERHURST PLACE
Owner Address 2:	Not reported

PEGASUS ELITE AVIATION, INC (VAN NUYS, CA) (Continued) **S113116605**

Owner City,State,Zip:	VAN NUYS, CA 914060000
Owner Phone:	Not reported
Owner Fax:	Not reported
Contact Name:	ROGER OELAND
Contact Address:	7335 HAYVERHURST PLACE
Contact Address 2:	Not reported
City,State,Zip:	VAN NUYS, CA 914060000
Contact Phone:	Not reported
Contact Fax:	Not reported
Facility Status:	Inactive
Facility Type:	PERMANENT
Category:	STATE
Latitude:	34.214376
Longitude:	-118.484015

NAICS:

EPA ID:	CAL000238141
Create Date:	2002-03-14 16:36:29.000
NAICS Code:	71399
NAICS Description:	All Other Amusement and Recreation Industries
Issued EPA ID Date:	2002-01-08 00:00:00
Inactive Date:	2006-06-30 10:14:52
Facility Name:	AERO SPECIALITIES
Facility Address:	16143 WATERMAN DR
Facility Address 2:	Not reported
Facility City:	VAN NUYS
Facility County:	Not reported
Facility State:	CA
Facility Zip:	914060000

HAZNET:

Name:	AERO SPECIALITIES
Address:	16143 WATERMAN DR
Address 2:	Not reported
City,State,Zip:	VAN NUYS, CA 914060000
Contact:	ROGER OELAND
Telephone:	8187812471
Mailing Name:	Not reported
Mailing Address:	7335 HAYVERHURST PLACE
Year:	2011
Gepaid:	CAL000238141
TSD EPA ID:	TXD077603371
CA Waste Code:	-
Disposal Method:	H061 - Fuel Blending Prior To Energy Recovery At Another Site
Tons:	0.02919
Year:	2010
Gepaid:	CAL000238141
TSD EPA ID:	CAT000613976
CA Waste Code:	213 - Hydrocarbon solvents (benzene, hexane, Stoddard, Etc.)
Disposal Method:	H141 - Storage, Bulking, And/Or Transfer Off Site--No Treatment/Reovery (H010-H129) Or (H131-H135)
Tons:	0.09591
Year:	2010

PEGASUS ELITE AVIATION, INC (VAN NUYS, CA) (Continued) **S113116605**

Gepaid:	CAL000238141
TSD EPA ID:	CAD099452708
CA Waste Code:	221 - Waste oil and mixed oil
Disposal Method:	H039 - Other Recovery Of Reclamation For Reuse Including Acid Regeneration, Organics Recovery Ect
Tons:	1.748

Additional Info:

Year:	2011
Gen EPA ID:	CAL000238141
Shipment Date:	20110322
Creation Date:	8/25/2011 18:30:35
Receipt Date:	20110331
Manifest ID:	002576850SKS
Trans EPA ID:	TXR000050930
Trans Name:	SAFETY-KLEEN SYSTEMS INC
Trans 2 EPA ID:	OKD981588791
Trans 2 Name:	TRIAD TRANSPORT INC
TSDF EPA ID:	TXD077603371
Trans Name:	SAFETY-KLEEN SYSTEMS INC
TSDF Alt EPA ID:	Not reported
TSDF Alt Name:	Not reported
Waste Code Description:	- Not reported
RCRA Code:	Not reported
Meth Code:	H061 - Fuel Blending Prior To Energy Recovery At Another Site
Quantity Tons:	0.02919
Waste Quantity:	7
Quantity Unit:	G
Additional Code 1:	Not reported
Additional Code 2:	Not reported
Additional Code 3:	Not reported
Additional Code 4:	Not reported
Additional Code 5:	Not reported

Additional Info:

Year:	2010
Gen EPA ID:	CAL000238141
Shipment Date:	20101103
Creation Date:	3/30/2011 18:30:38
Receipt Date:	20101112
Manifest ID:	003715376FLE
Trans EPA ID:	TXR000050930
Trans Name:	SAFETY-KLEEN SYSTEMS INC
Trans 2 EPA ID:	Not reported
Trans 2 Name:	Not reported
TSDF EPA ID:	CAT000613976
Trans Name:	SAFETY-KLEEN SYSTEMS INC
TSDF Alt EPA ID:	Not reported
TSDF Alt Name:	Not reported
Waste Code Description:	213 - Hydrocarbon solvents (benzene, hexane, Stoddard, etc.
RCRA Code:	D039
Meth Code:	H141 - Storage, Bulking, And/Or Transfer Off Site--No Treatment/Reovery (H010-H129) Or (H131-H135)

PEGASUS ELITE AVIATION, INC (VAN NUYS, CA) (Continued) **S113116605**

Quantity Tons:	0.03336
Waste Quantity:	8
Quantity Unit:	G
Additional Code 1:	Not reported
Additional Code 2:	Not reported
Additional Code 3:	Not reported
Additional Code 4:	Not reported
Additional Code 5:	Not reported
Shipment Date:	20101101
Creation Date:	3/30/2011 18:30:38
Receipt Date:	20101109
Manifest ID:	003715314FLE
Trans EPA ID:	TXR000050930
Trans Name:	SAFETY-KLEEN SYSTEMS INC
Trans 2 EPA ID:	Not reported
Trans 2 Name:	Not reported
TSDF EPA ID:	CAT000613976
Trans Name:	SAFETY-KLEEN SYSTEMS INC
TSDF Alt EPA ID:	Not reported
TSDF Alt Name:	Not reported
Waste Code Description:	213 - Hydrocarbon solvents (benzene, hexane, Stoddard, etc.
RCRA Code:	D039
Meth Code:	H141 - Storage, Bulking, And/Or Transfer Off Site--No Treatment/Reovery (H010-H129) Or (H131-H135)
Quantity Tons:	0.06255
Waste Quantity:	15
Quantity Unit:	G
Additional Code 1:	Not reported
Additional Code 2:	Not reported
Additional Code 3:	Not reported
Additional Code 4:	Not reported
Additional Code 5:	Not reported
Shipment Date:	20100723
Creation Date:	9/30/2010 18:30:25
Receipt Date:	20100729
Manifest ID:	006997519JJK
Trans EPA ID:	CAR000159681
Trans Name:	WESTERN ENVIRONMENTAL SERVICES INC
Trans 2 EPA ID:	Not reported
Trans 2 Name:	Not reported
TSDF EPA ID:	CAD099452708
Trans Name:	INDUSTRIAL SERVICE OIL COMPANY INC
TSDF Alt EPA ID:	Not reported
TSDF Alt Name:	Not reported
Waste Code Description:	221 - Waste oil and mixed oil
RCRA Code:	Not reported
Meth Code:	H039 - Other Recovery Of Reclamation For Reuse Including Acid Regeneration, Organics Recovery Ect
Quantity Tons:	0.038
Waste Quantity:	10
Quantity Unit:	G
Additional Code 1:	Not reported
Additional Code 2:	Not reported
Additional Code 3:	Not reported
Additional Code 4:	Not reported

PEGASUS ELITE AVIATION, INC (VAN NUYS, CA) (Continued) **S113116605**

Additional Code 5:	Not reported
Shipment Date:	20100203
Creation Date:	4/12/2010 18:31:19
Receipt Date:	20100203
Manifest ID:	005408065JJK
Trans EPA ID:	CAR000159681
Trans Name:	WESTERN ENVIRONMENTAL SERVICES INC
Trans 2 EPA ID:	Not reported
Trans 2 Name:	Not reported
TSDF EPA ID:	CAD099452708
Trans Name:	INDUSTRIAL SERVICE OIL COMPANY INC
TSDF Alt EPA ID:	Not reported
TSDF Alt Name:	Not reported
Waste Code Description:	221 - Waste oil and mixed oil
RCRA Code:	Not reported
Meth Code:	H039 - Other Recovery Of Reclamation For Reuse Including Acid Regeneration, Organics Recovery Ect
Quantity Tons:	1.71
Waste Quantity:	450
Quantity Unit:	G
Additional Code 1:	Not reported
Additional Code 2:	Not reported
Additional Code 3:	Not reported
Additional Code 4:	Not reported
Additional Code 5:	Not reported

CERS:

Name:	PEGASUS ELITE AVIATION, INC (VAN NUYS, CA)
Address:	16143 WATERMAN DR
City,State,Zip:	VAN NUYS, CA 91406
Site ID:	443561
CERS ID:	10773025
CERS Description:	Chemical Storage Facilities

Evaluation:

Eval General Type:	Compliance Evaluation Inspection
Eval Date:	05-27-2022
Violations Found:	No
Eval Type:	Routine done by local agency
Eval Notes:	The Business Activities, Owner/Operator Identification, Hazardous Materials Inventory, Site Map, Emergency Response/Contingency Plan and Employee Training Plan sections were reviewed in CERS and field verified. Review and correct any violations indicated previously in this report, on or before the COMPLY BY date associated with each violation. NOTE: The LAMC, Sections (L.A.M.C. SECTION 57.105.1.4; 57.120.3; 57.121.2 and 57.121.2.1.) requires businesses that store, use or handle hazardous materials in the City of Los Angeles to obtain a Consolidated Permit from the Los Angeles Fire Department CUPA **** Annual submission of a Hazardous Materials Business Plan into California Environmental Reporting System (CERS) is required between January 1 and March 1 of every year. Per L.A.M.C. 57.121.3.5, failure to submit the required hazardous material business plan (HMBP) information annually into CERS within the established reporting period, may result in a $500.00 late [Truncated]
Eval Division:	Los Angeles City Fire Department
Eval Program:	HMRRP

PEGASUS ELITE AVIATION, INC (VAN NUYS, CA) (Continued) **S113116605**

Eval Source: CERS,

Eval General Type: Compliance Evaluation Inspection
Eval Date: 11-23-2020
Violations Found: No
Eval Type: Routine done by local agency
Eval Notes: Matt Leedy/Director of Maintenance mleedy@pegjet.com
Eval Division: Los Angeles County Fire Department
Eval Program: HW
Eval Source: CERS,

Affiliation:
Affiliation Type Desc: Facility Mailing Address
Entity Name: Mailing Address
Entity Title: Not reported
Affiliation Address: 7943 Woodley Avenue
Affiliation City: VAN NUYS
Affiliation State: CA
Affiliation Country: Not reported
Affiliation Zip: 91406
Affiliation Phone: ,

Affiliation Type Desc: Identification Signer
Entity Name: Vicki Ferns
Entity Title: Maintenance Assistant
Affiliation Address: Not reported
Affiliation City: Not reported
Affiliation State: Not reported
Affiliation Country: Not reported
Affiliation Zip: Not reported
Affiliation Phone: ,

Affiliation Type Desc: Parent Corporation
Entity Name: PEGASUS ELITE AVIATION, INC
Entity Title: Not reported
Affiliation Address: Not reported
Affiliation City: Not reported
Affiliation State: Not reported
Affiliation Country: Not reported
Affiliation Zip: Not reported
Affiliation Phone: ,

Affiliation Type Desc: Property Owner
Entity Name: Aeroplex/Aerolease Group
Entity Title: Not reported
Affiliation Address: 3333 E. Spring Street, Suite #204
Affiliation City: Long Beach
Affiliation State: CA
Affiliation Country: United States
Affiliation Zip: 90806
Affiliation Phone: (562) 981-2659,

Affiliation Type Desc: Document Preparer
Entity Name: Vicki Ferns
Entity Title: Not reported
Affiliation Address: Not reported
Affiliation City: Not reported

PEGASUS ELITE AVIATION, INC (VAN NUYS, CA) (Continued) **S113116605**

Affiliation State:	Not reported
Affiliation Country:	Not reported
Affiliation Zip:	Not reported
Affiliation Phone:	,
Affiliation Type Desc:	Legal Owner
Entity Name:	PEGASUS ELITE AVIATION INC
Entity Title:	Not reported
Affiliation Address:	7943 Woodley Avenue
Affiliation City:	VAN NUYS
Affiliation State:	CA
Affiliation Country:	United States
Affiliation Zip:	91406
Affiliation Phone:	(818) 742-6666,
Affiliation Type Desc:	Operator
Entity Name:	Pegasus Elite Aviation
Entity Title:	Not reported
Affiliation Address:	Not reported
Affiliation City:	Not reported
Affiliation State:	Not reported
Affiliation Country:	Not reported
Affiliation Zip:	Not reported
Affiliation Phone:	(818) 742-6666,
Affiliation Type Desc:	CUPA District
Entity Name:	Los Angeles City Fire Department
Entity Title:	Not reported
Affiliation Address:	200 North Main Street, Room 1780
Affiliation City:	Los Angeles
Affiliation State:	CA
Affiliation Country:	Not reported
Affiliation Zip:	90012
Affiliation Phone:	(213) 978-3680,
Affiliation Type Desc:	Environmental Contact
Entity Name:	Matt Leedy
Entity Title:	Not reported
Affiliation Address:	7943 Woodley Avenue
Affiliation City:	VAN NUYS
Affiliation State:	CA
Affiliation Country:	Not reported
Affiliation Zip:	91406
Affiliation Phone:	,

O94 **PEGASUS ELITE AVIATION INC** **RCRA NonGen / NLR** **1024866188**
SSE **16143 WATERMAN DR** **CAL000434771**
1/8-1/4 **VAN NUYS, CA 91406**
0.248 mi.
1309 ft. **Site 3 of 4 in cluster O**

Relative: **Lower**
Actual: **788 ft.**

RCRA Listings:

Date Form Received by Agency:	20180406
Handler Name:	Pegasus Elite Aviation Inc
Handler Address:	16143 WATERMAN DR
Handler City,State,Zip:	VAN NUYS, CA 91406
EPA ID:	CAL000434771

PEGASUS ELITE AVIATION INC (Continued) **1024866188**

Contact Name:	MATT LEEDY
Contact Address:	16143 WATERMAN DR
Contact City,State,Zip:	VAN NUYS, CA 91406
Contact Telephone:	818-742-6666
Contact Fax:	818-475-5285
Contact Email:	VFERNS@PEGJET.COM
Contact Title:	Not reported
EPA Region:	09
Land Type:	Not reported
Federal Waste Generator Description:	Not a generator, verified
Non-Notifier:	Not reported
Biennial Report Cycle:	Not reported
Accessibility:	Not reported
Active Site Indicator:	Handler Activities
State District Owner:	Not reported
State District:	Not reported
Mailing Address:	7943 WOODLEY AVE
Mailing City,State,Zip:	VAN NUYS, CA 91406
Owner Name:	Pegasus Elite Aviation Inc
Owner Type:	Other
Operator Name:	Matt Leedy
Operator Type:	Other
Short-Term Generator Activity:	No
Importer Activity:	No
Mixed Waste Generator:	No
Transporter Activity:	No
Transfer Facility Activity:	No
Recycler Activity with Storage:	No
Small Quantity On-Site Burner Exemption:	No
Smelting Melting and Refining Furnace Exemption:	No
Underground Injection Control:	No
Off-Site Waste Receipt:	No
Universal Waste Indicator:	Yes
Universal Waste Destination Facility:	Yes
Federal Universal Waste:	No
Active Site State-Reg Handler:	---
Federal Facility Indicator:	Not reported
Hazardous Secondary Material Indicator:	N
Sub-Part K Indicator:	Not reported
2018 GPRA Permit Baseline:	Not on the Baseline
2018 GPRA Renewals Baseline:	Not on the Baseline
202 GPRA Corrective Action Baseline:	No
Subject to Corrective Action Universe:	No
Non-TSDFs Where RCRA CA has Been Imposed Universe:	No
Corrective Action Priority Ranking:	No NCAPS ranking
Environmental Control Indicator:	No
Institutional Control Indicator:	No
Human Exposure Controls Indicator:	N/A
Groundwater Controls Indicator:	N/A
Significant Non-Complier Universe:	No
Unaddressed Significant Non-Complier Universe:	No
Addressed Significant Non-Complier Universe:	No
Significant Non-Complier With a Compliance Schedule Universe:	No
Financial Assurance Required:	Not reported
Handler Date of Last Change:	20180907
Recognized Trader-Importer:	No
Recognized Trader-Exporter:	No

PEGASUS ELITE AVIATION INC (Continued) **1024866188**

Importer of Spent Lead Acid Batteries:	No
Exporter of Spent Lead Acid Batteries:	No
Recycler Activity Without Storage:	No
Manifest Broker:	No
Sub-Part P Indicator:	No

Handler - Owner Operator:

Owner/Operator Indicator:	Operator
Owner/Operator Name: MATT LEEDY	
Legal Status:	Other
Date Became Current:	Not reported
Date Ended Current:	Not reported
Owner/Operator Address:	16143 WATERMAN DR
Owner/Operator City,State,Zip:	VAN NUYS, CA 91406
Owner/Operator Telephone:	818-742-6666
Owner/Operator Telephone Ext:	Not reported
Owner/Operator Fax:	Not reported
Owner/Operator Email:	Not reported

Owner/Operator Indicator:	Owner
Owner/Operator Name: PEGASUS ELITE AVIATION INC	
Legal Status:	Other
Date Became Current:	Not reported
Date Ended Current:	Not reported
Owner/Operator Address:	7943 WOODLEY AVE
Owner/Operator City,State,Zip:	VAN NUYS, CA 91406
Owner/Operator Telephone:	818-742-6666
Owner/Operator Telephone Ext:	Not reported
Owner/Operator Fax:	Not reported
Owner/Operator Email:	Not reported

Historic Generators:

Receive Date:	20180406
Handler Name: PEGASUS ELITE AVIATION INC	
Federal Waste Generator Description:	Not a generator, verified
State District Owner:	Not reported
Large Quantity Handler of Universal Waste:	No
Recognized Trader Importer:	No
Recognized Trader Exporter:	No
Spent Lead Acid Battery Importer:	No
Spent Lead Acid Battery Exporter:	No
Current Record:	Yes
Non Storage Recycler Activity:	Not reported
Electronic Manifest Broker:	Not reported

List of NAICS Codes and Descriptions:

NAICS Code:	621910
NAICS Description:	AMBULANCE SERVICES

Facility Has Received Notices of Violations:

Violations:	No Violations Found

Evaluation Action Summary:

Evaluations:	No Evaluations Found

95
NE
1/8-1/4
0.248 mi.
1310 ft.

16058 ROSCOE BLVD
VAN NUYS, CA

Database(s): **UST**
EDR ID Number: **U004300276**
EPA ID Number: **N/A**

Relative:
Higher

Actual:
803 ft.

LOS ANGELES UST:

Name:	Not reported
Address:	16058 ROSCOE BLVD
City,State,Zip:	VAN NUYS, CA
Facility ID:	Not reported
Last Run Date:	01/01/1900
Status:	HISTORICAL

O96
SSE
1/4-1/2
0.269 mi.
1421 ft.

HOLGA INC
7901 WOODLEY AVE
VAN NUYS, CA 91409

Site 4 of 4 in cluster O

Database(s): **SWEEPS UST, HIST CORTESE, WDS**
EDR ID Number: **S103672306**
EPA ID Number: **N/A**

Relative:
Lower

Actual:
787 ft.

SWEEPS UST:

Name:	HOLGA INC
Address:	7901 WOODLEY AVE
City:	VAN NUYS
Status:	Not reported
Comp Number:	8099
Number:	Not reported
Board Of Equalization:	Not reported
Referral Date:	Not reported
Action Date:	Not reported
Created Date:	Not reported
Owner Tank Id:	Not reported
SWRCB Tank Id:	Not reported
Tank Status:	Not reported
Capacity:	Not reported
Active Date:	Not reported
Tank Use:	Not reported
STG:	Not reported
Content:	Not reported
Number Of Tanks:	0

HIST CORTESE:

edr_fname:	FACILITY 2428-3
edr_fadd1:	7901 WOODLEY
City,State,Zip:	VAN NUYS, CA 91406
Region:	CORTESE
Facility County Code:	19
Reg By:	LTNKA
Reg Id:	3056

WDS:

Name:	HOLGA INC
Address:	7901 Woodley Ave
City:	VAN NUYS
Facility ID:	4 19I003587
Facility Type:	Industrial - Facility that treats and/or disposes of liquid or semisolid wastes from any servicing, producing, manufacturing or processing operation of whatever nature, including mining, gravel washing, geothermal operations, air conditioning, ship building and

HOLGA INC (Continued) **S103672306**

	repairing, oil production, storage and disposal operations, water pumping.
Facility Status:	Active - Any facility with a continuous or seasonal discharge that is under Waste Discharge Requirements.
NPDES Number:	CAS000001 The 1st 2 characters designate the state. The remaining 7 are assigned by the Regional Board
Subregion:	4
Facility Telephone:	8187820600
Facility Contact:	ROGER SEVERIDE
Agency Name:	HOLGI INC
Agency Address:	7901 Woodley Ave
Agency City,St,Zip:	Van Nuys 914061224
Agency Contact:	BRIAN OKEN
Agency Telephone:	8187820600
Agency Type:	Private
SIC Code:	0
SIC Code 2:	Not reported
Primary Waste Type:	Not reported
Primary Waste:	Not reported
Waste Type2:	Not reported
Waste2:	Not reported
Primary Waste Type:	Not reported
Secondary Waste:	Not reported
Secondary Waste Type:	Not reported
Design Flow:	0
Baseline Flow:	0
Reclamation:	Not reported
POTW:	Not reported
Treat To Water:	Minor Threat to Water Quality. A violation of a regional board order should cause a relatively minor impairment of beneficial uses compared to a major or minor threat. Not: All nurds without a TTWQ will be considered a minor threat to water quality unless coded at a higher Level. A Zero (0) may be used to code those NURDS that are found to represent no threat to water quality.
Complexity:	Category C - Facilities having no waste treatment systems, such as cooling water dischargers or thosewho must comply through best management practices, facilities with passive waste treatment and disposal systems, such as septic systems with subsurface disposal, or dischargers having waste storage systems with land disposal such as dairy waste ponds.

97
WNW
1/4-1/2
0.309 mi.
1629 ft.

VALLEY CREST TREE COMPANY
8300 HAYVENHURST AVENUE
SEPULVEDA, CA 91343

LUST **S109348480**
Cortese **N/A**
CERS

Relative:
Higher

Actual:
808 ft.

LUST:

Name:	VALLEY CREST TREE COMPANY
Address:	8300 HAYVENHURST AVENUE
City,State,Zip:	SEPULVEDA, CA 91343
Lead Agency:	LOS ANGELES, CITY OF
Case Type:	LUST Cleanup Site
Geo Track:	http://geotracker.waterboards.ca.gov/profile_report.asp?global_id=T10000000597
Global Id:	T10000000597
Latitude:	34.2223179
Longitude:	-118.4923675
Status:	Completed - Case Closed

VALLEY CREST TREE COMPANY (Continued) **S109348480**

Status Date:	12/01/2008
Case Worker:	PK
RB Case Number:	Not reported
Local Agency:	LOS ANGELES, CITY OF
File Location:	Not reported
Local Case Number:	60552
Potential Media Affect:	Not reported
Potential Contaminants of Concern:	Not reported
EPA Region:	9
Coordinate Source:	Google Map Move
Cuf Case:	NO
Quantity Released Gallons:	Not reported
Begin Date:	08/15/1988
Leak Reported Date:	12/01/2008
How Discovered:	Tank Closure
How Discovered Description:	Not reported
Discharge Source:	Not reported
Discharge Cause:	Unknown
Stop Method:	Close and Remove Tank
Stop Description:	Not reported
No Further Action Date:	12/01/2008
CA Water Watershed Name:	Los Angeles River - San Fernando - Bull Canyon (412.21)
Dwr Groundwater Subbasin Name:	San Fernando Valley (4-012)
Disadvantaged Community:	Not reported
CA Enviroscreen 3 Score:	Not reported
CA Enviroscreen 4 Score:	80-85%
Military DOD Site:	No
Facility Project Subtype:	Not reported
RWQCB Region:	LOS ANGELES RWQCB (REGION 4)
Site History:	Not reported

LUST:

Global Id:	T10000000597
Contact Type:	Local Agency Caseworker - Primary Caseworker
Contact Name:	PATRICK KILLIAN
Organization Name:	LOS ANGELES, CITY OF
Address:	221 N FIGUEROA ST STE 1500
City:	LOS ANGELES
Email:	Not reported
Phone Number:	2134826527

LUST:

Global Id:	T10000000597
Action Type:	Other
Date:	12/01/2008
Action:	Leak Reported

Global Id:	T10000000597
Action Type:	Other
Date:	08/15/1988
Action:	Leak Stopped

LUST:

Global Id:	T10000000597
Status:	Open - Case Begin Date
Status Date:	08/15/1988

VALLEY CREST TREE COMPANY (Continued) **S109348480**

Global Id: T10000000597
Status: Completed - Case Closed
Status Date: 12/01/2008

CORTESE:
Name: VALLEY CREST TREE COMPANY
Address: 8300 HAYVENHURST AVENUE
City,State,Zip: SEPULVEDA, CA 91343
Region: CORTESE
Envirostor Id: Not reported
Global ID: T10000000597
Site/Facility Type: LUST CLEANUP SITE
Cleanup Status: COMPLETED - CASE CLOSED
Status Date: Not reported
Site Code: Not reported
Latitude: Not reported
Longitude: Not reported
Owner: Not reported
Enf Type: Not reported
Swat R: Not reported
Flag: active
Order No: Not reported
Waste Discharge System No: Not reported
Effective Date: Not reported
Region 2: Not reported
WID Id: Not reported
Solid Waste Id No: Not reported
Waste Management Uit Name: Not reported
File Name: Active Open

CERS:
Name: VALLEY CREST TREE COMPANY
Address: 8300 HAYVENHURST AVENUE
City,State,Zip: SEPULVEDA, CA 91343
Site ID: 695255
CERS ID: T10000000597
CERS Description: Leaking Underground Storage Tank Cleanup Site

Affiliation:
Affiliation Type Desc: Local Agency Caseworker
Entity Name: PATRICK KILLIAN - LOS ANGELES, CITY OF
Entity Title: Not reported
Affiliation Address: 221 N FIGUEROA ST STE 1500
Affiliation City: LOS ANGELES
Affiliation State: CA
Affiliation Country: Not reported
Affiliation Zip: Not reported
Affiliation Phone: 2134826527,

98
SSE
1/4-1/2
0.331 mi.
1750 ft.

DELTA CIRCUITS TECH INC
16028 ARMINTA ST
VAN NUYS, CA 91406

ENVIROSTOR
HAZMAT LA
WDS
CIWQS

S100933768
N/A

Relative:
Lower

Actual:
786 ft.

ENVIROSTOR:

Name:	DELTA CIRCUITS TECHNOLOGY, INC.
Address:	16028 ARMINTA STREET
City,State,Zip:	VAN NUYS, CA 91406
Facility ID:	71003108
Status:	Refer: Other Agency
Status Date:	Not reported
Site Code:	Not reported
Site Type:	Tiered Permit
Site Type Detailed:	Tiered Permit
Acres:	Not reported
NPL:	NO
Regulatory Agencies:	NONE SPECIFIED
Lead Agency:	NONE SPECIFIED
Program Manager:	Not reported
Supervisor:	Not reported
Division Branch:	Cleanup Chatsworth
Assembly:	46
Senate:	20
Special Program:	Not reported
Restricted Use:	NO
Site Mgmt Req:	NONE SPECIFIED
Funding:	Not reported
Latitude:	34.21353
Longitude:	-118.4827
APN:	NONE SPECIFIED
Past Use:	NONE SPECIFIED
Potential COC:	NONE SPECIFIED
Confirmed COC:	NONE SPECIFIED
Potential Description:	NONE SPECIFIED
Alias Name:	CAD982515298
Alias Type:	EPA Identification Number
Alias Name:	110002838733
Alias Type:	EPA (FRS #)
Alias Name:	71003108
Alias Type:	Envirostor ID Number

Completed Info:

Completed Area Name:	Not reported
Completed Sub Area Name:	Not reported
Completed Document Type:	Not reported
Completed Date:	Not reported
Comments:	Not reported
Future Area Name:	Not reported
Future Sub Area Name:	Not reported
Future Document Type:	Not reported
Future Due Date:	Not reported
Schedule Area Name:	Not reported
Schedule Sub Area Name:	Not reported
Schedule Document Type:	Not reported
Schedule Due Date:	Not reported
Schedule Revised Date:	Not reported

DELTA CIRCUITS TECH INC (Continued) **S100933768**

LOS ANGELES HM:

Name:	DELTA CIRCUITS TECH. INC.
Address:	16028 ARMINTA ST
City,State,Zip:	VAN NUYS, CA 91406
Facility ID:	FA0024522
Last Run Date:	06/20/2023
Status:	INACTIVE

WDS:

Name:	DELTA CIRCUITS TECH INC
Address:	16028 Arminta St
City:	VAN NUYS
Facility ID:	4 19I010716
Facility Type:	Industrial - Facility that treats and/or disposes of liquid or semisolid wastes from any servicing, producing, manufacturing or processing operation of whatever nature, including mining, gravel washing, geothermal operations, air conditioning, ship building and repairing, oil production, storage and disposal operations, water pumping.
Facility Status:	Active - Any facility with a continuous or seasonal discharge that is under Waste Discharge Requirements.
NPDES Number:	CAS000001 The 1st 2 characters designate the state. The remaining 7 are assigned by the Regional Board
Subregion:	4
Facility Telephone:	8187820406
Facility Contact:	JIM KANJI
Agency Name:	DELTA CIRCUITS TECH INC
Agency Address:	16028 Arminta St
Agency City,St,Zip:	Van Nuys 914061808
Agency Contact:	JIM KANJI
Agency Telephone:	8187820406
Agency Type:	Private
SIC Code:	0
SIC Code 2:	Not reported
Primary Waste Type:	Not reported
Primary Waste:	Not reported
Waste Type2:	Not reported
Waste2:	Not reported
Primary Waste Type:	Not reported
Secondary Waste:	Not reported
Secondary Waste Type:	Not reported
Design Flow:	0
Baseline Flow:	0
Reclamation:	Not reported
POTW:	Not reported
Treat To Water:	Minor Threat to Water Quality. A violation of a regional board order should cause a relatively minor impairment of beneficial uses compared to a major or minor threat. Not: All nurds without a TTWQ will be considered a minor threat to water quality unless coded at a higher Level. A Zero (0) may be used to code those NURDS that are found to represent no threat to water quality.
Complexity:	Category C - Facilities having no waste treatment systems, such as cooling water dischargers or thosewho must comply through best management practices, facilities with passive waste treatment and disposal systems, such as septic systems with subsurface disposal, or dischargers having waste storage systems with land disposal such as

DELTA CIRCUITS TECH INC (Continued) **S100933768**

dairy waste ponds.

CIWQS:

Name:	DELTA CIRCUITS TECH INC
Address:	16028 ARMINTA ST
City,State,Zip:	VAN NUYS, CA 91406
Agency:	Delta Circuits Tech Inc
Agency Address:	16028 Arminta St, Van Nuys, CA 91406
Place/Project Type:	Industrial - Printed Circuit Boards
SIC/NAICS:	3672
Region:	4
Program:	INDSTW
Regulatory Measure Status:	Terminated
Regulatory Measure Type:	Storm water industrial
Order Number:	2014-0057-DWQ
WDID:	4 19I010716
NPDES Number:	CAS000001
Adoption Date:	Not reported
Effective Date:	11/03/1993
Termination Date:	01/25/2011
Expiration/Review Date:	Not reported
Design Flow:	Not reported
Major/Minor:	Not reported
Complexity:	Not reported
TTWQ:	Not reported
Enforcement Actions within 5 years:	0
Violations within 5 years:	0
Latitude:	34.21388
Longitude:	-118.48259

P99 **NORDSKOG INDUSTRIES INC.** **LUST** **S103633517**
ESE **15915 STRATHERN ST** **HIST CORTESE** **N/A**
1/4-1/2 **VAN NUYS, CA 91406**
0.342 mi.
1805 ft. **Site 1 of 3 in cluster P**

Relative: **Lower**
Actual: **790 ft.**

LUST:

Name:	NORDSKOG INDUSTRIES INC.
Address:	15915 STRATHERN ST
City,State,Zip:	VAN NUYS, CA 91406
Lead Agency:	LOS ANGELES, CITY OF
Case Type:	LUST Cleanup Site
Geo Track:	http://geotracker.waterboards.ca.gov/profile_report.asp?global_id=T0603702448
Global Id:	T0603702448
Latitude:	34.2157167
Longitude:	-118.4799995
Status:	Completed - Case Closed
Status Date:	05/28/1993
Case Worker:	WR
RB Case Number:	914061716
Local Agency:	LOS ANGELES, CITY OF
File Location:	Not reported
Local Case Number:	Not reported
Potential Media Affect:	Other Groundwater (uses other than drinking water)
Potential Contaminants of Concern:	Gasoline
EPA Region:	9
Coordinate Source:	Google Geocode

NORDSKOG INDUSTRIES INC. (Continued) **S103633517**

Cuf Case:	NO
Quantity Released Gallons:	Not reported
Begin Date:	12/02/1992
Leak Reported Date:	12/02/1992
How Discovered:	Not reported
How Discovered Description:	Not reported
Discharge Source:	Other
Discharge Cause:	Unknown
Stop Method:	Not reported
Stop Description:	Not reported
No Further Action Date:	05/28/1993
CA Water Watershed Name:	Los Angeles River - San Fernando - Bull Canyon (412.21)
Dwr Groundwater Subbasin Name:	San Fernando Valley (4-012)
Disadvantaged Community:	Not reported
CA Enviroscreen 3 Score:	91-95%
CA Enviroscreen 4 Score:	95-100% (highest scores)
Military DOD Site:	No
Facility Project Subtype:	Not reported
RWQCB Region:	LOS ANGELES RWQCB (REGION 4)
Site History:	Not reported

LUST:

Global Id:	T0603702448
Contact Type:	Local Agency Caseworker - Primary Caseworker
Contact Name:	TBD
Organization Name:	LOS ANGELES, CITY OF
Address:	200 N. MAIN ST. RM. 970
City:	LOS ANGELES
Email:	Not reported
Phone Number:	2134826528

Global Id:	T0603702448
Contact Type:	Regional Board Caseworker
Contact Name:	YUE RONG
Organization Name:	LOS ANGELES RWQCB (REGION 4)
Address:	320 W. 4TH ST., SUITE 200
City:	Los Angeles
Email:	yrong@waterboards.ca.gov
Phone Number:	Not reported

LUST:

Global Id:	T0603702448
Action Type:	Other
Date:	12/02/1992
Action:	Leak Reported

LUST:

Global Id:	T0603702448
Status:	Open - Case Begin Date
Status Date:	12/02/1992

Global Id:	T0603702448
Status:	Open - Site Assessment
Status Date:	12/02/1992

Global Id:	T0603702448
Status:	Completed - Case Closed

NORDSKOG INDUSTRIES INC. (Continued) **S103633517**

Status Date: 05/28/1993

HIST CORTESE:
edr_fname: NORDSKOG INDUSTRIES INC.
edr_fadd1: 15915 STRATHERN
City,State,Zip: VAN NUYS, CA 91406
Region: CORTESE
Facility County Code: 19
Reg By: LTNKA
Reg Id: 914061716

P100 **NORDSKOG INDUSTRIES INC.** **LUST** **S102434426**
ESE **15915 STRATHERN ST** **Cortese** **N/A**
1/4-1/2 **VAN NUYS, CA 91406** **CERS**
0.342 mi.
1805 ft. **Site 2 of 3 in cluster P**

Relative:
Lower

Actual:
790 ft.

LUST REG 4:
Region: 4
Regional Board: 04
County: Los Angeles
Facility Id: 914061716
Status: Case Closed
Substance: Gasoline
Substance Quantity: Not reported
Local Case No: Not reported
Case Type: Groundwater
Abatement Method Used at the Site: Excavate and Dispose
Global ID: T0603702448
W Global ID: W0602903312
Staff: UNK
Local Agency: 19050
Cross Street: GLORIA ST
Enforcement Type: Not reported
Date Leak Discovered: Not reported
Date Leak First Reported: 12/2/1992
Date Leak Record Entered: 11/25/1992
Date Confirmation Began: Not reported
Date Leak Stopped: Not reported
Date Case Last Changed on Database: 7/15/1997
Date the Case was Closed: 5/28/1993
How Leak Discovered: Not reported
How Leak Stopped: Not reported
Cause of Leak: UNK
Leak Source: UNK
Operator: Not reported
Water System: WILDMAN MUTUAL WATER COMPANY
Well Name: Not reported
Approx. Dist To Production Well (ft): 7859.700442257116121229335694 1
Source of Cleanup Funding: UNK
Preliminary Site Assessment Workplan Submitted: Not reported
Preliminary Site Assessment Began: 12/2/1992
Pollution Characterization Began: Not reported
Remediation Plan Submitted: Not reported
Remedial Action Underway: Not reported
Post Remedial Action Monitoring Began: Not reported

NORDSKOG INDUSTRIES INC. (Continued) **S102434426**

Enforcement Action Date:	Not reported
Historical Max MTBE Date:	Not reported
Hist Max MTBE Conc in Groundwater:	Not reported
Hist Max MTBE Conc in Soil:	Not reported
Significant Interim Remedial Action Taken:	Yes
GW Qualifier:	Not reported
Soil Qualifier:	Not reported
Organization:	Not reported
Owner Contact:	Not reported
Responsible Party:	NORDSKOG INDUSTRIES INCORP.
RP Address:	15915 STRATHERN ST., VAN NUYS CA 91406
Program:	LUST
Lat/Long:	34.2157861 / -1
Local Agency Staff:	PEJ
Beneficial Use:	Not reported
Priority:	Not reported
Cleanup Fund Id:	Not reported
Suspended:	Not reported
Assigned Name:	1503312-001
Summary:	SEE HARD COPY BY LA FIRE REFERRED CASE ON 12/02/92 TO RB. 12/08/92-CASE ASSIGNED TO EH 07/15/97-CLOSURE REQUEST CASE CLOSED BY THE LA CITY FIRE DEPT. 5/28/93

CORTESE:

Name:	NORDSKOG INDUSTRIES INC.
Address:	15915 STRATHERN ST
City,State,Zip:	VAN NUYS, CA 91406
Region:	CORTESE
Envirostor Id:	Not reported
Global ID:	T0603702448
Site/Facility Type:	LUST CLEANUP SITE
Cleanup Status:	COMPLETED - CASE CLOSED
Status Date:	Not reported
Site Code:	Not reported
Latitude:	Not reported
Longitude:	Not reported
Owner:	Not reported
Enf Type:	Not reported
Swat R:	Not reported
Flag:	active
Order No:	Not reported
Waste Discharge System No:	Not reported
Effective Date:	Not reported
Region 2:	Not reported
WID Id:	Not reported
Solid Waste Id No:	Not reported
Waste Management Uit Name:	Not reported
File Name:	Active Open

CERS:

Name:	NORDSKOG INDUSTRIES INC.
Address:	15915 STRATHERN ST
City,State,Zip:	VAN NUYS, CA 91406
Site ID:	672173
CERS ID:	T0603702448

NORDSKOG INDUSTRIES INC. (Continued) **S102434426**

CERS Description: Leaking Underground Storage Tank Cleanup Site

Affiliation:
Affiliation Type Desc: Local Agency Caseworker
Entity Name: TBD - LOS ANGELES, CITY OF
Entity Title: Not reported
Affiliation Address: 200 N. MAIN ST. RM. 970
Affiliation City: LOS ANGELES
Affiliation State: CA
Affiliation Country: Not reported
Affiliation Zip: Not reported
Affiliation Phone: 2134826528,

Affiliation Type Desc: Regional Board Caseworker
Entity Name: YUE RONG - LOS ANGELES RWQCB (REGION 4)
Entity Title: Not reported
Affiliation Address: 320 W. 4TH ST., SUITE 200
Affiliation City: Los Angeles
Affiliation State: CA
Affiliation Country: Not reported
Affiliation Zip: Not reported
Affiliation Phone: ,

Q101 **FIRING-IN BUTT, SKEET RG,CHEM WARFARE YD** **UXO** **1024713943**
WSW **N/A**
1/4-1/2 **VAN NUYS, CA**
0.350 mi.
1848 ft. **Site 1 of 2 in cluster Q**

Relative: UXO:
Lower
Actual: DoD Component: FUDS
793 ft. Installation Name: VAN NUYS AAF
Name: FIRING-IN BUTT, SKEET RG,CHEM WARFARE YD
Address: Not reported
Address 2: Not reported
City,State,Zip: VAN NUYS, CA
Site ID: 01OEW
Site Type: Multi Use Range
Latitude: 34.215698
Longitude: -118.492996

Q102 **VAN NUYS AAF** **FUDS** **1007372673**
WSW **N/A**
1/4-1/2 **VAN NUYS, CA**
0.350 mi.
1848 ft. **Site 2 of 2 in cluster Q**

Relative: FUDS:
Lower
Actual: EPA Region: 09
793 ft. Installation ID: CA99799F534600
Congressional District Number: 29
Name: VAN NUYS AAF
FUDS Number: J09CA0179
City: VAN NUYS
State: CA
County: LOS ANGELES

VAN NUYS AAF (Continued) **1007372673**

Object ID:	6308
USACE Division:	SPD
USACE District:	Los Angeles District (SPL)
Status:	Properties with all projects at site closeout
Current Owner:	FED: FEDERAL FEDERAL
EMS Map Link:	https://fudsportal.usace.army.mil/ems/inventory/map?id=60994
Eligibility:	Eligible
Has Projects:	Yes
NPL Status:	Not reported
Project Required:	Yes
Feature Description:	In December of 1942, the U.S. Army aquired 437.31 acres of land for use as an Army Air Field. Subsequent to the acquisition, the Army constructed a complete air training facility with all the necessary utilities for such a facility. Of the approximately 200 buildings constucted, five abandoned buildings, in various stages of disrepair exist posing no imminent threat to health or safety. Additionally, seventeen underground storage tanks were identified as being installed and used by the Army during their occupation of the site. Tanks were removed by contractors hired by the Los Angeles Dept. of Airports. On 11 December 1946, the Army no longer required the use of the the air field and was declared surplus. The entire 437.31 acres was sold to the City of Los Angeles and became known as the Van Nuys Metropolitan Airport. Shortly thereafter, the U.S. re-aquired 63.09 of those acres for use by the California Air National Guard (CANG). Currently, the Dept. of Airports (DOA) has planned for the redevelopment of portions of the airport which include demolition of buildings formerly used by the Army/Navy as well as environmental restoration.
Latitude:	34.215698
Longitude:	-118.492996

FUDS Detail as of Jan 2015:

Fiscal Year:	2013
Federal Facility ID:	CA9799F5346
RAB:	Not reported
NPL Status:	Not Listed
Description:	The former Van Nuys Army Airfield is located in what is now known as the Van Nuys Metropolitan Airport, 6959 Hayvenhurst Street, Los Angeles County, Van Nuys, California.
History:	In December of 1942, the U.S. Army aquired 437.31 acres of land for use as an Army Air Field. Subsequent to the acquisition, the Army constructed a complete air training facility with all the necessary utilities for such a facility. Of the approximately 200 buildings constucted, five abandoned buildings, in various stages of disrepair exist posing no imminent threat to health or safety. Additionally, seventeen underground storage tanks were identified as being installed and used by the Army during their occupation of the site. Tanks were removed by contractors hired by the Los Angeles Dept. of Airports. On 11 December 1946, the Army no longer required the use of the the air field and was declared surplus. The entire 437.31 acres was sold to the City of Los Angeles and became known as the Van Nuys Metropolitan Airport. Shortly thereafter, the U.S. re-aquired 63.09 of those acres for use by the California Air National Guard (CANG). Currently, the Dept. of Airports (DOA) has planned for the redevelopment of portions of the airport which include demolition of buildings formerly used by the Army/Navy as well as environmental restoration.
CTC:	316.5
Current Program:	Not reported
Future Program:	Not reported

VAN NUYS AAF (Continued) **1007372673**

Institutional ID: 60994

MRA:

Inst ID:	60994
FUDS Number:	J09CA0179
Facility Name:	VAN NUYS AAF
PHASE:	2
ARC:	Y
DIST:	SPL
MMRP:	Y
MRA ID:	2573

Inst ID:	60994
FUDS Number:	J09CA0179
Facility Name:	VAN NUYS AAF
PHASE:	2
ARC:	Y
DIST:	SPL
MMRP:	Y
MRA ID:	2914

Inst ID:	60994
FUDS Number:	J09CA0179
Facility Name:	VAN NUYS AAF
PHASE:	2
ARC:	Y
DIST:	SPL
MMRP:	Y
MRA ID:	2575

R103 **SAN FERNANDO VALLEY AIRPORT** **ENVIROSTOR** **S107737249**
WSW **N/A**
1/4-1/2 **VAN NUYS, CA**
0.359 mi.
1893 ft. **Site 1 of 2 in cluster R**

Relative:
Higher

Actual:
797 ft.

ENVIROSTOR:

Name:	SAN FERNANDO VALLEY AIRPORT
Address:	Not reported
City,State,Zip:	VAN NUYS, CA
Facility ID:	80001135
Status:	Inactive - Needs Evaluation
Status Date:	07/01/2005
Site Code:	Not reported
Site Type:	Military Evaluation
Site Type Detailed:	FUDS
Acres:	Not reported
NPL:	NO
Regulatory Agencies:	SMBRP
Lead Agency:	SMBRP
Program Manager:	Not reported
Supervisor:	Douglas Bautista
Division Branch:	Cleanup Cypress
Assembly:	46
Senate:	20
Special Program:	Not reported

SAN FERNANDO VALLEY AIRPORT (Continued) **S107737249**

Restricted Use:	NO
Site Mgmt Req:	NONE SPECIFIED
Funding:	DERA
Latitude:	34.21666
Longitude:	-118.4936
APN:	NONE SPECIFIED
Past Use:	NONE SPECIFIED
Potential COC:	NONE SPECIFIED
Confirmed COC:	NONE SPECIFIED
Potential Description:	NONE SPECIFIED
Alias Name:	CA99799FA46400
Alias Type:	Federal Facility ID
Alias Name:	J09CA7437
Alias Type:	INPR
Alias Name:	80001135
Alias Type:	Envirostor ID Number

Completed Info:

Completed Area Name:	PROJECT WIDE
Completed Sub Area Name:	Not reported
Completed Document Type:	Inventory Project Report (INPR)
Completed Date:	05/13/1999
Comments:	Not reported
Future Area Name:	Not reported
Future Sub Area Name:	Not reported
Future Document Type:	Not reported
Future Due Date:	Not reported
Schedule Area Name:	Not reported
Schedule Sub Area Name:	Not reported
Schedule Document Type:	Not reported
Schedule Due Date:	Not reported
Schedule Revised Date:	Not reported

R104 **METROPOLITAN AIRPORT** **ENVIROSTOR** **S107736731**
WSW **N/A**
1/4-1/2 **VAN NUYS, CA**
0.359 mi.
1893 ft. **Site 2 of 2 in cluster R**

Relative:
Higher

Actual:
797 ft.

ENVIROSTOR:

Name:	METROPOLITAN AIRPORT
Address:	Not reported
City,State,Zip:	VAN NUYS, CA
Facility ID:	80001105
Status:	Inactive - Needs Evaluation
Status Date:	07/01/2005
Site Code:	Not reported
Site Type:	Military Evaluation
Site Type Detailed:	FUDS
Acres:	0
NPL:	NO
Regulatory Agencies:	SMBRP
Lead Agency:	SMBRP
Program Manager:	Not reported
Supervisor:	Douglas Bautista
Division Branch:	Cleanup Cypress
Assembly:	46

METROPOLITAN AIRPORT (Continued) **S107736731**

Senate: 20
Special Program: Not reported
Restricted Use: NO
Site Mgmt Req: NONE SPECIFIED
Funding: DERA
Latitude: 34.21666
Longitude: -118.4936
APN: NONE SPECIFIED
Past Use: NONE SPECIFIED
Potential COC: NONE SPECIFIED
Confirmed COC: NONE SPECIFIED
Potential Description: NONE SPECIFIED
Alias Name: CA99799FA43200
Alias Type: Federal Facility ID
Alias Name: J09CA7405
Alias Type: INPR
Alias Name: 80001105
Alias Type: Envirostor ID Number

Completed Info:
Completed Area Name: Not reported
Completed Sub Area Name: Not reported
Completed Document Type: Not reported
Completed Date: Not reported
Comments: Not reported

Future Area Name: Not reported
Future Sub Area Name: Not reported
Future Document Type: Not reported
Future Due Date: Not reported
Schedule Area Name: Not reported
Schedule Sub Area Name: Not reported
Schedule Document Type: Not reported
Schedule Due Date: Not reported
Schedule Revised Date: Not reported

105
ENE
1/4-1/2
0.364 mi.
1924 ft.

Relative:
Higher

Actual:
800 ft.

ANHEUSER-BUSCH INC
15800 ROSCOE BLVD
VAN NUYS, CA 91406

SEMS-ARCHIVE **1000224745**
RCRA-SQG **91406NHSRB15800**
ENVIROSTOR
CPS-SLIC
AST
SWEEPS UST
HIST UST
CA FID UST
CHMIRS
TRIS
FTTS
HIST FTTS
US AIRS
EMI
NPDES
WDS
CIWQS
CERS

SEMS Archive:
Site ID: 0902701
EPA ID: CAT080031081

ANHEUSER-BUSCH INC (Continued) **1000224745**

Name: ANHEUSER-BUSCH
Address: 15800 ROSCOE BLVD
Address 2: Not reported
City,State,Zip: VAN NUYS, CA 91406
Cong District: 21
FIPS Code: 06037
FF: N
NPL: Not on the NPL
Non NPL Status: NFRAP-Site does not qualify for the NPL based on existing information

SEMS Archive Detail:

Region: 09
Site ID: 0902701
EPA ID: CAT080031081
Site Name: ANHEUSER-BUSCH
NPL: N
FF: N
OU: 00
Action Code: VS
Action Name: ARCH SITE
SEQ: 1
Start Date: Not reported
Finish Date: 1985-02-01 06:00:00
Qual: Not reported
Current Action Lead: EPA Perf In-Hse

Region: 09
Site ID: 0902701
EPA ID: CAT080031081
Site Name: ANHEUSER-BUSCH
NPL: N
FF: N
OU: 00
Action Code: DS
Action Name: DISCVRY
SEQ: 1
Start Date: 1981-03-01 05:00:00
Finish Date: 1981-03-01 05:00:00
Qual: Not reported
Current Action Lead: EPA Perf

Region: 09
Site ID: 0902701
EPA ID: CAT080031081
Site Name: ANHEUSER-BUSCH
NPL: N
FF: N
OU: 00
Action Code: PA
Action Name: PA
SEQ: 1
Start Date: 1984-08-01 05:00:00
Finish Date: 1985-02-01 06:00:00
Qual: N
Current Action Lead: St Perf

ANHEUSER-BUSCH INC (Continued) **1000224745**

RCRA Listings:

Date Form Received by Agency:	20220217
Handler Name:	Anheuser-Busch Llc Los Angeles Brewery
Handler Address:	ROSCOE BLVD
Handler City,State,Zip:	VAN NUYS, CA 91406
EPA ID:	CAT080031081
Contact Name:	WEN ZHANG
Contact Address:	ROSCOE BLVD
Contact City,State,Zip:	VAN NUYS, CA 91406
Contact Telephone:	818-908-5598
Contact Fax:	Not reported
Contact Email:	WEN.ZHANG@ANHEUSER-BUSCH.COM
Contact Title:	EHS MANAGER
EPA Region:	09
Land Type:	Private
Federal Waste Generator Description:	Small Quantity Generator
Non-Notifier:	Not reported
Biennial Report Cycle:	2021
Accessibility:	Not reported
Active Site Indicator:	Handler Activities
State District Owner:	Ca
State District:	3
Mailing Address:	ROSCOE BLVD
Mailing City,State,Zip:	VAN NUYS, CA 91406
Owner Name:	Anheuser-Busch Commercial Strategy, Llc
Owner Type:	Private
Operator Name:	Anheuser-Busch, Llc
Operator Type:	Private
Short-Term Generator Activity:	No
Importer Activity:	No
Mixed Waste Generator:	No
Transporter Activity:	No
Transfer Facility Activity:	No
Recycler Activity with Storage:	Yes
Small Quantity On-Site Burner Exemption:	No
Smelting Melting and Refining Furnace Exemption:	No
Underground Injection Control:	No
Off-Site Waste Receipt:	No
Universal Waste Indicator:	No
Universal Waste Destination Facility:	No
Federal Universal Waste:	No
Active Site State-Reg Handler:	---
Federal Facility Indicator:	Not reported
Hazardous Secondary Material Indicator:	N
Sub-Part K Indicator:	Not reported
2018 GPRA Permit Baseline:	Not on the Baseline
2018 GPRA Renewals Baseline:	Not on the Baseline
202 GPRA Corrective Action Baseline:	No
Subject to Corrective Action Universe:	No
Non-TSDFs Where RCRA CA has Been Imposed Universe:	No
Corrective Action Priority Ranking:	No NCAPS ranking
Environmental Control Indicator:	No
Institutional Control Indicator:	No
Human Exposure Controls Indicator:	N/A
Groundwater Controls Indicator:	N/A
Significant Non-Complier Universe:	No
Unaddressed Significant Non-Complier Universe:	No

ANHEUSER-BUSCH INC (Continued) **1000224745**

Addressed Significant Non-Complier Universe:	No
Significant Non-Complier With a Compliance Schedule Universe:	No
Financial Assurance Required:	Not reported
Handler Date of Last Change:	20220707
Recognized Trader-Importer:	No
Recognized Trader-Exporter:	No
Importer of Spent Lead Acid Batteries:	No
Exporter of Spent Lead Acid Batteries:	No
Recycler Activity Without Storage:	No
Manifest Broker:	No
Sub-Part P Indicator:	No

Biennial: List of Years
Year: 2021

Click Here for Biennial Reporting System Data:

Hazardous Waste Summary:
Waste Code: D001
Waste Description: Ignitable Waste

Waste Code: D002
Waste Description: Corrosive Waste

Handler - Owner Operator:

Owner/Operator Indicator:	Owner
Owner/Operator Name: ANHEUSER-BUSCH, INC.	
Legal Status:	Private
Date Became Current:	Not reported
Date Ended Current:	Not reported
Owner/Operator Address:	NOT REQUIRED
Owner/Operator City,State,Zip:	NOT REQUIRED, ME 99999
Owner/Operator Telephone:	415-555-1212
Owner/Operator Telephone Ext:	Not reported
Owner/Operator Fax:	Not reported
Owner/Operator Email:	Not reported
Owner/Operator Indicator:	Operator
Owner/Operator Name: ANHEUSER-BUSCH, LLC	
Legal Status:	Private
Date Became Current:	20160630
Date Ended Current:	Not reported
Owner/Operator Address:	15800 ROSCOE BLVD.
Owner/Operator City,State,Zip:	VAN NUYS, CA 91406
Owner/Operator Telephone:	818-908-4156
Owner/Operator Telephone Ext:	Not reported
Owner/Operator Fax:	Not reported
Owner/Operator Email:	ERIC.GUTIERREZ@ANHEUSER-BUSCH.COM
Owner/Operator Indicator:	Operator
Owner/Operator Name: NOT REQUIRED	
Legal Status:	Private
Date Became Current:	Not reported
Date Ended Current:	Not reported
Owner/Operator Address:	NOT REQUIRED
Owner/Operator City,State,Zip:	NOT REQUIRED, ME 99999

ANHEUSER-BUSCH INC (Continued) **1000224745**

Owner/Operator Telephone: 415-555-1212
Owner/Operator Telephone Ext: Not reported
Owner/Operator Fax: Not reported
Owner/Operator Email: Not reported

Owner/Operator Indicator: Owner
Owner/Operator Name: ANHEUSER-BUSCH COMMERCIAL STRATEGY, LLC
Legal Status: Private
Date Became Current: 20160630
Date Ended Current: Not reported
Owner/Operator Address: 15800 ROSCOE BLVD
Owner/Operator City,State,Zip: VAN NUYS, CA 91406
Owner/Operator Telephone: 818-908-4156
Owner/Operator Telephone Ext: Not reported
Owner/Operator Fax: Not reported
Owner/Operator Email: ERIC.GUTIERREZ@ANHEUSER-BUSCH.COM

Owner/Operator Indicator: Operator
Owner/Operator Name: NOT REQUIRED
Legal Status: Private
Date Became Current: Not reported
Date Ended Current: Not reported
Owner/Operator Address: NOT REQUIRED
Owner/Operator City,State,Zip: NOT REQUIRED, ME 99999
Owner/Operator Telephone: 415-555-1212
Owner/Operator Telephone Ext: Not reported
Owner/Operator Fax: Not reported
Owner/Operator Email: Not reported

Historic Generators:
Receive Date: 20220217
Handler Name: ANHEUSER-BUSCH LLC LOS ANGELES BREWERY
Federal Waste Generator Description: Small Quantity Generator
State District Owner: Ca
Large Quantity Handler of Universal Waste: No
Recognized Trader Importer: No
Recognized Trader Exporter: No
Spent Lead Acid Battery Importer: No
Spent Lead Acid Battery Exporter: No
Current Record: Yes
Non Storage Recycler Activity: No
Electronic Manifest Broker: No

Receive Date: 19960901
Handler Name: ANHEUSER-BUSCH INC
Federal Waste Generator Description: Large Quantity Generator
State District Owner: Ca
Large Quantity Handler of Universal Waste: No
Recognized Trader Importer: No
Recognized Trader Exporter: No
Spent Lead Acid Battery Importer: No
Spent Lead Acid Battery Exporter: No
Current Record: No
Non Storage Recycler Activity: Not reported
Electronic Manifest Broker: Not reported

Receive Date: 19960901

ANHEUSER-BUSCH INC (Continued) **1000224745**

Handler Name: ANHEUSER-BUSCH INC
Federal Waste Generator Description: Small Quantity Generator
State District Owner: Ca
Large Quantity Handler of Universal Waste: No
Recognized Trader Importer: No
Recognized Trader Exporter: No
Spent Lead Acid Battery Importer: No
Spent Lead Acid Battery Exporter: No
Current Record: No
Non Storage Recycler Activity: Not reported
Electronic Manifest Broker: Not reported

Receive Date: 19810303
Handler Name: ANHEUSER-BUSCH INC
Federal Waste Generator Description: Large Quantity Generator
State District Owner: Ca
Large Quantity Handler of Universal Waste: No
Recognized Trader Importer: No
Recognized Trader Exporter: No
Spent Lead Acid Battery Importer: No
Spent Lead Acid Battery Exporter: No
Current Record: No
Non Storage Recycler Activity: Not reported
Electronic Manifest Broker: Not reported

Receive Date: 19920228
Handler Name: ANHEUSER-BUSCH INC
Federal Waste Generator Description: Large Quantity Generator
State District Owner: Not reported
Large Quantity Handler of Universal Waste: No
Recognized Trader Importer: No
Recognized Trader Exporter: No
Spent Lead Acid Battery Importer: No
Spent Lead Acid Battery Exporter: No
Current Record: No
Non Storage Recycler Activity: Not reported
Electronic Manifest Broker: Not reported

Receive Date: 19940331
Handler Name: ANHEUSER BUSCH, INC.
Federal Waste Generator Description: Large Quantity Generator
State District Owner: Not reported
Large Quantity Handler of Universal Waste: No
Recognized Trader Importer: No
Recognized Trader Exporter: No
Spent Lead Acid Battery Importer: No
Spent Lead Acid Battery Exporter: No
Current Record: No
Non Storage Recycler Activity: Not reported
Electronic Manifest Broker: Not reported

List of NAICS Codes and Descriptions:
NAICS Code: 31212
NAICS Description: BREWERIES

Facility Has Received Notices of Violations:

ANHEUSER-BUSCH INC (Continued) **1000224745**

Violations: No Violations Found

Evaluation Action Summary:
Evaluations: No Evaluations Found

ENVIROSTOR:

Name:	ANHEUSER-BUSCH INC
Address:	15800 ROSCOE BOULEVARD
City,State,Zip:	VAN NUYS, CA 91406
Facility ID:	19200005
Status:	Refer: Other Agency
Status Date:	08/21/1995
Site Code:	Not reported
Site Type:	Historical
Site Type Detailed:	* Historical
Acres:	Not reported
NPL:	NO
Regulatory Agencies:	NONE SPECIFIED
Lead Agency:	NONE SPECIFIED
Program Manager:	Not reported
Supervisor:	* Mmonroy
Division Branch:	Cleanup Chatsworth
Assembly:	46
Senate:	20
Special Program:	* RCRA 3012 - Past Haz Waste Disp Inven Site
Restricted Use:	NO
Site Mgmt Req:	NONE SPECIFIED
Funding:	Not reported
Latitude:	34.22080
Longitude:	-118.4769
APN:	2673021041
Past Use:	NONE SPECIFIED
Potential COC:	* HALOGENATED ORGANIC COMPOUNDS * DETERGENT & SOAP * Sludge - Paint * UNSPECIFIED SOLVENT MIXTURES
Confirmed COC:	NONE SPECIFIED
Potential Description:	NONE SPECIFIED
Alias Name:	2673021041
Alias Type:	APN
Alias Name:	CAT080031081
Alias Type:	EPA Identification Number
Alias Name:	110017431322
Alias Type:	EPA (FRS #)
Alias Name:	CAT080031081
Alias Type:	HWTS Identification Code
Alias Name:	19200005
Alias Type:	Envirostor ID Number

Completed Info:

Completed Area Name:	PROJECT WIDE
Completed Sub Area Name:	Not reported
Completed Document Type:	* Discovery
Completed Date:	09/26/1983
Comments:	FACILITY IDENTIFIED ID FROM ERRIS
Completed Area Name:	PROJECT WIDE
Completed Sub Area Name:	Not reported

ANHEUSER-BUSCH INC (Continued) **1000224745**

Completed Document Type: * Discovery
Completed Date: 07/02/1982
Comments: FACILITY IDENTIFIED LA CHAM COMM DIRECT 63-64 BEER PRODUCTION

Completed Area Name: PROJECT WIDE
Completed Sub Area Name: Not reported
Completed Document Type: Site Screening
Completed Date: 02/01/1995
Comments: DATABASE VALIDATION PROGRAM CONFIRMS NFA FOR DTSC.

Completed Area Name: PROJECT WIDE
Completed Sub Area Name: Not reported
Completed Document Type: Site Screening
Completed Date: 11/19/1987
Comments: SITE SCREENING DONE FAC GENERATED PAINT SLUDGE & SOLVENTS FROM PLANT MAINTENANCE

Completed Area Name: PROJECT WIDE
Completed Sub Area Name: Not reported
Completed Document Type: Preliminary Assessment Report
Completed Date: 04/26/1984
Comments: T/C W/ T.SULLIVAN,ANHEUSER,818-989-5300, 4/26/84 - 1)SOURCE ACT: PLANT MAINTENANC INK FROM MARKING CAN BOTTOMS W/PROD CODE 2)YR OF OPER: 1981 TO PRESENT WASTES ARE STORED IN 55GAL DRUMS ON PALLETS & DISP EVERY 3 WKS AT CL I LDFL. SUBMIT TO EPA PRELIM ASSESS DONE RCRA 3012

Future Area Name: Not reported
Future Sub Area Name: Not reported
Future Document Type: Not reported
Future Due Date: Not reported
Schedule Area Name: Not reported
Schedule Sub Area Name: Not reported
Schedule Document Type: Not reported
Schedule Due Date: Not reported
Schedule Revised Date: Not reported

SLIC REG 4:
Region: 4
Facility Status: No further action required
SLIC: 0329
Substance: Not reported
Staff: Jenny Au

CPS-SLIC:
Name: ANHEUSER-BUSCH
Address: 15800 ROSCOE BLVD
City,State,Zip: VAN NUYS, CA 91406
Region: STATE
Facility Status: **Completed - Case Closed**
Status Date: 09/23/1994
Global Id: SLT43217215
Lead Agency: LOS ANGELES RWQCB (REGION 4)
Lead Agency Case Number: Not reported
Latitude: 34.217709
Longitude: -118.482503

ANHEUSER-BUSCH INC (Continued) **1000224745**

Case Type:	Cleanup Program Site
Case Worker:	Not reported
Local Agency:	Not reported
RB Case Number:	0329
File Location:	Not reported
Potential Media Affected:	Not reported
Potential Contaminants of Concern:	Not reported
EPA Region:	9
Coordinate Source:	Google Geocode
Cuf Case:	NO
Quantity Released Gallons:	Not reported
Begin Date:	09/22/1994
Leak Reported Date:	Not reported
How Discovered:	Not reported
How Discovered Description:	Not reported
Discharge Source:	Not reported
Discharge Cause:	Not reported
Stop Method:	Not reported
Stop Description:	Not reported
No Further Action Date:	09/23/1994
CA Water Watershed Name:	Los Angeles River - San Fernando - Bull Canyon (412.21)
Dwr Groundwater Subbasin Name:	San Fernando Valley (4-012)
Disadvantaged Community:	Disadvantaged Community
CA Enviroscreen 3 Score:	96-100% (highest scores)
CA Enviroscreen 4 Score:	95-100% (highest scores)
Military DOD Site:	No
Facility Project Subtype:	Not reported
RWQCB Region:	LOS ANGELES RWQCB (REGION 4)
Site History:	Not reported

Click here to access the California GeoTracker records for this facility:

LOS ANGELES AST:

Facility ID:	FA0003194
Name:	ANHEUSER-BUSCH, INC
Address:	15800 ROSCOE BLVD
City,State,Zip:	VAN NUYS, CA 91406
Last Run Date:	06/01/2019
Status:	ACTIVE

SWEEPS UST:

Name:	ANHEUSER BUSCH INC
Address:	15800 ROSCOE BLVD
City:	VAN NUYS
Status:	Not reported
Comp Number:	4555
Number:	Not reported
Board Of Equalization:	Not reported
Referral Date:	Not reported
Action Date:	Not reported
Created Date:	Not reported
Owner Tank Id:	Not reported
SWRCB Tank Id:	Not reported
Tank Status:	Not reported
Capacity:	Not reported
Active Date:	Not reported

ANHEUSER-BUSCH INC (Continued) **1000224745**

Tank Use: Not reported
STG: Not reported
Content: Not reported
Number Of Tanks: 0

HIST UST:
Name: ANHEUSER BUSCH INC
Address: 15800 ROSCOE BLVD
City,State,Zip: VAN NUYS, CA 91406
File Number: 00026374
URL: https://documents.geotracker.waterboards.ca.gov/ustpdfs/pdf/00026374.pdf
Region: STATE
Facility ID: 00000063775
Facility Type: Other
Other Type: BREWERY
Contact Name: Not reported
Telephone: 8189895300
Owner Name: ANHEUSER BUSCH, INC.
Owner Address: 15800 ROSCOE BLVD.
Owner City,St,Zip: VAN NUYS, CA 91406
Total Tanks: 0004

Tank Num: 001
Container Num: 1
Year Installed: Not reported
Tank Capacity: 00005000
Tank Used for: PRODUCT
Type of Fuel: UNLEADED
Container Construction Thickness: Not reported
Leak Detection: Stock Inventor

Tank Num: 002
Container Num: 2
Year Installed: 1980
Tank Capacity: 00000675
Tank Used for: WASTE
Type of Fuel: Not reported
Container Construction Thickness: 10
Leak Detection: Visual

Tank Num: 003
Container Num: 3
Year Installed: 1980
Tank Capacity: 00002560
Tank Used for: WASTE
Type of Fuel: WASTE OIL
Container Construction Thickness: 10
Leak Detection: Not reported

Tank Num: 004
Container Num: 4
Year Installed: 1980
Tank Capacity: 00002545
Tank Used for: WASTE
Type of Fuel: WASTE OIL
Container Construction Thickness: 10
Leak Detection: Not reported

ANHEUSER-BUSCH INC (Continued) **1000224745**

Click here for Geo Tracker PDF:

CA FID UST:

Facility ID:	19051073
Regulated By:	UTNKI
Regulated ID:	Not reported
Cortese Code:	Not reported
SIC Code:	Not reported
Facility Phone:	8189895300
Mail To:	Not reported
Mailing Address:	15800 ROSCOE BLVD
Mailing Address 2:	Not reported
Mailing City,St,Zip:	VAN NUYS 914060000
Contact:	Not reported
Contact Phone:	Not reported
DUNs Number:	Not reported
NPDES Number:	Not reported
EPA ID:	Not reported
Comments:	Not reported
Status:	Inactive

CHMIRS:

Name:	Not reported
Address:	15800 ROSCOE BLVD
City,State,Zip:	VAN NUYS, CA
OES Incident Number:	10-5582
OES notification:	09/16/2010
OES Date:	Not reported
OES Time:	Not reported
Date Completed:	**Not reported**
Property Use:	Not reported
Agency Id Number:	Not reported
Agency Incident Number:	Not reported
Time Notified:	Not reported
Time Completed:	Not reported
Surrounding Area:	Not reported
Estimated Temperature:	Not reported
Property Management:	Not reported
More Than Two Substances Involved?:	Not reported
Resp Agncy Personel # Of Decontaminated:	Not reported
Responding Agency Personel # Of Injuries:	Not reported
Responding Agency Personel # Of Fatalities:	Not reported
Others Number Of Decontaminated:	Not reported
Others Number Of Injuries:	Not reported
Others Number Of Fatalities:	Not reported
Vehicle Make/year:	Not reported
Vehicle License Number:	Not reported
Vehicle State:	Not reported
Vehicle Id Number:	Not reported
CA DOT PUC/ICC Number:	Not reported
Company Name:	Not reported
Reporting Officer Name/ID:	Not reported
Report Date:	Not reported
Facility Telephone:	Not reported
Waterway Involved:	No
Waterway:	Not reported

ANHEUSER-BUSCH INC (Continued) **1000224745**

Spill Site:	Other
Cleanup By:	Reporting Party
Containment:	Not reported
What Happened:	Not reported
Type:	Not reported
Measure:	Lbs.
Other:	Not reported
Date/Time:	630
Year:	2010
Agency:	NRC
Incident Date:	9/16/2010
Admin Agency:	LACoFD Health Haz-Mat
Amount:	Not reported
Contained:	Yes
Site Type:	Not reported
E Date:	Not reported
Substance:	Anhydrous Ammonia
Quantity Released:	100
Unknown:	Not reported
Substance #2:	Not reported
Substance #3:	Not reported
Evacuations:	Not reported
Number of Injuries:	Not reported
Number of Fatalities:	Not reported
#1 Pipeline:	Not reported
#2 Pipeline:	Not reported
#3 Pipeline:	Not reported
#1 Vessel >= 300 Tons:	Not reported
#2 Vessel >= 300 Tons:	Not reported
#3 Vessel >= 300 Tons:	Not reported
Evacs:	Not reported
Injuries:	Not reported
Fatals:	Not reported
Comments:	Not reported
Description:	Caller stated anhydrous ammonia leaked into the air from a pin holes in a high pressure ammonia line.

Name:	Not reported
Address:	15800 ROSCOE BLVD
City,State,Zip:	VAN NUYS, CA 91406
OES Incident Number:	5-6948
OES notification:	12/02/2005
OES Date:	Not reported
OES Time:	Not reported
Date Completed:	**Not reported**
Property Use:	Not reported
Agency Id Number:	Not reported
Agency Incident Number:	Not reported
Time Notified:	Not reported
Time Completed:	Not reported
Surrounding Area:	Not reported
Estimated Temperature:	Not reported
Property Management:	Not reported
More Than Two Substances Involved?:	Not reported
Resp Agncy Personel # Of Decontaminated:	Not reported
Responding Agency Personel # Of Injuries:	Not reported

ANHEUSER-BUSCH INC (Continued) **1000224745**

Responding Agency Personel # Of Fatalities:	Not reported
Others Number Of Decontaminated:	Not reported
Others Number Of Injuries:	Not reported
Others Number Of Fatalities:	Not reported
Vehicle Make/year:	Not reported
Vehicle License Number:	Not reported
Vehicle State:	Not reported
Vehicle Id Number:	Not reported
CA DOT PUC/ICC Number:	Not reported
Company Name:	Not reported
Reporting Officer Name/ID:	Not reported
Report Date:	Not reported
Facility Telephone:	Not reported
Waterway Involved:	Not reported
Waterway:	Not reported
Spill Site:	Not reported
Cleanup By:	N/A
Containment:	Not reported
What Happened:	Not reported
Type:	Not reported
Measure:	Not reported
Other:	Not reported
Date/Time:	Not reported
Year:	2005
Agency:	Anheuser Busch
Incident Date:	12/1/200512:00:00 AM
Admin Agency:	L. A. County Fire Prevention
Amount:	Not reported
Contained:	Yes
Site Type:	Industrial Plant
E Date:	Not reported
Substance:	Amonia
Gallons:	0.000000
Pounds:	300
Unknown:	0
Substance #2:	Not reported
Substance #3:	Not reported
Evacuations:	0
Number of Injuries:	0
Number of Fatalities:	0
#1 Pipeline:	Not reported
#2 Pipeline:	Not reported
#3 Pipeline:	Not reported
#1 Vessel >= 300 Tons:	Not reported
#2 Vessel >= 300 Tons:	Not reported
#3 Vessel >= 300 Tons:	Not reported
Evacs:	Not reported
Injuries:	Not reported
Fatals:	Not reported
Comments:	Not reported
Description:	Equipment failure was cause of release, leak from condenser coil.
Name:	Not reported
Address:	15800 ROSCOE BLVD
City,State,Zip:	VAN NUYS, CA 91406
OES Incident Number:	08924

ANHEUSER-BUSCH INC (Continued) **1000224745**

OES notification:	Not reported
OES Date:	6/30/1995
OES Time:	02:22:06 PM
Date Completed:	**Not reported**
Property Use:	Not reported
Agency Id Number:	Not reported
Agency Incident Number:	Not reported
Time Notified:	Not reported
Time Completed:	Not reported
Surrounding Area:	Not reported
Estimated Temperature:	Not reported
Property Management:	Not reported
More Than Two Substances Involved?:	Not reported
Resp Agncy Personel # Of Decontaminated:	Not reported
Responding Agency Personel # Of Injuries:	Not reported
Responding Agency Personel # Of Fatalities:	Not reported
Others Number Of Decontaminated:	Not reported
Others Number Of Injuries:	Not reported
Others Number Of Fatalities:	Not reported
Vehicle Make/year:	Not reported
Vehicle License Number:	Not reported
Vehicle State:	Not reported
Vehicle Id Number:	Not reported
CA DOT PUC/ICC Number:	Not reported
Company Name:	Not reported
Reporting Officer Name/ID:	Not reported
Report Date:	Not reported
Facility Telephone:	Not reported
Waterway Involved:	NO
Waterway:	Not reported
Spill Site:	Not reported
Cleanup By:	dissipate
Containment:	Not reported
What Happened:	Not reported
Type:	CHEMICAL
Measure:	Not reported
Other:	Not reported
Date/Time:	Not reported
Year:	1995
Agency:	anheuser busch
Incident Date:	continuous
Admin Agency:	Not reported
Amount:	165 lbs
Contained:	NO
Site Type:	OTHER
E Date:	Not reported
Substance:	anhydrous ammonia
Unknown:	Not reported
Substance #2:	Not reported
Substance #3:	Not reported
Evacuations:	NO
Number of Injuries:	NO
Number of Fatalities:	NO
#1 Pipeline:	Not reported
#2 Pipeline:	Not reported
#3 Pipeline:	Not reported
#1 Vessel >= 300 Tons:	Not reported

ANHEUSER-BUSCH INC (Continued) **1000224745**

#2 Vessel >= 300 Tons:	Not reported
#3 Vessel >= 300 Tons:	Not reported
Evacs:	Not reported
Injuries:	Not reported
Fatals:	Not reported
Comments:	Not reported
Description:	continuous release over reporting requirements, nrc's continuous base case # 81777
Name:	Not reported
Address:	15800 ROSCOE BLVD
City,State,Zip:	VAN NUYS, CA 91406
OES Incident Number:	17190
OES notification:	Not reported
OES Date:	12/31/1996
OES Time:	10:31:38 PM
Date Completed:	**Not reported**
Property Use:	Not reported
Agency Id Number:	Not reported
Agency Incident Number:	Not reported
Time Notified:	Not reported
Time Completed:	Not reported
Surrounding Area:	Not reported
Estimated Temperature:	Not reported
Property Management:	Not reported
More Than Two Substances Involved?:	Not reported
Resp Agncy Personel # Of Decontaminated:	Not reported
Responding Agency Personel # Of Injuries:	Not reported
Responding Agency Personel # Of Fatalities:	Not reported
Others Number Of Decontaminated:	Not reported
Others Number Of Injuries:	Not reported
Others Number Of Fatalities:	Not reported
Vehicle Make/year:	Not reported
Vehicle License Number:	Not reported
Vehicle State:	Not reported
Vehicle Id Number:	Not reported
CA DOT PUC/ICC Number:	Not reported
Company Name:	Not reported
Reporting Officer Name/ID:	Not reported
Report Date:	Not reported
Facility Telephone:	Not reported
Waterway Involved:	YES
Waterway:	Not reported
Spill Site:	Not reported
Cleanup By:	Not reported
Containment:	Not reported
What Happened:	Not reported
Type:	CHEMICAL
Measure:	Not reported
Other:	Not reported
Date/Time:	Not reported
Year:	1996
Agency:	annheiser busch
Incident Date:	2010/12-31-96
Admin Agency:	Not reported
Amount:	105 lbs
Contained:	NO

ANHEUSER-BUSCH INC (Continued) **1000224745**

Site Type:	MIL BASE
E Date:	Not reported
Substance:	anhydrous ammonia
Unknown:	Not reported
Substance #2:	Not reported
Substance #3:	Not reported
Evacuations:	NO
Number of Injuries:	NO
Number of Fatalities:	NO
#1 Pipeline:	Not reported
#2 Pipeline:	Not reported
#3 Pipeline:	Not reported
#1 Vessel >= 300 Tons:	Not reported
#2 Vessel >= 300 Tons:	Not reported
#3 Vessel >= 300 Tons:	Not reported
Evacs:	Not reported
Injuries:	Not reported
Fatals:	Not reported
Comments:	Not reported
Description:	flange gasket leak caused spill.
Name:	Not reported
Address:	15800 ROSCOE BLVD
City,State,Zip:	VAN NUYS, CA
OES Incident Number:	83
OES notification:	Not reported
OES Date:	1/19/1994
OES Time:	11:46:58 AM
Date Completed:	**Not reported**
Property Use:	Not reported
Agency Id Number:	Not reported
Agency Incident Number:	Not reported
Time Notified:	Not reported
Time Completed:	Not reported
Surrounding Area:	Not reported
Estimated Temperature:	Not reported
Property Management:	Not reported
More Than Two Substances Involved?:	Not reported
Resp Agncy Personel # Of Decontaminated:	Not reported
Responding Agency Personel # Of Injuries:	Not reported
Responding Agency Personel # Of Fatalities:	Not reported
Others Number Of Decontaminated:	Not reported
Others Number Of Injuries:	Not reported
Others Number Of Fatalities:	Not reported
Vehicle Make/year:	Not reported
Vehicle License Number:	Not reported
Vehicle State:	Not reported
Vehicle Id Number:	Not reported
CA DOT PUC/ICC Number:	Not reported
Company Name:	Not reported
Reporting Officer Name/ID:	Not reported
Report Date:	Not reported
Facility Telephone:	Not reported
Waterway Involved:	YES
Waterway:	Not reported
Spill Site:	Not reported
Cleanup By:	repairs completed yesterday

ANHEUSER-BUSCH INC (Continued) **1000224745**

Containment:	Not reported
What Happened:	Not reported
Type:	CHEMICAL
Measure:	Not reported
Other:	Not reported
Date/Time:	Not reported
Year:	1994
Agency:	anheiser buesch
Incident Date:	01/17/94 0431
Admin Agency:	Not reported
Amount:	500 lbs. est.
Contained:	NO
Site Type:	IND PLT
E Date:	Not reported
Substance:	crude
Unknown:	Not reported
Substance #2:	Not reported
Substance #3:	Not reported
Evacuations:	NO
Number of Injuries:	NO
Number of Fatalities:	NO
#1 Pipeline:	Not reported
#2 Pipeline:	Not reported
#3 Pipeline:	Not reported
#1 Vessel >= 300 Tons:	Not reported
#2 Vessel >= 300 Tons:	Not reported
#3 Vessel >= 300 Tons:	Not reported
Evacs:	Not reported
Injuries:	Not reported
Fatals:	Not reported
Comments:	Not reported
Description:	due to earthquake small ammonia lines broke and the ammonia went into the atmosphere.

Name:	Not reported
Address:	15800 ROSCOE BLVD
City,State,Zip:	VAN NUYS, CA 91406
OES Incident Number:	16715
OES notification:	Not reported
OES Date:	11/28/1996
OES Time:	02:38:37 AM
Date Completed:	**Not reported**
Property Use:	Not reported
Agency Id Number:	Not reported
Agency Incident Number:	Not reported
Time Notified:	Not reported
Time Completed:	Not reported
Surrounding Area:	Not reported
Estimated Temperature:	Not reported
Property Management:	Not reported
More Than Two Substances Involved?:	Not reported
Resp Agncy Personel # Of Decontaminated:	Not reported
Responding Agency Personel # Of Injuries:	Not reported
Responding Agency Personel # Of Fatalities:	Not reported
Others Number Of Decontaminated:	Not reported
Others Number Of Injuries:	Not reported
Others Number Of Fatalities:	Not reported

ANHEUSER-BUSCH INC (Continued) **1000224745**

Vehicle Make/year:	Not reported
Vehicle License Number:	Not reported
Vehicle State:	Not reported
Vehicle Id Number:	Not reported
CA DOT PUC/ICC Number:	Not reported
Company Name:	Not reported
Reporting Officer Name/ID:	Not reported
Report Date:	Not reported
Facility Telephone:	Not reported
Waterway Involved:	NO
Waterway:	Not reported
Spill Site:	Not reported
Cleanup By:	dissipated into the air
Containment:	Not reported
What Happened:	Not reported
Type:	VAPOR
Measure:	Not reported
Other:	Not reported
Date/Time:	Not reported
Year:	1996
Agency:	annheiser busch
Incident Date:	0001/11-28-96
Admin Agency:	Not reported
Amount:	150-250 lbs
Contained:	NO
Site Type:	OTHER
E Date:	Not reported
Substance:	anhydrous ammonia
Unknown:	Not reported
Substance #2:	Not reported
Substance #3:	Not reported
Evacuations:	NO
Number of Injuries:	NO
Number of Fatalities:	NO
#1 Pipeline:	Not reported
#2 Pipeline:	Not reported
#3 Pipeline:	Not reported
#1 Vessel >= 300 Tons:	Not reported
#2 Vessel >= 300 Tons:	Not reported
#3 Vessel >= 300 Tons:	Not reported
Evacs:	Not reported
Injuries:	Not reported
Fatals:	Not reported
Comments:	Not reported
Description:	pump out valve not properly secured caused the release.

Name:	Not reported
Address:	15800 ROSCOE BLVD
City,State,Zip:	VAN NUYS, CA
OES Incident Number:	06890
OES notification:	Not reported
OES Date:	2/20/1995
OES Time:	07:18:57 PM
Date Completed:	**Not reported**
Property Use:	Not reported
Agency Id Number:	Not reported

ANHEUSER-BUSCH INC (Continued) **1000224745**

Agency Incident Number:	Not reported
Time Notified:	Not reported
Time Completed:	Not reported
Surrounding Area:	Not reported
Estimated Temperature:	Not reported
Property Management:	Not reported
More Than Two Substances Involved?:	Not reported
Resp Agncy Personel # Of Decontaminated:	Not reported
Responding Agency Personel # Of Injuries:	Not reported
Responding Agency Personel # Of Fatalities:	Not reported
Others Number Of Decontaminated:	Not reported
Others Number Of Injuries:	Not reported
Others Number Of Fatalities:	Not reported
Vehicle Make/year:	Not reported
Vehicle License Number:	Not reported
Vehicle State:	Not reported
Vehicle Id Number:	Not reported
CA DOT PUC/ICC Number:	Not reported
Company Name:	Not reported
Reporting Officer Name/ID:	Not reported
Report Date:	Not reported
Facility Telephone:	Not reported
Waterway Involved:	NO
Waterway:	Not reported
Spill Site:	Not reported
Cleanup By:	not appropriate
Containment:	Not reported
What Happened:	Not reported
Type:	Not reported
Measure:	Not reported
Other:	Not reported
Date/Time:	Not reported
Year:	1995
Agency:	anhe busch
Incident Date:	2/20/95 2140
Admin Agency:	Not reported
Amount:	150
Contained:	NO
Site Type:	Not reported
E Date:	Not reported
Substance:	anhydrous ammonia
Unknown:	Not reported
Substance #2:	Not reported
Substance #3:	Not reported
Evacuations:	Not reported
Number of Injuries:	NO
Number of Fatalities:	NO
#1 Pipeline:	Not reported
#2 Pipeline:	Not reported
#3 Pipeline:	Not reported
#1 Vessel >= 300 Tons:	Not reported
#2 Vessel >= 300 Tons:	Not reported
#3 Vessel >= 300 Tons:	Not reported
Evacs:	Not reported
Injuries:	Not reported
Fatals:	Not reported
Comments:	Not reported

ANHEUSER-BUSCH INC (Continued) **1000224745**

Description:	equipment failure
Name:	Not reported
Address:	15800 ROSCOE BLVD
City,State,Zip:	VAN NUYS, CA 91406
OES Incident Number:	14106
OES notification:	Not reported
OES Date:	6/7/1996
OES Time:	12:04:42 PM
Date Completed:	**Not reported**
Property Use:	Not reported
Agency Id Number:	Not reported
Agency Incident Number:	Not reported
Time Notified:	Not reported
Time Completed:	Not reported
Surrounding Area:	Not reported
Estimated Temperature:	Not reported
Property Management:	Not reported
More Than Two Substances Involved?:	Not reported
Resp Agncy Personel # Of Decontaminated:	Not reported
Responding Agency Personel # Of Injuries:	Not reported
Responding Agency Personel # Of Fatalities:	Not reported
Others Number Of Decontaminated:	Not reported
Others Number Of Injuries:	Not reported
Others Number Of Fatalities:	Not reported
Vehicle Make/year:	Not reported
Vehicle License Number:	Not reported
Vehicle State:	Not reported
Vehicle Id Number:	Not reported
CA DOT PUC/ICC Number:	Not reported
Company Name:	Not reported
Reporting Officer Name/ID:	Not reported
Report Date:	Not reported
Facility Telephone:	Not reported
Waterway Involved:	NO
Waterway:	Not reported
Spill Site:	Not reported
Cleanup By:	dissipated into the air.
Containment:	Not reported
What Happened:	Not reported
Type:	VAPOR
Measure:	Not reported
Other:	Not reported
Date/Time:	Not reported
Year:	1996
Agency:	annheiser busch
Incident Date:	0935/6-7-96
Admin Agency:	Not reported
Amount:	140 lbs max.
Contained:	NO
Site Type:	OTHER
E Date:	Not reported
Substance:	ammonia
Unknown:	Not reported
Substance #2:	Not reported
Substance #3:	Not reported
Evacuations:	NO

ANHEUSER-BUSCH INC (Continued) **1000224745**

Number of Injuries:	NO
Number of Fatalities:	NO
#1 Pipeline:	Not reported
#2 Pipeline:	Not reported
#3 Pipeline:	Not reported
#1 Vessel >= 300 Tons:	Not reported
#2 Vessel >= 300 Tons:	Not reported
#3 Vessel >= 300 Tons:	Not reported
Evacs:	Not reported
Injuries:	Not reported
Fatals:	Not reported
Comments:	Not reported
Description:	vessel overpressurized and release valve vented. vessel identified, secured and back in service.

Facility, Chemical, Releases and Other Waste Management Summary Information:

TRI ID:	91406NHSRB15800
Form Type:	Form R
Reporting year:	2021
Trade secret indicator:	NO
Sanitized indicator:	NO
Title of certifying official:	GENERAL MANAGER ERIC GUTIERREZ
Certifying officials signature indicator:	ELECTRONIC
Date signed:	2022-06-23
Name:	ANHEUSER-BUSCH LLC
Address:	15800 ROSCOE BLVD
City,State,Zip:	VAN NUYS, CA 91406
BIA code:	Not reported
Tribe name:	Not reported
Mailing name:	ANHEUSER-BUSCH LLC
Mailing street:	15800 ROSCOE BLVD
Mailing province:	Not reported
Mailing City,State,Zip:	VAN NUYS, CA 91406
Entire facility ind:	YES
Partial facility ind:	NO
Federal facility ind:	NO
Goco facility ind:	NO
Assigned fed facility flag:	NO
Public contact name:	ERIC GUTIERREZ
Public contact phone and Ext:	8189084156
Public contact email:	ERIC.GUTIERREZ@ANHEUSER-BUSCH.COM
Primary sic code:	Not reported
Sic code 2:	Not reported
Sic code 3:	Not reported
Sic code 4:	Not reported
Sic code 5:	Not reported
Sic code 6:	Not reported
Naics origin:	Not reported
Primary naics code:	312120
Naics code 2:	Not reported
Naics code 3:	Not reported
Naics code 4:	Not reported
Naics code 5:	Not reported
Naics code 6:	Not reported
Latitude:	34.22132
Longitude:	-118.48044
D and B number A:	006288799

ANHEUSER-BUSCH INC (Continued) **1000224745**

D and B number B:		Not reported
RCRA number A:		CAT080031081
RCRA number B:		Not reported
RCRA number C:		Not reported
RCRA number D:		Not reported
RCRA number E:		Not reported
RCRA number F:		Not reported
RCRA number G:		Not reported
RCRA number H:		Not reported
NPDES number A:		Not reported
NPDES number B:		Not reported
NPDES number C:		Not reported
NPDES number D:		Not reported
NPDES number E:		Not reported
NPDES number F:		Not reported
NPDES number G:		Not reported
Parent company name:		ANHEUSER-BUSCH COS LLC
Parent company D and B number:		098630254
Standardized parent company name:		ANHEUSER-BUSCH COS LLC
Document control number:		1321219895683
TRI ID:		91406NHSRB15800
Cas number:		0007697372
Chemical name:	Nitric acid	
Classification:		TRI
Unit of measure:		Pounds
Metal ind:		NO
Revision code 1:		Not reported
Revision code 2:		Not reported
Maximum amount on site:		04
Fugitive air emissions - total release pounds:		0
Fugitive air emissions - total release range code:		Not reported
Total fugitive air emissions:		0
Fugitive air emissions - basis of estimate:		Other
Stack air emissions - release pounds:		0
Stack air emissions - release range code:		Not reported
Total stack air emissions:		0
Stack air emissions - basis of estimate:		Other
Total air emissions:		0
Discharges to stream a - stream name:		NA
Total discharges to stream a:		0
Discharges to stream a - basis of estimate:		Not reported
Discharges to stream a - % from stormwater:		Not reported
Discharges to stream b - stream name:		Not reported
Total discharges to stream b:		Not reported
Discharges to stream b - basis of estimate:		Not reported
Discharges to stream b - % from stormwater:		Not reported
Discharges to stream c - stream name:		Not reported
Total discharges to stream c:		Not reported
Discharges to stream c - basis of estimate:		Not reported
Discharges to stream c - % from stormwater:		Not reported
Discharges to stream d - stream name:		Not reported
Total discharges to stream d:		Not reported
Discharges to stream d - basis of estimate:		Not reported
Discharges to stream d - % from stormwater:		Not reported
Discharges to stream e - stream name:		Not reported
Total discharges to stream e:		Not reported
Discharges to stream e - basis of estimate:		Not reported

ANHEUSER-BUSCH INC (Continued) **1000224745**

Discharges to stream e - % from stormwater:	Not reported
Discharges to stream f - stream name:	Not reported
Total discharges to stream f:	Not reported
Discharges to stream f - basis of estimate:	Not reported
Discharges to stream f - % from stormwater:	Not reported
Discharges to stream g - stream name:	Not reported
Total discharges to stream g:	Not reported
Discharges to stream g - basis of estimate:	Not reported
Discharges to stream g - % from stormwater:	Not reported
Discharges to stream h - stream name:	Not reported
Discharges to stream h - release pounds:	Not reported
Discharges to stream h - release range code:	Not reported
Total discharges to stream h:	Not reported
Discharges to stream h - basis for estimate:	Not reported
Discharges to stream h - % from stormwater:	Not reported
Total number of receiving streams:	0
Total surface water discharge:	0
Total on-site underground inj - pounds:	Not reported
On-site underground inj - basis of estimate:	Not reported
Total on-site ugrnd inj to cl i wells - pounds:	0
On-site underground inj to c1 i wells - basis of estimate:	Not reported
Total on-site ugrnd inj to cl ii-v wells - pounds:	0
On-site ungrnd inj to cl ii-v wells - basis of estimate:	Not reported
Total on-site underground injection:	0
Total on-site landfills:	Not reported
On-site landfills - basis of estimate:	Not reported
Total on-site RCRA subtitle c landfills:	0
On-site RCRA subtitle c landfills - basis of estimate:	Not reported
Total other on-site landfills:	0
Other landfills - basis of estimate:	Not reported
Total on-site land treatment:	0
Land trtmt/appl farming - basis of estimate:	Not reported
Total surface impoundments:	Not reported
Surface impoundment - basis of estimate:	Not reported
Total RCRA c surface impoundments:	0
RCRA c Surface impoundment - basis of estimate:	Not reported
Total other surface impoundments:	0
Other surface impoundment - basis of estimate:	Not reported
Total other disposal:	0
Other disposal - basis of estimate:	Not reported
Total on-site land releases:	0
Total on-site releases:	0
Off-site - POTW releases:	0
Off-site - storage only:	0
Off-site - solid/stab - metals:	0
Off-site - wastewater treatment release - metals:	0
Off-site - solid/stab - release - metals:	0
Off-site - wastewater treatment - metals:	0
Off-site - underground injection:	0
Off-site - underground injection - class 1 wells:	0
Off-site - underground injection - class ii-v wells:	0
Off-site - landfills/disposal surface impoundments:	0
Off-site - surface impoundment:	0
Off-site - RCRA subtitle c surface impoundments:	0
Off-site - other surface impoundments:	0
Off-site - other landfills:	0
Off-site - RCRA subtitle c landfills:	0

ANHEUSER-BUSCH INC (Continued) **1000224745**

Off-site - disposal - land treatment:	0
Off-site - disposal - other land disposal:	0
Off-site - disposal - other off-site management:	0
Off-site - disposal - transfer to waste broker:	0
Off-site - disposal - unknown:	0
Total transferred off site for disposal:	0
Off-site - recycling - solvents/organics recovery:	0
Off-site - recycling -metals recovery:	0
Off-site - recycling - other reuse or recovery:	0
Off-site - recycling - acid regeneration:	0
Off-site - recycling - transfer to waste broker:	0
Total transferred off site for recycling:	0
Off-site - energy recovery:	0
Off-site - transfer to waste broker for energy recovery:	0
Total transferred off site for energy recovery:	0
Off-site - POTW treatment:	0
Off-site - solid/stab treatment - non metals:	0
Off-site -incineration/thermal treatment:	0
Off-site - incineration/insignificant heat value:	0
Off-site - wastewater treatment - non-metals:	0
Off-site - other waste treatment:	0
Off-site - transfer to waste broker - waste treatment:	0
Total transferred off site for treatment:	0
Off-site - transfer to waste broker:	0
Total transferred off site for further waste management:	0
Total POTW transfer:	0
Energy recovery on site current year:	0
Recycled on site current year:	0
Treated on site current year:	144090
Total on-site waste management:	144090
On-site energy recovery method 1:	Not Applicable
On-site energy recovery method 2:	Not reported
On-site energy recovery method 3:	Not Applicable
On-site energy recovery method 4:	Not reported
On-site recycling processes method 1:	Not Applicable
On-site recycling processes method 2:	Not reported
On-site recycling processes method 3:	Not reported
On-site recycling processes method 4:	Not reported
On-site recycling processes method 5:	Not reported
On-site recycling processes method 6:	Not reported
On-site recycling processes method 7:	Not reported
FRS Facility ID:	110017431322
Elemental Metal Included:	NO
Waste Rock Pile managed Indicator:	0
Waste Rock Quantity:	Not reported
Off Site - POTW Releases 81C:	0
Off Site - POTW Releases 81D:	0
Assigned Partial Facility Flag:	NO
Case Number:	7697-37-2
Mixture Name:	NA
Clean Air Act Ind:	NO
Carcinogen Ind:	NO
PFAS Ind:	NO

Chemical Activities and Uses:

Cas number:	0007697372
Document control number:	1321219895683
Chemical name:	Nitric acid

ANHEUSER-BUSCH INC (Continued) **1000224745**

Classification:	TRI
Unit of measure:	Pounds
Produce the chemical:	No
Import the chemical:	No
On-site use of the chemical:	No
Sale or distribution of the chemical:	No
As a byproduct:	No
As a manufactured impurity:	No
Used as a reactant:	No
P101 feedstocks:	No
P102 raw materials:	No
P103 intermediates:	No
P104 initiators:	No
P199 other:	No
Added as a formulation component:	No
P201 additives:	No
P202 dyes:	No
P203 reaction diluents:	No
P204 initiators:	No
P205 solvents:	No
P206 inhibitors:	No
P207 emulsifiers:	No
P208 surfactants:	No
P209 lubricants:	No
P210 flame retardants:	No
P211 rheological modifiers:	No
P299 other:	No
Used as an article component:	No
Repackaging:	No
As a process impurity:	No
Processed / recycling:	No
Used as a chemical processing aid:	No
Z101 process solvents:	No
Z102 catalysts:	No
Z103 inhibitors:	No
Z104 initiators:	No
Z105 reaction terminators:	No
Z106 solution buffers:	No
Z199 other:	No
Used as a manufacturing aid:	Yes
Z201 process lubricants:	No
Z202 metalworking fluids:	No
Z203 coolants:	No
Z204 refrigerants:	No
Z205 hydraulic fluids:	No
Z299 other:	Yes
Ancillary or other use:	Yes
Z301 cleaner:	Yes
Z302 degreaser:	No
Z303 lubricant:	No
Z304 fuel:	No
Z305 flame retardant:	No
Z306 waste treatment:	No
Z307 water treatment:	No
Z308 construction materials:	No
Z399 other:	No

ANHEUSER-BUSCH INC (Continued) **1000224745**

Submitted Facility Name:	ANHEUSER-BUSCH LLC
Submitted Street:	15800 ROSCOE BLVD
Submitted City:	VAN NUYS
Submitted County:	LOS ANGELES
Submitted State:	CA
Submitted Zip Code:	91406
Submitted BIA Code:	Not reported
Submitted Tribe Name:	Not reported
Submitted Parent Company Name:	ANHEUSER-BUSCH COS LLC
Submitted Parent Company DB Number:	098630254
Submitted Standardized Parent Company Name:	ANHEUSER-BUSCH COS LLC
Submitted Primary NAICS Code:	312120
Submitted Industry Code:	3121
Submitted Industry Name:	Beverages
Industry Code:	3121
Industry Name:	Beverages
Last year the facility reported:	2021
First year the facility reported:	1987
Number of forms submitted:	3
Total number of forms submitted:	72
Assigned Agency:	Not reported

Detailed On-site Waste Treatment Methods and Efficiency:

Cas number:	0007697372
Document control number:	1321219895683
Chemical name: Nitric acid	
Classification:	TRI
Unit of measure:	Pounds
Stream 1 - waste stream code:	Wastewater (aqueous waste)
Stream 1 - trtmt method - sequence 1:	Neutralization
Stream 1 - trtmt method - sequence 2:	Not reported
Stream 1 - trtmt method - sequence 3:	Not reported
Stream 1 - trtmt method - sequence 4:	Not reported
Stream 1 - trtmt method - sequence 5:	Not reported
Stream 1 - trtmt method - sequence 6:	Not reported
Stream 1 - trtmt method - sequence 7:	Not reported
Stream 1 - trtmt method - sequence 8:	Not reported
Stream 1 - based on operating data:	Not reported
Stream 2 - waste stream code:	Not reported
Stream 2 - trtmt method - sequence 1:	Not reported
Stream 2 - trtmt method - sequence 2:	Not reported
Stream 2 - trtmt method - sequence 3:	Not reported
Stream 2 - trtmt method - sequence 4:	Not reported
Stream 2 - trtmt method - sequence 5:	Not reported
Stream 2 - trtmt method - sequence 6:	Not reported
Stream 2 - trtmt method - sequence 7:	Not reported
Stream 2 - trtmt method - sequence 8:	Not reported
Stream 2 - based on operating data:	Not reported
Stream 3 - waste stream code:	Not reported
Stream 3 - trtmt method - sequence 1:	Not reported
Stream 3 - trtmt method - sequence 2:	Not reported
Stream 3 - trtmt method - sequence 3:	Not reported
Stream 3 - trtmt method - sequence 4:	Not reported
Stream 3 - trtmt method - sequence 5:	Not reported
Stream 3 - trtmt method - sequence 6:	Not reported
Stream 3 - trtmt method - sequence 7:	Not reported
Stream 3 - trtmt method - sequence 8:	Not reported

ANHEUSER-BUSCH INC (Continued) **1000224745**

Stream 3 - based on operating data:	Not reported
Stream 4 - waste stream code:	Not reported
Stream 4 - trtmt method - sequence 1:	Not reported
Stream 4 - trtmt method - sequence 2:	Not reported
Stream 4 - trtmt method - sequence 3:	Not reported
Stream 4 - trtmt method - sequence 4:	Not reported
Stream 4 - trtmt method - sequence 5:	Not reported
Stream 4 - trtmt method - sequence 6:	Not reported
Stream 4 - trtmt method - sequence 7:	Not reported
Stream 4 - trtmt method - sequence 8:	Not reported
Stream 4 - based on operating data:	Not reported
Stream 5 - waste stream code:	Not reported
Stream 5 - trtmt method - sequence 1:	Not reported
Stream 5 - trtmt method - sequence 2:	Not reported
Stream 5 - trtmt method - sequence 3:	Not reported
Stream 5 - trtmt method - sequence 4:	Not reported
Stream 5 - trtmt method - sequence 5:	Not reported
Stream 5 - trtmt method - sequence 6:	Not reported
Stream 5 - trtmt method - sequence 7:	Not reported
Stream 5 - trtmt method - sequence 8:	Not reported
Stream 5 - based on operating data:	Not reported

TRI ID:		91406NHSRB15800
Cas number:		0007664417
Chemical name:	Ammonia	
Classification:		TRI
Unit of measure:		Pounds
Metal ind:		NO
Revision code 1:		Not reported
Revision code 2:		Not reported
Maximum amount on site:		04
Fugitive air emissions - total release pounds:		45544
Fugitive air emissions - total release range code:		Not reported
Total fugitive air emissions:		45544
Fugitive air emissions - basis of estimate:		Other
Stack air emissions - release pounds:		4359
Stack air emissions - release range code:		Not reported
Total stack air emissions:		4359
Stack air emissions - basis of estimate:		Other
Total air emissions:		49903
Discharges to stream a - stream name:		NA
Total discharges to stream a:		0
Discharges to stream a - basis of estimate:		Not reported
Discharges to stream a - % from stormwater:		Not reported
Discharges to stream b - stream name:		Not reported
Total discharges to stream b:		Not reported
Discharges to stream b - basis of estimate:		Not reported
Discharges to stream b - % from stormwater:		Not reported
Discharges to stream c - stream name:		Not reported
Total discharges to stream c:		Not reported
Discharges to stream c - basis of estimate:		Not reported
Discharges to stream c - % from stormwater:		Not reported
Discharges to stream d - stream name:		Not reported
Total discharges to stream d:		Not reported
Discharges to stream d - basis of estimate:		Not reported
Discharges to stream d - % from stormwater:		Not reported

ANHEUSER-BUSCH INC (Continued) **1000224745**

Discharges to stream e - stream name:	Not reported
Total discharges to stream e:	Not reported
Discharges to stream e - basis of estimate:	Not reported
Discharges to stream e - % from stormwater:	Not reported
Discharges to stream f - stream name:	Not reported
Total discharges to stream f:	Not reported
Discharges to stream f - basis of estimate:	Not reported
Discharges to stream f - % from stormwater:	Not reported
Discharges to stream g - stream name:	Not reported
Total discharges to stream g:	Not reported
Discharges to stream g - basis of estimate:	Not reported
Discharges to stream g - % from stormwater:	Not reported
Discharges to stream h - stream name:	Not reported
Discharges to stream h - release pounds:	Not reported
Discharges to stream h - release range code:	Not reported
Total discharges to stream h:	Not reported
Discharges to stream h - basis for estimate:	Not reported
Discharges to stream h - % from stormwater:	Not reported
Total number of receiving streams:	0
Total surface water discharge:	0
Total on-site underground inj - pounds:	Not reported
On-site underground inj - basis of estimate:	Not reported
Total on-site ugrnd inj to cl i wells - pounds:	0
On-site underground inj to c1 i wells - basis of estimate:	Not reported
Total on-site ugrnd inj to cl ii-v wells - pounds:	0
On-site ungrnd inj to cl ii-v wells - basis of estimate:	Not reported
Total on-site underground injection:	0
Total on-site landfills:	Not reported
On-site landfills - basis of estimate:	Not reported
Total on-site RCRA subtitle c landfills:	0
On-site RCRA subtitle c landfills - basis of estimate:	Not reported
Total other on-site landfills:	0
Other landfills - basis of estimate:	Not reported
Total on-site land treatment:	0
Land trtmt/appl farming - basis of estimate:	Not reported
Total surface impoundments:	Not reported
Surface impoundment - basis of estimate:	Not reported
Total RCRA c surface impoundments:	0
RCRA c Surface impoundment - basis of estimate:	Not reported
Total other surface impoundments:	0
Other surface impoundment - basis of estimate:	Not reported
Total other disposal:	0
Other disposal - basis of estimate:	Not reported
Total on-site land releases:	0
Total on-site releases:	49903
Off-site - POTW releases:	193.6
Off-site - storage only:	0
Off-site - solid/stab - metals:	0
Off-site - wastewater treatment release - metals:	0
Off-site - solid/stab - release - metals:	0
Off-site - wastewater treatment - metals:	0
Off-site - underground injection:	0
Off-site - underground injection - class 1 wells:	0
Off-site - underground injection - class ii-v wells:	0
Off-site - landfills/disposal surface impoundments:	0
Off-site - surface impoundment:	0
Off-site - RCRA subtitle c surface impoundments:	0

ANHEUSER-BUSCH INC (Continued) **1000224745**

Off-site - other surface impoundments:	0
Off-site - other landfills:	0
Off-site - RCRA subtitle c landfills:	0
Off-site - disposal - land treatment:	0
Off-site - disposal - other land disposal:	0
Off-site - disposal - other off-site management:	24
Off-site - disposal - transfer to waste broker:	0
Off-site - disposal - unknown:	0
Total transferred off site for disposal:	217.6
Off-site - recycling - solvents/organics recovery:	0
Off-site - recycling -metals recovery:	0
Off-site - recycling - other reuse or recovery:	0
Off-site - recycling - acid regeneration:	0
Off-site - recycling - transfer to waste broker:	0
Total transferred off site for recycling:	0
Off-site - energy recovery:	0
Off-site - transfer to waste broker for energy recovery:	0
Total transferred off site for energy recovery:	0
Off-site - POTW treatment:	290.4
Off-site - solid/stab treatment - non metals:	0
Off-site -incineration/thermal treatment:	0
Off-site - incineration/insignificant heat value:	0
Off-site - wastewater treatment - non-metals:	0
Off-site - other waste treatment:	0
Off-site - transfer to waste broker - waste treatment:	0
Total transferred off site for treatment:	290.4
Off-site - transfer to waste broker:	0
Total transferred off site for further waste management:	508
Total POTW transfer:	484
Energy recovery on site current year:	0
Recycled on site current year:	0
Treated on site current year:	1286
Total on-site waste management:	1286
On-site energy recovery method 1:	Not Applicable
On-site energy recovery method 2:	Not reported
On-site energy recovery method 3:	Not Applicable
On-site energy recovery method 4:	Not reported
On-site recycling processes method 1:	Not Applicable
On-site recycling processes method 2:	Not reported
On-site recycling processes method 3:	Not reported
On-site recycling processes method 4:	Not reported
On-site recycling processes method 5:	Not reported
On-site recycling processes method 6:	Not reported
On-site recycling processes method 7:	Not reported
FRS Facility ID:	110017431322
Elemental Metal Included:	NO
Waste Rock Pile managed Indicator:	0
Waste Rock Quantity:	Not reported
Off Site - POTW Releases 81C:	0
Off Site - POTW Releases 81D:	193.6
Assigned Partial Facility Flag:	NO
Case Number:	7664-41-7
Mixture Name:	NA
Clean Air Act Ind:	NO
Carcinogen Ind:	NO
PFAS Ind:	NO

ANHEUSER-BUSCH INC (Continued) **1000224745**

Chemical Activities and Uses:

Cas number:		0007664417
Document control number:		1321219895669
Chemical name:	Ammonia	
Classification:		TRI
Unit of measure:		Pounds
Produce the chemical:		No
Import the chemical:		No
On-site use of the chemical:		No
Sale or distribution of the chemical:		No
As a byproduct:		No
As a manufactured impurity:		No
Used as a reactant:		No
P101 feedstocks:		No
P102 raw materials:		No
P103 intermediates:		No
P104 initiators:		No
P199 other:		No
Added as a formulation component:		No
P201 additives:		No
P202 dyes:		No
P203 reaction diluents:		No
P204 initiators:		No
P205 solvents:		No
P206 inhibitors:		No
P207 emulsifiers:		No
P208 surfactants:		No
P209 lubricants:		No
P210 flame retardants:		No
P211 rheological modifiers:		No
P299 other:		No
Used as an article component:		No
Repackaging:		No
As a process impurity:		No
Processed / recycling:		No
Used as a chemical processing aid:		Yes
Z101 process solvents:		No
Z102 catalysts:		Yes
Z103 inhibitors:		No
Z104 initiators:		No
Z105 reaction terminators:		No
Z106 solution buffers:		No
Z199 other:		No
Used as a manufacturing aid:		Yes
Z201 process lubricants:		No
Z202 metalworking fluids:		No
Z203 coolants:		Yes
Z204 refrigerants:		Yes
Z205 hydraulic fluids:		No
Z299 other:		No
Ancillary or other use:		No
Z301 cleaner:		No
Z302 degreaser:		No
Z303 lubricant:		No
Z304 fuel:		No
Z305 flame retardant:		No
Z306 waste treatment:		No

ANHEUSER-BUSCH INC (Continued) **1000224745**

Z307 water treatment:	No
Z308 construction materials:	No
Z399 other:	No
Submitted Facility Name:	ANHEUSER-BUSCH LLC
Submitted Street:	15800 ROSCOE BLVD
Submitted City:	VAN NUYS
Submitted County:	LOS ANGELES
Submitted State:	CA
Submitted Zip Code:	91406
Submitted BIA Code:	Not reported
Submitted Tribe Name:	Not reported
Submitted Parent Company Name:	ANHEUSER-BUSCH COS LLC
Submitted Parent Company DB Number:	098630254
Submitted Standardized Parent Company Name:	ANHEUSER-BUSCH COS LLC
Submitted Primary NAICS Code:	312120
Submitted Industry Code:	3121
Submitted Industry Name:	Beverages
Industry Code:	3121
Industry Name:	Beverages
Last year the facility reported:	2021
First year the facility reported:	1987
Number of forms submitted:	3
Total number of forms submitted:	72
Assigned Agency:	Not reported

Detailed On-site Waste Treatment Methods and Efficiency:

Cas number:	0007664417
Document control number:	1321219895669
Chemical name: Ammonia	
Classification:	TRI
Unit of measure:	Pounds
Stream 1 - waste stream code:	Gaseous (gases, vapors, airborne particulates)
Stream 1 - trtmt method - sequence 1:	Scrubber
Stream 1 - trtmt method - sequence 2:	Not reported
Stream 1 - trtmt method - sequence 3:	Not reported
Stream 1 - trtmt method - sequence 4:	Not reported
Stream 1 - trtmt method - sequence 5:	Not reported
Stream 1 - trtmt method - sequence 6:	Not reported
Stream 1 - trtmt method - sequence 7:	Not reported
Stream 1 - trtmt method - sequence 8:	Not reported
Stream 1 - based on operating data:	NO
Stream 2 - waste stream code:	Wastewater (aqueous waste)
Stream 2 - trtmt method - sequence 1:	Biological treatment with or without precipitation
Stream 2 - trtmt method - sequence 2:	Neutralization
Stream 2 - trtmt method - sequence 3:	Other treatment
Stream 2 - trtmt method - sequence 4:	Not reported
Stream 2 - trtmt method - sequence 5:	Not reported
Stream 2 - trtmt method - sequence 6:	Not reported
Stream 2 - trtmt method - sequence 7:	Not reported
Stream 2 - trtmt method - sequence 8:	Not reported
Stream 2 - based on operating data:	NO
Stream 3 - waste stream code:	Not reported
Stream 3 - trtmt method - sequence 1:	Not reported
Stream 3 - trtmt method - sequence 2:	Not reported
Stream 3 - trtmt method - sequence 3:	Not reported
Stream 3 - trtmt method - sequence 4:	Not reported

ANHEUSER-BUSCH INC (Continued) **1000224745**

Stream 3 - trtmt method - sequence 5:	Not reported
Stream 3 - trtmt method - sequence 6:	Not reported
Stream 3 - trtmt method - sequence 7:	Not reported
Stream 3 - trtmt method - sequence 8:	Not reported
Stream 3 - based on operating data:	Not reported
Stream 4 - waste stream code:	Not reported
Stream 4 - trtmt method - sequence 1:	Not reported
Stream 4 - trtmt method - sequence 2:	Not reported
Stream 4 - trtmt method - sequence 3:	Not reported
Stream 4 - trtmt method - sequence 4:	Not reported
Stream 4 - trtmt method - sequence 5:	Not reported
Stream 4 - trtmt method - sequence 6:	Not reported
Stream 4 - trtmt method - sequence 7:	Not reported
Stream 4 - trtmt method - sequence 8:	Not reported
Stream 4 - based on operating data:	Not reported
Stream 5 - waste stream code:	Not reported
Stream 5 - trtmt method - sequence 1:	Not reported
Stream 5 - trtmt method - sequence 2:	Not reported
Stream 5 - trtmt method - sequence 3:	Not reported
Stream 5 - trtmt method - sequence 4:	Not reported
Stream 5 - trtmt method - sequence 5:	Not reported
Stream 5 - trtmt method - sequence 6:	Not reported
Stream 5 - trtmt method - sequence 7:	Not reported
Stream 5 - trtmt method - sequence 8:	Not reported
Stream 5 - based on operating data:	Not reported

Details of Off-site Transfers:

Cas number:	0007664417
Document control number:	1321219895669
Chemical name:	Ammonia
Classification:	TRI
Offsite RCRA id nr:	CAT080013352
Offsite transfer sequence number:	2
Offsite name:	WORLD OIL RECYCLING
Offsite street address:	2000 N. ALAMEDA STREET
Offsite City,State,Zip:	COMPTON, CA 90222
Offsite county:	LOS ANGELES
Offsite province:	Not reported
Offsite country id:	Not reported
Offsite control:	NO
Unit of measure:	Pounds
Offsite other off-site mgmt m90 LBS:	24
Offsite other off-site mgmt m90 BOE:	Other
Total amount transferred offsite for disposal:	24
Total amount transferred offsite for recycling:	0
Total amount transferred offsite for energy recovery:	0
Total amount transferred offsite for treatment:	0
FRS ID - Transfer Location:	110000474353

TRI ID:	91406NHSRB15800
Cas number:	N511
Chemical name:	Nitrate compounds (water dissociable; reportable only when in aqueous solution)
Classification:	TRI
Unit of measure:	Pounds
Metal ind:	NO

ANHEUSER-BUSCH INC (Continued) **1000224745**

Revision code 1:	Not reported
Revision code 2:	Not reported
Maximum amount on site:	05
Fugitive air emissions - total release pounds:	NA
Fugitive air emissions - total release range code:	Not reported
Total fugitive air emissions:	0
Fugitive air emissions - basis of estimate:	Not reported
Stack air emissions - release pounds:	NA
Stack air emissions - release range code:	Not reported
Total stack air emissions:	0
Stack air emissions - basis of estimate:	Not reported
Total air emissions:	0
Discharges to stream a - stream name:	NA
Total discharges to stream a:	0
Discharges to stream a - basis of estimate:	Not reported
Discharges to stream a - % from stormwater:	Not reported
Discharges to stream b - stream name:	Not reported
Total discharges to stream b:	Not reported
Discharges to stream b - basis of estimate:	Not reported
Discharges to stream b - % from stormwater:	Not reported
Discharges to stream c - stream name:	Not reported
Total discharges to stream c:	Not reported
Discharges to stream c - basis of estimate:	Not reported
Discharges to stream c - % from stormwater:	Not reported
Discharges to stream d - stream name:	Not reported
Total discharges to stream d:	Not reported
Discharges to stream d - basis of estimate:	Not reported
Discharges to stream d - % from stormwater:	Not reported
Discharges to stream e - stream name:	Not reported
Total discharges to stream e:	Not reported
Discharges to stream e - basis of estimate:	Not reported
Discharges to stream e - % from stormwater:	Not reported
Discharges to stream f - stream name:	Not reported
Total discharges to stream f:	Not reported
Discharges to stream f - basis of estimate:	Not reported
Discharges to stream f - % from stormwater:	Not reported
Discharges to stream g - stream name:	Not reported
Total discharges to stream g:	Not reported
Discharges to stream g - basis of estimate:	Not reported
Discharges to stream g - % from stormwater:	Not reported
Discharges to stream h - stream name:	Not reported
Discharges to stream h - release pounds:	Not reported
Discharges to stream h - release range code:	Not reported
Total discharges to stream h:	Not reported
Discharges to stream h - basis for estimate:	Not reported
Discharges to stream h - % from stormwater:	Not reported
Total number of receiving streams:	0
Total surface water discharge:	0
Total on-site underground inj - pounds:	Not reported
On-site underground inj - basis of estimate:	Not reported
Total on-site ugrnd inj to cl i wells - pounds:	0
On-site underground inj to c1 i wells - basis of estimate:	Not reported
Total on-site ugrnd inj to cl ii-v wells - pounds:	0
On-site ungrnd inj to cl ii-v wells - basis of estimate:	Not reported
Total on-site underground injection:	0
Total on-site landfills:	Not reported
On-site landfills - basis of estimate:	Not reported

ANHEUSER-BUSCH INC (Continued) **1000224745**

Total on-site RCRA subtitle c landfills:	0
On-site RCRA subtitle c landfills - basis of estimate:	Not reported
Total other on-site landfills:	0
Other landfills - basis of estimate:	Not reported
Total on-site land treatment:	0
Land trtmt/appl farming - basis of estimate:	Not reported
Total surface impoundments:	Not reported
Surface impoundment - basis of estimate:	Not reported
Total RCRA c surface impoundments:	0
RCRA c Surface impoundment - basis of estimate:	Not reported
Total other surface impoundments:	0
Other surface impoundment - basis of estimate:	Not reported
Total other disposal:	0
Other disposal - basis of estimate:	Not reported
Total on-site land releases:	0
Total on-site releases:	0
Off-site - POTW releases:	14179
Off-site - storage only:	0
Off-site - solid/stab - metals:	0
Off-site - wastewater treatment release - metals:	0
Off-site - solid/stab - release - metals:	0
Off-site - wastewater treatment - metals:	0
Off-site - underground injection:	0
Off-site - underground injection - class 1 wells:	0
Off-site - underground injection - class ii-v wells:	0
Off-site - landfills/disposal surface impoundments:	0
Off-site - surface impoundment:	0
Off-site - RCRA subtitle c surface impoundments:	0
Off-site - other surface impoundments:	0
Off-site - other landfills:	0
Off-site - RCRA subtitle c landfills:	0
Off-site - disposal - land treatment:	0
Off-site - disposal - other land disposal:	0
Off-site - disposal - other off-site management:	0
Off-site - disposal - transfer to waste broker:	0
Off-site - disposal - unknown:	0
Total transferred off site for disposal:	14179
Off-site - recycling - solvents/organics recovery:	0
Off-site - recycling -metals recovery:	0
Off-site - recycling - other reuse or recovery:	0
Off-site - recycling - acid regeneration:	0
Off-site - recycling - transfer to waste broker:	0
Total transferred off site for recycling:	0
Off-site - energy recovery:	0
Off-site - transfer to waste broker for energy recovery:	0
Total transferred off site for energy recovery:	0
Off-site - POTW treatment:	127611
Off-site - solid/stab treatment - non metals:	0
Off-site -incineration/thermal treatment:	0
Off-site - incineration/insignificant heat value:	0
Off-site - wastewater treatment - non-metals:	0
Off-site - other waste treatment:	0
Off-site - transfer to waste broker - waste treatment:	0
Total transferred off site for treatment:	127611
Off-site - transfer to waste broker:	0
Total transferred off site for further waste management:	141790
Total POTW transfer:	141790

ANHEUSER-BUSCH INC (Continued) **1000224745**

Energy recovery on site current year:	0
Recycled on site current year:	0
Treated on site current year:	0
Total on-site waste management:	0
On-site energy recovery method 1:	Not Applicable
On-site energy recovery method 2:	Not reported
On-site energy recovery method 3:	Not Applicable
On-site energy recovery method 4:	Not reported
On-site recycling processes method 1:	Not Applicable
On-site recycling processes method 2:	Not reported
On-site recycling processes method 3:	Not reported
On-site recycling processes method 4:	Not reported
On-site recycling processes method 5:	Not reported
On-site recycling processes method 6:	Not reported
On-site recycling processes method 7:	Not reported
FRS Facility ID:	110017431322
Elemental Metal Included:	NO
Waste Rock Pile managed Indicator:	0
Waste Rock Quantity:	Not reported
Off Site - POTW Releases 81C:	0
Off Site - POTW Releases 81D:	14179
Assigned Partial Facility Flag:	NO
Case Number:	N511
Mixture Name:	NA
Clean Air Act Ind:	NO
Carcinogen Ind:	NO
PFAS Ind:	NO

Chemical Activities and Uses:

Cas number:	N511
Document control number:	1321219895671
Chemical name:	Nitrate compounds (water dissociable; reportable only when in aqueous solution)
Classification:	TRI
Unit of measure:	Pounds
Produce the chemical:	No
Import the chemical:	No
On-site use of the chemical:	No
Sale or distribution of the chemical:	No
As a byproduct:	No
As a manufactured impurity:	No
Used as a reactant:	No
P101 feedstocks:	No
P102 raw materials:	No
P103 intermediates:	No
P104 initiators:	No
P199 other:	No
Added as a formulation component:	No
P201 additives:	No
P202 dyes:	No
P203 reaction diluents:	No
P204 initiators:	No
P205 solvents:	No
P206 inhibitors:	No
P207 emulsifiers:	No
P208 surfactants:	No
P209 lubricants:	No
P210 flame retardants:	No

ANHEUSER-BUSCH INC (Continued) **1000224745**

P211 rheological modifiers:	No
P299 other:	No
Used as an article component:	No
Repackaging:	No
As a process impurity:	No
Processed / recycling:	No
Used as a chemical processing aid:	No
Z101 process solvents:	No
Z102 catalysts:	No
Z103 inhibitors:	No
Z104 initiators:	No
Z105 reaction terminators:	No
Z106 solution buffers:	No
Z199 other:	No
Used as a manufacturing aid:	No
Z201 process lubricants:	No
Z202 metalworking fluids:	No
Z203 coolants:	No
Z204 refrigerants:	No
Z205 hydraulic fluids:	No
Z299 other:	No
Ancillary or other use:	Yes
Z301 cleaner:	No
Z302 degreaser:	No
Z303 lubricant:	No
Z304 fuel:	No
Z305 flame retardant:	No
Z306 waste treatment:	No
Z307 water treatment:	No
Z308 construction materials:	No
Z399 other:	Yes

Submitted Facility Name:	ANHEUSER-BUSCH LLC
Submitted Street:	15800 ROSCOE BLVD
Submitted City:	VAN NUYS
Submitted County:	LOS ANGELES
Submitted State:	CA
Submitted Zip Code:	91406
Submitted BIA Code:	Not reported
Submitted Tribe Name:	Not reported
Submitted Parent Company Name:	ANHEUSER-BUSCH COS LLC
Submitted Parent Company DB Number:	098630254
Submitted Standardized Parent Company Name:	ANHEUSER-BUSCH COS LLC
Submitted Primary NAICS Code:	312120
Submitted Industry Code:	3121
Submitted Industry Name:	Beverages
Industry Code:	3121
Industry Name:	Beverages
Last year the facility reported:	2021
First year the facility reported:	1987
Number of forms submitted:	3
Total number of forms submitted:	72
Assigned Agency:	Not reported

Detailed On-site Waste Treatment Methods and Efficiency:

Cas number:	N511
Document control number:	1321219895671

ANHEUSER-BUSCH INC (Continued) **1000224745**

Chemical name:	Nitrate compounds (water dissociable; reportable only when in aqueous solution)
Classification:	TRI
Unit of measure:	Pounds
Stream 1 - waste stream code:	NA
Stream 1 - trtmt method - sequence 1:	Not reported
Stream 1 - trtmt method - sequence 2:	Not reported
Stream 1 - trtmt method - sequence 3:	Not reported
Stream 1 - trtmt method - sequence 4:	Not reported
Stream 1 - trtmt method - sequence 5:	Not reported
Stream 1 - trtmt method - sequence 6:	Not reported
Stream 1 - trtmt method - sequence 7:	Not reported
Stream 1 - trtmt method - sequence 8:	Not reported
Stream 1 - based on operating data:	Not reported
Stream 2 - waste stream code:	Not reported
Stream 2 - trtmt method - sequence 1:	Not reported
Stream 2 - trtmt method - sequence 2:	Not reported
Stream 2 - trtmt method - sequence 3:	Not reported
Stream 2 - trtmt method - sequence 4:	Not reported
Stream 2 - trtmt method - sequence 5:	Not reported
Stream 2 - trtmt method - sequence 6:	Not reported
Stream 2 - trtmt method - sequence 7:	Not reported
Stream 2 - trtmt method - sequence 8:	Not reported
Stream 2 - based on operating data:	Not reported
Stream 3 - waste stream code:	Not reported
Stream 3 - trtmt method - sequence 1:	Not reported
Stream 3 - trtmt method - sequence 2:	Not reported
Stream 3 - trtmt method - sequence 3:	Not reported
Stream 3 - trtmt method - sequence 4:	Not reported
Stream 3 - trtmt method - sequence 5:	Not reported
Stream 3 - trtmt method - sequence 6:	Not reported
Stream 3 - trtmt method - sequence 7:	Not reported
Stream 3 - trtmt method - sequence 8:	Not reported
Stream 3 - based on operating data:	Not reported
Stream 4 - waste stream code:	Not reported
Stream 4 - trtmt method - sequence 1:	Not reported
Stream 4 - trtmt method - sequence 2:	Not reported
Stream 4 - trtmt method - sequence 3:	Not reported
Stream 4 - trtmt method - sequence 4:	Not reported
Stream 4 - trtmt method - sequence 5:	Not reported
Stream 4 - trtmt method - sequence 6:	Not reported
Stream 4 - trtmt method - sequence 7:	Not reported
Stream 4 - trtmt method - sequence 8:	Not reported
Stream 4 - based on operating data:	Not reported
Stream 5 - waste stream code:	Not reported
Stream 5 - trtmt method - sequence 1:	Not reported
Stream 5 - trtmt method - sequence 2:	Not reported
Stream 5 - trtmt method - sequence 3:	Not reported
Stream 5 - trtmt method - sequence 4:	Not reported
Stream 5 - trtmt method - sequence 5:	Not reported
Stream 5 - trtmt method - sequence 6:	Not reported
Stream 5 - trtmt method - sequence 7:	Not reported
Stream 5 - trtmt method - sequence 8:	Not reported
Stream 5 - based on operating data:	Not reported

Details of Transfers to Publicly Owned Treatment Works:

Cas number:	N511

ANHEUSER-BUSCH INC (Continued) **1000224745**

Document control number: 1321219895671
Chemical name: Nitrate compounds (water dissociable; reportable only when in aqueous solution)
Classification: TRI
Unit of measure: Pounds
POTW name: HYPERION TREATMENT PLANT
POTW address: 12000 VISTA DEL MAR
POTW City,State,Zip: PLAYA DEL REY, CA 90293
POTW county: LOS ANGELES
Quantity transferred: 141790
Basis of estimate: Not reported
Discharges to water streams: 0
Discharges to water streams - basis of estimate: Not reported
Discharges to other activities: 0
Discharges to other activities - basis of estimate: Not reported
Released to air: 0
Released to air - basis of estimate: Not reported
Sludge to disposal: 0
Sludge to disposal - basis of estimate: Not reported
Sludge to incineration - metals: 0
Sludge to incineration - metals - basis of estimate: Not reported
Sludge to agricultural applications: 0
Sludge to agricultural applications - basis of estimate: Not reported
Other or unknown disposal: 14179
Other or unknown disposal - basis of estimate: Other
Other or unknown treatment: 127611
Other or unknown treatment - basis of estimate: Other
Sludge to incineration - nonmetals: 0
Sludge to incineration - nonmetals - basis of estimate: Not reported
Total treated: 127611
POTW Registry ID: 110000526618
Off Site - POTW Releases 81C: 0
Off Site - POTW Releases 81D: 14179
Off Site - POTW Releases: 14179
Experimental and Est. Treatment: 0
Experimental and Est. Treatment - Basis of Est.: Not reported

Additional Information Miscellaneous and Optional:
Cas number: N511
Document control number: 1321219895671
Chemical name: Nitrate compounds (water dissociable; reportable only when in aqueous solution)
Classification: TRI
Comment sequence: 625938
Comment type description: Chemical specific warning
Comment text: Nitrate compounds calculated from waste water annual flow and pat chem 8 days report.

FTTS INSP:
Inspection Number: 19890526CA001 1
Region: 09
Inspection Date: 05/26/89
Inspector: BERMAN
Violation occurred: No
Investigation Type: Section 6 PCB State Conducted

ANHEUSER-BUSCH INC (Continued) **1000224745**

Investigation Reason: Neutral Scheme, State
Legislation Code: TSCA
Facility Function: User

HIST FTTS INSP:
Inspection Number: 19890526CA001 1
Region: 09
Inspection Date: Not reported
Inspector: BERMAN
Violation occurred: No
Investigation Type: Section 6 PCB State Conducted
Investigation Reason: Neutral Scheme, State
Legislation Code: TSCA
Facility Function: User

US AIRS (AFS):
Region Code: 09
County Code: CA037
Programmatic ID: AIR CASCA0000603700147
Facility Registry ID: 110017431322
D and B Number: Not reported
Facility Site Name: ANHEUSER BUSCH INC- LA BREWERY
Primary SIC Code: 2082
NAICS Code: 312120
Default Air Classification Code: MAJ
Facility Type of Ownership Code: POF
Air CMS Category Code: TVM
HPV Status: Not reported

US AIRS (AFS):
Region Code: 09
Programmatic ID: AIR CASCA0000603700147
Facility Registry ID: 110017431322
Air Operating Status Code: OPR
Default Air Classification Code: MAJ

Air Program: State Implementation Plan for National Primary and Secondary Ambient Air Quality Standards
Activity Date: 2016-04-21 00:00:00
Activity Status Date: 2016-05-05 10:58:00
Activity Group: Compliance Monitoring
Activity Type: Inspection/Evaluation
Activity Status: Active

Air Program: Title V Permits
Activity Date: 2016-04-21 00:00:00
Activity Status Date: 2016-05-05 10:58:00
Activity Group: Compliance Monitoring
Activity Type: Inspection/Evaluation
Activity Status: Active

Air Program: Title V Permits
Activity Date: 2016-02-22 00:00:00
Activity Status Date: 2016-05-05 10:55:51
Activity Group: Compliance Monitoring
Activity Type: Inspection/Evaluation

ANHEUSER-BUSCH INC (Continued) **1000224745**

Activity Status: Active

Air Program: Title V Permits
Activity Date: 2016-01-13 00:00:00
Activity Status Date: 2016-01-19 20:10:58
Activity Group: Compliance Monitoring
Activity Type: Inspection/Evaluation
Activity Status: Active

Air Program: State Implementation Plan for National Primary and Secondary Ambient Air Quality Standards
Activity Date: 2016-01-13 00:00:00
Activity Status Date: 2016-01-19 20:10:58
Activity Group: Compliance Monitoring
Activity Type: Inspection/Evaluation
Activity Status: Active

Air Program: Title V Permits
Activity Date: 2015-01-28 00:00:00
Activity Status Date: Not reported
Activity Group: Compliance Monitoring
Activity Type: Inspection/Evaluation
Activity Status: Not reported

Air Program: New Source Review Permit Requirements
Activity Date: 2014-10-02 00:00:00
Activity Status Date: Not reported
Activity Group: Compliance Monitoring
Activity Type: Inspection/Evaluation
Activity Status: Not reported

Air Program: Title V Permits
Activity Date: 2014-10-02 00:00:00
Activity Status Date: Not reported
Activity Group: Compliance Monitoring
Activity Type: Inspection/Evaluation
Activity Status: Not reported

Air Program: State Implementation Plan for National Primary and Secondary Ambient Air Quality Standards
Activity Date: 2014-10-02 00:00:00
Activity Status Date: Not reported
Activity Group: Compliance Monitoring
Activity Type: Inspection/Evaluation
Activity Status: Not reported

Air Program: Prevention of Significant Deterioration of Air Quality
Activity Date: 2014-10-02 00:00:00
Activity Status Date: Not reported
Activity Group: Compliance Monitoring
Activity Type: Inspection/Evaluation
Activity Status: Not reported

Air Program: Prevention of Significant Deterioration of Air Quality
Activity Date: 2014-10-01 00:00:00
Activity Status Date: Not reported
Activity Group: Compliance Monitoring
Activity Type: Inspection/Evaluation
Activity Status: Not reported

ANHEUSER-BUSCH INC (Continued) **1000224745**

Air Program: New Source Review Permit Requirements
Activity Date: 2014-10-01 00:00:00
Activity Status Date: Not reported
Activity Group: Compliance Monitoring
Activity Type: Inspection/Evaluation
Activity Status: Not reported

Air Program: State Implementation Plan for National Primary and Secondary Ambient Air Quality Standards
Activity Date: 2014-10-01 00:00:00
Activity Status Date: Not reported
Activity Group: Compliance Monitoring
Activity Type: Inspection/Evaluation
Activity Status: Not reported

Air Program: Title V Permits
Activity Date: 2014-10-01 00:00:00
Activity Status Date: Not reported
Activity Group: Compliance Monitoring
Activity Type: Inspection/Evaluation
Activity Status: Not reported

Air Program: Title V Permits
Activity Date: 2014-09-11 00:00:00
Activity Status Date: 2016-01-26 12:05:19
Activity Group: Compliance Monitoring
Activity Type: Inspection/Evaluation
Activity Status: Active

Air Program: Title V Permits
Activity Date: 2014-06-19 00:00:00
Activity Status Date: Not reported
Activity Group: Compliance Monitoring
Activity Type: Inspection/Evaluation
Activity Status: Not reported

Air Program: Title V Permits
Activity Date: 2014-05-05 00:00:00
Activity Status Date: 2016-01-26 12:07:03
Activity Group: Compliance Monitoring
Activity Type: Inspection/Evaluation
Activity Status: Active

Air Program: Title V Permits
Activity Date: 2014-03-27 00:00:00
Activity Status Date: Not reported
Activity Group: Compliance Monitoring
Activity Type: Inspection/Evaluation
Activity Status: Not reported

Air Program: State Implementation Plan for National Primary and Secondary Ambient Air Quality Standards
Activity Date: 2014-03-27 00:00:00
Activity Status Date: Not reported
Activity Group: Compliance Monitoring
Activity Type: Inspection/Evaluation
Activity Status: Not reported

Air Program: State Implementation Plan for National Primary and Secondary Ambient Air Quality Standards

ANHEUSER-BUSCH INC (Continued) **1000224745**

Activity Date: 2014-01-28 00:00:00
Activity Status Date: Not reported
Activity Group: Compliance Monitoring
Activity Type: Inspection/Evaluation
Activity Status: Not reported

Air Program: Title V Permits
Activity Date: 2014-01-28 00:00:00
Activity Status Date: Not reported
Activity Group: Compliance Monitoring
Activity Type: Inspection/Evaluation
Activity Status: Not reported

Air Program: New Source Review Permit Requirements
Activity Date: 2014-01-28 00:00:00
Activity Status Date: Not reported
Activity Group: Compliance Monitoring
Activity Type: Inspection/Evaluation
Activity Status: Not reported

Air Program: Prevention of Significant Deterioration of Air Quality
Activity Date: 2014-01-28 00:00:00
Activity Status Date: Not reported
Activity Group: Compliance Monitoring
Activity Type: Inspection/Evaluation
Activity Status: Not reported

Air Program: Title V Permits
Activity Date: 2014-01-27 00:00:00
Activity Status Date: 2016-01-26 12:09:13
Activity Group: Compliance Monitoring
Activity Type: Inspection/Evaluation
Activity Status: Active

Air Program: Title V Permits
Activity Date: 2013-09-13 00:00:00
Activity Status Date: Not reported
Activity Group: Compliance Monitoring
Activity Type: Inspection/Evaluation
Activity Status: Not reported

Air Program: State Implementation Plan for National Primary and Secondary Ambient Air Quality Standards
Activity Date: 2013-09-13 00:00:00
Activity Status Date: Not reported
Activity Group: Compliance Monitoring
Activity Type: Inspection/Evaluation
Activity Status: Not reported

Air Program: New Source Review Permit Requirements
Activity Date: 2013-09-13 00:00:00
Activity Status Date: Not reported
Activity Group: Compliance Monitoring
Activity Type: Inspection/Evaluation
Activity Status: Not reported

Air Program: Prevention of Significant Deterioration of Air Quality
Activity Date: 2013-09-13 00:00:00

ANHEUSER-BUSCH INC (Continued) **1000224745**

Activity Status Date: Not reported
Activity Group: Compliance Monitoring
Activity Type: Inspection/Evaluation
Activity Status: Not reported

Air Program: Title V Permits
Activity Date: 2013-09-11 00:00:00
Activity Status Date: Not reported
Activity Group: Compliance Monitoring
Activity Type: Inspection/Evaluation
Activity Status: Not reported

Air Program: State Implementation Plan for National Primary and Secondary Ambient Air Quality Standards
Activity Date: 2013-09-11 00:00:00
Activity Status Date: Not reported
Activity Group: Compliance Monitoring
Activity Type: Inspection/Evaluation
Activity Status: Not reported

Air Program: New Source Review Permit Requirements
Activity Date: 2013-09-11 00:00:00
Activity Status Date: Not reported
Activity Group: Compliance Monitoring
Activity Type: Inspection/Evaluation
Activity Status: Not reported

Air Program: Prevention of Significant Deterioration of Air Quality
Activity Date: 2013-09-11 00:00:00
Activity Status Date: Not reported
Activity Group: Compliance Monitoring
Activity Type: Inspection/Evaluation
Activity Status: Not reported

Air Program: New Source Review Permit Requirements
Activity Date: 2013-06-30 00:00:00
Activity Status Date: Not reported
Activity Group: Compliance Monitoring
Activity Type: Inspection/Evaluation
Activity Status: Not reported

Air Program: State Implementation Plan for National Primary and Secondary Ambient Air Quality Standards
Activity Date: 2013-06-30 00:00:00
Activity Status Date: Not reported
Activity Group: Compliance Monitoring
Activity Type: Inspection/Evaluation
Activity Status: Not reported

Air Program: Prevention of Significant Deterioration of Air Quality
Activity Date: 2013-06-30 00:00:00
Activity Status Date: Not reported
Activity Group: Compliance Monitoring
Activity Type: Inspection/Evaluation
Activity Status: Not reported

Air Program: Title V Permits
Activity Date: 2013-06-30 00:00:00
Activity Status Date: Not reported

ANHEUSER-BUSCH INC (Continued) **1000224745**

Activity Group: Compliance Monitoring
Activity Type: Inspection/Evaluation
Activity Status: Not reported

Air Program: Prevention of Significant Deterioration of Air Quality
Activity Date: 2013-03-22 00:00:00
Activity Status Date: Not reported
Activity Group: Compliance Monitoring
Activity Type: Inspection/Evaluation
Activity Status: Not reported

Air Program: Title V Permits
Activity Date: 2013-03-22 00:00:00
Activity Status Date: Not reported
Activity Group: Compliance Monitoring
Activity Type: Inspection/Evaluation
Activity Status: Not reported

Air Program: State Implementation Plan for National Primary and Secondary Ambient Air Quality Standards
Activity Date: 2013-03-22 00:00:00
Activity Status Date: Not reported
Activity Group: Compliance Monitoring
Activity Type: Inspection/Evaluation
Activity Status: Not reported

Air Program: New Source Review Permit Requirements
Activity Date: 2013-03-22 00:00:00
Activity Status Date: Not reported
Activity Group: Compliance Monitoring
Activity Type: Inspection/Evaluation
Activity Status: Not reported

Air Program: New Source Review Permit Requirements
Activity Date: 2013-03-21 00:00:00
Activity Status Date: Not reported
Activity Group: Compliance Monitoring
Activity Type: Inspection/Evaluation
Activity Status: Not reported

Air Program: Title V Permits
Activity Date: 2013-03-21 00:00:00
Activity Status Date: Not reported
Activity Group: Compliance Monitoring
Activity Type: Inspection/Evaluation
Activity Status: Not reported

Air Program: State Implementation Plan for National Primary and Secondary Ambient Air Quality Standards
Activity Date: 2013-03-21 00:00:00
Activity Status Date: Not reported
Activity Group: Compliance Monitoring
Activity Type: Inspection/Evaluation
Activity Status: Not reported

Air Program: Prevention of Significant Deterioration of Air Quality
Activity Date: 2013-03-21 00:00:00
Activity Status Date: Not reported
Activity Group: Compliance Monitoring

ANHEUSER-BUSCH INC (Continued) **1000224745**

Activity Type: Inspection/Evaluation
Activity Status: Not reported

Air Program: State Implementation Plan for National Primary and Secondary Ambient Air Quality Standards
Activity Date: 2013-03-07 00:00:00
Activity Status Date: Not reported
Activity Group: Compliance Monitoring
Activity Type: Inspection/Evaluation
Activity Status: Not reported

Air Program: New Source Review Permit Requirements
Activity Date: 2013-03-07 00:00:00
Activity Status Date: Not reported
Activity Group: Compliance Monitoring
Activity Type: Inspection/Evaluation
Activity Status: Not reported

Air Program: Title V Permits
Activity Date: 2013-03-07 00:00:00
Activity Status Date: Not reported
Activity Group: Compliance Monitoring
Activity Type: Inspection/Evaluation
Activity Status: Not reported

Air Program: Prevention of Significant Deterioration of Air Quality
Activity Date: 2013-03-07 00:00:00
Activity Status Date: Not reported
Activity Group: Compliance Monitoring
Activity Type: Inspection/Evaluation
Activity Status: Not reported

Air Program: New Source Review Permit Requirements
Activity Date: 2013-01-30 00:00:00
Activity Status Date: Not reported
Activity Group: Compliance Monitoring
Activity Type: Inspection/Evaluation
Activity Status: Not reported

Air Program: Title V Permits
Activity Date: 2013-01-30 00:00:00
Activity Status Date: Not reported
Activity Group: Compliance Monitoring
Activity Type: Inspection/Evaluation
Activity Status: Not reported

Air Program: State Implementation Plan for National Primary and Secondary Ambient Air Quality Standards
Activity Date: 2013-01-30 00:00:00
Activity Status Date: Not reported
Activity Group: Compliance Monitoring
Activity Type: Inspection/Evaluation
Activity Status: Not reported

Air Program: Prevention of Significant Deterioration of Air Quality
Activity Date: 2013-01-30 00:00:00
Activity Status Date: Not reported
Activity Group: Compliance Monitoring
Activity Type: Inspection/Evaluation

ANHEUSER-BUSCH INC (Continued) **1000224745**

Activity Status: Not reported

Air Program: Prevention of Significant Deterioration of Air Quality
Activity Date: 2012-09-24 00:00:00
Activity Status Date: Not reported
Activity Group: Compliance Monitoring
Activity Type: Inspection/Evaluation
Activity Status: Not reported

Air Program: New Source Review Permit Requirements
Activity Date: 2012-09-24 00:00:00
Activity Status Date: Not reported
Activity Group: Compliance Monitoring
Activity Type: Inspection/Evaluation
Activity Status: Not reported

Air Program: State Implementation Plan for National Primary and Secondary Ambient Air Quality Standards
Activity Date: 2012-09-24 00:00:00
Activity Status Date: Not reported
Activity Group: Compliance Monitoring
Activity Type: Inspection/Evaluation
Activity Status: Not reported

Air Program: Title V Permits
Activity Date: 2012-09-24 00:00:00
Activity Status Date: Not reported
Activity Group: Compliance Monitoring
Activity Type: Inspection/Evaluation
Activity Status: Not reported

Air Program: State Implementation Plan for National Primary and Secondary Ambient Air Quality Standards
Activity Date: 2012-07-27 00:00:00
Activity Status Date: Not reported
Activity Group: Compliance Monitoring
Activity Type: Inspection/Evaluation
Activity Status: Not reported

Air Program: Title V Permits
Activity Date: 2012-07-27 00:00:00
Activity Status Date: Not reported
Activity Group: Compliance Monitoring
Activity Type: Inspection/Evaluation
Activity Status: Not reported

Air Program: Title V Permits
Activity Date: 2012-07-26 00:00:00
Activity Status Date: Not reported
Activity Group: Compliance Monitoring
Activity Type: Inspection/Evaluation
Activity Status: Not reported

Air Program: State Implementation Plan for National Primary and Secondary Ambient Air Quality Standards
Activity Date: 2012-07-26 00:00:00
Activity Status Date: Not reported
Activity Group: Compliance Monitoring
Activity Type: Inspection/Evaluation
Activity Status: Not reported

ANHEUSER-BUSCH INC (Continued) **1000224745**

Air Program: State Implementation Plan for National Primary and Secondary Ambient Air Quality Standards
Activity Date: 2012-03-09 00:00:00
Activity Status Date: Not reported
Activity Group: Compliance Monitoring
Activity Type: Inspection/Evaluation
Activity Status: Not reported

Air Program: Title V Permits
Activity Date: 2012-03-09 00:00:00
Activity Status Date: Not reported
Activity Group: Compliance Monitoring
Activity Type: Inspection/Evaluation
Activity Status: Not reported

Air Program: Title V Permits
Activity Date: 2012-02-21 00:00:00
Activity Status Date: Not reported
Activity Group: Compliance Monitoring
Activity Type: Inspection/Evaluation
Activity Status: Not reported

Air Program: State Implementation Plan for National Primary and Secondary Ambient Air Quality Standards
Activity Date: 2012-02-21 00:00:00
Activity Status Date: Not reported
Activity Group: Compliance Monitoring
Activity Type: Inspection/Evaluation
Activity Status: Not reported

Air Program: State Implementation Plan for National Primary and Secondary Ambient Air Quality Standards
Activity Date: 2011-06-17 00:00:00
Activity Status Date: Not reported
Activity Group: Compliance Monitoring
Activity Type: Inspection/Evaluation
Activity Status: Not reported

Air Program: Title V Permits
Activity Date: 2011-06-17 00:00:00
Activity Status Date: Not reported
Activity Group: Compliance Monitoring
Activity Type: Inspection/Evaluation
Activity Status: Not reported

Air Program: State Implementation Plan for National Primary and Secondary Ambient Air Quality Standards
Activity Date: 2011-06-16 00:00:00
Activity Status Date: Not reported
Activity Group: Compliance Monitoring
Activity Type: Inspection/Evaluation
Activity Status: Not reported

Air Program: Title V Permits
Activity Date: 2011-06-16 00:00:00
Activity Status Date: Not reported
Activity Group: Compliance Monitoring
Activity Type: Inspection/Evaluation
Activity Status: Not reported

Air Program: Title V Permits

ANHEUSER-BUSCH INC (Continued) **1000224745**

Activity Date: 2011-04-12 00:00:00
Activity Status Date: Not reported
Activity Group: Compliance Monitoring
Activity Type: Inspection/Evaluation
Activity Status: Not reported

Air Program: State Implementation Plan for National Primary and Secondary Ambient Air Quality Standards
Activity Date: 2011-04-12 00:00:00
Activity Status Date: Not reported
Activity Group: Compliance Monitoring
Activity Type: Inspection/Evaluation
Activity Status: Not reported

Air Program: Title V Permits
Activity Date: 2011-02-22 00:00:00
Activity Status Date: Not reported
Activity Group: Compliance Monitoring
Activity Type: Inspection/Evaluation
Activity Status: Not reported

Air Program: State Implementation Plan for National Primary and Secondary Ambient Air Quality Standards
Activity Date: 2011-02-22 00:00:00
Activity Status Date: Not reported
Activity Group: Compliance Monitoring
Activity Type: Inspection/Evaluation
Activity Status: Not reported

Air Program: Prevention of Significant Deterioration of Air Quality
Activity Date: 2011-01-27 00:00:00
Activity Status Date: Not reported
Activity Group: Compliance Monitoring
Activity Type: Inspection/Evaluation
Activity Status: Not reported

Air Program: State Implementation Plan for National Primary and Secondary Ambient Air Quality Standards
Activity Date: 2011-01-27 00:00:00
Activity Status Date: Not reported
Activity Group: Compliance Monitoring
Activity Type: Inspection/Evaluation
Activity Status: Not reported

Air Program: New Source Review Permit Requirements
Activity Date: 2011-01-27 00:00:00
Activity Status Date: Not reported
Activity Group: Compliance Monitoring
Activity Type: Inspection/Evaluation
Activity Status: Not reported

Air Program: Title V Permits
Activity Date: 2011-01-27 00:00:00
Activity Status Date: Not reported
Activity Group: Compliance Monitoring
Activity Type: Inspection/Evaluation
Activity Status: Not reported

Air Program: Title V Permits
Activity Date: 2010-09-15 00:00:00

ANHEUSER-BUSCH INC (Continued) **1000224745**

Activity Status Date: Not reported
Activity Group: Compliance Monitoring
Activity Type: Inspection/Evaluation
Activity Status: Not reported

Air Program: State Implementation Plan for National Primary and Secondary Ambient Air Quality Standards
Activity Date: 2010-09-15 00:00:00
Activity Status Date: Not reported
Activity Group: Compliance Monitoring
Activity Type: Inspection/Evaluation
Activity Status: Not reported

Air Program: State Implementation Plan for National Primary and Secondary Ambient Air Quality Standards
Activity Date: 2010-08-10 00:00:00
Activity Status Date: Not reported
Activity Group: Compliance Monitoring
Activity Type: Inspection/Evaluation
Activity Status: Not reported

Air Program: Title V Permits
Activity Date: 2010-08-10 00:00:00
Activity Status Date: Not reported
Activity Group: Compliance Monitoring
Activity Type: Inspection/Evaluation
Activity Status: Not reported

Air Program: State Implementation Plan for National Primary and Secondary Ambient Air Quality Standards
Activity Date: 2010-02-26 00:00:00
Activity Status Date: Not reported
Activity Group: Compliance Monitoring
Activity Type: Inspection/Evaluation
Activity Status: Not reported

Air Program: Title V Permits
Activity Date: 2010-02-26 00:00:00
Activity Status Date: Not reported
Activity Group: Compliance Monitoring
Activity Type: Inspection/Evaluation
Activity Status: Not reported

Air Program: State Implementation Plan for National Primary and Secondary Ambient Air Quality Standards
Activity Date: 2009-12-16 00:00:00
Activity Status Date: Not reported
Activity Group: Compliance Monitoring
Activity Type: Inspection/Evaluation
Activity Status: Not reported

Air Program: Title V Permits
Activity Date: 2009-12-16 00:00:00
Activity Status Date: Not reported
Activity Group: Compliance Monitoring
Activity Type: Inspection/Evaluation
Activity Status: Not reported

Air Program: State Implementation Plan for National Primary and Secondary Ambient Air Quality Standards
Activity Date: 2009-09-28 00:00:00
Activity Status Date: Not reported

ANHEUSER-BUSCH INC (Continued) **1000224745**

Activity Group: Compliance Monitoring
Activity Type: Inspection/Evaluation
Activity Status: Not reported

Air Program: Title V Permits
Activity Date: 2009-09-28 00:00:00
Activity Status Date: Not reported
Activity Group: Compliance Monitoring
Activity Type: Inspection/Evaluation
Activity Status: Not reported

Air Program: Title V Permits
Activity Date: 2009-09-10 00:00:00
Activity Status Date: Not reported
Activity Group: Compliance Monitoring
Activity Type: Inspection/Evaluation
Activity Status: Not reported

Air Program: State Implementation Plan for National Primary and Secondary Ambient Air Quality Standards
Activity Date: 2009-09-10 00:00:00
Activity Status Date: Not reported
Activity Group: Compliance Monitoring
Activity Type: Inspection/Evaluation
Activity Status: Not reported

Air Program: State Implementation Plan for National Primary and Secondary Ambient Air Quality Standards
Activity Date: 2009-08-21 00:00:00
Activity Status Date: Not reported
Activity Group: Compliance Monitoring
Activity Type: Inspection/Evaluation
Activity Status: Not reported

Air Program: Title V Permits
Activity Date: 2009-08-21 00:00:00
Activity Status Date: Not reported
Activity Group: Compliance Monitoring
Activity Type: Inspection/Evaluation
Activity Status: Not reported

Air Program: State Implementation Plan for National Primary and Secondary Ambient Air Quality Standards
Activity Date: 2009-08-16 00:00:00
Activity Status Date: Not reported
Activity Group: Compliance Monitoring
Activity Type: Inspection/Evaluation
Activity Status: Not reported

Air Program: Title V Permits
Activity Date: 2009-08-16 00:00:00
Activity Status Date: Not reported
Activity Group: Compliance Monitoring
Activity Type: Inspection/Evaluation
Activity Status: Not reported

Air Program: Title V Permits
Activity Date: 2009-06-10 00:00:00
Activity Status Date: Not reported
Activity Group: Compliance Monitoring

ANHEUSER-BUSCH INC (Continued) **1000224745**

Activity Type: Inspection/Evaluation
Activity Status: Not reported

Air Program: State Implementation Plan for National Primary and Secondary Ambient Air Quality Standards
Activity Date: 2009-06-10 00:00:00
Activity Status Date: Not reported
Activity Group: Compliance Monitoring
Activity Type: Inspection/Evaluation
Activity Status: Not reported

Air Program: State Implementation Plan for National Primary and Secondary Ambient Air Quality Standards
Activity Date: 2009-06-09 00:00:00
Activity Status Date: Not reported
Activity Group: Compliance Monitoring
Activity Type: Inspection/Evaluation
Activity Status: Not reported

Air Program: Title V Permits
Activity Date: 2009-06-09 00:00:00
Activity Status Date: Not reported
Activity Group: Compliance Monitoring
Activity Type: Inspection/Evaluation
Activity Status: Not reported

Air Program: Title V Permits
Activity Date: 2009-03-10 00:00:00
Activity Status Date: Not reported
Activity Group: Compliance Monitoring
Activity Type: Inspection/Evaluation
Activity Status: Not reported

Air Program: State Implementation Plan for National Primary and Secondary Ambient Air Quality Standards
Activity Date: 2009-03-10 00:00:00
Activity Status Date: Not reported
Activity Group: Compliance Monitoring
Activity Type: Inspection/Evaluation
Activity Status: Not reported

Air Program: Title V Permits
Activity Date: 2009-03-03 00:00:00
Activity Status Date: Not reported
Activity Group: Compliance Monitoring
Activity Type: Inspection/Evaluation
Activity Status: Not reported

Air Program: State Implementation Plan for National Primary and Secondary Ambient Air Quality Standards
Activity Date: 2009-03-03 00:00:00
Activity Status Date: Not reported
Activity Group: Compliance Monitoring
Activity Type: Inspection/Evaluation
Activity Status: Not reported

Air Program: State Implementation Plan for National Primary and Secondary Ambient Air Quality Standards
Activity Date: 2009-02-27 00:00:00
Activity Status Date: Not reported
Activity Group: Compliance Monitoring
Activity Type: Inspection/Evaluation

ANHEUSER-BUSCH INC (Continued) **1000224745**

Activity Status: Not reported

Air Program: Title V Permits
Activity Date: 2009-02-27 00:00:00
Activity Status Date: Not reported
Activity Group: Compliance Monitoring
Activity Type: Inspection/Evaluation
Activity Status: Not reported

Air Program: Title V Permits
Activity Date: 2008-09-10 00:00:00
Activity Status Date: Not reported
Activity Group: Compliance Monitoring
Activity Type: Inspection/Evaluation
Activity Status: Not reported

Air Program: State Implementation Plan for National Primary and Secondary Ambient Air Quality Standards
Activity Date: 2008-09-10 00:00:00
Activity Status Date: Not reported
Activity Group: Compliance Monitoring
Activity Type: Inspection/Evaluation
Activity Status: Not reported

Air Program: Title V Permits
Activity Date: 2008-09-09 00:00:00
Activity Status Date: Not reported
Activity Group: Compliance Monitoring
Activity Type: Inspection/Evaluation
Activity Status: Not reported

Air Program: State Implementation Plan for National Primary and Secondary Ambient Air Quality Standards
Activity Date: 2008-09-09 00:00:00
Activity Status Date: Not reported
Activity Group: Compliance Monitoring
Activity Type: Inspection/Evaluation
Activity Status: Not reported

Air Program: State Implementation Plan for National Primary and Secondary Ambient Air Quality Standards
Activity Date: 2008-07-08 00:00:00
Activity Status Date: Not reported
Activity Group: Compliance Monitoring
Activity Type: Inspection/Evaluation
Activity Status: Not reported

Air Program: Title V Permits
Activity Date: 2008-07-08 00:00:00
Activity Status Date: Not reported
Activity Group: Compliance Monitoring
Activity Type: Inspection/Evaluation
Activity Status: Not reported

Air Program: State Implementation Plan for National Primary and Secondary Ambient Air Quality Standards
Activity Date: 2008-06-25 00:00:00
Activity Status Date: Not reported
Activity Group: Compliance Monitoring
Activity Type: Inspection/Evaluation
Activity Status: Not reported

ANHEUSER-BUSCH INC (Continued) **1000224745**

Air Program: Title V Permits
Activity Date: 2008-06-25 00:00:00
Activity Status Date: Not reported
Activity Group: Compliance Monitoring
Activity Type: Inspection/Evaluation
Activity Status: Not reported

Air Program: State Implementation Plan for National Primary and Secondary Ambient Air Quality Standards
Activity Date: 2008-06-24 00:00:00
Activity Status Date: Not reported
Activity Group: Compliance Monitoring
Activity Type: Inspection/Evaluation
Activity Status: Not reported

Air Program: Title V Permits
Activity Date: 2008-06-24 00:00:00
Activity Status Date: Not reported
Activity Group: Compliance Monitoring
Activity Type: Inspection/Evaluation
Activity Status: Not reported

Air Program: Title V Permits
Activity Date: 2008-03-11 00:00:00
Activity Status Date: Not reported
Activity Group: Compliance Monitoring
Activity Type: Inspection/Evaluation
Activity Status: Not reported

Air Program: State Implementation Plan for National Primary and Secondary Ambient Air Quality Standards
Activity Date: 2008-03-11 00:00:00
Activity Status Date: Not reported
Activity Group: Compliance Monitoring
Activity Type: Inspection/Evaluation
Activity Status: Not reported

Air Program: State Implementation Plan for National Primary and Secondary Ambient Air Quality Standards
Activity Date: 2008-03-10 00:00:00
Activity Status Date: Not reported
Activity Group: Compliance Monitoring
Activity Type: Inspection/Evaluation
Activity Status: Not reported

Air Program: Title V Permits
Activity Date: 2008-03-10 00:00:00
Activity Status Date: Not reported
Activity Group: Compliance Monitoring
Activity Type: Inspection/Evaluation
Activity Status: Not reported

Air Program: Title V Permits
Activity Date: 2008-01-19 00:00:00
Activity Status Date: Not reported
Activity Group: Compliance Monitoring
Activity Type: Inspection/Evaluation
Activity Status: Not reported

Air Program: State Implementation Plan for National Primary and Secondary Ambient Air Quality Standards

ANHEUSER-BUSCH INC (Continued) **1000224745**

Activity Date: 2008-01-19 00:00:00
Activity Status Date: Not reported
Activity Group: Compliance Monitoring
Activity Type: Inspection/Evaluation
Activity Status: Not reported

Air Program: State Implementation Plan for National Primary and Secondary Ambient Air Quality Standards
Activity Date: 2007-09-28 00:00:00
Activity Status Date: Not reported
Activity Group: Compliance Monitoring
Activity Type: Inspection/Evaluation
Activity Status: Not reported

Air Program: Title V Permits
Activity Date: 2007-09-28 00:00:00
Activity Status Date: Not reported
Activity Group: Compliance Monitoring
Activity Type: Inspection/Evaluation
Activity Status: Not reported

Air Program: State Implementation Plan for National Primary and Secondary Ambient Air Quality Standards
Activity Date: 2007-09-10 00:00:00
Activity Status Date: Not reported
Activity Group: Compliance Monitoring
Activity Type: Inspection/Evaluation
Activity Status: Not reported

Air Program: Title V Permits
Activity Date: 2007-09-10 00:00:00
Activity Status Date: Not reported
Activity Group: Compliance Monitoring
Activity Type: Inspection/Evaluation
Activity Status: Not reported

Air Program: Title V Permits
Activity Date: 2007-02-04 00:00:00
Activity Status Date: Not reported
Activity Group: Compliance Monitoring
Activity Type: Inspection/Evaluation
Activity Status: Not reported

Air Program: State Implementation Plan for National Primary and Secondary Ambient Air Quality Standards
Activity Date: 2007-02-04 00:00:00
Activity Status Date: Not reported
Activity Group: Compliance Monitoring
Activity Type: Inspection/Evaluation
Activity Status: Not reported

Air Program: State Implementation Plan for National Primary and Secondary Ambient Air Quality Standards
Activity Date: 2007-01-31 00:00:00
Activity Status Date: Not reported
Activity Group: Compliance Monitoring
Activity Type: Inspection/Evaluation
Activity Status: Not reported

Air Program: Title V Permits
Activity Date: 2007-01-31 00:00:00

ANHEUSER-BUSCH INC (Continued) **1000224745**

Activity Status Date: Not reported
Activity Group: Compliance Monitoring
Activity Type: Inspection/Evaluation
Activity Status: Not reported

Air Program: Title V Permits
Activity Date: 2006-09-25 00:00:00
Activity Status Date: Not reported
Activity Group: Compliance Monitoring
Activity Type: Inspection/Evaluation
Activity Status: Not reported

Air Program: State Implementation Plan for National Primary and Secondary Ambient Air Quality Standards
Activity Date: 2006-09-25 00:00:00
Activity Status Date: Not reported
Activity Group: Compliance Monitoring
Activity Type: Inspection/Evaluation
Activity Status: Not reported

Air Program: State Implementation Plan for National Primary and Secondary Ambient Air Quality Standards
Activity Date: 2006-09-21 00:00:00
Activity Status Date: Not reported
Activity Group: Compliance Monitoring
Activity Type: Inspection/Evaluation
Activity Status: Not reported

Air Program: Title V Permits
Activity Date: 2006-09-21 00:00:00
Activity Status Date: Not reported
Activity Group: Compliance Monitoring
Activity Type: Inspection/Evaluation
Activity Status: Not reported

Air Program: Title V Permits
Activity Date: 2006-03-20 00:00:00
Activity Status Date: Not reported
Activity Group: Compliance Monitoring
Activity Type: Inspection/Evaluation
Activity Status: Not reported

Air Program: State Implementation Plan for National Primary and Secondary Ambient Air Quality Standards
Activity Date: 2006-03-20 00:00:00
Activity Status Date: Not reported
Activity Group: Compliance Monitoring
Activity Type: Inspection/Evaluation
Activity Status: Not reported

Air Program: Title V Permits
Activity Date: 2005-08-25 00:00:00
Activity Status Date: Not reported
Activity Group: Compliance Monitoring
Activity Type: Inspection/Evaluation
Activity Status: Not reported

Air Program: State Implementation Plan for National Primary and Secondary Ambient Air Quality Standards
Activity Date: 2005-08-25 00:00:00
Activity Status Date: Not reported

ANHEUSER-BUSCH INC (Continued) **1000224745**

Activity Group: Compliance Monitoring
Activity Type: Inspection/Evaluation
Activity Status: Not reported

Air Program: Title V Permits
Activity Date: 2005-03-01 00:00:00
Activity Status Date: Not reported
Activity Group: Compliance Monitoring
Activity Type: Inspection/Evaluation
Activity Status: Not reported

Air Program: Title V Permits
Activity Date: 2005-02-23 00:00:00
Activity Status Date: Not reported
Activity Group: Compliance Monitoring
Activity Type: Inspection/Evaluation
Activity Status: Not reported

Air Program: State Implementation Plan for National Primary and Secondary Ambient Air Quality Standards
Activity Date: 2005-02-23 00:00:00
Activity Status Date: Not reported
Activity Group: Compliance Monitoring
Activity Type: Inspection/Evaluation
Activity Status: Not reported

Air Program: State Implementation Plan for National Primary and Secondary Ambient Air Quality Standards
Activity Date: 2004-08-25 00:00:00
Activity Status Date: Not reported
Activity Group: Compliance Monitoring
Activity Type: Inspection/Evaluation
Activity Status: Not reported

Air Program: Title V Permits
Activity Date: 2004-08-25 00:00:00
Activity Status Date: Not reported
Activity Group: Compliance Monitoring
Activity Type: Inspection/Evaluation
Activity Status: Not reported

Air Program: Title V Permits
Activity Date: 2004-03-01 00:00:00
Activity Status Date: Not reported
Activity Group: Compliance Monitoring
Activity Type: Inspection/Evaluation
Activity Status: Not reported

Air Program: State Implementation Plan for National Primary and Secondary Ambient Air Quality Standards
Activity Date: 2004-02-24 00:00:00
Activity Status Date: Not reported
Activity Group: Compliance Monitoring
Activity Type: Inspection/Evaluation
Activity Status: Not reported

Air Program: Title V Permits
Activity Date: 2004-02-24 00:00:00
Activity Status Date: Not reported
Activity Group: Compliance Monitoring

ANHEUSER-BUSCH INC (Continued) **1000224745**

Activity Type: Inspection/Evaluation
Activity Status: Not reported

Air Program: Title V Permits
Activity Date: 2003-05-30 00:00:00
Activity Status Date: Not reported
Activity Group: Compliance Monitoring
Activity Type: Inspection/Evaluation
Activity Status: Not reported

Air Program: Title V Permits
Activity Date: 2003-02-27 00:00:00
Activity Status Date: Not reported
Activity Group: Compliance Monitoring
Activity Type: Inspection/Evaluation
Activity Status: Not reported

Air Program: New Source Review Permit Requirements
Activity Date: 2002-11-05 00:00:00
Activity Status Date: Not reported
Activity Group: Compliance Monitoring
Activity Type: Inspection/Evaluation
Activity Status: Not reported

Air Program: State Implementation Plan for National Primary and Secondary Ambient Air Quality Standards
Activity Date: 2002-11-05 00:00:00
Activity Status Date: Not reported
Activity Group: Compliance Monitoring
Activity Type: Inspection/Evaluation
Activity Status: Not reported

Air Program: Title V Permits
Activity Date: 2002-11-05 00:00:00
Activity Status Date: Not reported
Activity Group: Compliance Monitoring
Activity Type: Inspection/Evaluation
Activity Status: Not reported

Air Program: Prevention of Significant Deterioration of Air Quality
Activity Date: 2002-11-05 00:00:00
Activity Status Date: Not reported
Activity Group: Compliance Monitoring
Activity Type: Inspection/Evaluation
Activity Status: Not reported

Air Program: Prevention of Significant Deterioration of Air Quality
Activity Date: 2002-09-30 00:00:00
Activity Status Date: Not reported
Activity Group: Compliance Monitoring
Activity Type: Inspection/Evaluation
Activity Status: Not reported

Air Program: Title V Permits
Activity Date: 2002-09-30 00:00:00
Activity Status Date: Not reported
Activity Group: Compliance Monitoring
Activity Type: Inspection/Evaluation

ANHEUSER-BUSCH INC (Continued) **1000224745**

Activity Status: Not reported

Air Program: State Implementation Plan for National Primary and Secondary Ambient Air Quality Standards
Activity Date: 2002-09-30 00:00:00
Activity Status Date: Not reported
Activity Group: Compliance Monitoring
Activity Type: Inspection/Evaluation
Activity Status: Not reported

Air Program: New Source Review Permit Requirements
Activity Date: 2002-09-30 00:00:00
Activity Status Date: Not reported
Activity Group: Compliance Monitoring
Activity Type: Inspection/Evaluation
Activity Status: Not reported

Air Program: State Implementation Plan for National Primary and Secondary Ambient Air Quality Standards
Activity Date: 2002-03-12 00:00:00
Activity Status Date: Not reported
Activity Group: Compliance Monitoring
Activity Type: Inspection/Evaluation
Activity Status: Not reported

Air Program: Prevention of Significant Deterioration of Air Quality
Activity Date: 2002-03-12 00:00:00
Activity Status Date: Not reported
Activity Group: Compliance Monitoring
Activity Type: Inspection/Evaluation
Activity Status: Not reported

Air Program: New Source Review Permit Requirements
Activity Date: 2002-03-12 00:00:00
Activity Status Date: Not reported
Activity Group: Compliance Monitoring
Activity Type: Inspection/Evaluation
Activity Status: Not reported

Air Program: Title V Permits
Activity Date: 2002-03-12 00:00:00
Activity Status Date: Not reported
Activity Group: Compliance Monitoring
Activity Type: Inspection/Evaluation
Activity Status: Not reported

Air Program: Title V Permits
Activity Date: 2001-03-01 00:00:00
Activity Status Date: Not reported
Activity Group: Compliance Monitoring
Activity Type: Inspection/Evaluation
Activity Status: Not reported

Air Program: Title V Permits
Activity Date: 2001-01-04 00:00:00
Activity Status Date: Not reported
Activity Group: Compliance Monitoring
Activity Type: Inspection/Evaluation
Activity Status: Not reported

ANHEUSER-BUSCH INC (Continued) **1000224745**

Air Program: New Source Review Permit Requirements
Activity Date: 2000-02-15 00:00:00
Activity Status Date: Not reported
Activity Group: Compliance Monitoring
Activity Type: Inspection/Evaluation
Activity Status: Not reported

Air Program: State Implementation Plan for National Primary and Secondary Ambient Air Quality Standards
Activity Date: 2000-02-15 00:00:00
Activity Status Date: Not reported
Activity Group: Compliance Monitoring
Activity Type: Inspection/Evaluation
Activity Status: Not reported

Air Program: Prevention of Significant Deterioration of Air Quality
Activity Date: 2000-02-15 00:00:00
Activity Status Date: Not reported
Activity Group: Compliance Monitoring
Activity Type: Inspection/Evaluation
Activity Status: Not reported

Air Program: Title V Permits
Activity Date: 2000-02-15 00:00:00
Activity Status Date: Not reported
Activity Group: Compliance Monitoring
Activity Type: Inspection/Evaluation
Activity Status: Not reported

Air Program: Title V Permits
Activity Date: 1999-04-23 00:00:00
Activity Status Date: Not reported
Activity Group: Compliance Monitoring
Activity Type: Inspection/Evaluation
Activity Status: Not reported

Air Program: State Implementation Plan for National Primary and Secondary Ambient Air Quality Standards
Activity Date: 1999-04-23 00:00:00
Activity Status Date: Not reported
Activity Group: Compliance Monitoring
Activity Type: Inspection/Evaluation
Activity Status: Not reported

Air Program: Prevention of Significant Deterioration of Air Quality
Activity Date: 1999-04-23 00:00:00
Activity Status Date: Not reported
Activity Group: Compliance Monitoring
Activity Type: Inspection/Evaluation
Activity Status: Not reported

Air Program: New Source Review Permit Requirements
Activity Date: 1999-04-23 00:00:00
Activity Status Date: Not reported
Activity Group: Compliance Monitoring
Activity Type: Inspection/Evaluation
Activity Status: Not reported

Air Program: Title V Permits

ANHEUSER-BUSCH INC (Continued) **1000224745**

Activity Date: 1997-07-01 00:00:00
Activity Status Date: Not reported
Activity Group: Compliance Monitoring
Activity Type: Inspection/Evaluation
Activity Status: Not reported

Air Program: State Implementation Plan for National Primary and Secondary Ambient Air Quality Standards
Activity Date: 1997-07-01 00:00:00
Activity Status Date: Not reported
Activity Group: Compliance Monitoring
Activity Type: Inspection/Evaluation
Activity Status: Not reported

Air Program: State Implementation Plan for National Primary and Secondary Ambient Air Quality Standards
Activity Date: 1995-11-15 00:00:00
Activity Status Date: Not reported
Activity Group: Compliance Monitoring
Activity Type: Inspection/Evaluation
Activity Status: Not reported

Air Program: Prevention of Significant Deterioration of Air Quality
Activity Date: 1994-03-21 00:00:00
Activity Status Date: Not reported
Activity Group: Compliance Monitoring
Activity Type: Inspection/Evaluation
Activity Status: Not reported

Air Program: New Source Review Permit Requirements
Activity Date: 1994-03-21 00:00:00
Activity Status Date: Not reported
Activity Group: Compliance Monitoring
Activity Type: Inspection/Evaluation
Activity Status: Not reported

Air Program: State Implementation Plan for National Primary and Secondary Ambient Air Quality Standards
Activity Date: 1994-03-21 00:00:00
Activity Status Date: Not reported
Activity Group: Compliance Monitoring
Activity Type: Inspection/Evaluation
Activity Status: Not reported

Air Program: State Implementation Plan for National Primary and Secondary Ambient Air Quality Standards
Activity Date: 1993-11-17 00:00:00
Activity Status Date: Not reported
Activity Group: Compliance Monitoring
Activity Type: Inspection/Evaluation
Activity Status: Not reported

Air Program: Prevention of Significant Deterioration of Air Quality
Activity Date: 1993-11-17 00:00:00
Activity Status Date: Not reported
Activity Group: Compliance Monitoring
Activity Type: Inspection/Evaluation
Activity Status: Not reported

Air Program: New Source Review Permit Requirements
Activity Date: 1993-11-17 00:00:00

ANHEUSER-BUSCH INC (Continued) **1000224745**

Activity Status Date: Not reported
Activity Group: Compliance Monitoring
Activity Type: Inspection/Evaluation
Activity Status: Not reported

Air Program: New Source Review Permit Requirements
Activity Date: 1993-03-15 00:00:00
Activity Status Date: Not reported
Activity Group: Compliance Monitoring
Activity Type: Inspection/Evaluation
Activity Status: Not reported

Air Program: State Implementation Plan for National Primary and Secondary Ambient Air Quality Standards
Activity Date: 1993-03-15 00:00:00
Activity Status Date: Not reported
Activity Group: Compliance Monitoring
Activity Type: Inspection/Evaluation
Activity Status: Not reported

Air Program: Prevention of Significant Deterioration of Air Quality
Activity Date: 1993-03-15 00:00:00
Activity Status Date: Not reported
Activity Group: Compliance Monitoring
Activity Type: Inspection/Evaluation
Activity Status: Not reported

Air Program: Prevention of Significant Deterioration of Air Quality
Activity Date: 1992-01-07 00:00:00
Activity Status Date: Not reported
Activity Group: Compliance Monitoring
Activity Type: Inspection/Evaluation
Activity Status: Not reported

Air Program: State Implementation Plan for National Primary and Secondary Ambient Air Quality Standards
Activity Date: 1992-01-07 00:00:00
Activity Status Date: Not reported
Activity Group: Compliance Monitoring
Activity Type: Inspection/Evaluation
Activity Status: Not reported

Air Program: New Source Review Permit Requirements
Activity Date: 1992-01-07 00:00:00
Activity Status Date: Not reported
Activity Group: Compliance Monitoring
Activity Type: Inspection/Evaluation
Activity Status: Not reported

Air Program: Prevention of Significant Deterioration of Air Quality
Activity Date: 1991-05-20 00:00:00
Activity Status Date: Not reported
Activity Group: Compliance Monitoring
Activity Type: Inspection/Evaluation
Activity Status: Not reported

Air Program: New Source Review Permit Requirements
Activity Date: 1991-05-20 00:00:00
Activity Status Date: Not reported

ANHEUSER-BUSCH INC (Continued) **1000224745**

Activity Group: Compliance Monitoring
Activity Type: Inspection/Evaluation
Activity Status: Not reported

Air Program: State Implementation Plan for National Primary and Secondary Ambient Air Quality Standards
Activity Date: 1991-05-20 00:00:00
Activity Status Date: Not reported
Activity Group: Compliance Monitoring
Activity Type: Inspection/Evaluation
Activity Status: Not reported

Air Program: State Implementation Plan for National Primary and Secondary Ambient Air Quality Standards
Activity Date: 1990-06-19 00:00:00
Activity Status Date: Not reported
Activity Group: Compliance Monitoring
Activity Type: Inspection/Evaluation
Activity Status: Not reported

Air Program: New Source Review Permit Requirements
Activity Date: 1990-06-19 00:00:00
Activity Status Date: Not reported
Activity Group: Compliance Monitoring
Activity Type: Inspection/Evaluation
Activity Status: Not reported

Air Program: Prevention of Significant Deterioration of Air Quality
Activity Date: 1990-06-19 00:00:00
Activity Status Date: Not reported
Activity Group: Compliance Monitoring
Activity Type: Inspection/Evaluation
Activity Status: Not reported

Air Program: State Implementation Plan for National Primary and Secondary Ambient Air Quality Standards
Activity Date: 1989-04-17 00:00:00
Activity Status Date: Not reported
Activity Group: Compliance Monitoring
Activity Type: Inspection/Evaluation
Activity Status: Not reported

Air Program: Prevention of Significant Deterioration of Air Quality
Activity Date: 1989-04-17 00:00:00
Activity Status Date: Not reported
Activity Group: Compliance Monitoring
Activity Type: Inspection/Evaluation
Activity Status: Not reported

Air Program: New Source Review Permit Requirements
Activity Date: 1989-04-17 00:00:00
Activity Status Date: Not reported
Activity Group: Compliance Monitoring
Activity Type: Inspection/Evaluation
Activity Status: Not reported

Air Program: New Source Review Permit Requirements
Activity Date: 1988-06-08 00:00:00
Activity Status Date: Not reported
Activity Group: Compliance Monitoring

ANHEUSER-BUSCH INC (Continued) **1000224745**

Activity Type: Inspection/Evaluation
Activity Status: Not reported

Air Program: State Implementation Plan for National Primary and Secondary Ambient Air Quality Standards
Activity Date: 1988-06-08 00:00:00
Activity Status Date: Not reported
Activity Group: Compliance Monitoring
Activity Type: Inspection/Evaluation
Activity Status: Not reported

Air Program: Prevention of Significant Deterioration of Air Quality
Activity Date: 1988-06-08 00:00:00
Activity Status Date: Not reported
Activity Group: Compliance Monitoring
Activity Type: Inspection/Evaluation
Activity Status: Not reported

Air Program: New Source Review Permit Requirements
Activity Date: 1987-05-28 00:00:00
Activity Status Date: Not reported
Activity Group: Compliance Monitoring
Activity Type: Inspection/Evaluation
Activity Status: Not reported

Air Program: State Implementation Plan for National Primary and Secondary Ambient Air Quality Standards
Activity Date: 1987-05-28 00:00:00
Activity Status Date: Not reported
Activity Group: Compliance Monitoring
Activity Type: Inspection/Evaluation
Activity Status: Not reported

Air Program: Prevention of Significant Deterioration of Air Quality
Activity Date: 1987-05-28 00:00:00
Activity Status Date: Not reported
Activity Group: Compliance Monitoring
Activity Type: Inspection/Evaluation
Activity Status: Not reported

Air Program: State Implementation Plan for National Primary and Secondary Ambient Air Quality Standards
Activity Date: 1986-06-16 00:00:00
Activity Status Date: Not reported
Activity Group: Compliance Monitoring
Activity Type: Inspection/Evaluation
Activity Status: Not reported

Air Program: Prevention of Significant Deterioration of Air Quality
Activity Date: 1986-04-29 00:00:00
Activity Status Date: Not reported
Activity Group: Compliance Monitoring
Activity Type: Inspection/Evaluation
Activity Status: Not reported

Air Program: New Source Review Permit Requirements
Activity Date: 1986-04-29 00:00:00
Activity Status Date: Not reported
Activity Group: Compliance Monitoring
Activity Type: Inspection/Evaluation

ANHEUSER-BUSCH INC (Continued) **1000224745**

Activity Status: Not reported

Air Program: New Source Review Permit Requirements
Activity Date: 1986-03-19 00:00:00
Activity Status Date: Not reported
Activity Group: Compliance Monitoring
Activity Type: Inspection/Evaluation
Activity Status: Not reported

Air Program: Prevention of Significant Deterioration of Air Quality
Activity Date: 1986-03-19 00:00:00
Activity Status Date: Not reported
Activity Group: Compliance Monitoring
Activity Type: Inspection/Evaluation
Activity Status: Not reported

Air Program: New Source Review Permit Requirements
Activity Date: 1986-02-07 00:00:00
Activity Status Date: Not reported
Activity Group: Compliance Monitoring
Activity Type: Inspection/Evaluation
Activity Status: Not reported

Air Program: Prevention of Significant Deterioration of Air Quality
Activity Date: 1986-02-07 00:00:00
Activity Status Date: Not reported
Activity Group: Compliance Monitoring
Activity Type: Inspection/Evaluation
Activity Status: Not reported

Air Program: State Implementation Plan for National Primary and Secondary Ambient Air Quality Standards
Activity Date: 1985-08-08 00:00:00
Activity Status Date: Not reported
Activity Group: Compliance Monitoring
Activity Type: Inspection/Evaluation
Activity Status: Not reported

Air Program: Prevention of Significant Deterioration of Air Quality
Activity Date: 1985-05-08 00:00:00
Activity Status Date: Not reported
Activity Group: Compliance Monitoring
Activity Type: Inspection/Evaluation
Activity Status: Not reported

Air Program: New Source Review Permit Requirements
Activity Date: 1985-05-08 00:00:00
Activity Status Date: Not reported
Activity Group: Compliance Monitoring
Activity Type: Inspection/Evaluation
Activity Status: Not reported

Air Program: Prevention of Significant Deterioration of Air Quality
Activity Date: 1985-03-26 00:00:00
Activity Status Date: Not reported
Activity Group: Compliance Monitoring
Activity Type: Inspection/Evaluation
Activity Status: Not reported

ANHEUSER-BUSCH INC (Continued) **1000224745**

Air Program: New Source Review Permit Requirements
Activity Date: 1985-03-26 00:00:00
Activity Status Date: Not reported
Activity Group: Compliance Monitoring
Activity Type: Inspection/Evaluation
Activity Status: Not reported

Air Program: Prevention of Significant Deterioration of Air Quality
Activity Date: 1985-01-28 00:00:00
Activity Status Date: Not reported
Activity Group: Compliance Monitoring
Activity Type: Inspection/Evaluation
Activity Status: Not reported

Air Program: New Source Review Permit Requirements
Activity Date: 1985-01-28 00:00:00
Activity Status Date: Not reported
Activity Group: Compliance Monitoring
Activity Type: Inspection/Evaluation
Activity Status: Not reported

Air Program: State Implementation Plan for National Primary and Secondary Ambient Air Quality Standards
Activity Date: 1984-09-04 00:00:00
Activity Status Date: Not reported
Activity Group: Compliance Monitoring
Activity Type: Inspection/Evaluation
Activity Status: Not reported

Air Program: Prevention of Significant Deterioration of Air Quality
Activity Date: 1984-05-16 00:00:00
Activity Status Date: Not reported
Activity Group: Compliance Monitoring
Activity Type: Inspection/Evaluation
Activity Status: Not reported

Air Program: New Source Review Permit Requirements
Activity Date: 1984-05-16 00:00:00
Activity Status Date: Not reported
Activity Group: Compliance Monitoring
Activity Type: Inspection/Evaluation
Activity Status: Not reported

Air Program: Prevention of Significant Deterioration of Air Quality
Activity Date: 1983-08-10 00:00:00
Activity Status Date: Not reported
Activity Group: Compliance Monitoring
Activity Type: Inspection/Evaluation
Activity Status: Not reported

Air Program: New Source Review Permit Requirements
Activity Date: 1983-08-10 00:00:00
Activity Status Date: Not reported
Activity Group: Compliance Monitoring
Activity Type: Inspection/Evaluation
Activity Status: Not reported

Air Program: State Implementation Plan for National Primary and Secondary Ambient Air Quality Standards

ANHEUSER-BUSCH INC (Continued) **1000224745**

Activity Date: 1983-07-01 00:00:00
Activity Status Date: Not reported
Activity Group: Compliance Monitoring
Activity Type: Inspection/Evaluation
Activity Status: Not reported

Air Program: New Source Review Permit Requirements
Activity Date: 1983-03-23 00:00:00
Activity Status Date: Not reported
Activity Group: Compliance Monitoring
Activity Type: Inspection/Evaluation
Activity Status: Not reported

Air Program: Prevention of Significant Deterioration of Air Quality
Activity Date: 1983-03-23 00:00:00
Activity Status Date: Not reported
Activity Group: Compliance Monitoring
Activity Type: Inspection/Evaluation
Activity Status: Not reported

Air Program: New Source Review Permit Requirements
Activity Date: 1982-08-25 00:00:00
Activity Status Date: Not reported
Activity Group: Compliance Monitoring
Activity Type: Inspection/Evaluation
Activity Status: Not reported

Air Program: Prevention of Significant Deterioration of Air Quality
Activity Date: 1982-08-25 00:00:00
Activity Status Date: Not reported
Activity Group: Compliance Monitoring
Activity Type: Inspection/Evaluation
Activity Status: Not reported

Air Program: Prevention of Significant Deterioration of Air Quality
Activity Date: 1982-05-22 00:00:00
Activity Status Date: Not reported
Activity Group: Compliance Monitoring
Activity Type: Inspection/Evaluation
Activity Status: Not reported

Air Program: New Source Review Permit Requirements
Activity Date: 1982-05-22 00:00:00
Activity Status Date: Not reported
Activity Group: Compliance Monitoring
Activity Type: Inspection/Evaluation
Activity Status: Not reported

Air Program: State Implementation Plan for National Primary and Secondary Ambient Air Quality Standards
Activity Date: 1982-04-15 00:00:00
Activity Status Date: Not reported
Activity Group: Compliance Monitoring
Activity Type: Inspection/Evaluation
Activity Status: Not reported

Air Program: State Implementation Plan for National Primary and Secondary Ambient Air Quality Standards
Activity Date: 1981-10-21 00:00:00

ANHEUSER-BUSCH INC (Continued) **1000224745**

Activity Status Date: Not reported
Activity Group: Compliance Monitoring
Activity Type: Inspection/Evaluation
Activity Status: Not reported

Air Program: State Implementation Plan for National Primary and Secondary Ambient Air Quality Standards
Activity Date: 1980-12-01 00:00:00
Activity Status Date: Not reported
Activity Group: Compliance Monitoring
Activity Type: Inspection/Evaluation
Activity Status: Not reported

Air Program: State Implementation Plan for National Primary and Secondary Ambient Air Quality Standards
Activity Date: 1979-11-01 00:00:00
Activity Status Date: Not reported
Activity Group: Compliance Monitoring
Activity Type: Inspection/Evaluation
Activity Status: Not reported

Air Program: State Implementation Plan for National Primary and Secondary Ambient Air Quality Standards
Activity Date: 1978-11-07 00:00:00
Activity Status Date: Not reported
Activity Group: Compliance Monitoring
Activity Type: Inspection/Evaluation
Activity Status: Not reported

Air Program: State Implementation Plan for National Primary and Secondary Ambient Air Quality Standards
Activity Date: 1977-11-23 00:00:00
Activity Status Date: Not reported
Activity Group: Compliance Monitoring
Activity Type: Inspection/Evaluation
Activity Status: Not reported

EMI:

Name: ANHEUSER-BUSCH INC., (LA BREWE
Address: 15800 ROSCOE BLVD.
City,State,Zip: VAN NUYS, CA 91406
Year: 1987
County Code: 19
Air Basin: SC
Facility ID: 16642
Air District Name: SC
SIC Code: 2082
Air District Name: SOUTH COAST AQMD
Community Health Air Pollution Info System: Not reported
Consolidated Emission Reporting Rule: Not reported
Total Organic Hydrocarbon Gases Tons/Yr: 16
Reactive Organic Gases Tons/Yr: 10
Carbon Monoxide Emissions Tons/Yr: 22
NOX - Oxides of Nitrogen Tons/Yr: 191
SOX - Oxides of Sulphur Tons/Yr: 51
Particulate Matter Tons/Yr: 12
Part. Matter 10 Micrometers and Smllr Tons/Yr: 12

Name: ANHEUSER-BUSCH INC., (LA BREWE
Address: 15800 ROSCOE BLVD.

ANHEUSER-BUSCH INC (Continued) **1000224745**

City,State,Zip:	VAN NUYS, CA 91406
Year:	1990
County Code:	19
Air Basin:	SC
Facility ID:	16642
Air District Name:	SC
SIC Code:	2082
Air District Name:	SOUTH COAST AQMD
Community Health Air Pollution Info System:	Not reported
Consolidated Emission Reporting Rule:	Not reported
Total Organic Hydrocarbon Gases Tons/Yr:	31
Reactive Organic Gases Tons/Yr:	22
Carbon Monoxide Emissions Tons/Yr:	29
NOX - Oxides of Nitrogen Tons/Yr:	127
SOX - Oxides of Sulphur Tons/Yr:	6
Particulate Matter Tons/Yr:	6
Part. Matter 10 Micrometers and Smllr Tons/Yr:	6

Name:	ANHEUSER-BUSCH INC., (LA BREWE
Address:	15800 ROSCOE BLVD.
City,State,Zip:	VAN NUYS, CA 91406
Year:	1993
County Code:	19
Air Basin:	SC
Facility ID:	16642
Air District Name:	SC
SIC Code:	2082
Air District Name:	SOUTH COAST AQMD
Community Health Air Pollution Info System:	Not reported
Consolidated Emission Reporting Rule:	Not reported
Total Organic Hydrocarbon Gases Tons/Yr:	121
Reactive Organic Gases Tons/Yr:	113
Carbon Monoxide Emissions Tons/Yr:	25
NOX - Oxides of Nitrogen Tons/Yr:	63
SOX - Oxides of Sulphur Tons/Yr:	1
Particulate Matter Tons/Yr:	5
Part. Matter 10 Micrometers and Smllr Tons/Yr:	5

Name:	ANHEUSER-BUSCH INC., (LA BREWE
Address:	15800 ROSCOE BLVD.
City,State,Zip:	VAN NUYS, CA 91406
Year:	1995
County Code:	19
Air Basin:	SC
Facility ID:	16642
Air District Name:	SC
SIC Code:	2082
Air District Name:	SOUTH COAST AQMD
Community Health Air Pollution Info System:	Not reported
Consolidated Emission Reporting Rule:	Not reported
Total Organic Hydrocarbon Gases Tons/Yr:	121
Reactive Organic Gases Tons/Yr:	113
Carbon Monoxide Emissions Tons/Yr:	25
NOX - Oxides of Nitrogen Tons/Yr:	63
SOX - Oxides of Sulphur Tons/Yr:	1
Particulate Matter Tons/Yr:	5
Part. Matter 10 Micrometers and Smllr Tons/Yr:	5

ANHEUSER-BUSCH INC (Continued) **1000224745**

Name:	ANHEUSER-BUSCH INC., (LA BREWE
Address:	15800 ROSCOE BLVD
City,State,Zip:	VAN NUYS, CA 91406
Year:	1996
County Code:	19
Air Basin:	SC
Facility ID:	16642
Air District Name:	SC
SIC Code:	2082
Air District Name:	SOUTH COAST AQMD
Community Health Air Pollution Info System:	Not reported
Consolidated Emission Reporting Rule:	Not reported
Total Organic Hydrocarbon Gases Tons/Yr:	226
Reactive Organic Gases Tons/Yr:	207
Carbon Monoxide Emissions Tons/Yr:	42
NOX - Oxides of Nitrogen Tons/Yr:	32
SOX - Oxides of Sulphur Tons/Yr:	8
Particulate Matter Tons/Yr:	28
Part. Matter 10 Micrometers and Smllr Tons/Yr:	27

Name:	ANHEUSER-BUSCH INC., (LA BREWE
Address:	15800 ROSCOE BLVD.
City,State,Zip:	VAN NUYS, CA 91406
Year:	1997
County Code:	19
Air Basin:	SC
Facility ID:	16642
Air District Name:	SC
SIC Code:	2082
Air District Name:	SOUTH COAST AQMD
Community Health Air Pollution Info System:	Not reported
Consolidated Emission Reporting Rule:	Not reported
Total Organic Hydrocarbon Gases Tons/Yr:	182
Reactive Organic Gases Tons/Yr:	167
Carbon Monoxide Emissions Tons/Yr:	30
NOX - Oxides of Nitrogen Tons/Yr:	20
SOX - Oxides of Sulphur Tons/Yr:	5
Particulate Matter Tons/Yr:	16
Part. Matter 10 Micrometers and Smllr Tons/Yr:	9

Name:	ANHEUSER-BUSCH INC., (LA BREWE
Address:	15800 ROSCOE BLVD.
City,State,Zip:	VAN NUYS, CA 91406
Year:	1998
County Code:	19
Air Basin:	SC
Facility ID:	16642
Air District Name:	SC
SIC Code:	2082
Air District Name:	SOUTH COAST AQMD
Community Health Air Pollution Info System:	Not reported
Consolidated Emission Reporting Rule:	Not reported
Total Organic Hydrocarbon Gases Tons/Yr:	182
Reactive Organic Gases Tons/Yr:	167
Carbon Monoxide Emissions Tons/Yr:	30
NOX - Oxides of Nitrogen Tons/Yr:	20
SOX - Oxides of Sulphur Tons/Yr:	5

ANHEUSER-BUSCH INC (Continued) **1000224745**

Particulate Matter Tons/Yr: 16
Part. Matter 10 Micrometers and Smllr Tons/Yr: 9

Name: ANHEUSER-BUSCH INC., (LA BREWE
Address: 15800 ROSCOE BLVD.
City,State,Zip: VAN NUYS, CA 91406
Year: 1999
County Code: 19
Air Basin: SC
Facility ID: 16642
Air District Name: SC
SIC Code: 2082
Air District Name: SOUTH COAST AQMD
Community Health Air Pollution Info System: Not reported
Consolidated Emission Reporting Rule: Not reported
Total Organic Hydrocarbon Gases Tons/Yr: 182
Reactive Organic Gases Tons/Yr: 167
Carbon Monoxide Emissions Tons/Yr: 30
NOX - Oxides of Nitrogen Tons/Yr: 20
SOX - Oxides of Sulphur Tons/Yr: 5
Particulate Matter Tons/Yr: 16
Part. Matter 10 Micrometers and Smllr Tons/Yr: 9

Name: ANHEUSER-BUSCH INC., (LA BREWE
Address: 15800 ROSCOE BLVD.
City,State,Zip: VAN NUYS, CA 91406
Year: 2000
County Code: 19
Air Basin: SC
Facility ID: 16642
Air District Name: SC
SIC Code: 2082
Air District Name: SOUTH COAST AQMD
Community Health Air Pollution Info System: Not reported
Consolidated Emission Reporting Rule: Not reported
Total Organic Hydrocarbon Gases Tons/Yr: 182
Reactive Organic Gases Tons/Yr: 167
Carbon Monoxide Emissions Tons/Yr: 30
NOX - Oxides of Nitrogen Tons/Yr: 20
SOX - Oxides of Sulphur Tons/Yr: 5
Particulate Matter Tons/Yr: 16
Part. Matter 10 Micrometers and Smllr Tons/Yr: 9

Name: ANHEUSER-BUSCH INC.(LA BREWERY)
Address: 15800 ROSCOE BLVD.
City,State,Zip: VAN NUYS, CA 91406-, CA 91406
Year: 2001
County Code: 19
Air Basin: SC
Facility ID: 16642
Air District Name: SC
SIC Code: 2082
Air District Name: SOUTH COAST AQMD
Community Health Air Pollution Info System: Y
Consolidated Emission Reporting Rule: B
Total Organic Hydrocarbon Gases Tons/Yr: 200
Reactive Organic Gases Tons/Yr: 174

ANHEUSER-BUSCH INC (Continued) **1000224745**

Carbon Monoxide Emissions Tons/Yr: 64
NOX - Oxides of Nitrogen Tons/Yr: 22
SOX - Oxides of Sulphur Tons/Yr: 5
Particulate Matter Tons/Yr: 16
Part. Matter 10 Micrometers and Smllr Tons/Yr: 9

Name: ANHEUSER-BUSCH INC., (LA BREWERY)
Address: 15800 ROSCOE BLVD
City,State,Zip: VAN NUYS, CA 91406
Year: 2002
County Code: 19
Air Basin: SC
Facility ID: 16642
Air District Name: SC
SIC Code: 2082
Air District Name: SOUTH COAST AQMD
Community Health Air Pollution Info System: Not reported
Consolidated Emission Reporting Rule: Not reported
Total Organic Hydrocarbon Gases Tons/Yr: 175
Reactive Organic Gases Tons/Yr: 164
Carbon Monoxide Emissions Tons/Yr: 74
NOX - Oxides of Nitrogen Tons/Yr: 22
SOX - Oxides of Sulphur Tons/Yr: 5
Particulate Matter Tons/Yr: 16
Part. Matter 10 Micrometers and Smllr Tons/Yr: 9

Name: ANHEUSER-BUSCH INC., (LA BREWERY)
Address: 15800 ROSCOE BLVD
City,State,Zip: VAN NUYS, CA 91406
Year: 2003
County Code: 19
Air Basin: SC
Facility ID: 16642
Air District Name: SC
SIC Code: 2082
Air District Name: SOUTH COAST AQMD
Community Health Air Pollution Info System: Not reported
Consolidated Emission Reporting Rule: Not reported
Total Organic Hydrocarbon Gases Tons/Yr: 175
Reactive Organic Gases Tons/Yr: 164
Carbon Monoxide Emissions Tons/Yr: 74
NOX - Oxides of Nitrogen Tons/Yr: 22
SOX - Oxides of Sulphur Tons/Yr: 5
Particulate Matter Tons/Yr: 16
Part. Matter 10 Micrometers and Smllr Tons/Yr: 9

Name: ANHEUSER-BUSCH INC., (LA BREWERY)
Address: 15800 ROSCOE BLVD
City,State,Zip: VAN NUYS, CA 91406
Year: 2004
County Code: 19
Air Basin: SC
Facility ID: 16642
Air District Name: SC
SIC Code: 2082
Air District Name: SOUTH COAST AQMD
Community Health Air Pollution Info System: Y

ANHEUSER-BUSCH INC (Continued) **1000224745**

Consolidated Emission Reporting Rule: Not reported
Total Organic Hydrocarbon Gases Tons/Yr: 175.207472
Reactive Organic Gases Tons/Yr: 164.18
Carbon Monoxide Emissions Tons/Yr: 73.5702
NOX - Oxides of Nitrogen Tons/Yr: 22.1057
SOX - Oxides of Sulphur Tons/Yr: 5.460381
Particulate Matter Tons/Yr: 15.62572293
Part. Matter 10 Micrometers and Smllr Tons/Yr: 8.75

Name: ANHEUSER-BUSCH INC., (LA BREWERY)
Address: 15800 ROSCOE BLVD
City,State,Zip: VAN NUYS, CA 91406
Year: 2005
County Code: 19
Air Basin: SC
Facility ID: 16642
Air District Name: SC
SIC Code: 2082
Air District Name: SOUTH COAST AQMD
Community Health Air Pollution Info System: Not reported
Consolidated Emission Reporting Rule: Not reported
Total Organic Hydrocarbon Gases Tons/Yr: 162.339155
Reactive Organic Gases Tons/Yr: 113.066134784
Carbon Monoxide Emissions Tons/Yr: 61.25149
NOX - Oxides of Nitrogen Tons/Yr: 24.44587
SOX - Oxides of Sulphur Tons/Yr: 6.143295
Particulate Matter Tons/Yr: 14.68888999
Part. Matter 10 Micrometers and Smllr Tons/Yr: 8.246022213798

Name: ANHEUSER-BUSCH INC., (LA BREWERY)
Address: 15800 ROSCOE BLVD
City,State,Zip: VAN NUYS, CA 91406
Year: 2006
County Code: 19
Air Basin: SC
Facility ID: 16642
Air District Name: SC
SIC Code: 2082
Air District Name: SOUTH COAST AQMD
Community Health Air Pollution Info System: Not reported
Consolidated Emission Reporting Rule: Not reported
Total Organic Hydrocarbon Gases Tons/Yr: 166.4307948158018847
Reactive Organic Gases Tons/Yr: 160.934
Carbon Monoxide Emissions Tons/Yr: 59.049
NOX - Oxides of Nitrogen Tons/Yr: 19.507
SOX - Oxides of Sulphur Tons/Yr: 4.79
Particulate Matter Tons/Yr: 51.893
Part. Matter 10 Micrometers and Smllr Tons/Yr: 34.30442

Name: ANHEUSER-BUSCH INC., (LA BREWERY)
Address: 15800 ROSCOE BLVD
City,State,Zip: VAN NUYS, CA 91406
Year: 2007
County Code: 19
Air Basin: SC
Facility ID: 16642
Air District Name: SC

ANHEUSER-BUSCH INC (Continued) **1000224745**

SIC Code:	2082
Air District Name:	SOUTH COAST AQMD
Community Health Air Pollution Info System:	Not reported
Consolidated Emission Reporting Rule:	Not reported
Total Organic Hydrocarbon Gases Tons/Yr:	166.4307948158018847
Reactive Organic Gases Tons/Yr:	160.934
Carbon Monoxide Emissions Tons/Yr:	59.049
NOX - Oxides of Nitrogen Tons/Yr:	19.507
SOX - Oxides of Sulphur Tons/Yr:	4.79
Particulate Matter Tons/Yr:	51.893
Part. Matter 10 Micrometers and Smllr Tons/Yr:	34.30442

Name:	ANHEUSER-BUSCH INC., (LA BREWERY)
Address:	15800 ROSCOE BLVD
City,State,Zip:	VAN NUYS, CA 91406
Year:	2008
County Code:	19
Air Basin:	SC
Facility ID:	16642
Air District Name:	SC
SIC Code:	2082
Air District Name:	SOUTH COAST AQMD
Community Health Air Pollution Info System:	Not reported
Consolidated Emission Reporting Rule:	Not reported
Total Organic Hydrocarbon Gases Tons/Yr:	195.9209696402388042
Reactive Organic Gases Tons/Yr:	190.5905455377819904
Carbon Monoxide Emissions Tons/Yr:	51.710265
NOX - Oxides of Nitrogen Tons/Yr:	17.42871577019075279
SOX - Oxides of Sulphur Tons/Yr:	5.09218669275541399
Particulate Matter Tons/Yr:	48.7311195611
Part. Matter 10 Micrometers and Smllr Tons/Yr:	32.871370287025

Name:	ANHEUSER-BUSCH INC., (LA BREWE
Address:	15800 ROSCOE BLVD.
City,State,Zip:	VAN NUYS, CA 91406
Year:	2009
County Code:	19
Air Basin:	SC
Facility ID:	16642
Air District Name:	SC
SIC Code:	2082
Air District Name:	SOUTH COAST AQMD
Community Health Air Pollution Info System:	Not reported
Consolidated Emission Reporting Rule:	Not reported
Total Organic Hydrocarbon Gases Tons/Yr:	186.16451843397999
Reactive Organic Gases Tons/Yr:	182.0598158
Carbon Monoxide Emissions Tons/Yr:	43.261800000000001
NOX - Oxides of Nitrogen Tons/Yr:	15.10981
SOX - Oxides of Sulphur Tons/Yr:	3.4522439999999999
Particulate Matter Tons/Yr:	49.461292120000003
Part. Matter 10 Micrometers and Smllr Tons/Yr:	32.564906835000002

Name:	ANHEUSER-BUSCH INC., (LA BREWE
Address:	15800 ROSCOE BLVD.
City,State,Zip:	VAN NUYS, CA 91406
Year:	2010
County Code:	19

ANHEUSER-BUSCH INC (Continued) **1000224745**

Air Basin:	SC
Facility ID:	16642
Air District Name:	SC
SIC Code:	2082
Air District Name:	SOUTH COAST AQMD
Community Health Air Pollution Info System:	Not reported
Consolidated Emission Reporting Rule:	Not reported
Total Organic Hydrocarbon Gases Tons/Yr:	178.13097509165101
Reactive Organic Gases Tons/Yr:	174.28478178005901
Carbon Monoxide Emissions Tons/Yr:	39.537950000000002
NOX - Oxides of Nitrogen Tons/Yr:	13.67103
SOX - Oxides of Sulphur Tons/Yr:	3.0068700000000002
Particulate Matter Tons/Yr:	48.690548053999997
Part. Matter 10 Micrometers and Smllr Tons/Yr:	32.119437140999999

Name:	ANHEUSER-BUSCH INC., (LA BREWE
Address:	15800 ROSCOE BLVD.
City,State,Zip:	VAN NUYS, CA 91406
Year:	2011
County Code:	19
Air Basin:	SC
Facility ID:	16642
Air District Name:	SC
SIC Code:	2082
Air District Name:	SOUTH COAST AQMD
Community Health Air Pollution Info System:	Not reported
Consolidated Emission Reporting Rule:	Not reported
Total Organic Hydrocarbon Gases Tons/Yr:	165.39576201
Reactive Organic Gases Tons/Yr:	161.80915468
Carbon Monoxide Emissions Tons/Yr:	37.89447
NOX - Oxides of Nitrogen Tons/Yr:	11.62065
SOX - Oxides of Sulphur Tons/Yr:	2.28383
Particulate Matter Tons/Yr:	48.057866573
Part. Matter 10 Micrometers and Smllr Tons/Yr:	31.83269846

Name:	ANHEUSER-BUSCH LLC., (LA BREWERY)
Address:	15800 ROSCOE BLVD
City,State,Zip:	VAN NUYS, CA 91406
Year:	2012
County Code:	19
Air Basin:	SC
Facility ID:	16642
Air District Name:	SC
SIC Code:	2082
Air District Name:	SOUTH COAST AQMD
Community Health Air Pollution Info System:	Not reported
Consolidated Emission Reporting Rule:	Not reported
Total Organic Hydrocarbon Gases Tons/Yr:	181.69616943
Reactive Organic Gases Tons/Yr:	177.87143299
Carbon Monoxide Emissions Tons/Yr:	40.16374
NOX - Oxides of Nitrogen Tons/Yr:	14.49391
SOX - Oxides of Sulphur Tons/Yr:	2.53099
Particulate Matter Tons/Yr:	48.69597753
Part. Matter 10 Micrometers and Smllr Tons/Yr:	32.161249458

Name:	ANHEUSER-BUSCH LLC., (LA BREWERY)
Address:	15800 ROSCOE BLVD

ANHEUSER-BUSCH INC (Continued) **1000224745**

City,State,Zip:	VAN NUYS, CA 91406
Year:	2013
County Code:	19
Air Basin:	SC
Facility ID:	16642
Air District Name:	SC
SIC Code:	2082
Air District Name:	SOUTH COAST AQMD
Community Health Air Pollution Info System:	Not reported
Consolidated Emission Reporting Rule:	Not reported
Total Organic Hydrocarbon Gases Tons/Yr:	160.49875232
Reactive Organic Gases Tons/Yr:	157.08299125
Carbon Monoxide Emissions Tons/Yr:	35.90723
NOX - Oxides of Nitrogen Tons/Yr:	13.52475
SOX - Oxides of Sulphur Tons/Yr:	2.67645
Particulate Matter Tons/Yr:	47.38625752
Part. Matter 10 Micrometers and Smllr Tons/Yr:	31.510782305

Name:	ANHEUSER-BUSCH LLC., (LA BREWERY)
Address:	15800 ROSCOE BLVD
City,State,Zip:	VAN NUYS, CA 91406
Year:	2014
County Code:	19
Air Basin:	SC
Facility ID:	16642
Air District Name:	SC
SIC Code:	2082
Air District Name:	SOUTH COAST AQMD
Community Health Air Pollution Info System:	Not reported
Consolidated Emission Reporting Rule:	Not reported
Total Organic Hydrocarbon Gases Tons/Yr:	162.74349981
Reactive Organic Gases Tons/Yr:	141.757455
Carbon Monoxide Emissions Tons/Yr:	33.48638
NOX - Oxides of Nitrogen Tons/Yr:	34.059
SOX - Oxides of Sulphur Tons/Yr:	0.239615
Particulate Matter Tons/Yr:	61.36734
Part. Matter 10 Micrometers and Smllr Tons/Yr:	32.82594412

Name:	ANHEUSER-BUSCH INC., (LA BREWERY)
Address:	15800 ROSCOE BLVD.
City,State,Zip:	VAN NUYS, CA 91406
Year:	2015
County Code:	19
Air Basin:	SC
Facility ID:	16642
Air District Name:	SC
SIC Code:	2082
Air District Name:	SOUTH COAST AQMD
Community Health Air Pollution Info System:	Not reported
Consolidated Emission Reporting Rule:	Not reported
Total Organic Hydrocarbon Gases Tons/Yr:	113.16660204
Reactive Organic Gases Tons/Yr:	93.285075119
Carbon Monoxide Emissions Tons/Yr:	33.4144385
NOX - Oxides of Nitrogen Tons/Yr:	34.3267705
SOX - Oxides of Sulphur Tons/Yr:	0.2097405
Particulate Matter Tons/Yr:	58.922899635
Part. Matter 10 Micrometers and Smllr Tons/Yr:	31.228287685

ANHEUSER-BUSCH INC (Continued) **1000224745**

Name:	ANHEUSER-BUSCH LLC., (LA BREWERY)
Address:	15800 ROSCOE BLVD
City,State,Zip:	VAN NUYS, CA 91406
Year:	2016
County Code:	19
Air Basin:	SC
Facility ID:	16642
Air District Name:	SC
SIC Code:	2082
Air District Name:	SOUTH COAST AQMD
Community Health Air Pollution Info System:	Not reported
Consolidated Emission Reporting Rule:	Not reported
Total Organic Hydrocarbon Gases Tons/Yr:	116.62581068
Reactive Organic Gases Tons/Yr:	96.454294745
Carbon Monoxide Emissions Tons/Yr:	33.76052
NOX - Oxides of Nitrogen Tons/Yr:	35.88
SOX - Oxides of Sulphur Tons/Yr:	0.22015485
Particulate Matter Tons/Yr:	69.59916703
Part. Matter 10 Micrometers and Smllr Tons/Yr:	36.887548716

Name:	ANHEUSER-BUSCH LLC., (LA BREWERY)
Address:	15800 ROSCOE BLVD
City,State,Zip:	VAN NUYS, CA 91406
Year:	2017
County Code:	19
Air Basin:	SC
Facility ID:	16642
Air District Name:	SC
SIC Code:	2082
Air District Name:	SOUTH COAST AQMD
Community Health Air Pollution Info System:	Not reported
Consolidated Emission Reporting Rule:	Not reported
Total Organic Hydrocarbon Gases Tons/Yr:	108.5194508
Reactive Organic Gases Tons/Yr:	89.14686205
Carbon Monoxide Emissions Tons/Yr:	32.15118
NOX - Oxides of Nitrogen Tons/Yr:	12.59
SOX - Oxides of Sulphur Tons/Yr:	2.40018701
Particulate Matter Tons/Yr:	57.8508827
Part. Matter 10 Micrometers and Smllr Tons/Yr:	30.547796849

Name:	ANHEUSER-BUSCH LLC., (LA BREWERY)
Address:	15800 ROSCOE BLVD
City,State,Zip:	VAN NUYS, CA 91406
Year:	2018
County Code:	19
Air Basin:	SC
Facility ID:	16642
Air District Name:	SC
SIC Code:	2082
Air District Name:	SOUTH COAST AQMD
Community Health Air Pollution Info System:	Not reported
Consolidated Emission Reporting Rule:	Not reported
Total Organic Hydrocarbon Gases Tons/Yr:	102.26061407
Reactive Organic Gases Tons/Yr:	84.015496405
Carbon Monoxide Emissions Tons/Yr:	32.98034325
NOX - Oxides of Nitrogen Tons/Yr:	10.7512427
SOX - Oxides of Sulphur Tons/Yr:	3.48514867

ANHEUSER-BUSCH INC (Continued) **1000224745**

Particulate Matter Tons/Yr: 57.455924717
Part. Matter 10 Micrometers and Smllr Tons/Yr: 30.464072529

Name: ANHEUSER-BUSCH LLC., (LA BREWERY)
Address: 15800 ROSCOE BLVD
City,State,Zip: VAN NUYS, CA 91406
Year: 2019
County Code: 19
Air Basin: SC
Facility ID: 16642
Air District Name: SC
SIC Code: 2082
Air District Name: SOUTH COAST AQMD
Community Health Air Pollution Info System: Not reported
Consolidated Emission Reporting Rule: Not reported
Total Organic Hydrocarbon Gases Tons/Yr: 82.071846785
Reactive Organic Gases Tons/Yr: 79.332950888
Carbon Monoxide Emissions Tons/Yr: 30.367898
NOX - Oxides of Nitrogen Tons/Yr: 11.83834625
SOX - Oxides of Sulphur Tons/Yr: 2.5201401725
Particulate Matter Tons/Yr: 20.192989671
Part. Matter 10 Micrometers and Smllr Tons/Yr: 7.9973216398

Name: ANHEUSER-BUSCH LLC., (LA BREWERY)
Address: 15800 ROSCOE BLVD
City,State,Zip: VAN NUYS, CA 91406
Year: 2020
County Code: 19
Air Basin: SC
Facility ID: 16642
Air District Name: SC
SIC Code: 2082
Air District Name: SOUTH COAST AQMD
Community Health Air Pollution Info System: Not reported
Consolidated Emission Reporting Rule: Not reported
Total Organic Hydrocarbon Gases Tons/Yr: 84.488766632
Reactive Organic Gases Tons/Yr: 81.8483566
Carbon Monoxide Emissions Tons/Yr: 29.68631
NOX - Oxides of Nitrogen Tons/Yr: 8.27
SOX - Oxides of Sulphur Tons/Yr: 2.620775
Particulate Matter Tons/Yr: 15.867328926
Part. Matter 10 Micrometers and Smllr Tons/Yr: 6.6648222697

Name: ANHEUSER-BUSCH LLC., (LA BREWERY)
Address: 15800 ROSCOE BLVD
City,State,Zip: VAN NUYS, CA 91406
Year: 2021
County Code: 19
Air Basin: SC
Facility ID: 16642
Air District Name: SC
SIC Code: 7389
Air District Name: SOUTH COAST AQMD
Community Health Air Pollution Info System: Not reported
Consolidated Emission Reporting Rule: Not reported
Total Organic Hydrocarbon Gases Tons/Yr: 80.493651985
Reactive Organic Gases Tons/Yr: 77.555112269

ANHEUSER-BUSCH INC (Continued) **1000224745**

Carbon Monoxide Emissions Tons/Yr: 19.73357286
NOX - Oxides of Nitrogen Tons/Yr: 2.577346999
SOX - Oxides of Sulphur Tons/Yr: 2.82877102
Particulate Matter Tons/Yr: 15.866103702
Part. Matter 10 Micrometers and Smllr Tons/Yr: 6.7128683057

NPDES:

Name:	ANHEUSER BUSCH LLC
Address:	15800 ROSCOE BLVD
City,State,Zip:	VAN NUYS, CA 91406
Facility Status:	Active
NPDES Number:	CAS000001
Region:	4
Agency Number:	0
Regulatory Measure ID:	189001
Place ID:	Not reported
Order Number:	97-03-DWQ
WDID:	4 19I002616
Regulatory Measure Type:	Enrollee
Program Type:	Industrial
Adoption Date Of Regulatory Measure:	Not reported
Effective Date Of Regulatory Measure:	04/01/1992
Termination Date Of Regulatory Measure:	Not reported
Expiration Date Of Regulatory Measure:	Not reported
Discharge Address:	15800 Roscoe Blvd
Discharge Name:	Anheuser Busch LLC
Discharge City:	Van Nuys
Discharge State:	California
Discharge Zip:	91406
Status:	Not reported
Status Date:	Not reported
Operator Name:	Not reported
Operator Address:	Not reported
Operator City:	Not reported
Operator State:	Not reported
Operator Zip:	Not reported

NPDES as of 03/2018:

NPDES Number:	Not reported
Status:	Not reported
Agency Number:	Not reported
Region:	4
Regulatory Measure ID:	189001
Order Number:	Not reported
Regulatory Measure Type:	Industrial
Place ID:	Not reported
WDID:	4 19I002616
Program Type:	Not reported
Adoption Date Of Regulatory Measure:	Not reported
Effective Date Of Regulatory Measure:	Not reported
Expiration Date Of Regulatory Measure:	Not reported
Termination Date Of Regulatory Measure:	Not reported
Discharge Name:	Not reported
Discharge Address:	Not reported
Discharge City:	Not reported
Discharge State:	Not reported
Discharge Zip:	Not reported

ANHEUSER-BUSCH INC (Continued) **1000224745**

Received Date:	05/09/2008
Processed Date:	04/01/1992
Status:	Active
Status Date:	04/01/1992
Place Size:	95
Place Size Unit:	Acres
Contact:	Luis Cayo
Contact Title:	General Manager
Contact Phone:	818-908-4156
Contact Phone Ext:	Not reported
Contact Email:	luis.cayo@anheuser-busch.com
Operator Name:	Anheuser Busch LLC
Operator Address:	15800 Roscoe Blvd
Operator City:	Van Nuys
Operator State:	California
Operator Zip:	91406
Operator Contact:	Kaci Figueroa
Operator Contact Title:	EHS Manager Environmental
Operator Contact Phone:	818-997-2740
Operator Contact Phone Ext:	Not reported
Operator Contact Email:	kaci.figueroa@anheuser-busch.com
Operator Type:	Private Business
Developer:	Not reported
Developer Address:	Not reported
Developer City:	Not reported
Developer State:	California
Developer Zip:	Not reported
Developer Contact:	Not reported
Developer Contact Title:	Not reported
Constype Linear Utility Ind:	Not reported
Emergency Phone:	Not reported
Emergency Phone Ext:	Not reported
Constype Above Ground Ind:	Not reported
Constype Below Ground Ind:	Not reported
Constype Cable Line Ind:	Not reported
Constype Comm Line Ind:	Not reported
Constype Commertial Ind:	Not reported
Constype Electrical Line Ind:	Not reported
Constype Gas Line Ind:	Not reported
Constype Industrial Ind:	Not reported
Constype Other Description:	Not reported
Constype Other Ind:	Not reported
Constype Recons Ind:	Not reported
Constype Residential Ind:	Not reported
Constype Transport Ind:	Not reported
Constype Utility Description:	Not reported
Constype Utility Ind:	Not reported
Constype Water Sewer Ind:	Not reported
Dir Discharge Uswater Ind:	N
Receiving Water Name:	Haskell Channel
Certifier:	Luis Cayo
Certifier Title:	General Manager
Certification Date:	25-MAR-15
Primary Sic:	2082-Malt Beverages
Secondary Sic:	Not reported
Tertiary Sic:	Not reported

ANHEUSER-BUSCH INC (Continued) **1000224745**

NPDES Number:	CAS000001
Status:	Active
Agency Number:	0
Region:	4
Regulatory Measure ID:	189001
Order Number:	97-03-DWQ
Regulatory Measure Type:	Enrollee
Place ID:	Not reported
WDID:	4 19I002616
Program Type:	Industrial
Adoption Date Of Regulatory Measure:	Not reported
Effective Date Of Regulatory Measure:	04/01/1992
Expiration Date Of Regulatory Measure:	Not reported
Termination Date Of Regulatory Measure:	Not reported
Discharge Name:	Anheuser Busch LLC
Discharge Address:	15800 Roscoe Blvd
Discharge City:	Van Nuys
Discharge State:	California
Discharge Zip:	91406
Received Date:	Not reported
Processed Date:	Not reported
Status:	Not reported
Status Date:	Not reported
Place Size:	Not reported
Place Size Unit:	Not reported
Contact:	Not reported
Contact Title:	Not reported
Contact Phone:	Not reported
Contact Phone Ext:	Not reported
Contact Email:	Not reported
Operator Name:	Not reported
Operator Address:	Not reported
Operator City:	Not reported
Operator State:	Not reported
Operator Zip:	Not reported
Operator Contact:	Not reported
Operator Contact Title:	Not reported
Operator Contact Phone:	Not reported
Operator Contact Phone Ext:	Not reported
Operator Contact Email:	Not reported
Operator Type:	Not reported
Developer:	Not reported
Developer Address:	Not reported
Developer City:	Not reported
Developer State:	Not reported
Developer Zip:	Not reported
Developer Contact:	Not reported
Developer Contact Title:	Not reported
Constype Linear Utility Ind:	Not reported
Emergency Phone:	Not reported
Emergency Phone Ext:	Not reported
Constype Above Ground Ind:	Not reported
Constype Below Ground Ind:	Not reported
Constype Cable Line Ind:	Not reported
Constype Comm Line Ind:	Not reported
Constype Commertial Ind:	Not reported
Constype Electrical Line Ind:	Not reported

ANHEUSER-BUSCH INC (Continued) **1000224745**

Constype Gas Line Ind:	Not reported
Constype Industrial Ind:	Not reported
Constype Other Description:	Not reported
Constype Other Ind:	Not reported
Constype Recons Ind:	Not reported
Constype Residential Ind:	Not reported
Constype Transport Ind:	Not reported
Constype Utility Description:	Not reported
Constype Utility Ind:	Not reported
Constype Water Sewer Ind:	Not reported
Dir Discharge Uswater Ind:	Not reported
Receiving Water Name:	Not reported
Certifier:	Not reported
Certifier Title:	Not reported
Certification Date:	Not reported
Primary Sic:	Not reported
Secondary Sic:	Not reported
Tertiary Sic:	Not reported

Name:	ANHEUSER BUSCH LLC
Address:	15800 ROSCOE BLVD
City,State,Zip:	VAN NUYS, CA 91406
Facility Status:	Not reported
NPDES Number:	Not reported
Region:	Not reported
Agency Number:	Not reported
Regulatory Measure ID:	Not reported
Place ID:	Not reported
Order Number:	Not reported
WDID:	4 19I002616
Regulatory Measure Type:	Industrial
Program Type:	Not reported
Adoption Date Of Regulatory Measure:	Not reported
Effective Date Of Regulatory Measure:	Not reported
Termination Date Of Regulatory Measure:	Not reported
Expiration Date Of Regulatory Measure:	Not reported
Discharge Address:	Not reported
Discharge Name:	Not reported
Discharge City:	Not reported
Discharge State:	Not reported
Discharge Zip:	Not reported
Status:	Active
Status Date:	04/01/1992
Operator Name:	Anheuser Busch LLC
Operator Address:	15800 Roscoe Blvd
Operator City:	Van Nuys
Operator State:	California
Operator Zip:	91406

NPDES as of 03/2018:

NPDES Number:	Not reported
Status:	Not reported
Agency Number:	Not reported
Region:	4
Regulatory Measure ID:	189001
Order Number:	Not reported
Regulatory Measure Type:	Industrial

ANHEUSER-BUSCH INC (Continued) **1000224745**

Place ID:	Not reported
WDID:	4 19I002616
Program Type:	Not reported
Adoption Date Of Regulatory Measure:	Not reported
Effective Date Of Regulatory Measure:	Not reported
Expiration Date Of Regulatory Measure:	Not reported
Termination Date Of Regulatory Measure:	Not reported
Discharge Name:	Not reported
Discharge Address:	Not reported
Discharge City:	Not reported
Discharge State:	Not reported
Discharge Zip:	Not reported
Received Date:	05/09/2008
Processed Date:	04/01/1992
Status:	Active
Status Date:	04/01/1992
Place Size:	95
Place Size Unit:	Acres
Contact:	Luis Cayo
Contact Title:	General Manager
Contact Phone:	818-908-4156
Contact Phone Ext:	Not reported
Contact Email:	luis.cayo@anheuser-busch.com
Operator Name:	Anheuser Busch LLC
Operator Address:	15800 Roscoe Blvd
Operator City:	Van Nuys
Operator State:	California
Operator Zip:	91406
Operator Contact:	Kaci Figueroa
Operator Contact Title:	EHS Manager Environmental
Operator Contact Phone:	818-997-2740
Operator Contact Phone Ext:	Not reported
Operator Contact Email:	kaci.figueroa@anheuser-busch.com
Operator Type:	Private Business
Developer:	Not reported
Developer Address:	Not reported
Developer City:	Not reported
Developer State:	California
Developer Zip:	Not reported
Developer Contact:	Not reported
Developer Contact Title:	Not reported
Constype Linear Utility Ind:	Not reported
Emergency Phone:	Not reported
Emergency Phone Ext:	Not reported
Constype Above Ground Ind:	Not reported
Constype Below Ground Ind:	Not reported
Constype Cable Line Ind:	Not reported
Constype Comm Line Ind:	Not reported
Constype Commertial Ind:	Not reported
Constype Electrical Line Ind:	Not reported
Constype Gas Line Ind:	Not reported
Constype Industrial Ind:	Not reported
Constype Other Description:	Not reported
Constype Other Ind:	Not reported
Constype Recons Ind:	Not reported
Constype Residential Ind:	Not reported
Constype Transport Ind:	Not reported

ANHEUSER-BUSCH INC (Continued) **1000224745**

Constype Utility Description:	Not reported
Constype Utility Ind:	Not reported
Constype Water Sewer Ind:	Not reported
Dir Discharge Uswater Ind:	N
Receiving Water Name:	Haskell Channel
Certifier:	Luis Cayo
Certifier Title:	General Manager
Certification Date:	25-MAR-15
Primary Sic:	2082-Malt Beverages
Secondary Sic:	Not reported
Tertiary Sic:	Not reported
NPDES Number:	CAS000001
Status:	Active
Agency Number:	0
Region:	4
Regulatory Measure ID:	189001
Order Number:	97-03-DWQ
Regulatory Measure Type:	Enrollee
Place ID:	Not reported
WDID:	4 19I002616
Program Type:	Industrial
Adoption Date Of Regulatory Measure:	Not reported
Effective Date Of Regulatory Measure:	04/01/1992
Expiration Date Of Regulatory Measure:	Not reported
Termination Date Of Regulatory Measure:	Not reported
Discharge Name:	Anheuser Busch LLC
Discharge Address:	15800 Roscoe Blvd
Discharge City:	Van Nuys
Discharge State:	California
Discharge Zip:	91406
Received Date:	Not reported
Processed Date:	Not reported
Status:	Not reported
Status Date:	Not reported
Place Size:	Not reported
Place Size Unit:	Not reported
Contact:	Not reported
Contact Title:	Not reported
Contact Phone:	Not reported
Contact Phone Ext:	Not reported
Contact Email:	Not reported
Operator Name:	Not reported
Operator Address:	Not reported
Operator City:	Not reported
Operator State:	Not reported
Operator Zip:	Not reported
Operator Contact:	Not reported
Operator Contact Title:	Not reported
Operator Contact Phone:	Not reported
Operator Contact Phone Ext:	Not reported
Operator Contact Email:	Not reported
Operator Type:	Not reported
Developer:	Not reported
Developer Address:	Not reported
Developer City:	Not reported
Developer State:	Not reported

ANHEUSER-BUSCH INC (Continued) **1000224745**

Developer Zip:	Not reported
Developer Contact:	Not reported
Developer Contact Title:	Not reported
Constype Linear Utility Ind:	Not reported
Emergency Phone:	Not reported
Emergency Phone Ext:	Not reported
Constype Above Ground Ind:	Not reported
Constype Below Ground Ind:	Not reported
Constype Cable Line Ind:	Not reported
Constype Comm Line Ind:	Not reported
Constype Commertial Ind:	Not reported
Constype Electrical Line Ind:	Not reported
Constype Gas Line Ind:	Not reported
Constype Industrial Ind:	Not reported
Constype Other Description:	Not reported
Constype Other Ind:	Not reported
Constype Recons Ind:	Not reported
Constype Residential Ind:	Not reported
Constype Transport Ind:	Not reported
Constype Utility Description:	Not reported
Constype Utility Ind:	Not reported
Constype Water Sewer Ind:	Not reported
Dir Discharge Uswater Ind:	Not reported
Receiving Water Name:	Not reported
Certifier:	Not reported
Certifier Title:	Not reported
Certification Date:	Not reported
Primary Sic:	Not reported
Secondary Sic:	Not reported
Tertiary Sic:	Not reported

WDS:

Name:	VAN NUYS BREWERY
Address:	15800 Roscoe Blvd
City:	VAN NUYS
Facility ID:	4 19I002616
Facility Type:	Industrial - Facility that treats and/or disposes of liquid or semisolid wastes from any servicing, producing, manufacturing or processing operation of whatever nature, including mining, gravel washing, geothermal operations, air conditioning, ship building and repairing, oil production, storage and disposal operations, water pumping.
Facility Status:	Active - Any facility with a continuous or seasonal discharge that is under Waste Discharge Requirements.
NPDES Number:	CAS000001 The 1st 2 characters designate the state. The remaining 7 are assigned by the Regional Board
Subregion:	4
Facility Telephone:	8189085521
Facility Contact:	ASHOK KHANNA
Agency Name:	ANHEUSERBUSCH
Agency Address:	15800 Roscoe Blvd
Agency City,St,Zip:	Van Nuys 914061379
Agency Contact:	ASHOK KHANNA
Agency Telephone:	8189085521
Agency Type:	Private
SIC Code:	0

ANHEUSER-BUSCH INC (Continued) **1000224745**

SIC Code 2:	Not reported
Primary Waste Type:	Not reported
Primary Waste:	Not reported
Waste Type2:	Not reported
Waste2:	Not reported
Primary Waste Type:	Not reported
Secondary Waste:	Not reported
Secondary Waste Type:	Not reported
Design Flow:	0
Baseline Flow:	0
Reclamation:	Not reported
POTW:	Not reported
Treat To Water:	Minor Threat to Water Quality. A violation of a regional board order should cause a relatively minor impairment of beneficial uses compared to a major or minor threat. Not: All nurds without a TTWQ will be considered a minor threat to water quality unless coded at a higher Level. A Zero (0) may be used to code those NURDS that are found to represent no threat to water quality.
Complexity:	Category C - Facilities having no waste treatment systems, such as cooling water dischargers or thosewho must comply through best management practices, facilities with passive waste treatment and disposal systems, such as septic systems with subsurface disposal, or dischargers having waste storage systems with land disposal such as dairy waste ponds.

CIWQS:

Name:	ANHEUSER BUSCH LLC
Address:	15800 ROSCOE BLVD
City,State,Zip:	VAN NUYS, CA 91406
Agency:	Anheuser Busch LLC
Agency Address:	15800 Roscoe Blvd, Van Nuys, CA 91406
Place/Project Type:	Industrial - Malt Beverages
SIC/NAICS:	2082
Region:	4
Program:	INDSTW
Regulatory Measure Status:	Active
Regulatory Measure Type:	Storm water industrial
Order Number:	2014-0057-DWQ
WDID:	4 19I002616
NPDES Number:	CAS000001
Adoption Date:	Not reported
Effective Date:	04/01/1992
Termination Date:	Not reported
Expiration/Review Date:	Not reported
Design Flow:	Not reported
Major/Minor:	Not reported
Complexity:	Not reported
TTWQ:	Not reported
Enforcement Actions within 5 years:	2
Violations within 5 years:	2
Latitude:	34.22136
Longitude:	-118.47648

CERS:

Name:	ANHEUSER-BUSCH, LLC
Address:	15800 ROSCOE BLVD

ANHEUSER-BUSCH INC (Continued) **1000224745**

City,State,Zip: VAN NUYS, CA 91406
Site ID: 92394
CERS ID: 91406NHSRB15800
CERS Description: Toxic Release Inventory

Violations:
Site ID: 92394
Site Name: ANHEUSER-BUSCH, LLC
Violation Date: 11-20-2020
Citation: 2014-0057-DWQ - Industrial General Permit
Violation Description: SWPPP
Violation Notes: Failure to develop a complete SWPPP
Violation Division: Water Boards
Violation Program: INDSTW
Violation Source: SMARTS,

Site ID: 92394
Site Name: ANHEUSER-BUSCH, LLC
Violation Date: 12-15-2008
Citation: 2014-0057-DWQ - Industrial General Permit
Violation Description: SW - Deficient BMP Implementation
Violation Notes: 47 & 51 mg/L of BOD were detected at the locations, South & North Pit, respectively, on 12/15/08. 32 & 58 mg/L of Oil and Grease were detected at the locations, North & South Pit, respectively, on 12/15/08. 9.2 SU of pH was detected at the location, South Pit, on 12/1/08.
Violation Division: Water Boards
Violation Program: INDSTW
Violation Source: SMARTS,

Site ID: 92394
Site Name: ANHEUSER-BUSCH, LLC
Violation Date: 04-28-2022
Citation: 2014-0057-DWQ - Industrial General Permit
Violation Description: SW - Effluent
Violation Notes: Effluent limit violations for total zinc as listed in the Stormwater Industrial General Permit.
Violation Division: Water Boards
Violation Program: INDSTW
Violation Source: SMARTS,

Enforcement Action:
Site ID: 92394
Site Name: ANHEUSER-BUSCH, LLC
Site Address: 15800 ROSCOE BLVD
Site City: VAN NUYS
Site Zip: 91406
Enf Action Date: 04-28-2022
Enf Action Type: Expedited Payment Letter
Enf Action Description: Expedited Payment Letter
Enf Action Notes: EPL issued for total zinc NEL exceedances
Enf Action Division: Water Boards
Enf Action Program: INDSTW
Enf Action Source: SMARTS,

Site ID: 92394
Site Name: ANHEUSER-BUSCH, LLC

ANHEUSER-BUSCH INC (Continued) **1000224745**

Site Address: 15800 ROSCOE BLVD
Site City: VAN NUYS
Site Zip: 91406
Enf Action Date: 06-10-2010
Enf Action Type: Staff Enforcement Letter
Enf Action Description: Staff Enforcement Letter
Enf Action Notes: The letter, AR Review - Benchmark Exceedance, was sent to ensure that the permittee will develop and implement the BMPs to reduce or prevent pollutants in SW discharges. Letter also required permittee to submit evidence of implemented additional BMPs and SWPPP amendments if the permittee is already implementing the BMPs.
Enf Action Division: Water Boards
Enf Action Program: INDSTW
Enf Action Source: SMARTS,

Site ID: 92394
Site Name: ANHEUSER-BUSCH, LLC
Site Address: 15800 ROSCOE BLVD
Site City: VAN NUYS
Site Zip: 91406
Enf Action Date: 11-20-2020
Enf Action Type: Notice of Violation
Enf Action Description: Notice of Violation
Enf Action Notes: Failure to develop a complete SWPPP
Enf Action Division: Water Boards
Enf Action Program: INDSTW
Enf Action Source: SMARTS,

Affiliation:
Affiliation Type Desc: Company Official
Entity Name: Eric Gutierrez
Entity Title: General Manager
Affiliation Address: 15800 ROSCOE BLVD
Affiliation City: VAN NUYS
Affiliation State: CA
Affiliation Country: Not reported
Affiliation Zip: 91406
Affiliation Phone: ,

Affiliation Type Desc: Owner/Operator
Entity Name: Anheuser Busch LLC
Entity Title: Operator
Affiliation Address: 15800 Roscoe Blvd
Affiliation City: Van Nuys
Affiliation State: CA
Affiliation Country: Not reported
Affiliation Zip: 91406
Affiliation Phone: ,

Affiliation Type Desc: Parent Company
Entity Name: ANHEUSER-BUSCH COS LLC
Entity Title: Not reported
Affiliation Address: 15800 ROSCOE BLVD
Affiliation City: VAN NUYS
Affiliation State: CA
Affiliation Country: Not reported
Affiliation Zip: 91406

ANHEUSER-BUSCH INC (Continued) **1000224745**

Affiliation Phone: ,

Affiliation Type Desc: Public Contact
Entity Name: ERIC GUTIERREZ
Entity Title: Not reported
Affiliation Address: 15800 ROSCOE BLVD
Affiliation City: VAN NUYS
Affiliation State: CA
Affiliation Country: Not reported
Affiliation Zip: 91406
Affiliation Phone: 8189084156,

Affiliation Type Desc: Technical Contact
Entity Name: WEN ZHANG
Entity Title: Not reported
Affiliation Address: 15800 ROSCOE BLVD
Affiliation City: VAN NUYS
Affiliation State: CA
Affiliation Country: Not reported
Affiliation Zip: 91406
Affiliation Phone: 8189085598,

Name: ANHEUSER-BUSCH, LLC
Address: 15800 ROSCOE BLVD
City,State,Zip: VAN NUYS, CA 91406
Site ID: 92394
CERS ID: 270172
CERS Description: Industrial Facility Storm Water

Violations:

Site ID: 92394
Site Name: ANHEUSER-BUSCH, LLC
Violation Date: 11-20-2020
Citation: 2014-0057-DWQ - Industrial General Permit
Violation Description: SWPPP
Violation Notes: Failure to develop a complete SWPPP
Violation Division: Water Boards
Violation Program: INDSTW
Violation Source: SMARTS,

Site ID: 92394
Site Name: ANHEUSER-BUSCH, LLC
Violation Date: 12-15-2008
Citation: 2014-0057-DWQ - Industrial General Permit
Violation Description: SW - Deficient BMP Implementation
Violation Notes: 47 & 51 mg/L of BOD were detected at the locations, South & North Pit, respectively, on 12/15/08. 32 & 58 mg/L of Oil and Grease were detected at the locations, North & South Pit, respectively, on 12/15/08. 9.2 SU of pH was detected at the location, South Pit, on 12/1/08.
Violation Division: Water Boards
Violation Program: INDSTW
Violation Source: SMARTS,

Site ID: 92394
Site Name: ANHEUSER-BUSCH, LLC
Violation Date: 04-28-2022

ANHEUSER-BUSCH INC (Continued) **1000224745**

Citation: 2014-0057-DWQ - Industrial General Permit
Violation Description: SW - Effluent
Violation Notes: Effluent limit violations for total zinc as listed in the Stormwater Industrial General Permit.
Violation Division: Water Boards
Violation Program: INDSTW
Violation Source: SMARTS,

Enforcement Action:
Site ID: 92394
Site Name: ANHEUSER-BUSCH, LLC
Site Address: 15800 ROSCOE BLVD
Site City: VAN NUYS
Site Zip: 91406
Enf Action Date: 04-28-2022
Enf Action Type: Expedited Payment Letter
Enf Action Description: Expedited Payment Letter
Enf Action Notes: EPL issued for total zinc NEL exceedances
Enf Action Division: Water Boards
Enf Action Program: INDSTW
Enf Action Source: SMARTS,

Site ID: 92394
Site Name: ANHEUSER-BUSCH, LLC
Site Address: 15800 ROSCOE BLVD
Site City: VAN NUYS
Site Zip: 91406
Enf Action Date: 06-10-2010
Enf Action Type: Staff Enforcement Letter
Enf Action Description: Staff Enforcement Letter
Enf Action Notes: The letter, AR Review - Benchmark Exceedance, was sent to ensure that the permittee will develop and implement the BMPs to reduce or prevent pollutants in SW discharges. Letter also required permittee to submit evidence of implemented additional BMPs and SWPPP amendments if the permittee is already implementing the BMPs.
Enf Action Division: Water Boards
Enf Action Program: INDSTW
Enf Action Source: SMARTS,

Site ID: 92394
Site Name: ANHEUSER-BUSCH, LLC
Site Address: 15800 ROSCOE BLVD
Site City: VAN NUYS
Site Zip: 91406
Enf Action Date: 11-20-2020
Enf Action Type: Notice of Violation
Enf Action Description: Notice of Violation
Enf Action Notes: Failure to develop a complete SWPPP
Enf Action Division: Water Boards
Enf Action Program: INDSTW
Enf Action Source: SMARTS,

Affiliation:
Affiliation Type Desc: Company Official
Entity Name: Eric Gutierrez
Entity Title: General Manager

ANHEUSER-BUSCH INC (Continued) **1000224745**

Affiliation Address:	15800 ROSCOE BLVD
Affiliation City:	VAN NUYS
Affiliation State:	CA
Affiliation Country:	Not reported
Affiliation Zip:	91406
Affiliation Phone:	,
Affiliation Type Desc:	Owner/Operator
Entity Name:	Anheuser Busch LLC
Entity Title:	Operator
Affiliation Address:	15800 Roscoe Blvd
Affiliation City:	Van Nuys
Affiliation State:	CA
Affiliation Country:	Not reported
Affiliation Zip:	91406
Affiliation Phone:	,
Affiliation Type Desc:	Parent Company
Entity Name:	ANHEUSER-BUSCH COS LLC
Entity Title:	Not reported
Affiliation Address:	15800 ROSCOE BLVD
Affiliation City:	VAN NUYS
Affiliation State:	CA
Affiliation Country:	Not reported
Affiliation Zip:	91406
Affiliation Phone:	,
Affiliation Type Desc:	Public Contact
Entity Name:	ERIC GUTIERREZ
Entity Title:	Not reported
Affiliation Address:	15800 ROSCOE BLVD
Affiliation City:	VAN NUYS
Affiliation State:	CA
Affiliation Country:	Not reported
Affiliation Zip:	91406
Affiliation Phone:	8189084156,
Affiliation Type Desc:	Technical Contact
Entity Name:	WEN ZHANG
Entity Title:	Not reported
Affiliation Address:	15800 ROSCOE BLVD
Affiliation City:	VAN NUYS
Affiliation State:	CA
Affiliation Country:	Not reported
Affiliation Zip:	91406
Affiliation Phone:	8189085598,
Name:	ANHEUSER-BUSCH
Address:	15800 ROSCOE BLVD
City,State,Zip:	VAN NUYS, CA 91406
Site ID:	634101
CERS ID:	SLT43217215
CERS Description:	Cleanup Program Site

P106 **LITTON DATA SYSTEMS** **ENVIROSTOR** **1000417285**
ESE **15901 STRATHERN ST** **RCRA NonGen / NLR** **CAD043099506**
1/4-1/2 **VAN NUYS, CA 91406** **EMI**
0.370 mi.
1951 ft. **Site 3 of 3 in cluster P**

Relative:
Lower

Actual:
790 ft.

ENVIROSTOR:

Name:	LITTON SYSTEMS, INC., DATA SYSTEMS DIV.
Address:	15901 STRATHERN STREET
City,State,Zip:	VAN NUYS, CA 91409
Facility ID:	71002388
Status:	Refer: Other Agency
Status Date:	Not reported
Site Code:	Not reported
Site Type:	Tiered Permit
Site Type Detailed:	Tiered Permit
Acres:	Not reported
NPL:	NO
Regulatory Agencies:	NONE SPECIFIED
Lead Agency:	NONE SPECIFIED
Program Manager:	Not reported
Supervisor:	Not reported
Division Branch:	Cleanup Chatsworth
Assembly:	46
Senate:	20
Special Program:	Not reported
Restricted Use:	NO
Site Mgmt Req:	NONE SPECIFIED
Funding:	Not reported
Latitude:	34.21571
Longitude:	-118.4793
APN:	NONE SPECIFIED
Past Use:	NONE SPECIFIED
Potential COC:	NONE SPECIFIED
Confirmed COC:	NONE SPECIFIED
Potential Description:	NONE SPECIFIED
Alias Name:	CAD043099506
Alias Type:	EPA Identification Number
Alias Name:	110012437201
Alias Type:	EPA (FRS #)
Alias Name:	71002388
Alias Type:	Envirostor ID Number

Completed Info:

Completed Area Name:	Not reported
Completed Sub Area Name:	Not reported
Completed Document Type:	Not reported
Completed Date:	Not reported
Comments:	Not reported
Future Area Name:	Not reported
Future Sub Area Name:	Not reported
Future Document Type:	Not reported
Future Due Date:	Not reported
Schedule Area Name:	Not reported
Schedule Sub Area Name:	Not reported
Schedule Document Type:	Not reported
Schedule Due Date:	Not reported
Schedule Revised Date:	Not reported

LITTON DATA SYSTEMS (Continued) **1000417285**

RCRA Listings:

Date Form Received by Agency:	19940211
Handler Name:	Litton Data Systems
Handler Address:	15901 STRATHERN ST
Handler City,State,Zip:	VAN NUYS, CA 91406
EPA ID:	CAD043099506
Contact Name:	F DEAN WASSON
Contact Address:	15901 STRATHERN ST
Contact City,State,Zip:	VAN NUYS, CA 91406
Contact Telephone:	213-781-8211
Contact Fax:	Not reported
Contact Email:	Not reported
Contact Title:	Not reported
EPA Region:	09
Land Type:	Private
Federal Waste Generator Description:	Not a generator, verified
Non-Notifier:	Not reported
Biennial Report Cycle:	Not reported
Accessibility:	Not reported
Active Site Indicator:	Not reported
State District Owner:	Ca
State District:	3
Mailing Address:	29851 AGOURA RD
Mailing City,State,Zip:	AGOURA HILLS, CA 91376-6008
Owner Name:	Litton Systems Inc
Owner Type:	Private
Operator Name:	Litton Data Systems
Operator Type:	Private
Short-Term Generator Activity:	No
Importer Activity:	No
Mixed Waste Generator:	No
Transporter Activity:	No
Transfer Facility Activity:	No
Recycler Activity with Storage:	No
Small Quantity On-Site Burner Exemption:	No
Smelting Melting and Refining Furnace Exemption:	No
Underground Injection Control:	No
Off-Site Waste Receipt:	No
Universal Waste Indicator:	No
Universal Waste Destination Facility:	No
Federal Universal Waste:	No
Active Site State-Reg Handler:	---
Federal Facility Indicator:	Not reported
Hazardous Secondary Material Indicator:	NN
Sub-Part K Indicator:	Not reported
2018 GPRA Permit Baseline:	Not on the Baseline
2018 GPRA Renewals Baseline:	Not on the Baseline
202 GPRA Corrective Action Baseline:	No
Subject to Corrective Action Universe:	No
Non-TSDFs Where RCRA CA has Been Imposed Universe:	No
Corrective Action Priority Ranking:	No NCAPS ranking
Environmental Control Indicator:	No
Institutional Control Indicator:	No
Human Exposure Controls Indicator:	N/A
Groundwater Controls Indicator:	N/A
Significant Non-Complier Universe:	No
Unaddressed Significant Non-Complier Universe:	No

LITTON DATA SYSTEMS (Continued) **1000417285**

Addressed Significant Non-Complier Universe:	No
Significant Non-Complier With a Compliance Schedule Universe:	No
Financial Assurance Required:	Not reported
Handler Date of Last Change:	20020917
Recognized Trader-Importer:	No
Recognized Trader-Exporter:	No
Importer of Spent Lead Acid Batteries:	No
Exporter of Spent Lead Acid Batteries:	No
Recycler Activity Without Storage:	Not reported
Manifest Broker:	Not reported
Sub-Part P Indicator:	No

Handler - Owner Operator:

Owner/Operator Indicator:	Operator
Owner/Operator Name: LITTON DATA SYSTEMS	
Legal Status:	Private
Date Became Current:	Not reported
Date Ended Current:	Not reported
Owner/Operator Address:	8000 WOODLEY AVE
Owner/Operator City,State,Zip:	CITY NOT REPORTED, CA 99999
Owner/Operator Telephone:	213-781-8211
Owner/Operator Telephone Ext:	Not reported
Owner/Operator Fax:	Not reported
Owner/Operator Email:	Not reported

Owner/Operator Indicator:	Owner
Owner/Operator Name: LITTON SYSTEMS INC	
Legal Status:	Private
Date Became Current:	Not reported
Date Ended Current:	Not reported
Owner/Operator Address:	360 N CRESCENT DRIVE
Owner/Operator City,State,Zip:	BEVERLY HILLS, CA 90210
Owner/Operator Telephone:	213-273-7860
Owner/Operator Telephone Ext:	Not reported
Owner/Operator Fax:	Not reported
Owner/Operator Email:	Not reported

Historic Generators:

Receive Date:	19940211
Handler Name: LITTON DATA SYSTEMS	
Federal Waste Generator Description:	Not a generator, verified
State District Owner:	Ca
Large Quantity Handler of Universal Waste:	No
Recognized Trader Importer:	No
Recognized Trader Exporter:	No
Spent Lead Acid Battery Importer:	No
Spent Lead Acid Battery Exporter:	No
Current Record:	Yes
Non Storage Recycler Activity:	Not reported
Electronic Manifest Broker:	Not reported

Receive Date:	19900412
Handler Name: LITTON DATA SYSTEMS	
Federal Waste Generator Description:	Large Quantity Generator
State District Owner:	Not reported

LITTON DATA SYSTEMS (Continued) **1000417285**

Large Quantity Handler of Universal Waste: No
Recognized Trader Importer: No
Recognized Trader Exporter: No
Spent Lead Acid Battery Importer: No
Spent Lead Acid Battery Exporter: No
Current Record: No
Non Storage Recycler Activity: Not reported
Electronic Manifest Broker: Not reported

Receive Date: 19920330
Handler Name: LITTON SYSTEMS INC. DATA SYSTEMS DIVISIO
Federal Waste Generator Description: Large Quantity Generator
State District Owner: Not reported
Large Quantity Handler of Universal Waste: No
Recognized Trader Importer: No
Recognized Trader Exporter: No
Spent Lead Acid Battery Importer: No
Spent Lead Acid Battery Exporter: No
Current Record: No
Non Storage Recycler Activity: Not reported
Electronic Manifest Broker: Not reported

Receive Date: 19940311
Handler Name: LITTON DATA SYSTEMS
Federal Waste Generator Description: Large Quantity Generator
State District Owner: Not reported
Large Quantity Handler of Universal Waste: No
Recognized Trader Importer: No
Recognized Trader Exporter: No
Spent Lead Acid Battery Importer: No
Spent Lead Acid Battery Exporter: No
Current Record: No
Non Storage Recycler Activity: Not reported
Electronic Manifest Broker: Not reported

List of NAICS Codes and Descriptions:
NAICS Code: 33422
NAICS Description: RADIO AND TELEVISION BROADCASTING AND WIRELESS COMMUNICATIONS EQUIPMENT MANUFACTURING

NAICS Code: 33429
NAICS Description: OTHER COMMUNICATIONS EQUIPMENT MANUFACTURING

NAICS Code: 334412
NAICS Description: BARE PRINTED CIRCUIT BOARD MANUFACTURING

NAICS Code: 334413
NAICS Description: SEMICONDUCTOR AND RELATED DEVICE MANUFACTURING

NAICS Code: 336611
NAICS Description: SHIP BUILDING AND REPAIRING

Has the Facility Received Notices of Violations:
Found Violation: No
Agency Which Determined Violation: Not reported
Violation Short Description: Not reported

LITTON DATA SYSTEMS (Continued) **1000417285**

Date Violation was Determined: Not reported
Actual Return to Compliance Date: Not reported
Return to Compliance Qualifier: Not reported
Violation Responsible Agency: Not reported
Scheduled Compliance Date: Not reported
Enforcement Identifier: Not reported
Date of Enforcement Action: Not reported
Enforcement Responsible Agency: Not reported
Enforcement Docket Number: Not reported
Enforcement Attorney: Not reported
Corrective Action Component: Not reported
Appeal Initiated Date: Not reported
Appeal Resolution Date: Not reported
Disposition Status Date: Not reported
Disposition Status: Not reported
Disposition Status Description: Not reported
Consent/Final Order Sequence Number: Not reported
Consent/Final Order Respondent Name: Not reported
Consent/Final Order Lead Agency: Not reported
Enforcement Type: Not reported
Enforcement Responsible Person: Not reported
Enforcement Responsible Sub-Organization: Not reported
SEP Sequence Number: Not reported
SEP Expenditure Amount: Not reported
SEP Scheduled Completion Date: Not reported
SEP Actual Date: Not reported
SEP Defaulted Date: Not reported
SEP Type: Not reported
SEP Type Description: Not reported
Proposed Amount: Not reported
Final Monetary Amount: Not reported
Paid Amount: Not reported
Final Count: Not reported
Final Amount: Not reported

Found Violation: No
Agency Which Determined Violation: Not reported
Violation Short Description: Not reported
Date Violation was Determined: Not reported
Actual Return to Compliance Date: Not reported
Return to Compliance Qualifier: Not reported
Violation Responsible Agency: Not reported
Scheduled Compliance Date: Not reported
Enforcement Identifier: Not reported
Date of Enforcement Action: Not reported
Enforcement Responsible Agency: Not reported
Enforcement Docket Number: Not reported
Enforcement Attorney: Not reported
Corrective Action Component: Not reported
Appeal Initiated Date: Not reported
Appeal Resolution Date: Not reported
Disposition Status Date: Not reported
Disposition Status: Not reported
Disposition Status Description: Not reported
Consent/Final Order Sequence Number: Not reported
Consent/Final Order Respondent Name: Not reported
Consent/Final Order Lead Agency: Not reported

LITTON DATA SYSTEMS (Continued) **1000417285**

Enforcement Type: Not reported
Enforcement Responsible Person: Not reported
Enforcement Responsible Sub-Organization: Not reported
SEP Sequence Number: Not reported
SEP Expenditure Amount: Not reported
SEP Scheduled Completion Date: Not reported
SEP Actual Date: Not reported
SEP Defaulted Date: Not reported
SEP Type: Not reported
SEP Type Description: Not reported
Proposed Amount: Not reported
Final Monetary Amount: Not reported
Paid Amount: Not reported
Final Count: Not reported
Final Amount: Not reported

Found Violation: Yes
Agency Which Determined Violation: State
Violation Short Description: Generators - General
Date Violation was Determined: 19841212
Actual Return to Compliance Date: 19851116
Return to Compliance Qualifier: Observed
Violation Responsible Agency: State
Scheduled Compliance Date: Not reported
Enforcement Identifier: 001
Date of Enforcement Action: 19841212
Enforcement Responsible Agency: State
Enforcement Docket Number: Not reported
Enforcement Attorney: Not reported
Corrective Action Component: No
Appeal Initiated Date: Not reported
Appeal Resolution Date: Not reported
Disposition Status Date: Not reported
Disposition Status: Not reported
Disposition Status Description: Not reported
Consent/Final Order Sequence Number: Not reported
Consent/Final Order Respondent Name: Not reported
Consent/Final Order Lead Agency: Not reported
Enforcement Type: WRITTEN INFORMAL
Enforcement Responsible Person: R9STA
Enforcement Responsible Sub-Organization: Not reported
SEP Sequence Number: Not reported
SEP Expenditure Amount: Not reported
SEP Scheduled Completion Date: Not reported
SEP Actual Date: Not reported
SEP Defaulted Date: Not reported
SEP Type: Not reported
SEP Type Description: Not reported
Proposed Amount: Not reported
Final Monetary Amount: Not reported
Paid Amount: Not reported
Final Count: Not reported
Final Amount: Not reported

Found Violation: Yes
Agency Which Determined Violation: State
Violation Short Description: Generators - General

LITTON DATA SYSTEMS (Continued) **1000417285**

Date Violation was Determined:	19851023
Actual Return to Compliance Date:	19851130
Return to Compliance Qualifier:	Observed
Violation Responsible Agency:	State
Scheduled Compliance Date:	Not reported
Enforcement Identifier:	Not reported
Date of Enforcement Action:	Not reported
Enforcement Responsible Agency:	Not reported
Enforcement Docket Number:	Not reported
Enforcement Attorney:	Not reported
Corrective Action Component:	Not reported
Appeal Initiated Date:	Not reported
Appeal Resolution Date:	Not reported
Disposition Status Date:	Not reported
Disposition Status:	Not reported
Disposition Status Description:	Not reported
Consent/Final Order Sequence Number:	Not reported
Consent/Final Order Respondent Name:	Not reported
Consent/Final Order Lead Agency:	Not reported
Enforcement Type:	Not reported
Enforcement Responsible Person:	Not reported
Enforcement Responsible Sub-Organization:	Not reported
SEP Sequence Number:	Not reported
SEP Expenditure Amount:	Not reported
SEP Scheduled Completion Date:	Not reported
SEP Actual Date:	Not reported
SEP Defaulted Date:	Not reported
SEP Type:	Not reported
SEP Type Description:	Not reported
Proposed Amount:	Not reported
Final Monetary Amount:	Not reported
Paid Amount:	Not reported
Final Count:	Not reported
Final Amount:	Not reported

Found Violation:	Yes
Agency Which Determined Violation:	State
Violation Short Description:	Formal Enforcement Agreement or Order
Date Violation was Determined:	19850117
Actual Return to Compliance Date:	19851126
Return to Compliance Qualifier:	Observed
Violation Responsible Agency:	State
Scheduled Compliance Date:	Not reported
Enforcement Identifier:	001
Date of Enforcement Action:	19841212
Enforcement Responsible Agency:	State
Enforcement Docket Number:	Not reported
Enforcement Attorney:	Not reported
Corrective Action Component:	No
Appeal Initiated Date:	Not reported
Appeal Resolution Date:	Not reported
Disposition Status Date:	Not reported
Disposition Status:	Not reported
Disposition Status Description:	Not reported
Consent/Final Order Sequence Number:	Not reported
Consent/Final Order Respondent Name:	Not reported
Consent/Final Order Lead Agency:	Not reported

LITTON DATA SYSTEMS (Continued) **1000417285**

Enforcement Type: WRITTEN INFORMAL
Enforcement Responsible Person: R9STA
Enforcement Responsible Sub-Organization: Not reported
SEP Sequence Number: Not reported
SEP Expenditure Amount: Not reported
SEP Scheduled Completion Date: Not reported
SEP Actual Date: Not reported
SEP Defaulted Date: Not reported
SEP Type: Not reported
SEP Type Description: Not reported
Proposed Amount: Not reported
Final Monetary Amount: Not reported
Paid Amount: Not reported
Final Count: Not reported
Final Amount: Not reported

Evaluation Action Summary:
Evaluation Date: 19851126
Evaluation Responsible Agency: State
Found Violation: No
Evaluation Type Description: COMPLIANCE SCHEDULE EVALUATION
Evaluation Responsible Person Identifier: R9STA
Evaluation Responsible Sub-Organization: Not reported
Actual Return to Compliance Date: Not reported
Scheduled Compliance Date: Not reported
Date of Request: Not reported
Date Response Received: Not reported
Request Agency: Not reported
Former Citation: Not reported

Evaluation Date: 19851023
Evaluation Responsible Agency: State
Found Violation: No
Evaluation Type Description: NON-FINANCIAL RECORD REVIEW
Evaluation Responsible Person Identifier: R9STA
Evaluation Responsible Sub-Organization: Not reported
Actual Return to Compliance Date: Not reported
Scheduled Compliance Date: Not reported
Date of Request: Not reported
Date Response Received: Not reported
Request Agency: Not reported
Former Citation: Not reported

Evaluation Date: 19841212
Evaluation Responsible Agency: State
Found Violation: Yes
Evaluation Type Description: COMPLIANCE EVALUATION INSPECTION ON-SITE
Evaluation Responsible Person Identifier: R9STA
Evaluation Responsible Sub-Organization: Not reported
Actual Return to Compliance Date: 19851116
Scheduled Compliance Date: Not reported
Date of Request: Not reported
Date Response Received: Not reported
Request Agency: Not reported
Former Citation: Not reported

Evaluation Date: 19851023

LITTON DATA SYSTEMS (Continued) **1000417285**

Evaluation Responsible Agency:	State
Found Violation:	Yes
Evaluation Type Description:	COMPLIANCE EVALUATION INSPECTION ON-SITE
Evaluation Responsible Person Identifier:	R9STA
Evaluation Responsible Sub-Organization:	Not reported
Actual Return to Compliance Date:	19851130
Scheduled Compliance Date:	Not reported
Date of Request:	Not reported
Date Response Received:	Not reported
Request Agency:	Not reported
Former Citation:	Not reported

Evaluation Date:	19850117
Evaluation Responsible Agency:	State
Found Violation:	Yes
Evaluation Type Description:	COMPLIANCE SCHEDULE EVALUATION
Evaluation Responsible Person Identifier:	R9STA
Evaluation Responsible Sub-Organization:	Not reported
Actual Return to Compliance Date:	19851126
Scheduled Compliance Date:	Not reported
Date of Request:	Not reported
Date Response Received:	Not reported
Request Agency:	Not reported
Former Citation:	Not reported

EMI:

Name:	LITTON DATA SYS
Address:	15901 STRATHERN ST
City,State,Zip:	VAN NUYS, CA 91406
Year:	1987
County Code:	19
Air Basin:	SC
Facility ID:	8274
Air District Name:	SC
SIC Code:	3661
Air District Name:	SOUTH COAST AQMD
Community Health Air Pollution Info System:	Not reported
Consolidated Emission Reporting Rule:	Not reported
Total Organic Hydrocarbon Gases Tons/Yr:	0
Reactive Organic Gases Tons/Yr:	0
Carbon Monoxide Emissions Tons/Yr:	0
NOX - Oxides of Nitrogen Tons/Yr:	0
SOX - Oxides of Sulphur Tons/Yr:	0
Particulate Matter Tons/Yr:	0
Part. Matter 10 Micrometers and Smllr Tons/Yr:	0

Name:	LITTON DATA SYS
Address:	15901 STRATHERN ST
City,State,Zip:	VAN NUYS, CA 91406
Year:	1990
County Code:	19
Air Basin:	SC
Facility ID:	8274
Air District Name:	SC
SIC Code:	3661
Air District Name:	SOUTH COAST AQMD

LITTON DATA SYSTEMS (Continued) **1000417285**

Community Health Air Pollution Info System:	Not reported
Consolidated Emission Reporting Rule:	Not reported
Total Organic Hydrocarbon Gases Tons/Yr:	10
Reactive Organic Gases Tons/Yr:	7
Carbon Monoxide Emissions Tons/Yr:	0
NOX - Oxides of Nitrogen Tons/Yr:	0
SOX - Oxides of Sulphur Tons/Yr:	0
Particulate Matter Tons/Yr:	0
Part. Matter 10 Micrometers and Smllr Tons/Yr:	0

Name:	LITTON DATA SYS
Address:	15901 STRATHERN ST
City,State,Zip:	VAN NUYS, CA 91406
Year:	1995
County Code:	19
Air Basin:	SC
Facility ID:	8274
Air District Name:	SC
SIC Code:	3661
Air District Name:	SOUTH COAST AQMD
Community Health Air Pollution Info System:	Not reported
Consolidated Emission Reporting Rule:	Not reported
Total Organic Hydrocarbon Gases Tons/Yr:	1
Reactive Organic Gases Tons/Yr:	0
Carbon Monoxide Emissions Tons/Yr:	0
NOX - Oxides of Nitrogen Tons/Yr:	1
SOX - Oxides of Sulphur Tons/Yr:	0
Particulate Matter Tons/Yr:	0
Part. Matter 10 Micrometers and Smllr Tons/Yr:	0

107
SSW
1/4-1/2
0.373 mi.
1968 ft.

DATAPRODUCTS CORPORATION
16300 STAGG STREET
VAN NUYS, CA 91406

ENVIROSTOR **S105721801**
CPS-SLIC **N/A**

Relative:
Lower

Actual:
782 ft.

ENVIROSTOR:

Name:	DATAPRODUCTS CORPORATION
Address:	16300 STAGG STREET
City,State,Zip:	VAN NUYS, CA 91406
Facility ID:	19360525
Status:	Refer: EPA
Status Date:	06/10/2008
Site Code:	Not reported
Site Type:	Evaluation
Site Type Detailed:	Evaluation
Acres:	1.3
NPL:	NO
Regulatory Agencies:	SMBRP, RWQCB 4 - Los Angeles
Lead Agency:	SMBRP
Program Manager:	Not reported
Supervisor:	Javier Hinojosa
Division Branch:	Cleanup Chatsworth
Assembly:	46
Senate:	20
Special Program:	EPA - PASI
Restricted Use:	NO
Site Mgmt Req:	NONE SPECIFIED

DATAPRODUCTS CORPORATION (Continued) **S105721801**

Funding: Not reported
Latitude: 34.21256
Longitude: -118.4877
APN: 2205004031
Past Use: EQUIPMENT/INSTRUMENT REPAIR, MANUFACTURING - ELECTRONIC
Potential COC: * HALOGENATED ORGANIC COMPOUNDS * ORGANIC LIQUIDS WITH METALS * Sludge - Halogenated Compounds * ADHESIVES
Confirmed COC: NONE SPECIFIED
Potential Description: SOIL, SV
Alias Name: DATAPRODUCTS CORPORATION
Alias Type: Alternate Name
Alias Name: 2205004031
Alias Type: APN
Alias Name: 110002142468
Alias Type: EPA (FRS #)
Alias Name: 19360525
Alias Type: Envirostor ID Number

Completed Info:
Completed Area Name: PROJECT WIDE
Completed Sub Area Name: Not reported
Completed Document Type: Site Screening
Completed Date: 01/15/1992
Comments: THE SUBSURFACE SOIL INVESTIGATION REPORT CONDUCTED BY THE CONSULTANT, AMERICAN ENVIRONMENTAL MANAGEMENT CORP, WAS SUBMITTED TO THE DEPT BY THE RP ON DECEMBER 23, 1991. THE FACILITY IS LOCATED WITHIN THE NPL SITE, SAN FERNANDO VALLEY GROUNDWATER BASIN. SOIL AND GW ARE CONTAMINATED WITH VOCs. THE HIGHEST CONCENTRATION OF CONTAMINANTS FOUND IN THE SOIL ARE 1,1, DICHLOROETHANE 2270 PPB, TETRACHLOROETHENE 660 PPB, 1,1,1, TRICHLOROETHENE 650 PPB AND TOLUENE 150 PPB. TRPH WAS ALSO DETECTED IN THE SOIL. BECAUSE OF GW CONTA- MINATION, STAFF ADVISED THE RP TO CONTACT RWQCB. IF THE BOARD ACCEPTS TO OVERSEE THE CLEANUP, SUBMIT A LETTER TO TO THE DEPT STATING THE RWQCB LEAD. OTHERWISE A PRELIMINARY ENDANGERMENT ASSESSMENT IS REQUIRED. DEPT MAILED A PEA NOTIFICATION LETTER TO THE RP ON JANUARY 15, 1992.

Completed Area Name: PROJECT WIDE
Completed Sub Area Name: Not reported
Completed Document Type: Site Screening
Completed Date: 06/06/2008
Comments: EPA listed this site screening as

Future Area Name: Not reported
Future Sub Area Name: Not reported
Future Document Type: Not reported
Future Due Date: Not reported
Schedule Area Name: Not reported
Schedule Sub Area Name: Not reported
Schedule Document Type: Not reported
Schedule Due Date: Not reported
Schedule Revised Date: Not reported

SLIC REG 4:
Region: 4
Facility Status: No further action required
SLIC: 0250
Substance: Not reported

DATAPRODUCTS CORPORATION (Continued) **S105721801**

Staff: Manjulika Chakarbarti

S108 **THOMAS INTERNATIONAL CO** **SEMS-ARCHIVE** **1003878406**
NW **8345 HAVENHURST PLACE** **CAD980367288**
1/4-1/2 **SEPULVEDA, CA 91343**
0.454 mi.
2398 ft. **Site 1 of 2 in cluster S**

Relative:
Higher

Actual:
812 ft.

SEMS Archive:

Site ID:	0901723
EPA ID:	CAD980367288
Name:	THOMAS INTERNATIONAL CO
Address:	8345 HAVENHURST PLACE
Address 2:	Not reported
City,State,Zip:	SEPULVEDA, CA 91343
Cong District:	21
FIPS Code:	06037
FF:	N
NPL:	Not on the NPL
Non NPL Status:	NFRAP-Site does not qualify for the NPL based on existing information

SEMS Archive Detail:

Region:	09
Site ID:	0901723
EPA ID:	CAD980367288
Site Name:	THOMAS INTERNATIONAL CO
NPL:	N
FF:	N
OU:	00
Action Code:	VS
Action Name:	ARCH SITE
SEQ:	1
Start Date:	Not reported
Finish Date:	1987-07-01 04:00:00
Qual:	Not reported
Current Action Lead:	EPA Perf In-Hse

Region:	09
Site ID:	0901723
EPA ID:	CAD980367288
Site Name:	THOMAS INTERNATIONAL CO
NPL:	N
FF:	N
OU:	00
Action Code:	PA
Action Name:	PA
SEQ:	1
Start Date:	1986-08-01 04:00:00
Finish Date:	1987-07-01 04:00:00
Qual:	N
Current Action Lead:	St Perf

Region:	09
Site ID:	0901723
EPA ID:	CAD980367288
Site Name:	THOMAS INTERNATIONAL CO
NPL:	N
FF:	N

THOMAS INTERNATIONAL CO (Continued) **1003878406**

OU:	00
Action Code:	DS
Action Name:	DISCVRY
SEQ:	1
Start Date:	1986-08-01 04:00:00
Finish Date:	1986-08-01 04:00:00
Qual:	Not reported
Current Action Lead:	St Perf

S109 **E/M CORP** **ENVIROSTOR** **S103634945**
WNW **16616 SCHOENBORN ST** **EMI** **N/A**
1/4-1/2 **SEPULVEDA, CA 91343**
0.470 mi.
2482 ft. **Site 2 of 2 in cluster S**

Relative:
Higher

Actual:
812 ft.

ENVIROSTOR:

Name:	E/M CORP.
Address:	16616 SCHOENBORN STREET
City,State,Zip:	SEPULVEDA, CA 91343
Facility ID:	71002425
Status:	Refer: Other Agency
Status Date:	Not reported
Site Code:	Not reported
Site Type:	Tiered Permit
Site Type Detailed:	Tiered Permit
Acres:	Not reported
NPL:	NO
Regulatory Agencies:	NONE SPECIFIED
Lead Agency:	NONE SPECIFIED
Program Manager:	Not reported
Supervisor:	Not reported
Division Branch:	Cleanup Chatsworth
Assembly:	43
Senate:	20
Special Program:	Not reported
Restricted Use:	NO
Site Mgmt Req:	NONE SPECIFIED
Funding:	Not reported
Latitude:	34.22244
Longitude:	-118.4604
APN:	NONE SPECIFIED
Past Use:	NONE SPECIFIED
Potential COC:	NONE SPECIFIED
Confirmed COC:	NONE SPECIFIED
Potential Description:	NONE SPECIFIED
Alias Name:	CAD048497242
Alias Type:	EPA Identification Number
Alias Name:	71002425
Alias Type:	Envirostor ID Number

Completed Info:

Completed Area Name:	Not reported
Completed Sub Area Name:	Not reported
Completed Document Type:	Not reported
Completed Date:	Not reported
Comments:	Not reported

E/M CORP (Continued) **S103634945**

Future Area Name:	Not reported
Future Sub Area Name:	Not reported
Future Document Type:	Not reported
Future Due Date:	Not reported
Schedule Area Name:	Not reported
Schedule Sub Area Name:	Not reported
Schedule Document Type:	Not reported
Schedule Due Date:	Not reported
Schedule Revised Date:	Not reported

EMI:

Name:	E/M CORP
Address:	16616 SCHOENBORN ST
City,State,Zip:	SEPULVEDA, CA 913436106
Year:	1996
County Code:	19
Air Basin:	SC
Facility ID:	94847
Air District Name:	SC
SIC Code:	3479
Air District Name:	SOUTH COAST AQMD
Community Health Air Pollution Info System:	Not reported
Consolidated Emission Reporting Rule:	Not reported
Total Organic Hydrocarbon Gases Tons/Yr:	7
Reactive Organic Gases Tons/Yr:	0
Carbon Monoxide Emissions Tons/Yr:	0
NOX - Oxides of Nitrogen Tons/Yr:	0
SOX - Oxides of Sulphur Tons/Yr:	0
Particulate Matter Tons/Yr:	0
Part. Matter 10 Micrometers and Smllr Tons/Yr:	0

110
SSE
1/4-1/2
0.474 mi.
2505 ft.

Relative:
Lower

Actual:
780 ft.

SUPERIOR INDUSTRIES INTERNATIONAL INC.
7800 WOODLEY AVENUE
VAN NUYS, CA 91406

RCRA-LQG **1000215789**
ENVIROSTOR **CAD050809177**
SWEEPS UST
HIST UST
CA FID UST
EMI
WDS
CIWQS
CERS

RCRA Listings:

Date Form Received by Agency:	20100610
Handler Name:	Superior Industries International Inc.
Handler Address:	7800 WOODLEY AVENUE
Handler City,State,Zip:	VAN NUYS, CA 91406
EPA ID:	CAD050809177
Contact Name:	VERNON L PATE
Contact Address:	1901 BORICK DRIVE
Contact City,State,Zip:	FAYETTEVILLE, AR 72701
Contact Telephone:	479-695-2531
Contact Fax:	479-443-3749
Contact Email:	LPATE@SUPIND.COM
Contact Title:	CORPORATE ENVIRONMENTAL MANAGER
EPA Region:	09
Land Type:	Private
Federal Waste Generator Description:	Large Quantity Generator

SUPERIOR INDUSTRIES INTERNATIONAL INC. (Continued) **1000215789**

Non-Notifier:	Not reported
Biennial Report Cycle:	2009
Accessibility:	Not reported
Active Site Indicator:	Handler Activities
State District Owner:	Not reported
State District:	Not reported
Mailing Address:	7800 WOODLEY AVENUE
Mailing City,State,Zip:	VAN NUYS, CA 91406
Owner Name:	Superior Industries International, Inc
Owner Type:	Private
Operator Name:	Superior Industries International, Inc.
Operator Type:	Private
Short-Term Generator Activity:	No
Importer Activity:	No
Mixed Waste Generator:	No
Transporter Activity:	No
Transfer Facility Activity:	No
Recycler Activity with Storage:	No
Small Quantity On-Site Burner Exemption:	No
Smelting Melting and Refining Furnace Exemption:	No
Underground Injection Control:	No
Off-Site Waste Receipt:	No
Universal Waste Indicator:	No
Universal Waste Destination Facility:	No
Federal Universal Waste:	No
Active Site State-Reg Handler:	---
Federal Facility Indicator:	Not reported
Hazardous Secondary Material Indicator:	NN
Sub-Part K Indicator:	Not reported
2018 GPRA Permit Baseline:	Not on the Baseline
2018 GPRA Renewals Baseline:	Not on the Baseline
202 GPRA Corrective Action Baseline:	No
Subject to Corrective Action Universe:	No
Non-TSDFs Where RCRA CA has Been Imposed Universe:	No
Corrective Action Priority Ranking:	No NCAPS ranking
Environmental Control Indicator:	No
Institutional Control Indicator:	No
Human Exposure Controls Indicator:	N/A
Groundwater Controls Indicator:	N/A
Significant Non-Complier Universe:	No
Unaddressed Significant Non-Complier Universe:	No
Addressed Significant Non-Complier Universe:	No
Significant Non-Complier With a Compliance Schedule Universe:	No
Financial Assurance Required:	Not reported
Handler Date of Last Change:	20101006
Recognized Trader-Importer:	No
Recognized Trader-Exporter:	No
Importer of Spent Lead Acid Batteries:	No
Exporter of Spent Lead Acid Batteries:	No
Recycler Activity Without Storage:	Not reported
Manifest Broker:	Not reported
Sub-Part P Indicator:	No

Biennial: List of Years

Year:	2009

SUPERIOR INDUSTRIES INTERNATIONAL INC. (Continued) **1000215789**

Click Here for Biennial Reporting System Data:
Year: 2005

Click Here for Biennial Reporting System Data:
Year: 2001

Click Here for Biennial Reporting System Data:

Hazardous Waste Summary:
Waste Code: D001
Waste Description: Ignitable Waste

Waste Code: D002
Waste Description: Corrosive Waste

Waste Code: D007
Waste Description: Chromium

Waste Code: F006
Waste Description: Wastewater Treatment Sludges From Electroplating Operations, Except From The Following Processes: (1) Sulfuric Acid Anodizing Of Aluminum; (2) Tin Plating On Carbon Steel; (3) Zinc Plating (Segregated Basis) On Carbon Steel; (4) Aluminum Or Zinc-Aluminum Plating On Carbon Steel; (5) Cleaning/Stripping Associated With Tin, Zinc, And Aluminum Plating On Carbon Steel; And (6) Chemical Etching And Milling Of Aluminum.

Handler - Owner Operator:
Owner/Operator Indicator: Operator
Owner/Operator Name: NOT REQUIRED
Legal Status: Private
Date Became Current: Not reported
Date Ended Current: Not reported
Owner/Operator Address: NOT REQUIRED
Owner/Operator City,State,Zip: NOT REQUIRED, ME 99999
Owner/Operator Telephone: 415-555-1212
Owner/Operator Telephone Ext: Not reported
Owner/Operator Fax: Not reported
Owner/Operator Email: Not reported

Owner/Operator Indicator: Owner
Owner/Operator Name: SUPERIOR INDUSTRIES INTERNATIONAL INC
Legal Status: Private
Date Became Current: Not reported
Date Ended Current: Not reported
Owner/Operator Address: NOT REQUIRED
Owner/Operator City,State,Zip: NOT REQUIRED, ME 99999
Owner/Operator Telephone: 415-555-1212
Owner/Operator Telephone Ext: Not reported
Owner/Operator Fax: Not reported
Owner/Operator Email: Not reported

Owner/Operator Indicator: Operator
Owner/Operator Name: SUPERIOR INDUSTRIES INTERNATIONAL, INC.
Legal Status: Private

SUPERIOR INDUSTRIES INTERNATIONAL INC. (Continued) **1000215789**

Date Became Current: 19760302
Date Ended Current: Not reported
Owner/Operator Address: Not reported
Owner/Operator City,State,Zip: Not reported
Owner/Operator Telephone: Not reported
Owner/Operator Telephone Ext: Not reported
Owner/Operator Fax: Not reported
Owner/Operator Email: Not reported

Owner/Operator Indicator: Owner
Owner/Operator Name: SUPERIOR INDUSTRIES INTERNATIONAL, INC
Legal Status: Private
Date Became Current: 19760302
Date Ended Current: Not reported
Owner/Operator Address: 7800 WOODLEY AVENUE
Owner/Operator City,State,Zip: VAN NUYS, CA 91406
Owner/Operator Telephone: 818-781-4973
Owner/Operator Telephone Ext: Not reported
Owner/Operator Fax: Not reported
Owner/Operator Email: Not reported

Owner/Operator Indicator: Owner
Owner/Operator Name: LOS ANGELES WORLD AIRPORTS
Legal Status: Municipal
Date Became Current: 19500101
Date Ended Current: Not reported
Owner/Operator Address: 7051 WEST IMPERIAL HIGHWAY
Owner/Operator City,State,Zip: LOS ANGELES, CA 90045
Owner/Operator Telephone: Not reported
Owner/Operator Telephone Ext: Not reported
Owner/Operator Fax: Not reported
Owner/Operator Email: Not reported

Owner/Operator Indicator: Owner
Owner/Operator Name: SUPERIOR INDUSTRIES
Legal Status: Private
Date Became Current: 19770201
Date Ended Current: Not reported
Owner/Operator Address: Not reported
Owner/Operator City,State,Zip: Not reported
Owner/Operator Telephone: Not reported
Owner/Operator Telephone Ext: Not reported
Owner/Operator Fax: Not reported
Owner/Operator Email: Not reported

Owner/Operator Indicator: Operator
Owner/Operator Name: SUPERIOR INDUSTRIES INTERNATIONAL, INC.
Legal Status: Private
Date Became Current: 19760601
Date Ended Current: Not reported
Owner/Operator Address: Not reported
Owner/Operator City,State,Zip: Not reported
Owner/Operator Telephone: Not reported
Owner/Operator Telephone Ext: Not reported
Owner/Operator Fax: Not reported
Owner/Operator Email: Not reported

SUPERIOR INDUSTRIES INTERNATIONAL INC. (Continued) **1000215789**

Owner/Operator Indicator: Owner
Owner/Operator Name: LOS ANGELES WORLD AIRPORTS
Legal Status: Municipal
Date Became Current: 19500101
Date Ended Current: Not reported
Owner/Operator Address: 7051 WEST IMPERIAL HIGHWAY
Owner/Operator City,State,Zip: LOS ANGELES, CA 90045
Owner/Operator Telephone: Not reported
Owner/Operator Telephone Ext: Not reported
Owner/Operator Fax: Not reported
Owner/Operator Email: Not reported

Owner/Operator Indicator: Operator
Owner/Operator Name: SUPERIOR INDUSTRIES INTERNATIONAL, INC.
Legal Status: Private
Date Became Current: 19760601
Date Ended Current: Not reported
Owner/Operator Address: Not reported
Owner/Operator City,State,Zip: Not reported
Owner/Operator Telephone: Not reported
Owner/Operator Telephone Ext: Not reported
Owner/Operator Fax: Not reported
Owner/Operator Email: Not reported

Historic Generators:
Receive Date: 20100610
Handler Name: SUPERIOR INDUSTRIES INTERNATIONAL INC.
Federal Waste Generator Description: Large Quantity Generator
State District Owner: Not reported
Large Quantity Handler of Universal Waste: No
Recognized Trader Importer: No
Recognized Trader Exporter: No
Spent Lead Acid Battery Importer: No
Spent Lead Acid Battery Exporter: No
Current Record: Yes
Non Storage Recycler Activity: Not reported
Electronic Manifest Broker: Not reported

Receive Date: 19960901
Handler Name: SUPERIOR INDUSTRIES INTERNATIONAL INC
Federal Waste Generator Description: Large Quantity Generator
State District Owner: Ca
Large Quantity Handler of Universal Waste: No
Recognized Trader Importer: No
Recognized Trader Exporter: No
Spent Lead Acid Battery Importer: No
Spent Lead Acid Battery Exporter: No
Current Record: No
Non Storage Recycler Activity: Not reported
Electronic Manifest Broker: Not reported

Receive Date: 20060127
Handler Name: SUPERIOR INDUSTRIES INTERNATIONAL, INC.
Federal Waste Generator Description: Small Quantity Generator
State District Owner: Not reported
Large Quantity Handler of Universal Waste: No
Recognized Trader Importer: No

SUPERIOR INDUSTRIES INTERNATIONAL INC. (Continued) **1000215789**

Recognized Trader Exporter: No
Spent Lead Acid Battery Importer: No
Spent Lead Acid Battery Exporter: No
Current Record: No
Non Storage Recycler Activity: Not reported
Electronic Manifest Broker: Not reported

Receive Date: 19801222
Handler Name: SUPERIOR INDUSTRIES INTERNATIONAL INC
Federal Waste Generator Description: Large Quantity Generator
State District Owner: Ca
Large Quantity Handler of Universal Waste: No
Recognized Trader Importer: No
Recognized Trader Exporter: No
Spent Lead Acid Battery Importer: No
Spent Lead Acid Battery Exporter: No
Current Record: No
Non Storage Recycler Activity: Not reported
Electronic Manifest Broker: Not reported

Receive Date: 19900322
Handler Name: SUPERIOR INDUSTRIES INTERNATIONAL
Federal Waste Generator Description: Large Quantity Generator
State District Owner: Not reported
Large Quantity Handler of Universal Waste: No
Recognized Trader Importer: No
Recognized Trader Exporter: No
Spent Lead Acid Battery Importer: No
Spent Lead Acid Battery Exporter: No
Current Record: No
Non Storage Recycler Activity: Not reported
Electronic Manifest Broker: Not reported

Receive Date: 19920301
Handler Name: SUPERIOR INDUSTRIES INTERNATIO
Federal Waste Generator Description: Large Quantity Generator
State District Owner: Not reported
Large Quantity Handler of Universal Waste: No
Recognized Trader Importer: No
Recognized Trader Exporter: No
Spent Lead Acid Battery Importer: No
Spent Lead Acid Battery Exporter: No
Current Record: No
Non Storage Recycler Activity: Not reported
Electronic Manifest Broker: Not reported

Receive Date: 19940809
Handler Name: SUPERIOR INDUSTRIES
Federal Waste Generator Description: Large Quantity Generator
State District Owner: Not reported
Large Quantity Handler of Universal Waste: No
Recognized Trader Importer: No
Recognized Trader Exporter: No
Spent Lead Acid Battery Importer: No
Spent Lead Acid Battery Exporter: No
Current Record: No
Non Storage Recycler Activity: Not reported

SUPERIOR INDUSTRIES INTERNATIONAL INC. (Continued) **1000215789**

Electronic Manifest Broker: Not reported

Receive Date: 19960311
Handler Name: SUPERIOR INDUSTRIES INTERNATIONAL INC.
Federal Waste Generator Description: Large Quantity Generator
State District Owner: Not reported
Large Quantity Handler of Universal Waste: No
Recognized Trader Importer: No
Recognized Trader Exporter: No
Spent Lead Acid Battery Importer: No
Spent Lead Acid Battery Exporter: No
Current Record: No
Non Storage Recycler Activity: Not reported
Electronic Manifest Broker: Not reported

Receive Date: 19990304
Handler Name: SUPERIOR INDUSTRIES
Federal Waste Generator Description: Large Quantity Generator
State District Owner: Not reported
Large Quantity Handler of Universal Waste: No
Recognized Trader Importer: No
Recognized Trader Exporter: No
Spent Lead Acid Battery Importer: No
Spent Lead Acid Battery Exporter: No
Current Record: No
Non Storage Recycler Activity: Not reported
Electronic Manifest Broker: Not reported

Receive Date: 20001012
Handler Name: SUPERIOR INDUSTRIES
Federal Waste Generator Description: Large Quantity Generator
State District Owner: Not reported
Large Quantity Handler of Universal Waste: No
Recognized Trader Importer: No
Recognized Trader Exporter: No
Spent Lead Acid Battery Importer: No
Spent Lead Acid Battery Exporter: No
Current Record: No
Non Storage Recycler Activity: Not reported
Electronic Manifest Broker: Not reported

Receive Date: 20020307
Handler Name: SUPERIOR INDUSTRIES INTERNATIONAL, INC.
Federal Waste Generator Description: Large Quantity Generator
State District Owner: Not reported
Large Quantity Handler of Universal Waste: No
Recognized Trader Importer: No
Recognized Trader Exporter: No
Spent Lead Acid Battery Importer: No
Spent Lead Acid Battery Exporter: No
Current Record: No
Non Storage Recycler Activity: Not reported
Electronic Manifest Broker: Not reported

Receive Date: 20060127
Handler Name: SUPERIOR INDUSTRIES INTERNATIONAL, INC.
Federal Waste Generator Description: Large Quantity Generator

SUPERIOR INDUSTRIES INTERNATIONAL INC. (Continued) **1000215789**

State District Owner: Not reported
Large Quantity Handler of Universal Waste: No
Recognized Trader Importer: No
Recognized Trader Exporter: No
Spent Lead Acid Battery Importer: No
Spent Lead Acid Battery Exporter: No
Current Record: No
Non Storage Recycler Activity: Not reported
Electronic Manifest Broker: Not reported

List of NAICS Codes and Descriptions:
NAICS Code: 331312
NAICS Description: PRIMARY ALUMINUM PRODUCTION

NAICS Code: 331521
NAICS Description: ALUMINUM DIE-CASTING FOUNDRIES

NAICS Code: 332999
NAICS Description: ALL OTHER MISCELLANEOUS FABRICATED METAL PRODUCT MANUFACTURING

NAICS Code: 333518
NAICS Description: OTHER METALWORKING MACHINERY MANUFACTURING

NAICS Code: 336399
NAICS Description: ALL OTHER MOTOR VEHICLE PARTS MANUFACTURING

NAICS Code: 33991
NAICS Description: JEWELRY AND SILVERWARE MANUFACTURING

NAICS Code: 514199
NAICS Description: ALL OTHER INFORMATION SERVICES

Has the Facility Received Notices of Violations:
Found Violation: No
Agency Which Determined Violation: Not reported
Violation Short Description: Not reported
Date Violation was Determined: Not reported
Actual Return to Compliance Date: Not reported
Return to Compliance Qualifier: Not reported
Violation Responsible Agency: Not reported
Scheduled Compliance Date: Not reported
Enforcement Identifier: Not reported
Date of Enforcement Action: Not reported
Enforcement Responsible Agency: Not reported
Enforcement Docket Number: Not reported
Enforcement Attorney: Not reported
Corrective Action Component: Not reported
Appeal Initiated Date: Not reported
Appeal Resolution Date: Not reported
Disposition Status Date: Not reported
Disposition Status: Not reported
Disposition Status Description: Not reported
Consent/Final Order Sequence Number:Not reported
Consent/Final Order Respondent Name: Not reported
Consent/Final Order Lead Agency: Not reported
Enforcement Type: Not reported

SUPERIOR INDUSTRIES INTERNATIONAL INC. (Continued) **1000215789**

Enforcement Responsible Person:	Not reported
Enforcement Responsible Sub-Organization:	Not reported
SEP Sequence Number:	Not reported
SEP Expenditure Amount:	Not reported
SEP Scheduled Completion Date:	Not reported
SEP Actual Date:	Not reported
SEP Defaulted Date:	Not reported
SEP Type:	Not reported
SEP Type Description:	Not reported
Proposed Amount:	Not reported
Final Monetary Amount:	Not reported
Paid Amount:	Not reported
Final Count:	Not reported
Final Amount:	Not reported

Found Violation:	No
Agency Which Determined Violation:	Not reported
Violation Short Description:	Not reported
Date Violation was Determined:	Not reported
Actual Return to Compliance Date:	Not reported
Return to Compliance Qualifier:	Not reported
Violation Responsible Agency:	Not reported
Scheduled Compliance Date:	Not reported
Enforcement Identifier:	Not reported
Date of Enforcement Action:	Not reported
Enforcement Responsible Agency:	Not reported
Enforcement Docket Number:	Not reported
Enforcement Attorney:	Not reported
Corrective Action Component:	Not reported
Appeal Initiated Date:	Not reported
Appeal Resolution Date:	Not reported
Disposition Status Date:	Not reported
Disposition Status:	Not reported
Disposition Status Description:	Not reported
Consent/Final Order Sequence Number:	Not reported
Consent/Final Order Respondent Name:	Not reported
Consent/Final Order Lead Agency:	Not reported
Enforcement Type:	Not reported
Enforcement Responsible Person:	Not reported
Enforcement Responsible Sub-Organization:	Not reported
SEP Sequence Number:	Not reported
SEP Expenditure Amount:	Not reported
SEP Scheduled Completion Date:	Not reported
SEP Actual Date:	Not reported
SEP Defaulted Date:	Not reported
SEP Type:	Not reported
SEP Type Description:	Not reported
Proposed Amount:	Not reported
Final Monetary Amount:	Not reported
Paid Amount:	Not reported
Final Count:	Not reported
Final Amount:	Not reported

Found Violation:	Yes
Agency Which Determined Violation:	State
Violation Short Description:	Generators - General
Date Violation was Determined:	20020626

SUPERIOR INDUSTRIES INTERNATIONAL INC. (Continued) **1000215789**

Actual Return to Compliance Date: 20020820
Return to Compliance Qualifier: Documented
Violation Responsible Agency: State
Scheduled Compliance Date: Not reported
Enforcement Identifier: 200
Date of Enforcement Action: 20020627
Enforcement Responsible Agency: State
Enforcement Docket Number: Not reported
Enforcement Attorney: Not reported
Corrective Action Component: No
Appeal Initiated Date: Not reported
Appeal Resolution Date: Not reported
Disposition Status Date: Not reported
Disposition Status: Not reported
Disposition Status Description: Not reported
Consent/Final Order Sequence Number:Not reported
Consent/Final Order Respondent Name: Not reported
Consent/Final Order Lead Agency: Not reported
Enforcement Type: WRITTEN INFORMAL
Enforcement Responsible Person: Not reported
Enforcement Responsible Sub-Organization: Not reported
SEP Sequence Number: Not reported
SEP Expenditure Amount: Not reported
SEP Scheduled Completion Date: Not reported
SEP Actual Date: Not reported
SEP Defaulted Date: Not reported
SEP Type: Not reported
SEP Type Description: Not reported
Proposed Amount: Not reported
Final Monetary Amount: Not reported
Paid Amount: Not reported
Final Count: Not reported
Final Amount: Not reported

Found Violation: Yes
Agency Which Determined Violation: EPA
Violation Short Description: Generators - General
Date Violation was Determined: 19921028
Actual Return to Compliance Date: 19960326
Return to Compliance Qualifier: Observed
Violation Responsible Agency: EPA
Scheduled Compliance Date: Not reported
Enforcement Identifier: 002
Date of Enforcement Action: 19960326
Enforcement Responsible Agency: EPA
Enforcement Docket Number: Not reported
Enforcement Attorney: Not reported
Corrective Action Component: No
Appeal Initiated Date: Not reported
Appeal Resolution Date: Not reported
Disposition Status Date: Not reported
Disposition Status: Not reported
Disposition Status Description: Not reported
Consent/Final Order Sequence Number:Not reported
Consent/Final Order Respondent Name: Not reported
Consent/Final Order Lead Agency: Not reported
Enforcement Type: FINAL 3008(A) COMPLIANCE ORDER

SUPERIOR INDUSTRIES INTERNATIONAL INC. (Continued) **1000215789**

Enforcement Responsible Person: R9STA
Enforcement Responsible Sub-Organization: Not reported
SEP Sequence Number: Not reported
SEP Expenditure Amount: Not reported
SEP Scheduled Completion Date: Not reported
SEP Actual Date: Not reported
SEP Defaulted Date: Not reported
SEP Type: Not reported
SEP Type Description: Not reported
Proposed Amount: Not reported
Final Monetary Amount: 65000
Paid Amount: Not reported
Final Count: 1
Final Amount: 65000

Found Violation: Yes
Agency Which Determined Violation: EPA
Violation Short Description: Generators - General
Date Violation was Determined: 19921028
Actual Return to Compliance Date: 19960326
Return to Compliance Qualifier: Observed
Violation Responsible Agency: EPA
Scheduled Compliance Date: Not reported
Enforcement Identifier: 001
Date of Enforcement Action: 19930630
Enforcement Responsible Agency: EPA
Enforcement Docket Number: Not reported
Enforcement Attorney: Not reported
Corrective Action Component: No
Appeal Initiated Date: Not reported
Appeal Resolution Date: Not reported
Disposition Status Date: Not reported
Disposition Status: Not reported
Disposition Status Description: Not reported
Consent/Final Order Sequence Number: Not reported
Consent/Final Order Respondent Name: Not reported
Consent/Final Order Lead Agency: Not reported
Enforcement Type: INITIAL 3008(A) COMPLIANCE
Enforcement Responsible Person: KBELL
Enforcement Responsible Sub-Organization: Not reported
SEP Sequence Number: Not reported
SEP Expenditure Amount: Not reported
SEP Scheduled Completion Date: Not reported
SEP Actual Date: Not reported
SEP Defaulted Date: Not reported
SEP Type: Not reported
SEP Type Description: Not reported
Proposed Amount: 284750
Final Monetary Amount: Not reported
Paid Amount: Not reported
Final Count: Not reported
Final Amount: Not reported

Found Violation: Yes
Agency Which Determined Violation: EPA
Violation Short Description: TSD - General
Date Violation was Determined: 19921028

SUPERIOR INDUSTRIES INTERNATIONAL INC. (Continued) **1000215789**

Actual Return to Compliance Date: 19960326
Return to Compliance Qualifier: Observed
Violation Responsible Agency: EPA
Scheduled Compliance Date: Not reported
Enforcement Identifier: 002
Date of Enforcement Action: 19960326
Enforcement Responsible Agency: EPA
Enforcement Docket Number: Not reported
Enforcement Attorney: Not reported
Corrective Action Component: No
Appeal Initiated Date: Not reported
Appeal Resolution Date: Not reported
Disposition Status Date: Not reported
Disposition Status: Not reported
Disposition Status Description: Not reported
Consent/Final Order Sequence Number:Not reported
Consent/Final Order Respondent Name: Not reported
Consent/Final Order Lead Agency: Not reported
Enforcement Type: FINAL 3008(A) COMPLIANCE ORDER
Enforcement Responsible Person: R9STA
Enforcement Responsible Sub-Organization: Not reported
SEP Sequence Number: Not reported
SEP Expenditure Amount: Not reported
SEP Scheduled Completion Date: Not reported
SEP Actual Date: Not reported
SEP Defaulted Date: Not reported
SEP Type: Not reported
SEP Type Description: Not reported
Proposed Amount: Not reported
Final Monetary Amount: 65000
Paid Amount: Not reported
Final Count: 1
Final Amount: 65000

Found Violation: Yes
Agency Which Determined Violation: EPA
Violation Short Description: LDR - General
Date Violation was Determined: 19921028
Actual Return to Compliance Date: 19960326
Return to Compliance Qualifier: Observed
Violation Responsible Agency: EPA
Scheduled Compliance Date: Not reported
Enforcement Identifier: 002
Date of Enforcement Action: 19960326
Enforcement Responsible Agency: EPA
Enforcement Docket Number: Not reported
Enforcement Attorney: Not reported
Corrective Action Component: No
Appeal Initiated Date: Not reported
Appeal Resolution Date: Not reported
Disposition Status Date: Not reported
Disposition Status: Not reported
Disposition Status Description: Not reported
Consent/Final Order Sequence Number:Not reported
Consent/Final Order Respondent Name: Not reported
Consent/Final Order Lead Agency: Not reported
Enforcement Type: FINAL 3008(A) COMPLIANCE ORDER

SUPERIOR INDUSTRIES INTERNATIONAL INC. (Continued) **1000215789**

Enforcement Responsible Person:	R9STA
Enforcement Responsible Sub-Organization:	Not reported
SEP Sequence Number:	Not reported
SEP Expenditure Amount:	Not reported
SEP Scheduled Completion Date:	Not reported
SEP Actual Date:	Not reported
SEP Defaulted Date:	Not reported
SEP Type:	Not reported
SEP Type Description:	Not reported
Proposed Amount:	Not reported
Final Monetary Amount:	65000
Paid Amount:	Not reported
Final Count:	1
Final Amount:	65000

Found Violation:	No
Agency Which Determined Violation:	Not reported
Violation Short Description:	Not reported
Date Violation was Determined:	Not reported
Actual Return to Compliance Date:	Not reported
Return to Compliance Qualifier:	Not reported
Violation Responsible Agency:	Not reported
Scheduled Compliance Date:	Not reported
Enforcement Identifier:	Not reported
Date of Enforcement Action:	Not reported
Enforcement Responsible Agency:	Not reported
Enforcement Docket Number:	Not reported
Enforcement Attorney:	Not reported
Corrective Action Component:	Not reported
Appeal Initiated Date:	Not reported
Appeal Resolution Date:	Not reported
Disposition Status Date:	Not reported
Disposition Status:	Not reported
Disposition Status Description:	Not reported
Consent/Final Order Sequence Number:	Not reported
Consent/Final Order Respondent Name:	Not reported
Consent/Final Order Lead Agency:	Not reported
Enforcement Type:	Not reported
Enforcement Responsible Person:	Not reported
Enforcement Responsible Sub-Organization:	Not reported
SEP Sequence Number:	Not reported
SEP Expenditure Amount:	Not reported
SEP Scheduled Completion Date:	Not reported
SEP Actual Date:	Not reported
SEP Defaulted Date:	Not reported
SEP Type:	Not reported
SEP Type Description:	Not reported
Proposed Amount:	Not reported
Final Monetary Amount:	Not reported
Paid Amount:	Not reported
Final Count:	Not reported
Final Amount:	Not reported

Found Violation:	Yes
Agency Which Determined Violation:	EPA
Violation Short Description:	Generators - General
Date Violation was Determined:	19921028

SUPERIOR INDUSTRIES INTERNATIONAL INC. (Continued) **1000215789**

Actual Return to Compliance Date: 19960326
Return to Compliance Qualifier: Observed
Violation Responsible Agency: EPA
Scheduled Compliance Date: Not reported
Enforcement Identifier: 001
Date of Enforcement Action: 19930630
Enforcement Responsible Agency: EPA
Enforcement Docket Number: Not reported
Enforcement Attorney: Not reported
Corrective Action Component: No
Appeal Initiated Date: Not reported
Appeal Resolution Date: Not reported
Disposition Status Date: Not reported
Disposition Status: Not reported
Disposition Status Description: Not reported
Consent/Final Order Sequence Number:Not reported
Consent/Final Order Respondent Name: Not reported
Consent/Final Order Lead Agency: Not reported
Enforcement Type: INITIAL 3008(A) COMPLIANCE
Enforcement Responsible Person: KBELL
Enforcement Responsible Sub-Organization: Not reported
SEP Sequence Number: Not reported
SEP Expenditure Amount: Not reported
SEP Scheduled Completion Date: Not reported
SEP Actual Date: Not reported
SEP Defaulted Date: Not reported
SEP Type: Not reported
SEP Type Description: Not reported
Proposed Amount: 284750
Final Monetary Amount: Not reported
Paid Amount: Not reported
Final Count: Not reported
Final Amount: Not reported

Found Violation: Yes
Agency Which Determined Violation: EPA
Violation Short Description: TSD - General
Date Violation was Determined: 19921028
Actual Return to Compliance Date: 19960326
Return to Compliance Qualifier: Observed
Violation Responsible Agency: EPA
Scheduled Compliance Date: Not reported
Enforcement Identifier: 001
Date of Enforcement Action: 19930630
Enforcement Responsible Agency: EPA
Enforcement Docket Number: Not reported
Enforcement Attorney: Not reported
Corrective Action Component: No
Appeal Initiated Date: Not reported
Appeal Resolution Date: Not reported
Disposition Status Date: Not reported
Disposition Status: Not reported
Disposition Status Description: Not reported
Consent/Final Order Sequence Number:Not reported
Consent/Final Order Respondent Name: Not reported
Consent/Final Order Lead Agency: Not reported
Enforcement Type: INITIAL 3008(A) COMPLIANCE

SUPERIOR INDUSTRIES INTERNATIONAL INC. (Continued) **1000215789**

Enforcement Responsible Person:	KBELL
Enforcement Responsible Sub-Organization:	Not reported
SEP Sequence Number:	Not reported
SEP Expenditure Amount:	Not reported
SEP Scheduled Completion Date:	Not reported
SEP Actual Date:	Not reported
SEP Defaulted Date:	Not reported
SEP Type:	Not reported
SEP Type Description:	Not reported
Proposed Amount:	284750
Final Monetary Amount:	Not reported
Paid Amount:	Not reported
Final Count:	Not reported
Final Amount:	Not reported

Found Violation:	No
Agency Which Determined Violation:	Not reported
Violation Short Description:	Not reported
Date Violation was Determined:	Not reported
Actual Return to Compliance Date:	Not reported
Return to Compliance Qualifier:	Not reported
Violation Responsible Agency:	Not reported
Scheduled Compliance Date:	Not reported
Enforcement Identifier:	Not reported
Date of Enforcement Action:	Not reported
Enforcement Responsible Agency:	Not reported
Enforcement Docket Number:	Not reported
Enforcement Attorney:	Not reported
Corrective Action Component:	Not reported
Appeal Initiated Date:	Not reported
Appeal Resolution Date:	Not reported
Disposition Status Date:	Not reported
Disposition Status:	Not reported
Disposition Status Description:	Not reported
Consent/Final Order Sequence Number:	Not reported
Consent/Final Order Respondent Name:	Not reported
Consent/Final Order Lead Agency:	Not reported
Enforcement Type:	Not reported
Enforcement Responsible Person:	Not reported
Enforcement Responsible Sub-Organization:	Not reported
SEP Sequence Number:	Not reported
SEP Expenditure Amount:	Not reported
SEP Scheduled Completion Date:	Not reported
SEP Actual Date:	Not reported
SEP Defaulted Date:	Not reported
SEP Type:	Not reported
SEP Type Description:	Not reported
Proposed Amount:	Not reported
Final Monetary Amount:	Not reported
Paid Amount:	Not reported
Final Count:	Not reported
Final Amount:	Not reported

Found Violation:	No
Agency Which Determined Violation:	Not reported
Violation Short Description:	Not reported
Date Violation was Determined:	Not reported

SUPERIOR INDUSTRIES INTERNATIONAL INC. (Continued) **1000215789**

Actual Return to Compliance Date: Not reported
Return to Compliance Qualifier: Not reported
Violation Responsible Agency: Not reported
Scheduled Compliance Date: Not reported
Enforcement Identifier: Not reported
Date of Enforcement Action: Not reported
Enforcement Responsible Agency: Not reported
Enforcement Docket Number: Not reported
Enforcement Attorney: Not reported
Corrective Action Component: Not reported
Appeal Initiated Date: Not reported
Appeal Resolution Date: Not reported
Disposition Status Date: Not reported
Disposition Status: Not reported
Disposition Status Description: Not reported
Consent/Final Order Sequence Number: Not reported
Consent/Final Order Respondent Name: Not reported
Consent/Final Order Lead Agency: Not reported
Enforcement Type: Not reported
Enforcement Responsible Person: Not reported
Enforcement Responsible Sub-Organization: Not reported
SEP Sequence Number: Not reported
SEP Expenditure Amount: Not reported
SEP Scheduled Completion Date: Not reported
SEP Actual Date: Not reported
SEP Defaulted Date: Not reported
SEP Type: Not reported
SEP Type Description: Not reported
Proposed Amount: Not reported
Final Monetary Amount: Not reported
Paid Amount: Not reported
Final Count: Not reported
Final Amount: Not reported

Found Violation: Yes
Agency Which Determined Violation: State
Violation Short Description: Generators - General
Date Violation was Determined: 20020626
Actual Return to Compliance Date: 20030423
Return to Compliance Qualifier: Documented
Violation Responsible Agency: State
Scheduled Compliance Date: Not reported
Enforcement Identifier: 500
Date of Enforcement Action: 20020827
Enforcement Responsible Agency: State
Enforcement Docket Number: Not reported
Enforcement Attorney: Not reported
Corrective Action Component: No
Appeal Initiated Date: Not reported
Appeal Resolution Date: Not reported
Disposition Status Date: Not reported
Disposition Status: Not reported
Disposition Status Description: Not reported
Consent/Final Order Sequence Number: Not reported
Consent/Final Order Respondent Name: Not reported
Consent/Final Order Lead Agency: Not reported
Enforcement Type: Not reported

SUPERIOR INDUSTRIES INTERNATIONAL INC. (Continued) **1000215789**

Enforcement Responsible Person: Not reported
Enforcement Responsible Sub-Organization: Not reported
SEP Sequence Number: Not reported
SEP Expenditure Amount: Not reported
SEP Scheduled Completion Date: Not reported
SEP Actual Date: Not reported
SEP Defaulted Date: Not reported
SEP Type: Not reported
SEP Type Description: Not reported
Proposed Amount: Not reported
Final Monetary Amount: Not reported
Paid Amount: Not reported
Final Count: Not reported
Final Amount: Not reported

Found Violation: Yes
Agency Which Determined Violation: EPA
Violation Short Description: Generators - General
Date Violation was Determined: 19921028
Actual Return to Compliance Date: 19960326
Return to Compliance Qualifier: Observed
Violation Responsible Agency: EPA
Scheduled Compliance Date: Not reported
Enforcement Identifier: 002
Date of Enforcement Action: 19960326
Enforcement Responsible Agency: EPA
Enforcement Docket Number: Not reported
Enforcement Attorney: Not reported
Corrective Action Component: No
Appeal Initiated Date: Not reported
Appeal Resolution Date: Not reported
Disposition Status Date: Not reported
Disposition Status: Not reported
Disposition Status Description: Not reported
Consent/Final Order Sequence Number: Not reported
Consent/Final Order Respondent Name: Not reported
Consent/Final Order Lead Agency: Not reported
Enforcement Type: FINAL 3008(A) COMPLIANCE ORDER
Enforcement Responsible Person: R9STA
Enforcement Responsible Sub-Organization: Not reported
SEP Sequence Number: Not reported
SEP Expenditure Amount: Not reported
SEP Scheduled Completion Date: Not reported
SEP Actual Date: Not reported
SEP Defaulted Date: Not reported
SEP Type: Not reported
SEP Type Description: Not reported
Proposed Amount: Not reported
Final Monetary Amount: 65000
Paid Amount: Not reported
Final Count: 1
Final Amount: 65000

Found Violation: Yes
Agency Which Determined Violation: State
Violation Short Description: Generators - Manifest
Date Violation was Determined: 20020626

SUPERIOR INDUSTRIES INTERNATIONAL INC. (Continued) **1000215789**

Actual Return to Compliance Date: 20020722
Return to Compliance Qualifier: Documented
Violation Responsible Agency: State
Scheduled Compliance Date: Not reported
Enforcement Identifier: 200
Date of Enforcement Action: 20020627
Enforcement Responsible Agency: State
Enforcement Docket Number: Not reported
Enforcement Attorney: Not reported
Corrective Action Component: No
Appeal Initiated Date: Not reported
Appeal Resolution Date: Not reported
Disposition Status Date: Not reported
Disposition Status: Not reported
Disposition Status Description: Not reported
Consent/Final Order Sequence Number: Not reported
Consent/Final Order Respondent Name: Not reported
Consent/Final Order Lead Agency: Not reported
Enforcement Type: WRITTEN INFORMAL
Enforcement Responsible Person: Not reported
Enforcement Responsible Sub-Organization: Not reported
SEP Sequence Number: Not reported
SEP Expenditure Amount: Not reported
SEP Scheduled Completion Date: Not reported
SEP Actual Date: Not reported
SEP Defaulted Date: Not reported
SEP Type: Not reported
SEP Type Description: Not reported
Proposed Amount: Not reported
Final Monetary Amount: Not reported
Paid Amount: Not reported
Final Count: Not reported
Final Amount: Not reported

Found Violation: Yes
Agency Which Determined Violation: State
Violation Short Description: Generators - Manifest
Date Violation was Determined: 20020626
Actual Return to Compliance Date: 20020722
Return to Compliance Qualifier: Documented
Violation Responsible Agency: State
Scheduled Compliance Date: Not reported
Enforcement Identifier: 500
Date of Enforcement Action: 20020827
Enforcement Responsible Agency: State
Enforcement Docket Number: Not reported
Enforcement Attorney: Not reported
Corrective Action Component: No
Appeal Initiated Date: Not reported
Appeal Resolution Date: Not reported
Disposition Status Date: Not reported
Disposition Status: Not reported
Disposition Status Description: Not reported
Consent/Final Order Sequence Number: Not reported
Consent/Final Order Respondent Name: Not reported
Consent/Final Order Lead Agency: Not reported
Enforcement Type: Not reported

SUPERIOR INDUSTRIES INTERNATIONAL INC. (Continued) **1000215789**

Enforcement Responsible Person: Not reported
Enforcement Responsible Sub-Organization: Not reported
SEP Sequence Number: Not reported
SEP Expenditure Amount: Not reported
SEP Scheduled Completion Date: Not reported
SEP Actual Date: Not reported
SEP Defaulted Date: Not reported
SEP Type: Not reported
SEP Type Description: Not reported
Proposed Amount: Not reported
Final Monetary Amount: Not reported
Paid Amount: Not reported
Final Count: Not reported
Final Amount: Not reported

Found Violation: Yes
Agency Which Determined Violation: EPA
Violation Short Description: LDR - General
Date Violation was Determined: 19921028
Actual Return to Compliance Date: 19960326
Return to Compliance Qualifier: Observed
Violation Responsible Agency: EPA
Scheduled Compliance Date: Not reported
Enforcement Identifier: 001
Date of Enforcement Action: 19930630
Enforcement Responsible Agency: EPA
Enforcement Docket Number: Not reported
Enforcement Attorney: Not reported
Corrective Action Component: No
Appeal Initiated Date: Not reported
Appeal Resolution Date: Not reported
Disposition Status Date: Not reported
Disposition Status: Not reported
Disposition Status Description: Not reported
Consent/Final Order Sequence Number: Not reported
Consent/Final Order Respondent Name: Not reported
Consent/Final Order Lead Agency: Not reported
Enforcement Type: INITIAL 3008(A) COMPLIANCE
Enforcement Responsible Person: KBELL
Enforcement Responsible Sub-Organization: Not reported
SEP Sequence Number: Not reported
SEP Expenditure Amount: Not reported
SEP Scheduled Completion Date: Not reported
SEP Actual Date: Not reported
SEP Defaulted Date: Not reported
SEP Type: Not reported
SEP Type Description: Not reported
Proposed Amount: 284750
Final Monetary Amount: Not reported
Paid Amount: Not reported
Final Count: Not reported
Final Amount: Not reported

Found Violation: No
Agency Which Determined Violation: Not reported
Violation Short Description: Not reported
Date Violation was Determined: Not reported

SUPERIOR INDUSTRIES INTERNATIONAL INC. (Continued) **1000215789**

Actual Return to Compliance Date: Not reported
Return to Compliance Qualifier: Not reported
Violation Responsible Agency: Not reported
Scheduled Compliance Date: Not reported
Enforcement Identifier: Not reported
Date of Enforcement Action: Not reported
Enforcement Responsible Agency: Not reported
Enforcement Docket Number: Not reported
Enforcement Attorney: Not reported
Corrective Action Component: Not reported
Appeal Initiated Date: Not reported
Appeal Resolution Date: Not reported
Disposition Status Date: Not reported
Disposition Status: Not reported
Disposition Status Description: Not reported
Consent/Final Order Sequence Number: Not reported
Consent/Final Order Respondent Name: Not reported
Consent/Final Order Lead Agency: Not reported
Enforcement Type: Not reported
Enforcement Responsible Person: Not reported
Enforcement Responsible Sub-Organization: Not reported
SEP Sequence Number: Not reported
SEP Expenditure Amount: Not reported
SEP Scheduled Completion Date: Not reported
SEP Actual Date: Not reported
SEP Defaulted Date: Not reported
SEP Type: Not reported
SEP Type Description: Not reported
Proposed Amount: Not reported
Final Monetary Amount: Not reported
Paid Amount: Not reported
Final Count: Not reported
Final Amount: Not reported

Found Violation: Yes
Agency Which Determined Violation: State
Violation Short Description: Generators - General
Date Violation was Determined: 20020626
Actual Return to Compliance Date: 20030423
Return to Compliance Qualifier: Documented
Violation Responsible Agency: State
Scheduled Compliance Date: Not reported
Enforcement Identifier: 220
Date of Enforcement Action: 20030423
Enforcement Responsible Agency: State
Enforcement Docket Number: Not reported
Enforcement Attorney: Not reported
Corrective Action Component: No
Appeal Initiated Date: Not reported
Appeal Resolution Date: Not reported
Disposition Status Date: Not reported
Disposition Status: Not reported
Disposition Status Description: Not reported
Consent/Final Order Sequence Number: Not reported
Consent/Final Order Respondent Name: Not reported
Consent/Final Order Lead Agency: Not reported
Enforcement Type: SINGLE SITE CA/FO

SUPERIOR INDUSTRIES INTERNATIONAL INC. (Continued) **1000215789**

Enforcement Responsible Person: Not reported
Enforcement Responsible Sub-Organization: Not reported
SEP Sequence Number: Not reported
SEP Expenditure Amount: Not reported
SEP Scheduled Completion Date: Not reported
SEP Actual Date: Not reported
SEP Defaulted Date: Not reported
SEP Type: Not reported
SEP Type Description: Not reported
Proposed Amount: Not reported
Final Monetary Amount: 15732
Paid Amount: Not reported
Final Count: 1
Final Amount: 15732

Found Violation: Yes
Agency Which Determined Violation: State
Violation Short Description: Generators - General
Date Violation was Determined: 20020626
Actual Return to Compliance Date: 20020820
Return to Compliance Qualifier: Documented
Violation Responsible Agency: State
Scheduled Compliance Date: Not reported
Enforcement Identifier: 500
Date of Enforcement Action: 20020827
Enforcement Responsible Agency: State
Enforcement Docket Number: Not reported
Enforcement Attorney: Not reported
Corrective Action Component: No
Appeal Initiated Date: Not reported
Appeal Resolution Date: Not reported
Disposition Status Date: Not reported
Disposition Status: Not reported
Disposition Status Description: Not reported
Consent/Final Order Sequence Number: Not reported
Consent/Final Order Respondent Name: Not reported
Consent/Final Order Lead Agency: Not reported
Enforcement Type: Not reported
Enforcement Responsible Person: Not reported
Enforcement Responsible Sub-Organization: Not reported
SEP Sequence Number: Not reported
SEP Expenditure Amount: Not reported
SEP Scheduled Completion Date: Not reported
SEP Actual Date: Not reported
SEP Defaulted Date: Not reported
SEP Type: Not reported
SEP Type Description: Not reported
Proposed Amount: Not reported
Final Monetary Amount: Not reported
Paid Amount: Not reported
Final Count: Not reported
Final Amount: Not reported

Found Violation: Yes
Agency Which Determined Violation: State
Violation Short Description: Generators - General
Date Violation was Determined: 20020626

SUPERIOR INDUSTRIES INTERNATIONAL INC. (Continued) **1000215789**

Actual Return to Compliance Date: 20030423
Return to Compliance Qualifier: Documented
Violation Responsible Agency: State
Scheduled Compliance Date: Not reported
Enforcement Identifier: 200
Date of Enforcement Action: 20020627
Enforcement Responsible Agency: State
Enforcement Docket Number: Not reported
Enforcement Attorney: Not reported
Corrective Action Component: No
Appeal Initiated Date: Not reported
Appeal Resolution Date: Not reported
Disposition Status Date: Not reported
Disposition Status: Not reported
Disposition Status Description: Not reported
Consent/Final Order Sequence Number: Not reported
Consent/Final Order Respondent Name: Not reported
Consent/Final Order Lead Agency: Not reported
Enforcement Type: WRITTEN INFORMAL
Enforcement Responsible Person: Not reported
Enforcement Responsible Sub-Organization: Not reported
SEP Sequence Number: Not reported
SEP Expenditure Amount: Not reported
SEP Scheduled Completion Date: Not reported
SEP Actual Date: Not reported
SEP Defaulted Date: Not reported
SEP Type: Not reported
SEP Type Description: Not reported
Proposed Amount: Not reported
Final Monetary Amount: Not reported
Paid Amount: Not reported
Final Count: Not reported
Final Amount: Not reported

Found Violation: No
Agency Which Determined Violation: Not reported
Violation Short Description: Not reported
Date Violation was Determined: Not reported
Actual Return to Compliance Date: Not reported
Return to Compliance Qualifier: Not reported
Violation Responsible Agency: Not reported
Scheduled Compliance Date: Not reported
Enforcement Identifier: Not reported
Date of Enforcement Action: Not reported
Enforcement Responsible Agency: Not reported
Enforcement Docket Number: Not reported
Enforcement Attorney: Not reported
Corrective Action Component: Not reported
Appeal Initiated Date: Not reported
Appeal Resolution Date: Not reported
Disposition Status Date: Not reported
Disposition Status: Not reported
Disposition Status Description: Not reported
Consent/Final Order Sequence Number: Not reported
Consent/Final Order Respondent Name: Not reported
Consent/Final Order Lead Agency: Not reported
Enforcement Type: Not reported

SUPERIOR INDUSTRIES INTERNATIONAL INC. (Continued) **1000215789**

Enforcement Responsible Person: Not reported
Enforcement Responsible Sub-Organization: Not reported
SEP Sequence Number: Not reported
SEP Expenditure Amount: Not reported
SEP Scheduled Completion Date: Not reported
SEP Actual Date: Not reported
SEP Defaulted Date: Not reported
SEP Type: Not reported
SEP Type Description: Not reported
Proposed Amount: Not reported
Final Monetary Amount: Not reported
Paid Amount: Not reported
Final Count: Not reported
Final Amount: Not reported

Evaluation Action Summary:
Evaluation Date: 19920820
Evaluation Responsible Agency: EPA
Found Violation: No
Evaluation Type Description: COMPLIANCE EVALUATION INSPECTION ON-SITE
Evaluation Responsible Person Identifier: R9EPA
Evaluation Responsible Sub-Organization: Not reported
Actual Return to Compliance Date: Not reported
Scheduled Compliance Date: Not reported
Date of Request: Not reported
Date Response Received: Not reported
Request Agency: Not reported
Former Citation: Not reported

Evaluation Date: 19920928
Evaluation Responsible Agency: EPA
Found Violation: No
Evaluation Type Description: COMPLIANCE EVALUATION INSPECTION ON-SITE
Evaluation Responsible Person Identifier: R9EPA
Evaluation Responsible Sub-Organization: Not reported
Actual Return to Compliance Date: Not reported
Scheduled Compliance Date: Not reported
Date of Request: Not reported
Date Response Received: Not reported
Request Agency: Not reported
Former Citation: Not reported

Evaluation Date: 20020626
Evaluation Responsible Agency: State
Found Violation: Yes
Evaluation Type Description: COMPLIANCE EVALUATION INSPECTION ON-SITE
Evaluation Responsible Person Identifier: Not reported
Evaluation Responsible Sub-Organization: Not reported
Actual Return to Compliance Date: 20020820
Scheduled Compliance Date: Not reported
Date of Request: Not reported
Date Response Received: Not reported
Request Agency: Not reported
Former Citation: Not reported

Evaluation Date: 19960308
Evaluation Responsible Agency: EPA

SUPERIOR INDUSTRIES INTERNATIONAL INC. (Continued) **1000215789**

Found Violation:	Yes
Evaluation Type Description:	COMPLIANCE EVALUATION INSPECTION ON-SITE
Evaluation Responsible Person Identifier:	R9EPA
Evaluation Responsible Sub-Organization:	Not reported
Actual Return to Compliance Date:	19960326
Scheduled Compliance Date:	Not reported
Date of Request:	Not reported
Date Response Received:	Not reported
Request Agency:	Not reported
Former Citation:	Not reported

Evaluation Date:	19960308
Evaluation Responsible Agency:	EPA
Found Violation:	Yes
Evaluation Type Description:	COMPLIANCE EVALUATION INSPECTION ON-SITE
Evaluation Responsible Person Identifier:	R9EPA
Evaluation Responsible Sub-Organization:	Not reported
Actual Return to Compliance Date:	19960326
Scheduled Compliance Date:	Not reported
Date of Request:	Not reported
Date Response Received:	Not reported
Request Agency:	Not reported
Former Citation:	Not reported

Evaluation Date:	19960308
Evaluation Responsible Agency:	EPA
Found Violation:	Yes
Evaluation Type Description:	COMPLIANCE EVALUATION INSPECTION ON-SITE
Evaluation Responsible Person Identifier:	R9EPA
Evaluation Responsible Sub-Organization:	Not reported
Actual Return to Compliance Date:	19960326
Scheduled Compliance Date:	Not reported
Date of Request:	Not reported
Date Response Received:	Not reported
Request Agency:	Not reported
Former Citation:	Not reported

Evaluation Date:	19960308
Evaluation Responsible Agency:	EPA
Found Violation:	Yes
Evaluation Type Description:	COMPLIANCE EVALUATION INSPECTION ON-SITE
Evaluation Responsible Person Identifier:	R9EPA
Evaluation Responsible Sub-Organization:	Not reported
Actual Return to Compliance Date:	19960326
Scheduled Compliance Date:	Not reported
Date of Request:	Not reported
Date Response Received:	Not reported
Request Agency:	Not reported
Former Citation:	Not reported

Evaluation Date:	20101103
Evaluation Responsible Agency:	State
Found Violation:	No
Evaluation Type Description:	COMPLIANCE EVALUATION INSPECTION ON-SITE
Evaluation Responsible Person Identifier:	Not reported
Evaluation Responsible Sub-Organization:	Not reported
Actual Return to Compliance Date:	Not reported

SUPERIOR INDUSTRIES INTERNATIONAL INC. (Continued) **1000215789**

Scheduled Compliance Date:	Not reported
Date of Request:	Not reported
Date Response Received:	Not reported
Request Agency:	Not reported
Former Citation:	Not reported
Evaluation Date:	19960308
Evaluation Responsible Agency:	EPA
Found Violation:	Yes
Evaluation Type Description:	COMPLIANCE EVALUATION INSPECTION ON-SITE
Evaluation Responsible Person Identifier:	R9EPA
Evaluation Responsible Sub-Organization:	Not reported
Actual Return to Compliance Date:	19960326
Scheduled Compliance Date:	Not reported
Date of Request:	Not reported
Date Response Received:	Not reported
Request Agency:	Not reported
Former Citation:	Not reported
Evaluation Date:	19960308
Evaluation Responsible Agency:	EPA
Found Violation:	Yes
Evaluation Type Description:	COMPLIANCE EVALUATION INSPECTION ON-SITE
Evaluation Responsible Person Identifier:	R9EPA
Evaluation Responsible Sub-Organization:	Not reported
Actual Return to Compliance Date:	19960326
Scheduled Compliance Date:	Not reported
Date of Request:	Not reported
Date Response Received:	Not reported
Request Agency:	Not reported
Former Citation:	Not reported
Evaluation Date:	19921028
Evaluation Responsible Agency:	EPA
Found Violation:	No
Evaluation Type Description:	SIGNIFICANT NON-COMPLIER
Evaluation Responsible Person Identifier:	Not reported
Evaluation Responsible Sub-Organization:	Not reported
Actual Return to Compliance Date:	Not reported
Scheduled Compliance Date:	Not reported
Date of Request:	Not reported
Date Response Received:	Not reported
Request Agency:	Not reported
Former Citation:	Not reported
Evaluation Date:	19960326
Evaluation Responsible Agency:	EPA
Found Violation:	No
Evaluation Type Description:	NO LONGER A SIGNIFICANT NON-COMPLIER
Evaluation Responsible Person Identifier:	Not reported
Evaluation Responsible Sub-Organization:	Not reported
Actual Return to Compliance Date:	Not reported
Scheduled Compliance Date:	Not reported
Date of Request:	Not reported
Date Response Received:	Not reported
Request Agency:	Not reported
Former Citation:	Not reported

SUPERIOR INDUSTRIES INTERNATIONAL INC. (Continued) **1000215789**

Evaluation Date:	20020626
Evaluation Responsible Agency:	State
Found Violation:	Yes
Evaluation Type Description:	COMPLIANCE EVALUATION INSPECTION ON-SITE
Evaluation Responsible Person Identifier:	Not reported
Evaluation Responsible Sub-Organization:	Not reported
Actual Return to Compliance Date:	20030423
Scheduled Compliance Date:	Not reported
Date of Request:	Not reported
Date Response Received:	Not reported
Request Agency:	Not reported
Former Citation:	Not reported

Evaluation Date:	19960308
Evaluation Responsible Agency:	EPA
Found Violation:	Yes
Evaluation Type Description:	COMPLIANCE EVALUATION INSPECTION ON-SITE
Evaluation Responsible Person Identifier:	R9EPA
Evaluation Responsible Sub-Organization:	Not reported
Actual Return to Compliance Date:	19960326
Scheduled Compliance Date:	Not reported
Date of Request:	Not reported
Date Response Received:	Not reported
Request Agency:	Not reported
Former Citation:	Not reported

Evaluation Date:	20020626
Evaluation Responsible Agency:	State
Found Violation:	Yes
Evaluation Type Description:	COMPLIANCE EVALUATION INSPECTION ON-SITE
Evaluation Responsible Person Identifier:	Not reported
Evaluation Responsible Sub-Organization:	Not reported
Actual Return to Compliance Date:	20020722
Scheduled Compliance Date:	Not reported
Date of Request:	Not reported
Date Response Received:	Not reported
Request Agency:	Not reported
Former Citation:	Not reported

Evaluation Date:	20020626
Evaluation Responsible Agency:	State
Found Violation:	Yes
Evaluation Type Description:	COMPLIANCE EVALUATION INSPECTION ON-SITE
Evaluation Responsible Person Identifier:	Not reported
Evaluation Responsible Sub-Organization:	Not reported
Actual Return to Compliance Date:	20020722
Scheduled Compliance Date:	Not reported
Date of Request:	Not reported
Date Response Received:	Not reported
Request Agency:	Not reported
Former Citation:	Not reported

Evaluation Date:	19960308
Evaluation Responsible Agency:	EPA
Found Violation:	Yes
Evaluation Type Description:	COMPLIANCE EVALUATION INSPECTION ON-SITE
Evaluation Responsible Person Identifier:	R9EPA

SUPERIOR INDUSTRIES INTERNATIONAL INC. (Continued) **1000215789**

Evaluation Responsible Sub-Organization:	Not reported
Actual Return to Compliance Date:	19960326
Scheduled Compliance Date:	Not reported
Date of Request:	Not reported
Date Response Received:	Not reported
Request Agency:	Not reported
Former Citation:	Not reported

Evaluation Date:	20020626
Evaluation Responsible Agency:	State
Found Violation:	No
Evaluation Type Description:	SIGNIFICANT NON-COMPLIER
Evaluation Responsible Person Identifier:	Not reported
Evaluation Responsible Sub-Organization:	Not reported
Actual Return to Compliance Date:	Not reported
Scheduled Compliance Date:	Not reported
Date of Request:	Not reported
Date Response Received:	Not reported
Request Agency:	Not reported
Former Citation:	Not reported

Evaluation Date:	20020626
Evaluation Responsible Agency:	State
Found Violation:	Yes
Evaluation Type Description:	COMPLIANCE EVALUATION INSPECTION ON-SITE
Evaluation Responsible Person Identifier:	Not reported
Evaluation Responsible Sub-Organization:	Not reported
Actual Return to Compliance Date:	20030423
Scheduled Compliance Date:	Not reported
Date of Request:	Not reported
Date Response Received:	Not reported
Request Agency:	Not reported
Former Citation:	Not reported

Evaluation Date:	20020626
Evaluation Responsible Agency:	State
Found Violation:	Yes
Evaluation Type Description:	COMPLIANCE EVALUATION INSPECTION ON-SITE
Evaluation Responsible Person Identifier:	Not reported
Evaluation Responsible Sub-Organization:	Not reported
Actual Return to Compliance Date:	20020820
Scheduled Compliance Date:	Not reported
Date of Request:	Not reported
Date Response Received:	Not reported
Request Agency:	Not reported
Former Citation:	Not reported

Evaluation Date:	20020626
Evaluation Responsible Agency:	State
Found Violation:	Yes
Evaluation Type Description:	COMPLIANCE EVALUATION INSPECTION ON-SITE
Evaluation Responsible Person Identifier:	Not reported
Evaluation Responsible Sub-Organization:	Not reported
Actual Return to Compliance Date:	20030423
Scheduled Compliance Date:	Not reported
Date of Request:	Not reported
Date Response Received:	Not reported

SUPERIOR INDUSTRIES INTERNATIONAL INC. (Continued) **1000215789**

Request Agency:	Not reported
Former Citation:	Not reported
Evaluation Date:	20030423
Evaluation Responsible Agency:	State
Found Violation:	No
Evaluation Type Description:	NO LONGER A SIGNIFICANT NON-COMPLIER
Evaluation Responsible Person Identifier:	Not reported
Evaluation Responsible Sub-Organization:	Not reported
Actual Return to Compliance Date:	Not reported
Scheduled Compliance Date:	Not reported
Date of Request:	Not reported
Date Response Received:	Not reported
Request Agency:	Not reported
Former Citation:	Not reported

ENVIROSTOR:

Name:	SUPERIOR IND INT'L/WOODLEY AVE.
Address:	7800 WOODLEY AVENUE
City,State,Zip:	VAN NUYS, CA 91406
Facility ID:	71002440
Status:	Refer: Other Agency
Status Date:	Not reported
Site Code:	Not reported
Site Type:	Tiered Permit
Site Type Detailed:	Tiered Permit
Acres:	Not reported
NPL:	NO
Regulatory Agencies:	NONE SPECIFIED
Lead Agency:	NONE SPECIFIED
Program Manager:	Not reported
Supervisor:	Not reported
Division Branch:	Cleanup Chatsworth
Assembly:	46
Senate:	20
Special Program:	Not reported
Restricted Use:	NO
Site Mgmt Req:	NONE SPECIFIED
Funding:	Not reported
Latitude:	34.21125
Longitude:	-118.4814
APN:	NONE SPECIFIED
Past Use:	NONE SPECIFIED
Potential COC:	NONE SPECIFIED
Confirmed COC:	NONE SPECIFIED
Potential Description:	NONE SPECIFIED
Alias Name:	CAD050809177
Alias Type:	EPA Identification Number
Alias Name:	110001145617
Alias Type:	EPA (FRS #)
Alias Name:	71002440
Alias Type:	Envirostor ID Number

Completed Info:

Completed Area Name:	Not reported
Completed Sub Area Name:	Not reported

SUPERIOR INDUSTRIES INTERNATIONAL INC. (Continued) **1000215789**

Completed Document Type: Not reported
Completed Date: Not reported
Comments: Not reported

Future Area Name: Not reported
Future Sub Area Name: Not reported
Future Document Type: Not reported
Future Due Date: Not reported
Schedule Area Name: Not reported
Schedule Sub Area Name: Not reported
Schedule Document Type: Not reported
Schedule Due Date: Not reported
Schedule Revised Date: Not reported

SWEEPS UST:
Name: SUPERIOR INDUSTRIES MAIN PLANT A
Address: 7800 WOODLEY AVE
City: VAN NUYS
Status: Active
Comp Number: 3256
Number: 1
Board Of Equalization: 44-012892
Referral Date: 02-25-93
Action Date: 02-25-93
Created Date: 02-29-88
Owner Tank Id: Not reported
SWRCB Tank Id: 19-050-003256-000001
Tank Status: A
Capacity: 9940
Active Date: 04-20-88
Tank Use: M.V. FUEL
STG: P
Content: REG UNLEADED
Number Of Tanks: 2

Name: SUPERIOR INDUSTRIES MAIN PLANT A
Address: 7800 WOODLEY AVE
City: VAN NUYS
Status: Active
Comp Number: 3256
Number: 1
Board Of Equalization: 44-012892
Referral Date: 02-25-93
Action Date: 02-25-93
Created Date: 02-29-88
Owner Tank Id: Not reported
SWRCB Tank Id: 19-050-003256-000002
Tank Status: A
Capacity: 10120
Active Date: 04-20-88
Tank Use: M.V. FUEL
STG: P
Content: DIESEL
Number Of Tanks: Not reported

HIST UST:

SUPERIOR INDUSTRIES INTERNATIONAL INC. (Continued) **1000215789**

Name:	SUPERIOR INDUSTRIES MAIN PLANT
Address:	7800 WOODLEY AVE
City,State,Zip:	VAN NUYS, CA 91406
File Number:	00028920
URL:	https://documents.geotracker.waterboards.ca.gov/ustpdfs/pdf/00028920.pdf
Region:	STATE
Facility ID:	00000060924
Facility Type:	Gas Station
Other Type:	Not reported
Contact Name:	Not reported
Telephone:	8187814973
Owner Name:	SUPERIOR INDUSTRIES INTERNATIO
Owner Address:	7800 WOODLEY AVE.
Owner City,St,Zip:	VAN NUYS, CA 91406
Total Tanks:	0002

Tank Num:	001
Container Num:	9005546
Year Installed:	1976
Tank Capacity:	00009940
Tank Used for:	PRODUCT
Type of Fuel:	UNLEADED
Container Construction Thickness:	Not reported
Leak Detection:	Not reported

Tank Num:	002
Container Num:	2
Year Installed:	1976
Tank Capacity:	00010120
Tank Used for:	PRODUCT
Type of Fuel:	DIESEL
Container Construction Thickness:	Not reported
Leak Detection:	Not reported

Click here for Geo Tracker PDF:

CA FID UST:

Facility ID:	19029337
Regulated By:	UTNKA
Regulated ID:	00060924
Cortese Code:	Not reported
SIC Code:	Not reported
Facility Phone:	8187814973
Mail To:	Not reported
Mailing Address:	7800 WOODLEY AVE
Mailing Address 2:	Not reported
Mailing City,St,Zip:	VAN NUYS 914060000
Contact:	Not reported
Contact Phone:	Not reported
DUNs Number:	Not reported
NPDES Number:	Not reported
EPA ID:	Not reported
Comments:	Not reported
Status:	Active

EMI:

SUPERIOR INDUSTRIES INTERNATIONAL INC. (Continued) **1000215789**

Name:	SUPERIOR INDUSTRIES INTERNATIO
Address:	7800 WOODLEY AV
City,State,Zip:	VAN NUYS, CA 91406
Year:	1987
County Code:	19
Air Basin:	SC
Facility ID:	2083
Air District Name:	SC
SIC Code:	3714
Air District Name:	SOUTH COAST AQMD
Community Health Air Pollution Info System:	Not reported
Consolidated Emission Reporting Rule:	Not reported
Total Organic Hydrocarbon Gases Tons/Yr:	20
Reactive Organic Gases Tons/Yr:	19
Carbon Monoxide Emissions Tons/Yr:	1
NOX - Oxides of Nitrogen Tons/Yr:	15
SOX - Oxides of Sulphur Tons/Yr:	1
Particulate Matter Tons/Yr:	35
Part. Matter 10 Micrometers and Smllr Tons/Yr:	34

Name:	SUPERIOR INDUSTRIES INTERNATIO
Address:	7800 WOODLEY AV
City,State,Zip:	VAN NUYS, CA 91406
Year:	1990
County Code:	19
Air Basin:	SC
Facility ID:	2083
Air District Name:	SC
SIC Code:	3714
Air District Name:	SOUTH COAST AQMD
Community Health Air Pollution Info System:	Not reported
Consolidated Emission Reporting Rule:	Not reported
Total Organic Hydrocarbon Gases Tons/Yr:	24
Reactive Organic Gases Tons/Yr:	18
Carbon Monoxide Emissions Tons/Yr:	9
NOX - Oxides of Nitrogen Tons/Yr:	20
SOX - Oxides of Sulphur Tons/Yr:	0
Particulate Matter Tons/Yr:	21
Part. Matter 10 Micrometers and Smllr Tons/Yr:	20

Name:	SUPERIOR INDUSTRIES INTERNATIO
Address:	7800 WOODLEY AV
City,State,Zip:	VAN NUYS, CA 91406
Year:	1995
County Code:	19
Air Basin:	SC
Facility ID:	2083
Air District Name:	SC
SIC Code:	3714
Air District Name:	SOUTH COAST AQMD
Community Health Air Pollution Info System:	Not reported
Consolidated Emission Reporting Rule:	Not reported
Total Organic Hydrocarbon Gases Tons/Yr:	20
Reactive Organic Gases Tons/Yr:	2
Carbon Monoxide Emissions Tons/Yr:	5
NOX - Oxides of Nitrogen Tons/Yr:	18
SOX - Oxides of Sulphur Tons/Yr:	0

SUPERIOR INDUSTRIES INTERNATIONAL INC. (Continued) **1000215789**

Particulate Matter Tons/Yr: 26
Part. Matter 10 Micrometers and Smllr Tons/Yr: 25

Name: SUPERIOR INDUSTRIES INTERNATIO
Address: 7800 WOODLEY AVE
City,State,Zip: VAN NUYS, CA 91406
Year: 1996
County Code: 19
Air Basin: SC
Facility ID: 2083
Air District Name: SC
SIC Code: 3714
Air District Name: SOUTH COAST AQMD
Community Health Air Pollution Info System: Not reported
Consolidated Emission Reporting Rule: Not reported
Total Organic Hydrocarbon Gases Tons/Yr: 39
Reactive Organic Gases Tons/Yr: 24
Carbon Monoxide Emissions Tons/Yr: 6
NOX - Oxides of Nitrogen Tons/Yr: 22
SOX - Oxides of Sulphur Tons/Yr: 0
Particulate Matter Tons/Yr: 24
Part. Matter 10 Micrometers and Smllr Tons/Yr: 23

Name: SUPERIOR INDUSTRIES INTERNATIO
Address: 7800 WOODLEY AV
City,State,Zip: VAN NUYS, CA 91406
Year: 1997
County Code: 19
Air Basin: SC
Facility ID: 2083
Air District Name: SC
SIC Code: 3714
Air District Name: SOUTH COAST AQMD
Community Health Air Pollution Info System: Not reported
Consolidated Emission Reporting Rule: Not reported
Total Organic Hydrocarbon Gases Tons/Yr: 17
Reactive Organic Gases Tons/Yr: 16
Carbon Monoxide Emissions Tons/Yr: 5
NOX - Oxides of Nitrogen Tons/Yr: 19
SOX - Oxides of Sulphur Tons/Yr: 0
Particulate Matter Tons/Yr: 26
Part. Matter 10 Micrometers and Smllr Tons/Yr: 6

Name: SUPERIOR INDUSTRIES INTERNATIO
Address: 7800 WOODLEY AV
City,State,Zip: VAN NUYS, CA 91406
Year: 1998
County Code: 19
Air Basin: SC
Facility ID: 2083
Air District Name: SC
SIC Code: 3714
Air District Name: SOUTH COAST AQMD
Community Health Air Pollution Info System: Not reported
Consolidated Emission Reporting Rule: Not reported
Total Organic Hydrocarbon Gases Tons/Yr: 17
Reactive Organic Gases Tons/Yr: 16

SUPERIOR INDUSTRIES INTERNATIONAL INC. (Continued) **1000215789**

Carbon Monoxide Emissions Tons/Yr:	5
NOX - Oxides of Nitrogen Tons/Yr:	19
SOX - Oxides of Sulphur Tons/Yr:	0
Particulate Matter Tons/Yr:	26
Part. Matter 10 Micrometers and Smllr Tons/Yr:	6

Name:	SUPERIOR INDUSTRIES INTERNATIO
Address:	7800 WOODLEY AV
City,State,Zip:	VAN NUYS, CA 91406
Year:	1999
County Code:	19
Air Basin:	SC
Facility ID:	2083
Air District Name:	SC
SIC Code:	3714
Air District Name:	SOUTH COAST AQMD
Community Health Air Pollution Info System:	Not reported
Consolidated Emission Reporting Rule:	Not reported
Total Organic Hydrocarbon Gases Tons/Yr:	17
Reactive Organic Gases Tons/Yr:	16
Carbon Monoxide Emissions Tons/Yr:	5
NOX - Oxides of Nitrogen Tons/Yr:	19
SOX - Oxides of Sulphur Tons/Yr:	0
Particulate Matter Tons/Yr:	26
Part. Matter 10 Micrometers and Smllr Tons/Yr:	6

Name:	SUPERIOR INDUSTRIES INTERNATIO
Address:	7800 WOODLEY AV
City,State,Zip:	VAN NUYS, CA 91406
Year:	2000
County Code:	19
Air Basin:	SC
Facility ID:	2083
Air District Name:	SC
SIC Code:	3714
Air District Name:	SOUTH COAST AQMD
Community Health Air Pollution Info System:	Not reported
Consolidated Emission Reporting Rule:	Not reported
Total Organic Hydrocarbon Gases Tons/Yr:	17
Reactive Organic Gases Tons/Yr:	16
Carbon Monoxide Emissions Tons/Yr:	5
NOX - Oxides of Nitrogen Tons/Yr:	19
SOX - Oxides of Sulphur Tons/Yr:	0
Particulate Matter Tons/Yr:	26
Part. Matter 10 Micrometers and Smllr Tons/Yr:	6

Name:	SUPERIOR INDUSTRIES INTERNATIONAL, INC.
Address:	7800 WOODLEY AVENUE
City,State,Zip:	VAN NUYS, CA 91406
Year:	2001
County Code:	19
Air Basin:	SC
Facility ID:	2083
Air District Name:	SC
SIC Code:	3714
Air District Name:	SOUTH COAST AQMD
Community Health Air Pollution Info System:	Y

SUPERIOR INDUSTRIES INTERNATIONAL INC. (Continued) **1000215789**

Consolidated Emission Reporting Rule:	B
Total Organic Hydrocarbon Gases Tons/Yr:	23
Reactive Organic Gases Tons/Yr:	19
Carbon Monoxide Emissions Tons/Yr:	6
NOX - Oxides of Nitrogen Tons/Yr:	26
SOX - Oxides of Sulphur Tons/Yr:	0
Particulate Matter Tons/Yr:	1
Part. Matter 10 Micrometers and Smllr Tons/Yr:	0

Name:	SUPERIOR INDUSTRIES INTERNATIONAL INC
Address:	7800 WOODLEY AVE
City,State,Zip:	VAN NUYS, CA 91406
Year:	2002
County Code:	19
Air Basin:	SC
Facility ID:	2083
Air District Name:	SC
SIC Code:	3714
Air District Name:	SOUTH COAST AQMD
Community Health Air Pollution Info System:	Not reported
Consolidated Emission Reporting Rule:	Not reported
Total Organic Hydrocarbon Gases Tons/Yr:	19
Reactive Organic Gases Tons/Yr:	16
Carbon Monoxide Emissions Tons/Yr:	8
NOX - Oxides of Nitrogen Tons/Yr:	17
SOX - Oxides of Sulphur Tons/Yr:	0
Particulate Matter Tons/Yr:	30
Part. Matter 10 Micrometers and Smllr Tons/Yr:	7

Name:	SUPERIOR INDUSTRIES INTERNATIONAL INC
Address:	7800 WOODLEY AVE
City,State,Zip:	VAN NUYS, CA 91406
Year:	2003
County Code:	19
Air Basin:	SC
Facility ID:	2083
Air District Name:	SC
SIC Code:	3714
Air District Name:	SOUTH COAST AQMD
Community Health Air Pollution Info System:	Not reported
Consolidated Emission Reporting Rule:	Not reported
Total Organic Hydrocarbon Gases Tons/Yr:	19
Reactive Organic Gases Tons/Yr:	16
Carbon Monoxide Emissions Tons/Yr:	8
NOX - Oxides of Nitrogen Tons/Yr:	17
SOX - Oxides of Sulphur Tons/Yr:	0
Particulate Matter Tons/Yr:	30
Part. Matter 10 Micrometers and Smllr Tons/Yr:	7

Name:	SUPERIOR INDUSTRIES INTERNATIONAL INC
Address:	7800 WOODLEY AVE
City,State,Zip:	VAN NUYS, CA 91406
Year:	2004
County Code:	19
Air Basin:	SC
Facility ID:	2083
Air District Name:	SC

SUPERIOR INDUSTRIES INTERNATIONAL INC. (Continued) **1000215789**

SIC Code:	3714
Air District Name:	SOUTH COAST AQMD
Community Health Air Pollution Info System:	Y
Consolidated Emission Reporting Rule:	Not reported
Total Organic Hydrocarbon Gases Tons/Yr:	18.955476
Reactive Organic Gases Tons/Yr:	15.84
Carbon Monoxide Emissions Tons/Yr:	7.84269
NOX - Oxides of Nitrogen Tons/Yr:	17.46158
SOX - Oxides of Sulphur Tons/Yr:	0.186474
Particulate Matter Tons/Yr:	29.6522066
Part. Matter 10 Micrometers and Smllr Tons/Yr:	7.49

Name:	SUPERIOR INDUSTRIES INTERNATIONAL INC
Address:	7800 WOODLEY AVE
City,State,Zip:	VAN NUYS, CA 91406
Year:	2005
County Code:	19
Air Basin:	SC
Facility ID:	2083
Air District Name:	SC
SIC Code:	3714
Air District Name:	SOUTH COAST AQMD
Community Health Air Pollution Info System:	Not reported
Consolidated Emission Reporting Rule:	Not reported
Total Organic Hydrocarbon Gases Tons/Yr:	14.792445
Reactive Organic Gases Tons/Yr:	13.8017690615
Carbon Monoxide Emissions Tons/Yr:	7.4645
NOX - Oxides of Nitrogen Tons/Yr:	13.3847
SOX - Oxides of Sulphur Tons/Yr:	.125465
Particulate Matter Tons/Yr:	24.3527
Part. Matter 10 Micrometers and Smllr Tons/Yr:	6.49212732

Name:	SUPERIOR INDUSTRIES INTERNATIONAL INC
Address:	7800 WOODLEY AVE
City,State,Zip:	VAN NUYS, CA 91406
Year:	2006
County Code:	19
Air Basin:	SC
Facility ID:	2083
Air District Name:	SC
SIC Code:	3714
Air District Name:	SOUTH COAST AQMD
Community Health Air Pollution Info System:	Not reported
Consolidated Emission Reporting Rule:	Not reported
Total Organic Hydrocarbon Gases Tons/Yr:	5.254003310318352651
Reactive Organic Gases Tons/Yr:	4.357
Carbon Monoxide Emissions Tons/Yr:	3.255
NOX - Oxides of Nitrogen Tons/Yr:	6.159
SOX - Oxides of Sulphur Tons/Yr:	.055
Particulate Matter Tons/Yr:	7.658
Part. Matter 10 Micrometers and Smllr Tons/Yr:	2.20461

Name:	SUPERIOR INDUSTRIES INTERNATIONAL INC
Address:	7800 WOODLEY AVE
City,State,Zip:	VAN NUYS, CA 945380000
Year:	2007
County Code:	19

SUPERIOR INDUSTRIES INTERNATIONAL INC. (Continued) **1000215789**

Air Basin:	SC
Facility ID:	2083
Air District Name:	SC
SIC Code:	3714
Air District Name:	SOUTH COAST AQMD
Community Health Air Pollution Info System:	Not reported
Consolidated Emission Reporting Rule:	Not reported
Total Organic Hydrocarbon Gases Tons/Yr:	5.254003310318352651
Reactive Organic Gases Tons/Yr:	4.357
Carbon Monoxide Emissions Tons/Yr:	3.255
NOX - Oxides of Nitrogen Tons/Yr:	6.159
SOX - Oxides of Sulphur Tons/Yr:	.055
Particulate Matter Tons/Yr:	7.658
Part. Matter 10 Micrometers and Smllr Tons/Yr:	2.20461

Name:	SUPERIOR INDUSTRIES INTERNATIONAL INC
Address:	7800 WOODLEY AVE
City,State,Zip:	VAN NUYS, CA 91406
Year:	2008
County Code:	19
Air Basin:	SC
Facility ID:	2083
Air District Name:	SC
SIC Code:	3714
Air District Name:	SOUTH COAST AQMD
Community Health Air Pollution Info System:	Not reported
Consolidated Emission Reporting Rule:	Not reported
Total Organic Hydrocarbon Gases Tons/Yr:	9.830057363215021303
Reactive Organic Gases Tons/Yr:	8.1382
Carbon Monoxide Emissions Tons/Yr:	4.6
NOX - Oxides of Nitrogen Tons/Yr:	15.46
SOX - Oxides of Sulphur Tons/Yr:	.084674
Particulate Matter Tons/Yr:	7.29637
Part. Matter 10 Micrometers and Smllr Tons/Yr:	3.21350932

Name:	SUPERIOR INDUSTRIES INTERNATIO
Address:	7800 WOODLEY AV
City,State,Zip:	VAN NUYS, CA 91406
Year:	2009
County Code:	19
Air Basin:	SC
Facility ID:	2083
Air District Name:	SC
SIC Code:	3714
Air District Name:	SOUTH COAST AQMD
Community Health Air Pollution Info System:	Not reported
Consolidated Emission Reporting Rule:	Not reported
Total Organic Hydrocarbon Gases Tons/Yr:	2.1528306273420101
Reactive Organic Gases Tons/Yr:	1.2806500000000001
Carbon Monoxide Emissions Tons/Yr:	0.58487
NOX - Oxides of Nitrogen Tons/Yr:	1.28
SOX - Oxides of Sulphur Tons/Yr:	0.010596
Particulate Matter Tons/Yr:	0.31544499999999998
Part. Matter 10 Micrometers and Smllr Tons/Yr:	0.29946806999999998

Name:	SUPERIOR INDUSTRIES INTERNATIONAL INC
Address:	7800 WOODLEY AVE

SUPERIOR INDUSTRIES INTERNATIONAL INC. (Continued) **1000215789**

City,State,Zip:	VAN NUYS, CA 91406
Year:	2012
County Code:	19
Air Basin:	SC
Facility ID:	2083
Air District Name:	SC
SIC Code:	3714
Air District Name:	SOUTH COAST AQMD
Community Health Air Pollution Info System:	Not reported
Consolidated Emission Reporting Rule:	Not reported
Total Organic Hydrocarbon Gases Tons/Yr:	0.0014700609537
Reactive Organic Gases Tons/Yr:	0.00123
Carbon Monoxide Emissions Tons/Yr:	0.00336
NOX - Oxides of Nitrogen Tons/Yr:	0.01547
SOX - Oxides of Sulphur Tons/Yr:	6.93e-006
Particulate Matter Tons/Yr:	0.0011
Part. Matter 10 Micrometers and Smllr Tons/Yr:	0.0010736

Name:	SUPERIOR INDUSTRIES INTERNATIONAL INC
Address:	7800 WOODLEY AVE
City,State,Zip:	VAN NUYS, CA 91406
Year:	2013
County Code:	19
Air Basin:	SC
Facility ID:	2083
Air District Name:	SC
SIC Code:	3714
Air District Name:	SOUTH COAST AQMD
Community Health Air Pollution Info System:	Not reported
Consolidated Emission Reporting Rule:	Not reported
Total Organic Hydrocarbon Gases Tons/Yr:	0.0010517509263
Reactive Organic Gases Tons/Yr:	0.00088
Carbon Monoxide Emissions Tons/Yr:	0.00239
NOX - Oxides of Nitrogen Tons/Yr:	0.06413
SOX - Oxides of Sulphur Tons/Yr:	4.94e-006
Particulate Matter Tons/Yr:	0.00078
Part. Matter 10 Micrometers and Smllr Tons/Yr:	0.00076128

WDS:

Name:	SUPERIOR INDUSTRIES INTL INC
Address:	7800 Woodley Ave
City:	VAN NUYS
Facility ID:	4 19I018936
Facility Type:	Industrial - Facility that treats and/or disposes of liquid or semisolid wastes from any servicing, producing, manufacturing or processing operation of whatever nature, including mining, gravel washing, geothermal operations, air conditioning, ship building and repairing, oil production, storage and disposal operations, water pumping.
Facility Status:	Active - Any facility with a continuous or seasonal discharge that is under Waste Discharge Requirements.
NPDES Number:	CAS000001 The 1st 2 characters designate the state. The remaining 7 are assigned by the Regional Board
Subregion:	4
Facility Telephone:	8189022509
Facility Contact:	Dora Estrada
Agency Name:	SUPERIOR INDUSTRIES INTL INC

SUPERIOR INDUSTRIES INTERNATIONAL INC. (Continued) **1000215789**

Agency Address:	7800 Woodley Ave
Agency City,St,Zip:	Van Nuys 91406
Agency Contact:	Dora Estrada
Agency Telephone:	8189022509
Agency Type:	Private
SIC Code:	3714
SIC Code 2:	3363
Primary Waste Type:	Not reported
Primary Waste:	Not reported
Waste Type2:	Not reported
Waste2:	Not reported
Primary Waste Type:	Not reported
Secondary Waste:	Not reported
Secondary Waste Type:	Not reported
Design Flow:	0
Baseline Flow:	0
Reclamation:	Not reported
POTW:	Not reported
Treat To Water:	Minor Threat to Water Quality. A violation of a regional board order should cause a relatively minor impairment of beneficial uses compared to a major or minor threat. Not: All nurds without a TTWQ will be considered a minor threat to water quality unless coded at a higher Level. A Zero (0) may be used to code those NURDS that are found to represent no threat to water quality.
Complexity:	Category C - Facilities having no waste treatment systems, such as cooling water dischargers or thosewho must comply through best management practices, facilities with passive waste treatment and disposal systems, such as septic systems with subsurface disposal, or dischargers having waste storage systems with land disposal such as dairy waste ponds.

CIWQS:

Name:	MUNCHKIN
Address:	7800 WOODLEY AVENUE
City,State,Zip:	LOS ANGELES, CA 91406
Agency:	Perelman and Fink
Agency Address:	1880 Century Park East #315, Los Angeles, CA 90067
Place/Project Type:	Construction - Commercial
SIC/NAICS:	Not reported
Region:	4
Program:	CONSTW
Regulatory Measure Status:	Terminated
Regulatory Measure Type:	Storm water construction
Order Number:	2009-0009-DWQ
WDID:	4 19C363045
NPDES Number:	CAS000002
Adoption Date:	Not reported
Effective Date:	02/17/2012
Termination Date:	05/08/2013
Expiration/Review Date:	Not reported
Design Flow:	Not reported
Major/Minor:	Not reported
Complexity:	Not reported
TTWQ:	Not reported
Enforcement Actions within 5 years:	0
Violations within 5 years:	0
Latitude:	34.21126

SUPERIOR INDUSTRIES INTERNATIONAL INC. (Continued) **1000215789**

Longitude:	-118.48144
Name:	SUPERIOR INDUSTRIES INTL INC
Address:	7800 WOODLEY AVE
City,State,Zip:	VAN NUYS, CA 91406
Agency:	Superior Industries International, Inc.
Agency Address:	7800 Woodley Avenue, Van Nuys, CA 91406
Place/Project Type:	Industrial - Motor Vehicle Parts and Accessories
SIC/NAICS:	3714(+)
Region:	4
Program:	INDSTW
Regulatory Measure Status:	Terminated
Regulatory Measure Type:	Storm water industrial
Order Number:	2014-0057-DWQ
WDID:	4 19I018936
NPDES Number:	CAS000001
Adoption Date:	Not reported
Effective Date:	07/29/2004
Termination Date:	09/28/2010
Expiration/Review Date:	Not reported
Design Flow:	Not reported
Major/Minor:	Not reported
Complexity:	Not reported
TTWQ:	Not reported
Enforcement Actions within 5 years:	0
Violations within 5 years:	0
Latitude:	34.21042
Longitude:	-118.48366

CERS:

Name:	SUPERIOR INDUSTRIES INTERNATIONAL, INC
Address:	7800 WOODLEY AVE
City,State,Zip:	VAN NUYS, CA 91406
Site ID:	158316
CERS ID:	110001145617
CERS Description:	US EPA Air Emission Inventory System (EIS)

Affiliation:

Affiliation Type Desc:	Public Contact
Entity Name:	LYNN PATE
Entity Title:	Not reported
Affiliation Address:	Not reported
Affiliation City:	Not reported
Affiliation State:	Not reported
Affiliation Country:	Not reported
Affiliation Zip:	Not reported
Affiliation Phone:	,
Affiliation Type Desc:	Environmental Contact
Entity Name:	VERNON L PATE
Entity Title:	CORPORATE ENVIRONMENTAL MANAGER
Affiliation Address:	1901 BORICK DRIVE
Affiliation City:	FAYETTEVILLE
Affiliation State:	AR
Affiliation Country:	Not reported
Affiliation Zip:	Not reported
Affiliation Phone:	,

111 SW 1/2-1 0.539 mi. 2844 ft. **MARQUARDT RAM JET DEV FACILITY** **FUDS** **1024903415**
VAN NUYS, CA **N/A**

Relative: Lower

Actual: 785 ft.

FUDS:

EPA Region:	09
Installation ID:	CA99799F532500
Congressional District Number:	29
Name:	MARQUARDT RAM JET DEV FACILITY
FUDS Number:	J09CA0122
City:	VAN NUYS
State:	CA
County:	LOS ANGELES
Object ID:	6307
USACE Division:	SPD
USACE District:	Los Angeles District (SPL)
Status:	Properties without projects
Current Owner:	OTHER: OTHER
EMS Map Link:	https://fudsportal.usace.army.mil/ems/inventory/map?id=60973
Eligibility:	Eligible
Has Projects:	No
NPL Status:	Not reported
Project Required:	No
Feature Description:	The site was established as a Air Force Industrial Installation in June of 1950. It was used by the Air Force and Navy for ramjet development and testing. In January 1965, the Air Force leased 3.98 acres of Marquardt property. The lease for 3.98 acres was reduced to 3.95 acres between 1967 and 1974. DOD used Marquardt facilities on 10.0 additional acres without any formal agreement for purposes associated with ramjet testing. The exact boundaries of the area used for the Marquardt Ram Jet Development Facility are uncertain. Through an Abandonment Agreement dated 31 December 1977, the government abandoned certain parts of the Ram Jet Laboratories to The Marquardt Company. The agreement indicated that the "facilities contract" was renewed for the "Production Property" (equipment) for an additional ten years. The agreement required The Marquardt Company to hold available and operable a portion of the facility as may be reasonably necessary for The Marquardt Company to comply with the terms of any contract with the government regarding the design, development and/or testing of ramjet engines. It is unclear if the renewed contract was used. A SPLRE-M-(I) memorandum dated 2 September 1986, from the Chief of Real Estate, U.S. Army Engineer District, L.A., indicated that on 1 July 1983, the lease for 3.95 acres was terminated by its own terms. It is assumed that the government discontinued use of the additional 10 acres and associated facilities/equipment on or before 1 July 1983.
Latitude:	34.21166667
Longitude:	-118.49305556

T112 **SYNCOM ENGINEERING INC.** **RCRA-SQG** **1000179027**
SE **15749 STAGG STREET** **ENVIROSTOR** **CAD030383079**
1/2-1 **VAN NUYS, CA 91406** **FINDS**
0.613 mi. **ECHO**
3236 ft. **Site 1 of 2 in cluster T** **LA Co. Site Mitigation**

Relative:
Lower

Actual:
781 ft.

RCRA Listings:

Date Form Received by Agency:	20040330
Handler Name:	Syncom Engineering Inc.
Handler Address:	15749 STAGG STREET
Handler City,State,Zip:	VAN NUYS, CA 91406
EPA ID:	CAD030383079
Contact Name:	THOMAS L BROWN
Contact Address:	Not reported
Contact City,State,Zip:	Not reported
Contact Telephone:	818-785-6037 NONE
Contact Fax:	Not reported
Contact Email:	TLB7188@AOL.COM
Contact Title:	Not reported
EPA Region:	09
Land Type:	Private
Federal Waste Generator Description:	Small Quantity Generator
Non-Notifier:	Not reported
Biennial Report Cycle:	Not reported
Accessibility:	Not reported
Active Site Indicator:	Handler Activities
State District Owner:	Not reported
State District:	Not reported
Mailing Address:	15749 STAGG STREET
Mailing City,State,Zip:	VAN NUYS, CA 91406
Owner Name:	Kornland Building
Owner Type:	Private
Operator Name:	Thomas L Brown
Operator Type:	Private
Short-Term Generator Activity:	No
Importer Activity:	No
Mixed Waste Generator:	No
Transporter Activity:	No
Transfer Facility Activity:	No
Recycler Activity with Storage:	No
Small Quantity On-Site Burner Exemption:	No
Smelting Melting and Refining Furnace Exemption:	No
Underground Injection Control:	No
Off-Site Waste Receipt:	No
Universal Waste Indicator:	No
Universal Waste Destination Facility:	No
Federal Universal Waste:	No
Active Site State-Reg Handler:	---
Federal Facility Indicator:	Not reported
Hazardous Secondary Material Indicator:	NN
Sub-Part K Indicator:	Not reported
2018 GPRA Permit Baseline:	Not on the Baseline
2018 GPRA Renewals Baseline:	Not on the Baseline
202 GPRA Corrective Action Baseline:	No
Subject to Corrective Action Universe:	No
Non-TSDFs Where RCRA CA has Been Imposed Universe:	No
Corrective Action Priority Ranking:	No NCAPS ranking
Environmental Control Indicator:	No
Institutional Control Indicator:	No

SYNCOM ENGINEERING INC. (Continued) **1000179027**

Human Exposure Controls Indicator:	N/A
Groundwater Controls Indicator:	N/A
Significant Non-Complier Universe:	No
Unaddressed Significant Non-Complier Universe:	No
Addressed Significant Non-Complier Universe:	No
Significant Non-Complier With a Compliance Schedule Universe:	No
Financial Assurance Required:	Not reported
Handler Date of Last Change:	20060905
Recognized Trader-Importer:	No
Recognized Trader-Exporter:	No
Importer of Spent Lead Acid Batteries:	No
Exporter of Spent Lead Acid Batteries:	No
Recycler Activity Without Storage:	Not reported
Manifest Broker:	Not reported
Sub-Part P Indicator:	No

Biennial: List of Years
Year: 2003

Click Here for Biennial Reporting System Data:

Hazardous Waste Summary:
Waste Code: D002
Waste Description: Corrosive Waste

Waste Code: D007
Waste Description: Chromium

Handler - Owner Operator:

Owner/Operator Indicator:	Owner
Owner/Operator Name: KORNLAND BUILDING	
Legal Status:	Private
Date Became Current:	19750101
Date Ended Current:	Not reported
Owner/Operator Address:	P.O. BOX 6474
Owner/Operator City,State,Zip:	BEVERLY HILLS, CA 90212
Owner/Operator Telephone:	Not reported
Owner/Operator Telephone Ext:	Not reported
Owner/Operator Fax:	Not reported
Owner/Operator Email:	Not reported

Owner/Operator Indicator:	Owner
Owner/Operator Name: KORNLAND BUILDING	
Legal Status:	Private
Date Became Current:	19750101
Date Ended Current:	Not reported
Owner/Operator Address:	P.O. BOX 6474
Owner/Operator City,State,Zip:	BEVERLY HILLS, CA 90212
Owner/Operator Telephone:	Not reported
Owner/Operator Telephone Ext:	Not reported
Owner/Operator Fax:	Not reported
Owner/Operator Email:	Not reported

Owner/Operator Indicator:	Owner
Owner/Operator Name: GONZALES GILBERT	
Legal Status:	Private

SYNCOM ENGINEERING INC. (Continued) **1000179027**

Date Became Current: Not reported
Date Ended Current: Not reported
Owner/Operator Address: NOT REQUIRED
Owner/Operator City,State,Zip: NOT REQUIRED, ME 99999
Owner/Operator Telephone: 415-555-1212
Owner/Operator Telephone Ext: Not reported
Owner/Operator Fax: Not reported
Owner/Operator Email: Not reported

Owner/Operator Indicator: Operator
Owner/Operator Name: THOMAS L BROWN
Legal Status: Private
Date Became Current: 19850701
Date Ended Current: Not reported
Owner/Operator Address: Not reported
Owner/Operator City,State,Zip: Not reported
Owner/Operator Telephone: Not reported
Owner/Operator Telephone Ext: Not reported
Owner/Operator Fax: Not reported
Owner/Operator Email: Not reported

Owner/Operator Indicator: Operator
Owner/Operator Name: THOMAS L BROWN
Legal Status: Private
Date Became Current: 19850701
Date Ended Current: Not reported
Owner/Operator Address: Not reported
Owner/Operator City,State,Zip: Not reported
Owner/Operator Telephone: Not reported
Owner/Operator Telephone Ext: Not reported
Owner/Operator Fax: Not reported
Owner/Operator Email: Not reported

Owner/Operator Indicator: Operator
Owner/Operator Name: NOT REQUIRED
Legal Status: Private
Date Became Current: Not reported
Date Ended Current: Not reported
Owner/Operator Address: NOT REQUIRED
Owner/Operator City,State,Zip: NOT REQUIRED, ME 99999
Owner/Operator Telephone: 415-555-1212
Owner/Operator Telephone Ext: Not reported
Owner/Operator Fax: Not reported
Owner/Operator Email: Not reported

Historic Generators:
Receive Date: 19960901
Handler Name: SYNCOM ENGINEERING
Federal Waste Generator Description: Large Quantity Generator
State District Owner: Ca
Large Quantity Handler of Universal Waste: No
Recognized Trader Importer: No
Recognized Trader Exporter: No
Spent Lead Acid Battery Importer: No
Spent Lead Acid Battery Exporter: No
Current Record: No
Non Storage Recycler Activity: Not reported

SYNCOM ENGINEERING INC. (Continued) **1000179027**

Electronic Manifest Broker: Not reported

Receive Date: 20040330
Handler Name: SYNCOM ENGINEERING INC.
Federal Waste Generator Description: Small Quantity Generator
State District Owner: Not reported
Large Quantity Handler of Universal Waste: No
Recognized Trader Importer: No
Recognized Trader Exporter: No
Spent Lead Acid Battery Importer: No
Spent Lead Acid Battery Exporter: No
Current Record: Yes
Non Storage Recycler Activity: Not reported
Electronic Manifest Broker: Not reported

Receive Date: 19800814
Handler Name: SYNCOM ENGINEERING
Federal Waste Generator Description: Large Quantity Generator
State District Owner: Ca
Large Quantity Handler of Universal Waste: No
Recognized Trader Importer: No
Recognized Trader Exporter: No
Spent Lead Acid Battery Importer: No
Spent Lead Acid Battery Exporter: No
Current Record: No
Non Storage Recycler Activity: Not reported
Electronic Manifest Broker: Not reported

Receive Date: 20040330
Handler Name: SYNCOM ENGINEERING INC.
Federal Waste Generator Description: Large Quantity Generator
State District Owner: Not reported
Large Quantity Handler of Universal Waste: No
Recognized Trader Importer: No
Recognized Trader Exporter: No
Spent Lead Acid Battery Importer: No
Spent Lead Acid Battery Exporter: No
Current Record: No
Non Storage Recycler Activity: Not reported
Electronic Manifest Broker: Not reported

List of NAICS Codes and Descriptions:
NAICS Code: 334412
NAICS Description: BARE PRINTED CIRCUIT BOARD MANUFACTURING

NAICS Code: 334419
NAICS Description: OTHER ELECTRONIC COMPONENT MANUFACTURING

Has the Facility Received Notices of Violations:
Found Violation: Yes
Agency Which Determined Violation: EPA
Violation Short Description: Generators - General
Date Violation was Determined: 20040916
Actual Return to Compliance Date: 20041124
Return to Compliance Qualifier: Documented
Violation Responsible Agency: EPA

SYNCOM ENGINEERING INC. (Continued) **1000179027**

Scheduled Compliance Date: Not reported
Enforcement Identifier: 001
Date of Enforcement Action: 20041124
Enforcement Responsible Agency: EPA
Enforcement Docket Number: Not reported
Enforcement Attorney: Not reported
Corrective Action Component: No
Appeal Initiated Date: Not reported
Appeal Resolution Date: Not reported
Disposition Status Date: Not reported
Disposition Status: Not reported
Disposition Status Description: Not reported
Consent/Final Order Sequence Number: Not reported
Consent/Final Order Respondent Name: Not reported
Consent/Final Order Lead Agency: Not reported
Enforcement Type: WRITTEN INFORMAL
Enforcement Responsible Person: JPOLE
Enforcement Responsible Sub-Organization: Not reported
SEP Sequence Number: Not reported
SEP Expenditure Amount: Not reported
SEP Scheduled Completion Date: Not reported
SEP Actual Date: Not reported
SEP Defaulted Date: Not reported
SEP Type: Not reported
SEP Type Description: Not reported
Proposed Amount: Not reported
Final Monetary Amount: Not reported
Paid Amount: Not reported
Final Count: Not reported
Final Amount: Not reported

Found Violation: Yes
Agency Which Determined Violation: EPA
Violation Short Description: Generators - General
Date Violation was Determined: 20040916
Actual Return to Compliance Date: 20041124
Return to Compliance Qualifier: Documented
Violation Responsible Agency: EPA
Scheduled Compliance Date: Not reported
Enforcement Identifier: 001
Date of Enforcement Action: 20041101
Enforcement Responsible Agency: EPA
Enforcement Docket Number: Not reported
Enforcement Attorney: Not reported
Corrective Action Component: No
Appeal Initiated Date: Not reported
Appeal Resolution Date: Not reported
Disposition Status Date: Not reported
Disposition Status: Not reported
Disposition Status Description: Not reported
Consent/Final Order Sequence Number: Not reported
Consent/Final Order Respondent Name: Not reported
Consent/Final Order Lead Agency: Not reported
Enforcement Type: Not reported
Enforcement Responsible Person: JPOLE
Enforcement Responsible Sub-Organization: Not reported
SEP Sequence Number: Not reported

SYNCOM ENGINEERING INC. (Continued) **1000179027**

SEP Expenditure Amount:	Not reported
SEP Scheduled Completion Date:	Not reported
SEP Actual Date:	Not reported
SEP Defaulted Date:	Not reported
SEP Type:	Not reported
SEP Type Description:	Not reported
Proposed Amount:	Not reported
Final Monetary Amount:	Not reported
Paid Amount:	Not reported
Final Count:	Not reported
Final Amount:	Not reported

Evaluation Action Summary:

Evaluation Date:	20040916
Evaluation Responsible Agency:	EPA
Found Violation:	Yes
Evaluation Type Description:	COMPLIANCE EVALUATION INSPECTION ON-SITE
Evaluation Responsible Person Identifier:	JPOLE
Evaluation Responsible Sub-Organization:	Not reported
Actual Return to Compliance Date:	20041124
Scheduled Compliance Date:	Not reported
Date of Request:	Not reported
Date Response Received:	Not reported
Request Agency:	Not reported
Former Citation:	Not reported

Evaluation Date:	20040916
Evaluation Responsible Agency:	EPA
Found Violation:	Yes
Evaluation Type Description:	COMPLIANCE EVALUATION INSPECTION ON-SITE
Evaluation Responsible Person Identifier:	JPOLE
Evaluation Responsible Sub-Organization:	Not reported
Actual Return to Compliance Date:	20041124
Scheduled Compliance Date:	Not reported
Date of Request:	Not reported
Date Response Received:	Not reported
Request Agency:	Not reported
Former Citation:	Not reported

ENVIROSTOR:

Name:	SYNCOM ENGRG., INC.
Address:	15749 STAGG STREET
City,State,Zip:	VAN NUYS, CA 91406
Facility ID:	71002350
Status:	Refer: Other Agency
Status Date:	Not reported
Site Code:	Not reported
Site Type:	Tiered Permit
Site Type Detailed:	Tiered Permit
Acres:	Not reported
NPL:	NO
Regulatory Agencies:	NONE SPECIFIED
Lead Agency:	NONE SPECIFIED
Program Manager:	Not reported
Supervisor:	Not reported

SYNCOM ENGINEERING INC. (Continued) **1000179027**

Division Branch: Cleanup Chatsworth
Assembly: 46
Senate: 20
Special Program: Not reported
Restricted Use: NO
Site Mgmt Req: NONE SPECIFIED
Funding: Not reported
Latitude: 34.21208
Longitude: -118.4764
APN: NONE SPECIFIED
Past Use: NONE SPECIFIED
Potential COC: NONE SPECIFIED
Confirmed COC: NONE SPECIFIED
Potential Description: NONE SPECIFIED
Alias Name: CAD030383079
Alias Type: EPA Identification Number
Alias Name: 110002642686
Alias Type: EPA (FRS #)
Alias Name: 71002350
Alias Type: Envirostor ID Number

Completed Info:
Completed Area Name: Not reported
Completed Sub Area Name: Not reported
Completed Document Type: Not reported
Completed Date: Not reported
Comments: Not reported

Future Area Name: Not reported
Future Sub Area Name: Not reported
Future Document Type: Not reported
Future Due Date: Not reported
Schedule Area Name: Not reported
Schedule Sub Area Name: Not reported
Schedule Document Type: Not reported
Schedule Due Date: Not reported
Schedule Revised Date: Not reported

FINDS:
Registry ID: 110002642686

Click Here for FRS Facility Detail Report:

Environmental Interest/Information System:
All generators and treatment, storage, and disposal (TSD) facilities who handle hazardous waste are required to report to the EPA Administrator at least once every two years. The data collected is used to create the National Biennial Resource Conservation and Recovery Act (RCRA) Hazardous Waste Report. This data is processed within the RCRA Information (RCRAInfo) database
The Resource Conservation and Recovery Act Information System (RCRAInfo) is EPA's comprehensive information system in support of the Resource Conservation and Recovery Act (RCRA) of 1976 and the Hazardous and Solid Waste Amendments (HSWA) of 1984. It tracks many types of information about generators, transporters, treaters, storers, and disposers of hazardous waste.
California's Hazardous Waste Tracking System Data Mart (HWTS-DATAMART) provides information on hazardous waste shipments for generators,

SYNCOM ENGINEERING INC. (Continued) **1000179027**

transporters, and treatment, storage, and disposal facilities.

Click this hyperlink while viewing on your computer to access additional FINDS: detail in the EDR Site Report.

ECHO:

Envid:	1000179027
Registry ID:	110002642686
DFR URL:	http://echo.epa.gov/detailed-facility-report?fid=110002642686
Name:	SYNCOM ENGINEERING INC.
Address:	15749 STAGG ST
City,State,Zip:	VAN NUYS, CA 91406

LA Co. Site Mitigation:

Name:	SYNCOM ENGINEERING INC
Address:	15749 STAGG ST
City,State,Zip:	VAN NUYS, CA 91406
Facility ID:	Not reported
Status:	Not reported
Site ID:	SD0000420
Jurisdiction:	County
Case ID:	RO0001421
Abated:	Yes
Assigned To:	Kim Clark
Entered Date:	10/11/2011
Abated Date:	Not reported

T113 **G & L PLATING CO** **ENVIROSTOR** **S103965441**
SE **7752 DENSMORE AVE** **LA Co. Site Mitigation** **N/A**
1/2-1 **VAN NUYS, CA 91406**
0.646 mi.
3411 ft. **Site 2 of 2 in cluster T**

Relative: **Lower**

Actual: **781 ft.**

ENVIROSTOR:

Name:	G & L PLATING CO.
Address:	7752 DENSMORE AVENUE
City,State,Zip:	VAN NUYS, CA 91406
Facility ID:	71003044
Status:	Refer: Other Agency
Status Date:	Not reported
Site Code:	Not reported
Site Type:	Tiered Permit
Site Type Detailed:	Tiered Permit
Acres:	Not reported
NPL:	NO
Regulatory Agencies:	NONE SPECIFIED
Lead Agency:	NONE SPECIFIED
Program Manager:	Not reported
Supervisor:	Not reported
Division Branch:	Cleanup Chatsworth
Assembly:	46
Senate:	20
Special Program:	Not reported
Restricted Use:	NO
Site Mgmt Req:	NONE SPECIFIED
Funding:	Not reported
Latitude:	34.21167
Longitude:	-118.4770

G & L PLATING CO (Continued) **S103965441**

APN: NONE SPECIFIED
Past Use: NONE SPECIFIED
Potential COC: NONE SPECIFIED
Confirmed COC: NONE SPECIFIED
Potential Description: NONE SPECIFIED
Alias Name: CAD982439580
Alias Type: EPA Identification Number
Alias Name: 71003044
Alias Type: Envirostor ID Number

Completed Info:
Completed Area Name: PROJECT WIDE
Completed Sub Area Name: Not reported
Completed Document Type: Phase 1 Non-Submittal
Completed Date: 02/21/2001
Comments: Not reported

Future Area Name: Not reported
Future Sub Area Name: Not reported
Future Document Type: Not reported
Future Due Date: Not reported
Schedule Area Name: Not reported
Schedule Sub Area Name: Not reported
Schedule Document Type: Not reported
Schedule Due Date: Not reported
Schedule Revised Date: Not reported

LA Co. Site Mitigation:
Name: G & L PLATING CO
Address: 7752 DENSMORE AVE
City,State,Zip: VAN NUYS, CA 91406
Facility ID: Not reported
Status: Not reported
Site ID: SD0000417
Jurisdiction: County
Case ID: RO0001418
Abated: Yes
Assigned To: Kim Clark
Entered Date: 10/11/2011
Abated Date: Not reported

---

114 South 1/2-1 0.659 mi. 3480 ft. **VAN NUYS AAF** **ENVIROSTOR** **S109548248**
AT VAN NUYS MUNICIPAL AIRPORT **N/A**
VAN NUYS, CA 91406

Relative: Lower
Actual: 774 ft.

ENVIROSTOR:
Name: VAN NUYS AAF
Address: AT VAN NUYS MUNICIPAL AIRPORT
City,State,Zip: VAN NUYS, CA 91406
Facility ID: 80000120
Status: Inactive - Needs Evaluation
Status Date: 10/02/2018
Site Code: Not reported
Site Type: Military Evaluation
Site Type Detailed: FUDS
Acres: 1509.36

VAN NUYS AAF (Continued) **S109548248**

NPL:	NO
Regulatory Agencies:	SMBRP
Lead Agency:	SMBRP
Program Manager:	Daniel Cordero
Supervisor:	Manny Alonzo
Division Branch:	Cleanup Cypress
Assembly:	46
Senate:	20
Special Program:	Not reported
Restricted Use:	NO
Site Mgmt Req:	NONE SPECIFIED
Funding:	DERA
Latitude:	34.20833
Longitude:	-118.4875
APN:	NONE SPECIFIED
Past Use:	FIRING RANGE - SMALL ARMS ETC...
Potential COC:	NONE SPECIFIED No Contaminants found
Confirmed COC:	No Contaminants found
Potential Description:	NMA
Alias Name:	CA99799F534600
Alias Type:	Federal Facility ID
Alias Name:	J09CA0179
Alias Type:	INPR
Alias Name:	80000120
Alias Type:	Envirostor ID Number

Completed Info:

Completed Area Name:	PROJECT WIDE
Completed Sub Area Name:	Not reported
Completed Document Type:	Preliminary Endangerment Assessment Report
Completed Date:	06/29/2009
Comments:	Final document submitted. This site was recommended for no department of defense action indicated for both MRS 01 and 03 due to extensive developement and no reportings of MEC or MD.
Completed Area Name:	PROJECT WIDE
Completed Sub Area Name:	Not reported
Completed Document Type:	Preliminary Endangerment Assessment Tech Memo
Completed Date:	04/20/2009
Comments:	DTSC comments incorporated. Final document received.
Future Area Name:	Not reported
Future Sub Area Name:	Not reported
Future Document Type:	Not reported
Future Due Date:	Not reported
Schedule Area Name:	Not reported
Schedule Sub Area Name:	Not reported
Schedule Document Type:	Not reported
Schedule Due Date:	Not reported
Schedule Revised Date:	Not reported

115
ESE
1/2-1
0.715 mi.
3774 ft.

Relative:
Lower

Actual:
782 ft.

EASTON ALUMINUM, INC
7800 HASKELL
VAN NUYS, CA 91406

Database(s): ENVIROSTOR, LUST, CPS-SLIC, DEED, HIST CORTESE, CERS

EDR ID Number: S103672091
EPA ID Number: N/A

ENVIROSTOR:

Name:	EASTON SPORTS, INC.
Address:	7800 HASKELL AVENUE
City,State,Zip:	VAN NUYS, CA 91406
Facility ID:	71002292
Status:	Refer: Other Agency
Status Date:	Not reported
Site Code:	Not reported
Site Type:	Tiered Permit
Site Type Detailed:	Tiered Permit
Acres:	Not reported
NPL:	NO
Regulatory Agencies:	NONE SPECIFIED
Lead Agency:	NONE SPECIFIED
Program Manager:	Not reported
Supervisor:	Not reported
Division Branch:	Cleanup Chatsworth
Assembly:	46
Senate:	20
Special Program:	Not reported
Restricted Use:	NO
Site Mgmt Req:	NONE SPECIFIED
Funding:	Not reported
Latitude:	34.21258
Longitude:	-118.4742
APN:	NONE SPECIFIED
Past Use:	NONE SPECIFIED
Potential COC:	NONE SPECIFIED
Confirmed COC:	NONE SPECIFIED
Potential Description:	NONE SPECIFIED
Alias Name:	CAD009525098
Alias Type:	EPA Identification Number
Alias Name:	110000497962
Alias Type:	EPA (FRS #)
Alias Name:	71002292
Alias Type:	Envirostor ID Number

Completed Info:

Completed Area Name:	Not reported
Completed Sub Area Name:	Not reported
Completed Document Type:	Not reported
Completed Date:	Not reported
Comments:	Not reported
Future Area Name:	Not reported
Future Sub Area Name:	Not reported
Future Document Type:	Not reported
Future Due Date:	Not reported
Schedule Area Name:	Not reported
Schedule Sub Area Name:	Not reported
Schedule Document Type:	Not reported
Schedule Due Date:	Not reported
Schedule Revised Date:	Not reported

EASTON ALUMINUM, INC (Continued) **S103672091**

LUST:

Name:	EASTON ALUMINUM, INC
Address:	7800 HASKELL AVE
City,State,Zip:	VAN NUYS, CA 91406
Lead Agency:	LOS ANGELES RWQCB (REGION 4)
Case Type:	LUST Cleanup Site
Geo Track:	http://geotracker.waterboards.ca.gov/profile_report.asp?global_id=T0603702442
Global Id:	T0603702442
Latitude:	34.2124720189251
Longitude:	-118.474009037018
Status:	Completed - Case Closed
Status Date:	07/18/1996
Case Worker:	YR
RB Case Number:	914060934
Local Agency:	LOS ANGELES, CITY OF
File Location:	Not reported
Local Case Number:	Not reported
Potential Media Affect:	Aquifer used for drinking water supply
Potential Contaminants of Concern:	Aviation
EPA Region:	9
Coordinate Source:	Manual Entry on Screens
Cuf Case:	NO
Quantity Released Gallons:	Not reported
Begin Date:	11/18/1983
Leak Reported Date:	11/18/1983
How Discovered:	Not reported
How Discovered Description:	Not reported
Discharge Source:	Other
Discharge Cause:	Unknown
Stop Method:	Not reported
Stop Description:	Not reported
No Further Action Date:	07/18/1996
CA Water Watershed Name:	Los Angeles River - San Fernando - Bull Canyon (412.21)
Dwr Groundwater Subbasin Name:	San Fernando Valley (4-012)
Disadvantaged Community:	Not reported
CA Enviroscreen 3 Score:	91-95%
CA Enviroscreen 4 Score:	95-100% (highest scores)
Military DOD Site:	No
Facility Project Subtype:	Not reported
RWQCB Region:	LOS ANGELES RWQCB (REGION 4)
Site History:	Not reported

LUST:

Global Id:	T0603702442
Contact Type:	Local Agency Caseworker
Contact Name:	ELOY LUNA
Organization Name:	LOS ANGELES, CITY OF
Address:	200 North Main Street, Suite 1780
City:	LOS ANGELES
Email:	eloy.luna@lacity.org
Phone Number:	Not reported

Global Id:	T0603702442
Contact Type:	Regional Board Caseworker - Primary Caseworker
Contact Name:	YUE RONG
Organization Name:	LOS ANGELES RWQCB (REGION 4)
Address:	320 W. 4TH ST., SUITE 200

EASTON ALUMINUM, INC (Continued) **S103672091**

City: Los Angeles
Email: yrong@waterboards.ca.gov
Phone Number: Not reported

LUST:
Global Id: T0603702442
Action Type: Other
Date: 11/18/1983
Action: Leak Reported

Global Id: T0603702442
Action Type: ENFORCEMENT
Date: 07/18/1996
Action: Closure/No Further Action Letter

LUST:
Global Id: T0603702442
Status: Open - Case Begin Date
Status Date: 11/18/1983

Global Id: T0603702442
Status: Open - Site Assessment
Status Date: 07/22/1988

Global Id: T0603702442
Status: Completed - Case Closed
Status Date: 07/18/1996

CPS-SLIC:
Name: EASTON SPORTS
Address: 7800 HASKELL AVENUE
City,State,Zip: VAN NUYS, CA 91406
Region: STATE
Facility Status: **Completed - Case Closed**
Status Date: 10/29/2009
Global Id: SLT4L8471882
Lead Agency: LOS ANGELES RWQCB (REGION 4)
Lead Agency Case Number: Not reported
Latitude: 34.2127603681484
Longitude: -118.4743309021
Case Type: Cleanup Program Site
Case Worker: Not reported
Local Agency: Not reported
RB Case Number: 0847
File Location: Regional Board
Potential Media Affected: Sediments, Soil, Soil Vapor
Potential Contaminants of Concern: Not reported
EPA Region: 9
Coordinate Source: Google Map Move
Cuf Case: NO
Quantity Released Gallons: Not reported
Begin Date: 06/20/1999
Leak Reported Date: 01/02/1965
How Discovered: Not reported
How Discovered Description: Not reported

EASTON ALUMINUM, INC (Continued) **S103672091**

Discharge Source:	Not reported
Discharge Cause:	Not reported
Stop Method:	Not reported
Stop Description:	Not reported
No Further Action Date:	10/29/2009
CA Water Watershed Name:	Los Angeles River - San Fernando - Bull Canyon (412.21)
Dwr Groundwater Subbasin Name:	San Fernando Valley (4-012)
Disadvantaged Community:	Not reported
CA Enviroscreen 3 Score:	91-95%
CA Enviroscreen 4 Score:	95-100% (highest scores)
Military DOD Site:	No
Facility Project Subtype:	Not reported
RWQCB Region:	LOS ANGELES RWQCB (REGION 4)
Site History:	The site consists of three single-story industrial buildings, formerly used for the manufacturing of aluminum baseball bats, bicycle parts, and other sports equipment. The Easton Sports complex consists of four street addresses, identified as: 7800, 7824, 7834, and 7850 Haskell Avenue, Van Nuys, California. During the course of business, a variety of chemicals were used in manufacturing operations which included, but not limited to, 1,1,1-trichloroethane (TCA), trichloroethylene (TCE), tetrachloroethylene (PCE), methyl ethyl ketone (MEK), and acids in addition to cutting and hydraulic oils. SOIL INVESTIGATIONS Since 1993, various consultants have conducted environmental investigations, which included soil matrix and soil gas sampling. The analytical results confirmed that due to the industrial operations, the soil beneath the Site was impacted by a variety of contaminants such as total recoverable petroleum hydrocarbons (TRPH) at a concentration of 30,000 micrograms per kilogram (g/kg), PCE at 37,000 g/kg, and TCA at 100,000 g/kg. The maximum concentrations of 1,1-dichloroethylene, TCA, and PCE in soil gas were all detected at 5 feet below the ground surface (bgs) at 1,320 parts per billion by volume (ppbv), 8,870 ppbv, and 326 ppbv, respectively. In certain areas, a limited amount of remediation was conducted by excavation with off-site disposal of impacted soil to approved facilities. In addition, soil vapor extraction (SVE) activities resulted in the removal of approximately 2,700 pounds of volatile organic compounds from the impacted soil beneath the site. RECENT WORK (2008 - 2009) Soil borings have been advanced for the investigation of volatile organic compounds (VOCs); semi-VOCs (SVOCs); total petroleum hydrocarbons (TPH); 1,4-dioxane; and heavy metals. Soil vapor samples were also collected and analyzed for VOCs. *Soil Results* VOCs were detected in every soil sample collected during the field investigation. Thirty-two of 66 target analytes were detected. Most detected analytes were detected at concentrations below United States Environmental Protection Agency (USEPA) Regional Screening Levels (RSLs) for soil at industrial sites. An exception occurred for PCE, which was detected in a 40-foot sample in boring ESB31 in the Anodize Area at concentrations up to 4,400 g/kg. Lower PCE concentrations of 1,200 g/kg were detected at 45 feet and up to 540 g/kg at 50 feet within ESB31 soil samples. In addition, oil-range total petroleum hydrocarbons (TPH) were detected in most of the boreholes advanced across the site. The detected TPH concentrations warrant additional investigation within three areas: the Tube Reducing Area, north of the Bat Sanding Area, and the Anodize Area. In each of these areas, TPH concentrations were detected in concentrations up to 3,300 mg/kg, 4,800 mg/kg, and 14,000 mg/kg, respectively. A follow-up investigation was performed to delineate

EASTON ALUMINUM, INC (Continued) **S103672091**

the TPH and VOCs. Based upon this investigation, a closure request has been submitted to LARWQCB. *Soil Vapor Results* Chlorinated solvent soil vapors were detected across the site. However, a human health risk evaluation resulted in a calculation of acceptable risk levels and the LARWQCB agreed that no further action was necessary for evaluation of human health risks due to soil vapors.

Click here to access the California GeoTracker records for this facility:

DEED:
Name: EASTON SPORTS
Address: 7800 HASKELL AVENUE
City,State,Zip: VAN NUYS, CA 91406
Envirostor ID: SLT4L8471882
Area: Not reported
Sub Area: Not reported
Site Type: SLIC
Status: COMPLETED - CASE CLOSED
Agency: SWRCB
Covenant Uploaded: Y
Deed Date(s): 09/22/2009
File Name: Geotracker Land Use/Deed Restrictions

HIST CORTESE:
edr_fname: EASTON ALUMINUM, INC
edr_fadd1: 7800 HASKELL
City,State,Zip: VAN NUYS, CA 91406
Region: CORTESE
Facility County Code: 19
Reg By: LTNKA
Reg Id: 914060934

CERS:
Name: EASTON SPORTS
Address: 7800 HASKELL AVENUE
City,State,Zip: VAN NUYS, CA 91406
Site ID: 651001
CERS ID: SLT4L8471882
CERS Description: Cleanup Program Site

U116 **THE MARQUARDT COMPANY** **SEMS-ARCHIVE** **1000350532**
SW **16555 SATICOY ST** **CORRACTS** **CAD044696102**
1/2-1 **VAN NUYS, CA 91406** **RCRA-TSDF**
0.794 mi. **LUST**
4192 ft. **Site 1 of 2 in cluster U** **CPS-SLIC**
HIST UST
Relative: Lower **RCRA NonGen / NLR**
US FIN ASSUR
Actual: 775 ft. **Financial Assurance**
HWP
CERS

SEMS Archive:
Site ID: 0900317
EPA ID: CAD044696102
Name: MARQUARDT CO THE

THE MARQUARDT COMPANY (Continued) **1000350532**

Address: 16555 SATICOY ST
Address 2: Not reported
City,State,Zip: VAN NUYS, CA 91406
Cong District: 23
FIPS Code: 06037
FF: N
NPL: Not on the NPL
Non NPL Status: Deferred to RCRA (Subtitle C)

SEMS Archive Detail:

Region: 09
Site ID: 0900317
EPA ID: CAD044696102
Site Name: MARQUARDT CO THE
NPL: N
FF: N
OU: 00
Action Code: VS
Action Name: ARCH SITE
SEQ: 1
Start Date: Not reported
Finish Date: 1996-01-23 05:00:00
Qual: Not reported
Current Action Lead: EPA Perf In-Hse

Region: 09
Site ID: 0900317
EPA ID: CAD044696102
Site Name: MARQUARDT CO THE
NPL: N
FF: N
OU: 00
Action Code: DS
Action Name: DISCVRY
SEQ: 1
Start Date: 1991-10-03 04:00:00
Finish Date: 1991-10-03 04:00:00
Qual: Not reported
Current Action Lead: EPA Perf

Region: 09
Site ID: 0900317
EPA ID: CAD044696102
Site Name: MARQUARDT CO THE
NPL: N
FF: N
OU: 00
Action Code: PA
Action Name: PA
SEQ: 1
Start Date: Not reported
Finish Date: 1992-10-13 04:00:00
Qual: D
Current Action Lead: EPA Perf

CORRACTS:

THE MARQUARDT COMPANY (Continued) **1000350532**

Name: THE MARQUARDT COMPANY
Address: 16555 SATICOY ST
Address 2: Not reported
EPA ID: CAD044696102
Area Name: ENTIRE AREA 2
Corrective Action: INVESTIGATION WORKPLAN APPROVED
Actual Date: 20020719
Air Release Indicator: Not reported
Groundwater Release Indicator: Not reported
Soil Release Indicator: Not reported
Surface Water Release Indicator: Not reported

Name: THE MARQUARDT COMPANY
Address: 16555 SATICOY ST
Address 2: Not reported
EPA ID: CAD044696102
Area Name: ENTIRE FACILITY
Corrective Action: INVESTIGATION WORKPLAN APPROVED
Actual Date: 20000411
Air Release Indicator: Not reported
Groundwater Release Indicator: Not reported
Soil Release Indicator: Not reported
Surface Water Release Indicator: Not reported

RCRA TSDF:
Treatment Storage and Disposal Type: Storage, Treatment
Full Enforcement Universe: Storage, Treatment
Corrective Action Workload Universe: Yes
Permit Renewals Workload Universe: Not reported
Permit Workload Universe: Not reported
Permit Progress Universe: Storage, Treatment
Post-Closure Workload Universe: Not reported
Closure Workload Universe: Storage, Treatment
Operating TSDF Universe: Not reported
Commercial TSD Indicator: No
Active Site Fed-Reg Treatment Storage and Disposal Facility: Storage, Treatment
Active Site Converter Treatment storage and Disposal Facility: Not reported
Active Site State-Reg Treatment Storage and Disposal Facility: Not reported
TSDFs Potentially Subject to CA Under 3004 (u)/(v) Universe: Yes
TSDFs Only Subject to CA under Discretionary Auth Universe: No

Biennial: List of Years
Year: 2003

Click Here for Biennial Reporting System Data:

LUST REG 4:
Region: 4
Regional Board: 04
County: Los Angeles
Facility Id: 914061561
Status: Pollution Characterization
Substance: Gasoline
Substance Quantity: Not reported
Local Case No: Not reported
Case Type: Groundwater

THE MARQUARDT COMPANY (Continued) **1000350532**

Abatement Method Used at the Site:		Not reported
Global ID:	T0603702444	
W Global ID:	Not reported	
Staff:	TOX	
Local Agency:	19050	
Cross Street:	HAVENHURST	
Enforcement Type:	Not reported	
Date Leak Discovered:	Not reported	
Date Leak First Reported:		3/18/1985
Date Leak Record Entered:	12/31/1986	
Date Confirmation Began:	Not reported	
Date Leak Stopped:	Not reported	
Date Case Last Changed on Database:		8/24/2000
Date the Case was Closed:		Not reported
How Leak Discovered:	Not reported	
How Leak Stopped:	Not reported	
Cause of Leak:	UNK	
Leak Source:	UNK	
Operator:	Not reported	
Water System:	Not reported	
Well Name:	Not reported	
Approx. Dist To Production Well (ft):		12199.621896375473356334125084
Source of Cleanup Funding:		UNK
Preliminary Site Assessment Workplan Submitted:		Not reported
Preliminary Site Assessment Began:		Not reported
Pollution Characterization Began:		3/18/1988
Remediation Plan Submitted:		Not reported
Remedial Action Underway:		Not reported
Post Remedial Action Monitoring Began:		Not reported
Enforcement Action Date:		Not reported
Historical Max MTBE Date:		Not reported
Hist Max MTBE Conc in Groundwater:		Not reported
Hist Max MTBE Conc in Soil:		Not reported
Significant Interim Remedial Action Taken:		Yes
GW Qualifier:	Not reported	
Soil Qualifier:	Not reported	
Organization:	Not reported	
Owner Contact:	Not reported	
Responsible Party:	BLANK RP	
RP Address:	Not reported	
Program:	SLIC	
Lat/Long:	34.2084053 / -1	
Local Agency Staff:	PEJ	
Beneficial Use:	Not reported	
Priority:	LOP/LOW - MINOR OR NO POTENTIAL WATER RESOURCE IMPACT	
Cleanup Fund Id:	Not reported	
Suspended:	Not reported	
Assigned Name:	Not reported	
Summary:	CASE IS UNDER REVIEW AS A PRIORITY II OR III, FORMER VJ CASE. TRANSFERRED TO DTSC PER GN; 8/24/00 2ND QTR GW MON RPT	

SLIC REG 4:

Region:	4
Facility Status:	Not reported
SLIC:	0351
Substance:	TPH
Staff:	Department of Toxic Substances Control

THE MARQUARDT COMPANY (Continued) **1000350532**

HIST UST:

Name:	THE MARQUARDT COMPANY
Address:	16555 SATICOY STREET
City,State,Zip:	VAN NUYS, CA 91409
File Number:	00026f24
URL:	https://documents.geotracker.waterboards.ca.gov/ustpdfs/pdf/00026f24.pdf
Region:	Not reported
Facility ID:	Not reported
Facility Type:	Not reported
Other Type:	Not reported
Contact Name:	Not reported
Telephone:	Not reported
Owner Name:	Not reported
Owner Address:	Not reported
Owner City,St,Zip:	Not reported
Total Tanks:	Not reported
Tank Num:	Not reported
Container Num:	Not reported
Year Installed:	Not reported
Tank Capacity:	Not reported
Tank Used for:	Not reported
Type of Fuel:	Not reported
Container Construction Thickness:	Not reported
Leak Detection:	Not reported

Click here for Geo Tracker PDF:

RCRA Listings:

Date Form Received by Agency:	20040225
Handler Name:	The Marquardt Company
Handler Address:	16555 SATICOY ST
Handler City,State,Zip:	VAN NUYS, CA 91406
EPA ID:	CAD044696102
Contact Name:	WANDA J UNDERKOFFLER
Contact Address:	Not reported
Contact City,State,Zip:	Not reported
Contact Telephone:	717-285-7151
Contact Fax:	Not reported
Contact Email:	Not reported
Contact Title:	Not reported
EPA Region:	09
Land Type:	Private
Federal Waste Generator Description:	Not a generator, verified
Non-Notifier:	Not reported
Biennial Report Cycle:	2003
Accessibility:	Not reported
Active Site Indicator:	Permitting Activities, Corrective Action Activities
State District Owner:	Not reported
State District:	Not reported
Mailing Address:	3725 ELECTRONICS WAY
Mailing City,State,Zip:	LANCASTER, PA 17604-3025
Owner Name:	Nearon Van Nuys Industrial
Owner Type:	Private
Operator Name:	The Marquardt Co
Operator Type:	Private

THE MARQUARDT COMPANY (Continued) **1000350532**

Short-Term Generator Activity:	No
Importer Activity:	No
Mixed Waste Generator:	No
Transporter Activity:	No
Transfer Facility Activity:	No
Recycler Activity with Storage:	No
Small Quantity On-Site Burner Exemption:	No
Smelting Melting and Refining Furnace Exemption:	No
Underground Injection Control:	No
Off-Site Waste Receipt:	No
Universal Waste Indicator:	No
Universal Waste Destination Facility:	No
Federal Universal Waste:	No
Active Site State-Reg Handler:	---
Federal Facility Indicator:	Not reported
Hazardous Secondary Material Indicator:	NN
Sub-Part K Indicator:	Not reported
2018 GPRA Permit Baseline:	Accomplished
2018 GPRA Renewals Baseline:	Not on the Baseline
202 GPRA Corrective Action Baseline:	No
Subject to Corrective Action Universe:	Yes
Non-TSDFs Where RCRA CA has Been Imposed Universe:	No
Corrective Action Priority Ranking:	No NCAPS ranking
Environmental Control Indicator:	No
Institutional Control Indicator:	No
Human Exposure Controls Indicator:	N/A
Groundwater Controls Indicator:	N/A
Significant Non-Complier Universe:	No
Unaddressed Significant Non-Complier Universe:	No
Addressed Significant Non-Complier Universe:	No
Significant Non-Complier With a Compliance Schedule Universe:	No
Financial Assurance Required:	Closure, Sudden Third-Party Liability
Handler Date of Last Change:	20041203
Recognized Trader-Importer:	No
Recognized Trader-Exporter:	No
Importer of Spent Lead Acid Batteries:	No
Exporter of Spent Lead Acid Batteries:	No
Recycler Activity Without Storage:	Not reported
Manifest Broker:	Not reported
Sub-Part P Indicator:	No

Biennial: List of Years
Year: 2003

Click Here for Biennial Reporting System Data:

Hazardous Waste Summary:
Waste Code: D004
Waste Description: Arsenic

Handler - Owner Operator:
Owner/Operator Indicator: Operator
Owner/Operator Name: THE MARQUARDT CO
Legal Status: Private
Date Became Current: Not reported
Date Ended Current: Not reported

THE MARQUARDT COMPANY (Continued) **1000350532**

Owner/Operator Address: 16555 SATICOY ST
Owner/Operator City,State,Zip: CITY NOT REPORTED, CA 99999
Owner/Operator Telephone: 213-989-6400
Owner/Operator Telephone Ext: Not reported
Owner/Operator Fax: Not reported
Owner/Operator Email: Not reported

Owner/Operator Indicator: Owner
Owner/Operator Name: THE MARQUARDT CO
Legal Status: Private
Date Became Current: Not reported
Date Ended Current: Not reported
Owner/Operator Address: 16555 SATICOY ST
Owner/Operator City,State,Zip: VAN NUYS, CA 91406
Owner/Operator Telephone: 213-989-6400
Owner/Operator Telephone Ext: Not reported
Owner/Operator Fax: Not reported
Owner/Operator Email: Not reported

Owner/Operator Indicator: Operator
Owner/Operator Name: THE MARQUARDT CO
Legal Status: Private
Date Became Current: 19700101
Date Ended Current: Not reported
Owner/Operator Address: Not reported
Owner/Operator City,State,Zip: Not reported
Owner/Operator Telephone: Not reported
Owner/Operator Telephone Ext: Not reported
Owner/Operator Fax: Not reported
Owner/Operator Email: Not reported

Owner/Operator Indicator: Owner
Owner/Operator Name: NEARON VAN NUYS INDUSTRIAL
Legal Status: Private
Date Became Current: 20011214
Date Ended Current: Not reported
Owner/Operator Address: 25410 CUMBERLAND LN
Owner/Operator City,State,Zip: CALABASAS, CA 91302
Owner/Operator Telephone: Not reported
Owner/Operator Telephone Ext: Not reported
Owner/Operator Fax: Not reported
Owner/Operator Email: Not reported

Historic Generators:
Receive Date: 19960901
Handler Name: MARQUARDT CO THE
Federal Waste Generator Description: Small Quantity Generator
State District Owner: Ca
Large Quantity Handler of Universal Waste: No
Recognized Trader Importer: No
Recognized Trader Exporter: No
Spent Lead Acid Battery Importer: No
Spent Lead Acid Battery Exporter: No
Current Record: No
Non Storage Recycler Activity: Not reported
Electronic Manifest Broker: Not reported

THE MARQUARDT COMPANY (Continued) **1000350532**

Receive Date:		19800818
Handler Name:	MARQUARDT CO THE	
Federal Waste Generator Description:		Not a generator, verified
State District Owner:		Ca
Large Quantity Handler of Universal Waste:		No
Recognized Trader Importer:		No
Recognized Trader Exporter:		No
Spent Lead Acid Battery Importer:		No
Spent Lead Acid Battery Exporter:		No
Current Record:		No
Non Storage Recycler Activity:		Not reported
Electronic Manifest Broker:		Not reported

Receive Date:		19900416
Handler Name:	MARQUARDT CO THE	
Federal Waste Generator Description:		Large Quantity Generator
State District Owner:		Not reported
Large Quantity Handler of Universal Waste:		No
Recognized Trader Importer:		No
Recognized Trader Exporter:		No
Spent Lead Acid Battery Importer:		No
Spent Lead Acid Battery Exporter:		No
Current Record:		No
Non Storage Recycler Activity:		Not reported
Electronic Manifest Broker:		Not reported

Receive Date:		20040225
Handler Name:	THE MARQUARDT COMPANY	
Federal Waste Generator Description:		Not a generator, verified
State District Owner:		Not reported
Large Quantity Handler of Universal Waste:		No
Recognized Trader Importer:		No
Recognized Trader Exporter:		No
Spent Lead Acid Battery Importer:		No
Spent Lead Acid Battery Exporter:		No
Current Record:		Yes
Non Storage Recycler Activity:		Not reported
Electronic Manifest Broker:		Not reported

List of NAICS Codes and Descriptions:

NAICS Code:	332312
NAICS Description:	FABRICATED STRUCTURAL METAL MANUFACTURING
NAICS Code:	332995
NAICS Description:	OTHER ORDNANCE AND ACCESSORIES MANUFACTURING
NAICS Code:	336411
NAICS Description:	AIRCRAFT MANUFACTURING
NAICS Code:	336412
NAICS Description:	AIRCRAFT ENGINE AND ENGINE PARTS MANUFACTURING
NAICS Code:	336413
NAICS Description:	OTHER AIRCRAFT PARTS AND AUXILIARY EQUIPMENT MANUFACTURING
NAICS Code:	336415
NAICS Description:	GUIDED MISSILE AND SPACE VEHICLE PROPULSION UNIT AND PROPULSION UNIT

THE MARQUARDT COMPANY (Continued) **1000350532**

PARTS MANUFACTURING

NAICS Code: 53112
NAICS Description: LESSORS OF NONRESIDENTIAL BUILDINGS (EXCEPT MINIWAREHOUSES)

NAICS Code: 54171
NAICS Description: RESEARCH AND DEVELOPMENT IN THE PHYSICAL, ENGINEERING, AND LIFE SCIENCES

Has the Facility Received Notices of Violations:

Found Violation:	Yes
Agency Which Determined Violation:	State
Violation Short Description:	TSD - Financial Requirements
Date Violation was Determined:	20021108
Actual Return to Compliance Date:	20060131
Return to Compliance Qualifier:	Documented
Violation Responsible Agency:	State
Scheduled Compliance Date:	Not reported
Enforcement Identifier:	500
Date of Enforcement Action:	20021108
Enforcement Responsible Agency:	State
Enforcement Docket Number:	Not reported
Enforcement Attorney:	Not reported
Corrective Action Component:	No
Appeal Initiated Date:	Not reported
Appeal Resolution Date:	Not reported
Disposition Status Date:	Not reported
Disposition Status:	Not reported
Disposition Status Description:	Not reported
Consent/Final Order Sequence Number:	Not reported
Consent/Final Order Respondent Name:	Not reported
Consent/Final Order Lead Agency:	Not reported
Enforcement Type:	Not reported
Enforcement Responsible Person:	Not reported
Enforcement Responsible Sub-Organization:	Not reported
SEP Sequence Number:	Not reported
SEP Expenditure Amount:	Not reported
SEP Scheduled Completion Date:	Not reported
SEP Actual Date:	Not reported
SEP Defaulted Date:	Not reported
SEP Type:	Not reported
SEP Type Description:	Not reported
Proposed Amount:	Not reported
Final Monetary Amount:	Not reported
Paid Amount:	Not reported
Final Count:	Not reported
Final Amount:	Not reported

Found Violation:	Yes
Agency Which Determined Violation:	State
Violation Short Description:	TSD - General
Date Violation was Determined:	19881208
Actual Return to Compliance Date:	19910505
Return to Compliance Qualifier:	Observed
Violation Responsible Agency:	State
Scheduled Compliance Date:	Not reported
Enforcement Identifier:	003

THE MARQUARDT COMPANY (Continued) **1000350532**

Date of Enforcement Action: 19890421
Enforcement Responsible Agency: State
Enforcement Docket Number: Not reported
Enforcement Attorney: Not reported
Corrective Action Component: No
Appeal Initiated Date: Not reported
Appeal Resolution Date: Not reported
Disposition Status Date: Not reported
Disposition Status: Not reported
Disposition Status Description: Not reported
Consent/Final Order Sequence Number: Not reported
Consent/Final Order Respondent Name: Not reported
Consent/Final Order Lead Agency: Not reported
Enforcement Type: FINAL 3008(A) COMPLIANCE ORDER
Enforcement Responsible Person: R9STA
Enforcement Responsible Sub-Organization: Not reported
SEP Sequence Number: Not reported
SEP Expenditure Amount: Not reported
SEP Scheduled Completion Date: Not reported
SEP Actual Date: Not reported
SEP Defaulted Date: Not reported
SEP Type: Not reported
SEP Type Description: Not reported
Proposed Amount: Not reported
Final Monetary Amount: 19000
Paid Amount: 19000
Final Count: 1
Final Amount: 19000

Found Violation: Yes
Agency Which Determined Violation: State
Violation Short Description: TSD - General
Date Violation was Determined: 19920812
Actual Return to Compliance Date: 19930205
Return to Compliance Qualifier: Observed
Violation Responsible Agency: State
Scheduled Compliance Date: 19920912
Enforcement Identifier: 006
Date of Enforcement Action: 19920812
Enforcement Responsible Agency: State
Enforcement Docket Number: Not reported
Enforcement Attorney: Not reported
Corrective Action Component: No
Appeal Initiated Date: Not reported
Appeal Resolution Date: Not reported
Disposition Status Date: Not reported
Disposition Status: Not reported
Disposition Status Description: Not reported
Consent/Final Order Sequence Number: Not reported
Consent/Final Order Respondent Name: Not reported
Consent/Final Order Lead Agency: Not reported
Enforcement Type: WRITTEN INFORMAL
Enforcement Responsible Person: R9STA
Enforcement Responsible Sub-Organization: Not reported
SEP Sequence Number: Not reported
SEP Expenditure Amount: Not reported
SEP Scheduled Completion Date: Not reported

THE MARQUARDT COMPANY (Continued) **1000350532**

SEP Actual Date: Not reported
SEP Defaulted Date: Not reported
SEP Type: Not reported
SEP Type Description: Not reported
Proposed Amount: Not reported
Final Monetary Amount: Not reported
Paid Amount: Not reported
Final Count: Not reported
Final Amount: Not reported

Found Violation: Yes
Agency Which Determined Violation: State
Violation Short Description: TSD - General
Date Violation was Determined: 19920812
Actual Return to Compliance Date: 19930205
Return to Compliance Qualifier: Observed
Violation Responsible Agency: State
Scheduled Compliance Date: Not reported
Enforcement Identifier: 007
Date of Enforcement Action: 19921130
Enforcement Responsible Agency: State
Enforcement Docket Number: Not reported
Enforcement Attorney: Not reported
Corrective Action Component: No
Appeal Initiated Date: Not reported
Appeal Resolution Date: Not reported
Disposition Status Date: Not reported
Disposition Status: Not reported
Disposition Status Description: Not reported
Consent/Final Order Sequence Number:Not reported
Consent/Final Order Respondent Name: Not reported
Consent/Final Order Lead Agency: Not reported
Enforcement Type: INITIAL 3008(A) COMPLIANCE
Enforcement Responsible Person: R9STA
Enforcement Responsible Sub-Organization: Not reported
SEP Sequence Number: Not reported
SEP Expenditure Amount: Not reported
SEP Scheduled Completion Date: Not reported
SEP Actual Date: Not reported
SEP Defaulted Date: Not reported
SEP Type: Not reported
SEP Type Description: Not reported
Proposed Amount: 129500
Final Monetary Amount: 56661
Paid Amount: Not reported
Final Count: 1
Final Amount: 56661

Found Violation: Yes
Agency Which Determined Violation: State
Violation Short Description: TSD - Closure/Post-Closure
Date Violation was Determined: 19920812
Actual Return to Compliance Date: 19930205
Return to Compliance Qualifier: Observed
Violation Responsible Agency: State
Scheduled Compliance Date: Not reported
Enforcement Identifier: 007

THE MARQUARDT COMPANY (Continued) **1000350532**

Date of Enforcement Action: 19921130
Enforcement Responsible Agency: State
Enforcement Docket Number: Not reported
Enforcement Attorney: Not reported
Corrective Action Component: No
Appeal Initiated Date: Not reported
Appeal Resolution Date: Not reported
Disposition Status Date: Not reported
Disposition Status: Not reported
Disposition Status Description: Not reported
Consent/Final Order Sequence Number: Not reported
Consent/Final Order Respondent Name: Not reported
Consent/Final Order Lead Agency: Not reported
Enforcement Type: INITIAL 3008(A) COMPLIANCE
Enforcement Responsible Person: R9STA
Enforcement Responsible Sub-Organization: Not reported
SEP Sequence Number: Not reported
SEP Expenditure Amount: Not reported
SEP Scheduled Completion Date: Not reported
SEP Actual Date: Not reported
SEP Defaulted Date: Not reported
SEP Type: Not reported
SEP Type Description: Not reported
Proposed Amount: 129500
Final Monetary Amount: 56661
Paid Amount: Not reported
Final Count: 1
Final Amount: 56661

Found Violation: Yes
Agency Which Determined Violation: State
Violation Short Description: TSD - General
Date Violation was Determined: 19920812
Actual Return to Compliance Date: 19930205
Return to Compliance Qualifier: Observed
Violation Responsible Agency: State
Scheduled Compliance Date: 19920912
Enforcement Identifier: 006
Date of Enforcement Action: 19920812
Enforcement Responsible Agency: State
Enforcement Docket Number: Not reported
Enforcement Attorney: Not reported
Corrective Action Component: No
Appeal Initiated Date: Not reported
Appeal Resolution Date: Not reported
Disposition Status Date: Not reported
Disposition Status: Not reported
Disposition Status Description: Not reported
Consent/Final Order Sequence Number: Not reported
Consent/Final Order Respondent Name: Not reported
Consent/Final Order Lead Agency: Not reported
Enforcement Type: WRITTEN INFORMAL
Enforcement Responsible Person: R9STA
Enforcement Responsible Sub-Organization: Not reported
SEP Sequence Number: Not reported
SEP Expenditure Amount: Not reported
SEP Scheduled Completion Date: Not reported

THE MARQUARDT COMPANY (Continued) **1000350532**

SEP Actual Date: Not reported
SEP Defaulted Date: Not reported
SEP Type: Not reported
SEP Type Description: Not reported
Proposed Amount: Not reported
Final Monetary Amount: Not reported
Paid Amount: Not reported
Final Count: Not reported
Final Amount: Not reported

Found Violation: Yes
Agency Which Determined Violation: State
Violation Short Description: TSD - Financial Requirements
Date Violation was Determined: 20021108
Actual Return to Compliance Date: 20060131
Return to Compliance Qualifier: Documented
Violation Responsible Agency: State
Scheduled Compliance Date: Not reported
Enforcement Identifier: 500
Date of Enforcement Action: 20021108
Enforcement Responsible Agency: State
Enforcement Docket Number: Not reported
Enforcement Attorney: Not reported
Corrective Action Component: No
Appeal Initiated Date: Not reported
Appeal Resolution Date: Not reported
Disposition Status Date: Not reported
Disposition Status: Not reported
Disposition Status Description: Not reported
Consent/Final Order Sequence Number:Not reported
Consent/Final Order Respondent Name: Not reported
Consent/Final Order Lead Agency: Not reported
Enforcement Type: Not reported
Enforcement Responsible Person: Not reported
Enforcement Responsible Sub-Organization: Not reported
SEP Sequence Number: Not reported
SEP Expenditure Amount: Not reported
SEP Scheduled Completion Date: Not reported
SEP Actual Date: Not reported
SEP Defaulted Date: Not reported
SEP Type: Not reported
SEP Type Description: Not reported
Proposed Amount: Not reported
Final Monetary Amount: Not reported
Paid Amount: Not reported
Final Count: Not reported
Final Amount: Not reported

Found Violation: Yes
Agency Which Determined Violation: State
Violation Short Description: TSD - General
Date Violation was Determined: 19920812
Actual Return to Compliance Date: 19930205
Return to Compliance Qualifier: Observed
Violation Responsible Agency: State
Scheduled Compliance Date: 19920912
Enforcement Identifier: 006

THE MARQUARDT COMPANY (Continued) **1000350532**

Date of Enforcement Action: 19920812
Enforcement Responsible Agency: State
Enforcement Docket Number: Not reported
Enforcement Attorney: Not reported
Corrective Action Component: No
Appeal Initiated Date: Not reported
Appeal Resolution Date: Not reported
Disposition Status Date: Not reported
Disposition Status: Not reported
Disposition Status Description: Not reported
Consent/Final Order Sequence Number: Not reported
Consent/Final Order Respondent Name: Not reported
Consent/Final Order Lead Agency: Not reported
Enforcement Type: WRITTEN INFORMAL
Enforcement Responsible Person: R9STA
Enforcement Responsible Sub-Organization: Not reported
SEP Sequence Number: Not reported
SEP Expenditure Amount: Not reported
SEP Scheduled Completion Date: Not reported
SEP Actual Date: Not reported
SEP Defaulted Date: Not reported
SEP Type: Not reported
SEP Type Description: Not reported
Proposed Amount: Not reported
Final Monetary Amount: Not reported
Paid Amount: Not reported
Final Count: Not reported
Final Amount: Not reported

Found Violation: No
Agency Which Determined Violation: Not reported
Violation Short Description: Not reported
Date Violation was Determined: Not reported
Actual Return to Compliance Date: Not reported
Return to Compliance Qualifier: Not reported
Violation Responsible Agency: Not reported
Scheduled Compliance Date: Not reported
Enforcement Identifier: Not reported
Date of Enforcement Action: Not reported
Enforcement Responsible Agency: Not reported
Enforcement Docket Number: Not reported
Enforcement Attorney: Not reported
Corrective Action Component: Not reported
Appeal Initiated Date: Not reported
Appeal Resolution Date: Not reported
Disposition Status Date: Not reported
Disposition Status: Not reported
Disposition Status Description: Not reported
Consent/Final Order Sequence Number: Not reported
Consent/Final Order Respondent Name: Not reported
Consent/Final Order Lead Agency: Not reported
Enforcement Type: Not reported
Enforcement Responsible Person: Not reported
Enforcement Responsible Sub-Organization: Not reported
SEP Sequence Number: Not reported
SEP Expenditure Amount: Not reported
SEP Scheduled Completion Date: Not reported

THE MARQUARDT COMPANY (Continued) **1000350532**

SEP Actual Date: Not reported
SEP Defaulted Date: Not reported
SEP Type: Not reported
SEP Type Description: Not reported
Proposed Amount: Not reported
Final Monetary Amount: Not reported
Paid Amount: Not reported
Final Count: Not reported
Final Amount: Not reported

Found Violation: Yes
Agency Which Determined Violation: State
Violation Short Description: TSD - Financial Requirements
Date Violation was Determined: 19910313
Actual Return to Compliance Date: 19920116
Return to Compliance Qualifier: Observed
Violation Responsible Agency: State
Scheduled Compliance Date: Not reported
Enforcement Identifier: 005
Date of Enforcement Action: 19910315
Enforcement Responsible Agency: State
Enforcement Docket Number: Not reported
Enforcement Attorney: Not reported
Corrective Action Component: No
Appeal Initiated Date: Not reported
Appeal Resolution Date: Not reported
Disposition Status Date: Not reported
Disposition Status: Not reported
Disposition Status Description: Not reported
Consent/Final Order Sequence Number: Not reported
Consent/Final Order Respondent Name: Not reported
Consent/Final Order Lead Agency: Not reported
Enforcement Type: WRITTEN INFORMAL
Enforcement Responsible Person: R9STA
Enforcement Responsible Sub-Organization: Not reported
SEP Sequence Number: Not reported
SEP Expenditure Amount: Not reported
SEP Scheduled Completion Date: Not reported
SEP Actual Date: Not reported
SEP Defaulted Date: Not reported
SEP Type: Not reported
SEP Type Description: Not reported
Proposed Amount: Not reported
Final Monetary Amount: Not reported
Paid Amount: Not reported
Final Count: Not reported
Final Amount: Not reported

Found Violation: Yes
Agency Which Determined Violation: State
Violation Short Description: LDR - General
Date Violation was Determined: 19920812
Actual Return to Compliance Date: 19930210
Return to Compliance Qualifier: Observed
Violation Responsible Agency: State
Scheduled Compliance Date: Not reported
Enforcement Identifier: 007

THE MARQUARDT COMPANY (Continued) **1000350532**

Date of Enforcement Action: 19921130
Enforcement Responsible Agency: State
Enforcement Docket Number: Not reported
Enforcement Attorney: Not reported
Corrective Action Component: No
Appeal Initiated Date: Not reported
Appeal Resolution Date: Not reported
Disposition Status Date: Not reported
Disposition Status: Not reported
Disposition Status Description: Not reported
Consent/Final Order Sequence Number: Not reported
Consent/Final Order Respondent Name: Not reported
Consent/Final Order Lead Agency: Not reported
Enforcement Type: INITIAL 3008(A) COMPLIANCE
Enforcement Responsible Person: R9STA
Enforcement Responsible Sub-Organization: Not reported
SEP Sequence Number: Not reported
SEP Expenditure Amount: Not reported
SEP Scheduled Completion Date: Not reported
SEP Actual Date: Not reported
SEP Defaulted Date: Not reported
SEP Type: Not reported
SEP Type Description: Not reported
Proposed Amount: 129500
Final Monetary Amount: 56661
Paid Amount: Not reported
Final Count: 1
Final Amount: 56661

Found Violation: Yes
Agency Which Determined Violation: State
Violation Short Description: TSD - General
Date Violation was Determined: 19920812
Actual Return to Compliance Date: 19930205
Return to Compliance Qualifier: Observed
Violation Responsible Agency: State
Scheduled Compliance Date: Not reported
Enforcement Identifier: 007
Date of Enforcement Action: 19921130
Enforcement Responsible Agency: State
Enforcement Docket Number: Not reported
Enforcement Attorney: Not reported
Corrective Action Component: No
Appeal Initiated Date: Not reported
Appeal Resolution Date: Not reported
Disposition Status Date: Not reported
Disposition Status: Not reported
Disposition Status Description: Not reported
Consent/Final Order Sequence Number: Not reported
Consent/Final Order Respondent Name: Not reported
Consent/Final Order Lead Agency: Not reported
Enforcement Type: INITIAL 3008(A) COMPLIANCE
Enforcement Responsible Person: R9STA
Enforcement Responsible Sub-Organization: Not reported
SEP Sequence Number: Not reported
SEP Expenditure Amount: Not reported
SEP Scheduled Completion Date: Not reported

THE MARQUARDT COMPANY (Continued) **1000350532**

SEP Actual Date:	Not reported
SEP Defaulted Date:	Not reported
SEP Type:	Not reported
SEP Type Description:	Not reported
Proposed Amount:	129500
Final Monetary Amount:	56661
Paid Amount:	Not reported
Final Count:	1
Final Amount:	56661
Found Violation:	Yes
Agency Which Determined Violation:	State
Violation Short Description:	TSD - General
Date Violation was Determined:	19881208
Actual Return to Compliance Date:	19910505
Return to Compliance Qualifier:	Observed
Violation Responsible Agency:	State
Scheduled Compliance Date:	Not reported
Enforcement Identifier:	002
Date of Enforcement Action:	19890127
Enforcement Responsible Agency:	State
Enforcement Docket Number:	Not reported
Enforcement Attorney:	Not reported
Corrective Action Component:	No
Appeal Initiated Date:	Not reported
Appeal Resolution Date:	Not reported
Disposition Status Date:	Not reported
Disposition Status:	Not reported
Disposition Status Description:	Not reported
Consent/Final Order Sequence Number:	Not reported
Consent/Final Order Respondent Name:	Not reported
Consent/Final Order Lead Agency:	Not reported
Enforcement Type:	WRITTEN INFORMAL
Enforcement Responsible Person:	R9STA
Enforcement Responsible Sub-Organization:	Not reported
SEP Sequence Number:	Not reported
SEP Expenditure Amount:	Not reported
SEP Scheduled Completion Date:	Not reported
SEP Actual Date:	Not reported
SEP Defaulted Date:	Not reported
SEP Type:	Not reported
SEP Type Description:	Not reported
Proposed Amount:	Not reported
Final Monetary Amount:	Not reported
Paid Amount:	Not reported
Final Count:	Not reported
Final Amount:	Not reported
Found Violation:	Yes
Agency Which Determined Violation:	State
Violation Short Description:	TSD IS-Chemical, Physical, AND Treatment
Date Violation was Determined:	19920812
Actual Return to Compliance Date:	19930210
Return to Compliance Qualifier:	Observed
Violation Responsible Agency:	State
Scheduled Compliance Date:	Not reported
Enforcement Identifier:	007

THE MARQUARDT COMPANY (Continued) **1000350532**

Date of Enforcement Action: 19921130
Enforcement Responsible Agency: State
Enforcement Docket Number: Not reported
Enforcement Attorney: Not reported
Corrective Action Component: No
Appeal Initiated Date: Not reported
Appeal Resolution Date: Not reported
Disposition Status Date: Not reported
Disposition Status: Not reported
Disposition Status Description: Not reported
Consent/Final Order Sequence Number: Not reported
Consent/Final Order Respondent Name: Not reported
Consent/Final Order Lead Agency: Not reported
Enforcement Type: INITIAL 3008(A) COMPLIANCE
Enforcement Responsible Person: R9STA
Enforcement Responsible Sub-Organization: Not reported
SEP Sequence Number: Not reported
SEP Expenditure Amount: Not reported
SEP Scheduled Completion Date: Not reported
SEP Actual Date: Not reported
SEP Defaulted Date: Not reported
SEP Type: Not reported
SEP Type Description: Not reported
Proposed Amount: 129500
Final Monetary Amount: 56661
Paid Amount: Not reported
Final Count: 1
Final Amount: 56661

Found Violation: Yes
Agency Which Determined Violation: State
Violation Short Description: TSD - Closure/Post-Closure
Date Violation was Determined: 19920812
Actual Return to Compliance Date: 19930205
Return to Compliance Qualifier: Observed
Violation Responsible Agency: State
Scheduled Compliance Date: 19920912
Enforcement Identifier: 006
Date of Enforcement Action: 19920812
Enforcement Responsible Agency: State
Enforcement Docket Number: Not reported
Enforcement Attorney: Not reported
Corrective Action Component: No
Appeal Initiated Date: Not reported
Appeal Resolution Date: Not reported
Disposition Status Date: Not reported
Disposition Status: Not reported
Disposition Status Description: Not reported
Consent/Final Order Sequence Number: Not reported
Consent/Final Order Respondent Name: Not reported
Consent/Final Order Lead Agency: Not reported
Enforcement Type: WRITTEN INFORMAL
Enforcement Responsible Person: R9STA
Enforcement Responsible Sub-Organization: Not reported
SEP Sequence Number: Not reported
SEP Expenditure Amount: Not reported
SEP Scheduled Completion Date: Not reported

THE MARQUARDT COMPANY (Continued) **1000350532**

SEP Actual Date: Not reported
SEP Defaulted Date: Not reported
SEP Type: Not reported
SEP Type Description: Not reported
Proposed Amount: Not reported
Final Monetary Amount: Not reported
Paid Amount: Not reported
Final Count: Not reported
Final Amount: Not reported

Found Violation: No
Agency Which Determined Violation: Not reported
Violation Short Description: Not reported
Date Violation was Determined: Not reported
Actual Return to Compliance Date: Not reported
Return to Compliance Qualifier: Not reported
Violation Responsible Agency: Not reported
Scheduled Compliance Date: Not reported
Enforcement Identifier: Not reported
Date of Enforcement Action: Not reported
Enforcement Responsible Agency: Not reported
Enforcement Docket Number: Not reported
Enforcement Attorney: Not reported
Corrective Action Component: Not reported
Appeal Initiated Date: Not reported
Appeal Resolution Date: Not reported
Disposition Status Date: Not reported
Disposition Status: Not reported
Disposition Status Description: Not reported
Consent/Final Order Sequence Number: Not reported
Consent/Final Order Respondent Name: Not reported
Consent/Final Order Lead Agency: Not reported
Enforcement Type: Not reported
Enforcement Responsible Person: Not reported
Enforcement Responsible Sub-Organization: Not reported
SEP Sequence Number: Not reported
SEP Expenditure Amount: Not reported
SEP Scheduled Completion Date: Not reported
SEP Actual Date: Not reported
SEP Defaulted Date: Not reported
SEP Type: Not reported
SEP Type Description: Not reported
Proposed Amount: Not reported
Final Monetary Amount: Not reported
Paid Amount: Not reported
Final Count: Not reported
Final Amount: Not reported

Found Violation: Yes
Agency Which Determined Violation: State
Violation Short Description: TSD - Financial Requirements
Date Violation was Determined: 20031106
Actual Return to Compliance Date: 20060131
Return to Compliance Qualifier: Documented
Violation Responsible Agency: State
Scheduled Compliance Date: Not reported
Enforcement Identifier: 501

THE MARQUARDT COMPANY (Continued) **1000350532**

Date of Enforcement Action: 20031119
Enforcement Responsible Agency: State
Enforcement Docket Number: Not reported
Enforcement Attorney: Not reported
Corrective Action Component: No
Appeal Initiated Date: Not reported
Appeal Resolution Date: Not reported
Disposition Status Date: Not reported
Disposition Status: Not reported
Disposition Status Description: Not reported
Consent/Final Order Sequence Number: Not reported
Consent/Final Order Respondent Name: Not reported
Consent/Final Order Lead Agency: Not reported
Enforcement Type: Not reported
Enforcement Responsible Person: Not reported
Enforcement Responsible Sub-Organization: Not reported
SEP Sequence Number: Not reported
SEP Expenditure Amount: Not reported
SEP Scheduled Completion Date: Not reported
SEP Actual Date: Not reported
SEP Defaulted Date: Not reported
SEP Type: Not reported
SEP Type Description: Not reported
Proposed Amount: Not reported
Final Monetary Amount: Not reported
Paid Amount: Not reported
Final Count: Not reported
Final Amount: Not reported

Found Violation: Yes
Agency Which Determined Violation: State
Violation Short Description: TSD - General
Date Violation was Determined: 19910129
Actual Return to Compliance Date: 19910505
Return to Compliance Qualifier: Observed
Violation Responsible Agency: State
Scheduled Compliance Date: Not reported
Enforcement Identifier: 005
Date of Enforcement Action: 19910315
Enforcement Responsible Agency: State
Enforcement Docket Number: Not reported
Enforcement Attorney: Not reported
Corrective Action Component: No
Appeal Initiated Date: Not reported
Appeal Resolution Date: Not reported
Disposition Status Date: Not reported
Disposition Status: Not reported
Disposition Status Description: Not reported
Consent/Final Order Sequence Number: Not reported
Consent/Final Order Respondent Name: Not reported
Consent/Final Order Lead Agency: Not reported
Enforcement Type: WRITTEN INFORMAL
Enforcement Responsible Person: R9STA
Enforcement Responsible Sub-Organization: Not reported
SEP Sequence Number: Not reported
SEP Expenditure Amount: Not reported
SEP Scheduled Completion Date: Not reported

THE MARQUARDT COMPANY (Continued) **1000350532**

SEP Actual Date: Not reported
SEP Defaulted Date: Not reported
SEP Type: Not reported
SEP Type Description: Not reported
Proposed Amount: Not reported
Final Monetary Amount: Not reported
Paid Amount: Not reported
Final Count: Not reported
Final Amount: Not reported

Found Violation: Yes
Agency Which Determined Violation: State
Violation Short Description: TSD - Financial Requirements
Date Violation was Determined: 19881216
Actual Return to Compliance Date: 19920116
Return to Compliance Qualifier: Observed
Violation Responsible Agency: State
Scheduled Compliance Date: Not reported
Enforcement Identifier: 001
Date of Enforcement Action: 19881222
Enforcement Responsible Agency: State
Enforcement Docket Number: Not reported
Enforcement Attorney: Not reported
Corrective Action Component: No
Appeal Initiated Date: Not reported
Appeal Resolution Date: Not reported
Disposition Status Date: Not reported
Disposition Status: Not reported
Disposition Status Description: Not reported
Consent/Final Order Sequence Number: Not reported
Consent/Final Order Respondent Name: Not reported
Consent/Final Order Lead Agency: Not reported
Enforcement Type: WRITTEN INFORMAL
Enforcement Responsible Person: R9STA
Enforcement Responsible Sub-Organization: Not reported
SEP Sequence Number: Not reported
SEP Expenditure Amount: Not reported
SEP Scheduled Completion Date: Not reported
SEP Actual Date: Not reported
SEP Defaulted Date: Not reported
SEP Type: Not reported
SEP Type Description: Not reported
Proposed Amount: Not reported
Final Monetary Amount: Not reported
Paid Amount: Not reported
Final Count: Not reported
Final Amount: Not reported

Found Violation: Yes
Agency Which Determined Violation: State
Violation Short Description: TSD - General
Date Violation was Determined: 19910129
Actual Return to Compliance Date: 19910505
Return to Compliance Qualifier: Observed
Violation Responsible Agency: State
Scheduled Compliance Date: Not reported
Enforcement Identifier: 005

THE MARQUARDT COMPANY (Continued) **1000350532**

Date of Enforcement Action:	19910315
Enforcement Responsible Agency:	State
Enforcement Docket Number:	Not reported
Enforcement Attorney:	Not reported
Corrective Action Component:	No
Appeal Initiated Date:	Not reported
Appeal Resolution Date:	Not reported
Disposition Status Date:	Not reported
Disposition Status:	Not reported
Disposition Status Description:	Not reported
Consent/Final Order Sequence Number:	Not reported
Consent/Final Order Respondent Name:	Not reported
Consent/Final Order Lead Agency:	Not reported
Enforcement Type:	WRITTEN INFORMAL
Enforcement Responsible Person:	R9STA
Enforcement Responsible Sub-Organization:	Not reported
SEP Sequence Number:	Not reported
SEP Expenditure Amount:	Not reported
SEP Scheduled Completion Date:	Not reported
SEP Actual Date:	Not reported
SEP Defaulted Date:	Not reported
SEP Type:	Not reported
SEP Type Description:	Not reported
Proposed Amount:	Not reported
Final Monetary Amount:	Not reported
Paid Amount:	Not reported
Final Count:	Not reported
Final Amount:	Not reported

Found Violation:	Yes
Agency Which Determined Violation:	State
Violation Short Description:	TSD - Financial Requirements
Date Violation was Determined:	20021108
Actual Return to Compliance Date:	20060131
Return to Compliance Qualifier:	Documented
Violation Responsible Agency:	State
Scheduled Compliance Date:	Not reported
Enforcement Identifier:	205
Date of Enforcement Action:	20030113
Enforcement Responsible Agency:	State
Enforcement Docket Number:	Not reported
Enforcement Attorney:	Not reported
Corrective Action Component:	No
Appeal Initiated Date:	Not reported
Appeal Resolution Date:	Not reported
Disposition Status Date:	Not reported
Disposition Status:	Not reported
Disposition Status Description:	Not reported
Consent/Final Order Sequence Number:	Not reported
Consent/Final Order Respondent Name:	Not reported
Consent/Final Order Lead Agency:	Not reported
Enforcement Type:	INITIAL 3008(A) COMPLIANCE
Enforcement Responsible Person:	Not reported
Enforcement Responsible Sub-Organization:	Not reported
SEP Sequence Number:	Not reported
SEP Expenditure Amount:	Not reported
SEP Scheduled Completion Date:	Not reported

THE MARQUARDT COMPANY (Continued) **1000350532**

SEP Actual Date: Not reported
SEP Defaulted Date: Not reported
SEP Type: Not reported
SEP Type Description: Not reported
Proposed Amount: 433173
Final Monetary Amount: Not reported
Paid Amount: Not reported
Final Count: Not reported
Final Amount: Not reported

Found Violation: Yes
Agency Which Determined Violation: State
Violation Short Description: TSD - Financial Requirements
Date Violation was Determined: 20021108
Actual Return to Compliance Date: 20060131
Return to Compliance Qualifier: Documented
Violation Responsible Agency: State
Scheduled Compliance Date: Not reported
Enforcement Identifier: 200
Date of Enforcement Action: 20030113
Enforcement Responsible Agency: State
Enforcement Docket Number: Not reported
Enforcement Attorney: Not reported
Corrective Action Component: No
Appeal Initiated Date: Not reported
Appeal Resolution Date: Not reported
Disposition Status Date: Not reported
Disposition Status: Not reported
Disposition Status Description: Not reported
Consent/Final Order Sequence Number:Not reported
Consent/Final Order Respondent Name: Not reported
Consent/Final Order Lead Agency: Not reported
Enforcement Type: WRITTEN INFORMAL
Enforcement Responsible Person: Not reported
Enforcement Responsible Sub-Organization: Not reported
SEP Sequence Number: Not reported
SEP Expenditure Amount: Not reported
SEP Scheduled Completion Date: Not reported
SEP Actual Date: Not reported
SEP Defaulted Date: Not reported
SEP Type: Not reported
SEP Type Description: Not reported
Proposed Amount: Not reported
Final Monetary Amount: Not reported
Paid Amount: Not reported
Final Count: Not reported
Final Amount: Not reported

Found Violation: Yes
Agency Which Determined Violation: State
Violation Short Description: Generators - General
Date Violation was Determined: 19920812
Actual Return to Compliance Date: 19930205
Return to Compliance Qualifier: Observed
Violation Responsible Agency: State
Scheduled Compliance Date: Not reported
Enforcement Identifier: 007

THE MARQUARDT COMPANY (Continued) **1000350532**

Date of Enforcement Action:	19921130
Enforcement Responsible Agency:	State
Enforcement Docket Number:	Not reported
Enforcement Attorney:	Not reported
Corrective Action Component:	No
Appeal Initiated Date:	Not reported
Appeal Resolution Date:	Not reported
Disposition Status Date:	Not reported
Disposition Status:	Not reported
Disposition Status Description:	Not reported
Consent/Final Order Sequence Number:	Not reported
Consent/Final Order Respondent Name:	Not reported
Consent/Final Order Lead Agency:	Not reported
Enforcement Type:	INITIAL 3008(A) COMPLIANCE
Enforcement Responsible Person:	R9STA
Enforcement Responsible Sub-Organization:	Not reported
SEP Sequence Number:	Not reported
SEP Expenditure Amount:	Not reported
SEP Scheduled Completion Date:	Not reported
SEP Actual Date:	Not reported
SEP Defaulted Date:	Not reported
SEP Type:	Not reported
SEP Type Description:	Not reported
Proposed Amount:	129500
Final Monetary Amount:	56661
Paid Amount:	Not reported
Final Count:	1
Final Amount:	56661

Found Violation:	No
Agency Which Determined Violation:	Not reported
Violation Short Description:	Not reported
Date Violation was Determined:	Not reported
Actual Return to Compliance Date:	Not reported
Return to Compliance Qualifier:	Not reported
Violation Responsible Agency:	Not reported
Scheduled Compliance Date:	Not reported
Enforcement Identifier:	Not reported
Date of Enforcement Action:	Not reported
Enforcement Responsible Agency:	Not reported
Enforcement Docket Number:	Not reported
Enforcement Attorney:	Not reported
Corrective Action Component:	Not reported
Appeal Initiated Date:	Not reported
Appeal Resolution Date:	Not reported
Disposition Status Date:	Not reported
Disposition Status:	Not reported
Disposition Status Description:	Not reported
Consent/Final Order Sequence Number:	Not reported
Consent/Final Order Respondent Name:	Not reported
Consent/Final Order Lead Agency:	Not reported
Enforcement Type:	Not reported
Enforcement Responsible Person:	Not reported
Enforcement Responsible Sub-Organization:	Not reported
SEP Sequence Number:	Not reported
SEP Expenditure Amount:	Not reported
SEP Scheduled Completion Date:	Not reported

THE MARQUARDT COMPANY (Continued) **1000350532**

SEP Actual Date: Not reported
SEP Defaulted Date: Not reported
SEP Type: Not reported
SEP Type Description: Not reported
Proposed Amount: Not reported
Final Monetary Amount: Not reported
Paid Amount: Not reported
Final Count: Not reported
Final Amount: Not reported

Found Violation: Yes
Agency Which Determined Violation: State
Violation Short Description: Generators - General
Date Violation was Determined: 19920812
Actual Return to Compliance Date: 19930205
Return to Compliance Qualifier: Observed
Violation Responsible Agency: State
Scheduled Compliance Date: 19920912
Enforcement Identifier: 006
Date of Enforcement Action: 19920812
Enforcement Responsible Agency: State
Enforcement Docket Number: Not reported
Enforcement Attorney: Not reported
Corrective Action Component: No
Appeal Initiated Date: Not reported
Appeal Resolution Date: Not reported
Disposition Status Date: Not reported
Disposition Status: Not reported
Disposition Status Description: Not reported
Consent/Final Order Sequence Number: Not reported
Consent/Final Order Respondent Name: Not reported
Consent/Final Order Lead Agency: Not reported
Enforcement Type: WRITTEN INFORMAL
Enforcement Responsible Person: R9STA
Enforcement Responsible Sub-Organization: Not reported
SEP Sequence Number: Not reported
SEP Expenditure Amount: Not reported
SEP Scheduled Completion Date: Not reported
SEP Actual Date: Not reported
SEP Defaulted Date: Not reported
SEP Type: Not reported
SEP Type Description: Not reported
Proposed Amount: Not reported
Final Monetary Amount: Not reported
Paid Amount: Not reported
Final Count: Not reported
Final Amount: Not reported

Found Violation: Yes
Agency Which Determined Violation: EPA
Violation Short Description: TSD - Financial Requirements
Date Violation was Determined: 19920220
Actual Return to Compliance Date: 19920610
Return to Compliance Qualifier: Observed
Violation Responsible Agency: EPA
Scheduled Compliance Date: Not reported
Enforcement Identifier: Not reported

THE MARQUARDT COMPANY (Continued) **1000350532**

Date of Enforcement Action: Not reported
Enforcement Responsible Agency: Not reported
Enforcement Docket Number: Not reported
Enforcement Attorney: Not reported
Corrective Action Component: Not reported
Appeal Initiated Date: Not reported
Appeal Resolution Date: Not reported
Disposition Status Date: Not reported
Disposition Status: Not reported
Disposition Status Description: Not reported
Consent/Final Order Sequence Number: Not reported
Consent/Final Order Respondent Name: Not reported
Consent/Final Order Lead Agency: Not reported
Enforcement Type: Not reported
Enforcement Responsible Person: Not reported
Enforcement Responsible Sub-Organization: Not reported
SEP Sequence Number: Not reported
SEP Expenditure Amount: Not reported
SEP Scheduled Completion Date: Not reported
SEP Actual Date: Not reported
SEP Defaulted Date: Not reported
SEP Type: Not reported
SEP Type Description: Not reported
Proposed Amount: Not reported
Final Monetary Amount: Not reported
Paid Amount: Not reported
Final Count: Not reported
Final Amount: Not reported

Found Violation: No
Agency Which Determined Violation: Not reported
Violation Short Description: Not reported
Date Violation was Determined: Not reported
Actual Return to Compliance Date: Not reported
Return to Compliance Qualifier: Not reported
Violation Responsible Agency: Not reported
Scheduled Compliance Date: Not reported
Enforcement Identifier: Not reported
Date of Enforcement Action: Not reported
Enforcement Responsible Agency: Not reported
Enforcement Docket Number: Not reported
Enforcement Attorney: Not reported
Corrective Action Component: Not reported
Appeal Initiated Date: Not reported
Appeal Resolution Date: Not reported
Disposition Status Date: Not reported
Disposition Status: Not reported
Disposition Status Description: Not reported
Consent/Final Order Sequence Number: Not reported
Consent/Final Order Respondent Name: Not reported
Consent/Final Order Lead Agency: Not reported
Enforcement Type: Not reported
Enforcement Responsible Person: Not reported
Enforcement Responsible Sub-Organization: Not reported
SEP Sequence Number: Not reported
SEP Expenditure Amount: Not reported
SEP Scheduled Completion Date: Not reported

THE MARQUARDT COMPANY (Continued) **1000350532**

SEP Actual Date: Not reported
SEP Defaulted Date: Not reported
SEP Type: Not reported
SEP Type Description: Not reported
Proposed Amount: Not reported
Final Monetary Amount: Not reported
Paid Amount: Not reported
Final Count: Not reported
Final Amount: Not reported

Found Violation: Yes
Agency Which Determined Violation: State
Violation Short Description: LDR - General
Date Violation was Determined: 19920812
Actual Return to Compliance Date: 19930210
Return to Compliance Qualifier: Observed
Violation Responsible Agency: State
Scheduled Compliance Date: 19920912
Enforcement Identifier: 006
Date of Enforcement Action: 19920812
Enforcement Responsible Agency: State
Enforcement Docket Number: Not reported
Enforcement Attorney: Not reported
Corrective Action Component: No
Appeal Initiated Date: Not reported
Appeal Resolution Date: Not reported
Disposition Status Date: Not reported
Disposition Status: Not reported
Disposition Status Description: Not reported
Consent/Final Order Sequence Number: Not reported
Consent/Final Order Respondent Name: Not reported
Consent/Final Order Lead Agency: Not reported
Enforcement Type: WRITTEN INFORMAL
Enforcement Responsible Person: R9STA
Enforcement Responsible Sub-Organization: Not reported
SEP Sequence Number: Not reported
SEP Expenditure Amount: Not reported
SEP Scheduled Completion Date: Not reported
SEP Actual Date: Not reported
SEP Defaulted Date: Not reported
SEP Type: Not reported
SEP Type Description: Not reported
Proposed Amount: Not reported
Final Monetary Amount: Not reported
Paid Amount: Not reported
Final Count: Not reported
Final Amount: Not reported

Found Violation: Yes
Agency Which Determined Violation: State
Violation Short Description: TSD - Financial Requirements
Date Violation was Determined: 20021108
Actual Return to Compliance Date: 20060131
Return to Compliance Qualifier: Documented
Violation Responsible Agency: State
Scheduled Compliance Date: Not reported
Enforcement Identifier: 200

THE MARQUARDT COMPANY (Continued) **1000350532**

Date of Enforcement Action: 20030113
Enforcement Responsible Agency: State
Enforcement Docket Number: Not reported
Enforcement Attorney: Not reported
Corrective Action Component: No
Appeal Initiated Date: Not reported
Appeal Resolution Date: Not reported
Disposition Status Date: Not reported
Disposition Status: Not reported
Disposition Status Description: Not reported
Consent/Final Order Sequence Number: Not reported
Consent/Final Order Respondent Name: Not reported
Consent/Final Order Lead Agency: Not reported
Enforcement Type: WRITTEN INFORMAL
Enforcement Responsible Person: Not reported
Enforcement Responsible Sub-Organization: Not reported
SEP Sequence Number: Not reported
SEP Expenditure Amount: Not reported
SEP Scheduled Completion Date: Not reported
SEP Actual Date: Not reported
SEP Defaulted Date: Not reported
SEP Type: Not reported
SEP Type Description: Not reported
Proposed Amount: Not reported
Final Monetary Amount: Not reported
Paid Amount: Not reported
Final Count: Not reported
Final Amount: Not reported

Found Violation: Yes
Agency Which Determined Violation: State
Violation Short Description: TSD - General
Date Violation was Determined: 19920812
Actual Return to Compliance Date: 19930205
Return to Compliance Qualifier: Observed
Violation Responsible Agency: State
Scheduled Compliance Date: Not reported
Enforcement Identifier: 007
Date of Enforcement Action: 19921130
Enforcement Responsible Agency: State
Enforcement Docket Number: Not reported
Enforcement Attorney: Not reported
Corrective Action Component: No
Appeal Initiated Date: Not reported
Appeal Resolution Date: Not reported
Disposition Status Date: Not reported
Disposition Status: Not reported
Disposition Status Description: Not reported
Consent/Final Order Sequence Number: Not reported
Consent/Final Order Respondent Name: Not reported
Consent/Final Order Lead Agency: Not reported
Enforcement Type: INITIAL 3008(A) COMPLIANCE
Enforcement Responsible Person: R9STA
Enforcement Responsible Sub-Organization: Not reported
SEP Sequence Number: Not reported
SEP Expenditure Amount: Not reported
SEP Scheduled Completion Date: Not reported

THE MARQUARDT COMPANY (Continued) **1000350532**

SEP Actual Date: Not reported
SEP Defaulted Date: Not reported
SEP Type: Not reported
SEP Type Description: Not reported
Proposed Amount: 129500
Final Monetary Amount: 56661
Paid Amount: Not reported
Final Count: 1
Final Amount: 56661

Found Violation: Yes
Agency Which Determined Violation: State
Violation Short Description: TSD - Financial Requirements
Date Violation was Determined: 20031106
Actual Return to Compliance Date: 20060131
Return to Compliance Qualifier: Documented
Violation Responsible Agency: State
Scheduled Compliance Date: Not reported
Enforcement Identifier: 200
Date of Enforcement Action: 20031119
Enforcement Responsible Agency: State
Enforcement Docket Number: Not reported
Enforcement Attorney: Not reported
Corrective Action Component: No
Appeal Initiated Date: Not reported
Appeal Resolution Date: Not reported
Disposition Status Date: Not reported
Disposition Status: Not reported
Disposition Status Description: Not reported
Consent/Final Order Sequence Number: Not reported
Consent/Final Order Respondent Name: Not reported
Consent/Final Order Lead Agency: Not reported
Enforcement Type: WRITTEN INFORMAL
Enforcement Responsible Person: Not reported
Enforcement Responsible Sub-Organization: Not reported
SEP Sequence Number: Not reported
SEP Expenditure Amount: Not reported
SEP Scheduled Completion Date: Not reported
SEP Actual Date: Not reported
SEP Defaulted Date: Not reported
SEP Type: Not reported
SEP Type Description: Not reported
Proposed Amount: Not reported
Final Monetary Amount: Not reported
Paid Amount: Not reported
Final Count: Not reported
Final Amount: Not reported

Found Violation: Yes
Agency Which Determined Violation: State
Violation Short Description: TSD - General
Date Violation was Determined: 19920812
Actual Return to Compliance Date: 19930205
Return to Compliance Qualifier: Observed
Violation Responsible Agency: State
Scheduled Compliance Date: Not reported
Enforcement Identifier: 007

THE MARQUARDT COMPANY (Continued) **1000350532**

Date of Enforcement Action: 19921130
Enforcement Responsible Agency: State
Enforcement Docket Number: Not reported
Enforcement Attorney: Not reported
Corrective Action Component: No
Appeal Initiated Date: Not reported
Appeal Resolution Date: Not reported
Disposition Status Date: Not reported
Disposition Status: Not reported
Disposition Status Description: Not reported
Consent/Final Order Sequence Number: Not reported
Consent/Final Order Respondent Name: Not reported
Consent/Final Order Lead Agency: Not reported
Enforcement Type: INITIAL 3008(A) COMPLIANCE
Enforcement Responsible Person: R9STA
Enforcement Responsible Sub-Organization: Not reported
SEP Sequence Number: Not reported
SEP Expenditure Amount: Not reported
SEP Scheduled Completion Date: Not reported
SEP Actual Date: Not reported
SEP Defaulted Date: Not reported
SEP Type: Not reported
SEP Type Description: Not reported
Proposed Amount: 129500
Final Monetary Amount: 56661
Paid Amount: Not reported
Final Count: 1
Final Amount: 56661

Found Violation: Yes
Agency Which Determined Violation: State
Violation Short Description: TSD - General
Date Violation was Determined: 19920812
Actual Return to Compliance Date: 19930205
Return to Compliance Qualifier: Observed
Violation Responsible Agency: State
Scheduled Compliance Date: 19920912
Enforcement Identifier: 006
Date of Enforcement Action: 19920812
Enforcement Responsible Agency: State
Enforcement Docket Number: Not reported
Enforcement Attorney: Not reported
Corrective Action Component: No
Appeal Initiated Date: Not reported
Appeal Resolution Date: Not reported
Disposition Status Date: Not reported
Disposition Status: Not reported
Disposition Status Description: Not reported
Consent/Final Order Sequence Number: Not reported
Consent/Final Order Respondent Name: Not reported
Consent/Final Order Lead Agency: Not reported
Enforcement Type: WRITTEN INFORMAL
Enforcement Responsible Person: R9STA
Enforcement Responsible Sub-Organization: Not reported
SEP Sequence Number: Not reported
SEP Expenditure Amount: Not reported
SEP Scheduled Completion Date: Not reported

THE MARQUARDT COMPANY (Continued) **1000350532**

SEP Actual Date: Not reported
SEP Defaulted Date: Not reported
SEP Type: Not reported
SEP Type Description: Not reported
Proposed Amount: Not reported
Final Monetary Amount: Not reported
Paid Amount: Not reported
Final Count: Not reported
Final Amount: Not reported

Found Violation: Yes
Agency Which Determined Violation: State
Violation Short Description: TSD IS-Chemical, Physical, AND Treatment
Date Violation was Determined: 19920812
Actual Return to Compliance Date: 19930210
Return to Compliance Qualifier: Observed
Violation Responsible Agency: State
Scheduled Compliance Date: 19920912
Enforcement Identifier: 006
Date of Enforcement Action: 19920812
Enforcement Responsible Agency: State
Enforcement Docket Number: Not reported
Enforcement Attorney: Not reported
Corrective Action Component: No
Appeal Initiated Date: Not reported
Appeal Resolution Date: Not reported
Disposition Status Date: Not reported
Disposition Status: Not reported
Disposition Status Description: Not reported
Consent/Final Order Sequence Number: Not reported
Consent/Final Order Respondent Name: Not reported
Consent/Final Order Lead Agency: Not reported
Enforcement Type: WRITTEN INFORMAL
Enforcement Responsible Person: R9STA
Enforcement Responsible Sub-Organization: Not reported
SEP Sequence Number: Not reported
SEP Expenditure Amount: Not reported
SEP Scheduled Completion Date: Not reported
SEP Actual Date: Not reported
SEP Defaulted Date: Not reported
SEP Type: Not reported
SEP Type Description: Not reported
Proposed Amount: Not reported
Final Monetary Amount: Not reported
Paid Amount: Not reported
Final Count: Not reported
Final Amount: Not reported

Found Violation: No
Agency Which Determined Violation: Not reported
Violation Short Description: Not reported
Date Violation was Determined: Not reported
Actual Return to Compliance Date: Not reported
Return to Compliance Qualifier: Not reported
Violation Responsible Agency: Not reported
Scheduled Compliance Date: Not reported
Enforcement Identifier: Not reported

THE MARQUARDT COMPANY (Continued) **1000350532**

Date of Enforcement Action: Not reported
Enforcement Responsible Agency: Not reported
Enforcement Docket Number: Not reported
Enforcement Attorney: Not reported
Corrective Action Component: Not reported
Appeal Initiated Date: Not reported
Appeal Resolution Date: Not reported
Disposition Status Date: Not reported
Disposition Status: Not reported
Disposition Status Description: Not reported
Consent/Final Order Sequence Number: Not reported
Consent/Final Order Respondent Name: Not reported
Consent/Final Order Lead Agency: Not reported
Enforcement Type: Not reported
Enforcement Responsible Person: Not reported
Enforcement Responsible Sub-Organization: Not reported
SEP Sequence Number: Not reported
SEP Expenditure Amount: Not reported
SEP Scheduled Completion Date: Not reported
SEP Actual Date: Not reported
SEP Defaulted Date: Not reported
SEP Type: Not reported
SEP Type Description: Not reported
Proposed Amount: Not reported
Final Monetary Amount: Not reported
Paid Amount: Not reported
Final Count: Not reported
Final Amount: Not reported

Found Violation: Yes
Agency Which Determined Violation: State
Violation Short Description: TSD - Financial Requirements
Date Violation was Determined: 19901001
Actual Return to Compliance Date: 19920116
Return to Compliance Qualifier: Observed
Violation Responsible Agency: State
Scheduled Compliance Date: Not reported
Enforcement Identifier: 004
Date of Enforcement Action: 19901214
Enforcement Responsible Agency: State
Enforcement Docket Number: Not reported
Enforcement Attorney: Not reported
Corrective Action Component: No
Appeal Initiated Date: Not reported
Appeal Resolution Date: Not reported
Disposition Status Date: Not reported
Disposition Status: Not reported
Disposition Status Description: Not reported
Consent/Final Order Sequence Number: Not reported
Consent/Final Order Respondent Name: Not reported
Consent/Final Order Lead Agency: Not reported
Enforcement Type: WRITTEN INFORMAL
Enforcement Responsible Person: R9STA
Enforcement Responsible Sub-Organization: Not reported
SEP Sequence Number: Not reported
SEP Expenditure Amount: Not reported
SEP Scheduled Completion Date: Not reported

THE MARQUARDT COMPANY (Continued) **1000350532**

SEP Actual Date: Not reported
SEP Defaulted Date: Not reported
SEP Type: Not reported
SEP Type Description: Not reported
Proposed Amount: Not reported
Final Monetary Amount: Not reported
Paid Amount: Not reported
Final Count: Not reported
Final Amount: Not reported

Found Violation: Yes
Agency Which Determined Violation: State
Violation Short Description: TSD - General
Date Violation was Determined: 19920812
Actual Return to Compliance Date: 19930205
Return to Compliance Qualifier: Observed
Violation Responsible Agency: State
Scheduled Compliance Date: Not reported
Enforcement Identifier: 007
Date of Enforcement Action: 19921130
Enforcement Responsible Agency: State
Enforcement Docket Number: Not reported
Enforcement Attorney: Not reported
Corrective Action Component: No
Appeal Initiated Date: Not reported
Appeal Resolution Date: Not reported
Disposition Status Date: Not reported
Disposition Status: Not reported
Disposition Status Description: Not reported
Consent/Final Order Sequence Number: Not reported
Consent/Final Order Respondent Name: Not reported
Consent/Final Order Lead Agency: Not reported
Enforcement Type: INITIAL 3008(A) COMPLIANCE
Enforcement Responsible Person: R9STA
Enforcement Responsible Sub-Organization: Not reported
SEP Sequence Number: Not reported
SEP Expenditure Amount: Not reported
SEP Scheduled Completion Date: Not reported
SEP Actual Date: Not reported
SEP Defaulted Date: Not reported
SEP Type: Not reported
SEP Type Description: Not reported
Proposed Amount: 129500
Final Monetary Amount: 56661
Paid Amount: Not reported
Final Count: 1
Final Amount: 56661

Found Violation: Yes
Agency Which Determined Violation: State
Violation Short Description: TSD - General
Date Violation was Determined: 19920812
Actual Return to Compliance Date: 19930205
Return to Compliance Qualifier: Observed
Violation Responsible Agency: State
Scheduled Compliance Date: 19920912
Enforcement Identifier: 006

THE MARQUARDT COMPANY (Continued) **1000350532**

Date of Enforcement Action: 19920812
Enforcement Responsible Agency: State
Enforcement Docket Number: Not reported
Enforcement Attorney: Not reported
Corrective Action Component: No
Appeal Initiated Date: Not reported
Appeal Resolution Date: Not reported
Disposition Status Date: Not reported
Disposition Status: Not reported
Disposition Status Description: Not reported
Consent/Final Order Sequence Number: Not reported
Consent/Final Order Respondent Name: Not reported
Consent/Final Order Lead Agency: Not reported
Enforcement Type: WRITTEN INFORMAL
Enforcement Responsible Person: R9STA
Enforcement Responsible Sub-Organization: Not reported
SEP Sequence Number: Not reported
SEP Expenditure Amount: Not reported
SEP Scheduled Completion Date: Not reported
SEP Actual Date: Not reported
SEP Defaulted Date: Not reported
SEP Type: Not reported
SEP Type Description: Not reported
Proposed Amount: Not reported
Final Monetary Amount: Not reported
Paid Amount: Not reported
Final Count: Not reported
Final Amount: Not reported

Found Violation: No
Agency Which Determined Violation: Not reported
Violation Short Description: Not reported
Date Violation was Determined: Not reported
Actual Return to Compliance Date: Not reported
Return to Compliance Qualifier: Not reported
Violation Responsible Agency: Not reported
Scheduled Compliance Date: Not reported
Enforcement Identifier: Not reported
Date of Enforcement Action: Not reported
Enforcement Responsible Agency: Not reported
Enforcement Docket Number: Not reported
Enforcement Attorney: Not reported
Corrective Action Component: Not reported
Appeal Initiated Date: Not reported
Appeal Resolution Date: Not reported
Disposition Status Date: Not reported
Disposition Status: Not reported
Disposition Status Description: Not reported
Consent/Final Order Sequence Number: Not reported
Consent/Final Order Respondent Name: Not reported
Consent/Final Order Lead Agency: Not reported
Enforcement Type: Not reported
Enforcement Responsible Person: Not reported
Enforcement Responsible Sub-Organization: Not reported
SEP Sequence Number: Not reported
SEP Expenditure Amount: Not reported
SEP Scheduled Completion Date: Not reported

THE MARQUARDT COMPANY (Continued) **1000350532**

SEP Actual Date:	Not reported
SEP Defaulted Date:	Not reported
SEP Type:	Not reported
SEP Type Description:	Not reported
Proposed Amount:	Not reported
Final Monetary Amount:	Not reported
Paid Amount:	Not reported
Final Count:	Not reported
Final Amount:	Not reported

Evaluation Action Summary:

Evaluation Date:	20021108
Evaluation Responsible Agency:	State
Found Violation:	Yes
Evaluation Type Description:	FINANCIAL RECORD REVIEW
Evaluation Responsible Person Identifier:	Not reported
Evaluation Responsible Sub-Organization:	Not reported
Actual Return to Compliance Date:	20060131
Scheduled Compliance Date:	Not reported
Date of Request:	Not reported
Date Response Received:	Not reported
Request Agency:	Not reported
Former Citation:	Not reported

Evaluation Date:	19881208
Evaluation Responsible Agency:	State
Found Violation:	Yes
Evaluation Type Description:	COMPLIANCE EVALUATION INSPECTION ON-SITE
Evaluation Responsible Person Identifier:	R9STA
Evaluation Responsible Sub-Organization:	Not reported
Actual Return to Compliance Date:	19910505
Scheduled Compliance Date:	Not reported
Date of Request:	Not reported
Date Response Received:	Not reported
Request Agency:	Not reported
Former Citation:	Not reported

Evaluation Date:	19920527
Evaluation Responsible Agency:	State
Found Violation:	Yes
Evaluation Type Description:	COMPLIANCE EVALUATION INSPECTION ON-SITE
Evaluation Responsible Person Identifier:	R9STA
Evaluation Responsible Sub-Organization:	Not reported
Actual Return to Compliance Date:	19930205
Scheduled Compliance Date:	19920912
Date of Request:	Not reported
Date Response Received:	Not reported
Request Agency:	Not reported
Former Citation:	Not reported

Evaluation Date:	19920527
Evaluation Responsible Agency:	State
Found Violation:	Yes
Evaluation Type Description:	COMPLIANCE EVALUATION INSPECTION ON-SITE
Evaluation Responsible Person Identifier:	R9STA
Evaluation Responsible Sub-Organization:	Not reported
Actual Return to Compliance Date:	19930205

THE MARQUARDT COMPANY (Continued) **1000350532**

Scheduled Compliance Date:	Not reported
Date of Request:	Not reported
Date Response Received:	Not reported
Request Agency:	Not reported
Former Citation:	Not reported
Evaluation Date:	19920527
Evaluation Responsible Agency:	State
Found Violation:	Yes
Evaluation Type Description:	COMPLIANCE EVALUATION INSPECTION ON-SITE
Evaluation Responsible Person Identifier:	R9STA
Evaluation Responsible Sub-Organization:	Not reported
Actual Return to Compliance Date:	19930205
Scheduled Compliance Date:	Not reported
Date of Request:	Not reported
Date Response Received:	Not reported
Request Agency:	Not reported
Former Citation:	Not reported
Evaluation Date:	19920527
Evaluation Responsible Agency:	State
Found Violation:	Yes
Evaluation Type Description:	COMPLIANCE EVALUATION INSPECTION ON-SITE
Evaluation Responsible Person Identifier:	R9STA
Evaluation Responsible Sub-Organization:	Not reported
Actual Return to Compliance Date:	19930205
Scheduled Compliance Date:	19920912
Date of Request:	Not reported
Date Response Received:	Not reported
Request Agency:	Not reported
Former Citation:	Not reported
Evaluation Date:	20021108
Evaluation Responsible Agency:	State
Found Violation:	Yes
Evaluation Type Description:	FINANCIAL RECORD REVIEW
Evaluation Responsible Person Identifier:	Not reported
Evaluation Responsible Sub-Organization:	Not reported
Actual Return to Compliance Date:	20060131
Scheduled Compliance Date:	Not reported
Date of Request:	Not reported
Date Response Received:	Not reported
Request Agency:	Not reported
Former Citation:	Not reported
Evaluation Date:	19920527
Evaluation Responsible Agency:	State
Found Violation:	Yes
Evaluation Type Description:	COMPLIANCE EVALUATION INSPECTION ON-SITE
Evaluation Responsible Person Identifier:	R9STA
Evaluation Responsible Sub-Organization:	Not reported
Actual Return to Compliance Date:	19930205
Scheduled Compliance Date:	19920912
Date of Request:	Not reported
Date Response Received:	Not reported
Request Agency:	Not reported
Former Citation:	Not reported

THE MARQUARDT COMPANY (Continued) **1000350532**

Evaluation Date:	19970122
Evaluation Responsible Agency:	State
Found Violation:	No
Evaluation Type Description:	COMPLIANCE EVALUATION INSPECTION ON-SITE
Evaluation Responsible Person Identifier:	R9STA
Evaluation Responsible Sub-Organization:	Not reported
Actual Return to Compliance Date:	Not reported
Scheduled Compliance Date:	Not reported
Date of Request:	Not reported
Date Response Received:	Not reported
Request Agency:	Not reported
Former Citation:	Not reported

Evaluation Date:	19910313
Evaluation Responsible Agency:	State
Found Violation:	Yes
Evaluation Type Description:	FINANCIAL RECORD REVIEW
Evaluation Responsible Person Identifier:	R9STA
Evaluation Responsible Sub-Organization:	Not reported
Actual Return to Compliance Date:	19920116
Scheduled Compliance Date:	Not reported
Date of Request:	Not reported
Date Response Received:	Not reported
Request Agency:	Not reported
Former Citation:	Not reported

Evaluation Date:	19920527
Evaluation Responsible Agency:	State
Found Violation:	Yes
Evaluation Type Description:	COMPLIANCE EVALUATION INSPECTION ON-SITE
Evaluation Responsible Person Identifier:	R9STA
Evaluation Responsible Sub-Organization:	Not reported
Actual Return to Compliance Date:	19930210
Scheduled Compliance Date:	Not reported
Date of Request:	Not reported
Date Response Received:	Not reported
Request Agency:	Not reported
Former Citation:	Not reported

Evaluation Date:	19920527
Evaluation Responsible Agency:	State
Found Violation:	Yes
Evaluation Type Description:	COMPLIANCE EVALUATION INSPECTION ON-SITE
Evaluation Responsible Person Identifier:	R9STA
Evaluation Responsible Sub-Organization:	Not reported
Actual Return to Compliance Date:	19930205
Scheduled Compliance Date:	Not reported
Date of Request:	Not reported
Date Response Received:	Not reported
Request Agency:	Not reported
Former Citation:	Not reported

Evaluation Date:	19881208
Evaluation Responsible Agency:	State
Found Violation:	Yes
Evaluation Type Description:	COMPLIANCE EVALUATION INSPECTION ON-SITE
Evaluation Responsible Person Identifier:	R9STA

THE MARQUARDT COMPANY (Continued) **1000350532**

Evaluation Responsible Sub-Organization:	Not reported
Actual Return to Compliance Date:	19910505
Scheduled Compliance Date:	Not reported
Date of Request:	Not reported
Date Response Received:	Not reported
Request Agency:	Not reported
Former Citation:	Not reported
Evaluation Date:	19920527
Evaluation Responsible Agency:	State
Found Violation:	Yes
Evaluation Type Description:	COMPLIANCE EVALUATION INSPECTION ON-SITE
Evaluation Responsible Person Identifier:	R9STA
Evaluation Responsible Sub-Organization:	Not reported
Actual Return to Compliance Date:	19930210
Scheduled Compliance Date:	Not reported
Date of Request:	Not reported
Date Response Received:	Not reported
Request Agency:	Not reported
Former Citation:	Not reported
Evaluation Date:	19920527
Evaluation Responsible Agency:	State
Found Violation:	Yes
Evaluation Type Description:	COMPLIANCE EVALUATION INSPECTION ON-SITE
Evaluation Responsible Person Identifier:	R9STA
Evaluation Responsible Sub-Organization:	Not reported
Actual Return to Compliance Date:	19930205
Scheduled Compliance Date:	19920912
Date of Request:	Not reported
Date Response Received:	Not reported
Request Agency:	Not reported
Former Citation:	Not reported
Evaluation Date:	20060131
Evaluation Responsible Agency:	State
Found Violation:	No
Evaluation Type Description:	FINANCIAL RECORD REVIEW
Evaluation Responsible Person Identifier:	Not reported
Evaluation Responsible Sub-Organization:	Not reported
Actual Return to Compliance Date:	Not reported
Scheduled Compliance Date:	Not reported
Date of Request:	Not reported
Date Response Received:	Not reported
Request Agency:	Not reported
Former Citation:	Not reported
Evaluation Date:	20031106
Evaluation Responsible Agency:	State
Found Violation:	Yes
Evaluation Type Description:	FINANCIAL RECORD REVIEW
Evaluation Responsible Person Identifier:	Not reported
Evaluation Responsible Sub-Organization:	Not reported
Actual Return to Compliance Date:	20060131
Scheduled Compliance Date:	Not reported
Date of Request:	Not reported
Date Response Received:	Not reported

THE MARQUARDT COMPANY (Continued) **1000350532**

Request Agency: Not reported
Former Citation: Not reported

Evaluation Date: 19910129
Evaluation Responsible Agency: State
Found Violation: Yes
Evaluation Type Description: COMPLIANCE EVALUATION INSPECTION ON-SITE
Evaluation Responsible Person Identifier: R9STA
Evaluation Responsible Sub-Organization: Not reported
Actual Return to Compliance Date: 19910505
Scheduled Compliance Date: Not reported
Date of Request: Not reported
Date Response Received: Not reported
Request Agency: Not reported
Former Citation: Not reported

Evaluation Date: 19881216
Evaluation Responsible Agency: State
Found Violation: Yes
Evaluation Type Description: FINANCIAL RECORD REVIEW
Evaluation Responsible Person Identifier: R9STA
Evaluation Responsible Sub-Organization: Not reported
Actual Return to Compliance Date: 19920116
Scheduled Compliance Date: Not reported
Date of Request: Not reported
Date Response Received: Not reported
Request Agency: Not reported
Former Citation: Not reported

Evaluation Date: 19910129
Evaluation Responsible Agency: State
Found Violation: Yes
Evaluation Type Description: COMPLIANCE EVALUATION INSPECTION ON-SITE
Evaluation Responsible Person Identifier: R9STA
Evaluation Responsible Sub-Organization: Not reported
Actual Return to Compliance Date: 19910505
Scheduled Compliance Date: Not reported
Date of Request: Not reported
Date Response Received: Not reported
Request Agency: Not reported
Former Citation: Not reported

Evaluation Date: 20021108
Evaluation Responsible Agency: State
Found Violation: Yes
Evaluation Type Description: FINANCIAL RECORD REVIEW
Evaluation Responsible Person Identifier: Not reported
Evaluation Responsible Sub-Organization: Not reported
Actual Return to Compliance Date: 20060131
Scheduled Compliance Date: Not reported
Date of Request: Not reported
Date Response Received: Not reported
Request Agency: Not reported
Former Citation: Not reported

Evaluation Date: 20021108
Evaluation Responsible Agency: State

THE MARQUARDT COMPANY (Continued) **1000350532**

Found Violation:	Yes
Evaluation Type Description:	FINANCIAL RECORD REVIEW
Evaluation Responsible Person Identifier:	Not reported
Evaluation Responsible Sub-Organization:	Not reported
Actual Return to Compliance Date:	20060131
Scheduled Compliance Date:	Not reported
Date of Request:	Not reported
Date Response Received:	Not reported
Request Agency:	Not reported
Former Citation:	Not reported

Evaluation Date:	19920527
Evaluation Responsible Agency:	State
Found Violation:	Yes
Evaluation Type Description:	COMPLIANCE EVALUATION INSPECTION ON-SITE
Evaluation Responsible Person Identifier:	R9STA
Evaluation Responsible Sub-Organization:	Not reported
Actual Return to Compliance Date:	19930205
Scheduled Compliance Date:	Not reported
Date of Request:	Not reported
Date Response Received:	Not reported
Request Agency:	Not reported
Former Citation:	Not reported

Evaluation Date:	19901001
Evaluation Responsible Agency:	State
Found Violation:	No
Evaluation Type Description:	SIGNIFICANT NON-COMPLIER
Evaluation Responsible Person Identifier:	Not reported
Evaluation Responsible Sub-Organization:	Not reported
Actual Return to Compliance Date:	Not reported
Scheduled Compliance Date:	Not reported
Date of Request:	Not reported
Date Response Received:	Not reported
Request Agency:	Not reported
Former Citation:	Not reported

Evaluation Date:	19920527
Evaluation Responsible Agency:	State
Found Violation:	Yes
Evaluation Type Description:	COMPLIANCE EVALUATION INSPECTION ON-SITE
Evaluation Responsible Person Identifier:	R9STA
Evaluation Responsible Sub-Organization:	Not reported
Actual Return to Compliance Date:	19930205
Scheduled Compliance Date:	19920912
Date of Request:	Not reported
Date Response Received:	Not reported
Request Agency:	Not reported
Former Citation:	Not reported

Evaluation Date:	19920220
Evaluation Responsible Agency:	EPA Contractor/Grantee
Found Violation:	Yes
Evaluation Type Description:	FINANCIAL RECORD REVIEW
Evaluation Responsible Person Identifier:	R9EPA
Evaluation Responsible Sub-Organization:	Not reported
Actual Return to Compliance Date:	19920610

THE MARQUARDT COMPANY (Continued) **1000350532**

Scheduled Compliance Date:	Not reported
Date of Request:	Not reported
Date Response Received:	Not reported
Request Agency:	Not reported
Former Citation:	Not reported
Evaluation Date:	19920116
Evaluation Responsible Agency:	State
Found Violation:	No
Evaluation Type Description:	NO LONGER A SIGNIFICANT NON-COMPLIER
Evaluation Responsible Person Identifier:	Not reported
Evaluation Responsible Sub-Organization:	Not reported
Actual Return to Compliance Date:	Not reported
Scheduled Compliance Date:	Not reported
Date of Request:	Not reported
Date Response Received:	Not reported
Request Agency:	Not reported
Former Citation:	Not reported
Evaluation Date:	19920527
Evaluation Responsible Agency:	State
Found Violation:	Yes
Evaluation Type Description:	COMPLIANCE EVALUATION INSPECTION ON-SITE
Evaluation Responsible Person Identifier:	R9STA
Evaluation Responsible Sub-Organization:	Not reported
Actual Return to Compliance Date:	19930210
Scheduled Compliance Date:	19920912
Date of Request:	Not reported
Date Response Received:	Not reported
Request Agency:	Not reported
Former Citation:	Not reported
Evaluation Date:	20021108
Evaluation Responsible Agency:	State
Found Violation:	Yes
Evaluation Type Description:	FINANCIAL RECORD REVIEW
Evaluation Responsible Person Identifier:	Not reported
Evaluation Responsible Sub-Organization:	Not reported
Actual Return to Compliance Date:	20060131
Scheduled Compliance Date:	Not reported
Date of Request:	Not reported
Date Response Received:	Not reported
Request Agency:	Not reported
Former Citation:	Not reported
Evaluation Date:	19920527
Evaluation Responsible Agency:	State
Found Violation:	Yes
Evaluation Type Description:	COMPLIANCE EVALUATION INSPECTION ON-SITE
Evaluation Responsible Person Identifier:	R9STA
Evaluation Responsible Sub-Organization:	Not reported
Actual Return to Compliance Date:	19930205
Scheduled Compliance Date:	Not reported
Date of Request:	Not reported
Date Response Received:	Not reported
Request Agency:	Not reported
Former Citation:	Not reported

THE MARQUARDT COMPANY (Continued) **1000350532**

Evaluation Date:	20031106
Evaluation Responsible Agency:	State
Found Violation:	Yes
Evaluation Type Description:	FINANCIAL RECORD REVIEW
Evaluation Responsible Person Identifier:	Not reported
Evaluation Responsible Sub-Organization:	Not reported
Actual Return to Compliance Date:	20060131
Scheduled Compliance Date:	Not reported
Date of Request:	Not reported
Date Response Received:	Not reported
Request Agency:	Not reported
Former Citation:	Not reported

Evaluation Date:	19920527
Evaluation Responsible Agency:	State
Found Violation:	Yes
Evaluation Type Description:	COMPLIANCE EVALUATION INSPECTION ON-SITE
Evaluation Responsible Person Identifier:	R9STA
Evaluation Responsible Sub-Organization:	Not reported
Actual Return to Compliance Date:	19930205
Scheduled Compliance Date:	Not reported
Date of Request:	Not reported
Date Response Received:	Not reported
Request Agency:	Not reported
Former Citation:	Not reported

Evaluation Date:	19920527
Evaluation Responsible Agency:	State
Found Violation:	Yes
Evaluation Type Description:	COMPLIANCE EVALUATION INSPECTION ON-SITE
Evaluation Responsible Person Identifier:	R9STA
Evaluation Responsible Sub-Organization:	Not reported
Actual Return to Compliance Date:	19930205
Scheduled Compliance Date:	19920912
Date of Request:	Not reported
Date Response Received:	Not reported
Request Agency:	Not reported
Former Citation:	Not reported

Evaluation Date:	19920527
Evaluation Responsible Agency:	State
Found Violation:	Yes
Evaluation Type Description:	COMPLIANCE EVALUATION INSPECTION ON-SITE
Evaluation Responsible Person Identifier:	R9STA
Evaluation Responsible Sub-Organization:	Not reported
Actual Return to Compliance Date:	19930210
Scheduled Compliance Date:	19920912
Date of Request:	Not reported
Date Response Received:	Not reported
Request Agency:	Not reported
Former Citation:	Not reported

Evaluation Date:	20060131
Evaluation Responsible Agency:	State
Found Violation:	No
Evaluation Type Description:	NO LONGER A SIGNIFICANT NON-COMPLIER
Evaluation Responsible Person Identifier:	Not reported

THE MARQUARDT COMPANY (Continued) **1000350532**

Evaluation Responsible Sub-Organization:	Not reported
Actual Return to Compliance Date:	Not reported
Scheduled Compliance Date:	Not reported
Date of Request:	Not reported
Date Response Received:	Not reported
Request Agency:	Not reported
Former Citation:	Not reported

Evaluation Date:	19901001
Evaluation Responsible Agency:	State
Found Violation:	Yes
Evaluation Type Description:	FINANCIAL RECORD REVIEW
Evaluation Responsible Person Identifier:	R9STA
Evaluation Responsible Sub-Organization:	Not reported
Actual Return to Compliance Date:	19920116
Scheduled Compliance Date:	Not reported
Date of Request:	Not reported
Date Response Received:	Not reported
Request Agency:	Not reported
Former Citation:	Not reported

Evaluation Date:	19920527
Evaluation Responsible Agency:	State
Found Violation:	Yes
Evaluation Type Description:	COMPLIANCE EVALUATION INSPECTION ON-SITE
Evaluation Responsible Person Identifier:	R9STA
Evaluation Responsible Sub-Organization:	Not reported
Actual Return to Compliance Date:	19930205
Scheduled Compliance Date:	Not reported
Date of Request:	Not reported
Date Response Received:	Not reported
Request Agency:	Not reported
Former Citation:	Not reported

Evaluation Date:	19920527
Evaluation Responsible Agency:	State
Found Violation:	Yes
Evaluation Type Description:	COMPLIANCE EVALUATION INSPECTION ON-SITE
Evaluation Responsible Person Identifier:	R9STA
Evaluation Responsible Sub-Organization:	Not reported
Actual Return to Compliance Date:	19930205
Scheduled Compliance Date:	19920912
Date of Request:	Not reported
Date Response Received:	Not reported
Request Agency:	Not reported
Former Citation:	Not reported

Evaluation Date:	20021108
Evaluation Responsible Agency:	State
Found Violation:	No
Evaluation Type Description:	SIGNIFICANT NON-COMPLIER
Evaluation Responsible Person Identifier:	Not reported
Evaluation Responsible Sub-Organization:	Not reported
Actual Return to Compliance Date:	Not reported
Scheduled Compliance Date:	Not reported
Date of Request:	Not reported
Date Response Received:	Not reported

THE MARQUARDT COMPANY (Continued) **1000350532**

Request Agency: Not reported
Former Citation: Not reported

THE MARQUARDT COMPANY (Continued) **1000350532**

US FIN ASSUR:

Name:	THE MARQUARDT COMPANY
Address:	16555 SATICOY ST
City,State,Zip:	VAN NUYS, CA 91406
EPA ID:	CAD044696102
County:	Not reported
Mechanism type:	I
Mechanism Type Description:	INSURANCE
Cost estimate:	2000000
Face value:	5000000
Effective date:	2000-03-17 00:00:00
Provider:	AISLIC
EPA region:	9

Name:	THE MARQUARDT COMPANY
Address:	16555 SATICOY ST
City,State,Zip:	VAN NUYS, CA 91406
EPA ID:	CAD044696102
County:	Not reported
Mechanism type:	T
Mechanism Type Description:	TRUST FUND (FULLY FUNDED)
Cost estimate:	778017
Face value:	847046
Effective date:	2002-12-27 00:00:00
Provider:	WACHOVIA BANK
EPA region:	9

CA Financial Assurance 1:

Name:	MARQUARDT COMPANY
Address:	16555 SATICOY ST
City:	VAN NUYS
EPA ID Number:	CAD044696102
Sudden Amount1:	$5,000,000.00
Non Sudden Amount1:	Not reported
Closure Mechanism:	TA
Closure Amount:	$862,114.63
Post Closure Mechanism:	Not reported
Post Closure Amount:	Not reported
Corrective Action Mechanism:	Not reported
Corrective Action Amount:	Not reported
Sudden Mechanism Type:	Ins
Sudden Mechanism Amount:	Not reported
Non Sudden Mechanism Type:	Not reported
Non Sudden Mechanism Amount:	Not reported
O and M Mechanism Type:	Not reported
O and M Amount:	Not reported
Closure Mechanism Date of Mechanism:	2002-12-27 00:00:00
Closure Mechanism Renewal Date:	Not reported
Closure Mechanism Provider:	U.S. Bank
Postclosure Mechanism Date of Mechanism:	Not reported
Postclosure Mechanism Renewal Date:	Not reported
Postclosure Mechanism Provider:	Not reported
O and M Mechanism Date of Mechanism:	Not reported
O and M Mechanism Renewal Date:	Not reported
O and M Mechanism Provider:	Not reported
Corrective Action Mechanism Date of Mechanism:	Not reported

THE MARQUARDT COMPANY (Continued) **1000350532**

Corrective Action Mechanism Renewal Date:	Not reported
Corrective Action Mechanism Provider:	Not reported
Sudden Mechanism Date of Mechanism:	Not reported
Sudden Mechanism Renewal Date:	Not reported
Sudden Mechanism Provider:	AISLIC
Non-Sudden Mechanism Date of Mechanism:	Not reported
Non-Sudden Mechanism Renewal Date:	Not reported
Non-Sudden Mechanism Provider:	Not reported
Date Entered into EnviroStor:	2016-01-22 00:00:00
Authorization Type:	Corrective Action
Comments:	Not reported

HWP:

EPA ID:	CAD044696102
Name:	MARQUARDT CO THE
Address:	16555 SATICOY STREET
Cleanup Status:	UNDERGOING CLOSURE
Latitude:	34.20891
Longitude:	-118.4948
Facility Type:	Historical - Non-Operating
Facility Size:	Not reported
Supervisor:	Not reported
Site Code:	530018, 600880
Senate District:	20
Assembly District:	46
Public Information Officer:	Not reported
Commercial Offsite Facility Types:	Not reported
Quarterly Update:	Inactive Facility under going Corrective Action. The Marquardt Company (TMC) facility was used for manufacturing and testing of aerospace, guided missile and space vehicle parts and equipment. It treated hazardous waste under an interim status document issued by DTSC in 1981. TMC is located in a residential, commercial and industrial zoned area. Its entire property was divided into several parcels and sold to new owners; however, TMC is still liable for the site cleanup. Marquardt was the owner and operator of a hazardous waste management facility which measures approximately 56 acres. In 1944 Marquardt Aircraft established at the site, occupying the building Nos. 1, 2 and 3. At this time, the U.S. Government owned the northern portion of the site and was using it as a military compound for officer and troops. In 1663, Marquardt became the operator of the entire facility. In 1981, Marquardt engaged in the management of hazardous waste pursuant to an interim status document. There were nine regulated units at the site. An approved closure plan (dated 1994) was implemented and the clean closure to background level was not achieved. As a result, DTSC requested an amended closure plan to close the units to health risk based levels. TMC prepared a health risk assessment which excluded the groundwater as a potential exposure pathway. DTSC did not approve the health risk assessment based on the possible groundwater contamination. TMC refused to conduct the groundwater investigations and DTSC issued an Order to TMC in 1998. TMC appealed the Order which was dismissed in 2005. A corrective action for the entire site had started in 1998. In 1999, the Hewson Company applied for a conditional use permit (CUP) to the Los Angeles City Planning Department and Planning Commission. The site redevelopment activities started approximately in 2000 and several warehouse and light industrial/commercial buildings now occupy the site. Although the site was sold, Marquardt maintains the cleanup liabilities. The site wide

THE MARQUARDT COMPANY (Continued) **1000350532**

investigation in
Project Manager Lead: Not reported
Project Manager: Not reported
Permit Type: RCRA
Permit Effective Date: Not reported
Permit Expiration Date: Not reported
Calenviroscreen Score: NA
Total Planned Hours: Not reported
Total Planned Amount: Not reported
Total Actual Hours: Not reported

Activities:

EPA ID: CAD044696102
Facility Type: Historical - Non-Operating
Facility Name: MARQUARDT CO THE
Project Manager: Not reported
Project Manager Lead: Not reported
Supervisor: Not reported
Facility Status: UNDERGOING CLOSURE
Activity Type: New Operating Permit
Permit Being Renewed: Not reported
Permit Being Modified: Not reported
Final Date: 1991-08-01 00:00:00
Type: RCRA
Title Description: WITHDRAWN
Due Date: Not reported
Comments: Not reported
Unit Names: CONTAIN1, CONTAIN2, CONTAIN3, CONTAIN4, TANKTRT1, TANKTRT2, TANKTRT3, TANKTRT4, TANKTRT5
Event Description: New Operating Permit - APPLICATION PART B RECEIVED
Actual Date: 12/01/1990

EPA ID: CAD044696102
Facility Type: Historical - Non-Operating
Facility Name: MARQUARDT CO THE
Project Manager: Not reported
Project Manager Lead: Not reported
Supervisor: Not reported
Facility Status: UNDERGOING CLOSURE
Activity Type: New Operating Permit
Permit Being Renewed: Not reported
Permit Being Modified: Not reported
Final Date: 1991-08-01 00:00:00
Type: RCRA
Title Description: WITHDRAWN
Due Date: Not reported
Comments: Not reported
Unit Names: CONTAIN1, CONTAIN2, CONTAIN3, CONTAIN4, TANKTRT1, TANKTRT2, TANKTRT3, TANKTRT4, TANKTRT5
Event Description: New Operating Permit - FINAL PERMIT - WITHDRAWAL REQUEST ACKNOWLEDGED
Actual Date: 08/01/1991

EPA ID: CAD044696102
Facility Type: Historical - Non-Operating
Facility Name: MARQUARDT CO THE
Project Manager: Not reported
Project Manager Lead: Not reported
Supervisor: Not reported

THE MARQUARDT COMPANY (Continued) **1000350532**

Facility Status:	UNDERGOING CLOSURE
Activity Type:	New Operating Permit
Permit Being Renewed:	Not reported
Permit Being Modified:	Not reported
Final Date:	1991-08-01 00:00:00
Type:	RCRA
Title Description:	WITHDRAWN
Due Date:	Not reported
Comments:	Not reported
Unit Names:	CONTAIN1, CONTAIN2, CONTAIN3, CONTAIN4, TANKTRT1, TANKTRT2, TANKTRT3, TANKTRT4, TANKTRT5
Event Description:	New Operating Permit - INITIAL ADMINISTRATIVE REVIEW COMPLETED
Actual Date:	04/06/1981

EPA ID:	CAD044696102
Facility Type:	Historical - Non-Operating
Facility Name:	MARQUARDT CO THE
Project Manager:	Not reported
Project Manager Lead:	Not reported
Supervisor:	Not reported
Facility Status:	UNDERGOING CLOSURE
Activity Type:	New Operating Permit
Permit Being Renewed:	Not reported
Permit Being Modified:	Not reported
Final Date:	1991-08-01 00:00:00
Type:	RCRA
Title Description:	WITHDRAWN
Due Date:	Not reported
Comments:	Not reported
Unit Names:	CONTAIN1, CONTAIN2, CONTAIN3, CONTAIN4, TANKTRT1, TANKTRT2, TANKTRT3, TANKTRT4, TANKTRT5
Event Description:	New Operating Permit - ADMINISTRATIVE REVIEW APPROVED
Actual Date:	04/06/1981

EPA ID:	CAD044696102
Facility Type:	Historical - Non-Operating
Facility Name:	MARQUARDT CO THE
Project Manager:	Not reported
Project Manager Lead:	Not reported
Supervisor:	Not reported
Facility Status:	UNDERGOING CLOSURE
Activity Type:	New Operating Permit
Permit Being Renewed:	Not reported
Permit Being Modified:	Not reported
Final Date:	1991-08-01 00:00:00
Type:	RCRA
Title Description:	WITHDRAWN
Due Date:	Not reported
Comments:	Not reported
Unit Names:	CONTAIN1, CONTAIN2, CONTAIN3, CONTAIN4, TANKTRT1, TANKTRT2, TANKTRT3, TANKTRT4, TANKTRT5
Event Description:	New Operating Permit - APPLICATION PART A RECEIVED
Actual Date:	11/19/1980

Closure:

EPA ID:	CAD044696102
Facility Type:	Historical - Non-Operating

THE MARQUARDT COMPANY (Continued) **1000350532**

Facility Name:	MARQUARDT CO THE
Project Manager:	Not reported
Project Manager Lead:	Not reported
Supervisor:	Not reported
Facility Size:	Not reported
Facility Status:	UNDERGOING CLOSURE
Activity Type:	Closure
Final Date:	Not reported
Type:	Not reported
Title Description:	CLOSURE1
Due Date:	Not reported
Comments:	Not reported
Unit Names:	CONTAIN1, CONTAIN2, CONTAIN3, CONTAIN4, TANKTRT1, TANKTRT2
Event Description:	Closure - CLOSURE PLAN APPROVED
Actual Date:	09/30/1994

EPA ID:	CAD044696102
Facility Type:	Historical - Non-Operating
Facility Name:	MARQUARDT CO THE
Project Manager:	Not reported
Project Manager Lead:	Not reported
Supervisor:	Not reported
Facility Size:	Not reported
Facility Status:	UNDERGOING CLOSURE
Activity Type:	Closure
Final Date:	Not reported
Type:	RCRA
Title Description:	Closure of Tanktrt3, Tanktrt4, and Tanktrt5
Due Date:	Not reported
Comments:	Not reported
Unit Names:	TANKTRT3, TANKTRT4, TANKTRT5
Event Description:	Closure - CLOSURE PLAN APPROVED
Actual Date:	09/30/1994

EPA ID:	CAD044696102
Facility Type:	Historical - Non-Operating
Facility Name:	MARQUARDT CO THE
Project Manager:	Not reported
Project Manager Lead:	Not reported
Supervisor:	Not reported
Facility Size:	Not reported
Facility Status:	UNDERGOING CLOSURE
Activity Type:	Closure
Final Date:	Not reported
Type:	RCRA
Title Description:	Closure of Tanktrt3, Tanktrt4, and Tanktrt5
Due Date:	Not reported
Comments:	Not reported
Unit Names:	TANKTRT3, TANKTRT4, TANKTRT5
Event Description:	Closure - RECEIVE CLOSURE CERTIFICATION
Actual Date:	11/01/2016

EPA ID:	CAD044696102
Facility Type:	Historical - Non-Operating
Facility Name:	MARQUARDT CO THE
Project Manager:	Not reported
Project Manager Lead:	Not reported

THE MARQUARDT COMPANY (Continued) **1000350532**

Supervisor: Not reported
Facility Size: Not reported
Facility Status: UNDERGOING CLOSURE
Activity Type: Closure
Final Date: Not reported
Type: Not reported
Title Description: CLOSURE1
Due Date: Not reported
Comments: Not reported
Unit Names: CONTAIN1, CONTAIN2, CONTAIN3, CONTAIN4, TANKTRT1, TANKTRT2
Event Description: Closure - CLOSURE NOTICE RECEIVED
Actual Date: 12/28/1993

EPA ID: CAD044696102
Facility Type: Historical - Non-Operating
Facility Name: MARQUARDT CO THE
Project Manager: Not reported
Project Manager Lead: Not reported
Supervisor: Not reported
Facility Size: Not reported
Facility Status: UNDERGOING CLOSURE
Activity Type: Closure
Final Date: Not reported
Type: RCRA
Title Description: Closure of Tanktrt3, Tanktrt4, and Tanktrt5
Due Date: Not reported
Comments: Not reported
Unit Names: TANKTRT3, TANKTRT4, TANKTRT5
Event Description: Closure - ISSUE CLOSURE VERIFICATION
Actual Date: 06/24/2013

EPA ID: CAD044696102
Facility Type: Historical - Non-Operating
Facility Name: MARQUARDT CO THE
Project Manager: Not reported
Project Manager Lead: Not reported
Supervisor: Not reported
Facility Size: Not reported
Facility Status: UNDERGOING CLOSURE
Activity Type: Referred for closure to other agency
Final Date: Not reported
Type: RCRA
Title Description: REFERRED TO CORRECTIVE ACTION
Due Date: Not reported
Comments: Not reported
Unit Names: CONTAIN1, CONTAIN2, CONTAIN3, CONTAIN4, TANKTRT1, TANKTRT2
Event Description: Referred for closure to other agency - REFERRED FOR CLOSURE TO OTHER AGENCY
Actual Date: 09/14/2015

Alias:
EPA ID: CAD044696102
Facility Type: Historical - Non-Operating
Facility Name: MARQUARDT CO THE
Facility Status: UNDERGOING CLOSURE
Project Manager: Not reported
Project Manager Lead: Not reported

THE MARQUARDT COMPANY (Continued) **1000350532**

Supervisor: Not reported
Alias Type: FRS
Alias: 110000609538

EPA ID: CAD044696102
Facility Type: Historical - Non-Operating
Facility Name: MARQUARDT CO THE
Facility Status: UNDERGOING CLOSURE
Project Manager: Not reported
Project Manager Lead: Not reported
Supervisor: Not reported
Alias Type: Envirostor ID Number
Alias: 19370176

EPA ID: CAD044696102
Facility Type: Historical - Non-Operating
Facility Name: MARQUARDT CO THE
Facility Status: UNDERGOING CLOSURE
Project Manager: Not reported
Project Manager Lead: Not reported
Supervisor: Not reported
Alias Type: Project Code (Site Code)
Alias: 530018

EPA ID: CAD044696102
Facility Type: Historical - Non-Operating
Facility Name: MARQUARDT CO THE
Facility Status: UNDERGOING CLOSURE
Project Manager: Not reported
Project Manager Lead: Not reported
Supervisor: Not reported
Alias Type: Project Code (Site Code)
Alias: 600880

EPA ID: CAD044696102
Facility Type: Historical - Non-Operating
Facility Name: MARQUARDT CO THE
Facility Status: UNDERGOING CLOSURE
Project Manager: Not reported
Project Manager Lead: Not reported
Supervisor: Not reported
Alias Type: Alternate Name
Alias: Kaiser Marquardt

CERS:
Name: THE MARQUARDT COMPANY
Address: 16555 SATICOY STREET
City,State,Zip: VAN NUYS, CA 91406
Site ID: 475292
CERS ID: 110000609538
CERS Description: US EPA Air Emission Inventory System (EIS)

Affiliation:
Affiliation Type Desc: Environmental Contact
Entity Name: WANDA J UNDERKOFFLER
Entity Title: Not reported

THE MARQUARDT COMPANY (Continued) **1000350532**

Affiliation Address:	Not reported
Affiliation City:	Not reported
Affiliation State:	Not reported
Affiliation Country:	Not reported
Affiliation Zip:	Not reported
Affiliation Phone:	,
Affiliation Type Desc:	Public Contact
Entity Name:	TOM LIEBEL
Entity Title:	Not reported
Affiliation Address:	16555 SATICOY ST
Affiliation City:	VANNUYS
Affiliation State:	Not reported
Affiliation Country:	Not reported
Affiliation Zip:	Not reported
Affiliation Phone:	,
Affiliation Type Desc:	Public Contact
Entity Name:	JOE TAMUSAITIS
Entity Title:	Not reported
Affiliation Address:	Not reported
Affiliation City:	Not reported
Affiliation State:	Not reported
Affiliation Country:	Not reported
Affiliation Zip:	Not reported
Affiliation Phone:	,
Affiliation Type Desc:	Local Agency Caseworker
Entity Name:	ELOY LUNA LOS ANGELESNA CITY OF
Entity Title:	Not reported
Affiliation Address:	200 NORTH MAIN STREETNA SUITE 1780
Affiliation City:	LOSANGELES
Affiliation State:	Not reported
Affiliation Country:	Not reported
Affiliation Zip:	Not reported
Affiliation Phone:	,
Affiliation Type Desc:	Regional Board Caseworker
Entity Name:	DTSC LOS ANGELES RWQCB REGN 4TH
Entity Title:	Not reported
Affiliation Address:	1011 N GRANDVIEW AVE
Affiliation City:	LOSANGELES
Affiliation State:	Not reported
Affiliation Country:	Not reported
Affiliation Zip:	Not reported
Affiliation Phone:	,

U117 **MARQUART COMPANY** **ENVIROSTOR** **S104571347**
SW **16555 SATICOY ST** **CPS-SLIC** **N/A**
1/2-1 **VAN NUYS, CA 91406** **ENF**
0.794 mi. **ICE**
4192 ft. **Site 2 of 2 in cluster U** **HIST CORTESE**
CIWQS
Relative: **CERS**
Lower

Actual: **775 ft.**

ENVIROSTOR:

Name:	MARQUARDT CORPORATION, THE
Address:	16555 SATICOY
City,State,Zip:	VAN NUYS, CA 91406
Facility ID:	19370176
Status:	Refer: RCRA
Status Date:	05/10/1995
Site Code:	Not reported
Site Type:	Historical
Site Type Detailed:	* Historical
Acres:	Not reported
NPL:	NO
Regulatory Agencies:	NONE SPECIFIED
Lead Agency:	NONE SPECIFIED
Program Manager:	Not reported
Supervisor:	Referred - Not Assigned
Division Branch:	Cleanup Chatsworth
Assembly:	46
Senate:	20
Special Program:	Not reported
Restricted Use:	NO
Site Mgmt Req:	NONE SPECIFIED
Funding:	Not reported
Latitude:	34.20934
Longitude:	-118.4951
APN:	NONE SPECIFIED
Past Use:	NONE SPECIFIED
Potential COC:	NONE SPECIFIED
Confirmed COC:	NONE SPECIFIED
Potential Description:	NONE SPECIFIED
Alias Name:	CAD044696102
Alias Type:	EPA Identification Number
Alias Name:	110000609538
Alias Type:	EPA (FRS #)
Alias Name:	19370176
Alias Type:	Envirostor ID Number
Alias Name:	80001389
Alias Type:	Envirostor ID Number

Completed Info:

Completed Area Name:	PROJECT WIDE
Completed Sub Area Name:	Not reported
Completed Document Type:	* Discovery
Completed Date:	08/09/1982
Comments:	Facility Identified: Los Angeles Chamber of Commerce Dir 1963-64 - manufacturing of aircraft & missile components.
Future Area Name:	Not reported
Future Sub Area Name:	Not reported
Future Document Type:	Not reported
Future Due Date:	Not reported
Schedule Area Name:	Not reported

MARQUART COMPANY (Continued) **S104571347**

Schedule Sub Area Name: Not reported
Schedule Document Type: Not reported
Schedule Due Date: Not reported
Schedule Revised Date: Not reported

Name: MARQUARDT CO THE
Address: 16555 SATICOY STREET
City,State,Zip: VAN NUYS, CA 914060000
Facility ID: 80001389
Status: Active
Status Date: 05/11/2011
Site Code: 530018
Site Type: Corrective Action
Site Type Detailed: Corrective Action
Acres: 56
NPL: NO
Regulatory Agencies: SMBRP
Lead Agency: WM
Program Manager: Don Indermill
Supervisor: Andres Cano
Division Branch: Cleanup Chatsworth
Assembly: 46
Senate: 20
Special Program: Not reported
Restricted Use: NO
Site Mgmt Req: NONE SPECIFIED
Funding: Not reported
Latitude: 34.20891
Longitude: -118.4948
APN: 2205009004, 2205009027, 2205009030, 2205009031, 2205009032, 2205009033, 2205009034, 2205009035, 2205009036, 2205009037, 2205009038, 2205009039, 2205009040, 2205009041, 2205009046, 2205009047, 2205009049, 2205009050, 2205009055, 2205009078, 2205009079, 220
Past Use: AEROSPACE MANUFACTURING/MAINTENANCE, HAZARDOUS WASTE STORAGE - TANKS/CONTAINERS, INCINERATOR - OTHER, MANUFACTURING - METAL
Potential COC: Methane Perchlorate Tetrachloroethylene (PCE Trichloroethylene (TCE 1,4-Dioxane 1,1,2-Trichloroethane
Confirmed COC: NONE SPECIFIED
Potential Description: IA, SV, UE
Alias Name: Kaiser Marquardt
Alias Type: Alternate Name
Alias Name: 2205009004
Alias Type: APN
Alias Name: 2205009027
Alias Type: APN
Alias Name: 2205009030
Alias Type: APN
Alias Name: 2205009031
Alias Type: APN
Alias Name: 2205009032
Alias Type: APN
Alias Name: 2205009033
Alias Type: APN
Alias Name: 2205009034
Alias Type: APN
Alias Name: 2205009035

MARQUART COMPANY (Continued) **S104571347**

Alias Type:	APN
Alias Name:	2205009036
Alias Type:	APN
Alias Name:	2205009037
Alias Type:	APN
Alias Name:	2205009038
Alias Type:	APN
Alias Name:	2205009039
Alias Type:	APN
Alias Name:	2205009040
Alias Type:	APN
Alias Name:	2205009041
Alias Type:	APN
Alias Name:	2205009046
Alias Type:	APN
Alias Name:	2205009047
Alias Type:	APN
Alias Name:	2205009049
Alias Type:	APN
Alias Name:	2205009050
Alias Type:	APN
Alias Name:	2205009055
Alias Type:	APN
Alias Name:	2205009078
Alias Type:	APN
Alias Name:	2205009079
Alias Type:	APN
Alias Name:	2205009080
Alias Type:	APN
Alias Name:	2205009081
Alias Type:	APN
Alias Name:	2205009083
Alias Type:	APN
Alias Name:	2205009084
Alias Type:	APN
Alias Name:	2205009085
Alias Type:	APN
Alias Name:	2205009086
Alias Type:	APN
Alias Name:	2205009088
Alias Type:	APN
Alias Name:	2205009089
Alias Type:	APN
Alias Name:	2205009093
Alias Type:	APN
Alias Name:	2205009094
Alias Type:	APN
Alias Name:	2205009095
Alias Type:	APN
Alias Name:	CAD044696102
Alias Type:	EPA Identification Number
Alias Name:	110000609538
Alias Type:	EPA (FRS #)
Alias Name:	SLT43223221
Alias Type:	GeoTracker Global ID
Alias Name:	600880
Alias Type:	Site Code - Historical

MARQUART COMPANY (Continued) **S104571347**

Alias Name: 300219
Alias Type: Project Code (Site Code)
Alias Name: 530018
Alias Type: Project Code (Site Code)
Alias Name: 19370176
Alias Type: Envirostor ID Number
Alias Name: 80001389
Alias Type: Envirostor ID Number

Completed Info:
Completed Area Name: PROJECT WIDE
Completed Sub Area Name: Not reported
Completed Document Type: Annual Oversight Cost Estimate
Completed Date: 09/28/2021
Comments: Not reported

Completed Area Name: Sites With No Operable Unit
Completed Sub Area Name: ENTIRE AREA 2
Completed Document Type: RFI Workplan
Completed Date: 07/19/2002
Comments: Not reported

Completed Area Name: PROJECT WIDE
Completed Sub Area Name: Not reported
Completed Document Type: RFI Workplan
Completed Date: 04/11/2000
Comments: Not reported

Completed Area Name: PROJECT WIDE
Completed Sub Area Name: Not reported
Completed Document Type: Correspondence
Completed Date: 08/10/2017
Comments: Letter Sent to Facility Owner.

Completed Area Name: Rocket Test Cell 1
Completed Sub Area Name: Not reported
Completed Document Type: RFI Report
Completed Date: 06/24/2013
Comments: Not reported

Completed Area Name: PROJECT WIDE
Completed Sub Area Name: Not reported
Completed Document Type: Monitoring Report
Completed Date: 06/30/2014
Comments: Not reported

Completed Area Name: PROJECT WIDE
Completed Sub Area Name: Not reported
Completed Document Type: Ability To Pay
Completed Date: 09/10/2013
Comments: Not reported

Completed Area Name: PROJECT WIDE
Completed Sub Area Name: Not reported
Completed Document Type: Correspondence
Completed Date: 08/09/2016
Comments: Not reported

MARQUART COMPANY (Continued) **S104571347**

Completed Area Name: Rocket Test Cell 9
Completed Sub Area Name: Not reported
Completed Document Type: RFI Report
Completed Date: 06/24/2013
Comments: Not reported

Completed Area Name: Precision Rocket Laboratory (PRL) Test Cell
Completed Sub Area Name: Not reported
Completed Document Type: RFI Report
Completed Date: 06/24/2013
Comments: Not reported

Completed Area Name: Rocket Test Cell 1
Completed Sub Area Name: Not reported
Completed Document Type: Certification
Completed Date: 06/24/2013
Comments: The closure of this HWMU is in accordance with the closure performance standard stated in the 2008 Closure Report. This closure is considered partial closure of the facility since there are (6) more HWMUs that need to close in the future.

Completed Area Name: Rocket Test Cell 9
Completed Sub Area Name: Not reported
Completed Document Type: Certification
Completed Date: 06/24/2013
Comments: The Closure of this HWMU is in accordance with the closure performance standard as stated in the 2008 Closure Report. This closure is a partial closure of the Facility since there are more HWMUs that will close in the future.

Completed Area Name: PROJECT WIDE
Completed Sub Area Name: Not reported
Completed Document Type: Correspondence
Completed Date: 10/14/2013
Comments: Needs pdf conversion for upload.

Completed Area Name: PROJECT WIDE
Completed Sub Area Name: Not reported
Completed Document Type: Correspondence
Completed Date: 06/30/2014
Comments: Not reported

Completed Area Name: PROJECT WIDE
Completed Sub Area Name: Not reported
Completed Document Type: Interim Measures Questionnaire
Completed Date: 11/10/1992
Comments: Not reported

Completed Area Name: PROJECT WIDE
Completed Sub Area Name: Not reported
Completed Document Type: Consent Order
Completed Date: 10/05/1998
Comments: Not reported

Completed Area Name: Sites With No Operable Unit
Completed Sub Area Name: ENTIRE AREA 2
Completed Document Type: Unilateral Order (I/SE, RAO, CAO, EPA AO)

MARQUART COMPANY (Continued) **S104571347**

Completed Date: 10/05/1998
Comments: Not reported

Completed Area Name: PROJECT WIDE
Completed Sub Area Name: Not reported
Completed Document Type: RCRA Facility Assessment Report
Completed Date: 10/09/1992
Comments: Not reported

Completed Area Name: Precision Rocket Laboratory (PRL) Test Cell
Completed Sub Area Name: Not reported
Completed Document Type: Certification
Completed Date: 06/24/2012
Comments: Not reported

Future Area Name: PROJECT WIDE
Future Sub Area Name: Not reported
Future Document Type: Interim Measures Workplan
Future Due Date: 2023
Future Area Name: PROJECT WIDE
Future Sub Area Name: Not reported
Future Document Type: Land Use Restriction
Future Due Date: 2024
Schedule Area Name: Not reported
Schedule Sub Area Name: Not reported
Schedule Document Type: Not reported
Schedule Due Date: Not reported
Schedule Revised Date: Not reported

Name: MARQUARDT RAMJET DEVELOPMENT FACILITY-J09CA0122
Address: 16555 SATICOY
City,State,Zip: VAN NUYS, CA 91406
Facility ID: 80000083
Status: Inactive - Needs Evaluation
Status Date: 07/01/2005
Site Code: Not reported
Site Type: Military Evaluation
Site Type Detailed: FUDS
Acres: Not reported
NPL: NO
Regulatory Agencies: SMBRP
Lead Agency: SMBRP
Program Manager: Not reported
Supervisor: Douglas Bautista
Division Branch: Cleanup Cypress
Assembly: 46
Senate: 20
Special Program: Not reported
Restricted Use: NO
Site Mgmt Req: NONE SPECIFIED
Funding: DERA
Latitude: 34.20891
Longitude: -118.4949
APN: NONE SPECIFIED
Past Use: NONE SPECIFIED
Potential COC: NONE SPECIFIED
Confirmed COC: NONE SPECIFIED

MARQUART COMPANY (Continued) **S104571347**

Potential Description: NONE SPECIFIED
Alias Name: CA99799F532500
Alias Type: Federal Facility ID
Alias Name: J09CA0122
Alias Type: INPR
Alias Name: 80000083
Alias Type: Envirostor ID Number

Completed Info:
Completed Area Name: PROJECT WIDE
Completed Sub Area Name: Not reported
Completed Document Type: Inventory Project Report (INPR)
Completed Date: 12/27/1993
Comments: Not reported

Future Area Name: Not reported
Future Sub Area Name: Not reported
Future Document Type: Not reported
Future Due Date: Not reported
Schedule Area Name: Not reported
Schedule Sub Area Name: Not reported
Schedule Document Type: Not reported
Schedule Due Date: Not reported
Schedule Revised Date: Not reported

CPS-SLIC:
Name: MARQUART COMPANY
Address: 16555 SATICOY ST
City,State,Zip: VAN NUYS, CA 91406
Region: STATE
Facility Status: **Open - Inactive**
Status Date: 01/29/2015
Global Id: T0603702444
Lead Agency: DEPARTMENT OF TOXIC SUBSTANCES CONTROL
Lead Agency Case Number: 80001389
Latitude: 34.2084053
Longitude: -118.4941096
Case Type: Cleanup Program Site
Case Worker: Not reported
Local Agency: LOS ANGELES, CITY OF
RB Case Number: 0351
File Location: Not reported
Potential Media Affected: Aquifer used for drinking water supply
Potential Contaminants of Concern: Gasoline
EPA Region: 9
Coordinate Source: * Historical Geocode - Exact Address Match
Cuf Case: YES
Quantity Released Gallons: Not reported
Begin Date: 03/18/1985
Leak Reported Date: 03/18/1985
How Discovered: Not reported
How Discovered Description: Not reported
Discharge Source: Other
Discharge Cause: Unknown
Stop Method: Not reported
Stop Description: Not reported
No Further Action Date: Not reported

MARQUART COMPANY (Continued) **S104571347**

CA Water Watershed Name:	Los Angeles River - San Fernando - Bull Canyon (412.21)
Dwr Groundwater Subbasin Name:	San Fernando Valley (4-012)
Disadvantaged Community:	Severely Disadvantaged Community
CA Enviroscreen 3 Score:	NA
CA Enviroscreen 4 Score:	NA
Military DOD Site:	No
Facility Project Subtype:	Not reported
RWQCB Region:	LOS ANGELES RWQCB (REGION 4)
Site History:	Not reported

Click here to access the California GeoTracker records for this facility:

ENF:

Name:	RAMJET TESTING, VAN NUYS
Address:	16555 SATICOY STREET
City,State,Zip:	VAN NUYS, CA 91406
Region:	4
Facility Id:	253699
Agency Name:	Kaiser Marquardt Inc.
Place Type:	Manufacturing
Place Subtype:	Manufacturing NEC
Facility Type:	Industrial
Agency Type:	Privately-Owned Business
# Of Agencies:	1
Place Latitude:	34.208423
Place Longitude:	-118.495319
SIC Code 1:	3441
SIC Desc 1:	Fabricated Structural Metal
SIC Code 2:	Not reported
SIC Desc 2:	Not reported
SIC Code 3:	Not reported
SIC Desc 3:	Not reported
NAICS Code 1:	Not reported
NAICS Desc 1:	Not reported
NAICS Code 2:	Not reported
NAICS Desc 2:	Not reported
NAICS Code 3:	Not reported
NAICS Desc 3:	Not reported
# Of Places:	1
Source Of Facility:	Reg Meas
Design Flow:	0.024
Threat To Water Quality:	3
Complexity:	C
Pretreatment:	X - Facility is not a POTW
Facility Waste Type:	Cooling water: Contact
Facility Waste Type 2:	Stormwater runoff
Facility Waste Type 3:	Not reported
Facility Waste Type 4:	Not reported
Program:	NPDESWW
Program Category1:	NPDESWW
Program Category2:	NPDESWW
# Of Programs:	1
WDID:	4B192070001
Reg Measure Id:	136353
Reg Measure Type:	NPDES Permits
Region:	4
Order #:	98-054

MARQUART COMPANY (Continued) **S104571347**

Npdes# CA#:	CA0003344
Major-Minor:	Minor
Npdes Type:	OTH
Reclamation:	N - No
Dredge Fill Fee:	Not reported
301H:	N
Application Fee Amt Received:	Not reported
Status:	Historical
Status Date:	04/14/2010
Effective Date:	06/29/1998
Expiration/Review Date:	05/10/2003
Termination Date:	04/02/2003
WDR Review - Amend:	Not reported
WDR Review - Revise/Renew:	Not reported
WDR Review - Rescind:	Not reported
WDR Review - No Action Required:	Not reported
WDR Review - Pending:	Not reported
WDR Review - Planned:	Not reported
Status Enrollee:	N
Individual/General:	I
Fee Code:	Not reported
Direction/Voice:	Passive
Enforcement Id(EID):	243575
Region:	4
Order / Resolution Number:	NOV
Enforcement Action Type:	Notice of Violation
Effective Date:	03/04/2003
Adoption/Issuance Date:	03/04/2003
Achieve Date:	Not reported
Termination Date:	04/04/2003
ACL Issuance Date:	Not reported
EPL Issuance Date:	Not reported
Status:	Historical
Title:	NOV sent by SWRCB 3/4/03 for overdue annual permit fee ($2,500).
Description:	NOV sent by SWRCB 3/4/03 for overdue annual permit fee ($2,500).
Program:	NPDESWW
Latest Milestone Completion Date:	Not reported
# Of Programs1:	1
Total Assessment Amount:	0
Initial Assessed Amount:	0
Liability $ Amount:	0
Project $ Amount:	0
Liability $ Paid:	0
Project $ Completed:	0
Total $ Paid/Completed Amount:	0

Name:	RAMJET TESTING, VAN NUYS
Address:	16555 SATICOY STREET
City,State,Zip:	VAN NUYS, CA 91406
Region:	4
Facility Id:	253699
Agency Name:	Kaiser Marquardt Inc.
Place Type:	Manufacturing
Place Subtype:	Manufacturing NEC
Facility Type:	Industrial
Agency Type:	Privately-Owned Business

MARQUART COMPANY (Continued) **S104571347**

# Of Agencies:	1
Place Latitude:	34.208423
Place Longitude:	-118.495319
SIC Code 1:	3441
SIC Desc 1:	Fabricated Structural Metal
SIC Code 2:	Not reported
SIC Desc 2:	Not reported
SIC Code 3:	Not reported
SIC Desc 3:	Not reported
NAICS Code 1:	Not reported
NAICS Desc 1:	Not reported
NAICS Code 2:	Not reported
NAICS Desc 2:	Not reported
NAICS Code 3:	Not reported
NAICS Desc 3:	Not reported
# Of Places:	1
Source Of Facility:	Reg Meas
Design Flow:	0.024
Threat To Water Quality:	3
Complexity:	C
Pretreatment:	X - Facility is not a POTW
Facility Waste Type:	Cooling water: Contact
Facility Waste Type 2:	Stormwater runoff
Facility Waste Type 3:	Not reported
Facility Waste Type 4:	Not reported
Program:	NPDESWW
Program Category1:	NPDESWW
Program Category2:	NPDESWW
# Of Programs:	1
WDID:	4B192070001
Reg Measure Id:	136353
Reg Measure Type:	NPDES Permits
Region:	4
Order #:	98-054
Npdes# CA#:	CA0003344
Major-Minor:	Minor
Npdes Type:	OTH
Reclamation:	N - No
Dredge Fill Fee:	Not reported
301H:	N
Application Fee Amt Received:	Not reported
Status:	Historical
Status Date:	04/14/2010
Effective Date:	06/29/1998
Expiration/Review Date:	05/10/2003
Termination Date:	04/02/2003
WDR Review - Amend:	Not reported
WDR Review - Revise/Renew:	Not reported
WDR Review - Rescind:	Not reported
WDR Review - No Action Required:	Not reported
WDR Review - Pending:	Not reported
WDR Review - Planned:	Not reported
Status Enrollee:	N
Individual/General:	I
Fee Code:	Not reported
Direction/Voice:	Passive
Enforcement Id(EID):	228693

MARQUART COMPANY (Continued) **S104571347**

Region:	4
Order / Resolution Number:	NOV
Enforcement Action Type:	Notice of Violation
Effective Date:	01/19/2001
Adoption/Issuance Date:	01/19/2001
Achieve Date:	Not reported
Termination Date:	02/19/2001
ACL Issuance Date:	Not reported
EPL Issuance Date:	Not reported
Status:	Historical
Title:	Notice of Violation sent 1/19/01 for deficient DMR.
Description:	Notice of Violation sent 1/19/01 for deficient DMR.
Program:	NPDESWW
Latest Milestone Completion Date:	Not reported
# Of Programs1:	1
Total Assessment Amount:	0
Initial Assessed Amount:	0
Liability $ Amount:	0
Project $ Amount:	0
Liability $ Paid:	0
Project $ Completed:	0
Total $ Paid/Completed Amount:	0

ICE:

Envirostor ID:	3000412
Name:	MARQUARDT CO THE
Address:	16555 SATICOY STREET
City,State,Zip:	VAN NUYS, CA 91406
EPA ID:	CAD044696102
Site Type:	INSPECTION
Facility Status:	No Action

Enforcement:

Action Type:	Enforcement Order Issued (210)
Action Date:	01/13/2003

Inspection:

Action Type:	Financial Records Review - Treatment, Storage and Disposal
Action Date:	11/06/2003
Violation Class:	Minor
RTC Date:	01/31/2006
Action Type:	Financial Records Review - Treatment, Storage and Disposal
Action Date:	11/08/2002
Violation Class:	Class 1, Minor
RTC Date:	01/31/2006
Action Type:	Financial Records Review - Treatment, Storage and Disposal
Action Date:	01/31/2006
Violation Class:	No Violations
RTC Date:	Not reported

HIST CORTESE:

edr_fname:	MARQUART COMPANY
edr_fadd1:	16555 SATICOY

MARQUART COMPANY (Continued) **S104571347**

City,State,Zip: VAN NUYS, CA 91406
Region: CORTESE
Facility County Code: 19
Reg By: LTNKA
Reg Id: 914061561

CIWQS:
Name: RAMJET TESTING, VAN NUYS
Address: 16555 SATICOY STREET
City,State,Zip: VAN NUYS, CA 91406
Agency: Kaiser Marquardt Inc.
Agency Address: Not reported
Place/Project Type: Manufacturing NEC
SIC/NAICS: 3441
Region: 4
Program: NPDESWW
Regulatory Measure Status: Historical
Regulatory Measure Type: NPDES Permit
Order Number: 03-05402
WDID: 4B192070001
NPDES Number: CA0003344
Adoption Date: 04/03/2003
Effective Date: 04/03/2003
Termination Date: 04/04/2003
Expiration/Review Date: 04/04/2003
Design Flow: 0.024
Major/Minor: Minor
Complexity: C
TTWQ: 3
Enforcement Actions within 5 years: 0
Violations within 5 years: 0
Latitude: 34.208423
Longitude: -118.495319

CERS:
Name: MARQUART COMPANY
Address: 16555 SATICOY ST
City,State,Zip: VAN NUYS, CA 91406
Site ID: 667396
CERS ID: T0603702444
CERS Description: Cleanup Program Site

Affiliation:
Affiliation Type Desc: Local Agency Caseworker
Entity Name: ELOY LUNA - LOS ANGELES, CITY OF
Entity Title: Not reported
Affiliation Address: 200 North Main Street, Suite 1780
Affiliation City: LOS ANGELES
Affiliation State: CA
Affiliation Country: Not reported
Affiliation Zip: Not reported
Affiliation Phone: ,

Affiliation Type Desc: Regional Board Caseworker
Entity Name: DTSC - LOS ANGELES RWQCB (REGION 4)
Entity Title: Not reported
Affiliation Address: 1011 N. GRANDVIEW AVE.

MARQUART COMPANY (Continued) **S104571347**

Affiliation City: LOS ANGELES
Affiliation State: CA
Affiliation Country: Not reported
Affiliation Zip: Not reported
Affiliation Phone: ,

Name: MARQUARDT CO THE
Address: 16555 SATICOY STREET
City,State,Zip: VAN NUYS, CA 914060000
Site ID: 608494
CERS ID: 80001389
CERS Description: Corrective Action

Evaluation:
Eval General Type: Information Request
Eval Date: 01-31-2006
Violations Found: No
Eval Type: DTSC Financial Records Review
Eval Notes: Financial Records Review - Treatment, Storage and Disposal
Eval Division: Department of Toxic Substances Control
Eval Program: DTSC_ENF
Eval Source: ENVSTORHAZ,

Eval General Type: Information Request
Eval Date: 11-06-2003
Violations Found: Yes
Eval Type: DTSC Financial Records Review
Eval Notes: Financial Records Review - Treatment, Storage and Disposal Return To Compliance: 2006-01-31 00:00:00
Eval Division: Department of Toxic Substances Control
Eval Program: DTSC_ENF
Eval Source: ENVSTORHAZ,

Eval General Type: Information Request
Eval Date: 11-08-2002
Violations Found: Yes
Eval Type: DTSC Financial Records Review
Eval Notes: Financial Records Review - Treatment, Storage and Disposal Return To Compliance: 2006-01-31 00:00:00
Eval Division: Department of Toxic Substances Control
Eval Program: DTSC_ENF
Eval Source: ENVSTORHAZ,

Enforcement Action:
Site ID: 608494
Site Name: MARQUARDT CO THE
Site Address: 16555 SATICOY STREET
Site City: VAN NUYS
Site Zip: 914060000
Enf Action Date: 01-13-2003
Enf Action Type: Enforcement Order Issued
Enf Action Description: Enforcement Order Issued
Enf Action Notes: Not reported
Enf Action Division: Department of Toxic Substances Control
Enf Action Program: DTSC_ENF
Enf Action Source: ENVSTORHAZ,

MARQUART COMPANY (Continued) **S104571347**

Affiliation:

Affiliation Type Desc:	Lead Project Manager
Entity Name:	Don Indermill
Entity Title:	Not reported
Affiliation Address:	Not reported
Affiliation City:	Not reported
Affiliation State:	Not reported
Affiliation Country:	Not reported
Affiliation Zip:	Not reported
Affiliation Phone:	,

Affiliation Type Desc:	Facility Contact
Entity Name:	WANDA J. UNDERKOFFLER/VP
Entity Title:	Not reported
Affiliation Address:	3725 ELECTRONICS WAY PO BOX 3025
Affiliation City:	LANCASTER
Affiliation State:	PA
Affiliation Country:	Not reported
Affiliation Zip:	176043025
Affiliation Phone:	7172857151,

Affiliation Type Desc:	Supervisor
Entity Name:	Andres Cano
Entity Title:	Not reported
Affiliation Address:	Not reported
Affiliation City:	Not reported
Affiliation State:	Not reported
Affiliation Country:	Not reported
Affiliation Zip:	Not reported
Affiliation Phone:	,

Affiliation Type Desc:	Facility Owner
Entity Name:	MARQUARDT CO THE
Entity Title:	Not reported
Affiliation Address:	3725 ELECTRONICS WAY PO BOX 3025
Affiliation City:	LANCASTER
Affiliation State:	PA
Affiliation Country:	Not reported
Affiliation Zip:	176043025
Affiliation Phone:	7172857151,

Name:	MARQUARDT CO THE
Address:	16555 SATICOY STREET
City,State,Zip:	VAN NUYS, CA 914060000
Site ID:	608494
CERS ID:	CAD044696102
CERS Description:	Hazardous Waste

Evaluation:

Eval General Type:	Information Request
Eval Date:	01-31-2006
Violations Found:	No
Eval Type:	DTSC Financial Records Review
Eval Notes:	Financial Records Review - Treatment, Storage and Disposal
Eval Division:	Department of Toxic Substances Control
Eval Program:	DTSC_ENF

MARQUART COMPANY (Continued) **S104571347**

Eval Source: ENVSTORHAZ,

Eval General Type: Information Request
Eval Date: 11-06-2003
Violations Found: Yes
Eval Type: DTSC Financial Records Review
Eval Notes: Financial Records Review - Treatment, Storage and Disposal Return To Compliance: 2006-01-31 00:00:00
Eval Division: Department of Toxic Substances Control
Eval Program: DTSC_ENF
Eval Source: ENVSTORHAZ,

Eval General Type: Information Request
Eval Date: 11-08-2002
Violations Found: Yes
Eval Type: DTSC Financial Records Review
Eval Notes: Financial Records Review - Treatment, Storage and Disposal Return To Compliance: 2006-01-31 00:00:00
Eval Division: Department of Toxic Substances Control
Eval Program: DTSC_ENF
Eval Source: ENVSTORHAZ,

Enforcement Action:
Site ID: 608494
Site Name: MARQUARDT CO THE
Site Address: 16555 SATICOY STREET
Site City: VAN NUYS
Site Zip: 914060000
Enf Action Date: 01-13-2003
Enf Action Type: Enforcement Order Issued
Enf Action Description: Enforcement Order Issued
Enf Action Notes: Not reported
Enf Action Division: Department of Toxic Substances Control
Enf Action Program: DTSC_ENF
Enf Action Source: ENVSTORHAZ,

Affiliation:
Affiliation Type Desc: Lead Project Manager
Entity Name: Don Indermill
Entity Title: Not reported
Affiliation Address: Not reported
Affiliation City: Not reported
Affiliation State: Not reported
Affiliation Country: Not reported
Affiliation Zip: Not reported
Affiliation Phone: ,

Affiliation Type Desc: Facility Contact
Entity Name: WANDA J. UNDERKOFFLER/VP
Entity Title: Not reported
Affiliation Address: 3725 ELECTRONICS WAY PO BOX 3025
Affiliation City: LANCASTER
Affiliation State: PA
Affiliation Country: Not reported
Affiliation Zip: 176043025
Affiliation Phone: 7172857151,

MARQUART COMPANY (Continued) **S104571347**

Affiliation Type Desc:	Supervisor
Entity Name:	Andres Cano
Entity Title:	Not reported
Affiliation Address:	Not reported
Affiliation City:	Not reported
Affiliation State:	Not reported
Affiliation Country:	Not reported
Affiliation Zip:	Not reported
Affiliation Phone:	,

Affiliation Type Desc:	Facility Owner
Entity Name:	MARQUARDT CO THE
Entity Title:	Not reported
Affiliation Address:	3725 ELECTRONICS WAY PO BOX 3025
Affiliation City:	LANCASTER
Affiliation State:	PA
Affiliation Country:	Not reported
Affiliation Zip:	176043025
Affiliation Phone:	7172857151,

118
SE
1/2-1
0.800 mi.
4225 ft.

COHASSET STREET SCHOOL **ENVIROSTOR** **S118756520**
15810 SATICOY STREET **SCH** **N/A**
VAN NUYS, CA 91406 **CERS**

Relative:
Lower

Actual:
772 ft.

ENVIROSTOR:

Name:	COHASSET STREET SCHOOL
Address:	15810 SATICOY STREET
City,State,Zip:	VAN NUYS, CA 91406
Facility ID:	19020002
Status:	No Action Required
Status Date:	06/02/2000
Site Code:	304168
Site Type:	School Investigation
Site Type Detailed:	School
Acres:	0
NPL:	NO
Regulatory Agencies:	SMBRP
Lead Agency:	SMBRP
Program Manager:	Not reported
Supervisor:	Javier Hinojosa
Division Branch:	Southern California Schools & Brownfields Outreach
Assembly:	46
Senate:	20
Special Program:	Not reported
Restricted Use:	NO
Site Mgmt Req:	NONE SPECIFIED
Funding:	School District
Latitude:	34.20680
Longitude:	-118.4779
APN:	2206015900
Past Use:	AGRICULTURAL - LIVESTOCK
Potential COC:	NONE SPECIFIED No Contaminants found
Confirmed COC:	NONE SPECIFIED
Potential Description:	NMA
Alias Name:	COHASSET STREET SCHOOL

COHASSET STREET SCHOOL (Continued) **S118756520**

Alias Type: Alternate Name
Alias Name: LA USD-COHASSET ST.SCH/CDE
Alias Type: Alternate Name
Alias Name: LOS ANGELES UNIFIED SCHOOL DISTRICT
Alias Type: Alternate Name
Alias Name: 2206015900
Alias Type: APN
Alias Name: 304168
Alias Type: Project Code (Site Code)
Alias Name: 19020002
Alias Type: Envirostor ID Number

Completed Info:
Completed Area Name: PROJECT WIDE
Completed Sub Area Name: Not reported
Completed Document Type: Environmental Oversight Agreement
Completed Date: 02/10/2000
Comments: Not reported

Completed Area Name: PROJECT WIDE
Completed Sub Area Name: Not reported
Completed Document Type: Phase 1
Completed Date: 06/02/2000
Comments: Not reported

Completed Area Name: PROJECT WIDE
Completed Sub Area Name: Not reported
Completed Document Type: Cost Recovery Closeout Memo
Completed Date: 07/20/2000
Comments: Not reported

Future Area Name: Not reported
Future Sub Area Name: Not reported
Future Document Type: Not reported
Future Due Date: Not reported
Schedule Area Name: Not reported
Schedule Sub Area Name: Not reported
Schedule Document Type: Not reported
Schedule Due Date: Not reported
Schedule Revised Date: Not reported

SCH:

Name: COHASSET STREET SCHOOL
Address: 15810 SATICOY STREET
City,State,Zip: VAN NUYS, CA 91406
Facility ID: 19020002
Site Type: School Investigation
Site Type Detail: School
Site Mgmt. Req.: NONE SPECIFIED
Acres: 0
National Priorities List: NO
Cleanup Oversight Agencies: SMBRP
Lead Agency: SMBRP
Lead Agency Description: DTSC - Site Cleanup Program
Project Manager: Not reported
Supervisor: Javier Hinojosa

COHASSET STREET SCHOOL (Continued) **S118756520**

Division Branch:	Southern California Schools & Brownfields Outreach
Site Code:	304168
Assembly:	46
Senate:	20
Special Program Status:	Not reported
Status:	No Action Required
Status Date:	06/02/2000
Restricted Use:	NO
Funding:	School District
Latitude:	34.20680
Longitude:	-118.4779
APN:	2206015900
Past Use:	AGRICULTURAL - LIVESTOCK
Potential COC:	NONE SPECIFIED, No Contaminants found
Confirmed COC:	NONE SPECIFIED
Potential Description:	NMA
Alias Name:	COHASSET STREET SCHOOL
Alias Type:	Alternate Name
Alias Name:	LA USD-COHASSET ST.SCH/CDE
Alias Type:	Alternate Name
Alias Name:	LOS ANGELES UNIFIED SCHOOL DISTRICT
Alias Type:	Alternate Name
Alias Name:	2206015900
Alias Type:	APN
Alias Name:	304168
Alias Type:	Project Code (Site Code)
Alias Name:	19020002
Alias Type:	Envirostor ID Number

Completed Info:

Completed Area Name:	PROJECT WIDE
Completed Sub Area Name:	Not reported
Completed Document Type:	Environmental Oversight Agreement
Completed Date:	02/10/2000
Comments:	Not reported
Completed Area Name:	PROJECT WIDE
Completed Sub Area Name:	Not reported
Completed Document Type:	Phase 1
Completed Date:	06/02/2000
Comments:	Not reported
Completed Area Name:	PROJECT WIDE
Completed Sub Area Name:	Not reported
Completed Document Type:	Cost Recovery Closeout Memo
Completed Date:	07/20/2000
Comments:	Not reported
Future Area Name:	Not reported
Future Sub Area Name:	Not reported
Future Document Type:	Not reported
Future Due Date:	Not reported
Schedule Area Name:	Not reported
Schedule Sub Area Name:	Not reported
Schedule Document Type:	Not reported
Schedule Due Date:	Not reported
Schedule Revised Date:	Not reported

COHASSET STREET SCHOOL (Continued) **S118756520**

CERS:
- Name: COHASSET STREET SCHO
- Address: 15810 SATICOY STREET
- City,State,Zip: VAN NUYS, CA 91406
- Site ID: 606739
- CERS ID: 19020002
- CERS Description: School Investigation

Affiliation:
- Affiliation Type Desc: Supervisor
- Entity Name: Javier Hinojosa
- Entity Title: Not reported
- Affiliation Address: Not reported
- Affiliation City: Not reported
- Affiliation State: Not reported
- Affiliation Country: Not reported
- Affiliation Zip: Not reported
- Affiliation Phone: ,

V119 **VIKING ELECTRONICS INC** **ENVIROSTOR** **S103632992**
East **15521 LANARK ST** **LA Co. Site Mitigation** **N/A**
1/2-1 **VAN NUYS, CA 91411**
0.824 mi.
4353 ft. **Site 1 of 2 in cluster V**

Relative:
Higher

Actual:
798 ft.

ENVIROSTOR:
- Name: VIKING ELECTRONICS, INC.
- Address: 15521 LANARK STREET
- City,State,Zip: VAN NUYS, CA 91406
- Facility ID: 71002367
- Status: Refer: Other Agency
- Status Date: Not reported
- Site Code: Not reported
- Site Type: Tiered Permit
- Site Type Detailed: Tiered Permit
- Acres: Not reported
- NPL: NO
- Regulatory Agencies: NONE SPECIFIED
- Lead Agency: NONE SPECIFIED
- Program Manager: Not reported
- Supervisor: Not reported
- Division Branch: Cleanup Chatsworth
- Assembly: 43
- Senate: 20
- Special Program: Not reported
- Restricted Use: NO
- Site Mgmt Req: NONE SPECIFIED
- Funding: Not reported
- Latitude: 34.21886
- Longitude: -118.4708
- APN: NONE SPECIFIED
- Past Use: NONE SPECIFIED
- Potential COC: NONE SPECIFIED
- Confirmed COC: NONE SPECIFIED
- Potential Description: NONE SPECIFIED
- Alias Name: CAD040936098
- Alias Type: EPA Identification Number

VIKING ELECTRONICS INC (Continued) **S103632992**

Alias Name: 110002644005
Alias Type: EPA (FRS #)
Alias Name: 71002367
Alias Type: Envirostor ID Number

Completed Info:
Completed Area Name: Not reported
Completed Sub Area Name: Not reported
Completed Document Type: Not reported
Completed Date: Not reported
Comments: Not reported

Future Area Name: Not reported
Future Sub Area Name: Not reported
Future Document Type: Not reported
Future Due Date: Not reported
Schedule Area Name: Not reported
Schedule Sub Area Name: Not reported
Schedule Document Type: Not reported
Schedule Due Date: Not reported
Schedule Revised Date: Not reported

LA Co. Site Mitigation:
Name: VIKING ELECTRONICS INC
Address: 15521 LANARK ST
City,State,Zip: VAN NUYS, CA 91411
Facility ID: Not reported
Status: Not reported
Site ID: SD0000421
Jurisdiction: State
Case ID: RO0001422
Abated: Yes
Assigned To: Kim Clark
Entered Date: 10/11/2011
Abated Date: Not reported

V120 **ROCKSY** **ENVIROSTOR** **S113804693**
East **15519 - 15541 LANARK STREET** **VCP** **N/A**
1/2-1 **VAN NUYS, CA 91406**
0.832 mi.
4395 ft. **Site 2 of 2 in cluster V**

Relative:
Higher

Actual:
798 ft.

ENVIROSTOR:
Name: ROCKSY
Address: 15519 - 15541 LANARK STREET
City,State,Zip: VAN NUYS, CA 91406
Facility ID: 60001893
Status: Active
Status Date: 06/03/2013
Site Code: 301607
Site Type: Voluntary Cleanup
Site Type Detailed: Voluntary Agreement
Acres: 1.4
NPL: NO
Regulatory Agencies: SMBRP
Lead Agency: SMBRP
Program Manager: Viktoriya Anashkina
Supervisor: Jose Diaz

ROCKSY (Continued) **S113804693**

Division Branch: Cleanup Chatsworth
Assembly: 43
Senate: 20
Special Program: Voluntary Agreement - Standard Voluntary Agreement
Restricted Use: NO
Site Mgmt Req: NONE SPECIFIED
Funding: Responsible Party
Latitude: 34.21852
Longitude: -118.4707
APN: NONE SPECIFIED
Past Use: METAL FINISHING, METAL PLATING - OTHER
Potential COC: Tetrachloroethylene (PCE Trichloroethylene (TCE
Confirmed COC: 3 002 230 027
Potential Description: IA, SOIL, SV, UE
Alias Name: 301607
Alias Type: Project Code (Site Code)
Alias Name: 60001893
Alias Type: Envirostor ID Number

Completed Info:
Completed Area Name: PROJECT WIDE
Completed Sub Area Name: Not reported
Completed Document Type: Project Management
Completed Date: 06/30/2021
Comments: Not reported

Completed Area Name: PROJECT WIDE
Completed Sub Area Name: Not reported
Completed Document Type: Amendment - Order/Agreement
Completed Date: 12/11/2013
Comments: Not reported

Completed Area Name: PROJECT WIDE
Completed Sub Area Name: Not reported
Completed Document Type: Correspondence
Completed Date: 10/12/2021
Comments: Not reported

Completed Area Name: PROJECT WIDE
Completed Sub Area Name: Not reported
Completed Document Type: Annual Oversight Cost Estimate
Completed Date: 10/12/2021
Comments: Not reported

Completed Area Name: PROJECT WIDE
Completed Sub Area Name: Not reported
Completed Document Type: Remedial Investigation Report
Completed Date: 07/11/2018
Comments: Not reported

Completed Area Name: PROJECT WIDE
Completed Sub Area Name: Not reported
Completed Document Type: Fieldwork
Completed Date: 08/21/2015
Comments: Not reported

Completed Area Name: PROJECT WIDE
Completed Sub Area Name: Not reported

ROCKSY (Continued) **S113804693**

Completed Document Type: Annual Oversight Cost Estimate
Completed Date: 09/14/2020
Comments: Not reported

Completed Area Name: PROJECT WIDE
Completed Sub Area Name: Not reported
Completed Document Type: Remedial Investigation Workplan
Completed Date: 06/15/2015
Comments: Not reported

Completed Area Name: PROJECT WIDE
Completed Sub Area Name: Not reported
Completed Document Type: Pilot/Treatability Study Report
Completed Date: 09/14/2021
Comments: Not reported

Completed Area Name: PROJECT WIDE
Completed Sub Area Name: Not reported
Completed Document Type: Site Characterization Report
Completed Date: 04/13/2021
Comments: Not reported

Completed Area Name: PROJECT WIDE
Completed Sub Area Name: Not reported
Completed Document Type: Site Characterization Workplan
Completed Date: 08/05/2020
Comments: Not reported

Completed Area Name: PROJECT WIDE
Completed Sub Area Name: Not reported
Completed Document Type: Fieldwork
Completed Date: 02/04/2021
Comments: Not reported

Completed Area Name: PROJECT WIDE
Completed Sub Area Name: Not reported
Completed Document Type: Pilot Study/Treatability Workplan
Completed Date: 04/13/2021
Comments: Not reported

Completed Area Name: PROJECT WIDE
Completed Sub Area Name: Not reported
Completed Document Type: Annual Oversight Cost Estimate
Completed Date: 10/16/2015
Comments: Not reported

Completed Area Name: PROJECT WIDE
Completed Sub Area Name: Not reported
Completed Document Type: Preliminary Endangerment Assessment Report
Completed Date: 09/25/2013
Comments: Not reported

Completed Area Name: PROJECT WIDE
Completed Sub Area Name: Not reported
Completed Document Type: Standard Voluntary Agreement
Completed Date: 03/05/2013
Comments: Not reported

ROCKSY (Continued) **S113804693**

Completed Area Name:	PROJECT WIDE
Completed Sub Area Name:	Not reported
Completed Document Type:	Annual Oversight Cost Estimate
Completed Date:	09/18/2014
Comments:	2014 - 2015_ Rocksy_cost_estimates
Completed Area Name:	PROJECT WIDE
Completed Sub Area Name:	Not reported
Completed Document Type:	Monitoring Plan
Completed Date:	09/27/2017
Comments:	Delay in uploading DTSC's approval letter.
Completed Area Name:	PROJECT WIDE
Completed Sub Area Name:	Not reported
Completed Document Type:	Well Completion Report
Completed Date:	06/28/2016
Comments:	Not reported
Completed Area Name:	PROJECT WIDE
Completed Sub Area Name:	Not reported
Completed Document Type:	Fieldwork
Completed Date:	06/30/2021
Comments:	Not reported
Future Area Name:	Not reported
Future Sub Area Name:	Not reported
Future Document Type:	Not reported
Future Due Date:	Not reported
Schedule Area Name:	Not reported
Schedule Sub Area Name:	Not reported
Schedule Document Type:	Not reported
Schedule Due Date:	Not reported
Schedule Revised Date:	Not reported

VCP:

Name:	ROCKSY
Address:	15519 - 15541 LANARK STREET
City,State,Zip:	VAN NUYS, CA 91406
Facility ID:	60001893
Site Type:	Voluntary Cleanup
Site Type Detail:	Voluntary Agreement
Site Mgmt. Req.:	NONE SPECIFIED
Acres:	1.4
National Priorities List:	NO
Cleanup Oversight Agencies:	SMBRP
Lead Agency:	SMBRP
Lead Agency Description:	DTSC - Site Cleanup Program
Project Manager:	Viktoriya Anashkina
Supervisor:	Jose Diaz
Division Branch:	Cleanup Chatsworth
Site Code:	301607
Assembly:	43
Senate:	20
Special Programs Code:	Voluntary Agreement - Standard Voluntary Agreement
Status:	Active
Status Date:	06/03/2013
Restricted Use:	NO

ROCKSY (Continued) **S113804693**

Funding:	Responsible Party
Lat/Long:	34.21852 / -118.4707
APN:	NONE SPECIFIED
Past Use:	METAL FINISHING, METAL PLATING - OTHER
Potential COC:	30022, 30027
Confirmed COC:	3,002,230,027
Potential Description:	IA, SOIL, SV, UE
Alias Name:	301607
Alias Type:	Project Code (Site Code)
Alias Name:	60001893
Alias Type:	Envirostor ID Number

Completed Info:

Completed Area Name:	PROJECT WIDE
Completed Sub Area Name:	Not reported
Completed Document Type:	Project Management
Completed Date:	06/30/2021
Comments:	Not reported

Completed Area Name:	PROJECT WIDE
Completed Sub Area Name:	Not reported
Completed Document Type:	Amendment - Order/Agreement
Completed Date:	12/11/2013
Comments:	Not reported

Completed Area Name:	PROJECT WIDE
Completed Sub Area Name:	Not reported
Completed Document Type:	Correspondence
Completed Date:	10/12/2021
Comments:	Not reported

Completed Area Name:	PROJECT WIDE
Completed Sub Area Name:	Not reported
Completed Document Type:	Annual Oversight Cost Estimate
Completed Date:	10/12/2021
Comments:	Not reported

Completed Area Name:	PROJECT WIDE
Completed Sub Area Name:	Not reported
Completed Document Type:	Remedial Investigation Report
Completed Date:	07/11/2018
Comments:	Not reported

Completed Area Name:	PROJECT WIDE
Completed Sub Area Name:	Not reported
Completed Document Type:	Fieldwork
Completed Date:	08/21/2015
Comments:	Not reported

Completed Area Name:	PROJECT WIDE
Completed Sub Area Name:	Not reported
Completed Document Type:	Annual Oversight Cost Estimate
Completed Date:	09/14/2020
Comments:	Not reported

Completed Area Name:	PROJECT WIDE
Completed Sub Area Name:	Not reported
Completed Document Type:	Remedial Investigation Workplan

ROCKSY (Continued) **S113804693**

Completed Date: 06/15/2015
Comments: Not reported

Completed Area Name: PROJECT WIDE
Completed Sub Area Name: Not reported
Completed Document Type: Pilot/Treatability Study Report
Completed Date: 09/14/2021
Comments: Not reported

Completed Area Name: PROJECT WIDE
Completed Sub Area Name: Not reported
Completed Document Type: Site Characterization Report
Completed Date: 04/13/2021
Comments: Not reported

Completed Area Name: PROJECT WIDE
Completed Sub Area Name: Not reported
Completed Document Type: Site Characterization Workplan
Completed Date: 08/05/2020
Comments: Not reported

Completed Area Name: PROJECT WIDE
Completed Sub Area Name: Not reported
Completed Document Type: Fieldwork
Completed Date: 02/04/2021
Comments: Not reported

Completed Area Name: PROJECT WIDE
Completed Sub Area Name: Not reported
Completed Document Type: Pilot Study/Treatability Workplan
Completed Date: 04/13/2021
Comments: Not reported

Completed Area Name: PROJECT WIDE
Completed Sub Area Name: Not reported
Completed Document Type: Annual Oversight Cost Estimate
Completed Date: 10/16/2015
Comments: Not reported

Completed Area Name: PROJECT WIDE
Completed Sub Area Name: Not reported
Completed Document Type: Preliminary Endangerment Assessment Report
Completed Date: 09/25/2013
Comments: Not reported

Completed Area Name: PROJECT WIDE
Completed Sub Area Name: Not reported
Completed Document Type: Standard Voluntary Agreement
Completed Date: 03/05/2013
Comments: Not reported

Completed Area Name: PROJECT WIDE
Completed Sub Area Name: Not reported
Completed Document Type: Annual Oversight Cost Estimate
Completed Date: 09/18/2014
Comments: 2014 - 2015_ Rocksy_cost_estimates

ROCKSY (Continued) **S113804693**

Completed Area Name:	PROJECT WIDE
Completed Sub Area Name:	Not reported
Completed Document Type:	Monitoring Plan
Completed Date:	09/27/2017
Comments:	Delay in uploading DTSC's approval letter.
Completed Area Name:	PROJECT WIDE
Completed Sub Area Name:	Not reported
Completed Document Type:	Well Completion Report
Completed Date:	06/28/2016
Comments:	Not reported
Completed Area Name:	PROJECT WIDE
Completed Sub Area Name:	Not reported
Completed Document Type:	Fieldwork
Completed Date:	06/30/2021
Comments:	Not reported
Future Area Name:	Not reported
Future Sub Area Name:	Not reported
Future Document Type:	Not reported
Future Due Date:	Not reported
Schedule Area Name:	Not reported
Schedule Sub Area Name:	Not reported
Schedule Document Type:	Not reported
Schedule Due Date:	Not reported
Schedule Revised Date:	Not reported

W121 **VAN NUYS MET AIRPORT** **FUDS** **1024903691**
SSW **N/A**
1/2-1 **VAN NUYS, CA**
0.848 mi.
4477 ft. **Site 1 of 2 in cluster W**

Relative: **Lower**

Actual: **769 ft.**

FUDS:

EPA Region:	09
Installation ID:	CA99799F565400
Congressional District Number:	29
Name:	VAN NUYS MET AIRPORT
FUDS Number:	J09CA0669
City:	VAN NUYS
State:	CA
County:	LOS ANGELES
Object ID:	1646
USACE Division:	SPD
USACE District:	Los Angeles District (SPL)
Status:	Properties without projects
Current Owner:	LOCAL: CITY the Air National Guard is using 63.09 acres and the other 374.22 acres is being used for the Airport.
EMS Map Link:	https://fudsportal.usace.army.mil/ems/inventory/map?id=61229
Eligibility:	Eligible
Has Projects:	No
NPL Status:	Not reported
Project Required:	No
Feature Description:	Van Nuys Metropolitan Airport began operations in 1927 as privately operated metropolitan airport. During World War II, Van Nuys Metropolitan Airport was acquired by the United States and used as U.S Army Air Corps Base. The War Assets Administration regarded the air

VAN NUYS MET AIRPORT (Continued) **1024903691**

base as excess in 1948 and was soon after acquired by the City of Los Angeles. Currently Van Nuys Airport (VNY) is a general aviation airport that occupies approximately 723 acres of land designated for industrial and commercial use. On 17 July 1991 Beechcraft West, a current VNY tenant, contacted the Corps and expressed concern about suspected underground storage tanks at their leasehold.

Latitude: 34.20583333
Longitude: -118.48972222

W122 **VAN NUYS METROPOLITAN AIRPORT** **ENVIROSTOR** **S107737536**
SSW **N/A**
1/2-1 **VAN NUYS, CA**
0.848 mi.
4477 ft. **Site 2 of 2 in cluster W**

Relative: **Lower**
Actual: **769 ft.**

ENVIROSTOR:

Name:	VAN NUYS METROPOLITAN AIRPORT
Address:	Not reported
City,State,Zip:	VAN NUYS, CA
Facility ID:	80000501
Status:	Inactive - Needs Evaluation
Status Date:	07/01/2005
Site Code:	Not reported
Site Type:	Military Evaluation
Site Type Detailed:	FUDS
Acres:	0
NPL:	NO
Regulatory Agencies:	SMBRP
Lead Agency:	SMBRP
Program Manager:	Not reported
Supervisor:	Douglas Bautista
Division Branch:	Cleanup Cypress
Assembly:	46
Senate:	20
Special Program:	Not reported
Restricted Use:	NO
Site Mgmt Req:	NONE SPECIFIED
Funding:	DERA
Latitude:	34.20583
Longitude:	-118.4897
APN:	NONE SPECIFIED
Past Use:	NONE SPECIFIED
Potential COC:	NONE SPECIFIED
Confirmed COC:	NONE SPECIFIED
Potential Description:	NONE SPECIFIED
Alias Name:	CA99799F565400
Alias Type:	Federal Facility ID
Alias Name:	J09CA0669
Alias Type:	INPR
Alias Name:	80000501
Alias Type:	Envirostor ID Number

Completed Info:

Completed Area Name:	PROJECT WIDE
Completed Sub Area Name:	Not reported
Completed Document Type:	Inventory Project Report (INPR)
Completed Date:	09/14/1994
Comments:	Not reported

VAN NUYS METROPOLITAN AIRPORT (Continued) **S107737536**

Future Area Name:	Not reported
Future Sub Area Name:	Not reported
Future Document Type:	Not reported
Future Due Date:	Not reported
Schedule Area Name:	Not reported
Schedule Sub Area Name:	Not reported
Schedule Document Type:	Not reported
Schedule Due Date:	Not reported
Schedule Revised Date:	Not reported

X123 **ITT GILFILLAN A DIV OF ITT INDUSTRIES** **ENVIROSTOR** **S118757533**
ESE **7821 ORION AVE** **N/A**
1/2-1 **VAN NUYS, CA 91406**
0.871 mi.
4600 ft. **Site 1 of 2 in cluster X**

Relative:
Lower

Actual:
791 ft.

ENVIROSTOR:

Name:	ITT GILFILLAN A DIV OF ITT INDUSTRIES
Address:	7821 ORION AVE
City,State,Zip:	VAN NUYS, CA 914062027
Facility ID:	80001508
Status:	No Action Required
Status Date:	06/19/2013
Site Code:	Not reported
Site Type:	Corrective Action
Site Type Detailed:	Corrective Action
Acres:	0
NPL:	NO
Regulatory Agencies:	NONE SPECIFIED
Lead Agency:	NONE SPECIFIED
Program Manager:	Katherine Gould
Supervisor:	* Unknown
Division Branch:	Cleanup Chatsworth
Assembly:	46
Senate:	20
Special Program:	Not reported
Restricted Use:	NO
Site Mgmt Req:	NONE SPECIFIED
Funding:	Not reported
Latitude:	34.21370
Longitude:	-118.4713
APN:	2222037006
Past Use:	NONE SPECIFIED
Potential COC:	NONE SPECIFIED
Confirmed COC:	NONE SPECIFIED
Potential Description:	NONE SPECIFIED
Alias Name:	2222037006
Alias Type:	APN
Alias Name:	CAD990665556
Alias Type:	EPA Identification Number
Alias Name:	110002903537
Alias Type:	EPA (FRS #)
Alias Name:	SLT43610608
Alias Type:	GeoTracker Global ID
Alias Name:	80001508
Alias Type:	Envirostor ID Number

Completed Info:

ITT GILFILLAN A DIV OF ITT INDUSTRIES (Continued) **S118757533**

Completed Area Name:	PROJECT WIDE
Completed Sub Area Name:	Not reported
Completed Document Type:	Interim Measures Questionnaire
Completed Date:	02/24/1992
Comments:	Not reported

Completed Area Name:	PROJECT WIDE
Completed Sub Area Name:	Not reported
Completed Document Type:	Preliminary Assessment Report
Completed Date:	09/15/1991
Comments:	Not reported

Future Area Name:	Not reported
Future Sub Area Name:	Not reported
Future Document Type:	Not reported
Future Due Date:	Not reported
Schedule Area Name:	Not reported
Schedule Sub Area Name:	Not reported
Schedule Document Type:	Not reported
Schedule Due Date:	Not reported
Schedule Revised Date:	Not reported

X124 **ITT GILFILLAN** **SEMS-ARCHIVE** **1000116007**
ESE **7821 ORION AVENUE** **CORRACTS** **CAD990665556**
1/2-1 **VAN NUYS, CA 91406** **RCRA-SQG**
0.871 mi. **ENVIROSTOR**
4600 ft. **Site 2 of 2 in cluster X** **CPS-SLIC**
FTTS
Relative: Lower **HIST FTTS**
FINDS
Actual: 791 ft. **ECHO**
HIST CORTESE
HWP
LA Co. Site Mitigation
CIWQS
CERS

SEMS Archive:

Site ID:	0903318
EPA ID:	CAD990665556
Name:	ITT GILFILLAN
Address:	7821 ORION AVE
Address 2:	Not reported
City,State,Zip:	VAN NUYS, CA 91406
Cong District:	23
FIPS Code:	06037
FF:	N
NPL:	Not on the NPL
Non NPL Status:	NFRAP-Site does not qualify for the NPL based on existing information

SEMS Archive Detail:

Region:	09
Site ID:	0903318
EPA ID:	CAD990665556
Site Name:	ITT GILFILLAN
NPL:	N
FF:	N
OU:	00

ITT GILFILLAN (Continued) **1000116007**

Action Code: VS
Action Name: ARCH SITE
SEQ: 1
Start Date: Not reported
Finish Date: 1996-01-23 05:00:00
Qual: Not reported
Current Action Lead: EPA Perf In-Hse

Region: 09
Site ID: 0903318
EPA ID: CAD990665556
Site Name: ITT GILFILLAN
NPL: N
FF: N
OU: 00
Action Code: DS
Action Name: DISCVRY
SEQ: 1
Start Date: 1991-04-01 05:00:00
Finish Date: 1991-04-01 05:00:00
Qual: Not reported
Current Action Lead: EPA Perf

Region: 09
Site ID: 0903318
EPA ID: CAD990665556
Site Name: ITT GILFILLAN
NPL: N
FF: N
OU: 00
Action Code: PA
Action Name: PA
SEQ: 1
Start Date: Not reported
Finish Date: 1991-09-18 04:00:00
Qual: D
Current Action Lead: EPA Perf

CORRACTS:
Name: ITT GILFILLAN
Address: 7821 ORION AVENUE
Address 2: Not reported
EPA ID: CAD990665556
Area Name: ENTIRE FACILITY
Corrective Action: CA PRIORITIZATION-LOW CA PRIORITY
Actual Date: 19910915
Air Release Indicator: Not reported
Groundwater Release Indicator: Not reported
Soil Release Indicator: Not reported
Surface Water Release Indicator: Not reported

Name: ITT GILFILLAN
Address: 7821 ORION AVENUE
Address 2: Not reported
EPA ID: CAD990665556
Area Name: ENTIRE FACILITY

ITT GILFILLAN (Continued) **1000116007**

Corrective Action:	CA PRIORITIZATION-LOW CA PRIORITY
Actual Date:	19920224
Air Release Indicator:	Not reported
Groundwater Release Indicator:	Not reported
Soil Release Indicator:	Not reported
Surface Water Release Indicator:	Not reported

RCRA Listings:

Date Form Received by Agency:	20040220
Handler Name:	Itt Gilfillan
Handler Address:	7821 ORION AVENUE
Handler City,State,Zip:	VAN NUYS, CA 91406
EPA ID:	CAD990665556
Contact Name:	CHARLES J TAYLOR
Contact Address:	Not reported
Contact City,State,Zip:	Not reported
Contact Telephone:	818-908-2842
Contact Fax:	Not reported
Contact Email:	CHUCK.TAYLOR@ITT.COM
Contact Title:	Not reported
EPA Region:	09
Land Type:	Private
Federal Waste Generator Description:	Small Quantity Generator
Non-Notifier:	Not reported
Biennial Report Cycle:	Not reported
Accessibility:	Not reported
Active Site Indicator:	Handler Activities
State District Owner:	Not reported
State District:	Not reported
Mailing Address:	7821 ORION AVENUE
Mailing City,State,Zip:	VAN NUYS, CA 91406
Owner Name:	Orion Real Estate Investors Lp
Owner Type:	Private
Operator Name:	Itt Industries
Operator Type:	Private
Short-Term Generator Activity:	No
Importer Activity:	No
Mixed Waste Generator:	No
Transporter Activity:	No
Transfer Facility Activity:	No
Recycler Activity with Storage:	No
Small Quantity On-Site Burner Exemption:	No
Smelting Melting and Refining Furnace Exemption:	No
Underground Injection Control:	No
Off-Site Waste Receipt:	No
Universal Waste Indicator:	No
Universal Waste Destination Facility:	No
Federal Universal Waste:	No
Active Site State-Reg Handler:	---
Federal Facility Indicator:	Not reported
Hazardous Secondary Material Indicator:	NN
Sub-Part K Indicator:	Not reported
2018 GPRA Permit Baseline:	Not on the Baseline
2018 GPRA Renewals Baseline:	Not on the Baseline
202 GPRA Corrective Action Baseline:	No
Subject to Corrective Action Universe:	No
Non-TSDFs Where RCRA CA has Been Imposed Universe:	No

ITT GILFILLAN (Continued) **1000116007**

Corrective Action Priority Ranking:	Low
Environmental Control Indicator:	No
Institutional Control Indicator:	No
Human Exposure Controls Indicator:	N/A
Groundwater Controls Indicator:	N/A
Significant Non-Complier Universe:	No
Unaddressed Significant Non-Complier Universe:	No
Addressed Significant Non-Complier Universe:	No
Significant Non-Complier With a Compliance Schedule Universe:	No
Financial Assurance Required:	Not reported
Handler Date of Last Change:	20060905
Recognized Trader-Importer:	No
Recognized Trader-Exporter:	No
Importer of Spent Lead Acid Batteries:	No
Exporter of Spent Lead Acid Batteries:	No
Recycler Activity Without Storage:	Not reported
Manifest Broker:	Not reported
Sub-Part P Indicator:	No

Biennial: List of Years
Year: 2003

Click Here for Biennial Reporting System Data:

Hazardous Waste Summary:
Waste Code: D001
Waste Description: Ignitable Waste

Waste Code: D002
Waste Description: Corrosive Waste

Waste Code: D008
Waste Description: Lead

Waste Code: D035
Waste Description: Methyl Ethyl Ketone

Waste Code: F003
Waste Description: The Following Spent Nonhalogenated Solvents: Xylene, Acetone, Ethyl Acetate, Ethyl Benzene, Ethyl Ether, Methyl Isobutyl Ketone, N-Butyl Alcohol, Cyclohexanone, And Methanol; All Spent Solvent Mixtures/Blends Containing, Before Use, Only The Above Spent Nonhalogenated Solvents; And All Spent Solvent Mixtures/Blends Containing, Before Use, One Or More Of The Above Nonhalogenated Solvents, And A Total Of Ten Percent Or More (By Volume) Of One Or More Of Those Solvents Listed In F001, F002, F004, And F005; And Still Bottoms From The Recovery Of These Spent Solvents And Spent Solvent Mixtures.

Waste Code: F019
Waste Description: Wastewater Treatment Sludges From The Chemical Conversion Coating Of Aluminum, Except From Zirconium Phosphating In Aluminum Can Washing When Such Phosphating Is An Exclusive Conversion Coating Process.

Handler - Owner Operator:
Owner/Operator Indicator: Operator

ITT GILFILLAN (Continued) **1000116007**

Owner/Operator Name: ITT INDUSTRIES
Legal Status: Private
Date Became Current: 19670710
Date Ended Current: Not reported
Owner/Operator Address: Not reported
Owner/Operator City,State,Zip: Not reported
Owner/Operator Telephone: Not reported
Owner/Operator Telephone Ext: Not reported
Owner/Operator Fax: Not reported
Owner/Operator Email: Not reported

Owner/Operator Indicator: Owner
Owner/Operator Name: HOMER CO.
Legal Status: Private
Date Became Current: Not reported
Date Ended Current: Not reported
Owner/Operator Address: 9595 WILSHIRE BLVD.
Owner/Operator City,State,Zip: BEVERLY HILLS, CA 90212
Owner/Operator Telephone: 213-274-8204
Owner/Operator Telephone Ext: Not reported
Owner/Operator Fax: Not reported
Owner/Operator Email: Not reported

Owner/Operator Indicator: Owner
Owner/Operator Name: ORION REAL ESTATE INVESTORS LP
Legal Status: Private
Date Became Current: 20010108
Date Ended Current: Not reported
Owner/Operator Address: 31332 VIA COLINAS, SUITE 103
Owner/Operator City,State,Zip: WESTLAKE VILLAGE, CA, CA 91362
Owner/Operator Telephone: Not reported
Owner/Operator Telephone Ext: Not reported
Owner/Operator Fax: Not reported
Owner/Operator Email: Not reported

Owner/Operator Indicator: Owner
Owner/Operator Name: ORION REAL ESTATE INVESTORS LP
Legal Status: Private
Date Became Current: 20010108
Date Ended Current: Not reported
Owner/Operator Address: 31332 VIA COLINAS, SUITE 103
Owner/Operator City,State,Zip: WESTLAKE VILLAGE, CA, CA 91362
Owner/Operator Telephone: Not reported
Owner/Operator Telephone Ext: Not reported
Owner/Operator Fax: Not reported
Owner/Operator Email: Not reported

Owner/Operator Indicator: Operator
Owner/Operator Name: ITT GILFILLAN
Legal Status: Private
Date Became Current: Not reported
Date Ended Current: Not reported
Owner/Operator Address: 7821 ORION AVENUE
Owner/Operator City,State,Zip: CITY NOT REPORTED, CA 99999
Owner/Operator Telephone: 213-988-2600
Owner/Operator Telephone Ext: Not reported
Owner/Operator Fax: Not reported

ITT GILFILLAN (Continued) **1000116007**

Owner/Operator Email: Not reported

Owner/Operator Indicator: Operator
Owner/Operator Name: ITT INDUSTRIES
Legal Status: Private
Date Became Current: 19670710
Date Ended Current: Not reported
Owner/Operator Address: Not reported
Owner/Operator City,State,Zip: Not reported
Owner/Operator Telephone: Not reported
Owner/Operator Telephone Ext: Not reported
Owner/Operator Fax: Not reported
Owner/Operator Email: Not reported

Historic Generators:
Receive Date: 19960901
Handler Name: ITT GILFILLAN
Federal Waste Generator Description: Large Quantity Generator
State District Owner: Ca
Large Quantity Handler of Universal Waste: No
Recognized Trader Importer: No
Recognized Trader Exporter: No
Spent Lead Acid Battery Importer: No
Spent Lead Acid Battery Exporter: No
Current Record: No
Non Storage Recycler Activity: Not reported
Electronic Manifest Broker: Not reported

Receive Date: 20040220
Handler Name: ITT GILFILLAN
Federal Waste Generator Description: Small Quantity Generator
State District Owner: Not reported
Large Quantity Handler of Universal Waste: No
Recognized Trader Importer: No
Recognized Trader Exporter: No
Spent Lead Acid Battery Importer: No
Spent Lead Acid Battery Exporter: No
Current Record: Yes
Non Storage Recycler Activity: Not reported
Electronic Manifest Broker: Not reported

Receive Date: 19800818
Handler Name: ITT GILFILLAN
Federal Waste Generator Description: Large Quantity Generator
State District Owner: Ca
Large Quantity Handler of Universal Waste: No
Recognized Trader Importer: No
Recognized Trader Exporter: No
Spent Lead Acid Battery Importer: No
Spent Lead Acid Battery Exporter: No
Current Record: No
Non Storage Recycler Activity: Not reported
Electronic Manifest Broker: Not reported

Receive Date: 19920331
Handler Name: ITT GILFILLAN
Federal Waste Generator Description: Large Quantity Generator

ITT GILFILLAN (Continued) **1000116007**

State District Owner: Not reported
Large Quantity Handler of Universal Waste: No
Recognized Trader Importer: No
Recognized Trader Exporter: No
Spent Lead Acid Battery Importer: No
Spent Lead Acid Battery Exporter: No
Current Record: No
Non Storage Recycler Activity: Not reported
Electronic Manifest Broker: Not reported

Receive Date: 19940329
Handler Name: ITT CILFILLAN
Federal Waste Generator Description: Large Quantity Generator
State District Owner: Not reported
Large Quantity Handler of Universal Waste: No
Recognized Trader Importer: No
Recognized Trader Exporter: No
Spent Lead Acid Battery Importer: No
Spent Lead Acid Battery Exporter: No
Current Record: No
Non Storage Recycler Activity: Not reported
Electronic Manifest Broker: Not reported

Receive Date: 19960209
Handler Name: ITT GILFILLAN
Federal Waste Generator Description: Large Quantity Generator
State District Owner: Not reported
Large Quantity Handler of Universal Waste: No
Recognized Trader Importer: No
Recognized Trader Exporter: No
Spent Lead Acid Battery Importer: No
Spent Lead Acid Battery Exporter: No
Current Record: No
Non Storage Recycler Activity: Not reported
Electronic Manifest Broker: Not reported

Receive Date: 19990304
Handler Name: ITT GILFILLAN
Federal Waste Generator Description: Large Quantity Generator
State District Owner: Not reported
Large Quantity Handler of Universal Waste: No
Recognized Trader Importer: No
Recognized Trader Exporter: No
Spent Lead Acid Battery Importer: No
Spent Lead Acid Battery Exporter: No
Current Record: No
Non Storage Recycler Activity: Not reported
Electronic Manifest Broker: Not reported

Receive Date: 20040220
Handler Name: ITT GILFILLAN
Federal Waste Generator Description: Large Quantity Generator
State District Owner: Not reported
Large Quantity Handler of Universal Waste: No
Recognized Trader Importer: No
Recognized Trader Exporter: No
Spent Lead Acid Battery Importer: No

ITT GILFILLAN (Continued) **1000116007**

Spent Lead Acid Battery Exporter: No
Current Record: No
Non Storage Recycler Activity: Not reported
Electronic Manifest Broker: Not reported

List of NAICS Codes and Descriptions:
NAICS Code: 334511
NAICS Description: SEARCH, DETECTION, NAVIGATION, GUIDANCE, AERONAUTICAL, AND NAUTICAL SYSTEM AND INSTRUMENT MANUFACTURING

Has the Facility Received Notices of Violations:
Found Violation: Yes
Agency Which Determined Violation: State
Violation Short Description: TSD - Financial Requirements
Date Violation was Determined: 19880804
Actual Return to Compliance Date: 19890202
Return to Compliance Qualifier: Observed
Violation Responsible Agency: State
Scheduled Compliance Date: Not reported
Enforcement Identifier: Not reported
Date of Enforcement Action: Not reported
Enforcement Responsible Agency: Not reported
Enforcement Docket Number: Not reported
Enforcement Attorney: Not reported
Corrective Action Component: Not reported
Appeal Initiated Date: Not reported
Appeal Resolution Date: Not reported
Disposition Status Date: Not reported
Disposition Status: Not reported
Disposition Status Description: Not reported
Consent/Final Order Sequence Number: Not reported
Consent/Final Order Respondent Name: Not reported
Consent/Final Order Lead Agency: Not reported
Enforcement Type: Not reported
Enforcement Responsible Person: Not reported
Enforcement Responsible Sub-Organization: Not reported
SEP Sequence Number: Not reported
SEP Expenditure Amount: Not reported
SEP Scheduled Completion Date: Not reported
SEP Actual Date: Not reported
SEP Defaulted Date: Not reported
SEP Type: Not reported
SEP Type Description: Not reported
Proposed Amount: Not reported
Final Monetary Amount: Not reported
Paid Amount: Not reported
Final Count: Not reported
Final Amount: Not reported

Found Violation: No
Agency Which Determined Violation: Not reported
Violation Short Description: Not reported
Date Violation was Determined: Not reported
Actual Return to Compliance Date: Not reported
Return to Compliance Qualifier: Not reported
Violation Responsible Agency: Not reported

ITT GILFILLAN (Continued) **1000116007**

Scheduled Compliance Date: Not reported
Enforcement Identifier: Not reported
Date of Enforcement Action: Not reported
Enforcement Responsible Agency: Not reported
Enforcement Docket Number: Not reported
Enforcement Attorney: Not reported
Corrective Action Component: Not reported
Appeal Initiated Date: Not reported
Appeal Resolution Date: Not reported
Disposition Status Date: Not reported
Disposition Status: Not reported
Disposition Status Description: Not reported
Consent/Final Order Sequence Number: Not reported
Consent/Final Order Respondent Name: Not reported
Consent/Final Order Lead Agency: Not reported
Enforcement Type: Not reported
Enforcement Responsible Person: Not reported
Enforcement Responsible Sub-Organization: Not reported
SEP Sequence Number: Not reported
SEP Expenditure Amount: Not reported
SEP Scheduled Completion Date: Not reported
SEP Actual Date: Not reported
SEP Defaulted Date: Not reported
SEP Type: Not reported
SEP Type Description: Not reported
Proposed Amount: Not reported
Final Monetary Amount: Not reported
Paid Amount: Not reported
Final Count: Not reported
Final Amount: Not reported

Found Violation: No
Agency Which Determined Violation: Not reported
Violation Short Description: Not reported
Date Violation was Determined: Not reported
Actual Return to Compliance Date: Not reported
Return to Compliance Qualifier: Not reported
Violation Responsible Agency: Not reported
Scheduled Compliance Date: Not reported
Enforcement Identifier: Not reported
Date of Enforcement Action: Not reported
Enforcement Responsible Agency: Not reported
Enforcement Docket Number: Not reported
Enforcement Attorney: Not reported
Corrective Action Component: Not reported
Appeal Initiated Date: Not reported
Appeal Resolution Date: Not reported
Disposition Status Date: Not reported
Disposition Status: Not reported
Disposition Status Description: Not reported
Consent/Final Order Sequence Number: Not reported
Consent/Final Order Respondent Name: Not reported
Consent/Final Order Lead Agency: Not reported
Enforcement Type: Not reported
Enforcement Responsible Person: Not reported
Enforcement Responsible Sub-Organization: Not reported
SEP Sequence Number: Not reported

ITT GILFILLAN (Continued) **1000116007**

SEP Expenditure Amount: Not reported
SEP Scheduled Completion Date: Not reported
SEP Actual Date: Not reported
SEP Defaulted Date: Not reported
SEP Type: Not reported
SEP Type Description: Not reported
Proposed Amount: Not reported
Final Monetary Amount: Not reported
Paid Amount: Not reported
Final Count: Not reported
Final Amount: Not reported

Found Violation: Yes
Agency Which Determined Violation: State
Violation Short Description: Generators - General
Date Violation was Determined: 19880817
Actual Return to Compliance Date: 19890202
Return to Compliance Qualifier: Observed
Violation Responsible Agency: State
Scheduled Compliance Date: 19880923
Enforcement Identifier: 002
Date of Enforcement Action: 19880909
Enforcement Responsible Agency: State
Enforcement Docket Number: Not reported
Enforcement Attorney: Not reported
Corrective Action Component: No
Appeal Initiated Date: Not reported
Appeal Resolution Date: Not reported
Disposition Status Date: Not reported
Disposition Status: Not reported
Disposition Status Description: Not reported
Consent/Final Order Sequence Number: Not reported
Consent/Final Order Respondent Name: Not reported
Consent/Final Order Lead Agency: Not reported
Enforcement Type: WRITTEN INFORMAL
Enforcement Responsible Person: R9STA
Enforcement Responsible Sub-Organization: Not reported
SEP Sequence Number: Not reported
SEP Expenditure Amount: Not reported
SEP Scheduled Completion Date: Not reported
SEP Actual Date: Not reported
SEP Defaulted Date: Not reported
SEP Type: Not reported
SEP Type Description: Not reported
Proposed Amount: Not reported
Final Monetary Amount: Not reported
Paid Amount: Not reported
Final Count: Not reported
Final Amount: Not reported

Found Violation: No
Agency Which Determined Violation: Not reported
Violation Short Description: Not reported
Date Violation was Determined: Not reported
Actual Return to Compliance Date: Not reported
Return to Compliance Qualifier: Not reported
Violation Responsible Agency: Not reported

ITT GILFILLAN (Continued) **1000116007**

Scheduled Compliance Date: Not reported
Enforcement Identifier: Not reported
Date of Enforcement Action: Not reported
Enforcement Responsible Agency: Not reported
Enforcement Docket Number: Not reported
Enforcement Attorney: Not reported
Corrective Action Component: Not reported
Appeal Initiated Date: Not reported
Appeal Resolution Date: Not reported
Disposition Status Date: Not reported
Disposition Status: Not reported
Disposition Status Description: Not reported
Consent/Final Order Sequence Number: Not reported
Consent/Final Order Respondent Name: Not reported
Consent/Final Order Lead Agency: Not reported
Enforcement Type: Not reported
Enforcement Responsible Person: Not reported
Enforcement Responsible Sub-Organization: Not reported
SEP Sequence Number: Not reported
SEP Expenditure Amount: Not reported
SEP Scheduled Completion Date: Not reported
SEP Actual Date: Not reported
SEP Defaulted Date: Not reported
SEP Type: Not reported
SEP Type Description: Not reported
Proposed Amount: Not reported
Final Monetary Amount: Not reported
Paid Amount: Not reported
Final Count: Not reported
Final Amount: Not reported

Found Violation: No
Agency Which Determined Violation: Not reported
Violation Short Description: Not reported
Date Violation was Determined: Not reported
Actual Return to Compliance Date: Not reported
Return to Compliance Qualifier: Not reported
Violation Responsible Agency: Not reported
Scheduled Compliance Date: Not reported
Enforcement Identifier: Not reported
Date of Enforcement Action: Not reported
Enforcement Responsible Agency: Not reported
Enforcement Docket Number: Not reported
Enforcement Attorney: Not reported
Corrective Action Component: Not reported
Appeal Initiated Date: Not reported
Appeal Resolution Date: Not reported
Disposition Status Date: Not reported
Disposition Status: Not reported
Disposition Status Description: Not reported
Consent/Final Order Sequence Number: Not reported
Consent/Final Order Respondent Name: Not reported
Consent/Final Order Lead Agency: Not reported
Enforcement Type: Not reported
Enforcement Responsible Person: Not reported
Enforcement Responsible Sub-Organization: Not reported
SEP Sequence Number: Not reported

ITT GILFILLAN (Continued) **1000116007**

SEP Expenditure Amount: Not reported
SEP Scheduled Completion Date: Not reported
SEP Actual Date: Not reported
SEP Defaulted Date: Not reported
SEP Type: Not reported
SEP Type Description: Not reported
Proposed Amount: Not reported
Final Monetary Amount: Not reported
Paid Amount: Not reported
Final Count: Not reported
Final Amount: Not reported

Found Violation: Yes
Agency Which Determined Violation: State
Violation Short Description: Generators - General
Date Violation was Determined: 19860918
Actual Return to Compliance Date: 19861118
Return to Compliance Qualifier: Observed
Violation Responsible Agency: State
Scheduled Compliance Date: 19861018
Enforcement Identifier: 001
Date of Enforcement Action: 19860918
Enforcement Responsible Agency: State
Enforcement Docket Number: Not reported
Enforcement Attorney: Not reported
Corrective Action Component: No
Appeal Initiated Date: Not reported
Appeal Resolution Date: Not reported
Disposition Status Date: Not reported
Disposition Status: Not reported
Disposition Status Description: Not reported
Consent/Final Order Sequence Number:Not reported
Consent/Final Order Respondent Name: Not reported
Consent/Final Order Lead Agency: Not reported
Enforcement Type: WRITTEN INFORMAL
Enforcement Responsible Person: R9STA
Enforcement Responsible Sub-Organization: Not reported
SEP Sequence Number: Not reported
SEP Expenditure Amount: Not reported
SEP Scheduled Completion Date: Not reported
SEP Actual Date: Not reported
SEP Defaulted Date: Not reported
SEP Type: Not reported
SEP Type Description: Not reported
Proposed Amount: Not reported
Final Monetary Amount: Not reported
Paid Amount: Not reported
Final Count: Not reported
Final Amount: Not reported

Evaluation Action Summary:
Evaluation Date: 19880804
Evaluation Responsible Agency: State
Found Violation: Yes
Evaluation Type Description: FINANCIAL RECORD REVIEW
Evaluation Responsible Person Identifier: R9STA
Evaluation Responsible Sub-Organization: Not reported

ITT GILFILLAN (Continued) **1000116007**

Actual Return to Compliance Date:	19890202
Scheduled Compliance Date:	Not reported
Date of Request:	Not reported
Date Response Received:	Not reported
Request Agency:	Not reported
Former Citation:	Not reported
Evaluation Date:	20030819
Evaluation Responsible Agency:	State Contractor/Grantee
Found Violation:	No
Evaluation Type Description:	COMPLIANCE EVALUATION INSPECTION ON-SITE
Evaluation Responsible Person Identifier:	Not reported
Evaluation Responsible Sub-Organization:	Not reported
Actual Return to Compliance Date:	Not reported
Scheduled Compliance Date:	Not reported
Date of Request:	Not reported
Date Response Received:	Not reported
Request Agency:	Not reported
Former Citation:	Not reported
Evaluation Date:	19860918
Evaluation Responsible Agency:	State
Found Violation:	No
Evaluation Type Description:	NON-FINANCIAL RECORD REVIEW
Evaluation Responsible Person Identifier:	R9STA
Evaluation Responsible Sub-Organization:	Not reported
Actual Return to Compliance Date:	Not reported
Scheduled Compliance Date:	Not reported
Date of Request:	Not reported
Date Response Received:	Not reported
Request Agency:	Not reported
Former Citation:	Not reported
Evaluation Date:	19880817
Evaluation Responsible Agency:	State
Found Violation:	Yes
Evaluation Type Description:	COMPLIANCE EVALUATION INSPECTION ON-SITE
Evaluation Responsible Person Identifier:	R9STA
Evaluation Responsible Sub-Organization:	Not reported
Actual Return to Compliance Date:	19890202
Scheduled Compliance Date:	19880923
Date of Request:	Not reported
Date Response Received:	Not reported
Request Agency:	Not reported
Former Citation:	Not reported
Evaluation Date:	19850311
Evaluation Responsible Agency:	State
Found Violation:	No
Evaluation Type Description:	FINANCIAL RECORD REVIEW
Evaluation Responsible Person Identifier:	R9STA
Evaluation Responsible Sub-Organization:	Not reported
Actual Return to Compliance Date:	Not reported
Scheduled Compliance Date:	Not reported
Date of Request:	Not reported
Date Response Received:	Not reported
Request Agency:	Not reported

ITT GILFILLAN (Continued) **1000116007**

Former Citation:	Not reported
Evaluation Date:	20061026
Evaluation Responsible Agency:	State
Found Violation:	No
Evaluation Type Description:	COMPLIANCE EVALUATION INSPECTION ON-SITE
Evaluation Responsible Person Identifier:	Not reported
Evaluation Responsible Sub-Organization:	Not reported
Actual Return to Compliance Date:	Not reported
Scheduled Compliance Date:	Not reported
Date of Request:	Not reported
Date Response Received:	Not reported
Request Agency:	Not reported
Former Citation:	Not reported
Evaluation Date:	19860918
Evaluation Responsible Agency:	State
Found Violation:	Yes
Evaluation Type Description:	COMPLIANCE EVALUATION INSPECTION ON-SITE
Evaluation Responsible Person Identifier:	R9STA
Evaluation Responsible Sub-Organization:	Not reported
Actual Return to Compliance Date:	19861118
Scheduled Compliance Date:	19861018
Date of Request:	Not reported
Date Response Received:	Not reported
Request Agency:	Not reported
Former Citation:	Not reported

ENVIROSTOR:

Name:	ITT GILFILLAN
Address:	7821 ORION AVENUE
City,State,Zip:	VAN NUYS, CA 91409
Facility ID:	71003191
Status:	Refer: Other Agency
Status Date:	Not reported

ITT GILFILLAN (Continued) **1000116007**

Site Code: Not reported
Site Type: Tiered Permit
Site Type Detailed: Tiered Permit
Acres: Not reported
NPL: NO
Regulatory Agencies: NONE SPECIFIED
Lead Agency: NONE SPECIFIED
Program Manager: Not reported
Supervisor: Not reported
Division Branch: Cleanup Chatsworth
Assembly: 46
Senate: 20
Special Program: Not reported
Restricted Use: NO
Site Mgmt Req: NONE SPECIFIED
Funding: Not reported
Latitude: 34.20838
Longitude: -118.4893
APN: NONE SPECIFIED
Past Use: NONE SPECIFIED
Potential COC: NONE SPECIFIED
Confirmed COC: NONE SPECIFIED
Potential Description: NONE SPECIFIED
Alias Name: CAD990665556
Alias Type: EPA Identification Number
Alias Name: 110002903537
Alias Type: EPA (FRS #)
Alias Name: SLT43610608
Alias Type: GeoTracker Global ID
Alias Name: 71003191
Alias Type: Envirostor ID Number

Completed Info:
Completed Area Name: Not reported
Completed Sub Area Name: Not reported
Completed Document Type: Not reported
Completed Date: Not reported
Comments: Not reported

Future Area Name: Not reported
Future Sub Area Name: Not reported
Future Document Type: Not reported
Future Due Date: Not reported
Schedule Area Name: Not reported
Schedule Sub Area Name: Not reported
Schedule Document Type: Not reported
Schedule Due Date: Not reported
Schedule Revised Date: Not reported

SLIC REG 4:
Region: 4
Facility Status: Not reported
SLIC: 0735
Substance: VOCs
Staff: LACFD

ITT GILFILLAN (Continued) **1000116007**

CPS-SLIC:

Name:	ITT - GILFILLAN
Address:	7821 ORION AVE
City,State,Zip:	VAN NUYS, CA 91406
Region:	STATE
Facility Status:	**Completed - Case Closed**
Status Date:	12/18/1997
Global Id:	SLT43610608
Lead Agency:	LOS ANGELES RWQCB (REGION 4)
Lead Agency Case Number:	71003191
Latitude:	34.215586
Longitude:	-118.471679
Case Type:	Cleanup Program Site
Case Worker:	LAC
Local Agency:	Not reported
RB Case Number:	0735
File Location:	Not reported
Potential Media Affected:	Not reported
Potential Contaminants of Concern:	Not reported
EPA Region:	9
Coordinate Source:	Manual Entry on Screens
Cuf Case:	NO
Quantity Released Gallons:	Not reported
Begin Date:	Not reported
Leak Reported Date:	Not reported
How Discovered:	Not reported
How Discovered Description:	Not reported
Discharge Source:	Not reported
Discharge Cause:	Not reported
Stop Method:	Not reported
Stop Description:	Not reported
No Further Action Date:	12/18/1997
CA Water Watershed Name:	Los Angeles River - San Fernando - Bull Canyon (412.21)
Dwr Groundwater Subbasin Name:	San Fernando Valley (4-012)
Disadvantaged Community:	Not reported
CA Enviroscreen 3 Score:	76-80%
CA Enviroscreen 4 Score:	90-95%
Military DOD Site:	No
Facility Project Subtype:	Not reported
RWQCB Region:	LOS ANGELES RWQCB (REGION 4)
Site History:	Not reported

Click here to access the California GeoTracker records for this facility:

FTTS INSP:

Inspection Number:	19870806CA001 1
Region:	09
Inspection Date:	08/06/87
Inspector:	BERMAN
Violation occurred:	Yes
Investigation Type:	Section 6 PCB State Conducted
Investigation Reason:	Neutral Scheme, State
Legislation Code:	TSCA
Facility Function:	User

ITT GILFILLAN (Continued) **1000116007**

HIST FTTS INSP:
Inspection Number: 19870806CA001 1
Region: 09
Inspection Date: Not reported
Inspector: BERMAN
Violation occurred: Yes
Investigation Type: Section 6 PCB State Conducted
Investigation Reason: Neutral Scheme, State
Legislation Code: TSCA
Facility Function: User

FINDS:
Registry ID: 110002903537

Click Here for FRS Facility Detail Report:

Environmental Interest/Information System:
The National Compliance Database (NCDB) supports implementation of the Federal Insecticide, Fungicide, and Rodenticide Act (FIFRA) and the Toxic Substances Control Act (TSCA).
All generators and treatment, storage, and disposal (TSD) facilities who handle hazardous waste are required to report to the EPA Administrator at least once every two years. The data collected is used to create the National Biennial Resource Conservation and Recovery Act (RCRA) Hazardous Waste Report. This data is processed within the RCRA Information (RCRAInfo) database
The Toxic Release Inventory System (TRIS) is a publicly available EPA database reported annually by certain covered industry groups, as well as federal facilities. It contains information about more than 650 toxic chemicals that are being used, manufactured, treated, transported, or released into the environment, and includes information about waste management and pollution prevention activities.
The California Environmental Protection Agency (CalEPA) has recently implemented a new data warehouse system (nSite). This data warehouse combines and merges facility and site information from five different systems managed within CalEPA. The five systems are: California Environmental Reporting System (CERS),EnviroStor, GeoTracker, California Integrated Water Quality System (CIWQS), andToxic Release Inventory (TRI).
The National Pollutant Discharge Elimination System (NPDES) module of the Integrated Compliance Information System (ICIS). Under NPDES, all facilities that discharge pollutants from any point source into waters of the United States are required to obtain a permit. The permit will likely contain limits on what can be discharged, impose monitoring and reporting requirements, and include other provisions to ensure that the discharge does not adversely affect water quality.
The Resource Conservation and Recovery Act Information System (RCRAInfo) is EPA's comprehensive information system in support of the Resource Conservation and Recovery Act (RCRA) of 1976 and the Hazardous and Solid Waste Amendments (HSWA) of 1984. It tracks many types of information about generators, transporters, treaters, storers, and disposers of hazardous waste.
California's Hazardous Waste Tracking System Data Mart (HWTS-DATAMART) provides information on hazardous waste shipments for generators, transporters, and treatment, storage, and disposal facilities.

ITT GILFILLAN (Continued) **1000116007**

Click this hyperlink while viewing on your computer to access additional FINDS: detail in the EDR Site Report.

ECHO:

Envid:	1000116007
Registry ID:	110002903537
DFR URL:	http://echo.epa.gov/detailed-facility-report?fid=110002903537
Name:	ITT GILFILLAN
Address:	7821 ORION AVENUE
City,State,Zip:	VAN NUYS, CA 91406

HIST CORTESE:

edr_fname:	GAS-N-GO
edr_fadd1:	7821 ORION
City,State,Zip:	VAN NUYS, CA 91406
Region:	CORTESE
Facility County Code:	19
Reg By:	LTNKA
Reg Id:	3087

HWP:

EPA ID:	CAD990665556
Name:	EXELIS INC
Address:	7821 ORION AVE
Cleanup Status:	PROTECTIVE FILER
Latitude:	34.21370
Longitude:	-118.4713
Facility Type:	Historical - Non-Operating
Facility Size:	Not reported
Supervisor:	Not reported
Site Code:	Not reported
Senate District:	20
Assembly District:	46
Public Information Officer:	Not reported
Commercial Offsite Facility Types:	Not reported
Quarterly Update:	Not reported
Project Manager Lead:	Not reported
Project Manager:	Not reported
Permit Type:	Not reported
Permit Effective Date:	Not reported
Permit Expiration Date:	Not reported
Calenviroscreen Score:	76-80%
Total Planned Hours:	Not reported
Total Planned Amount:	Not reported
Total Actual Hours:	Not reported

Activities:

EPA ID:	CAD990665556
Facility Type:	Historical - Non-Operating
Facility Name:	EXELIS INC
Project Manager:	Not reported
Project Manager Lead:	Not reported
Supervisor:	Not reported
Facility Status:	PROTECTIVE FILER
Activity Type:	Protective Filer Status
Permit Being Renewed:	Not reported

ITT GILFILLAN (Continued) **1000116007**

Permit Being Modified: Not reported
Final Date: Not reported
Type: Not reported
Title Description: Protective Filer
Due Date: Not reported
Comments: Not reported
Unit Names: CONTAIN1, TANKSTR1, TANKTRT1
Event Description: Protective Filer Status - PROTECTIVE FILER (RECEIVED)
Actual Date: 07/09/1984

EPA ID: CAD990665556
Facility Type: Historical - Non-Operating
Facility Name: EXELIS INC
Project Manager: Not reported
Project Manager Lead: Not reported
Supervisor: Not reported
Facility Status: PROTECTIVE FILER
Activity Type: Protective Filer Status
Permit Being Renewed: Not reported
Permit Being Modified: Not reported
Final Date: Not reported
Type: Not reported
Title Description: Protective Filer
Due Date: Not reported
Comments: Not reported
Unit Names: CONTAIN1, TANKSTR1, TANKTRT1
Event Description: Protective Filer Status - PROTECTIVE FILER (APPROVED)
Actual Date: 12/23/1987

Alias:
EPA ID: CAD990665556
Facility Type: Historical - Non-Operating
Facility Name: EXELIS INC
Facility Status: PROTECTIVE FILER
Project Manager: Not reported
Project Manager Lead: Not reported
Supervisor: Not reported
Alias Type: FRS
Alias: 110002903537

EPA ID: CAD990665556
Facility Type: Historical - Non-Operating
Facility Name: EXELIS INC
Facility Status: PROTECTIVE FILER
Project Manager: Not reported
Project Manager Lead: Not reported
Supervisor: Not reported
Alias Type: Alternate Name
Alias: ITT GILFILLAN A DIV OF ITT INDUSTRIES

LA Co. Site Mitigation:
Name: ITT GILFILLAN
Address: 7821 ORION AVE
City,State,Zip: VAN NUYS, CA 91406
Facility ID: FA0019498

ITT GILFILLAN (Continued) **1000116007**

Status: Not reported
Site ID: SD0010554
Jurisdiction: County
Case ID: RO0010554
Abated: Yes
Assigned To: Kim Clark
Entered Date: 05/11/2004
Abated Date: 10/22/1996

CIWQS:
Name: EXELIS INC RADAR RECONNAISSANCE AND ACOUSTIC SYST
Address: 7821 ORION AVE
City,State,Zip: VAN NUYS, CA 91406
Agency: Exelis Inc Radar Reconnaissance Acoustic Syst
Agency Address: 7821 Orion Avenue, Van Nuys, CA 91406
Place/Project Type: Industrial - Search, Detection, Navigation, Guidance, Aeronautical, and Nautical Systems and Instruments
SIC/NAICS: 3812
Region: 4
Program: INDSTW
Regulatory Measure Status: Terminated
Regulatory Measure Type: Storm water industrial
Order Number: 2014-0057-DWQ
WDID: 4 19I009238
NPDES Number: CAS000001
Adoption Date: Not reported
Effective Date: 11/10/1992
Termination Date: 02/26/2016
Expiration/Review Date: Not reported
Design Flow: Not reported
Major/Minor: Not reported
Complexity: Not reported
TTWQ: Not reported
Enforcement Actions within 5 years: 0
Violations within 5 years: 0
Latitude: 34.21244
Longitude: -118.47057

CERS:
Name: ITT - GILFILLAN
Address: 7821 ORION AVE
City,State,Zip: VAN NUYS, CA 91406
Site ID: 661698
CERS ID: SLT43610608
CERS Description: Cleanup Program Site

Affiliation:
Affiliation Type Desc: Regional Board Caseworker
Entity Name: LA COUNTY FIRE DEPT. - LOS ANGELES RWQCB (REGION 4)
Entity Title: Not reported
Affiliation Address: Not reported
Affiliation City: BCP 04 UNKNOWN
Affiliation State: CA
Affiliation Country: Not reported
Affiliation Zip: Not reported
Affiliation Phone: ,

Y125 **DVH CIRCUITS INC** **ENVIROSTOR** **S103634003**
South **16117 LEADWELL ST** **HWP** **N/A**
1/2-1 **VAN NUYS, CA 91406** **WDS**
0.953 mi. **CIWQS**
5033 ft. **Site 1 of 2 in cluster Y**

Relative:
Lower

Actual:
763 ft.

ENVIROSTOR:

Name:	DVH CIRCUITS
Address:	16117 LEADWELL STREET
City,State,Zip:	VAN NUYS, CA 91406
Facility ID:	71002532
Status:	Refer: Other Agency
Status Date:	Not reported
Site Code:	Not reported
Site Type:	Tiered Permit
Site Type Detailed:	Tiered Permit
Acres:	Not reported
NPL:	NO
Regulatory Agencies:	NONE SPECIFIED
Lead Agency:	NONE SPECIFIED
Program Manager:	Not reported
Supervisor:	Not reported
Division Branch:	Cleanup Chatsworth
Assembly:	46
Senate:	20
Special Program:	Not reported
Restricted Use:	NO
Site Mgmt Req:	NONE SPECIFIED
Funding:	Not reported
Latitude:	34.20416
Longitude:	-118.4843
APN:	NONE SPECIFIED
Past Use:	NONE SPECIFIED
Potential COC:	NONE SPECIFIED
Confirmed COC:	NONE SPECIFIED
Potential Description:	NONE SPECIFIED
Alias Name:	CAD066654096
Alias Type:	EPA Identification Number
Alias Name:	110002655038
Alias Type:	EPA (FRS #)
Alias Name:	71002532
Alias Type:	Envirostor ID Number

Completed Info:

Completed Area Name:	Not reported
Completed Sub Area Name:	Not reported
Completed Document Type:	Not reported
Completed Date:	Not reported
Comments:	Not reported
Future Area Name:	Not reported
Future Sub Area Name:	Not reported
Future Document Type:	Not reported
Future Due Date:	Not reported
Schedule Area Name:	Not reported
Schedule Sub Area Name:	Not reported
Schedule Document Type:	Not reported
Schedule Due Date:	Not reported
Schedule Revised Date:	Not reported

DVH CIRCUITS INC (Continued) **S103634003**

Name: DVH CIRCUITS
Address: 16117 LEADWELL ST
City,State,Zip: VAN NUYS, CA 914060000
Facility ID: 80001457
Status: Inactive - Needs Evaluation
Status Date: 11/01/2018
Site Code: Not reported
Site Type: Corrective Action
Site Type Detailed: Corrective Action
Acres: 0
NPL: NO
Regulatory Agencies: NONE SPECIFIED
Lead Agency: NONE SPECIFIED
Program Manager: Not reported
Supervisor: * Unknown
Division Branch: Cleanup Chatsworth
Assembly: 46
Senate: 20
Special Program: Not reported
Restricted Use: NO
Site Mgmt Req: NONE SPECIFIED
Funding: Not reported
Latitude: 34.20416
Longitude: -118.4843
APN: 2205025005
Past Use: NONE SPECIFIED
Potential COC: NONE SPECIFIED
Confirmed COC: NONE SPECIFIED
Potential Description: NONE SPECIFIED
Alias Name: 2205025005
Alias Type: APN
Alias Name: CAD066654096
Alias Type: EPA Identification Number
Alias Name: 110002655038
Alias Type: EPA (FRS #)
Alias Name: 80001457
Alias Type: Envirostor ID Number

Completed Info:
Completed Area Name: PROJECT WIDE
Completed Sub Area Name: Not reported
Completed Document Type: Preliminary Assessment Report
Completed Date: 07/26/1991
Comments: Not reported

Future Area Name: Not reported
Future Sub Area Name: Not reported
Future Document Type: Not reported
Future Due Date: Not reported
Schedule Area Name: Not reported
Schedule Sub Area Name: Not reported
Schedule Document Type: Not reported
Schedule Due Date: Not reported
Schedule Revised Date: Not reported

HWP:
EPA ID: CAD066654096

DVH CIRCUITS INC (Continued) **S103634003**

Name:	DELTA DVH CIRCUITS
Address:	16117 LEADWELL ST
Cleanup Status:	CLOSED
Latitude:	34.20416
Longitude:	-118.4843
Facility Type:	Historical - Non-Operating
Facility Size:	Not reported
Supervisor:	Not reported
Site Code:	Not reported
Senate District:	20
Assembly District:	46
Public Information Officer:	Not reported
Commercial Offsite Facility Types:	Not reported
Quarterly Update:	05/10/2017- Delta DVH Circuits submitted a Part A application in June of 1981, Interim Status was then issued on 12/30/1981. DVH then requested a variance from a permit in July of 1983. In 1988, DHS exempted DVH from hazardous waste facility fees. DHS was then transferred to tiered permitting. This facility is being administratively closed in the Permitting Envirostor database as it is regulated by the tiered permitting program.
Project Manager Lead:	Not reported
Project Manager:	Not reported
Permit Type:	Lower Tier
Permit Effective Date:	Not reported
Permit Expiration Date:	Not reported
Calenviroscreen Score:	96-100% (highest scores)
Total Planned Hours:	Not reported
Total Planned Amount:	Not reported
Total Actual Hours:	Not reported

Closure:

EPA ID:	CAD066654096
Facility Type:	Historical - Non-Operating
Facility Name:	DELTA DVH CIRCUITS
Project Manager:	Not reported
Project Manager Lead:	Not reported
Supervisor:	Not reported
Facility Size:	Not reported
Facility Status:	CLOSED
Activity Type:	Closure Administrative
Final Date:	Not reported
Type:	LWTR
Title Description:	Closure of a Tiered Permintting Facility
Due Date:	Not reported
Comments:	This facility was converted to tiered permitting.
Unit Names:	Unit1
Event Description:	Closure Administrative - ISSUE CLOSURE VERIFICATION
Actual Date:	05/10/2017

WDS:

Name:	DVH CIRCUITS INC
Address:	16117 Leadwell St
City:	VAN NUYS
Facility ID:	4 19I016537
Facility Type:	Industrial - Facility that treats and/or disposes of liquid or semisolid wastes from any servicing, producing, manufacturing or

DVH CIRCUITS INC (Continued) **S103634003**

processing operation of whatever nature, including mining, gravel washing, geothermal operations, air conditioning, ship building and repairing, oil production, storage and disposal operations, water pumping.

Facility Status: Active - Any facility with a continuous or seasonal discharge that is under Waste Discharge Requirements.
NPDES Number: CAS000001 The 1st 2 characters designate the state. The remaining 7 are assigned by the Regional Board
Subregion: 4
Facility Telephone: 8187868241
Facility Contact: KANA KHUNTI
Agency Name: DVH CIRCUITS INC
Agency Address: 16117 Leadwell St
Agency City,St,Zip: Van Nuys 914063417
Agency Contact: KANA KHUNTI
Agency Telephone: 8187868241
Agency Type: Private
SIC Code: 0
SIC Code 2: Not reported
Primary Waste Type: Not reported
Primary Waste: Not reported
Waste Type2: Not reported
Waste2: Not reported
Primary Waste Type: Not reported
Secondary Waste: Not reported
Secondary Waste Type: Not reported
Design Flow: 0
Baseline Flow: 0
Reclamation: Not reported
POTW: Not reported
Treat To Water: Minor Threat to Water Quality. A violation of a regional board order should cause a relatively minor impairment of beneficial uses compared to a major or minor threat. Not: All nurds without a TTWQ will be considered a minor threat to water quality unless coded at a higher Level. A Zero (0) may be used to code those NURDS that are found to represent no threat to water quality.
Complexity: Category C - Facilities having no waste treatment systems, such as cooling water dischargers or thosewho must comply through best management practices, facilities with passive waste treatment and disposal systems, such as septic systems with subsurface disposal, or dischargers having waste storage systems with land disposal such as dairy waste ponds.

CIWQS:
Name: DVH CIRCUITS INC
Address: 16117 LEADWELL ST
City,State,Zip: VAN NUYS, CA 91406
Agency: DVH Circuits Inc
Agency Address: 16117 Leadwell St, Van Nuys, CA 91406
Place/Project Type: Industrial - Printed Circuit Boards
SIC/NAICS: 3672
Region: 4
Program: INDSTW
Regulatory Measure Status: Terminated
Regulatory Measure Type: Storm water industrial
Order Number: 2014-0057-DWQ
WDID: 4 19I016537

DVH CIRCUITS INC (Continued) **S103634003**

NPDES Number:	CAS000001
Adoption Date:	Not reported
Effective Date:	05/24/2001
Termination Date:	07/30/2009
Expiration/Review Date:	Not reported
Design Flow:	Not reported
Major/Minor:	Not reported
Complexity:	Not reported
TTWQ:	Not reported
Enforcement Actions within 5 years:	0
Violations within 5 years:	0
Latitude:	34.2039
Longitude:	-118.48407

Y126 **DELTA DVH CIRCUITS** **SEMS-ARCHIVE** **1000109287**
South **CORRACTS** **CAD066654096**
1/2-1 **VAN NUYS, CA** **RCRA-SQG**
0.953 mi. **FINDS**
5033 ft. **Site 2 of 2 in cluster Y** **PFAS ECHO**
EMI

Relative:
Lower

Actual:
763 ft.

SEMS Archive:

Site ID:	0900345
EPA ID:	CAD066654096
Name:	DVH CORPORATION
Address:	16117 LEADWELL
Address 2:	Not reported
City,State,Zip:	VAN NUYS, CA 91406
Cong District:	23
FIPS Code:	06037
FF:	N
NPL:	Not on the NPL
Non NPL Status:	NFRAP-Site does not qualify for the NPL based on existing information

SEMS Archive Detail:

Region:	09
Site ID:	0900345
EPA ID:	CAD066654096
Site Name:	DVH CORPORATION
NPL:	N
FF:	N
OU:	00
Action Code:	VS
Action Name:	ARCH SITE
SEQ:	1
Start Date:	Not reported
Finish Date:	1996-01-23 05:00:00
Qual:	Not reported
Current Action Lead:	EPA Perf In-Hse

Region:	09
Site ID:	0900345
EPA ID:	CAD066654096
Site Name:	DVH CORPORATION
NPL:	N
FF:	N
OU:	00
Action Code:	DS

DELTA DVH CIRCUITS (Continued) **1000109287**

Action Name: DISCVRY
SEQ: 1
Start Date: 1991-01-01 05:00:00
Finish Date: 1991-01-01 05:00:00
Qual: Not reported
Current Action Lead: EPA Perf

Region: 09
Site ID: 0900345
EPA ID: CAD066654096
Site Name: DVH CORPORATION
NPL: N
FF: N
OU: 00
Action Code: PA
Action Name: PA
SEQ: 1
Start Date: Not reported
Finish Date: 1991-08-02 04:00:00
Qual: D
Current Action Lead: EPA Perf

CORRACTS:
Name: DELTA DVH CIRCUITS
Address: 16117 LEADWELL ST.
Address 2: Not reported
EPA ID: CAD066654096
Area Name: ENTIRE FACILITY
Corrective Action: CA PRIORITIZATION-LOW CA PRIORITY
Actual Date: 19910726
Air Release Indicator: Not reported
Groundwater Release Indicator: Not reported
Soil Release Indicator: Not reported
Surface Water Release Indicator: Not reported

RCRA Listings:
Date Form Received by Agency: 20220210
Handler Name: Delta Dvh Circuits
Handler Address: LEADWELL ST.
Handler City,State,Zip: VAN NUYS, CA 91406-0000
EPA ID: CAD066654096
Contact Name: KANA KHUNTI
Contact Address: LEADWELL ST.
Contact City,State,Zip: VAN NUYS, CA 91406-0000
Contact Telephone: 818-786-8241
Contact Fax: Not reported
Contact Email: DELTADVHCIRCUITS@ATT.NET
Contact Title: V.P.
EPA Region: 09
Land Type: Private
Federal Waste Generator Description: Small Quantity Generator
Non-Notifier: Not reported
Biennial Report Cycle: 2021
Accessibility: Not reported
Active Site Indicator: Handler Activities

DELTA DVH CIRCUITS (Continued) **1000109287**

State District Owner:	Not reported
State District:	Not reported
Mailing Address:	LEADWELL ST.
Mailing City,State,Zip:	VAN NUYS, CA 91406-0000
Owner Name:	Deltadvh Circuits, Inc
Owner Type:	Private
Operator Name:	Deltadvhcircuits, Inc.
Operator Type:	Private
Short-Term Generator Activity:	No
Importer Activity:	No
Mixed Waste Generator:	No
Transporter Activity:	No
Transfer Facility Activity:	No
Recycler Activity with Storage:	No
Small Quantity On-Site Burner Exemption:	No
Smelting Melting and Refining Furnace Exemption:	No
Underground Injection Control:	No
Off-Site Waste Receipt:	No
Universal Waste Indicator:	No
Universal Waste Destination Facility:	No
Federal Universal Waste:	No
Active Site State-Reg Handler:	---
Federal Facility Indicator:	Not reported
Hazardous Secondary Material Indicator:	N
Sub-Part K Indicator:	Not reported
2018 GPRA Permit Baseline:	Not on the Baseline
2018 GPRA Renewals Baseline:	Not on the Baseline
202 GPRA Corrective Action Baseline:	No
Subject to Corrective Action Universe:	No
Non-TSDFs Where RCRA CA has Been Imposed Universe:	No
Corrective Action Priority Ranking:	Low
Environmental Control Indicator:	No
Institutional Control Indicator:	No
Human Exposure Controls Indicator:	N/A
Groundwater Controls Indicator:	N/A
Significant Non-Complier Universe:	No
Unaddressed Significant Non-Complier Universe:	No
Addressed Significant Non-Complier Universe:	No
Significant Non-Complier With a Compliance Schedule Universe:	No
Financial Assurance Required:	Not reported
Handler Date of Last Change:	20220629
Recognized Trader-Importer:	No
Recognized Trader-Exporter:	No
Importer of Spent Lead Acid Batteries:	No
Exporter of Spent Lead Acid Batteries:	No
Recycler Activity Without Storage:	Yes
Manifest Broker:	No
Sub-Part P Indicator:	No

Biennial: List of Years
Year: 2021

Click Here for Biennial Reporting System Data:
Year: 2019

Click Here for Biennial Reporting System Data:
Year: 2017

DELTA DVH CIRCUITS (Continued) **1000109287**

Click Here for Biennial Reporting System Data:
Year: 2015

Click Here for Biennial Reporting System Data:
Year: 2005

Click Here for Biennial Reporting System Data:

Hazardous Waste Summary:
Waste Code: D001
Waste Description: Ignitable Waste

Waste Code: D002
Waste Description: Corrosive Waste

Waste Code: D004
Waste Description: Arsenic

Waste Code: D006
Waste Description: Cadmium

Waste Code: D008
Waste Description: Lead

Waste Code: F006
Waste Description: Wastewater Treatment Sludges From Electroplating Operations, Except From The Following Processes: (1) Sulfuric Acid Anodizing Of Aluminum; (2) Tin Plating On Carbon Steel; (3) Zinc Plating (Segregated Basis) On Carbon Steel; (4) Aluminum Or Zinc-Aluminum Plating On Carbon Steel; (5) Cleaning/Stripping Associated With Tin, Zinc, And Aluminum Plating On Carbon Steel; And (6) Chemical Etching And Milling Of Aluminum.

Handler - Owner Operator:
Owner/Operator Indicator: Owner
Owner/Operator Name: KANA KHUNTI
Legal Status: Private
Date Became Current: 19960108
Date Ended Current: Not reported
Owner/Operator Address: 16117 LEADWELL STREET
Owner/Operator City,State,Zip: VAN NUYS, CA 91406
Owner/Operator Telephone: 818-786-8241
Owner/Operator Telephone Ext: Not reported
Owner/Operator Fax: Not reported
Owner/Operator Email: Not reported

Owner/Operator Indicator: Owner
Owner/Operator Name: DELTADVH CIRCUITS, INC
Legal Status: Private
Date Became Current: 19960108
Date Ended Current: Not reported
Owner/Operator Address: 16117 LEADWELL ST.
Owner/Operator City,State,Zip: VAN NUYS, CA 91406-0000
Owner/Operator Telephone: 818-786-8241
Owner/Operator Telephone Ext: Not reported

DELTA DVH CIRCUITS (Continued) **1000109287**

Owner/Operator Fax:	Not reported
Owner/Operator Email:	DELTADVHCIRCUITS@ATT.NET
Owner/Operator Indicator:	Owner
Owner/Operator Name: KHOSROW SHAHROOZI	
Legal Status:	Private
Date Became Current:	Not reported
Date Ended Current:	Not reported
Owner/Operator Address:	16117 LEADWELL STREET
Owner/Operator City,State,Zip:	VAN NUYS, CA 91406
Owner/Operator Telephone:	213-786-8241
Owner/Operator Telephone Ext:	Not reported
Owner/Operator Fax:	Not reported
Owner/Operator Email:	Not reported
Owner/Operator Indicator:	Operator
Owner/Operator Name: DVH CIRCUITS	
Legal Status:	Private
Date Became Current:	19960108
Date Ended Current:	Not reported
Owner/Operator Address:	Not reported
Owner/Operator City,State,Zip:	Not reported
Owner/Operator Telephone:	Not reported
Owner/Operator Telephone Ext:	Not reported
Owner/Operator Fax:	Not reported
Owner/Operator Email:	Not reported
Owner/Operator Indicator:	Operator
Owner/Operator Name: DVH CIRCUITS	
Legal Status:	Private
Date Became Current:	19960108
Date Ended Current:	Not reported
Owner/Operator Address:	Not reported
Owner/Operator City,State,Zip:	Not reported
Owner/Operator Telephone:	Not reported
Owner/Operator Telephone Ext:	Not reported
Owner/Operator Fax:	Not reported
Owner/Operator Email:	Not reported
Owner/Operator Indicator:	Owner
Owner/Operator Name: DELTADVH CIRCUITS, INC	
Legal Status:	Private
Date Became Current:	19960108
Date Ended Current:	Not reported
Owner/Operator Address:	16117 LEADWELL ST.
Owner/Operator City,State,Zip:	VAN NUYS, CA 91406-0000
Owner/Operator Telephone:	818-786-8241
Owner/Operator Telephone Ext:	Not reported
Owner/Operator Fax:	Not reported
Owner/Operator Email:	DELTADVHCIRCUITS@ATT.NET
Owner/Operator Indicator:	Operator
Owner/Operator Name: CHALFANT J.C.	
Legal Status:	Private
Date Became Current:	Not reported
Date Ended Current:	Not reported
Owner/Operator Address:	16117 LEADWELL

DELTA DVH CIRCUITS (Continued) **1000109287**

Owner/Operator City,State,Zip: CITY NOT REPORTED, CA 99999
Owner/Operator Telephone: 213-786-8241
Owner/Operator Telephone Ext: Not reported
Owner/Operator Fax: Not reported
Owner/Operator Email: Not reported

Owner/Operator Indicator: Owner
Owner/Operator Name: GEORGE BADER
Legal Status: Private
Date Became Current: 19680930
Date Ended Current: Not reported
Owner/Operator Address: 1221 DRENGLEN
Owner/Operator City,State,Zip: ESCONDIDO, CA 92026
Owner/Operator Telephone: Not reported
Owner/Operator Telephone Ext: Not reported
Owner/Operator Fax: Not reported
Owner/Operator Email: Not reported

Owner/Operator Indicator: Owner
Owner/Operator Name: GEORGE BADDER
Legal Status: Private
Date Became Current: 20020205
Date Ended Current: Not reported
Owner/Operator Address: 1221 DRENGLEN
Owner/Operator City,State,Zip: ESCONDIDO, CA 92026
Owner/Operator Telephone: Not reported
Owner/Operator Telephone Ext: Not reported
Owner/Operator Fax: Not reported
Owner/Operator Email: Not reported

Owner/Operator Indicator: Operator
Owner/Operator Name: DELTADVHCIRCUITS, INC.
Legal Status: Private
Date Became Current: 19960108
Date Ended Current: Not reported
Owner/Operator Address: 16117 LEADWELL ST.
Owner/Operator City,State,Zip: VAN NUYS, CA 91406-0000
Owner/Operator Telephone: 818-786-8241
Owner/Operator Telephone Ext: Not reported
Owner/Operator Fax: Not reported
Owner/Operator Email: DELTADVHCIRCUITS@ATT.COM

Owner/Operator Indicator: Operator
Owner/Operator Name: DELTADVHCIRCUITS, INC.
Legal Status: Private
Date Became Current: 19960108
Date Ended Current: Not reported
Owner/Operator Address: 16117 LEADWELL ST.
Owner/Operator City,State,Zip: VAN NUYS, CA 91406-0000
Owner/Operator Telephone: 818-786-8241
Owner/Operator Telephone Ext: Not reported
Owner/Operator Fax: Not reported
Owner/Operator Email: DELTADVHCIRCUITS@ATT.COM

Owner/Operator Indicator: Operator
Owner/Operator Name: DVH CIRCUITS
Legal Status: Private

DELTA DVH CIRCUITS (Continued) **1000109287**

Date Became Current:	19960101
Date Ended Current:	Not reported
Owner/Operator Address:	Not reported
Owner/Operator City,State,Zip:	Not reported
Owner/Operator Telephone:	Not reported
Owner/Operator Telephone Ext:	Not reported
Owner/Operator Fax:	Not reported
Owner/Operator Email:	Not reported
Owner/Operator Indicator:	Owner
Owner/Operator Name: DELTA DVH CIRCUITS INC	
Legal Status:	Private
Date Became Current:	19960108
Date Ended Current:	Not reported
Owner/Operator Address:	16117 LEADWELL ST
Owner/Operator City,State,Zip:	VAN NUYS, CA 91406
Owner/Operator Telephone:	818-786-8241
Owner/Operator Telephone Ext:	Not reported
Owner/Operator Fax:	Not reported
Owner/Operator Email:	Not reported
Owner/Operator Indicator:	Operator
Owner/Operator Name: KANA KHUNTI	
Legal Status:	Private
Date Became Current:	19960108
Date Ended Current:	Not reported
Owner/Operator Address:	Not reported
Owner/Operator City,State,Zip:	Not reported
Owner/Operator Telephone:	Not reported
Owner/Operator Telephone Ext:	Not reported
Owner/Operator Fax:	Not reported
Owner/Operator Email:	Not reported
Owner/Operator Indicator:	Owner
Owner/Operator Name: DELTADVH CIRCUITS, INC	
Legal Status:	Private
Date Became Current:	19960108
Date Ended Current:	Not reported
Owner/Operator Address:	16117 LEADWELL ST.
Owner/Operator City,State,Zip:	VAN NUYS, CA 91406-0000
Owner/Operator Telephone:	818-786-8241
Owner/Operator Telephone Ext:	Not reported
Owner/Operator Fax:	Not reported
Owner/Operator Email:	DELTADVHCIRCUITS@ATT.NET
Owner/Operator Indicator:	Operator
Owner/Operator Name: DELTADVHCIRCUITS, INC.	
Legal Status:	Private
Date Became Current:	19960108
Date Ended Current:	Not reported
Owner/Operator Address:	16117 LEADWELL ST.
Owner/Operator City,State,Zip:	VAN NUYS, CA 91406-0000
Owner/Operator Telephone:	818-786-8241
Owner/Operator Telephone Ext:	Not reported
Owner/Operator Fax:	Not reported
Owner/Operator Email:	DELTADVHCIRCUITS@ATT.COM

DELTA DVH CIRCUITS (Continued) **1000109287**

Owner/Operator Indicator: Operator
Owner/Operator Name: DELTA DVH CIRCUITS INC
Legal Status: Private
Date Became Current: 19960108
Date Ended Current: Not reported
Owner/Operator Address: Not reported
Owner/Operator City,State,Zip: Not reported
Owner/Operator Telephone: Not reported
Owner/Operator Telephone Ext: Not reported
Owner/Operator Fax: Not reported
Owner/Operator Email: Not reported

Owner/Operator Indicator: Owner
Owner/Operator Name: GEORGE BADDER
Legal Status: Private
Date Became Current: 20020205
Date Ended Current: Not reported
Owner/Operator Address: 1221 DRENGLEN
Owner/Operator City,State,Zip: ESCONDIDO, CA 92026
Owner/Operator Telephone: Not reported
Owner/Operator Telephone Ext: Not reported
Owner/Operator Fax: Not reported
Owner/Operator Email: Not reported

Historic Generators:
Receive Date: 20160812
Handler Name: DELTA DVH CIRCUITS, INC.
Federal Waste Generator Description: Large Quantity Generator
State District Owner: Not reported
Large Quantity Handler of Universal Waste: No
Recognized Trader Importer: No
Recognized Trader Exporter: No
Spent Lead Acid Battery Importer: No
Spent Lead Acid Battery Exporter: No
Current Record: No
Non Storage Recycler Activity: Not reported
Electronic Manifest Broker: Not reported

Receive Date: 20180211
Handler Name: DELTA DVH CIRCUITS
Federal Waste Generator Description: Small Quantity Generator
State District Owner: Not reported
Large Quantity Handler of Universal Waste: No
Recognized Trader Importer: No
Recognized Trader Exporter: No
Spent Lead Acid Battery Importer: No
Spent Lead Acid Battery Exporter: No
Current Record: No
Non Storage Recycler Activity: No
Electronic Manifest Broker: No

Receive Date: 20200229
Handler Name: DELTA DVH CIRCUITS
Federal Waste Generator Description: Small Quantity Generator
State District Owner: Not reported
Large Quantity Handler of Universal Waste: No
Recognized Trader Importer: No

DELTA DVH CIRCUITS (Continued) **1000109287**

Recognized Trader Exporter:	No
Spent Lead Acid Battery Importer:	No
Spent Lead Acid Battery Exporter:	No
Current Record:	No
Non Storage Recycler Activity:	No
Electronic Manifest Broker:	No

Receive Date:	20220210
Handler Name: DELTA DVH CIRCUITS	
Federal Waste Generator Description:	Small Quantity Generator
State District Owner:	Not reported
Large Quantity Handler of Universal Waste:	No
Recognized Trader Importer:	No
Recognized Trader Exporter:	No
Spent Lead Acid Battery Importer:	No
Spent Lead Acid Battery Exporter:	No
Current Record:	Yes
Non Storage Recycler Activity:	Yes
Electronic Manifest Broker:	No

Receive Date:	19960901
Handler Name: DVH CORPORATION	
Federal Waste Generator Description:	Large Quantity Generator
State District Owner:	Ca
Large Quantity Handler of Universal Waste:	No
Recognized Trader Importer:	No
Recognized Trader Exporter:	No
Spent Lead Acid Battery Importer:	No
Spent Lead Acid Battery Exporter:	No
Current Record:	No
Non Storage Recycler Activity:	Not reported
Electronic Manifest Broker:	Not reported

Receive Date:	20060213
Handler Name: DVH CIRCUITS	
Federal Waste Generator Description:	Small Quantity Generator
State District Owner:	Not reported
Large Quantity Handler of Universal Waste:	No
Recognized Trader Importer:	No
Recognized Trader Exporter:	No
Spent Lead Acid Battery Importer:	No
Spent Lead Acid Battery Exporter:	No
Current Record:	No
Non Storage Recycler Activity:	Not reported
Electronic Manifest Broker:	Not reported

Receive Date:	19810626
Handler Name: DVH CORPORATION	
Federal Waste Generator Description:	Not a generator, verified
State District Owner:	Ca
Large Quantity Handler of Universal Waste:	No
Recognized Trader Importer:	No
Recognized Trader Exporter:	No
Spent Lead Acid Battery Importer:	No
Spent Lead Acid Battery Exporter:	No
Current Record:	No
Non Storage Recycler Activity:	Not reported

DELTA DVH CIRCUITS (Continued) **1000109287**

Electronic Manifest Broker: Not reported

Receive Date: 20040602
Handler Name: DVH CIRCUITS
Federal Waste Generator Description: Small Quantity Generator
State District Owner: Not reported
Large Quantity Handler of Universal Waste: No
Recognized Trader Importer: No
Recognized Trader Exporter: No
Spent Lead Acid Battery Importer: No
Spent Lead Acid Battery Exporter: No
Current Record: No
Non Storage Recycler Activity: Not reported
Electronic Manifest Broker: Not reported

Receive Date: 20120430
Handler Name: DELTA DVH CIRCUITS INC
Federal Waste Generator Description: Small Quantity Generator
State District Owner: Not reported
Large Quantity Handler of Universal Waste: No
Recognized Trader Importer: No
Recognized Trader Exporter: No
Spent Lead Acid Battery Importer: No
Spent Lead Acid Battery Exporter: No
Current Record: No
Non Storage Recycler Activity: Not reported
Electronic Manifest Broker: Not reported

Receive Date: 19920226
Handler Name: DVH CORP
Federal Waste Generator Description: Large Quantity Generator
State District Owner: Not reported
Large Quantity Handler of Universal Waste: No
Recognized Trader Importer: No
Recognized Trader Exporter: No
Spent Lead Acid Battery Importer: No
Spent Lead Acid Battery Exporter: No
Current Record: No
Non Storage Recycler Activity: Not reported
Electronic Manifest Broker: Not reported

Receive Date: 20060213
Handler Name: DVH CIRCUITS
Federal Waste Generator Description: Large Quantity Generator
State District Owner: Not reported
Large Quantity Handler of Universal Waste: No
Recognized Trader Importer: No
Recognized Trader Exporter: No
Spent Lead Acid Battery Importer: No
Spent Lead Acid Battery Exporter: No
Current Record: No
Non Storage Recycler Activity: Not reported
Electronic Manifest Broker: Not reported

List of NAICS Codes and Descriptions:
NAICS Code: 334412
NAICS Description: BARE PRINTED CIRCUIT BOARD MANUFACTURING

DELTA DVH CIRCUITS (Continued) **1000109287**

Has the Facility Received Notices of Violations:

Found Violation:	Yes
Agency Which Determined Violation:	State
Violation Short Description:	TSD - General
Date Violation was Determined:	19890620
Actual Return to Compliance Date:	19890620
Return to Compliance Qualifier:	Observed
Violation Responsible Agency:	State
Scheduled Compliance Date:	Not reported
Enforcement Identifier:	001
Date of Enforcement Action:	19890801
Enforcement Responsible Agency:	State
Enforcement Docket Number:	Not reported
Enforcement Attorney:	R9
Corrective Action Component:	No
Appeal Initiated Date:	Not reported
Appeal Resolution Date:	Not reported
Disposition Status Date:	Not reported
Disposition Status:	Not reported
Disposition Status Description:	Not reported
Consent/Final Order Sequence Number:	Not reported
Consent/Final Order Respondent Name:	Not reported
Consent/Final Order Lead Agency:	Not reported
Enforcement Type:	WRITTEN INFORMAL
Enforcement Responsible Person:	R9
Enforcement Responsible Sub-Organization:	Not reported
SEP Sequence Number:	Not reported
SEP Expenditure Amount:	Not reported
SEP Scheduled Completion Date:	Not reported
SEP Actual Date:	Not reported
SEP Defaulted Date:	Not reported
SEP Type:	Not reported
SEP Type Description:	Not reported
Proposed Amount:	Not reported
Final Monetary Amount:	Not reported
Paid Amount:	Not reported
Final Count:	Not reported
Final Amount:	Not reported

Found Violation:	Yes
Agency Which Determined Violation:	State
Violation Short Description:	TSD - Financial Requirements
Date Violation was Determined:	19890628
Actual Return to Compliance Date:	19900101
Return to Compliance Qualifier:	Unverifiable
Violation Responsible Agency:	State
Scheduled Compliance Date:	Not reported
Enforcement Identifier:	Not reported
Date of Enforcement Action:	Not reported
Enforcement Responsible Agency:	Not reported
Enforcement Docket Number:	Not reported
Enforcement Attorney:	Not reported
Corrective Action Component:	Not reported
Appeal Initiated Date:	Not reported
Appeal Resolution Date:	Not reported
Disposition Status Date:	Not reported
Disposition Status:	Not reported

DELTA DVH CIRCUITS (Continued) **1000109287**

Disposition Status Description: Not reported
Consent/Final Order Sequence Number: Not reported
Consent/Final Order Respondent Name: Not reported
Consent/Final Order Lead Agency: Not reported
Enforcement Type: Not reported
Enforcement Responsible Person: Not reported
Enforcement Responsible Sub-Organization: Not reported
SEP Sequence Number: Not reported
SEP Expenditure Amount: Not reported
SEP Scheduled Completion Date: Not reported
SEP Actual Date: Not reported
SEP Defaulted Date: Not reported
SEP Type: Not reported
SEP Type Description: Not reported
Proposed Amount: Not reported
Final Monetary Amount: Not reported
Paid Amount: Not reported
Final Count: Not reported
Final Amount: Not reported

Found Violation: Yes
Agency Which Determined Violation: State
Violation Short Description: LDR - General
Date Violation was Determined: 19890620
Actual Return to Compliance Date: 19890620
Return to Compliance Qualifier: Observed
Violation Responsible Agency: State
Scheduled Compliance Date: Not reported
Enforcement Identifier: 001
Date of Enforcement Action: 19890801
Enforcement Responsible Agency: State
Enforcement Docket Number: Not reported
Enforcement Attorney: R9
Corrective Action Component: No
Appeal Initiated Date: Not reported
Appeal Resolution Date: Not reported
Disposition Status Date: Not reported
Disposition Status: Not reported
Disposition Status Description: Not reported
Consent/Final Order Sequence Number: Not reported
Consent/Final Order Respondent Name: Not reported
Consent/Final Order Lead Agency: Not reported
Enforcement Type: WRITTEN INFORMAL
Enforcement Responsible Person: R9
Enforcement Responsible Sub-Organization: Not reported
SEP Sequence Number: Not reported
SEP Expenditure Amount: Not reported
SEP Scheduled Completion Date: Not reported
SEP Actual Date: Not reported
SEP Defaulted Date: Not reported
SEP Type: Not reported
SEP Type Description: Not reported
Proposed Amount: Not reported
Final Monetary Amount: Not reported
Paid Amount: Not reported
Final Count: Not reported
Final Amount: Not reported

DELTA DVH CIRCUITS (Continued) **1000109287**

Found Violation:	Yes
Agency Which Determined Violation:	State
Violation Short Description:	LDR - General
Date Violation was Determined:	19890620
Actual Return to Compliance Date:	19890620
Return to Compliance Qualifier:	Observed
Violation Responsible Agency:	State
Scheduled Compliance Date:	Not reported
Enforcement Identifier:	001
Date of Enforcement Action:	19890801
Enforcement Responsible Agency:	State
Enforcement Docket Number:	Not reported
Enforcement Attorney:	R9
Corrective Action Component:	No
Appeal Initiated Date:	Not reported
Appeal Resolution Date:	Not reported
Disposition Status Date:	Not reported
Disposition Status:	Not reported
Disposition Status Description:	Not reported
Consent/Final Order Sequence Number:	Not reported
Consent/Final Order Respondent Name:	Not reported
Consent/Final Order Lead Agency:	Not reported
Enforcement Type:	WRITTEN INFORMAL
Enforcement Responsible Person:	R9
Enforcement Responsible Sub-Organization:	Not reported
SEP Sequence Number:	Not reported
SEP Expenditure Amount:	Not reported
SEP Scheduled Completion Date:	Not reported
SEP Actual Date:	Not reported
SEP Defaulted Date:	Not reported
SEP Type:	Not reported
SEP Type Description:	Not reported
Proposed Amount:	Not reported
Final Monetary Amount:	Not reported
Paid Amount:	Not reported
Final Count:	Not reported
Final Amount:	Not reported

Found Violation:	Yes
Agency Which Determined Violation:	State
Violation Short Description:	TSD - General
Date Violation was Determined:	19870820
Actual Return to Compliance Date:	19890620
Return to Compliance Qualifier:	Observed
Violation Responsible Agency:	State
Scheduled Compliance Date:	Not reported
Enforcement Identifier:	Not reported
Date of Enforcement Action:	Not reported
Enforcement Responsible Agency:	Not reported
Enforcement Docket Number:	Not reported
Enforcement Attorney:	Not reported
Corrective Action Component:	Not reported
Appeal Initiated Date:	Not reported
Appeal Resolution Date:	Not reported
Disposition Status Date:	Not reported
Disposition Status:	Not reported
Disposition Status Description:	Not reported

DELTA DVH CIRCUITS (Continued) **1000109287**

Consent/Final Order Sequence Number:Not reported
Consent/Final Order Respondent Name: Not reported
Consent/Final Order Lead Agency: Not reported
Enforcement Type: Not reported
Enforcement Responsible Person: Not reported
Enforcement Responsible Sub-Organization: Not reported
SEP Sequence Number: Not reported
SEP Expenditure Amount: Not reported
SEP Scheduled Completion Date: Not reported
SEP Actual Date: Not reported
SEP Defaulted Date: Not reported
SEP Type: Not reported
SEP Type Description: Not reported
Proposed Amount: Not reported
Final Monetary Amount: Not reported
Paid Amount: Not reported
Final Count: Not reported
Final Amount: Not reported

Evaluation Action Summary:
Evaluation Date: 19890620
Evaluation Responsible Agency: State
Found Violation: Yes
Evaluation Type Description: COMPLIANCE EVALUATION INSPECTION ON-SITE
Evaluation Responsible Person Identifier: R9
Evaluation Responsible Sub-Organization: Not reported
Actual Return to Compliance Date: 19890620
Scheduled Compliance Date: Not reported
Date of Request: Not reported
Date Response Received: Not reported
Request Agency: Not reported
Former Citation: Not reported

Evaluation Date: 19890628
Evaluation Responsible Agency: State
Found Violation: Yes
Evaluation Type Description: FINANCIAL RECORD REVIEW
Evaluation Responsible Person Identifier: R9
Evaluation Responsible Sub-Organization: Not reported
Actual Return to Compliance Date: 19900101
Scheduled Compliance Date: Not reported
Date of Request: Not reported
Date Response Received: Not reported
Request Agency: Not reported
Former Citation: Not reported

Evaluation Date: 19890620
Evaluation Responsible Agency: State
Found Violation: Yes
Evaluation Type Description: COMPLIANCE EVALUATION INSPECTION ON-SITE
Evaluation Responsible Person Identifier: R9
Evaluation Responsible Sub-Organization: Not reported
Actual Return to Compliance Date: 19890620
Scheduled Compliance Date: Not reported
Date of Request: Not reported
Date Response Received: Not reported
Request Agency: Not reported

DELTA DVH CIRCUITS (Continued) **1000109287**

Former Citation:	Not reported
Evaluation Date:	19890620
Evaluation Responsible Agency:	State
Found Violation:	Yes
Evaluation Type Description:	COMPLIANCE EVALUATION INSPECTION ON-SITE
Evaluation Responsible Person Identifier:	R9
Evaluation Responsible Sub-Organization:	Not reported
Actual Return to Compliance Date:	19890620
Scheduled Compliance Date:	Not reported
Date of Request:	Not reported
Date Response Received:	Not reported
Request Agency:	Not reported
Former Citation:	Not reported
Evaluation Date:	19870820
Evaluation Responsible Agency:	State
Found Violation:	Yes
Evaluation Type Description:	COMPLIANCE EVALUATION INSPECTION ON-SITE
Evaluation Responsible Person Identifier:	R9
Evaluation Responsible Sub-Organization:	Not reported
Actual Return to Compliance Date:	19890620
Scheduled Compliance Date:	Not reported
Date of Request:	Not reported
Date Response Received:	Not reported
Request Agency:	Not reported
Former Citation:	Not reported

FINDS:
Registry ID: 110002655038

Click Here for FRS Facility Detail Report:

Environmental Interest/Information System:
All generators and treatment, storage, and disposal (TSD) facilities
who handle hazardous waste are required to report to the EPA
Administrator at least once every two years. The data collected is
used to create the National Biennial Resource Conservation and
Recovery Act (RCRA) Hazardous Waste Report. This data is processed
within the RCRA Information (RCRAInfo) database
THE EMISSION INVENTORY SYSTEM (EIS) MAINTAINS AN INVENTORY OF LARGE STATIONARY SOURCES AND VOLUNTARILY-REPORTED SMALLER SOURCES OF AIR POINT POLLUTANT EMITTERS. IT CONTAINS INFORMATION ABOUT FACILITY SITES AND THEIR PHYSICAL LOCATION, EMISSIONS UNITS, EMISSIONS PROCESSES, RELEASE POINTS, CONTROL APPROACHES, AND REGULATIONS. FACILITY INVENTORY DATA ARE KEPT SEPARATE FROM THE EMISSIONS DATA AND HAVE STABLE IDENTIFIERS TO IMPROVE CONTINUITY FROM YEAR TO YEAR AND TO HELP IDENTIFY DUPLICATE OR MISSING FACILITIES
The Resource Conservation and Recovery Act Information System
(RCRAInfo) is EPA's comprehensive information system in support of the
Resource Conservation and Recovery Act (RCRA) of 1976 and the
Hazardous and Solid Waste Amendments (HSWA) of 1984. It tracks many
types of information about generators, transporters, treaters,
storers, and disposers of hazardous waste.
California's Hazardous Waste Tracking System Data Mart (HWTS-DATAMART)
provides information on hazardous waste shipments for generators,

DELTA DVH CIRCUITS (Continued) **1000109287**

transporters, and treatment, storage, and disposal facilities.

~~Click this hyperlink~~ while viewing on your computer to access additional FINDS: detail in the EDR Site Report.

PFAS ECHO:

Name:	DELTA DVH CIRCUITS
Address:	Not reported
City,State,Zip:	VAN NUYS, CA
Latitude:	34.2039
Longitude:	-118.48432
Count:	1
County:	LOS ANGELES
Status:	Active
Region:	09
Industry:	Electronics Industry
ECHO Facility Report:	https://echo.epa.gov/detailed-facility-report?fid=110002655038
Facility Percent Minority:	74.882
Facility Derived Tribes:	-
Facility Population:	9897.73
EPA Programs:	RCRA
Federal Facility:	No
Federal Agency:	-
Facility FIPS Code:	06037
Facility Indian Country Flag:	N
Facility Collection Method:	ADDRESS MATCHING-HOUSE NUMBER
Facility Derived HUC:	18070105
Facility Derived WBD:	180701050208
Facility Derived CD113:	29
Facility Derived CB2010:	060371274003004
Facility Major Flag:	-
Facility Active Flag:	Y
Facility Inspection Count:	0
Facility Date Last Inspection:	6/20/1989
Facility Days Last Inspection:	12,429
Facility Informal Count:	0
Facility Date Last Informal Action:	8/1/1989
Facility Formal Action Count:	0
Facility Date Last Formal Action:	-
Facility Total Penalties:	0
Facility Penalty Count:	-
Facility Date Last Penalty:	-
Facility Last Penalty AMT:	-
Facility QTRS With NC:	0
Facility Programs With SNC:	0
Facility Compliance Status:	No Violation Identified
Facility SNC Flag:	N
AIR Flag:	N
NPDES Flag:	N
SDWIS Flag:	N
RCRA Flag:	Y
TRI Flag:	N
GHG Flag:	N
AIR IDS:	-
CAA Permit Types:	-
CAA NAICS:	-
CAA SICS:	-
NPDES IDS:	-

DELTA DVH CIRCUITS (Continued) **1000109287**

CWA Permit Types:	-
CWA NAICS:	-
CWA SICS:	-
RCRA IDS:	CAD066654096
RCRA Permit Types:	SQG
RCRA NAICS:	334412
SDWA IDS:	-
SDWA System Types:	-
SDWA Compliance Status:	-
SDWA SNC Flag:	N
TRI IDS:	-
TRI Releases Transfers:	-
TRI On Site Releases:	-
TRI Off Site Transfers:	-
TRI Reporter:	-
Facility IMP Water Flag:	-
EJSCREEN Flag US:	Y
EJSCREEN Report:	https://ejscreen.epa.gov/mapper/mobile/EJSCREEN_mobile.aspx?geometry=%7B%22x%22:-118.48432,%22y%22:34.2039,%22spatialReference%22:%7B%22wkid%22:4326%7D%7D&unit=9035&areatype=&areaid=&basemap=streets&distance=1

EMI:

Name:	DVH CORP
Address:	16117 LEADWELL ST.
City,State,Zip:	VAN NUYS, CA 91406
Year:	1987
County Code:	19
Air Basin:	SC
Facility ID:	6623
Air District Name:	SC
SIC Code:	3679
Air District Name:	SOUTH COAST AQMD
Community Health Air Pollution Info System:	Not reported
Consolidated Emission Reporting Rule:	Not reported
Total Organic Hydrocarbon Gases Tons/Yr:	0
Reactive Organic Gases Tons/Yr:	0
Carbon Monoxide Emissions Tons/Yr:	0
NOX - Oxides of Nitrogen Tons/Yr:	0
SOX - Oxides of Sulphur Tons/Yr:	0
Particulate Matter Tons/Yr:	0
Part. Matter 10 Micrometers and Smllr Tons/Yr:	0

Name:	DVH CORP
Address:	16117 LEADWELL ST.
City,State,Zip:	VAN NUYS, CA 91406
Year:	1990
County Code:	19
Air Basin:	SC
Facility ID:	6623
Air District Name:	SC
SIC Code:	36
Air District Name:	SOUTH COAST AQMD
Community Health Air Pollution Info System:	Not reported
Consolidated Emission Reporting Rule:	Not reported
Total Organic Hydrocarbon Gases Tons/Yr:	0
Reactive Organic Gases Tons/Yr:	0
Carbon Monoxide Emissions Tons/Yr:	0

DELTA DVH CIRCUITS (Continued) **1000109287**

NOX - Oxides of Nitrogen Tons/Yr: 0
SOX - Oxides of Sulphur Tons/Yr: 0
Particulate Matter Tons/Yr: 0
Part. Matter 10 Micrometers and Smllr Tons/Yr: 0

Count: 0 records.

ORPHAN SUMMARY

City	EDR ID	Site Name	Site Address	Zip	Database(s)
		NO SITES FOUND			

GOVERNMENT RECORDS SEARCHED / DATA CURRENCY TRACKING

To maintain currency of the following federal and state databases, EDR contacts the appropriate governmental agency on a monthly or quarterly basis, as required.

Number of Days to Update: Provides confirmation that EDR is reporting records that have been updated within 90 days from the date the government agency made the information available to the public.

STANDARD ENVIRONMENTAL RECORDS

Lists of Federal NPL (Superfund) sites

NPL: National Priority List

National Priorities List (Superfund). The NPL is a subset of CERCLIS and identifies over 1,200 sites for priority cleanup under the Superfund Program. NPL sites may encompass relatively large areas. As such, EDR provides polygon coverage for over 1,000 NPL site boundaries produced by EPA's Environmental Photographic Interpretation Center (EPIC) and regional EPA offices.

Date of Government Version: 06/22/2023
Date Data Arrived at EDR: 07/06/2023
Date Made Active in Reports: 07/24/2023
Number of Days to Update: 18

Source: EPA
Telephone: N/A
Last EDR Contact: 10/03/2023
Next Scheduled EDR Contact: 01/08/2024
Data Release Frequency: Quarterly

NPL Site Boundaries

Sources:

EPA's Environmental Photographic Interpretation Center (EPIC)
Telephone: 202-564-7333

EPA Region 1
Telephone 617-918-1143

EPA Region 6
Telephone: 214-655-6659

EPA Region 3
Telephone 215-814-5418

EPA Region 7
Telephone: 913-551-7247

EPA Region 4
Telephone 404-562-8033

EPA Region 8
Telephone: 303-312-6774

EPA Region 5
Telephone 312-886-6686

EPA Region 9
Telephone: 415-947-4246

EPA Region 10
Telephone 206-553-8665

Proposed NPL: Proposed National Priority List Sites

A site that has been proposed for listing on the National Priorities List through the issuance of a proposed rule in the Federal Register. EPA then accepts public comments on the site, responds to the comments, and places on the NPL those sites that continue to meet the requirements for listing.

Date of Government Version: 06/22/2023
Date Data Arrived at EDR: 07/06/2023
Date Made Active in Reports: 07/24/2023
Number of Days to Update: 18

Source: EPA
Telephone: N/A
Last EDR Contact: 10/03/2023
Next Scheduled EDR Contact: 01/08/2024
Data Release Frequency: Quarterly

NPL LIENS: Federal Superfund Liens

Federal Superfund Liens. Under the authority granted the USEPA by CERCLA of 1980, the USEPA has the authority to file liens against real property in order to recover remedial action expenditures or when the property owner received notification of potential liability. USEPA compiles a listing of filed notices of Superfund Liens.

Date of Government Version: 10/15/1991
Date Data Arrived at EDR: 02/02/1994
Date Made Active in Reports: 03/30/1994
Number of Days to Update: 56

Source: EPA
Telephone: 202-564-4267
Last EDR Contact: 08/15/2011
Next Scheduled EDR Contact: 11/28/2011
Data Release Frequency: No Update Planned

Lists of Federal Delisted NPL sites

Delisted NPL: National Priority List Deletions

The National Oil and Hazardous Substances Pollution Contingency Plan (NCP) establishes the criteria that the EPA uses to delete sites from the NPL. In accordance with 40 CFR 300.425.(e), sites may be deleted from the NPL where no further response is appropriate.

Date of Government Version: 06/22/2023
Date Data Arrived at EDR: 07/06/2023
Date Made Active in Reports: 07/24/2023
Number of Days to Update: 18

Source: EPA
Telephone: N/A
Last EDR Contact: 10/03/2023
Next Scheduled EDR Contact: 01/08/2024
Data Release Frequency: Quarterly

Lists of Federal sites subject to CERCLA removals and CERCLA orders

FEDERAL FACILITY: Federal Facility Site Information listing

A listing of National Priority List (NPL) and Base Realignment and Closure (BRAC) sites found in the Comprehensive Environmental Response, Compensation and Liability Information System (CERCLIS) Database where EPA Federal Facilities Restoration and Reuse Office is involved in cleanup activities.

Date of Government Version: 06/23/2023
Date Data Arrived at EDR: 06/23/2023
Date Made Active in Reports: 09/20/2023
Number of Days to Update: 89

Source: Environmental Protection Agency
Telephone: 703-603-8704
Last EDR Contact: 09/26/2023
Next Scheduled EDR Contact: 01/08/2024
Data Release Frequency: Varies

SEMS: Superfund Enterprise Management System

SEMS (Superfund Enterprise Management System) tracks hazardous waste sites, potentially hazardous waste sites, and remedial activities performed in support of EPA's Superfund Program across the United States. The list was formerly know as CERCLIS, renamed to SEMS by the EPA in 2015. The list contains data on potentially hazardous waste sites that have been reported to the USEPA by states, municipalities, private companies and private persons, pursuant to Section 103 of the Comprehensive Environmental Response, Compensation, and Liability Act (CERCLA). This dataset also contains sites which are either proposed to or on the National Priorities List (NPL) and the sites which are in the screening and assessment phase for possible inclusion on the NPL.

Date of Government Version: 06/22/2023
Date Data Arrived at EDR: 07/06/2023
Date Made Active in Reports: 07/24/2023
Number of Days to Update: 18

Source: EPA
Telephone: 800-424-9346
Last EDR Contact: 10/03/2023
Next Scheduled EDR Contact: 10/23/2023
Data Release Frequency: Quarterly

Lists of Federal CERCLA sites with NFRAP

SEMS-ARCHIVE: Superfund Enterprise Management System Archive

SEMS-ARCHIVE (Superfund Enterprise Management System Archive) tracks sites that have no further interest under the Federal Superfund Program based on available information. The list was formerly known as the CERCLIS-NFRAP, renamed to SEMS ARCHIVE by the EPA in 2015. EPA may perform a minimal level of assessment work at a site while it is archived if site conditions change and/or new information becomes available. Archived sites have been removed and archived from the inventory of SEMS sites. Archived status indicates that, to the best of EPA's knowledge, assessment at a site has been completed and that EPA has determined no further steps will be taken to list the site on the National Priorities List (NPL), unless information indicates this decision was not appropriate or other considerations require a recommendation for listing at a later time. The decision does not necessarily mean that there is no hazard associated with a given site; it only means that. based upon available information, the location is not judged to be potential NPL site.

Date of Government Version: 06/22/2023
Date Data Arrived at EDR: 07/06/2023
Date Made Active in Reports: 07/24/2023
Number of Days to Update: 18

Source: EPA
Telephone: 800-424-9346
Last EDR Contact: 10/03/2023
Next Scheduled EDR Contact: 10/23/2023
Data Release Frequency: Quarterly

Lists of Federal RCRA facilities undergoing Corrective Action

CORRACTS: Corrective Action Report

CORRACTS identifies hazardous waste handlers with RCRA corrective action activity.

Date of Government Version: 07/24/2023
Date Data Arrived at EDR: 07/31/2023
Date Made Active in Reports: 08/14/2023
Number of Days to Update: 14

Source: EPA
Telephone: 800-424-9346
Last EDR Contact: 09/20/2023
Next Scheduled EDR Contact: 01/01/2024
Data Release Frequency: Quarterly

Lists of Federal RCRA TSD facilities

RCRA-TSDF: RCRA - Treatment, Storage and Disposal

RCRAInfo is EPA's comprehensive information system, providing access to data supporting the Resource Conservation and Recovery Act (RCRA) of 1976 and the Hazardous and Solid Waste Amendments (HSWA) of 1984. The database includes selective information on sites which generate, transport, store, treat and/or dispose of hazardous waste as defined by the Resource Conservation and Recovery Act (RCRA). Transporters are individuals or entities that move hazardous waste from the generator offsite to a facility that can recycle, treat, store, or dispose of the waste. TSDFs treat, store, or dispose of the waste.

Date of Government Version: 07/24/2023
Date Data Arrived at EDR: 07/31/2023
Date Made Active in Reports: 08/14/2023
Number of Days to Update: 14

Source: Environmental Protection Agency
Telephone: (415) 495-8895
Last EDR Contact: 09/20/2023
Next Scheduled EDR Contact: 01/01/2024
Data Release Frequency: Quarterly

Lists of Federal RCRA generators

RCRA-LQG: RCRA - Large Quantity Generators

RCRAInfo is EPA's comprehensive information system, providing access to data supporting the Resource Conservation and Recovery Act (RCRA) of 1976 and the Hazardous and Solid Waste Amendments (HSWA) of 1984. The database includes selective information on sites which generate, transport, store, treat and/or dispose of hazardous waste as defined by the Resource Conservation and Recovery Act (RCRA). Large quantity generators (LQGs) generate over 1,000 kilograms (kg) of hazardous waste, or over 1 kg of acutely hazardous waste per month.

Date of Government Version: 07/24/2023
Date Data Arrived at EDR: 07/31/2023
Date Made Active in Reports: 08/14/2023
Number of Days to Update: 14

Source: Environmental Protection Agency
Telephone: (415) 495-8895
Last EDR Contact: 09/20/2023
Next Scheduled EDR Contact: 01/01/2024
Data Release Frequency: Quarterly

RCRA-SQG: RCRA - Small Quantity Generators

RCRAInfo is EPA's comprehensive information system, providing access to data supporting the Resource Conservation and Recovery Act (RCRA) of 1976 and the Hazardous and Solid Waste Amendments (HSWA) of 1984. The database includes selective information on sites which generate, transport, store, treat and/or dispose of hazardous waste as defined by the Resource Conservation and Recovery Act (RCRA). Small quantity generators (SQGs) generate between 100 kg and 1,000 kg of hazardous waste per month.

Date of Government Version: 07/24/2023
Date Data Arrived at EDR: 07/31/2023
Date Made Active in Reports: 08/14/2023
Number of Days to Update: 14

Source: Environmental Protection Agency
Telephone: (415) 495-8895
Last EDR Contact: 09/20/2023
Next Scheduled EDR Contact: 01/01/2024
Data Release Frequency: Quarterly

RCRA-VSQG: RCRA - Very Small Quantity Generators (Formerly Conditionally Exempt Small Quantity Generators)

RCRAInfo is EPA's comprehensive information system, providing access to data supporting the Resource Conservation and Recovery Act (RCRA) of 1976 and the Hazardous and Solid Waste Amendments (HSWA) of 1984. The database includes selective information on sites which generate, transport, store, treat and/or dispose of hazardous waste as defined by the Resource Conservation and Recovery Act (RCRA). Very small quantity generators (VSQGs) generate less than 100 kg of hazardous waste, or less than 1 kg of acutely hazardous waste per month.

Date of Government Version: 07/24/2023
Date Data Arrived at EDR: 07/31/2023
Date Made Active in Reports: 08/14/2023
Number of Days to Update: 14

Source: Environmental Protection Agency
Telephone: (415) 495-8895
Last EDR Contact: 09/20/2023
Next Scheduled EDR Contact: 01/01/2024
Data Release Frequency: Quarterly

Federal institutional controls / engineering controls registries

LUCIS: Land Use Control Information System

LUCIS contains records of land use control information pertaining to the former Navy Base Realignment and Closure properties.

Date of Government Version: 05/25/2023
Date Data Arrived at EDR: 05/31/2023
Date Made Active in Reports: 07/24/2023
Number of Days to Update: 54

Source: Department of the Navy
Telephone: 843-820-7326
Last EDR Contact: 08/02/2023
Next Scheduled EDR Contact: 11/20/2023
Data Release Frequency: Varies

US ENG CONTROLS: Engineering Controls Sites List

A listing of sites with engineering controls in place. Engineering controls include various forms of caps, building foundations, liners, and treatment methods to create pathway elimination for regulated substances to enter environmental media or effect human health.

Date of Government Version: 05/22/2023
Date Data Arrived at EDR: 05/23/2023
Date Made Active in Reports: 07/24/2023
Number of Days to Update: 62

Source: Environmental Protection Agency
Telephone: 703-603-0695
Last EDR Contact: 08/21/2023
Next Scheduled EDR Contact: 12/04/2023
Data Release Frequency: Varies

US INST CONTROLS: Institutional Controls Sites List

A listing of sites with institutional controls in place. Institutional controls include administrative measures, such as groundwater use restrictions, construction restrictions, property use restrictions, and post remediation care requirements intended to prevent exposure to contaminants remaining on site. Deed restrictions are generally required as part of the institutional controls.

Date of Government Version: 05/22/2023
Date Data Arrived at EDR: 05/23/2023
Date Made Active in Reports: 07/24/2023
Number of Days to Update: 62

Source: Environmental Protection Agency
Telephone: 703-603-0695
Last EDR Contact: 08/21/2023
Next Scheduled EDR Contact: 12/04/2023
Data Release Frequency: Varies

Federal ERNS list

ERNS: Emergency Response Notification System

Emergency Response Notification System. ERNS records and stores information on reported releases of oil and hazardous substances.

Date of Government Version: 06/12/2023
Date Data Arrived at EDR: 06/20/2023
Date Made Active in Reports: 08/14/2023
Number of Days to Update: 55

Source: National Response Center, United States Coast Guard
Telephone: 202-267-2180
Last EDR Contact: 09/20/2023
Next Scheduled EDR Contact: 01/01/2024
Data Release Frequency: Quarterly

Lists of state- and tribal (Superfund) equivalent sites

RESPONSE: State Response Sites

Identifies confirmed release sites where DTSC is involved in remediation, either in a lead or oversight capacity. These confirmed release sites are generally high-priority and high potential risk.

Date of Government Version: 04/24/2023
Date Data Arrived at EDR: 04/25/2023
Date Made Active in Reports: 07/13/2023
Number of Days to Update: 79

Source: Department of Toxic Substances Control
Telephone: 916-323-3400
Last EDR Contact: 07/25/2023
Next Scheduled EDR Contact: 11/06/2023
Data Release Frequency: Quarterly

Lists of state- and tribal hazardous waste facilities

ENVIROSTOR: EnviroStor Database

The Department of Toxic Substances Control's (DTSC's) Site Mitigation and Brownfields Reuse Program's (SMBRP's) EnviroStor database identifes sites that have known contamination or sites for which there may be reasons to investigate further. The database includes the following site types: Federal Superfund sites (National Priorities List (NPL)); State Response, including Military Facilities and State Superfund; Voluntary Cleanup; and School sites. EnviroStor provides similar information to the information that was available in CalSites, and provides additional site information, including, but not limited to, identification of formerly-contaminated properties that have been released for reuse, properties where environmental deed restrictions have been recorded to prevent inappropriate land uses, and risk characterization information that is used to assess potential impacts to public health and the environment at contaminated sites.

Date of Government Version: 04/24/2023
Date Data Arrived at EDR: 04/25/2023
Date Made Active in Reports: 07/13/2023
Number of Days to Update: 79

Source: Department of Toxic Substances Control
Telephone: 916-323-3400
Last EDR Contact: 07/25/2023
Next Scheduled EDR Contact: 11/06/2023
Data Release Frequency: Quarterly

Lists of state and tribal landfills and solid waste disposal facilities

SWF/LF (SWIS): Solid Waste Information System

Active, Closed and Inactive Landfills. SWF/LF records typically contain an inve ntory of solid waste disposal facilities or landfills. These may be active or i nactive facilities or open dumps that failed to meet RCRA Section 4004 criteria for solid waste landfills or disposal sites.

Date of Government Version: 05/08/2023
Date Data Arrived at EDR: 05/08/2023
Date Made Active in Reports: 07/31/2023
Number of Days to Update: 84

Source: Department of Resources Recycling and Recovery
Telephone: 916-341-6320
Last EDR Contact: 08/08/2023
Next Scheduled EDR Contact: 11/20/2023
Data Release Frequency: Quarterly

Lists of state and tribal leaking storage tanks

LUST REG 6L: Leaking Underground Storage Tank Case Listing
For more current information, please refer to the State Water Resources Control Board's LUST database.

Date of Government Version: 09/09/2003
Date Data Arrived at EDR: 09/10/2003
Date Made Active in Reports: 10/07/2003
Number of Days to Update: 27

Source: California Regional Water Quality Control Board Lahontan Region (6)
Telephone: 530-542-5572
Last EDR Contact: 09/12/2011
Next Scheduled EDR Contact: 12/26/2011
Data Release Frequency: No Update Planned

LUST REG 9: Leaking Underground Storage Tank Report
Orange, Riverside, San Diego counties. For more current information, please refer to the State Water Resources Control Board's LUST database.

Date of Government Version: 03/01/2001
Date Data Arrived at EDR: 04/23/2001
Date Made Active in Reports: 05/21/2001
Number of Days to Update: 28

Source: California Regional Water Quality Control Board San Diego Region (9)
Telephone: 858-637-5595
Last EDR Contact: 09/26/2011
Next Scheduled EDR Contact: 01/09/2012
Data Release Frequency: No Update Planned

LUST REG 8: Leaking Underground Storage Tanks
California Regional Water Quality Control Board Santa Ana Region (8). For more current information, please refer to the State Water Resources Control Board's LUST database.

Date of Government Version: 02/14/2005
Date Data Arrived at EDR: 02/15/2005
Date Made Active in Reports: 03/28/2005
Number of Days to Update: 41

Source: California Regional Water Quality Control Board Santa Ana Region (8)
Telephone: 909-782-4496
Last EDR Contact: 08/15/2011
Next Scheduled EDR Contact: 11/28/2011
Data Release Frequency: No Update Planned

LUST REG 7: Leaking Underground Storage Tank Case Listing
Leaking Underground Storage Tank locations. Imperial, Riverside, San Diego, Santa Barbara counties.

Date of Government Version: 02/26/2004
Date Data Arrived at EDR: 02/26/2004
Date Made Active in Reports: 03/24/2004
Number of Days to Update: 27

Source: California Regional Water Quality Control Board Colorado River Basin Region (7)
Telephone: 760-776-8943
Last EDR Contact: 08/01/2011
Next Scheduled EDR Contact: 11/14/2011
Data Release Frequency: No Update Planned

LUST REG 5: Leaking Underground Storage Tank Database
Leaking Underground Storage Tank locations. Alameda, Alpine, Amador, Butte, Colusa, Contra Costa, Calveras, El Dorado, Fresno, Glenn, Kern, Kings, Lake, Lassen, Madera, Mariposa, Merced, Modoc, Napa, Nevada, Placer, Plumas, Sacramento, San Joaquin, Shasta, Solano, Stanislaus, Sutter, Tehama, Tulare, Tuolumne, Yolo, Yuba counties.

Date of Government Version: 07/01/2008
Date Data Arrived at EDR: 07/22/2008
Date Made Active in Reports: 07/31/2008
Number of Days to Update: 9

Source: California Regional Water Quality Control Board Central Valley Region (5)
Telephone: 916-464-4834
Last EDR Contact: 07/01/2011
Next Scheduled EDR Contact: 10/17/2011
Data Release Frequency: No Update Planned

LUST REG 4: Underground Storage Tank Leak List
Los Angeles, Ventura counties. For more current information, please refer to the State Water Resources Control Board's LUST database.

Date of Government Version: 09/07/2004
Date Data Arrived at EDR: 09/07/2004
Date Made Active in Reports: 10/12/2004
Number of Days to Update: 35

Source: California Regional Water Quality Control Board Los Angeles Region (4)
Telephone: 213-576-6710
Last EDR Contact: 09/06/2011
Next Scheduled EDR Contact: 12/19/2011
Data Release Frequency: No Update Planned

LUST REG 3: Leaking Underground Storage Tank Database
Leaking Underground Storage Tank locations. Monterey, San Benito, San Luis Obispo, Santa Barbara, Santa Cruz counties.

Date of Government Version: 05/19/2003
Date Data Arrived at EDR: 05/19/2003
Date Made Active in Reports: 06/02/2003
Number of Days to Update: 14

Source: California Regional Water Quality Control Board Central Coast Region (3)
Telephone: 805-542-4786
Last EDR Contact: 07/18/2011
Next Scheduled EDR Contact: 10/31/2011
Data Release Frequency: No Update Planned

LUST REG 2: Fuel Leak List
Leaking Underground Storage Tank locations. Alameda, Contra Costa, Marin, Napa, San Francisco, San Mateo, Santa Clara, Solano, Sonoma counties.

Date of Government Version: 09/30/2004
Date Data Arrived at EDR: 10/20/2004
Date Made Active in Reports: 11/19/2004
Number of Days to Update: 30

Source: California Regional Water Quality Control Board San Francisco Bay Region (2)
Telephone: 510-622-2433
Last EDR Contact: 09/19/2011
Next Scheduled EDR Contact: 01/02/2012
Data Release Frequency: No Update Planned

LUST: Leaking Underground Fuel Tank Report (GEOTRACKER)
Leaking Underground Storage Tank (LUST) Sites included in GeoTracker. GeoTracker is the Water Boards data management system for sites that impact, or have the potential to impact, water quality in California, with emphasis on groundwater.

Date of Government Version: 06/05/2023
Date Data Arrived at EDR: 06/05/2023
Date Made Active in Reports: 08/28/2023
Number of Days to Update: 84

Source: State Water Resources Control Board
Telephone: see region list
Last EDR Contact: 09/06/2023
Next Scheduled EDR Contact: 12/18/2023
Data Release Frequency: Quarterly

LUST REG 6V: Leaking Underground Storage Tank Case Listing
Leaking Underground Storage Tank locations. Inyo, Kern, Los Angeles, Mono, San Bernardino counties.

Date of Government Version: 06/07/2005
Date Data Arrived at EDR: 06/07/2005
Date Made Active in Reports: 06/29/2005
Number of Days to Update: 22

Source: California Regional Water Quality Control Board Victorville Branch Office (6)
Telephone: 760-241-7365
Last EDR Contact: 09/12/2011
Next Scheduled EDR Contact: 12/26/2011
Data Release Frequency: No Update Planned

LUST REG 1: Active Toxic Site Investigation
Del Norte, Humboldt, Lake, Mendocino, Modoc, Siskiyou, Sonoma, Trinity counties. For more current information, please refer to the State Water Resources Control Board's LUST database.

Date of Government Version: 02/01/2001
Date Data Arrived at EDR: 02/28/2001
Date Made Active in Reports: 03/29/2001
Number of Days to Update: 29

Source: California Regional Water Quality Control Board North Coast (1)
Telephone: 707-570-3769
Last EDR Contact: 08/01/2011
Next Scheduled EDR Contact: 11/14/2011
Data Release Frequency: No Update Planned

INDIAN LUST R6: Leaking Underground Storage Tanks on Indian Land
LUSTs on Indian land in New Mexico and Oklahoma.

Date of Government Version: 04/26/2023
Date Data Arrived at EDR: 05/09/2023
Date Made Active in Reports: 07/14/2023
Number of Days to Update: 66

Source: EPA Region 6
Telephone: 214-665-6597
Last EDR Contact: 07/17/2023
Next Scheduled EDR Contact: 10/30/2023
Data Release Frequency: Varies

INDIAN LUST R10: Leaking Underground Storage Tanks on Indian Land
LUSTs on Indian land in Alaska, Idaho, Oregon and Washington.

Date of Government Version: 04/20/2023
Date Data Arrived at EDR: 05/09/2023
Date Made Active in Reports: 07/14/2023
Number of Days to Update: 66

Source: EPA Region 10
Telephone: 206-553-2857
Last EDR Contact: 07/17/2023
Next Scheduled EDR Contact: 10/30/2023
Data Release Frequency: Varies

INDIAN LUST R5: Leaking Underground Storage Tanks on Indian Land
Leaking underground storage tanks located on Indian Land in Michigan, Minnesota and Wisconsin.

Date of Government Version: 04/14/2023
Date Data Arrived at EDR: 05/09/2023
Date Made Active in Reports: 07/14/2023
Number of Days to Update: 66

Source: EPA, Region 5
Telephone: 312-886-7439
Last EDR Contact: 07/17/2023
Next Scheduled EDR Contact: 10/30/2023
Data Release Frequency: Varies

INDIAN LUST R8: Leaking Underground Storage Tanks on Indian Land
LUSTs on Indian land in Colorado, Montana, North Dakota, South Dakota, Utah and Wyoming.

Date of Government Version: 04/19/2023
Date Data Arrived at EDR: 05/09/2023
Date Made Active in Reports: 07/14/2023
Number of Days to Update: 66

Source: EPA Region 8
Telephone: 303-312-6271
Last EDR Contact: 07/17/2023
Next Scheduled EDR Contact: 10/30/2023
Data Release Frequency: Varies

INDIAN LUST R4: Leaking Underground Storage Tanks on Indian Land
LUSTs on Indian land in Florida, Mississippi and North Carolina.

Date of Government Version: 04/20/2023
Date Data Arrived at EDR: 05/09/2023
Date Made Active in Reports: 07/14/2023
Number of Days to Update: 66

Source: EPA Region 4
Telephone: 404-562-8677
Last EDR Contact: 05/09/2023
Next Scheduled EDR Contact: 10/30/2023
Data Release Frequency: Varies

INDIAN LUST R1: Leaking Underground Storage Tanks on Indian Land
A listing of leaking underground storage tank locations on Indian Land.

Date of Government Version: 04/20/2023
Date Data Arrived at EDR: 05/09/2023
Date Made Active in Reports: 07/14/2023
Number of Days to Update: 66

Source: EPA Region 1
Telephone: 617-918-1313
Last EDR Contact: 07/17/2023
Next Scheduled EDR Contact: 10/30/2023
Data Release Frequency: Varies

INDIAN LUST R7: Leaking Underground Storage Tanks on Indian Land
LUSTs on Indian land in Iowa, Kansas, and Nebraska

Date of Government Version: 04/25/2023
Date Data Arrived at EDR: 05/09/2023
Date Made Active in Reports: 07/14/2023
Number of Days to Update: 66

Source: EPA Region 7
Telephone: 913-551-7003
Last EDR Contact: 07/17/2023
Next Scheduled EDR Contact: 10/30/2023
Data Release Frequency: Varies

INDIAN LUST R9: Leaking Underground Storage Tanks on Indian Land
LUSTs on Indian land in Arizona, California, New Mexico and Nevada

Date of Government Version: 04/19/2023
Date Data Arrived at EDR: 05/09/2023
Date Made Active in Reports: 07/14/2023
Number of Days to Update: 66

Source: Environmental Protection Agency
Telephone: 415-972-3372
Last EDR Contact: 07/17/2023
Next Scheduled EDR Contact: 10/30/2023
Data Release Frequency: Varies

CPS-SLIC: Statewide SLIC Cases (GEOTRACKER)

Cleanup Program Sites (CPS; also known as Site Cleanups [SC] and formerly known as Spills, Leaks, Investigations, and Cleanups [SLIC] sites) included in GeoTracker. GeoTracker is the Water Boards data management system for sites that impact, or have the potential to impact, water quality in California, with emphasis on groundwater.

Date of Government Version: 06/05/2023
Date Data Arrived at EDR: 06/05/2023
Date Made Active in Reports: 08/28/2023
Number of Days to Update: 84

Source: State Water Resources Control Board
Telephone: 866-480-1028
Last EDR Contact: 09/06/2023
Next Scheduled EDR Contact: 12/18/2023
Data Release Frequency: Varies

SLIC REG 1: Active Toxic Site Investigations

The SLIC (Spills, Leaks, Investigations and Cleanup) program is designed to protect and restore water quality from spills, leaks, and similar discharges.

Date of Government Version: 04/03/2003
Date Data Arrived at EDR: 04/07/2003
Date Made Active in Reports: 04/25/2003
Number of Days to Update: 18

Source: California Regional Water Quality Control Board, North Coast Region (1)
Telephone: 707-576-2220
Last EDR Contact: 08/01/2011
Next Scheduled EDR Contact: 11/14/2011
Data Release Frequency: No Update Planned

SLIC REG 2: Spills, Leaks, Investigation & Cleanup Cost Recovery Listing

The SLIC (Spills, Leaks, Investigations and Cleanup) program is designed to protect and restore water quality from spills, leaks, and similar discharges.

Date of Government Version: 09/30/2004
Date Data Arrived at EDR: 10/20/2004
Date Made Active in Reports: 11/19/2004
Number of Days to Update: 30

Source: Regional Water Quality Control Board San Francisco Bay Region (2)
Telephone: 510-286-0457
Last EDR Contact: 09/19/2011
Next Scheduled EDR Contact: 01/02/2012
Data Release Frequency: No Update Planned

SLIC REG 3: Spills, Leaks, Investigation & Cleanup Cost Recovery Listing

The SLIC (Spills, Leaks, Investigations and Cleanup) program is designed to protect and restore water quality from spills, leaks, and similar discharges.

Date of Government Version: 05/18/2006
Date Data Arrived at EDR: 05/18/2006
Date Made Active in Reports: 06/15/2006
Number of Days to Update: 28

Source: California Regional Water Quality Control Board Central Coast Region (3)
Telephone: 805-549-3147
Last EDR Contact: 07/18/2011
Next Scheduled EDR Contact: 10/31/2011
Data Release Frequency: No Update Planned

SLIC REG 4: Spills, Leaks, Investigation & Cleanup Cost Recovery Listing

The SLIC (Spills, Leaks, Investigations and Cleanup) program is designed to protect and restore water quality from spills, leaks, and similar discharges.

Date of Government Version: 11/17/2004
Date Data Arrived at EDR: 11/18/2004
Date Made Active in Reports: 01/04/2005
Number of Days to Update: 47

Source: Region Water Quality Control Board Los Angeles Region (4)
Telephone: 213-576-6600
Last EDR Contact: 07/01/2011
Next Scheduled EDR Contact: 10/17/2011
Data Release Frequency: No Update Planned

SLIC REG 5: Spills, Leaks, Investigation & Cleanup Cost Recovery Listing

The SLIC (Spills, Leaks, Investigations and Cleanup) program is designed to protect and restore water quality from spills, leaks, and similar discharges.

Date of Government Version: 04/01/2005
Date Data Arrived at EDR: 04/05/2005
Date Made Active in Reports: 04/21/2005
Number of Days to Update: 16

Source: Regional Water Quality Control Board Central Valley Region (5)
Telephone: 916-464-3291
Last EDR Contact: 09/12/2011
Next Scheduled EDR Contact: 12/26/2011
Data Release Frequency: No Update Planned

SLIC REG 6V: Spills, Leaks, Investigation & Cleanup Cost Recovery Listing
The SLIC (Spills, Leaks, Investigations and Cleanup) program is designed to protect and restore water quality from spills, leaks, and similar discharges.

Date of Government Version: 05/24/2005
Date Data Arrived at EDR: 05/25/2005
Date Made Active in Reports: 06/16/2005
Number of Days to Update: 22

Source: Regional Water Quality Control Board, Victorville Branch
Telephone: 619-241-6583
Last EDR Contact: 08/15/2011
Next Scheduled EDR Contact: 11/28/2011
Data Release Frequency: No Update Planned

SLIC REG 6L: SLIC Sites
The SLIC (Spills, Leaks, Investigations and Cleanup) program is designed to protect and restore water quality from spills, leaks, and similar discharges.

Date of Government Version: 09/07/2004
Date Data Arrived at EDR: 09/07/2004
Date Made Active in Reports: 10/12/2004
Number of Days to Update: 35

Source: California Regional Water Quality Control Board, Lahontan Region
Telephone: 530-542-5574
Last EDR Contact: 08/15/2011
Next Scheduled EDR Contact: 11/28/2011
Data Release Frequency: No Update Planned

SLIC REG 7: SLIC List
The SLIC (Spills, Leaks, Investigations and Cleanup) program is designed to protect and restore water quality from spills, leaks, and similar discharges.

Date of Government Version: 11/24/2004
Date Data Arrived at EDR: 11/29/2004
Date Made Active in Reports: 01/04/2005
Number of Days to Update: 36

Source: California Regional Quality Control Board, Colorado River Basin Region
Telephone: 760-346-7491
Last EDR Contact: 08/01/2011
Next Scheduled EDR Contact: 11/14/2011
Data Release Frequency: No Update Planned

SLIC REG 8: Spills, Leaks, Investigation & Cleanup Cost Recovery Listing
The SLIC (Spills, Leaks, Investigations and Cleanup) program is designed to protect and restore water quality from spills, leaks, and similar discharges.

Date of Government Version: 04/03/2008
Date Data Arrived at EDR: 04/03/2008
Date Made Active in Reports: 04/14/2008
Number of Days to Update: 11

Source: California Region Water Quality Control Board Santa Ana Region (8)
Telephone: 951-782-3298
Last EDR Contact: 09/12/2011
Next Scheduled EDR Contact: 12/26/2011
Data Release Frequency: No Update Planned

SLIC REG 9: Spills, Leaks, Investigation & Cleanup Cost Recovery Listing
The SLIC (Spills, Leaks, Investigations and Cleanup) program is designed to protect and restore water quality from spills, leaks, and similar discharges.

Date of Government Version: 09/10/2007
Date Data Arrived at EDR: 09/11/2007
Date Made Active in Reports: 09/28/2007
Number of Days to Update: 17

Source: California Regional Water Quality Control Board San Diego Region (9)
Telephone: 858-467-2980
Last EDR Contact: 08/08/2011
Next Scheduled EDR Contact: 11/21/2011
Data Release Frequency: No Update Planned

Lists of state and tribal registered storage tanks

FEMA UST: Underground Storage Tank Listing
A listing of all FEMA owned underground storage tanks.

Date of Government Version: 03/08/2023
Date Data Arrived at EDR: 03/09/2023
Date Made Active in Reports: 05/30/2023
Number of Days to Update: 82

Source: FEMA
Telephone: 202-646-5797
Last EDR Contact: 09/27/2023
Next Scheduled EDR Contact: 01/15/2024
Data Release Frequency: Varies

MILITARY UST SITES: Military UST Sites (GEOTRACKER)
Military ust sites

Date of Government Version: 06/05/2023
Date Data Arrived at EDR: 06/05/2023
Date Made Active in Reports: 08/28/2023
Number of Days to Update: 84

Source: State Water Resources Control Board
Telephone: 866-480-1028
Last EDR Contact: 09/06/2023
Next Scheduled EDR Contact: 12/18/2023
Data Release Frequency: Varies

UST: Active UST Facilities
Active UST facilities gathered from the local regulatory agencies

Date of Government Version: 06/05/2023
Date Data Arrived at EDR: 06/05/2023
Date Made Active in Reports: 08/28/2023
Number of Days to Update: 84

Source: SWRCB
Telephone: 916-341-5851
Last EDR Contact: 09/06/2023
Next Scheduled EDR Contact: 12/18/2023
Data Release Frequency: Semi-Annually

UST CLOSURE: Proposed Closure of Underground Storage Tank (UST) Cases
UST cases that are being considered for closure by either the State Water Resources Control Board or the Executive Director have been posted for a 60-day public comment period. UST Case Closures being proposed for consideration by the State Water Resources Control Board. These are primarily UST cases that meet closure criteria under the decisional framework in State Water Board Resolution No. 92-49 and other Board orders. UST Case Closures proposed for consideration by the Executive Director pursuant to State Water Board Resolution No. 2012-0061. These are cases that meet the criteria of the Low-Threat UST Case Closure Policy. UST Case Closure Review Denials and Approved Orders.

Date of Government Version: 05/31/2023
Date Data Arrived at EDR: 06/02/2023
Date Made Active in Reports: 08/23/2023
Number of Days to Update: 82

Source: State Water Resources Control Board
Telephone: 916-327-7844
Last EDR Contact: 09/06/2023
Next Scheduled EDR Contact: 12/18/2023
Data Release Frequency: Varies

AST: Aboveground Petroleum Storage Tank Facilities
A listing of aboveground storage tank petroleum storage tank locations.

Date of Government Version: 07/06/2016
Date Data Arrived at EDR: 07/12/2016
Date Made Active in Reports: 09/19/2016
Number of Days to Update: 69

Source: California Environmental Protection Agency
Telephone: 916-327-5092
Last EDR Contact: 09/07/2023
Next Scheduled EDR Contact: 12/25/2023
Data Release Frequency: Varies

INDIAN UST R10: Underground Storage Tanks on Indian Land
The Indian Underground Storage Tank (UST) database provides information about underground storage tanks on Indian land in EPA Region 10 (Alaska, Idaho, Oregon, Washington, and Tribal Nations).

Date of Government Version: 04/20/2023
Date Data Arrived at EDR: 05/09/2023
Date Made Active in Reports: 07/14/2023
Number of Days to Update: 66

Source: EPA Region 10
Telephone: 206-553-2857
Last EDR Contact: 07/17/2023
Next Scheduled EDR Contact: 10/30/2023
Data Release Frequency: Varies

INDIAN UST R9: Underground Storage Tanks on Indian Land
The Indian Underground Storage Tank (UST) database provides information about underground storage tanks on Indian land in EPA Region 9 (Arizona, California, Hawaii, Nevada, the Pacific Islands, and Tribal Nations).

Date of Government Version: 04/19/2023
Date Data Arrived at EDR: 05/09/2023
Date Made Active in Reports: 07/14/2023
Number of Days to Update: 66

Source: EPA Region 9
Telephone: 415-972-3368
Last EDR Contact: 07/17/2023
Next Scheduled EDR Contact: 10/30/2023
Data Release Frequency: Varies

INDIAN UST R4: Underground Storage Tanks on Indian Land

The Indian Underground Storage Tank (UST) database provides information about underground storage tanks on Indian land in EPA Region 4 (Alabama, Florida, Georgia, Kentucky, Mississippi, North Carolina, South Carolina, Tennessee and Tribal Nations)

Date of Government Version: 04/20/2023
Date Data Arrived at EDR: 05/09/2023
Date Made Active in Reports: 07/14/2023
Number of Days to Update: 66

Source: EPA Region 4
Telephone: 404-562-9424
Last EDR Contact: 07/17/2023
Next Scheduled EDR Contact: 10/30/2023
Data Release Frequency: Varies

INDIAN UST R7: Underground Storage Tanks on Indian Land

The Indian Underground Storage Tank (UST) database provides information about underground storage tanks on Indian land in EPA Region 7 (Iowa, Kansas, Missouri, Nebraska, and 9 Tribal Nations).

Date of Government Version: 04/25/2023
Date Data Arrived at EDR: 05/09/2023
Date Made Active in Reports: 07/14/2023
Number of Days to Update: 66

Source: EPA Region 7
Telephone: 913-551-7003
Last EDR Contact: 07/17/2023
Next Scheduled EDR Contact: 10/30/2023
Data Release Frequency: Varies

INDIAN UST R1: Underground Storage Tanks on Indian Land

The Indian Underground Storage Tank (UST) database provides information about underground storage tanks on Indian land in EPA Region 1 (Connecticut, Maine, Massachusetts, New Hampshire, Rhode Island, Vermont and ten Tribal Nations).

Date of Government Version: 04/20/2023
Date Data Arrived at EDR: 05/09/2023
Date Made Active in Reports: 07/14/2023
Number of Days to Update: 66

Source: EPA, Region 1
Telephone: 617-918-1313
Last EDR Contact: 07/17/2023
Next Scheduled EDR Contact: 10/30/2023
Data Release Frequency: Varies

INDIAN UST R5: Underground Storage Tanks on Indian Land

The Indian Underground Storage Tank (UST) database provides information about underground storage tanks on Indian land in EPA Region 5 (Michigan, Minnesota and Wisconsin and Tribal Nations).

Date of Government Version: 04/14/2023
Date Data Arrived at EDR: 05/09/2023
Date Made Active in Reports: 07/14/2023
Number of Days to Update: 66

Source: EPA Region 5
Telephone: 312-886-6136
Last EDR Contact: 07/17/2023
Next Scheduled EDR Contact: 10/30/2023
Data Release Frequency: Varies

INDIAN UST R6: Underground Storage Tanks on Indian Land

The Indian Underground Storage Tank (UST) database provides information about underground storage tanks on Indian land in EPA Region 6 (Louisiana, Arkansas, Oklahoma, New Mexico, Texas and 65 Tribes).

Date of Government Version: 04/26/2023
Date Data Arrived at EDR: 05/09/2023
Date Made Active in Reports: 07/14/2023
Number of Days to Update: 66

Source: EPA Region 6
Telephone: 214-665-7591
Last EDR Contact: 07/17/2023
Next Scheduled EDR Contact: 10/30/2023
Data Release Frequency: Varies

INDIAN UST R8: Underground Storage Tanks on Indian Land

The Indian Underground Storage Tank (UST) database provides information about underground storage tanks on Indian land in EPA Region 8 (Colorado, Montana, North Dakota, South Dakota, Utah, Wyoming and 27 Tribal Nations).

Date of Government Version: 04/20/2023
Date Data Arrived at EDR: 05/09/2023
Date Made Active in Reports: 07/14/2023
Number of Days to Update: 66

Source: EPA Region 8
Telephone: 303-312-6137
Last EDR Contact: 07/17/2023
Next Scheduled EDR Contact: 10/30/2023
Data Release Frequency: Varies

Lists of state and tribal voluntary cleanup sites

VCP: Voluntary Cleanup Program Properties

Contains low threat level properties with either confirmed or unconfirmed releases and the project proponents have request that DTSC oversee investigation and/or cleanup activities and have agreed to provide coverage for DTSC's costs.

Date of Government Version: 04/24/2023
Date Data Arrived at EDR: 04/25/2023
Date Made Active in Reports: 07/13/2023
Number of Days to Update: 79

Source: Department of Toxic Substances Control
Telephone: 916-323-3400
Last EDR Contact: 07/25/2023
Next Scheduled EDR Contact: 11/06/2023
Data Release Frequency: Quarterly

INDIAN VCP R1: Voluntary Cleanup Priority Listing

A listing of voluntary cleanup priority sites located on Indian Land located in Region 1.

Date of Government Version: 07/27/2015
Date Data Arrived at EDR: 09/29/2015
Date Made Active in Reports: 02/18/2016
Number of Days to Update: 142

Source: EPA, Region 1
Telephone: 617-918-1102
Last EDR Contact: 09/12/2023
Next Scheduled EDR Contact: 01/01/2024
Data Release Frequency: Varies

INDIAN VCP R7: Voluntary Cleanup Priority Lisitng

A listing of voluntary cleanup priority sites located on Indian Land located in Region 7.

Date of Government Version: 03/20/2008
Date Data Arrived at EDR: 04/22/2008
Date Made Active in Reports: 05/19/2008
Number of Days to Update: 27

Source: EPA, Region 7
Telephone: 913-551-7365
Last EDR Contact: 07/08/2021
Next Scheduled EDR Contact: 07/20/2009
Data Release Frequency: Varies

Lists of state and tribal brownfield sites

BROWNFIELDS: Considered Brownfieds Sites Listing

A listing of sites the SWRCB considers to be Brownfields since these are sites have come to them through the MOA Process.

Date of Government Version: 06/14/2023
Date Data Arrived at EDR: 06/14/2023
Date Made Active in Reports: 09/06/2023
Number of Days to Update: 84

Source: State Water Resources Control Board
Telephone: 916-323-7905
Last EDR Contact: 09/20/2023
Next Scheduled EDR Contact: 01/01/2024
Data Release Frequency: Quarterly

ADDITIONAL ENVIRONMENTAL RECORDS

Local Brownfield lists

US BROWNFIELDS: A Listing of Brownfields Sites

Brownfields are real property, the expansion, redevelopment, or reuse of which may be complicated by the presence or potential presence of a hazardous substance, pollutant, or contaminant. Cleaning up and reinvesting in these properties takes development pressures off of undeveloped, open land, and both improves and protects the environment. Assessment, Cleanup and Redevelopment Exchange System (ACRES) stores information reported by EPA Brownfields grant recipients on brownfields properties assessed or cleaned up with grant funding as well as information on Targeted Brownfields Assessments performed by EPA Regions. A listing of ACRES Brownfield sites is obtained from Cleanups in My Community. Cleanups in My Community provides information on Brownfields properties for which information is reported back to EPA, as well as areas served by Brownfields grant programs.

Date of Government Version: 04/06/2023
Date Data Arrived at EDR: 04/13/2023
Date Made Active in Reports: 04/19/2023
Number of Days to Update: 6

Source: Environmental Protection Agency
Telephone: 202-566-2777
Last EDR Contact: 08/30/2023
Next Scheduled EDR Contact: 12/25/2023
Data Release Frequency: Semi-Annually

Local Lists of Landfill / Solid Waste Disposal Sites

WMUDS/SWAT: Waste Management Unit Database

Waste Management Unit Database System. WMUDS is used by the State Water Resources Control Board staff and the Regional Water Quality Control Boards for program tracking and inventory of waste management units. WMUDS is composed of the following databases: Facility Information, Scheduled Inspections Information, Waste Management Unit Information, SWAT Program Information, SWAT Report Summary Information, SWAT Report Summary Data, Chapter 15 (formerly Subchapter 15) Information, Chapter 15 Monitoring Parameters, TPCA Program Information, RCRA Program Information, Closure Information, and Interested Parties Information.

Date of Government Version: 04/01/2000
Date Data Arrived at EDR: 04/10/2000
Date Made Active in Reports: 05/10/2000
Number of Days to Update: 30

Source: State Water Resources Control Board
Telephone: 916-227-4448
Last EDR Contact: 07/19/2023
Next Scheduled EDR Contact: 11/06/2023
Data Release Frequency: No Update Planned

SWRCY: Recycler Database

A listing of recycling facilities in California.

Date of Government Version: 06/02/2023
Date Data Arrived at EDR: 06/02/2023
Date Made Active in Reports: 08/23/2023
Number of Days to Update: 82

Source: Department of Conservation
Telephone: 916-323-3836
Last EDR Contact: 09/06/2023
Next Scheduled EDR Contact: 12/18/2023
Data Release Frequency: Quarterly

HAULERS: Registered Waste Tire Haulers Listing

A listing of registered waste tire haulers.

Date of Government Version: 11/16/2022
Date Data Arrived at EDR: 11/22/2022
Date Made Active in Reports: 02/13/2023
Number of Days to Update: 83

Source: Integrated Waste Management Board
Telephone: 916-341-6422
Last EDR Contact: 08/29/2023
Next Scheduled EDR Contact: 11/20/2023
Data Release Frequency: Varies

INDIAN ODI: Report on the Status of Open Dumps on Indian Lands

Location of open dumps on Indian land.

Date of Government Version: 12/31/1998
Date Data Arrived at EDR: 12/03/2007
Date Made Active in Reports: 01/24/2008
Number of Days to Update: 52

Source: Environmental Protection Agency
Telephone: 703-308-8245
Last EDR Contact: 07/19/2023
Next Scheduled EDR Contact: 11/06/2023
Data Release Frequency: Varies

DEBRIS REGION 9: Torres Martinez Reservation Illegal Dump Site Locations

A listing of illegal dump sites location on the Torres Martinez Indian Reservation located in eastern Riverside County and northern Imperial County, California.

Date of Government Version: 01/12/2009
Date Data Arrived at EDR: 05/07/2009
Date Made Active in Reports: 09/21/2009
Number of Days to Update: 137

Source: EPA, Region 9
Telephone: 415-947-4219
Last EDR Contact: 07/11/2023
Next Scheduled EDR Contact: 10/30/2023
Data Release Frequency: No Update Planned

ODI: Open Dump Inventory

An open dump is defined as a disposal facility that does not comply with one or more of the Part 257 or Part 258 Subtitle D Criteria.

Date of Government Version: 06/30/1985
Date Data Arrived at EDR: 08/09/2004
Date Made Active in Reports: 09/17/2004
Number of Days to Update: 39

Source: Environmental Protection Agency
Telephone: 800-424-9346
Last EDR Contact: 06/09/2004
Next Scheduled EDR Contact: N/A
Data Release Frequency: No Update Planned

IHS OPEN DUMPS: Open Dumps on Indian Land
A listing of all open dumps located on Indian Land in the United States.

Date of Government Version: 04/01/2014
Date Data Arrived at EDR: 08/06/2014
Date Made Active in Reports: 01/29/2015
Number of Days to Update: 176
Source: Department of Health & Human Serivces, Indian Health Service
Telephone: 301-443-1452
Last EDR Contact: 07/27/2023
Next Scheduled EDR Contact: 11/13/2023
Data Release Frequency: Varies

Local Lists of Hazardous waste / Contaminated Sites

US HIST CDL: National Clandestine Laboratory Register
A listing of clandestine drug lab locations that have been removed from the DEAs National Clandestine Laboratory Register.

Date of Government Version: 05/22/2023
Date Data Arrived at EDR: 05/23/2023
Date Made Active in Reports: 07/10/2023
Number of Days to Update: 48
Source: Drug Enforcement Administration
Telephone: 202-307-1000
Last EDR Contact: 08/21/2023
Next Scheduled EDR Contact: 12/04/2023
Data Release Frequency: No Update Planned

HIST CAL-SITES: Calsites Database
The Calsites database contains potential or confirmed hazardous substance release properties. In 1996, California EPA reevaluated and significantly reduced the number of sites in the Calsites database. No longer updated by the state agency. It has been replaced by ENVIROSTOR.

Date of Government Version: 08/08/2005
Date Data Arrived at EDR: 08/03/2006
Date Made Active in Reports: 08/24/2006
Number of Days to Update: 21
Source: Department of Toxic Substance Control
Telephone: 916-323-3400
Last EDR Contact: 02/23/2009
Next Scheduled EDR Contact: 05/25/2009
Data Release Frequency: No Update Planned

SCH: School Property Evaluation Program
This category contains proposed and existing school sites that are being evaluated by DTSC for possible hazardous materials contamination. In some cases, these properties may be listed in the CalSites category depending on the level of threat to public health and safety or the environment they pose.

Date of Government Version: 04/24/2023
Date Data Arrived at EDR: 04/25/2023
Date Made Active in Reports: 07/13/2023
Number of Days to Update: 79
Source: Department of Toxic Substances Control
Telephone: 916-323-3400
Last EDR Contact: 07/25/2023
Next Scheduled EDR Contact: 11/06/2023
Data Release Frequency: Quarterly

CDL: Clandestine Drug Labs
A listing of drug lab locations. Listing of a location in this database does not indicate that any illegal drug lab materials were or were not present there, and does not constitute a determination that the location either requires or does not require additional cleanup work.

Date of Government Version: 12/31/2020
Date Data Arrived at EDR: 11/30/2022
Date Made Active in Reports: 02/09/2023
Number of Days to Update: 71
Source: Department of Toxic Substances Control
Telephone: 916-255-6504
Last EDR Contact: 09/15/2023
Next Scheduled EDR Contact: 11/13/2023
Data Release Frequency: Varies

TOXIC PITS: Toxic Pits Cleanup Act Sites
Toxic PITS Cleanup Act Sites. TOXIC PITS identifies sites suspected of containing hazardous substances where cleanup has not yet been completed.

Date of Government Version: 07/01/1995
Date Data Arrived at EDR: 08/30/1995
Date Made Active in Reports: 09/26/1995
Number of Days to Update: 27
Source: State Water Resources Control Board
Telephone: 916-227-4364
Last EDR Contact: 01/26/2009
Next Scheduled EDR Contact: 04/27/2009
Data Release Frequency: No Update Planned

CERS HAZ WASTE: California Environmental Reporting System Hazardous Waste

List of sites in the California Environmental Protection Agency (CalEPA) Regulated Site Portal which fall under the Hazardous Chemical Management, Hazardous Waste Onsite Treatment, Household Hazardous Waste Collection, Hazardous Waste Generator, and RCRA LQ HW Generator programs.

Date of Government Version: 04/17/2023
Date Data Arrived at EDR: 04/18/2023
Date Made Active in Reports: 07/11/2023
Number of Days to Update: 84

Source: CalEPA
Telephone: 916-323-2514
Last EDR Contact: 07/18/2023
Next Scheduled EDR Contact: 10/30/2023
Data Release Frequency: Quarterly

US CDL: Clandestine Drug Labs

A listing of clandestine drug lab locations. The U.S. Department of Justice ("the Department") provides this web site as a public service. It contains addresses of some locations where law enforcement agencies reported they found chemicals or other items that indicated the presence of either clandestine drug laboratories or dumpsites. In most cases, the source of the entries is not the Department, and the Department has not verified the entry and does not guarantee its accuracy. Members of the public must verify the accuracy of all entries by, for example, contacting local law enforcement and local health departments.

Date of Government Version: 05/22/2023
Date Data Arrived at EDR: 05/23/2023
Date Made Active in Reports: 07/10/2023
Number of Days to Update: 48

Source: Drug Enforcement Administration
Telephone: 202-307-1000
Last EDR Contact: 08/21/2023
Next Scheduled EDR Contact: 12/04/2023
Data Release Frequency: Quarterly

Local Lists of Registered Storage Tanks

SWEEPS UST: SWEEPS UST Listing

Statewide Environmental Evaluation and Planning System. This underground storage tank listing was updated and maintained by a company contacted by the SWRCB in the early 1990's. The listing is no longer updated or maintained. The local agency is the contact for more information on a site on the SWEEPS list.

Date of Government Version: 06/01/1994
Date Data Arrived at EDR: 07/07/2005
Date Made Active in Reports: 08/11/2005
Number of Days to Update: 35

Source: State Water Resources Control Board
Telephone: N/A
Last EDR Contact: 06/03/2005
Next Scheduled EDR Contact: N/A
Data Release Frequency: No Update Planned

HIST UST: Hazardous Substance Storage Container Database

The Hazardous Substance Storage Container Database is a historical listing of UST sites. Refer to local/county source for current data.

Date of Government Version: 10/15/1990
Date Data Arrived at EDR: 01/25/1991
Date Made Active in Reports: 02/12/1991
Number of Days to Update: 18

Source: State Water Resources Control Board
Telephone: 916-341-5851
Last EDR Contact: 07/26/2001
Next Scheduled EDR Contact: N/A
Data Release Frequency: No Update Planned

SAN FRANCISCO AST: Aboveground Storage Tank Site Listing

Aboveground storage tank sites

Date of Government Version: 04/28/2023
Date Data Arrived at EDR: 04/28/2023
Date Made Active in Reports: 07/14/2023
Number of Days to Update: 77

Source: San Francisco County Department of Public Health
Telephone: 415-252-3896
Last EDR Contact: 07/26/2023
Next Scheduled EDR Contact: 11/13/2023
Data Release Frequency: Varies

CA FID UST: Facility Inventory Database

The Facility Inventory Database (FID) contains a historical listing of active and inactive underground storage tank locations from the State Water Resource Control Board. Refer to local/county source for current data.

Date of Government Version: 10/31/1994
Date Data Arrived at EDR: 09/05/1995
Date Made Active in Reports: 09/29/1995
Number of Days to Update: 24

Source: California Environmental Protection Agency
Telephone: 916-341-5851
Last EDR Contact: 12/28/1998
Next Scheduled EDR Contact: N/A
Data Release Frequency: No Update Planned

CERS TANKS: California Environmental Reporting System (CERS) Tanks

List of sites in the California Environmental Protection Agency (CalEPA) Regulated Site Portal which fall under the Aboveground Petroleum Storage and Underground Storage Tank regulatory programs.

Date of Government Version: 04/17/2023
Date Data Arrived at EDR: 04/18/2023
Date Made Active in Reports: 07/06/2023
Number of Days to Update: 79

Source: California Environmental Protection Agency
Telephone: 916-323-2514
Last EDR Contact: 07/18/2023
Next Scheduled EDR Contact: 10/30/2023
Data Release Frequency: Quarterly

Local Land Records

LIENS: Environmental Liens Listing

A listing of property locations with environmental liens for California where DTSC is a lien holder.

Date of Government Version: 06/06/2023
Date Data Arrived at EDR: 06/07/2023
Date Made Active in Reports: 08/25/2023
Number of Days to Update: 79

Source: Department of Toxic Substances Control
Telephone: 916-323-3400
Last EDR Contact: 08/22/2023
Next Scheduled EDR Contact: 12/11/2023
Data Release Frequency: Varies

LIENS 2: CERCLA Lien Information

A Federal CERCLA ('Superfund') lien can exist by operation of law at any site or property at which EPA has spent Superfund monies. These monies are spent to investigate and address releases and threatened releases of contamination. CERCLIS provides information as to the identity of these sites and properties.

Date of Government Version: 06/22/2023
Date Data Arrived at EDR: 07/06/2023
Date Made Active in Reports: 07/24/2023
Number of Days to Update: 18

Source: Environmental Protection Agency
Telephone: 202-564-6023
Last EDR Contact: 10/03/2023
Next Scheduled EDR Contact: 01/08/2024
Data Release Frequency: Semi-Annually

DEED: Deed Restriction Listing

Site Mitigation and Brownfields Reuse Program Facility Sites with Deed Restrictions & Hazardous Waste Management Program Facility Sites with Deed / Land Use Restriction. The DTSC Site Mitigation and Brownfields Reuse Program (SMBRP) list includes sites cleaned up under the program's oversight and generally does not include current or former hazardous waste facilities that required a hazardous waste facility permit. The list represents deed restrictions that are active. Some sites have multiple deed restrictions. The DTSC Hazardous Waste Management Program (HWMP) has developed a list of current or former hazardous waste facilities that have a recorded land use restriction at the local county recorder's office. The land use restrictions on this list were required by the DTSC HWMP as a result of the presence of hazardous substances that remain on site after the facility (or part of the facility) has been closed or cleaned up. The types of land use restriction include deed notice, deed restriction, or a land use restriction that binds current and future owners.

Date of Government Version: 05/25/2023
Date Data Arrived at EDR: 05/25/2023
Date Made Active in Reports: 08/14/2023
Number of Days to Update: 81

Source: DTSC and SWRCB
Telephone: 916-323-3400
Last EDR Contact: 08/29/2023
Next Scheduled EDR Contact: 12/11/2023
Data Release Frequency: Semi-Annually

Records of Emergency Release Reports

HMIRS: Hazardous Materials Information Reporting System
Hazardous Materials Incident Report System. HMIRS contains hazardous material spill incidents reported to DOT.

Date of Government Version: 06/19/2023
Date Data Arrived at EDR: 06/23/2023
Date Made Active in Reports: 09/20/2023
Number of Days to Update: 89

Source: U.S. Department of Transportation
Telephone: 202-366-4555
Last EDR Contact: 09/20/2023
Next Scheduled EDR Contact: 01/01/2024
Data Release Frequency: Quarterly

CHMIRS: California Hazardous Material Incident Report System
California Hazardous Material Incident Reporting System. CHMIRS contains information on reported hazardous material incidents (accidental releases or spills).

Date of Government Version: 04/15/2023
Date Data Arrived at EDR: 04/28/2023
Date Made Active in Reports: 07/14/2023
Number of Days to Update: 77

Source: Office of Emergency Services
Telephone: 916-845-8400
Last EDR Contact: 07/18/2023
Next Scheduled EDR Contact: 10/30/2023
Data Release Frequency: Semi-Annually

LDS: Land Disposal Sites Listing (GEOTRACKER)
Land Disposal sites (Landfills) included in GeoTracker. GeoTracker is the Water Boards data management system for sites that impact, or have the potential to impact, water quality in California, with emphasis on groundwater.

Date of Government Version: 06/05/2023
Date Data Arrived at EDR: 06/05/2023
Date Made Active in Reports: 08/25/2023
Number of Days to Update: 81

Source: State Water Qualilty Control Board
Telephone: 866-480-1028
Last EDR Contact: 09/06/2023
Next Scheduled EDR Contact: 12/18/2023
Data Release Frequency: Quarterly

MCS: Military Cleanup Sites Listing (GEOTRACKER)
Military sites (consisting of: Military UST sites; Military Privatized sites; and Military Cleanup sites [formerly known as DoD non UST]) included in GeoTracker. GeoTracker is the Water Boards data management system for sites that impact, or have the potential to impact, water quality in California, with emphasis on groundwater.

Date of Government Version: 06/05/2023
Date Data Arrived at EDR: 06/05/2023
Date Made Active in Reports: 08/25/2023
Number of Days to Update: 81

Source: State Water Resources Control Board
Telephone: 866-480-1028
Last EDR Contact: 09/06/2023
Next Scheduled EDR Contact: 12/18/2023
Data Release Frequency: Quarterly

SPILLS 90: SPILLS90 data from FirstSearch
Spills 90 includes those spill and release records available exclusively from FirstSearch databases. Typically, they may include chemical, oil and/or hazardous substance spills recorded after 1990. Duplicate records that are already included in EDR incident and release records are not included in Spills 90.

Date of Government Version: 06/06/2012
Date Data Arrived at EDR: 01/03/2013
Date Made Active in Reports: 02/22/2013
Number of Days to Update: 50

Source: FirstSearch
Telephone: N/A
Last EDR Contact: 01/03/2013
Next Scheduled EDR Contact: N/A
Data Release Frequency: No Update Planned

Other Ascertainable Records

RCRA NonGen / NLR: RCRA - Non Generators / No Longer Regulated
RCRAInfo is EPA's comprehensive information system, providing access to data supporting the Resource Conservation and Recovery Act (RCRA) of 1976 and the Hazardous and Solid Waste Amendments (HSWA) of 1984. The database includes selective information on sites which generate, transport, store, treat and/or dispose of hazardous waste as defined by the Resource Conservation and Recovery Act (RCRA). Non-Generators do not presently generate hazardous waste.

Date of Government Version: 07/24/2023
Date Data Arrived at EDR: 07/31/2023
Date Made Active in Reports: 08/14/2023
Number of Days to Update: 14

Source: Environmental Protection Agency
Telephone: (415) 495-8895
Last EDR Contact: 09/20/2023
Next Scheduled EDR Contact: 01/01/2024
Data Release Frequency: Quarterly

FUDS: Formerly Used Defense Sites

The listing includes locations of Formerly Used Defense Sites properties where the US Army Corps of Engineers is actively working or will take necessary cleanup actions.

Date of Government Version: 05/08/2023
Date Data Arrived at EDR: 05/16/2023
Date Made Active in Reports: 07/10/2023
Number of Days to Update: 55

Source: U.S. Army Corps of Engineers
Telephone: 202-528-4285
Last EDR Contact: 08/15/2023
Next Scheduled EDR Contact: 11/27/2023
Data Release Frequency: Varies

DOD: Department of Defense Sites

This data set consists of federally owned or administered lands, administered by the Department of Defense, that have any area equal to or greater than 640 acres of the United States, Puerto Rico, and the U.S. Virgin Islands.

Date of Government Version: 06/07/2021
Date Data Arrived at EDR: 07/13/2021
Date Made Active in Reports: 03/09/2022
Number of Days to Update: 239

Source: USGS
Telephone: 888-275-8747
Last EDR Contact: 07/10/2023
Next Scheduled EDR Contact: 10/23/2023
Data Release Frequency: Varies

FEDLAND: Federal and Indian Lands

Federally and Indian administrated lands of the United States. Lands included are administrated by: Army Corps of Engineers, Bureau of Reclamation, National Wild and Scenic River, National Wildlife Refuge, Public Domain Land, Wilderness, Wilderness Study Area, Wildlife Management Area, Bureau of Indian Affairs, Bureau of Land Management, Department of Justice, Forest Service, Fish and Wildlife Service, National Park Service.

Date of Government Version: 04/02/2018
Date Data Arrived at EDR: 04/11/2018
Date Made Active in Reports: 11/06/2019
Number of Days to Update: 574

Source: U.S. Geological Survey
Telephone: 888-275-8747
Last EDR Contact: 07/05/2023
Next Scheduled EDR Contact: 10/16/2023
Data Release Frequency: N/A

SCRD DRYCLEANERS: State Coalition for Remediation of Drycleaners Listing

The State Coalition for Remediation of Drycleaners was established in 1998, with support from the U.S. EPA Office of Superfund Remediation and Technology Innovation. It is comprised of representatives of states with established drycleaner remediation programs. Currently the member states are Alabama, Connecticut, Florida, Illinois, Kansas, Minnesota, Missouri, North Carolina, Oregon, South Carolina, Tennessee, Texas, and Wisconsin.

Date of Government Version: 07/30/2021
Date Data Arrived at EDR: 02/03/2023
Date Made Active in Reports: 02/10/2023
Number of Days to Update: 7

Source: Environmental Protection Agency
Telephone: 615-532-8599
Last EDR Contact: 08/01/2023
Next Scheduled EDR Contact: 11/20/2023
Data Release Frequency: Varies

US FIN ASSUR: Financial Assurance Information

All owners and operators of facilities that treat, store, or dispose of hazardous waste are required to provide proof that they will have sufficient funds to pay for the clean up, closure, and post-closure care of their facilities.

Date of Government Version: 06/19/2023
Date Data Arrived at EDR: 06/20/2023
Date Made Active in Reports: 08/14/2023
Number of Days to Update: 55

Source: Environmental Protection Agency
Telephone: 202-566-1917
Last EDR Contact: 09/20/2023
Next Scheduled EDR Contact: 01/01/2024
Data Release Frequency: Quarterly

EPA WATCH LIST: EPA WATCH LIST

EPA maintains a "Watch List" to facilitate dialogue between EPA, state and local environmental agencies on enforcement matters relating to facilities with alleged violations identified as either significant or high priority. Being on the Watch List does not mean that the facility has actually violated the law only that an investigation by EPA or a state or local environmental agency has led those organizations to allege that an unproven violation has in fact occurred. Being on the Watch List does not represent a higher level of concern regarding the alleged violations that were detected, but instead indicates cases requiring additional dialogue between EPA, state and local agencies - primarily because of the length of time the alleged violation has gone unaddressed or unresolved.

Date of Government Version: 08/30/2013
Date Data Arrived at EDR: 03/21/2014
Date Made Active in Reports: 06/17/2014
Number of Days to Update: 88

Source: Environmental Protection Agency
Telephone: 617-520-3000
Last EDR Contact: 07/31/2023
Next Scheduled EDR Contact: 11/13/2023
Data Release Frequency: Quarterly

2020 COR ACTION: 2020 Corrective Action Program List

The EPA has set ambitious goals for the RCRA Corrective Action program by creating the 2020 Corrective Action Universe. This RCRA cleanup baseline includes facilities expected to need corrective action. The 2020 universe contains a wide variety of sites. Some properties are heavily contaminated while others were contaminated but have since been cleaned up. Still others have not been fully investigated yet, and may require little or no remediation. Inclusion in the 2020 Universe does not necessarily imply failure on the part of a facility to meet its RCRA obligations.

Date of Government Version: 09/30/2017
Date Data Arrived at EDR: 05/08/2018
Date Made Active in Reports: 07/20/2018
Number of Days to Update: 73

Source: Environmental Protection Agency
Telephone: 703-308-4044
Last EDR Contact: 08/03/2023
Next Scheduled EDR Contact: 11/13/2023
Data Release Frequency: Varies

TSCA: Toxic Substances Control Act

Toxic Substances Control Act. TSCA identifies manufacturers and importers of chemical substances included on the TSCA Chemical Substance Inventory list. It includes data on the production volume of these substances by plant site.

Date of Government Version: 12/31/2020
Date Data Arrived at EDR: 06/14/2022
Date Made Active in Reports: 03/24/2023
Number of Days to Update: 283

Source: EPA
Telephone: 202-260-5521
Last EDR Contact: 09/15/2023
Next Scheduled EDR Contact: 12/25/2023
Data Release Frequency: Every 4 Years

TRIS: Toxic Chemical Release Inventory System

Toxic Release Inventory System. TRIS identifies facilities which release toxic chemicals to the air, water and land in reportable quantities under SARA Title III Section 313.

Date of Government Version: 12/31/2021
Date Data Arrived at EDR: 02/16/2023
Date Made Active in Reports: 05/02/2023
Number of Days to Update: 75

Source: EPA
Telephone: 202-566-0250
Last EDR Contact: 08/18/2023
Next Scheduled EDR Contact: 11/27/2023
Data Release Frequency: Annually

SSTS: Section 7 Tracking Systems

Section 7 of the Federal Insecticide, Fungicide and Rodenticide Act, as amended (92 Stat. 829) requires all registered pesticide-producing establishments to submit a report to the Environmental Protection Agency by March 1st each year. Each establishment must report the types and amounts of pesticides, active ingredients and devices being produced, and those having been produced and sold or distributed in the past year.

Date of Government Version: 04/17/2023
Date Data Arrived at EDR: 04/18/2023
Date Made Active in Reports: 07/10/2023
Number of Days to Update: 83

Source: EPA
Telephone: 202-564-4203
Last EDR Contact: 07/18/2023
Next Scheduled EDR Contact: 10/30/2023
Data Release Frequency: Annually

ROD: Records Of Decision

Record of Decision. ROD documents mandate a permanent remedy at an NPL (Superfund) site containing technical and health information to aid in the cleanup.

Date of Government Version: 06/22/2023
Date Data Arrived at EDR: 07/06/2023
Date Made Active in Reports: 07/24/2023
Number of Days to Update: 18

Source: EPA
Telephone: 703-416-0223
Last EDR Contact: 10/03/2023
Next Scheduled EDR Contact: 12/11/2023
Data Release Frequency: Annually

RMP: Risk Management Plans

When Congress passed the Clean Air Act Amendments of 1990, it required EPA to publish regulations and guidance for chemical accident prevention at facilities using extremely hazardous substances. The Risk Management Program Rule (RMP Rule) was written to implement Section 112(r) of these amendments. The rule, which built upon existing industry codes and standards, requires companies of all sizes that use certain flammable and toxic substances to develop a Risk Management Program, which includes a(n): Hazard assessment that details the potential effects of an accidental release, an accident history of the last five years, and an evaluation of worst-case and alternative accidental releases; Prevention program that includes safety precautions and maintenance, monitoring, and employee training measures; and Emergency response program that spells out emergency health care, employee training measures and procedures for informing the public and response agencies (e.g the fire department) should an accident occur.

Date of Government Version: 05/09/2023
Date Data Arrived at EDR: 06/29/2023
Date Made Active in Reports: 09/25/2023
Number of Days to Update: 88

Source: Environmental Protection Agency
Telephone: 202-564-8600
Last EDR Contact: 09/26/2023
Next Scheduled EDR Contact: 10/30/2023
Data Release Frequency: Varies

RAATS: RCRA Administrative Action Tracking System

RCRA Administration Action Tracking System. RAATS contains records based on enforcement actions issued under RCRA pertaining to major violators and includes administrative and civil actions brought by the EPA. For administration actions after September 30, 1995, data entry in the RAATS database was discontinued. EPA will retain a copy of the database for historical records. It was necessary to terminate RAATS because a decrease in agency resources made it impossible to continue to update the information contained in the database.

Date of Government Version: 04/17/1995
Date Data Arrived at EDR: 07/03/1995
Date Made Active in Reports: 08/07/1995
Number of Days to Update: 35

Source: EPA
Telephone: 202-564-4104
Last EDR Contact: 06/02/2008
Next Scheduled EDR Contact: 09/01/2008
Data Release Frequency: No Update Planned

PRP: Potentially Responsible Parties

A listing of verified Potentially Responsible Parties

Date of Government Version: 06/22/2023
Date Data Arrived at EDR: 07/06/2023
Date Made Active in Reports: 07/24/2023
Number of Days to Update: 18

Source: EPA
Telephone: 202-564-6023
Last EDR Contact: 10/03/2023
Next Scheduled EDR Contact: 11/13/2023
Data Release Frequency: Quarterly

PADS: PCB Activity Database System

PCB Activity Database. PADS Identifies generators, transporters, commercial storers and/or brokers and disposers of PCB's who are required to notify the EPA of such activities.

Date of Government Version: 03/20/2023
Date Data Arrived at EDR: 04/04/2023
Date Made Active in Reports: 06/09/2023
Number of Days to Update: 66

Source: EPA
Telephone: 202-566-0500
Last EDR Contact: 07/07/2023
Next Scheduled EDR Contact: 10/16/2023
Data Release Frequency: Annually

ICIS: Integrated Compliance Information System

The Integrated Compliance Information System (ICIS) supports the information needs of the national enforcement and compliance program as well as the unique needs of the National Pollutant Discharge Elimination System (NPDES) program.

Date of Government Version: 11/18/2016
Date Data Arrived at EDR: 11/23/2016
Date Made Active in Reports: 02/10/2017
Number of Days to Update: 79

Source: Environmental Protection Agency
Telephone: 202-564-2501
Last EDR Contact: 09/27/2023
Next Scheduled EDR Contact: 01/15/2024
Data Release Frequency: Quarterly

FTTS: FIFRA/ TSCA Tracking System - FIFRA (Federal Insecticide, Fungicide, & Rodenticide Act)/TSCA (Toxic Substances Control Act)

FTTS tracks administrative cases and pesticide enforcement actions and compliance activities related to FIFRA, TSCA and EPCRA (Emergency Planning and Community Right-to-Know Act). To maintain currency, EDR contacts the Agency on a quarterly basis.

Date of Government Version: 04/09/2009
Date Data Arrived at EDR: 04/16/2009
Date Made Active in Reports: 05/11/2009
Number of Days to Update: 25

Source: EPA/Office of Prevention, Pesticides and Toxic Substances
Telephone: 202-566-1667
Last EDR Contact: 08/18/2017
Next Scheduled EDR Contact: 12/04/2017
Data Release Frequency: No Update Planned

FTTS INSP: FIFRA/ TSCA Tracking System - FIFRA (Federal Insecticide, Fungicide, & Rodenticide Act)/TSCA (Toxic Substances Control Act)

A listing of FIFRA/TSCA Tracking System (FTTS) inspections and enforcements.

Date of Government Version: 04/09/2009
Date Data Arrived at EDR: 04/16/2009
Date Made Active in Reports: 05/11/2009
Number of Days to Update: 25

Source: EPA
Telephone: 202-566-1667
Last EDR Contact: 08/18/2017
Next Scheduled EDR Contact: 12/04/2017
Data Release Frequency: No Update Planned

MLTS: Material Licensing Tracking System

MLTS is maintained by the Nuclear Regulatory Commission and contains a list of approximately 8,100 sites which possess or use radioactive materials and which are subject to NRC licensing requirements. To maintain currency, EDR contacts the Agency on a quarterly basis.

Date of Government Version: 07/20/2023
Date Data Arrived at EDR: 09/01/2023
Date Made Active in Reports: 09/20/2023
Number of Days to Update: 19

Source: Nuclear Regulatory Commission
Telephone: 301-415-0717
Last EDR Contact: 07/12/2023
Next Scheduled EDR Contact: 10/30/2023
Data Release Frequency: Quarterly

COAL ASH DOE: Steam-Electric Plant Operation Data

A listing of power plants that store ash in surface ponds.

Date of Government Version: 12/31/2021
Date Data Arrived at EDR: 04/14/2023
Date Made Active in Reports: 07/10/2023
Number of Days to Update: 87

Source: Department of Energy
Telephone: 202-586-8719
Last EDR Contact: 09/01/2023
Next Scheduled EDR Contact: 12/11/2023
Data Release Frequency: Varies

COAL ASH EPA: Coal Combustion Residues Surface Impoundments List

A listing of coal combustion residues surface impoundments with high hazard potential ratings.

Date of Government Version: 01/12/2017
Date Data Arrived at EDR: 03/05/2019
Date Made Active in Reports: 11/11/2019
Number of Days to Update: 251

Source: Environmental Protection Agency
Telephone: N/A
Last EDR Contact: 08/28/2023
Next Scheduled EDR Contact: 12/11/2023
Data Release Frequency: Varies

PCB TRANSFORMER: PCB Transformer Registration Database
The database of PCB transformer registrations that includes all PCB registration submittals.

Date of Government Version: 09/13/2019
Date Data Arrived at EDR: 11/06/2019
Date Made Active in Reports: 02/10/2020
Number of Days to Update: 96
Source: Environmental Protection Agency
Telephone: 202-566-0517
Last EDR Contact: 08/03/2023
Next Scheduled EDR Contact: 11/13/2023
Data Release Frequency: Varies

RADINFO: Radiation Information Database
The Radiation Information Database (RADINFO) contains information about facilities that are regulated by U.S. Environmental Protection Agency (EPA) regulations for radiation and radioactivity.

Date of Government Version: 07/01/2019
Date Data Arrived at EDR: 07/01/2019
Date Made Active in Reports: 09/23/2019
Number of Days to Update: 84
Source: Environmental Protection Agency
Telephone: 202-343-9775
Last EDR Contact: 09/22/2023
Next Scheduled EDR Contact: 01/08/2024
Data Release Frequency: Quarterly

HIST FTTS: FIFRA/TSCA Tracking System Administrative Case Listing
A complete administrative case listing from the FIFRA/TSCA Tracking System (FTTS) for all ten EPA regions. The information was obtained from the National Compliance Database (NCDB). NCDB supports the implementation of FIFRA (Federal Insecticide, Fungicide, and Rodenticide Act) and TSCA (Toxic Substances Control Act). Some EPA regions are now closing out records. Because of that, and the fact that some EPA regions are not providing EPA Headquarters with updated records, it was decided to create a HIST FTTS database. It included records that may not be included in the newer FTTS database updates. This database is no longer updated.

Date of Government Version: 10/19/2006
Date Data Arrived at EDR: 03/01/2007
Date Made Active in Reports: 04/10/2007
Number of Days to Update: 40
Source: Environmental Protection Agency
Telephone: 202-564-2501
Last EDR Contact: 12/17/2007
Next Scheduled EDR Contact: 03/17/2008
Data Release Frequency: No Update Planned

HIST FTTS INSP: FIFRA/TSCA Tracking System Inspection & Enforcement Case Listing
A complete inspection and enforcement case listing from the FIFRA/TSCA Tracking System (FTTS) for all ten EPA regions. The information was obtained from the National Compliance Database (NCDB). NCDB supports the implementation of FIFRA (Federal Insecticide, Fungicide, and Rodenticide Act) and TSCA (Toxic Substances Control Act). Some EPA regions are now closing out records. Because of that, and the fact that some EPA regions are not providing EPA Headquarters with updated records, it was decided to create a HIST FTTS database. It included records that may not be included in the newer FTTS database updates. This database is no longer updated.

Date of Government Version: 10/19/2006
Date Data Arrived at EDR: 03/01/2007
Date Made Active in Reports: 04/10/2007
Number of Days to Update: 40
Source: Environmental Protection Agency
Telephone: 202-564-2501
Last EDR Contact: 12/17/2008
Next Scheduled EDR Contact: 03/17/2008
Data Release Frequency: No Update Planned

DOT OPS: Incident and Accident Data
Department of Transporation, Office of Pipeline Safety Incident and Accident data.

Date of Government Version: 01/02/2020
Date Data Arrived at EDR: 01/28/2020
Date Made Active in Reports: 04/17/2020
Number of Days to Update: 80
Source: Department of Transporation, Office of Pipeline Safety
Telephone: 202-366-4595
Last EDR Contact: 07/25/2023
Next Scheduled EDR Contact: 11/06/2023
Data Release Frequency: Quarterly

CONSENT: Superfund (CERCLA) Consent Decrees
Major legal settlements that establish responsibility and standards for cleanup at NPL (Superfund) sites. Released periodically by United States District Courts after settlement by parties to litigation matters.

Date of Government Version: 03/31/2023
Date Data Arrived at EDR: 04/20/2023
Date Made Active in Reports: 07/10/2023
Number of Days to Update: 81
Source: Department of Justice, Consent Decree Library
Telephone: Varies
Last EDR Contact: 10/03/2023
Next Scheduled EDR Contact: 01/15/2024
Data Release Frequency: Varies

BRS: Biennial Reporting System

The Biennial Reporting System is a national system administered by the EPA that collects data on the generation and management of hazardous waste. BRS captures detailed data from two groups: Large Quantity Generators (LQG) and Treatment, Storage, and Disposal Facilities.

Date of Government Version: 12/31/2021
Date Data Arrived at EDR: 03/09/2023
Date Made Active in Reports: 03/20/2023
Number of Days to Update: 11
Source: EPA/NTIS
Telephone: 800-424-9346
Last EDR Contact: 09/20/2023
Next Scheduled EDR Contact: 01/01/2024
Data Release Frequency: Biennially

INDIAN RESERV: Indian Reservations

This map layer portrays Indian administered lands of the United States that have any area equal to or greater than 640 acres.

Date of Government Version: 12/31/2014
Date Data Arrived at EDR: 07/14/2015
Date Made Active in Reports: 01/10/2017
Number of Days to Update: 546
Source: USGS
Telephone: 202-208-3710
Last EDR Contact: 10/02/2023
Next Scheduled EDR Contact: 01/15/2024
Data Release Frequency: Semi-Annually

FUSRAP: Formerly Utilized Sites Remedial Action Program

DOE established the Formerly Utilized Sites Remedial Action Program (FUSRAP) in 1974 to remediate sites where radioactive contamination remained from Manhattan Project and early U.S. Atomic Energy Commission (AEC) operations.

Date of Government Version: 03/03/2023
Date Data Arrived at EDR: 03/03/2023
Date Made Active in Reports: 06/09/2023
Number of Days to Update: 98
Source: Department of Energy
Telephone: 202-586-3559
Last EDR Contact: 07/26/2023
Next Scheduled EDR Contact: 11/13/2023
Data Release Frequency: Varies

UMTRA: Uranium Mill Tailings Sites

Uranium ore was mined by private companies for federal government use in national defense programs. When the mills shut down, large piles of the sand-like material (mill tailings) remain after uranium has been extracted from the ore. Levels of human exposure to radioactive materials from the piles are low; however, in some cases tailings were used as construction materials before the potential health hazards of the tailings were recognized.

Date of Government Version: 08/30/2019
Date Data Arrived at EDR: 11/15/2019
Date Made Active in Reports: 01/28/2020
Number of Days to Update: 74
Source: Department of Energy
Telephone: 505-845-0011
Last EDR Contact: 08/10/2023
Next Scheduled EDR Contact: 11/27/2023
Data Release Frequency: Varies

LEAD SMELTER 1: Lead Smelter Sites

A listing of former lead smelter site locations.

Date of Government Version: 06/22/2023
Date Data Arrived at EDR: 07/06/2023
Date Made Active in Reports: 07/24/2023
Number of Days to Update: 18
Source: Environmental Protection Agency
Telephone: 703-603-8787
Last EDR Contact: 10/03/2023
Next Scheduled EDR Contact: 01/08/2024
Data Release Frequency: Varies

LEAD SMELTER 2: Lead Smelter Sites

A list of several hundred sites in the U.S. where secondary lead smelting was done from 1931and 1964. These sites may pose a threat to public health through ingestion or inhalation of contaminated soil or dust

Date of Government Version: 04/05/2001
Date Data Arrived at EDR: 10/27/2010
Date Made Active in Reports: 12/02/2010
Number of Days to Update: 36

Source: American Journal of Public Health
Telephone: 703-305-6451
Last EDR Contact: 12/02/2009
Next Scheduled EDR Contact: N/A
Data Release Frequency: No Update Planned

US AIRS (AFS): Aerometric Information Retrieval System Facility Subsystem (AFS)

The database is a sub-system of Aerometric Information Retrieval System (AIRS). AFS contains compliance data on air pollution point sources regulated by the U.S. EPA and/or state and local air regulatory agencies. This information comes from source reports by various stationary sources of air pollution, such as electric power plants, steel mills, factories, and universities, and provides information about the air pollutants they produce. Action, air program, air program pollutant, and general level plant data. It is used to track emissions and compliance data from industrial plants.

Date of Government Version: 10/12/2016
Date Data Arrived at EDR: 10/26/2016
Date Made Active in Reports: 02/03/2017
Number of Days to Update: 100

Source: EPA
Telephone: 202-564-2496
Last EDR Contact: 09/26/2017
Next Scheduled EDR Contact: 01/08/2018
Data Release Frequency: Annually

US AIRS MINOR: Air Facility System Data

A listing of minor source facilities.

Date of Government Version: 10/12/2016
Date Data Arrived at EDR: 10/26/2016
Date Made Active in Reports: 02/03/2017
Number of Days to Update: 100

Source: EPA
Telephone: 202-564-2496
Last EDR Contact: 09/26/2017
Next Scheduled EDR Contact: 01/08/2018
Data Release Frequency: Annually

MINES VIOLATIONS: MSHA Violation Assessment Data

Mines violation and assessment information. Department of Labor, Mine Safety & Health Administration.

Date of Government Version: 07/05/2023
Date Data Arrived at EDR: 07/05/2023
Date Made Active in Reports: 09/25/2023
Number of Days to Update: 82

Source: DOL, Mine Safety & Health Admi
Telephone: 202-693-9424
Last EDR Contact: 07/05/2023
Next Scheduled EDR Contact: 11/20/2023
Data Release Frequency: Quarterly

US MINES: Mines Master Index File

Contains all mine identification numbers issued for mines active or opened since 1971. The data also includes violation information.

Date of Government Version: 05/01/2023
Date Data Arrived at EDR: 05/24/2023
Date Made Active in Reports: 07/24/2023
Number of Days to Update: 61

Source: Department of Labor, Mine Safety and Health Administration
Telephone: 303-231-5959
Last EDR Contact: 08/22/2023
Next Scheduled EDR Contact: 12/04/2023
Data Release Frequency: Semi-Annually

US MINES 2: Ferrous and Nonferrous Metal Mines Database Listing

This map layer includes ferrous (ferrous metal mines are facilities that extract ferrous metals, such as iron ore or molybdenum) and nonferrous (Nonferrous metal mines are facilities that extract nonferrous metals, such as gold, silver, copper, zinc, and lead) metal mines in the United States.

Date of Government Version: 01/07/2022
Date Data Arrived at EDR: 02/24/2023
Date Made Active in Reports: 05/17/2023
Number of Days to Update: 82

Source: USGS
Telephone: 703-648-7709
Last EDR Contact: 08/24/2023
Next Scheduled EDR Contact: 12/04/2023
Data Release Frequency: Varies

GOVERNMENT RECORDS SEARCHED / DATA CURRENCY TRACKING

US MINES 3: Active Mines & Mineral Plants Database Listing

Active Mines and Mineral Processing Plant operations for commodities monitored by the Minerals Information Team of the USGS.

Date of Government Version: 04/14/2011
Date Data Arrived at EDR: 06/08/2011
Date Made Active in Reports: 09/13/2011
Number of Days to Update: 97

Source: USGS
Telephone: 703-648-7709
Last EDR Contact: 08/24/2023
Next Scheduled EDR Contact: 12/04/2023
Data Release Frequency: Varies

MINES MRDS: Mineral Resources Data System

Mineral Resources Data System

Date of Government Version: 08/23/2022
Date Data Arrived at EDR: 11/22/2022
Date Made Active in Reports: 02/28/2023
Number of Days to Update: 98

Source: USGS
Telephone: 703-648-6533
Last EDR Contact: 08/24/2023
Next Scheduled EDR Contact: 12/04/2023
Data Release Frequency: Varies

ABANDONED MINES: Abandoned Mines

An inventory of land and water impacted by past mining (primarily coal mining) is maintained by OSMRE to provide information needed to implement the Surface Mining Control and Reclamation Act of 1977 (SMCRA). The inventory contains information on the location, type, and extent of AML impacts, as well as, information on the cost associated with the reclamation of those problems. The inventory is based upon field surveys by State, Tribal, and OSMRE program officials. It is dynamic to the extent that it is modified as new problems are identified and existing problems are reclaimed.

Date of Government Version: 06/13/2023
Date Data Arrived at EDR: 06/14/2023
Date Made Active in Reports: 08/14/2023
Number of Days to Update: 61

Source: Department of Interior
Telephone: 202-208-2609
Last EDR Contact: 09/12/2023
Next Scheduled EDR Contact: 12/18/2023
Data Release Frequency: Quarterly

FINDS: Facility Index System/Facility Registry System

Facility Index System. FINDS contains both facility information and 'pointers' to other sources that contain more detail. EDR includes the following FINDS databases in this report: PCS (Permit Compliance System), AIRS (Aerometric Information Retrieval System), DOCKET (Enforcement Docket used to manage and track information on civil judicial enforcement cases for all environmental statutes), FURS (Federal Underground Injection Control), C-DOCKET (Criminal Docket System used to track criminal enforcement actions for all environmental statutes), FFIS (Federal Facilities Information System), STATE (State Environmental Laws and Statutes), and PADS (PCB Activity Data System).

Date of Government Version: 05/04/2023
Date Data Arrived at EDR: 05/25/2023
Date Made Active in Reports: 07/24/2023
Number of Days to Update: 60

Source: EPA
Telephone: (415) 947-8000
Last EDR Contact: 09/28/2023
Next Scheduled EDR Contact: 12/11/2023
Data Release Frequency: Quarterly

ECHO: Enforcement & Compliance History Information

ECHO provides integrated compliance and enforcement information for about 800,000 regulated facilities nationwide.

Date of Government Version: 06/24/2023
Date Data Arrived at EDR: 06/29/2023
Date Made Active in Reports: 09/25/2023
Number of Days to Update: 88

Source: Environmental Protection Agency
Telephone: 202-564-2280
Last EDR Contact: 10/03/2023
Next Scheduled EDR Contact: 01/15/2024
Data Release Frequency: Quarterly

DOCKET HWC: Hazardous Waste Compliance Docket Listing

A complete list of the Federal Agency Hazardous Waste Compliance Docket Facilities.

Date of Government Version: 05/06/2021
Date Data Arrived at EDR: 05/21/2021
Date Made Active in Reports: 08/11/2021
Number of Days to Update: 82

Source: Environmental Protection Agency
Telephone: 202-564-0527
Last EDR Contact: 08/15/2023
Next Scheduled EDR Contact: 12/04/2023
Data Release Frequency: Varies

UXO: Unexploded Ordnance Sites

A listing of unexploded ordnance site locations

Date of Government Version: 11/09/2021
Date Data Arrived at EDR: 10/20/2022
Date Made Active in Reports: 01/10/2023
Number of Days to Update: 82

Source: Department of Defense
Telephone: 703-704-1564
Last EDR Contact: 07/06/2023
Next Scheduled EDR Contact: 10/23/2023
Data Release Frequency: Varies

FUELS PROGRAM: EPA Fuels Program Registered Listing

This listing includes facilities that are registered under the Part 80 (Code of Federal Regulations) EPA Fuels Programs. All companies now are required to submit new and updated registrations.

Date of Government Version: 05/15/2023
Date Data Arrived at EDR: 05/17/2023
Date Made Active in Reports: 07/10/2023
Number of Days to Update: 54

Source: EPA
Telephone: 800-385-6164
Last EDR Contact: 08/15/2023
Next Scheduled EDR Contact: 11/27/2023
Data Release Frequency: Quarterly

PFAS NPL: Superfund Sites with PFAS Detections Information

EPA's Office of Land and Emergency Management and EPA Regional Offices maintain data describing what is known about site investigations, contamination, and remedial actions under the Comprehensive Environmental Response, Compensation, and Liability Act (CERCLA) where PFAS is present in the environment.

Date of Government Version: 07/05/2023
Date Data Arrived at EDR: 07/05/2023
Date Made Active in Reports: 10/02/2023
Number of Days to Update: 89

Source: Environmental Protection Agency
Telephone: 703-603-8895
Last EDR Contact: 10/03/2023
Next Scheduled EDR Contact: 01/15/2024
Data Release Frequency: Varies

PFAS FEDERAL SITES: Federal Sites PFAS Information

Several federal entities, such as the federal Superfund program, Department of Defense, National Aeronautics and Space Administration, Department of Transportation, and Department of Energy provided information for sites with known or suspected detections at federal facilities.

Date of Government Version: 07/05/2023
Date Data Arrived at EDR: 07/05/2023
Date Made Active in Reports: 10/02/2023
Number of Days to Update: 89

Source: Environmental Protection Agency
Telephone: 202-272-0167
Last EDR Contact: 10/03/2023
Next Scheduled EDR Contact: 01/15/2024
Data Release Frequency: Varies

PFAS TSCA: PFAS Manufacture and Imports Information

EPA issued the Chemical Data Reporting (CDR) Rule under the Toxic Substances Control Act (TSCA) and requires chemical manufacturers and facilities that manufacture or import chemical substances to report data to EPA. EPA publishes non-confidential business information (non-CBI) and includes descriptive information about each site, corporate parent, production volume, other manufacturing information, and processing and use information.

Date of Government Version: 07/05/2023
Date Data Arrived at EDR: 07/05/2023
Date Made Active in Reports: 10/02/2023
Number of Days to Update: 89

Source: Environmental Protection Agency
Telephone: 202-272-0167
Last EDR Contact: 10/03/2023
Next Scheduled EDR Contact: 01/15/2024
Data Release Frequency: Varies

PFAS TRIS: List of PFAS Added to the TRI

Section 7321 of the National Defense Authorization Act for Fiscal Year 2020 (NDAA) immediately added certain per- and polyfluoroalkyl substances (PFAS) to the list of chemicals covered by the Toxics Release Inventory (TRI) under Section 313 of the Emergency Planning and Community Right-to-Know Act (EPCRA) and provided a framework for additional PFAS to be added to TRI on an annual basis.

Date of Government Version: 07/05/2023
Date Data Arrived at EDR: 07/05/2023
Date Made Active in Reports: 10/02/2023
Number of Days to Update: 89

Source: Environmental Protection Agency
Telephone: 202-566-0250
Last EDR Contact: 10/03/2023
Next Scheduled EDR Contact: 01/15/2024
Data Release Frequency: Varies

PFAS RCRA MANIFEST: PFAS Transfers Identified In the RCRA Database Listing

To work around the lack of PFAS waste codes in the RCRA database, EPA developed the PFAS Transfers dataset by mining e-Manifest records containing at least one of these common PFAS keywords: PFAS, PFOA, PFOS, PERFL, AFFF, GENX, GEN-X (plus the VT waste codes). These keywords were searched for in the following text fields: Manifest handling instructions (MANIFEST_HANDLING_INSTR), Non-hazardous waste description (NON_HAZ_WASTE_DESCRIPTION), DOT printed information (DOT_PRINTED_INFORMATION), Waste line handling instructions (WASTE_LINE_HANDLING_INSTR), Waste residue comments (WASTE_RESIDUE_COMMENTS).

Date of Government Version: 07/05/2023
Date Data Arrived at EDR: 07/05/2023
Date Made Active in Reports: 10/02/2023
Number of Days to Update: 89

Source: Environmental Protection Agency
Telephone: 202-272-0167
Last EDR Contact: 10/03/2023
Next Scheduled EDR Contact: 01/15/2024
Data Release Frequency: Varies

PFAS ATSDR: PFAS Contamination Site Location Listing

PFAS contamination site locations from the Department of Health & Human Services, Center for Disease Control & Prevention. ATSDR is involved at a number of PFAS-related sites, either directly or through assisting state and federal partners. As of now, most sites are related to drinking water contamination connected with PFAS production facilities or fire training areas where aqueous film-forming firefighting foam (AFFF) was regularly used.

Date of Government Version: 06/24/2020
Date Data Arrived at EDR: 03/17/2021
Date Made Active in Reports: 11/08/2022
Number of Days to Update: 601

Source: Department of Health & Human Services
Telephone: 202-741-5770
Last EDR Contact: 07/19/2023
Next Scheduled EDR Contact: 11/06/2023
Data Release Frequency: Varies

PFAS WQP: Ambient Environmental Sampling for PFAS

The Water Quality Portal (WQP) is a part of a modernized repository storing ambient sampling data for all environmental media and tissue samples. A wide range of federal, state, tribal and local governments, academic and non-governmental organizations and individuals submit project details and sampling results to this public repository. The information is commonly used for research and assessments of environmental quality.

Date of Government Version: 03/30/2023
Date Data Arrived at EDR: 03/30/2023
Date Made Active in Reports: 05/02/2023
Number of Days to Update: 33

Source: Environmental Protection Agency
Telephone: 202-272-0167
Last EDR Contact: 10/03/2023
Next Scheduled EDR Contact: 01/15/2024
Data Release Frequency: Varies

PFAS NPDES: Clean Water Act Discharge Monitoring Information

Any discharger of pollutants to waters of the United States from a point source must have a National Pollutant Discharge Elimination System (NPDES) permit. The process for obtaining limits involves the regulated entity (permittee) disclosing releases in a NPDES permit application and the permitting authority (typically the state but sometimes EPA) deciding whether to require monitoring or monitoring with limits. Caveats and Limitations: Less than half of states have required PFAS monitoring for at least one of their permittees and fewer states have established PFAS effluent limits for permittees. New rulemakings have been initiated that may increase the number of facilities monitoring for PFAS in the future.

Date of Government Version: 07/05/2023
Date Data Arrived at EDR: 07/05/2023
Date Made Active in Reports: 10/02/2023
Number of Days to Update: 89

Source: Environmental Protection Agency
Telephone: 202-272-0167
Last EDR Contact: 10/03/2023
Next Scheduled EDR Contact: 01/15/2024
Data Release Frequency: Varies

PFAS ECHO: Facilities in Industries that May Be Handling PFAS Listing

Regulators and the public have expressed interest in knowing which regulated entities may be using PFAS. EPA has developed a dataset from various sources that show which industries may be handling PFAS. Approximately 120,000 facilities subject to federal environmental programs have operated or currently operate in industry sectors with processes that may involve handling and/or release of PFAS.

Date of Government Version: 07/05/2023
Date Data Arrived at EDR: 07/05/2023
Date Made Active in Reports: 09/25/2023
Number of Days to Update: 82

Source: Environmental Protection Agency
Telephone: 202-272-0167
Last EDR Contact: 10/03/2023
Next Scheduled EDR Contact: 01/15/2024
Data Release Frequency: Varies

PFAS ECHO FIRE TRAINING: Facilities in Industries that May Be Handling PFAS Listing

A list of fire training sites was added to the Industry Sectors dataset using a keyword search on the permitted facilitys name to identify sites where fire-fighting foam may have been used in training exercises. Additionally, you may view an example spreadsheet of the subset of fire training facility data, as well as the keywords used in selecting or deselecting a facility for the subset. as well as the keywords used in selecting or deselecting a facility for the subset. These keywords were tested to maximize accuracy in selecting facilities that may use fire-fighting foam in training exercises, however, due to the lack of a required reporting field in the data systems for designating fire training sites, this methodology may not identify all fire training sites or may potentially misidentify them.

Date of Government Version: 07/05/2023
Date Data Arrived at EDR: 07/05/2023
Date Made Active in Reports: 09/25/2023
Number of Days to Update: 82

Source: Environmental Protection Agency
Telephone: 202-272-0167
Last EDR Contact: 10/03/2023
Next Scheduled EDR Contact: 01/15/2024
Data Release Frequency: Varies

PFAS PART 139 AIRPORT: All Certified Part 139 Airports PFAS Information Listing

Since July 1, 2006, all certified part 139 airports are required to have fire-fighting foam onsite that meet military specifications (MIL-F-24385) (14 CFR 139.317). To date, these military specification fire-fighting foams are fluorinated and have been historically used for training and extinguishing. The 2018 FAA Reauthorization Act has a provision stating that no later than October 2021, FAA shall not require the use of fluorinated AFFF. This provision does not prohibit the use of fluorinated AFFF at Part 139 civilian airports; it only prohibits FAA from mandating its use. The Federal Aviation Administration?s document AC 150/5210-6D - Aircraft Fire Extinguishing Agents provides guidance on Aircraft Fire Extinguishing Agents, which includes Aqueous Film Forming Foam (AFFF).

Date of Government Version: 07/05/2023
Date Data Arrived at EDR: 07/05/2023
Date Made Active in Reports: 09/25/2023
Number of Days to Update: 82

Source: Environmental Protection Agency
Telephone: 202-272-0167
Last EDR Contact: 10/03/2023
Next Scheduled EDR Contact: 01/15/2024
Data Release Frequency: Varies

AQUEOUS FOAM NRC: Aqueous Foam Related Incidents Listing

The National Response Center (NRC) serves as an emergency call center that fields initial reports for pollution and railroad incidents and forwards that information to appropriate federal/state agencies for response. The spreadsheets posted to the NRC website contain initial incident data that has not been validated or investigated by a federal/state response agency. Response center calls from 1990 to the most recent complete calendar year where there was indication of Aqueous Film Forming Foam (AFFF) usage are included in this dataset. NRC calls may reference AFFF usage in the ?Material Involved? or ?Incident Description? fields.

Date of Government Version: 07/05/2023
Date Data Arrived at EDR: 07/06/2023
Date Made Active in Reports: 09/25/2023
Number of Days to Update: 81

Source: Environmental Protection Agency
Telephone: 202-267-2675
Last EDR Contact: 10/03/2023
Next Scheduled EDR Contact: 01/15/2024
Data Release Frequency: Varies

PCS ENF: Enforcement data
No description is available for this data

Date of Government Version: 12/31/2014
Date Data Arrived at EDR: 02/05/2015
Date Made Active in Reports: 03/06/2015
Number of Days to Update: 29

Source: EPA
Telephone: 202-564-2497
Last EDR Contact: 09/28/2023
Next Scheduled EDR Contact: 01/15/2024
Data Release Frequency: Varies

PCS: Permit Compliance System
PCS is a computerized management information system that contains data on National Pollutant Discharge Elimination System (NPDES) permit holding facilities. PCS tracks the permit, compliance, and enforcement status of NPDES facilities.

Date of Government Version: 07/14/2011
Date Data Arrived at EDR: 08/05/2011
Date Made Active in Reports: 09/29/2011
Number of Days to Update: 55

Source: EPA, Office of Water
Telephone: 202-564-2496
Last EDR Contact: 09/28/2023
Next Scheduled EDR Contact: 01/15/2024
Data Release Frequency: No Update Planned

BIOSOLIDS: ICIS-NPDES Biosolids Facility Data
The data reflects compliance information about facilities in the biosolids program.

Date of Government Version: 07/16/2023
Date Data Arrived at EDR: 07/18/2023
Date Made Active in Reports: 08/28/2023
Number of Days to Update: 41

Source: Environmental Protection Agency
Telephone: 202-564-4700
Last EDR Contact: 10/03/2023
Next Scheduled EDR Contact: 10/30/2023
Data Release Frequency: Varies

PFAS: PFAS Contamination Site Location Listing
A listing of PFAS contaminated sites included in the GeoTracker database.

Date of Government Version: 06/02/2023
Date Data Arrived at EDR: 06/02/2023
Date Made Active in Reports: 08/23/2023
Number of Days to Update: 82

Source: State Water Resources Control Board
Telephone: 866-480-1028
Last EDR Contact: 09/06/2023
Next Scheduled EDR Contact: 12/18/2023
Data Release Frequency: Varies

AQUEOUS FOAM: Former Fire Training Facility Assessments Listing
Airports shown on this list are those believed to use Aqueous Film Forming Foam (AFFF), and certified by the Federal Aviation Administration (FAA) under Title 14, Code of Federal Regulations (CFR), Part 139 (14 CFR Part 139). This list was created by SWRCB using information available from the FAA. Location points shown are from the latitude and longitude listed on the FAA airport master record.

Date of Government Version: 06/02/2023
Date Data Arrived at EDR: 06/02/2023
Date Made Active in Reports: 08/23/2023
Number of Days to Update: 82

Source: State Water Resources Control Board
Telephone: 916-341-5455
Last EDR Contact: 09/06/2023
Next Scheduled EDR Contact: 12/18/2023
Data Release Frequency: Varies

CA BOND EXP. PLAN: Bond Expenditure Plan
Department of Health Services developed a site-specific expenditure plan as the basis for an appropriation of Hazardous Substance Cleanup Bond Act funds. It is not updated.

Date of Government Version: 01/01/1989
Date Data Arrived at EDR: 07/27/1994
Date Made Active in Reports: 08/02/1994
Number of Days to Update: 6

Source: Department of Health Services
Telephone: 916-255-2118
Last EDR Contact: 05/31/1994
Next Scheduled EDR Contact: N/A
Data Release Frequency: No Update Planned

CHROME PLATING: Chrome Plating Facilities Listing

This listing represents chrome plating facilities the California State Water Resources Control Board staff identified as possibly being a source of Per- and polyfluoroalkyl substance (PFAS) contamination. Sites and locations were identified by staff with the Division of Water Quality in the California State Water Board. Data was collected from the CA Air Resources Board 2013 and 2018 - Cr VI emission survey, CA Emission Inventory, CA HAZ Waste discharge database and by reviewing storm water permits. Former chrome plating sites are also included that are open site investigation or remediation cases with the Regional Water Quality Control Boards and the Department of Toxic Substances Control.

Date of Government Version: 06/08/2023
Date Data Arrived at EDR: 06/08/2023
Date Made Active in Reports: 09/26/2023
Number of Days to Update: 110

Source: State Water Resources Control Board
Telephone: 916-341-5455
Last EDR Contact: 09/06/2023
Next Scheduled EDR Contact: 12/18/2023
Data Release Frequency: Varies

CORTESE: "Cortese" Hazardous Waste & Substances Sites List

The sites for the list are designated by the State Water Resource Control Board (LUST), the Integrated Waste Board (SWF/LS), and the Department of Toxic Substances Control (Cal-Sites).

Date of Government Version: 06/14/2023
Date Data Arrived at EDR: 06/14/2023
Date Made Active in Reports: 09/06/2023
Number of Days to Update: 84

Source: CAL EPA/Office of Emergency Information
Telephone: 916-323-3400
Last EDR Contact: 09/20/2023
Next Scheduled EDR Contact: 01/01/2024
Data Release Frequency: Quarterly

CUPA LIVERMORE-PLEASANTON: CUPA Facility Listing

list of facilities associated with the various CUPA programs in Livermore-Pleasanton

Date of Government Version: 03/31/2023
Date Data Arrived at EDR: 05/08/2023
Date Made Active in Reports: 07/31/2023
Number of Days to Update: 84

Source: Livermore-Pleasanton Fire Department
Telephone: 925-454-2361
Last EDR Contact: 08/10/2023
Next Scheduled EDR Contact: 11/20/2023
Data Release Frequency: Varies

DRYCLEANERS: Cleaner Facilities

A list of drycleaner related facilities that have EPA ID numbers. These are facilities with certain SIC codes: power laundries, family and commercial; garment pressing and cleaner's agents; linen supply; coin-operated laundries and cleaning; drycleaning plants, except rugs; carpet and upholster cleaning; industrial launderers; laundry and garment services.

Date of Government Version: 08/27/2021
Date Data Arrived at EDR: 09/01/2021
Date Made Active in Reports: 11/19/2021
Number of Days to Update: 79

Source: Department of Toxic Substance Control
Telephone: 916-327-4498
Last EDR Contact: 08/22/2023
Next Scheduled EDR Contact: 12/11/2023
Data Release Frequency: Annually

DRYCLEAN GLENN CO DIST: Glenn County Air Pollution Control District Drycleaner Facility Listing

A listing of drycleaner facility locations, for the Glenn County Air Pollution Control District.

Date of Government Version: 05/02/2023
Date Data Arrived at EDR: 05/03/2023
Date Made Active in Reports: 07/25/2023
Number of Days to Update: 83

Source: Glenn County Air Pollution Control District
Telephone: 530-934-6500
Last EDR Contact: 05/03/2023
Next Scheduled EDR Contact: 09/11/2023
Data Release Frequency: Varies

DRYCLEAN FEATHER RIVER DIST: Feather River Air Quality Management District Drycleaner Facility Listing

A listing of drycleaner facility locations, for the Feather River Air Quality Management District.

Date of Government Version: 03/08/2023
Date Data Arrived at EDR: 03/09/2023
Date Made Active in Reports: 06/05/2023
Number of Days to Update: 88

Source: Feather River Air Quality Management District
Telephone: 530-634-7659
Last EDR Contact: 06/08/2023
Next Scheduled EDR Contact: 09/11/2023
Data Release Frequency: Varies

DRYCLEAN AMADOR: Amador Air District Drycleaner Facility Listing
A listing of drycleaner facility locations, for the Amador Air Quality Management District

Date of Government Version: 04/26/2023
Date Data Arrived at EDR: 04/27/2023
Date Made Active in Reports: 07/13/2023
Number of Days to Update: 77

Source: Amador Air Quality Management District
Telephone: 209-257-0112
Last EDR Contact: 04/24/2023
Next Scheduled EDR Contact: 09/11/2023
Data Release Frequency: Varies

DRYCLEAN SACRAMENTO METO DIST: Sacramento Metropolitan Air Quality Management DistrictDrycleaner Facility Listing
A listing of drycleaner facility locations, for the Sacramento Metropolitan Air Quality Management District.

Date of Government Version: 04/25/2023
Date Data Arrived at EDR: 04/28/2023
Date Made Active in Reports: 07/19/2023
Number of Days to Update: 82

Source: Sacramento Metropolitan Air Quality Management District
Telephone: 916-874-3958
Last EDR Contact: 08/15/2023
Next Scheduled EDR Contact: 09/11/2023
Data Release Frequency: Varies

DRYCLEAN SAN DIEGO CO DIST: San Diego County Air Pollution Control District Drycleaner Facility Listing
A listing of drycleaner facility locations, for the San Diego County Air Pollution Control District.

Date of Government Version: 02/01/2019
Date Data Arrived at EDR: 05/01/2019
Date Made Active in Reports: 05/01/2023
Number of Days to Update: 1461

Source: San Diego County Air Pollution Control District
Telephone: 858-586-2616
Last EDR Contact: 08/08/2023
Next Scheduled EDR Contact: 09/11/2023
Data Release Frequency: Varies

DRYCLEAN SAN JOAQ VAL DIST: San Joaquin Valley Air Pollution Control District District Drycleaner Facility Listing
A listing of drycleaner facility locations, for the San Joaquin Valley Air Pollution Control District.

Date of Government Version: 05/24/2023
Date Data Arrived at EDR: 05/30/2023
Date Made Active in Reports: 08/21/2023
Number of Days to Update: 83

Source: San Joaquin Valley Air Pollution Control District
Telephone: 559-230-6001
Last EDR Contact: 05/11/2023
Next Scheduled EDR Contact: 09/11/2023
Data Release Frequency: Varies

DRYCLEAN EAST KERN DIST: Eastern Kern Air Pollution Control District District Drycleaner Facility Listing
A listing of drycleaner facility locations, for the Eastern Kern Air Pollution Control District.

Date of Government Version: 01/12/2023
Date Data Arrived at EDR: 04/26/2023
Date Made Active in Reports: 07/14/2023
Number of Days to Update: 79

Source: Eastern Kern Air Pollution Control District
Telephone: 661-862-9684
Last EDR Contact: 04/25/2023
Next Scheduled EDR Contact: 09/11/2023
Data Release Frequency: Varies

DRYCLEAN IMPERIAL CO DIST: Imperial County Air Pollution Control District Drycleaner Facility Listing
A listing of drycleaner facility locations, for the Imperial County Air Pollution Control District

Date of Government Version: 04/25/2023
Date Data Arrived at EDR: 04/26/2023
Date Made Active in Reports: 07/14/2023
Number of Days to Update: 79

Source: Imperial County Air Pollution Control District
Telephone: 442-265-1800
Last EDR Contact: 04/25/2023
Next Scheduled EDR Contact: 09/11/2023
Data Release Frequency: Varies

DRYCLEAN MENDO CO DIST: Mendocino County Air Quality Management District Drycleaner Facility Listing
A listing of drycleaner facility locations, for the Mendocino County Air Quality Management District.

Date of Government Version: 04/27/2023
Date Data Arrived at EDR: 04/28/2023
Date Made Active in Reports: 07/14/2023
Number of Days to Update: 77

Source: Mendocino County Air Quality Management District
Telephone: 707-463-4354
Last EDR Contact: 04/25/2023
Next Scheduled EDR Contact: 09/11/2023
Data Release Frequency: Varies

DRYCLEAN MOJAVE DESERT DIST: Mojave Desert Air Quality Management District Drycleaner Facility Listing
A listing of drycleaner facility locations, for the Mojave Desert Air Quality Management District.

Date of Government Version: 04/26/2023
Date Data Arrived at EDR: 04/27/2023
Date Made Active in Reports: 07/14/2023
Number of Days to Update: 78
Source: Mojave Desert Air Quality Management District
Telephone: 760-245-1661
Last EDR Contact: 04/25/2023
Next Scheduled EDR Contact: 09/11/2023
Data Release Frequency: Varies

DRYCLEAN MONTEREY BAY DIST: Monterey Bay Air Quality Management District Drycleaner Facility Listing
A listing of drycleaner facility locations, for the Monterey Bay Air Quality Management District.

Date of Government Version: 04/25/2023
Date Data Arrived at EDR: 04/26/2023
Date Made Active in Reports: 07/14/2023
Number of Days to Update: 79
Source: Monterey Bay Air Quality Management District
Telephone: 831-647-9411
Last EDR Contact: 04/25/2023
Next Scheduled EDR Contact: 09/11/2023
Data Release Frequency: Varies

DRYCLEAN SHASTA CO DIST: Shasta County Air Quality Management District District Drycleaner Facility Listing
A listing of drycleaner facility locations, for the Shasta County Air Quality Management District.

Date of Government Version: 04/26/2023
Date Data Arrived at EDR: 04/27/2023
Date Made Active in Reports: 07/14/2023
Number of Days to Update: 78
Source: Shasta County Air Quality Management District
Telephone: 530-225-5674
Last EDR Contact: 04/25/2023
Next Scheduled EDR Contact: 09/11/2023
Data Release Frequency: Varies

DRYCLEAN YOLO-SOLANO DIST: Yolo-Solano Air Quality Management District Drycleaner Facility Listing
A listing of drycleaner facility locations, for the Yolo-Solano Air Quality Management District.

Date of Government Version: 04/25/2023
Date Data Arrived at EDR: 04/27/2023
Date Made Active in Reports: 07/14/2023
Number of Days to Update: 78
Source: Yolo-Solano Air Quality Management District
Telephone: 530-757-3650
Last EDR Contact: 04/25/2023
Next Scheduled EDR Contact: 09/11/2023
Data Release Frequency: Varies

DRYCLEAN AVAQMD: Antelope Valley Air Quality Management District Drycleaner Listing
A listing of dry cleaners in the Antelope Valley Air Quality Management District.

Date of Government Version: 05/22/2023
Date Data Arrived at EDR: 05/24/2023
Date Made Active in Reports: 08/14/2023
Number of Days to Update: 82
Source: Antelope Valley Air Quality Management District
Telephone: 661-723-8070
Last EDR Contact: 08/22/2023
Next Scheduled EDR Contact: 12/11/2023
Data Release Frequency: Varies

DRYCLEAN PLACER CO DIST: Placer County Air Quality Management District Drycleaner Facility Listing
A listing of drycleaner facility locations, for the Placer County Air Quality Management District.

Date of Government Version: 05/15/2023
Date Data Arrived at EDR: 05/17/2023
Date Made Active in Reports: 08/14/2023
Number of Days to Update: 89
Source: Placer County Air Quality Management District
Telephone: 530-745-2335
Last EDR Contact: 05/11/2023
Next Scheduled EDR Contact: 09/11/2023
Data Release Frequency: Varies

DRYCLEAN BAY AREA DIST: Bay Area Air Quality Management District Drycleaner Facility Listing
Bay Area Air Quality Management District Drycleaner Facility Listing.

Date of Government Version: 02/20/2019
Date Data Arrived at EDR: 05/30/2019
Date Made Active in Reports: 05/01/2023
Number of Days to Update: 1432
Source: Bay Area Air Quality Management District
Telephone: 415-516-1916
Last EDR Contact: 07/25/2023
Next Scheduled EDR Contact: 09/11/2023
Data Release Frequency: Varies

DRYCLEAN BUTTE CO DIST: Butte County Air Quality Management DistrictDrycleaner Facility Listing
Butte County Air Quality Management DistrictDrycleaner Facility Listing.

Date of Government Version: 12/31/2018
Date Data Arrived at EDR: 04/23/2019
Date Made Active in Reports: 05/01/2023
Number of Days to Update: 1469
Source: Butte County Air Quality Management District
Telephone: 530-332-9400
Last EDR Contact: 10/03/2023
Next Scheduled EDR Contact: 09/11/2023
Data Release Frequency: Varies

DRYCLEAN CALAVERAS CO DIST: Calaveras County Environmental Management Agency Drycleaner Facility Listing
A listing of drycleaner facility locations, for the Calaveras County Environmental Management Agency.

Date of Government Version: 06/17/2019
Date Data Arrived at EDR: 06/19/2019
Date Made Active in Reports: 05/01/2023
Number of Days to Update: 1412
Source: Calaveras County Environmental Management Agency
Telephone: 209-754-6399
Last EDR Contact: 04/24/2023
Next Scheduled EDR Contact: 09/16/2019
Data Release Frequency: Varies

DRYCLEAN GRANT: Grant Recipients List
Assembly Bill 998 (AB 998) established the Non-Toxic Dry Cleaning Incentive Program to provide financial assistance to the dry cleaning industry to switch from systems using perchloroethylene (Perc), an identified toxic air contaminant and potential human carcinogen, to non-toxic and non-smog forming alternatives.

Date of Government Version: 12/31/2020
Date Data Arrived at EDR: 02/04/2021
Date Made Active in Reports: 05/01/2023
Number of Days to Update: 816
Source: California Air Resources Board
Telephone: 916-323-0006
Last EDR Contact: 07/24/2023
Next Scheduled EDR Contact: 11/06/2023
Data Release Frequency: Varies

DRYCLEAN LAKE CO DIST: Lake County Air Quality Management District Drycleaner Facility Listing
A listing of drycleaner facility locations, for the Lake County Air Quality Management District,

Date of Government Version: 04/29/2019
Date Data Arrived at EDR: 05/07/2019
Date Made Active in Reports: 05/01/2023
Number of Days to Update: 1455
Source: Lake County Air Quality Management District
Telephone: 707-263-7000
Last EDR Contact: 05/11/2023
Next Scheduled EDR Contact: 09/11/2023
Data Release Frequency: Varies

DRYCLEAN NO COAST UNIFIED DIST: North Coast Unified Air Quality Management District Drycleaner Facility Listing
A listing of drycleaner facility locations, for the North Coast Unified Air Quality Management District.

Date of Government Version: 11/30/2016
Date Data Arrived at EDR: 04/19/2019
Date Made Active in Reports: 05/01/2023
Number of Days to Update: 1473
Source: North Coast Unified Air Quality Management District
Telephone: 707-443-3093
Last EDR Contact: 04/25/2023
Next Scheduled EDR Contact: 09/11/2023
Data Release Frequency: Varies

DRYCLEAN NO SIERRA DIST: Northern Sierra Air Quality Management District Drycleaner Facility Listing
A listing of drycleaner facility locations, for the Northern Sierra Air Quality Management District,

Date of Government Version: 05/07/2019
Date Data Arrived at EDR: 05/07/2019
Date Made Active in Reports: 05/01/2023
Number of Days to Update: 1455
Source: Northern Sierra Air Quality Management District
Telephone: 530-274-9350
Last EDR Contact: 04/25/2023
Next Scheduled EDR Contact: 09/11/2023
Data Release Frequency: Varies

DRYCLEAN NO SONOMA CO DIST: Norther Sonoma County County Air Pollution Control District Drycleaner Facility Listing
A listing of drycleaner facility locations, for the Northern Sonoma County Air Pollution Control District.,

Date of Government Version: 04/17/2019
Date Data Arrived at EDR: 04/17/2019
Date Made Active in Reports: 05/01/2023
Number of Days to Update: 1475
Source: Santa Barbara County Air Pollution Control District
Telephone: 707-433-5911
Last EDR Contact: 04/25/2023
Next Scheduled EDR Contact: 09/11/2023
Data Release Frequency: Varies

DRYCLEAN SANTA BARB CO DIST: Santa Barbara County Air Pollution Control District Drycleaner Facility Listing
A listing of drycleaner facility locations, for the Santa Barbara County Air Pollution Control District.

Date of Government Version: 02/19/2019
Date Data Arrived at EDR: 04/17/2019
Date Made Active in Reports: 05/01/2023
Number of Days to Update: 1475
Source: Santa Barbara County Air Pollution Control District
Telephone: 805-961-8867
Last EDR Contact: 04/25/2023
Next Scheduled EDR Contact: 09/11/2023
Data Release Frequency: Varies

DRYCLEAN SAN LUIS OB CO DIST: San Luis Obispo County Air Pollution Control District Drycleaner Facility Listing
A listing of drycleaner facility locations, for the San Luis Obispo County Air Pollution Control District.

Date of Government Version: 04/23/2019
Date Data Arrived at EDR: 04/25/2019
Date Made Active in Reports: 05/01/2023
Number of Days to Update: 1467
Source: San Luis Obispo County Air Pollution Control District
Telephone: 805-781-5756
Last EDR Contact: 07/25/2023
Next Scheduled EDR Contact: 09/11/2023
Data Release Frequency: Varies

DRYCLEAN TEHAMA CO DIST: Tehama County Air Pollution Control District Drycleaner Facility Listing
A listing of drycleaner facility locations, for the Tehama County Air Pollution Control District.

Date of Government Version: 04/24/2019
Date Data Arrived at EDR: 04/24/2019
Date Made Active in Reports: 05/01/2023
Number of Days to Update: 1468
Source: Tehama County Air Pollution Control District
Telephone: 530-527-3717
Last EDR Contact: 04/25/2023
Next Scheduled EDR Contact: 09/11/2023
Data Release Frequency: Varies

DRYCLEAN VENTURA CO DIST: Drycleaner Facility Listing
A listing of drycleaner facility locations, for the Ventura County Air Pollution Control District.

Date of Government Version: 04/16/2019
Date Data Arrived at EDR: 04/17/2019
Date Made Active in Reports: 05/01/2023
Number of Days to Update: 1475
Source: Ventura County Air Pollution Control District
Telephone: 805-645-1421
Last EDR Contact: 07/25/2023
Next Scheduled EDR Contact: 09/11/2023
Data Release Frequency: Varies

DRYCLEAN SOUTH COAST: South Coast Air Quality Management District Drycleaner Listing
A listing of dry cleaners in the South Coast Air Quality Management District

Date of Government Version: 05/17/2023
Date Data Arrived at EDR: 05/18/2023
Date Made Active in Reports: 08/09/2023
Number of Days to Update: 83
Source: South Coast Air Quality Management District
Telephone: 909-396-3211
Last EDR Contact: 08/15/2023
Next Scheduled EDR Contact: 12/04/2023
Data Release Frequency: Varies

EMI: Emissions Inventory Data
Toxics and criteria pollutant emissions data collected by the ARB and local air pollution agencies.

Date of Government Version: 12/31/2021
Date Data Arrived at EDR: 06/09/2023
Date Made Active in Reports: 08/30/2023
Number of Days to Update: 82
Source: California Air Resources Board
Telephone: 916-322-2990
Last EDR Contact: 09/15/2023
Next Scheduled EDR Contact: 12/25/2023
Data Release Frequency: Varies

ENF: Enforcement Action Listing
A listing of Water Board Enforcement Actions. Formal is everything except Oral/Verbal Communication, Notice of Violation, Expedited Payment Letter, and Staff Enforcement Letter.

Date of Government Version: 04/17/2023
Date Data Arrived at EDR: 04/18/2023
Date Made Active in Reports: 07/06/2023
Number of Days to Update: 79
Source: State Water Resoruces Control Board
Telephone: 916-445-9379
Last EDR Contact: 07/18/2023
Next Scheduled EDR Contact: 10/30/2023
Data Release Frequency: Varies

Financial Assurance 1: Financial Assurance Information Listing
Financial Assurance information

Date of Government Version: 09/13/2023
Date Data Arrived at EDR: 09/14/2023
Date Made Active in Reports: 09/21/2023
Number of Days to Update: 7

Source: Department of Toxic Substances Control
Telephone: 916-255-3628
Last EDR Contact: 09/13/2023
Next Scheduled EDR Contact: 10/30/2023
Data Release Frequency: Varies

Financial Assurance 2: Financial Assurance Information Listing
A listing of financial assurance information for solid waste facilities. Financial assurance is intended to ensure that resources are available to pay for the cost of closure, post-closure care, and corrective measures if the owner or operator of a regulated facility is unable or unwilling to pay.

Date of Government Version: 05/04/2023
Date Data Arrived at EDR: 05/25/2023
Date Made Active in Reports: 08/16/2023
Number of Days to Update: 83

Source: California Integrated Waste Management Board
Telephone: 916-341-6066
Last EDR Contact: 08/15/2023
Next Scheduled EDR Contact: 11/20/2023
Data Release Frequency: Varies

ICE: Inspection, Compliance and Enforcement
Contains data pertaining to the Permitted Facilities with Inspections / Enforcements sites tracked in Envirostor.

Date of Government Version: 05/15/2023
Date Data Arrived at EDR: 05/16/2023
Date Made Active in Reports: 08/09/2023
Number of Days to Update: 85

Source: Department of Toxic Subsances Control
Telephone: 877-786-9427
Last EDR Contact: 08/14/2023
Next Scheduled EDR Contact: 11/27/2023
Data Release Frequency: Quarterly

HIST CORTESE: Hazardous Waste & Substance Site List
The sites for the list are designated by the State Water Resource Control Board [LUST], the Integrated Waste Board [SWF/LS], and the Department of Toxic Substances Control [CALSITES]. This listing is no longer updated by the state agency.

Date of Government Version: 04/01/2001
Date Data Arrived at EDR: 01/22/2009
Date Made Active in Reports: 04/08/2009
Number of Days to Update: 76

Source: Department of Toxic Substances Control
Telephone: 916-323-3400
Last EDR Contact: 01/22/2009
Next Scheduled EDR Contact: N/A
Data Release Frequency: No Update Planned

HWP: EnviroStor Permitted Facilities Listing
Detailed information on permitted hazardous waste facilities and corrective action ("cleanups") tracked in EnviroStor.

Date of Government Version: 05/15/2023
Date Data Arrived at EDR: 05/16/2023
Date Made Active in Reports: 08/09/2023
Number of Days to Update: 85

Source: Department of Toxic Substances Control
Telephone: 916-323-3400
Last EDR Contact: 08/14/2023
Next Scheduled EDR Contact: 11/27/2023
Data Release Frequency: Quarterly

HWT: Registered Hazardous Waste Transporter Database
A listing of hazardous waste transporters. In California, unless specifically exempted, it is unlawful for any person to transport hazardous wastes unless the person holds a valid registration issued by DTSC. A hazardous waste transporter registration is valid for one year and is assigned a unique registration number.

Date of Government Version: 06/29/2023
Date Data Arrived at EDR: 06/29/2023
Date Made Active in Reports: 09/19/2023
Number of Days to Update: 82

Source: Department of Toxic Substances Control
Telephone: 916-440-7145
Last EDR Contact: 06/29/2023
Next Scheduled EDR Contact: 10/16/2023
Data Release Frequency: Quarterly

HWTS: Hazardous Waste Tracking System

DTSC maintains the Hazardous Waste Tracking System that stores ID number information since the early 1980s and manifest data since 1993. The system collects both manifest copies from the generator and destination facility.

Date of Government Version: 04/13/2023
Date Data Arrived at EDR: 04/18/2023
Date Made Active in Reports: 07/10/2023
Number of Days to Update: 83

Source: Department of Toxic Substances Control
Telephone: 916-324-2444
Last EDR Contact: 09/27/2023
Next Scheduled EDR Contact: 01/15/2024
Data Release Frequency: Varies

HAZNET: Facility and Manifest Data

Facility and Manifest Data. The data is extracted from the copies of hazardous waste manifests received each year by the DTSC. The annual volume of manifests is typically 700,000 - 1,000,000 annually, representing approximately 350,000 - 500,000 shipments. Data are from the manifests submitted without correction, and therefore many contain some invalid values for data elements such as generator ID, TSD ID, waste category, and disposal method. This database begins with calendar year 1993.

Date of Government Version: 12/31/2021
Date Data Arrived at EDR: 07/05/2022
Date Made Active in Reports: 09/19/2022
Number of Days to Update: 76

Source: California Environmental Protection Agency
Telephone: 916-255-1136
Last EDR Contact: 07/07/2023
Next Scheduled EDR Contact: 10/16/2023
Data Release Frequency: Annually

MINES: Mines Site Location Listing

A listing of mine site locations from the Office of Mine Reclamation.

Date of Government Version: 06/02/2023
Date Data Arrived at EDR: 06/02/2023
Date Made Active in Reports: 08/23/2023
Number of Days to Update: 82

Source: Department of Conservation
Telephone: 916-322-1080
Last EDR Contact: 09/06/2023
Next Scheduled EDR Contact: 12/18/2023
Data Release Frequency: Quarterly

MWMP: Medical Waste Management Program Listing

The Medical Waste Management Program (MWMP) ensures the proper handling and disposal of medical waste by permitting and inspecting medical waste Offsite Treatment Facilities (PDF) and Transfer Stations (PDF) throughout the state. MWMP also oversees all Medical Waste Transporters.

Date of Government Version: 05/08/2023
Date Data Arrived at EDR: 05/25/2023
Date Made Active in Reports: 08/16/2023
Number of Days to Update: 83

Source: Department of Public Health
Telephone: 916-558-1784
Last EDR Contact: 08/29/2023
Next Scheduled EDR Contact: 12/11/2023
Data Release Frequency: Varies

NPDES: NPDES Permits Listing

A listing of NPDES permits, including stormwater.

Date of Government Version: 05/08/2023
Date Data Arrived at EDR: 05/08/2023
Date Made Active in Reports: 07/31/2023
Number of Days to Update: 84

Source: State Water Resources Control Board
Telephone: 916-445-9379
Last EDR Contact: 08/08/2023
Next Scheduled EDR Contact: 11/20/2023
Data Release Frequency: Quarterly

PEST LIC: Pesticide Regulation Licenses Listing

A listing of licenses and certificates issued by the Department of Pesticide Regulation. The DPR issues licenses and/or certificates to: Persons and businesses that apply or sell pesticides; Pest control dealers and brokers; Persons who advise on agricultural pesticide applications.

Date of Government Version: 05/25/2023
Date Data Arrived at EDR: 05/25/2023
Date Made Active in Reports: 08/16/2023
Number of Days to Update: 83

Source: Department of Pesticide Regulation
Telephone: 916-445-4038
Last EDR Contact: 08/29/2023
Next Scheduled EDR Contact: 12/11/2023
Data Release Frequency: Quarterly

PROC: Certified Processors Database
A listing of certified processors.

Date of Government Version: 06/02/2023
Date Data Arrived at EDR: 06/02/2023
Date Made Active in Reports: 08/23/2023
Number of Days to Update: 82
Source: Department of Conservation
Telephone: 916-323-3836
Last EDR Contact: 09/06/2023
Next Scheduled EDR Contact: 12/18/2023
Data Release Frequency: Quarterly

NOTIFY 65: Proposition 65 Records
Listings of all Proposition 65 incidents reported to counties by the State Water Resources Control Board and the Regional Water Quality Control Board. This database is no longer updated by the reporting agency.

Date of Government Version: 06/06/2023
Date Data Arrived at EDR: 06/07/2023
Date Made Active in Reports: 08/25/2023
Number of Days to Update: 79
Source: State Water Resources Control Board
Telephone: 916-445-3846
Last EDR Contact: 09/07/2023
Next Scheduled EDR Contact: 12/25/2023
Data Release Frequency: No Update Planned

SAN JOSE HAZMAT: Hazardous Material Facilities
Hazardous material facilities, including underground storage tank sites.

Date of Government Version: 11/03/2020
Date Data Arrived at EDR: 11/05/2020
Date Made Active in Reports: 01/26/2021
Number of Days to Update: 82
Source: City of San Jose Fire Department
Telephone: 408-535-7694
Last EDR Contact: 07/26/2023
Next Scheduled EDR Contact: 11/13/2023
Data Release Frequency: Annually

SANTA CRUZ CO SITE MITI: Site Mitigation Listing
Sites may become contaminated with toxic chemicals through illegal dumping or disposal, from leaking underground storage tanks, or through industrial or commercial activities.The goal of the site mitigation program is to protect the public health and the environment while facilitating completion of contaminated site clean-up projects in a timely manner.

Date of Government Version: 12/03/2018
Date Data Arrived at EDR: 06/23/2023
Date Made Active in Reports: 07/13/2023
Number of Days to Update: 20
Source: Santa Cruz Environmental Health Services
Telephone: 831-454-2761
Last EDR Contact: 08/09/2023
Next Scheduled EDR Contact: 11/27/2023
Data Release Frequency: Varies

UIC: UIC Listing
A listing of wells identified as underground injection wells, in the California Oil and Gas Wells database.

Date of Government Version: 06/02/2023
Date Data Arrived at EDR: 06/02/2023
Date Made Active in Reports: 08/23/2023
Number of Days to Update: 82
Source: Deaprtment of Conservation
Telephone: 916-445-2408
Last EDR Contact: 09/06/2023
Next Scheduled EDR Contact: 12/18/2023
Data Release Frequency: Varies

UIC GEO: Underground Injection Control Sites (GEOTRACKER)
Underground control injection sites

Date of Government Version: 06/05/2023
Date Data Arrived at EDR: 06/05/2023
Date Made Active in Reports: 08/28/2023
Number of Days to Update: 84
Source: State Water Resource Control Board
Telephone: 866-480-1028
Last EDR Contact: 09/06/2023
Next Scheduled EDR Contact: 12/18/2023
Data Release Frequency: Varies

WASTEWATER PITS: Oil Wastewater Pits Listing
Water officials discovered that oil producers have been dumping chemical-laden wastewater into hundreds of unlined pits that are operating without proper permits. Inspections completed by the Central Valley Regional Water Quality Control Board revealed the existence of previously unidentified waste sites. The water boards review found that more than one-third of the region’s active disposal pits are operating without permission.

Date of Government Version: 02/11/2021
Date Data Arrived at EDR: 07/01/2021
Date Made Active in Reports: 09/29/2021
Number of Days to Update: 90

Source: RWQCB, Central Valley Region
Telephone: 559-445-5577
Last EDR Contact: 07/07/2023
Next Scheduled EDR Contact: 10/16/2023
Data Release Frequency: Varies

WDS: Waste Discharge System
Sites which have been issued waste discharge requirements.

Date of Government Version: 06/19/2007
Date Data Arrived at EDR: 06/20/2007
Date Made Active in Reports: 06/29/2007
Number of Days to Update: 9

Source: State Water Resources Control Board
Telephone: 916-341-5227
Last EDR Contact: 08/09/2023
Next Scheduled EDR Contact: 11/27/2023
Data Release Frequency: No Update Planned

WIP: Well Investigation Program Case List
Well Investigation Program case in the San Gabriel and San Fernando Valley area.

Date of Government Version: 07/03/2009
Date Data Arrived at EDR: 07/21/2009
Date Made Active in Reports: 08/03/2009
Number of Days to Update: 13

Source: Los Angeles Water Quality Control Board
Telephone: 213-576-6726
Last EDR Contact: 09/12/2023
Next Scheduled EDR Contact: 01/01/2024
Data Release Frequency: No Update Planned

MILITARY PRIV SITES: Military Privatized Sites (GEOTRACKER)
Military privatized sites

Date of Government Version: 06/05/2023
Date Data Arrived at EDR: 06/05/2023
Date Made Active in Reports: 08/28/2023
Number of Days to Update: 84

Source: State Water Resources Control Board
Telephone: 866-480-1028
Last EDR Contact: 09/06/2023
Next Scheduled EDR Contact: 12/18/2023
Data Release Frequency: Varies

PROJECT: Project Sites (GEOTRACKER)
Projects sites

Date of Government Version: 06/05/2023
Date Data Arrived at EDR: 06/05/2023
Date Made Active in Reports: 08/28/2023
Number of Days to Update: 84

Source: State Water Resources Control Board
Telephone: 866-480-1028
Last EDR Contact: 09/06/2023
Next Scheduled EDR Contact: 12/18/2023
Data Release Frequency: Varies

WDR: Waste Discharge Requirements Listing
In general, the Waste Discharge Requirements (WDRs) Program (sometimes also referred to as the "Non Chapter 15 (Non 15) Program") regulates point discharges that are exempt pursuant to Subsection 20090 of Title 27 and not subject to the Federal Water Pollution Control Act. Exemptions from Title 27 may be granted for nine categories of discharges (e.g., sewage, wastewater, etc.) that meet, and continue to meet, the preconditions listed for each specific exemption. The scope of the WDRs Program also includes the discharge of wastes classified as inert, pursuant to section 20230 of Title 27.

Date of Government Version: 06/02/2023
Date Data Arrived at EDR: 06/02/2023
Date Made Active in Reports: 08/23/2023
Number of Days to Update: 82

Source: State Water Resources Control Board
Telephone: 916-341-5810
Last EDR Contact: 09/06/2023
Next Scheduled EDR Contact: 12/18/2023
Data Release Frequency: Quarterly

CIWQS: California Integrated Water Quality System
The California Integrated Water Quality System (CIWQS) is a computer system used by the State and Regional Water Quality Control Boards to track information about places of environmental interest, manage permits and other orders, track inspections, and manage violations and enforcement activities.

Date of Government Version: 05/25/2023
Date Data Arrived at EDR: 05/25/2023
Date Made Active in Reports: 08/14/2023
Number of Days to Update: 81
Source: State Water Resources Control Board
Telephone: 866-794-4977
Last EDR Contact: 08/29/2023
Next Scheduled EDR Contact: 12/11/2023
Data Release Frequency: Varies

CERS: CalEPA Regulated Site Portal Data

The CalEPA Regulated Site Portal database combines data about environmentally regulated sites and facilities in California into a single database. It combines data from a variety of state and federal databases, and provides an overview of regulated activities across the spectrum of environmental programs for any given location in California. These activities include hazardous materials and waste, state and federal cleanups, impacted ground and surface waters, and toxic materials

Date of Government Version: 04/17/2023
Date Data Arrived at EDR: 04/18/2023
Date Made Active in Reports: 07/06/2023
Number of Days to Update: 79
Source: California Environmental Protection Agency
Telephone: 916-323-2514
Last EDR Contact: 07/18/2023
Next Scheduled EDR Contact: 10/30/2023
Data Release Frequency: Varies

NON-CASE INFO: Non-Case Information Sites (GEOTRACKER)

Non-Case Information sites

Date of Government Version: 06/05/2023
Date Data Arrived at EDR: 06/05/2023
Date Made Active in Reports: 08/28/2023
Number of Days to Update: 84
Source: State Water Resources Control Board
Telephone: 866-480-1028
Last EDR Contact: 09/06/2023
Next Scheduled EDR Contact: 12/18/2023
Data Release Frequency: Varies

OTHER OIL GAS: Other Oil & Gas Projects Sites (GEOTRACKER)

Other Oil & Gas Projects sites

Date of Government Version: 06/05/2023
Date Data Arrived at EDR: 06/05/2023
Date Made Active in Reports: 08/28/2023
Number of Days to Update: 84
Source: State Water Resources Control Board
Telephone: 866-480-1028
Last EDR Contact: 09/06/2023
Next Scheduled EDR Contact: 12/18/2023
Data Release Frequency: Varies

PROD WATER PONDS: Produced Water Ponds Sites (GEOTRACKER)

Produced water ponds sites

Date of Government Version: 06/05/2023
Date Data Arrived at EDR: 06/05/2023
Date Made Active in Reports: 08/28/2023
Number of Days to Update: 84
Source: State Water Resources Control Board
Telephone: 866-480-1028
Last EDR Contact: 09/06/2023
Next Scheduled EDR Contact: 12/18/2023
Data Release Frequency: Varies

SAMPLING POINT: Sampling Point ? Public Sites (GEOTRACKER)

Sampling point - public sites

Date of Government Version: 06/05/2023
Date Data Arrived at EDR: 06/05/2023
Date Made Active in Reports: 08/28/2023
Number of Days to Update: 84
Source: State Water Resources Control Board
Telephone: 866-480-1028
Last EDR Contact: 09/06/2023
Next Scheduled EDR Contact: 12/18/2023
Data Release Frequency: Varies

WELL STIM PROJ: Well Stimulation Project (GEOTRACKER)

Includes areas of groundwater monitoring plans, a depiction of the monitoring network, and the facilities, boundaries, and subsurface characteristics of the oilfield and the features (oil and gas wells, produced water ponds, UIC wells, water supply wells, etc?) being monitored

Date of Government Version: 06/05/2023
Date Data Arrived at EDR: 06/05/2023
Date Made Active in Reports: 08/28/2023
Number of Days to Update: 84

Source: State Water Resources Control Board
Telephone: 866-480-1028
Last EDR Contact: 09/06/2023
Next Scheduled EDR Contact: 12/18/2023
Data Release Frequency: Varies

EDR HIGH RISK HISTORICAL RECORDS

EDR Exclusive Records

EDR MGP: EDR Proprietary Manufactured Gas Plants

The EDR Proprietary Manufactured Gas Plant Database includes records of coal gas plants (manufactured gas plants) compiled by EDR's researchers. Manufactured gas sites were used in the United States from the 1800's to 1950's to produce a gas that could be distributed and used as fuel. These plants used whale oil, rosin, coal, or a mixture of coal, oil, and water that also produced a significant amount of waste. Many of the byproducts of the gas production, such as coal tar (oily waste containing volatile and non-volatile chemicals), sludges, oils and other compounds are potentially hazardous to human health and the environment. The byproduct from this process was frequently disposed of directly at the plant site and can remain or spread slowly, serving as a continuous source of soil and groundwater contamination.

Date of Government Version: N/A
Date Data Arrived at EDR: N/A
Date Made Active in Reports: N/A
Number of Days to Update: N/A

Source: EDR, Inc.
Telephone: N/A
Last EDR Contact: N/A
Next Scheduled EDR Contact: N/A
Data Release Frequency: No Update Planned

EDR Hist Auto: EDR Exclusive Historical Auto Stations

EDR has searched selected national collections of business directories and has collected listings of potential gas station/filling station/service station sites that were available to EDR researchers. EDR's review was limited to those categories of sources that might, in EDR's opinion, include gas station/filling station/service station establishments. The categories reviewed included, but were not limited to gas, gas station, gasoline station, filling station, auto, automobile repair, auto service station, service station, etc. This database falls within a category of information EDR classifies as "High Risk Historical Records", or HRHR. EDR's HRHR effort presents unique and sometimes proprietary data about past sites and operations that typically create environmental concerns, but may not show up in current government records searches.

Date of Government Version: N/A
Date Data Arrived at EDR: N/A
Date Made Active in Reports: N/A
Number of Days to Update: N/A

Source: EDR, Inc.
Telephone: N/A
Last EDR Contact: N/A
Next Scheduled EDR Contact: N/A
Data Release Frequency: Varies

EDR Hist Cleaner: EDR Exclusive Historical Cleaners

EDR has searched selected national collections of business directories and has collected listings of potential dry cleaner sites that were available to EDR researchers. EDR's review was limited to those categories of sources that might, in EDR's opinion, include dry cleaning establishments. The categories reviewed included, but were not limited to dry cleaners, cleaners, laundry, laundromat, cleaning/laundry, wash & dry etc. This database falls within a category of information EDR classifies as "High Risk Historical Records", or HRHR. EDR's HRHR effort presents unique and sometimes proprietary data about past sites and operations that typically create environmental concerns, but may not show up in current government records searches.

Date of Government Version: N/A
Date Data Arrived at EDR: N/A
Date Made Active in Reports: N/A
Number of Days to Update: N/A

Source: EDR, Inc.
Telephone: N/A
Last EDR Contact: N/A
Next Scheduled EDR Contact: N/A
Data Release Frequency: Varies

EDR RECOVERED GOVERNMENT ARCHIVES

Exclusive Recovered Govt. Archives

RGA LF: Recovered Government Archive Solid Waste Facilities List
The EDR Recovered Government Archive Landfill database provides a list of landfills derived from historical databases and includes many records that no longer appear in current government lists. Compiled from Records formerly available from the Department of Resources Recycling and Recovery in California.

Date of Government Version: N/A
Date Data Arrived at EDR: 07/01/2013
Date Made Active in Reports: 01/13/2014
Number of Days to Update: 196
Source: Department of Resources Recycling and Recovery
Telephone: N/A
Last EDR Contact: 06/01/2012
Next Scheduled EDR Contact: N/A
Data Release Frequency: Varies

RGA LUST: Recovered Government Archive Leaking Underground Storage Tank
The EDR Recovered Government Archive Leaking Underground Storage Tank database provides a list of LUST incidents derived from historical databases and includes many records that no longer appear in current government lists. Compiled from Records formerly available from the State Water Resources Control Board in California.

Date of Government Version: N/A
Date Data Arrived at EDR: 07/01/2013
Date Made Active in Reports: 12/30/2013
Number of Days to Update: 182
Source: State Water Resources Control Board
Telephone: N/A
Last EDR Contact: 06/01/2012
Next Scheduled EDR Contact: N/A
Data Release Frequency: Varies

COUNTY RECORDS

ALAMEDA COUNTY:

CS ALAMEDA: Contaminated Sites
A listing of contaminated sites overseen by the Toxic Release Program (oil and groundwater contamination from chemical releases and spills) and the Leaking Underground Storage Tank Program (soil and ground water contamination from leaking petroleum USTs).

Date of Government Version: 01/09/2019
Date Data Arrived at EDR: 01/11/2019
Date Made Active in Reports: 03/05/2019
Number of Days to Update: 53
Source: Alameda County Environmental Health Services
Telephone: 510-567-6700
Last EDR Contact: 09/27/2023
Next Scheduled EDR Contact: 01/15/2024
Data Release Frequency: Semi-Annually

UST ALAMEDA: Underground Tanks
Underground storage tank sites located in Alameda county.

Date of Government Version: 06/27/2023
Date Data Arrived at EDR: 06/28/2023
Date Made Active in Reports: 09/14/2023
Number of Days to Update: 78
Source: Alameda County Environmental Health Services
Telephone: 510-567-6700
Last EDR Contact: 09/27/2023
Next Scheduled EDR Contact: 01/15/2024
Data Release Frequency: Semi-Annually

AMADOR COUNTY:

CUPA AMADOR: CUPA Facility List
Cupa Facility List

Date of Government Version: 04/27/2023
Date Data Arrived at EDR: 04/27/2023
Date Made Active in Reports: 07/13/2023
Number of Days to Update: 77
Source: Amador County Environmental Health
Telephone: 209-223-6439
Last EDR Contact: 07/26/2023
Next Scheduled EDR Contact: 11/13/2023
Data Release Frequency: Varies

BUTTE COUNTY:

CUPA BUTTE: CUPA Facility Listing
Cupa facility list.

Date of Government Version: 04/21/2017
Date Data Arrived at EDR: 04/25/2017
Date Made Active in Reports: 08/09/2017
Number of Days to Update: 106

Source: Public Health Department
Telephone: 530-538-7149
Last EDR Contact: 09/27/2023
Next Scheduled EDR Contact: 01/15/2024
Data Release Frequency: No Update Planned

CALVERAS COUNTY:

CUPA CALVERAS: CUPA Facility Listing
Cupa Facility Listing

Date of Government Version: 06/27/2023
Date Data Arrived at EDR: 06/28/2023
Date Made Active in Reports: 09/14/2023
Number of Days to Update: 78

Source: Calveras County Environmental Health
Telephone: 209-754-6399
Last EDR Contact: 09/12/2023
Next Scheduled EDR Contact: 01/01/2024
Data Release Frequency: Quarterly

COLUSA COUNTY:

CUPA COLUSA: CUPA Facility List
Cupa facility list.

Date of Government Version: 04/06/2020
Date Data Arrived at EDR: 04/23/2020
Date Made Active in Reports: 07/10/2020
Number of Days to Update: 78

Source: Health & Human Services
Telephone: 530-458-0396
Last EDR Contact: 07/26/2023
Next Scheduled EDR Contact: 11/13/2023
Data Release Frequency: Semi-Annually

CONTRA COSTA COUNTY:

SL CONTRA COSTA: Site List
List includes sites from the underground tank, hazardous waste generator and business plan/2185 programs.

Date of Government Version: 04/03/2023
Date Data Arrived at EDR: 04/20/2023
Date Made Active in Reports: 07/10/2023
Number of Days to Update: 81

Source: Contra Costa Health Services Department
Telephone: 925-646-2286
Last EDR Contact: 07/19/2023
Next Scheduled EDR Contact: 11/06/2023
Data Release Frequency: Semi-Annually

DEL NORTE COUNTY:

CUPA DEL NORTE: CUPA Facility List
Cupa Facility list

Date of Government Version: 05/10/2023
Date Data Arrived at EDR: 05/10/2023
Date Made Active in Reports: 07/31/2023
Number of Days to Update: 82

Source: Del Norte County Environmental Health Division
Telephone: 707-465-0426
Last EDR Contact: 08/02/2023
Next Scheduled EDR Contact: 11/06/2023
Data Release Frequency: Varies

EL DORADO COUNTY:

CUPA EL DORADO: CUPA Facility List
CUPA facility list.

Date of Government Version: 08/08/2022
Date Data Arrived at EDR: 08/09/2022
Date Made Active in Reports: 09/01/2022
Number of Days to Update: 23

Source: El Dorado County Environmental Management Department
Telephone: 530-621-6623
Last EDR Contact: 07/19/2023
Next Scheduled EDR Contact: 11/06/2023
Data Release Frequency: Varies

FRESNO COUNTY:

CUPA FRESNO: CUPA Resources List
Certified Unified Program Agency. CUPA's are responsible for implementing a unified hazardous materials and hazardous waste management regulatory program. The agency provides oversight of businesses that deal with hazardous materials, operate underground storage tanks or aboveground storage tanks.

Date of Government Version: 06/28/2021
Date Data Arrived at EDR: 12/21/2021
Date Made Active in Reports: 03/03/2022
Number of Days to Update: 72

Source: Dept. of Community Health
Telephone: 559-445-3271
Last EDR Contact: 09/28/2023
Next Scheduled EDR Contact: 01/08/2024
Data Release Frequency: Semi-Annually

GLENN COUNTY:

CUPA GLENN: CUPA Facility List
Cupa facility list

Date of Government Version: 01/22/2018
Date Data Arrived at EDR: 01/24/2018
Date Made Active in Reports: 03/14/2018
Number of Days to Update: 49

Source: Glenn County Air Pollution Control District
Telephone: 830-934-6500
Last EDR Contact: 07/11/2023
Next Scheduled EDR Contact: 10/30/2023
Data Release Frequency: No Update Planned

HUMBOLDT COUNTY:

CUPA HUMBOLDT: CUPA Facility List
CUPA facility list.

Date of Government Version: 08/12/2021
Date Data Arrived at EDR: 08/12/2021
Date Made Active in Reports: 11/08/2021
Number of Days to Update: 88

Source: Humboldt County Environmental Health
Telephone: N/A
Last EDR Contact: 08/09/2023
Next Scheduled EDR Contact: 11/27/2023
Data Release Frequency: Semi-Annually

IMPERIAL COUNTY:

CUPA IMPERIAL: CUPA Facility List
Cupa facility list.

Date of Government Version: 07/11/2023
Date Data Arrived at EDR: 07/12/2023
Date Made Active in Reports: 09/26/2023
Number of Days to Update: 76

Source: San Diego Border Field Office
Telephone: 760-339-2777
Last EDR Contact: 07/11/2023
Next Scheduled EDR Contact: 10/30/2023
Data Release Frequency: Varies

INYO COUNTY:

CUPA INYO: CUPA Facility List
Cupa facility list.

Date of Government Version: 04/02/2018
Date Data Arrived at EDR: 04/03/2018
Date Made Active in Reports: 06/14/2018
Number of Days to Update: 72

Source: Inyo County Environmental Health Services
Telephone: 760-878-0238
Last EDR Contact: 08/09/2023
Next Scheduled EDR Contact: 11/27/2023
Data Release Frequency: Varies

KERN COUNTY:

CUPA KERN: CUPA Facility List
A listing of sites included in the Kern County Hazardous Material Business Plan.

Date of Government Version: 07/26/2023
Date Data Arrived at EDR: 07/27/2023
Date Made Active in Reports: 08/09/2023
Number of Days to Update: 13

Source: Kern County Public Health
Telephone: 661-321-3000
Last EDR Contact: 07/26/2023
Next Scheduled EDR Contact: 11/13/2023
Data Release Frequency: Varies

UST KERN: Underground Storage Tank Sites & Tank Listing
Kern County Sites and Tanks Listing.

Date of Government Version: 07/26/2023
Date Data Arrived at EDR: 07/27/2023
Date Made Active in Reports: 08/03/2023
Number of Days to Update: 7

Source: Kern County Environment Health Services Department
Telephone: 661-862-8700
Last EDR Contact: 07/26/2023
Next Scheduled EDR Contact: 11/13/2023
Data Release Frequency: Quarterly

KINGS COUNTY:

CUPA KINGS: CUPA Facility List
A listing of sites included in the county's Certified Unified Program Agency database. California's Secretary for Environmental Protection established the unified hazardous materials and hazardous waste regulatory program as required by chapter 6.11 of the California Health and Safety Code. The Unified Program consolidates the administration, permits, inspections, and enforcement activities.

Date of Government Version: 12/03/2020
Date Data Arrived at EDR: 01/26/2021
Date Made Active in Reports: 04/14/2021
Number of Days to Update: 78

Source: Kings County Department of Public Health
Telephone: 559-584-1411
Last EDR Contact: 08/09/2023
Next Scheduled EDR Contact: 11/27/2023
Data Release Frequency: Varies

LAKE COUNTY:

CUPA LAKE: CUPA Facility List
Cupa facility list

Date of Government Version: 04/26/2023
Date Data Arrived at EDR: 04/27/2023
Date Made Active in Reports: 05/31/2023
Number of Days to Update: 34

Source: Lake County Environmental Health
Telephone: 707-263-1164
Last EDR Contact: 07/06/2023
Next Scheduled EDR Contact: 10/23/2023
Data Release Frequency: Varies

LASSEN COUNTY:

CUPA LASSEN: CUPA Facility List
Cupa facility list

Date of Government Version: 07/31/2020
Date Data Arrived at EDR: 08/21/2020
Date Made Active in Reports: 11/09/2020
Number of Days to Update: 80

Source: Lassen County Environmental Health
Telephone: 530-251-8528
Last EDR Contact: 07/11/2023
Next Scheduled EDR Contact: 10/30/2023
Data Release Frequency: Varies

LOS ANGELES COUNTY:

AOCONCERN: Key Areas of Concerns in Los Angeles County
San Gabriel Valley areas where VOC contamination is at or above the MCL as designated by region 9 EPA office. Date of Government Version: 3/30/2009 Exide Site area is a cleanup plan of lead-impacted soil surrounding the former Exide Facility as designated by the DTSC. Date of Government Version: 7/17/2017

Date of Government Version: 03/30/2009
Date Data Arrived at EDR: 03/31/2009
Date Made Active in Reports: 10/23/2009
Number of Days to Update: 206

Source: N/A
Telephone: N/A
Last EDR Contact: 09/07/2023
Next Scheduled EDR Contact: 12/25/2023
Data Release Frequency: No Update Planned

HMS LOS ANGELES: HMS: Street Number List
Industrial Waste and Underground Storage Tank Sites.

Date of Government Version: 06/21/2023
Date Data Arrived at EDR: 06/28/2023
Date Made Active in Reports: 09/14/2023
Number of Days to Update: 78

Source: Department of Public Works
Telephone: 626-458-3517
Last EDR Contact: 09/27/2023
Next Scheduled EDR Contact: 01/15/2024
Data Release Frequency: Semi-Annually

LF LOS ANGELES: List of Solid Waste Facilities
Solid Waste Facilities in Los Angeles County.

Date of Government Version: 07/10/2023
Date Data Arrived at EDR: 07/10/2023
Date Made Active in Reports: 09/27/2023
Number of Days to Update: 79

Source: La County Department of Public Works
Telephone: 818-458-5185
Last EDR Contact: 07/10/2023
Next Scheduled EDR Contact: 10/23/2023
Data Release Frequency: Varies

LF LOS ANGELES CITY: City of Los Angeles Landfills
Landfills owned and maintained by the City of Los Angeles.

Date of Government Version: 12/31/2022
Date Data Arrived at EDR: 01/12/2023
Date Made Active in Reports: 03/29/2023
Number of Days to Update: 76

Source: Engineering & Construction Division
Telephone: 213-473-7869
Last EDR Contact: 07/06/2023
Next Scheduled EDR Contact: 10/23/2023
Data Release Frequency: Varies

LOS ANGELES AST: Active & Inactive AST Inventory
A listing of active & inactive above ground petroleum storage tank site locations, located in the City of Los Angeles.

Date of Government Version: 06/01/2019
Date Data Arrived at EDR: 06/25/2019
Date Made Active in Reports: 08/22/2019
Number of Days to Update: 58

Source: Los Angeles Fire Department
Telephone: 213-978-3800
Last EDR Contact: 09/19/2023
Next Scheduled EDR Contact: 01/01/2024
Data Release Frequency: Varies

LOS ANGELES CO LF METHANE: Methane Producing Landfills

This data was created on April 30, 2012 to represent known disposal sites in Los Angeles County that may produce and emanate methane gas. The shapefile contains disposal sites within Los Angeles County that once accepted degradable refuse material. Information used to create this data was extracted from a landfill survey performed by County Engineers (Major Waste System Map, 1973) as well as historical records from CalRecycle, Regional Water Quality Control Board, and Los Angeles County Department of Public Health

Date of Government Version: 04/13/2023
Date Data Arrived at EDR: 07/13/2023
Date Made Active in Reports: 09/27/2023
Number of Days to Update: 76

Source: Los Angeles County Department of Public Works
Telephone: 626-458-6973
Last EDR Contact: 07/13/2023
Next Scheduled EDR Contact: 10/23/2023
Data Release Frequency: No Update Planned

LOS ANGELES HM: Active & Inactive Hazardous Materials Inventory

A listing of active & inactive hazardous materials facility locations, located in the City of Los Angeles.

Date of Government Version: 06/20/2023
Date Data Arrived at EDR: 06/22/2023
Date Made Active in Reports: 08/09/2023
Number of Days to Update: 48

Source: Los Angeles Fire Department
Telephone: 213-978-3800
Last EDR Contact: 09/20/2023
Next Scheduled EDR Contact: 01/01/2024
Data Release Frequency: Varies

LOS ANGELES UST: Active & Inactive UST Inventory

A listing of active & inactive underground storage tank site locations and underground storage tank historical sites, located in the City of Los Angeles.

Date of Government Version: 06/20/2023
Date Data Arrived at EDR: 06/22/2023
Date Made Active in Reports: 09/12/2023
Number of Days to Update: 82

Source: Los Angeles Fire Department
Telephone: 213-978-3800
Last EDR Contact: 09/20/2023
Next Scheduled EDR Contact: 01/01/2024
Data Release Frequency: Varies

SITE MIT LOS ANGELES: Site Mitigation List

Industrial sites that have had some sort of spill or complaint.

Date of Government Version: 03/02/2023
Date Data Arrived at EDR: 04/18/2023
Date Made Active in Reports: 07/07/2023
Number of Days to Update: 80

Source: Community Health Services
Telephone: 323-890-7806
Last EDR Contact: 07/20/2023
Next Scheduled EDR Contact: 10/30/2023
Data Release Frequency: Annually

UST EL SEGUNDO: City of El Segundo Underground Storage Tank

Underground storage tank sites located in El Segundo city.

Date of Government Version: 01/21/2017
Date Data Arrived at EDR: 04/19/2017
Date Made Active in Reports: 05/10/2017
Number of Days to Update: 21

Source: City of El Segundo Fire Department
Telephone: 310-524-2236
Last EDR Contact: 07/05/2023
Next Scheduled EDR Contact: 10/23/2023
Data Release Frequency: No Update Planned

UST LONG BEACH: City of Long Beach Underground Storage Tank

Underground storage tank sites located in the city of Long Beach.

Date of Government Version: 04/22/2019
Date Data Arrived at EDR: 04/23/2019
Date Made Active in Reports: 06/27/2019
Number of Days to Update: 65

Source: City of Long Beach Fire Department
Telephone: 562-570-2563
Last EDR Contact: 07/11/2023
Next Scheduled EDR Contact: 10/30/2023
Data Release Frequency: Varies

UST TORRANCE: City of Torrance Underground Storage Tank
Underground storage tank sites located in the city of Torrance.

Date of Government Version: 04/12/2023
Date Data Arrived at EDR: 05/02/2023
Date Made Active in Reports: 06/13/2023
Number of Days to Update: 42

Source: City of Torrance Fire Department
Telephone: 310-618-2973
Last EDR Contact: 07/11/2023
Next Scheduled EDR Contact: 10/30/2023
Data Release Frequency: Semi-Annually

MADERA COUNTY:

CUPA MADERA: CUPA Facility List
A listing of sites included in the county's Certified Unified Program Agency database. California's Secretary for Environmental Protection established the unified hazardous materials and hazardous waste regulatory program as required by chapter 6.11 of the California Health and Safety Code. The Unified Program consolidates the administration, permits, inspections, and enforcement activities.

Date of Government Version: 08/10/2020
Date Data Arrived at EDR: 08/12/2020
Date Made Active in Reports: 10/23/2020
Number of Days to Update: 72

Source: Madera County Environmental Health
Telephone: 559-675-7823
Last EDR Contact: 08/09/2023
Next Scheduled EDR Contact: 11/27/2023
Data Release Frequency: Varies

MARIN COUNTY:

UST MARIN: Underground Storage Tank Sites
Currently permitted USTs in Marin County.

Date of Government Version: 09/26/2018
Date Data Arrived at EDR: 10/04/2018
Date Made Active in Reports: 11/02/2018
Number of Days to Update: 29

Source: Public Works Department Waste Management
Telephone: 415-473-6647
Last EDR Contact: 09/21/2023
Next Scheduled EDR Contact: 01/08/2024
Data Release Frequency: Semi-Annually

MENDOCINO COUNTY:

UST MENDOCINO: Mendocino County UST Database
A listing of underground storage tank locations in Mendocino County.

Date of Government Version: 09/22/2021
Date Data Arrived at EDR: 11/18/2021
Date Made Active in Reports: 11/22/2021
Number of Days to Update: 4

Source: Department of Public Health
Telephone: 707-463-4466
Last EDR Contact: 08/15/2023
Next Scheduled EDR Contact: 12/04/2023
Data Release Frequency: Annually

MERCED COUNTY:

CUPA MERCED: CUPA Facility List
CUPA facility list.

Date of Government Version: 02/15/2022
Date Data Arrived at EDR: 02/17/2022
Date Made Active in Reports: 05/11/2022
Number of Days to Update: 83

Source: Merced County Environmental Health
Telephone: 209-381-1094
Last EDR Contact: 07/25/2023
Next Scheduled EDR Contact: 11/27/2023
Data Release Frequency: Varies

MONO COUNTY:

CUPA MONO: CUPA Facility List
CUPA Facility List

Date of Government Version: 02/22/2021
Date Data Arrived at EDR: 03/02/2021
Date Made Active in Reports: 05/19/2021
Number of Days to Update: 78

Source: Mono County Health Department
Telephone: 760-932-5580
Last EDR Contact: 08/15/2023
Next Scheduled EDR Contact: 12/04/2023
Data Release Frequency: Varies

MONTEREY COUNTY:

CUPA MONTEREY: CUPA Facility Listing
CUPA Program listing from the Environmental Health Division.

Date of Government Version: 10/04/2021
Date Data Arrived at EDR: 10/06/2021
Date Made Active in Reports: 12/29/2021
Number of Days to Update: 84

Source: Monterey County Health Department
Telephone: 831-796-1297
Last EDR Contact: 09/21/2023
Next Scheduled EDR Contact: 01/08/2024
Data Release Frequency: Varies

NAPA COUNTY:

LUST NAPA: Sites With Reported Contamination
A listing of leaking underground storage tank sites located in Napa county.

Date of Government Version: 01/09/2017
Date Data Arrived at EDR: 01/11/2017
Date Made Active in Reports: 03/02/2017
Number of Days to Update: 50

Source: Napa County Department of Environmental Management
Telephone: 707-253-4269
Last EDR Contact: 08/15/2023
Next Scheduled EDR Contact: 12/04/2023
Data Release Frequency: No Update Planned

UST NAPA: Closed and Operating Underground Storage Tank Sites
Underground storage tank sites located in Napa county.

Date of Government Version: 09/05/2019
Date Data Arrived at EDR: 09/09/2019
Date Made Active in Reports: 10/31/2019
Number of Days to Update: 52

Source: Napa County Department of Environmental Management
Telephone: 707-253-4269
Last EDR Contact: 08/15/2023
Next Scheduled EDR Contact: 12/04/2023
Data Release Frequency: No Update Planned

NEVADA COUNTY:

CUPA NEVADA: CUPA Facility List
CUPA facility list.

Date of Government Version: 05/04/2023
Date Data Arrived at EDR: 05/05/2023
Date Made Active in Reports: 07/25/2023
Number of Days to Update: 81

Source: Community Development Agency
Telephone: 530-265-1467
Last EDR Contact: 07/19/2023
Next Scheduled EDR Contact: 11/06/2023
Data Release Frequency: Varies

ORANGE COUNTY:

IND_SITE ORANGE: List of Industrial Site Cleanups
Petroleum and non-petroleum spills.

Date of Government Version: 05/15/2023
Date Data Arrived at EDR: 07/31/2023
Date Made Active in Reports: 08/09/2023
Number of Days to Update: 9

Source: Health Care Agency
Telephone: 714-834-3446
Last EDR Contact: 07/31/2023
Next Scheduled EDR Contact: 11/13/2023
Data Release Frequency: Annually

LUST ORANGE: List of Underground Storage Tank Cleanups
Orange County Underground Storage Tank Cleanups (LUST).

Date of Government Version: 05/15/2023
Date Data Arrived at EDR: 07/31/2023
Date Made Active in Reports: 08/09/2023
Number of Days to Update: 9

Source: Health Care Agency
Telephone: 714-834-3446
Last EDR Contact: 07/31/2023
Next Scheduled EDR Contact: 11/13/2023
Data Release Frequency: Quarterly

UST ORANGE: List of Underground Storage Tank Facilities
Orange County Underground Storage Tank Facilities (UST).

Date of Government Version: 04/01/2023
Date Data Arrived at EDR: 05/18/2023
Date Made Active in Reports: 06/14/2023
Number of Days to Update: 27

Source: Health Care Agency
Telephone: 714-834-3446
Last EDR Contact: 08/03/2023
Next Scheduled EDR Contact: 11/13/2023
Data Release Frequency: Quarterly

PLACER COUNTY:

MS PLACER: Master List of Facilities
List includes aboveground tanks, underground tanks and cleanup sites.

Date of Government Version: 08/26/2022
Date Data Arrived at EDR: 08/29/2022
Date Made Active in Reports: 11/15/2022
Number of Days to Update: 78

Source: Placer County Health and Human Services
Telephone: 530-745-2363
Last EDR Contact: 07/31/2023
Next Scheduled EDR Contact: 12/11/2023
Data Release Frequency: Semi-Annually

PLUMAS COUNTY:

CUPA PLUMAS: CUPA Facility List
Plumas County CUPA Program facilities.

Date of Government Version: 03/31/2019
Date Data Arrived at EDR: 04/23/2019
Date Made Active in Reports: 06/26/2019
Number of Days to Update: 64

Source: Plumas County Environmental Health
Telephone: 530-283-6355
Last EDR Contact: 07/11/2023
Next Scheduled EDR Contact: 10/30/2023
Data Release Frequency: Varies

RIVERSIDE COUNTY:

LUST RIVERSIDE: Listing of Underground Tank Cleanup Sites
Riverside County Underground Storage Tank Cleanup Sites (LUST).

Date of Government Version: 07/10/2023
Date Data Arrived at EDR: 07/11/2023
Date Made Active in Reports: 09/26/2023
Number of Days to Update: 77

Source: Department of Environmental Health
Telephone: 951-358-5055
Last EDR Contact: 09/07/2023
Next Scheduled EDR Contact: 12/25/2023
Data Release Frequency: Quarterly

UST RIVERSIDE: Underground Storage Tank Tank List
Underground storage tank sites located in Riverside county.

Date of Government Version: 07/10/2023
Date Data Arrived at EDR: 07/11/2023
Date Made Active in Reports: 09/26/2023
Number of Days to Update: 77
Source: Department of Environmental Health
Telephone: 951-358-5055
Last EDR Contact: 09/07/2023
Next Scheduled EDR Contact: 12/25/2023
Data Release Frequency: Quarterly

SACRAMENTO COUNTY:

CS SACRAMENTO: Toxic Site Clean-Up List
List of sites where unauthorized releases of potentially hazardous materials have occurred.

Date of Government Version: 11/07/2022
Date Data Arrived at EDR: 12/21/2022
Date Made Active in Reports: 03/16/2023
Number of Days to Update: 85
Source: Sacramento County Environmental Management
Telephone: 916-875-8406
Last EDR Contact: 09/25/2023
Next Scheduled EDR Contact: 01/08/2024
Data Release Frequency: Quarterly

ML SACRAMENTO: Master Hazardous Materials Facility List
Any business that has hazardous materials on site - hazardous material storage sites, underground storage tanks, waste generators.

Date of Government Version: 11/07/2022
Date Data Arrived at EDR: 12/09/2022
Date Made Active in Reports: 03/01/2023
Number of Days to Update: 82
Source: Sacramento County Environmental Management
Telephone: 916-875-8406
Last EDR Contact: 09/25/2023
Next Scheduled EDR Contact: 01/08/2024
Data Release Frequency: Quarterly

SAN BENITO COUNTY:

CUPA SAN BENITO: CUPA Facility List
Cupa facility list

Date of Government Version: 05/02/2023
Date Data Arrived at EDR: 05/04/2023
Date Made Active in Reports: 07/25/2023
Number of Days to Update: 82
Source: San Benito County Environmental Health
Telephone: N/A
Last EDR Contact: 07/26/2023
Next Scheduled EDR Contact: 11/13/2023
Data Release Frequency: Varies

SAN BERNARDINO COUNTY:

PERMITS SAN BERNARDINO: Hazardous Material Permits
This listing includes underground storage tanks, medical waste handlers/generators, hazardous materials handlers, hazardous waste generators, and waste oil generators/handlers.

Date of Government Version: 05/09/2023
Date Data Arrived at EDR: 05/10/2023
Date Made Active in Reports: 08/01/2023
Number of Days to Update: 83
Source: San Bernardino County Fire Department Hazardous Materials Division
Telephone: 909-387-3041
Last EDR Contact: 07/26/2023
Next Scheduled EDR Contact: 11/13/2023
Data Release Frequency: Quarterly

SAN DIEGO COUNTY:

HMMD SAN DIEGO: Hazardous Materials Management Division Database

The database includes: HE58 - This report contains the business name, site address, business phone number, establishment 'H' permit number, type of permit, and the business status. HE17 - In addition to providing the same information provided in the HE58 listing, HE17 provides inspection dates, violations received by the establishment, hazardous waste generated, the quantity, method of storage, treatment/disposal of waste and the hauler, and information on underground storage tanks. Unauthorized Release List - Includes a summary of environmental contamination cases in San Diego County (underground tank cases, non-tank cases, groundwater contamination, and soil contamination are included.)

Date of Government Version: 05/25/2023
Date Data Arrived at EDR: 05/25/2023
Date Made Active in Reports: 08/16/2023
Number of Days to Update: 83

Source: Hazardous Materials Management Division
Telephone: 619-338-2268
Last EDR Contact: 08/29/2023
Next Scheduled EDR Contact: 12/11/2023
Data Release Frequency: Quarterly

LF SAN DIEGO: Solid Waste Facilities

San Diego County Solid Waste Facilities.

Date of Government Version: 04/04/2023
Date Data Arrived at EDR: 04/05/2023
Date Made Active in Reports: 06/27/2023
Number of Days to Update: 83

Source: Department of Health Services
Telephone: 619-338-2209
Last EDR Contact: 07/11/2023
Next Scheduled EDR Contact: 10/30/2023
Data Release Frequency: Varies

SAN DIEGO CO LOP: Local Oversight Program Listing

A listing of all LOP release sites that are or were under the County of San Diego's jurisdiction. Included are closed or transferred cases, open cases, and cases that did not have a case type indicated. The cases without a case type are mostly complaints; however, some of them could be LOP cases.

Date of Government Version: 07/22/2021
Date Data Arrived at EDR: 10/19/2021
Date Made Active in Reports: 01/13/2022
Number of Days to Update: 86

Source: Department of Environmental Health
Telephone: 858-505-6874
Last EDR Contact: 07/11/2023
Next Scheduled EDR Contact: 10/30/2023
Data Release Frequency: Varies

SAN DIEGO CO SAM: Environmental Case Listing

The listing contains all underground tank release cases and projects pertaining to properties contaminated with hazardous substances that are actively under review by the Site Assessment and Mitigation Program.

Date of Government Version: 03/23/2010
Date Data Arrived at EDR: 06/15/2010
Date Made Active in Reports: 07/09/2010
Number of Days to Update: 24

Source: San Diego County Department of Environmental Health
Telephone: 619-338-2371
Last EDR Contact: 08/22/2023
Next Scheduled EDR Contact: 12/11/2023
Data Release Frequency: No Update Planned

SAN FRANCISCO COUNTY:

CUPA SAN FRANCISCO CO: CUPA Facility Listing

Cupa facilities

Date of Government Version: 04/28/2023
Date Data Arrived at EDR: 04/28/2023
Date Made Active in Reports: 07/14/2023
Number of Days to Update: 77

Source: San Francisco County Department of Environmental Health
Telephone: 415-252-3896
Last EDR Contact: 07/26/2023
Next Scheduled EDR Contact: 11/13/2023
Data Release Frequency: Varies

LUST SAN FRANCISCO: Local Oversite Facilities

A listing of leaking underground storage tank sites located in San Francisco county.

Date of Government Version: 09/19/2008
Date Data Arrived at EDR: 09/19/2008
Date Made Active in Reports: 09/29/2008
Number of Days to Update: 10

Source: Department Of Public Health San Francisco County
Telephone: 415-252-3920
Last EDR Contact: 07/26/2023
Next Scheduled EDR Contact: 11/13/2023
Data Release Frequency: No Update Planned

UST SAN FRANCISCO: Underground Storage Tank Information
Underground storage tank sites located in San Francisco county.

Date of Government Version: 04/28/2023
Date Data Arrived at EDR: 04/28/2023
Date Made Active in Reports: 05/03/2023
Number of Days to Update: 5

Source: Department of Public Health
Telephone: 415-252-3920
Last EDR Contact: 07/26/2023
Next Scheduled EDR Contact: 11/13/2023
Data Release Frequency: Quarterly

SAN FRANCISO COUNTY:

SAN FRANCISCO MAHER: Maher Ordinance Property Listing
a listing of properties that fall within a Maher Ordinance, for all of San Francisco

Date of Government Version: 04/11/2023
Date Data Arrived at EDR: 04/13/2023
Date Made Active in Reports: 07/11/2023
Number of Days to Update: 89

Source: San Francisco Planning
Telephone: 628-652-7483
Last EDR Contact: 07/18/2023
Next Scheduled EDR Contact: 10/30/2023
Data Release Frequency: Varies

SAN JOAQUIN COUNTY:

UST SAN JOAQUIN: San Joaquin Co. UST
A listing of underground storage tank locations in San Joaquin county.

Date of Government Version: 06/22/2018
Date Data Arrived at EDR: 06/26/2018
Date Made Active in Reports: 07/11/2018
Number of Days to Update: 15

Source: Environmental Health Department
Telephone: N/A
Last EDR Contact: 09/07/2023
Next Scheduled EDR Contact: 12/25/2023
Data Release Frequency: Semi-Annually

SAN LUIS OBISPO COUNTY:

CUPA SAN LUIS OBISPO: CUPA Facility List
Cupa Facility List.

Date of Government Version: 05/10/2023
Date Data Arrived at EDR: 05/11/2023
Date Made Active in Reports: 07/31/2023
Number of Days to Update: 81

Source: San Luis Obispo County Public Health Department
Telephone: 805-781-5596
Last EDR Contact: 08/09/2023
Next Scheduled EDR Contact: 11/27/2023
Data Release Frequency: Varies

SAN MATEO COUNTY:

BI SAN MATEO: Business Inventory
List includes Hazardous Materials Business Plan, hazardous waste generators, and underground storage tanks.

Date of Government Version: 02/20/2020
Date Data Arrived at EDR: 02/20/2020
Date Made Active in Reports: 04/24/2020
Number of Days to Update: 64

Source: San Mateo County Environmental Health Services Division
Telephone: 650-363-1921
Last EDR Contact: 09/08/2023
Next Scheduled EDR Contact: 12/18/2023
Data Release Frequency: Annually

LUST SAN MATEO: Fuel Leak List
A listing of leaking underground storage tank sites located in San Mateo county.

Date of Government Version: 03/29/2019
Date Data Arrived at EDR: 03/29/2019
Date Made Active in Reports: 05/29/2019
Number of Days to Update: 61

Source: San Mateo County Environmental Health Services Division
Telephone: 650-363-1921
Last EDR Contact: 08/29/2023
Next Scheduled EDR Contact: 12/18/2023
Data Release Frequency: Semi-Annually

SANTA BARBARA COUNTY:

CUPA SANTA BARBARA: CUPA Facility Listing
CUPA Program Listing from the Environmental Health Services division.

Date of Government Version: 09/08/2011
Date Data Arrived at EDR: 09/09/2011
Date Made Active in Reports: 10/07/2011
Number of Days to Update: 28

Source: Santa Barbara County Public Health Department
Telephone: 805-686-8167
Last EDR Contact: 08/09/2023
Next Scheduled EDR Contact: 11/27/2023
Data Release Frequency: No Update Planned

SANTA CLARA COUNTY:

CUPA SANTA CLARA: Cupa Facility List
Cupa facility list

Date of Government Version: 05/10/2023
Date Data Arrived at EDR: 05/11/2023
Date Made Active in Reports: 07/31/2023
Number of Days to Update: 81

Source: Department of Environmental Health
Telephone: 408-918-1973
Last EDR Contact: 08/09/2023
Next Scheduled EDR Contact: 11/27/2023
Data Release Frequency: Varies

HIST LUST SANTA CLARA: HIST LUST - Fuel Leak Site Activity Report
A listing of open and closed leaking underground storage tanks. This listing is no longer updated by the county. Leaking underground storage tanks are now handled by the Department of Environmental Health.

Date of Government Version: 03/29/2005
Date Data Arrived at EDR: 03/30/2005
Date Made Active in Reports: 04/21/2005
Number of Days to Update: 22

Source: Santa Clara Valley Water District
Telephone: 408-265-2600
Last EDR Contact: 03/23/2009
Next Scheduled EDR Contact: 06/22/2009
Data Release Frequency: No Update Planned

LUST SANTA CLARA: LOP Listing
A listing of leaking underground storage tanks located in Santa Clara county.

Date of Government Version: 03/03/2014
Date Data Arrived at EDR: 03/05/2014
Date Made Active in Reports: 03/18/2014
Number of Days to Update: 13

Source: Department of Environmental Health
Telephone: 408-918-3417
Last EDR Contact: 08/15/2023
Next Scheduled EDR Contact: 12/04/2023
Data Release Frequency: No Update Planned

SANTA CRUZ COUNTY:

CUPA SANTA CRUZ: CUPA Facility List
CUPA facility listing.

Date of Government Version: 01/21/2017
Date Data Arrived at EDR: 02/22/2017
Date Made Active in Reports: 05/23/2017
Number of Days to Update: 90

Source: Santa Cruz County Environmental Health
Telephone: 831-464-2761
Last EDR Contact: 08/09/2023
Next Scheduled EDR Contact: 11/27/2023
Data Release Frequency: Varies

SHASTA COUNTY:

CUPA SHASTA: CUPA Facility List
Cupa Facility List.

Date of Government Version: 06/15/2017
Date Data Arrived at EDR: 06/19/2017
Date Made Active in Reports: 08/09/2017
Number of Days to Update: 51

Source: Shasta County Department of Resource Management
Telephone: 530-225-5789
Last EDR Contact: 08/09/2023
Next Scheduled EDR Contact: 11/27/2023
Data Release Frequency: Varies

SOLANO COUNTY:

LUST SOLANO: Leaking Underground Storage Tanks
A listing of leaking underground storage tank sites located in Solano county.

Date of Government Version: 06/04/2019
Date Data Arrived at EDR: 06/06/2019
Date Made Active in Reports: 08/13/2019
Number of Days to Update: 68

Source: Solano County Department of Environmental Management
Telephone: 707-784-6770
Last EDR Contact: 08/22/2023
Next Scheduled EDR Contact: 12/11/2023
Data Release Frequency: Quarterly

UST SOLANO: Underground Storage Tanks
Underground storage tank sites located in Solano county.

Date of Government Version: 09/15/2021
Date Data Arrived at EDR: 09/16/2021
Date Made Active in Reports: 12/09/2021
Number of Days to Update: 84

Source: Solano County Department of Environmental Management
Telephone: 707-784-6770
Last EDR Contact: 08/22/2023
Next Scheduled EDR Contact: 12/11/2023
Data Release Frequency: Quarterly

SONOMA COUNTY:

CUPA SONOMA: Cupa Facility List
Cupa Facility list

Date of Government Version: 07/02/2021
Date Data Arrived at EDR: 07/06/2021
Date Made Active in Reports: 07/14/2021
Number of Days to Update: 8

Source: County of Sonoma Fire & Emergency Services Department
Telephone: 707-565-1174
Last EDR Contact: 09/12/2023
Next Scheduled EDR Contact: 01/01/2024
Data Release Frequency: Varies

LUST SONOMA: Leaking Underground Storage Tank Sites
A listing of leaking underground storage tank sites located in Sonoma county.

Date of Government Version: 06/30/2021
Date Data Arrived at EDR: 06/30/2021
Date Made Active in Reports: 09/24/2021
Number of Days to Update: 86

Source: Department of Health Services
Telephone: 707-565-6565
Last EDR Contact: 09/12/2023
Next Scheduled EDR Contact: 01/01/2024
Data Release Frequency: Quarterly

STANISLAUS COUNTY:

CUPA STANISLAUS: CUPA Facility List
Cupa facility list

Date of Government Version: 02/08/2022
Date Data Arrived at EDR: 02/10/2022
Date Made Active in Reports: 05/04/2022
Number of Days to Update: 83

Source: Stanislaus County Department of Ennvironmental Protection
Telephone: 209-525-6751
Last EDR Contact: 07/05/2023
Next Scheduled EDR Contact: 10/23/2023
Data Release Frequency: Varies

SUTTER COUNTY:

UST SUTTER: Underground Storage Tanks
Underground storage tank sites located in Sutter county.

Date of Government Version: 08/03/2023
Date Data Arrived at EDR: 08/24/2023
Date Made Active in Reports: 09/12/2023
Number of Days to Update: 19

Source: Sutter County Environmental Health Services
Telephone: 530-822-7500
Last EDR Contact: 08/22/2023
Next Scheduled EDR Contact: 12/11/2023
Data Release Frequency: Semi-Annually

TEHAMA COUNTY:

CUPA TEHAMA: CUPA Facility List
Cupa facilities

Date of Government Version: 05/11/2023
Date Data Arrived at EDR: 05/11/2023
Date Made Active in Reports: 07/31/2023
Number of Days to Update: 81

Source: Tehama County Department of Environmental Health
Telephone: 530-527-8020
Last EDR Contact: 07/26/2023
Next Scheduled EDR Contact: 11/13/2023
Data Release Frequency: Varies

TRINITY COUNTY:

CUPA TRINITY: CUPA Facility List
Cupa facility list

Date of Government Version: 07/11/2023
Date Data Arrived at EDR: 07/12/2023
Date Made Active in Reports: 09/26/2023
Number of Days to Update: 76

Source: Department of Toxic Substances Control
Telephone: 760-352-0381
Last EDR Contact: 07/11/2023
Next Scheduled EDR Contact: 10/30/2023
Data Release Frequency: Varies

TULARE COUNTY:

CUPA TULARE: CUPA Facility List
Cupa program facilities

Date of Government Version: 10/07/2022
Date Data Arrived at EDR: 10/07/2022
Date Made Active in Reports: 12/21/2022
Number of Days to Update: 75

Source: Tulare County Environmental Health Services Division
Telephone: 559-624-7400
Last EDR Contact: 07/26/2023
Next Scheduled EDR Contact: 11/13/2023
Data Release Frequency: Varies

TUOLUMNE COUNTY:

CUPA TUOLUMNE: CUPA Facility List
Cupa facility list

Date of Government Version: 04/23/2018
Date Data Arrived at EDR: 04/25/2018
Date Made Active in Reports: 06/25/2018
Number of Days to Update: 61

Source: Divison of Environmental Health
Telephone: 209-533-5633
Last EDR Contact: 07/11/2023
Next Scheduled EDR Contact: 10/30/2023
Data Release Frequency: Varies

VENTURA COUNTY:

BWT VENTURA: Business Plan, Hazardous Waste Producers, and Operating Underground Tanks
The BWT list indicates by site address whether the Environmental Health Division has Business Plan (B), Waste Producer (W), and/or Underground Tank (T) information.

Date of Government Version: 06/26/2023
Date Data Arrived at EDR: 07/20/2023
Date Made Active in Reports: 10/03/2023
Number of Days to Update: 75
Source: Ventura County Environmental Health Division
Telephone: 805-654-2813
Last EDR Contact: 07/17/2023
Next Scheduled EDR Contact: 10/30/2023
Data Release Frequency: Quarterly

LF VENTURA: Inventory of Illegal Abandoned and Inactive Sites
Ventura County Inventory of Closed, Illegal Abandoned, and Inactive Sites.

Date of Government Version: 12/01/2011
Date Data Arrived at EDR: 12/01/2011
Date Made Active in Reports: 01/19/2012
Number of Days to Update: 49
Source: Environmental Health Division
Telephone: 805-654-2813
Last EDR Contact: 09/21/2023
Next Scheduled EDR Contact: 01/08/2024
Data Release Frequency: No Update Planned

LUST VENTURA: Listing of Underground Tank Cleanup Sites
Ventura County Underground Storage Tank Cleanup Sites (LUST).

Date of Government Version: 05/29/2008
Date Data Arrived at EDR: 06/24/2008
Date Made Active in Reports: 07/31/2008
Number of Days to Update: 37
Source: Environmental Health Division
Telephone: 805-654-2813
Last EDR Contact: 08/02/2023
Next Scheduled EDR Contact: 11/20/2023
Data Release Frequency: No Update Planned

MED WASTE VENTURA: Medical Waste Program List
To protect public health and safety and the environment from potential exposure to disease causing agents, the Environmental Health Division Medical Waste Program regulates the generation, handling, storage, treatment and disposal of medical waste throughout the County.

Date of Government Version: 03/27/2023
Date Data Arrived at EDR: 04/21/2023
Date Made Active in Reports: 07/07/2023
Number of Days to Update: 77
Source: Ventura County Resource Management Agency
Telephone: 805-654-2813
Last EDR Contact: 07/17/2023
Next Scheduled EDR Contact: 10/30/2023
Data Release Frequency: Quarterly

UST VENTURA: Underground Tank Closed Sites List
Ventura County Operating Underground Storage Tank Sites (UST)/Underground Tank Closed Sites List.

Date of Government Version: 05/26/2023
Date Data Arrived at EDR: 06/02/2023
Date Made Active in Reports: 06/14/2023
Number of Days to Update: 12
Source: Environmental Health Division
Telephone: 805-654-2813
Last EDR Contact: 09/06/2023
Next Scheduled EDR Contact: 12/18/2023
Data Release Frequency: Quarterly

YOLO COUNTY:

UST YOLO: Underground Storage Tank Comprehensive Facility Report
Underground storage tank sites located in Yolo county.

Date of Government Version: 04/03/2023
Date Data Arrived at EDR: 04/18/2023
Date Made Active in Reports: 06/13/2023
Number of Days to Update: 56
Source: Yolo County Department of Health
Telephone: 530-666-8646
Last EDR Contact: 09/21/2023
Next Scheduled EDR Contact: 01/08/2024
Data Release Frequency: Annually

YUBA COUNTY:

CUPA YUBA: CUPA Facility List
CUPA facility listing for Yuba County.

Date of Government Version: 05/04/2023
Date Data Arrived at EDR: 05/04/2023
Date Made Active in Reports: 07/25/2023
Number of Days to Update: 82

Source: Yuba County Environmental Health Department
Telephone: 530-749-7523
Last EDR Contact: 07/19/2023
Next Scheduled EDR Contact: 11/06/2023
Data Release Frequency: Varies

OTHER DATABASE(S)

Depending on the geographic area covered by this report, the data provided in these specialty databases may or may not be complete. For example, the existence of wetlands information data in a specific report does not mean that all wetlands in the area covered by the report are included. Moreover, the absence of any reported wetlands information does not necessarily mean that wetlands do not exist in the area covered by the report.

CT MANIFEST: Hazardous Waste Manifest Data
Facility and manifest data. Manifest is a document that lists and tracks hazardous waste from the generator through transporters to a tsd facility.

Date of Government Version: 11/16/2022
Date Data Arrived at EDR: 11/16/2022
Date Made Active in Reports: 02/06/2023
Number of Days to Update: 82

Source: Department of Energy & Environmental Protection
Telephone: 860-424-3375
Last EDR Contact: 08/08/2023
Next Scheduled EDR Contact: 11/20/2023
Data Release Frequency: No Update Planned

NJ MANIFEST: Manifest Information
Hazardous waste manifest information.

Date of Government Version: 12/31/2018
Date Data Arrived at EDR: 04/10/2019
Date Made Active in Reports: 05/16/2019
Number of Days to Update: 36

Source: Department of Environmental Protection
Telephone: N/A
Last EDR Contact: 09/28/2023
Next Scheduled EDR Contact: 01/15/2024
Data Release Frequency: Annually

NY MANIFEST: Facility and Manifest Data
Manifest is a document that lists and tracks hazardous waste from the generator through transporters to a TSD facility.

Date of Government Version: 01/01/2019
Date Data Arrived at EDR: 10/29/2021
Date Made Active in Reports: 01/19/2022
Number of Days to Update: 82

Source: Department of Environmental Conservation
Telephone: 518-402-8651
Last EDR Contact: 07/27/2023
Next Scheduled EDR Contact: 11/06/2023
Data Release Frequency: Quarterly

PA MANIFEST: Manifest Information
Hazardous waste manifest information.

Date of Government Version: 06/30/2018
Date Data Arrived at EDR: 07/19/2019
Date Made Active in Reports: 09/10/2019
Number of Days to Update: 53

Source: Department of Environmental Protection
Telephone: 717-783-8990
Last EDR Contact: 07/06/2023
Next Scheduled EDR Contact: 10/23/2023
Data Release Frequency: Annually

RI MANIFEST: Manifest information
Hazardous waste manifest information

Date of Government Version: 12/31/2020
Date Data Arrived at EDR: 11/30/2021
Date Made Active in Reports: 02/18/2022
Number of Days to Update: 80

Source: Department of Environmental Management
Telephone: 401-222-2797
Last EDR Contact: 08/10/2022
Next Scheduled EDR Contact: 11/27/2023
Data Release Frequency: Annually

WI MANIFEST: Manifest Information
Hazardous waste manifest information.

Date of Government Version: 05/31/2018
Date Data Arrived at EDR: 06/19/2019
Date Made Active in Reports: 09/03/2019
Number of Days to Update: 76

Source: Department of Natural Resources
Telephone: N/A
Last EDR Contact: 08/30/2023
Next Scheduled EDR Contact: 12/18/2023
Data Release Frequency: Annually

Oil/Gas Pipelines
Source: Endeavor Business Media
Petroleum Bundle (Crude Oil, Refined Products, Petrochemicals, Gas Liquids (LPG/NGL), and Specialty Gases (Miscellaneous)) N = Natural Gas Bundle (Natural Gas, Gas Liquids (LPG/NGL), and Specialty Gases (Miscellaneous)). This map includes information copyrighted by Endeavor Business Media. This information is provided on a best effort basis and Endeavor Business Media does not guarantee its accuracy nor warrant its fitness for any particular purpose. Such information has been reprinted with the permission of Endeavor Business Media.

Electric Power Transmission Line Data
Source: Endeavor Business Media
This map includes information copyrighted by Endeavor Business Media. This information is provided on a best effort basis and Endeavor Business Media does not guarantee its accuracy nor warrant its fitness for any particular purpose. Such information has been reprinted with the permission of Endeavor Business Media.

Sensitive Receptors: There are individuals deemed sensitive receptors due to their fragile immune systems and special sensitivity to environmental discharges. These sensitive receptors typically include the elderly, the sick, and children. While the location of all sensitive receptors cannot be determined, EDR indicates those buildings and facilities - schools, daycares, hospitals, medical centers, and nursing homes - where individuals who are sensitive receptors are likely to be located.

AHA Hospitals:
Source: American Hospital Association, Inc.
Telephone: 312-280-5991
The database includes a listing of hospitals based on the American Hospital Association's annual survey of hospitals.

Medical Centers: Provider of Services Listing
Source: Centers for Medicare & Medicaid Services
Telephone: 410-786-3000
A listing of hospitals with Medicare provider number, produced by Centers of Medicare & Medicaid Services, a federal agency within the U.S. Department of Health and Human Services.

Nursing Homes
Source: National Institutes of Health
Telephone: 301-594-6248
Information on Medicare and Medicaid certified nursing homes in the United States.

Public Schools
Source: National Center for Education Statistics
Telephone: 202-502-7300
The National Center for Education Statistics' primary database on elementary and secondary public education in the United States. It is a comprehensive, annual, national statistical database of all public elementary and secondary schools and school districts, which contains data that are comparable across all states.

Private Schools
Source: National Center for Education Statistics
Telephone: 202-502-7300
The National Center for Education Statistics' primary database on private school locations in the United States.

Daycare Centers: Licensed Facilities
Source: Department of Social Services
Telephone: 916-657-4041

Flood Zone Data: This data was obtained from the Federal Emergency Management Agency (FEMA). It depicts 100-year and 500-year flood zones as defined by FEMA. It includes the National Flood Hazard Layer (NFHL) which incorporates Flood Insurance Rate Map (FIRM) data and Q3 data from FEMA in areas not covered by NFHL.
Source: FEMA
Telephone: 877-336-2627
Date of Government Version: 2003, 2015

GOVERNMENT RECORDS SEARCHED / DATA CURRENCY TRACKING

NWI: National Wetlands Inventory. This data, available in select counties across the country, was obtained by EDR in 2002, 2005, 2010 and 2015 from the U.S. Fish and Wildlife Service.

State Wetlands Data: Wetland Inventory
Source: Department of Fish and Wildlife
Telephone: 916-445-0411

Current USGS 7.5 Minute Topographic Map
Source: U.S. Geological Survey

STREET AND ADDRESS INFORMATION

© 2015 TomTom North America, Inc. All rights reserved. This material is proprietary and the subject of copyright protection and other intellectual property rights owned by or licensed to Tele Atlas North America, Inc. The use of this material is subject to the terms of a license agreement. You will be held liable for any unauthorized copying or disclosure of this material.

GEOCHECK ®- PHYSICAL SETTING SOURCE ADDENDUM

TARGET PROPERTY ADDRESS

COMMERCIAL INDUSTRIAL PROPERTY
16201 RAYMER STREET
VAN NUYS, CA 91406

TARGET PROPERTY COORDINATES

Latitude (North):	34.218317 - 34° 13' 5.94''
Longitude (West):	118.486244 - 118° 29' 10.48''
Universal Tranverse Mercator:	Zone 11
UTM X (Meters):	363091.9
UTM Y (Meters):	3787166.5
Elevation:	796 ft. above sea level

USGS TOPOGRAPHIC MAP

Target Property Map:	12021723 VAN NUYS, CA
Version Date:	2018
Southwest Map:	11998254 CANOGA PARK, CA
Version Date:	2018

EDR's GeoCheck Physical Setting Source Addendum is provided to assist the environmental professional in forming an opinion about the impact of potential contaminant migration.

Assessment of the impact of contaminant migration generally has two principle investigative components:

1. Groundwater flow direction, and
2. Groundwater flow velocity.

Groundwater flow direction may be impacted by surface topography, hydrology, hydrogeology, characteristics of the soil, and nearby wells. Groundwater flow velocity is generally impacted by the nature of the geologic strata.

GEOCHECK® - PHYSICAL SETTING SOURCE SUMMARY

GROUNDWATER FLOW DIRECTION INFORMATION

Groundwater flow direction for a particular site is best determined by a qualified environmental professional using site-specific well data. If such data is not reasonably ascertainable, it may be necessary to rely on other sources of information, such as surface topographic information, hydrologic information, hydrogeologic data collected on nearby properties, and regional groundwater flow information (from deep aquifers).

TOPOGRAPHIC INFORMATION

Surface topography may be indicative of the direction of surficial groundwater flow. This information can be used to assist the environmental professional in forming an opinion about the impact of nearby contaminated properties or, should contamination exist on the target property, what downgradient sites might be impacted.

TARGET PROPERTY TOPOGRAPHY

General Topographic Gradient: General South

SURROUNDING TOPOGRAPHY: ELEVATION PROFILES

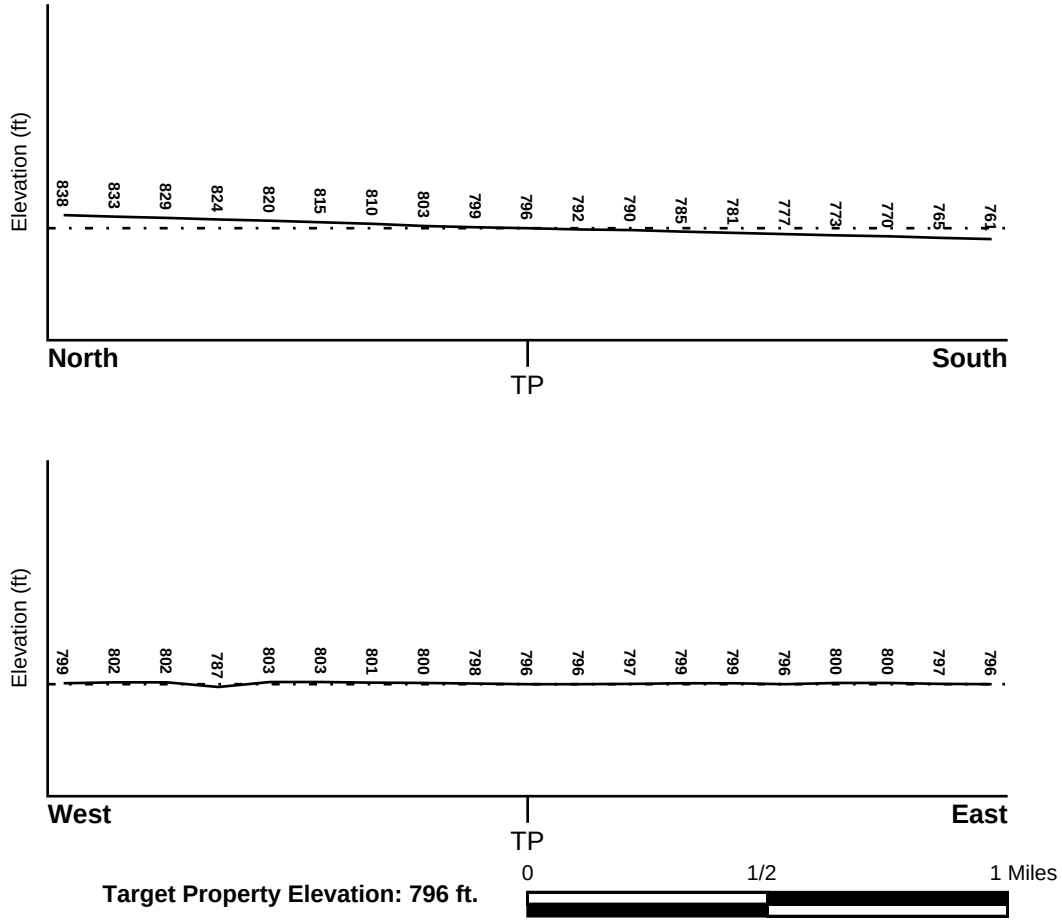

Source: Topography has been determined from the USGS 7.5' Digital Elevation Model and should be evaluated on a relative (not an absolute) basis. Relative elevation information between sites of close proximity should be field verified.

GEOCHECK® - PHYSICAL SETTING SOURCE SUMMARY

HYDROLOGIC INFORMATION

Surface water can act as a hydrologic barrier to groundwater flow. Such hydrologic information can be used to assist the environmental professional in forming an opinion about the impact of nearby contaminated properties or, should contamination exist on the target property, what downgradient sites might be impacted.

Refer to the Physical Setting Source Map following this summary for hydrologic information (major waterways and bodies of water).

FEMA FLOOD ZONE

Flood Plain Panel at Target Property	FEMA Source Type
06037C1305F	FEMA FIRM Flood data

Additional Panels in search area:	FEMA Source Type
06037C1285F	FEMA FIRM Flood data

NATIONAL WETLAND INVENTORY

NWI Quad at Target Property	NWI Electronic Data Coverage
VAN NUYS	YES - refer to the Overview Map and Detail Map

HYDROGEOLOGIC INFORMATION

Hydrogeologic information obtained by installation of wells on a specific site can often be an indicator of groundwater flow direction in the immediate area. Such hydrogeologic information can be used to assist the environmental professional in forming an opinion about the impact of nearby contaminated properties or, should contamination exist on the target property, what downgradient sites might be impacted.

Site-Specific Hydrogeological Data*:

Search Radius:	1.25 miles
Status:	Not found

AQUIFLOW®

Search Radius: 1.000 Mile.

EDR has developed the AQUIFLOW Information System to provide data on the general direction of groundwater flow at specific points. EDR has reviewed reports submitted by environmental professionals to regulatory authorities at select sites and has extracted the date of the report, groundwater flow direction as determined hydrogeologically, and the depth to water table.

MAP ID	LOCATION FROM TP	GENERAL DIRECTION GROUNDWATER FLOW
Not Reported		

* ©1996 Site−specific hydrogeological data gathered by CERCLIS Alerts, Inc., Bainbridge Island, WA. All rights reserved. All of the information and opinions presented are those of the cited EPA report(s), which were completed under a Comprehensive Environmental Response Compensation and Liability Information System (CERCLIS) investigation.

GEOCHECK® - PHYSICAL SETTING SOURCE SUMMARY

GROUNDWATER FLOW VELOCITY INFORMATION

Groundwater flow velocity information for a particular site is best determined by a qualified environmental professional using site specific geologic and soil strata data. If such data are not reasonably ascertainable, it may be necessary to rely on other sources of information, including geologic age identification, rock stratigraphic unit and soil characteristics data collected on nearby properties and regional soil information. In general, contaminant plumes move more quickly through sandy-gravelly types of soils than silty-clayey types of soils.

GEOLOGIC INFORMATION IN GENERAL AREA OF TARGET PROPERTY

Geologic information can be used by the environmental professional in forming an opinion about the relative speed at which contaminant migration may be occurring.

ROCK STRATIGRAPHIC UNIT

Era:	Cenozoic
System:	Quaternary
Series:	Quaternary
Code:	Q *(decoded above as Era, System & Series)*

GEOLOGIC AGE IDENTIFICATION

Category: Stratifed Sequence

Geologic Age and Rock Stratigraphic Unit Source: P.G. Schruben, R.E. Arndt and W.J. Bawiec, Geology of the Conterminous U.S. at 1:2,500,000 Scale - a digital representation of the 1974 P.B. King and H.M. Beikman Map, USGS Digital Data Series DDS - 11 (1994).

SSURGO SOIL MAP - 7462098.2s

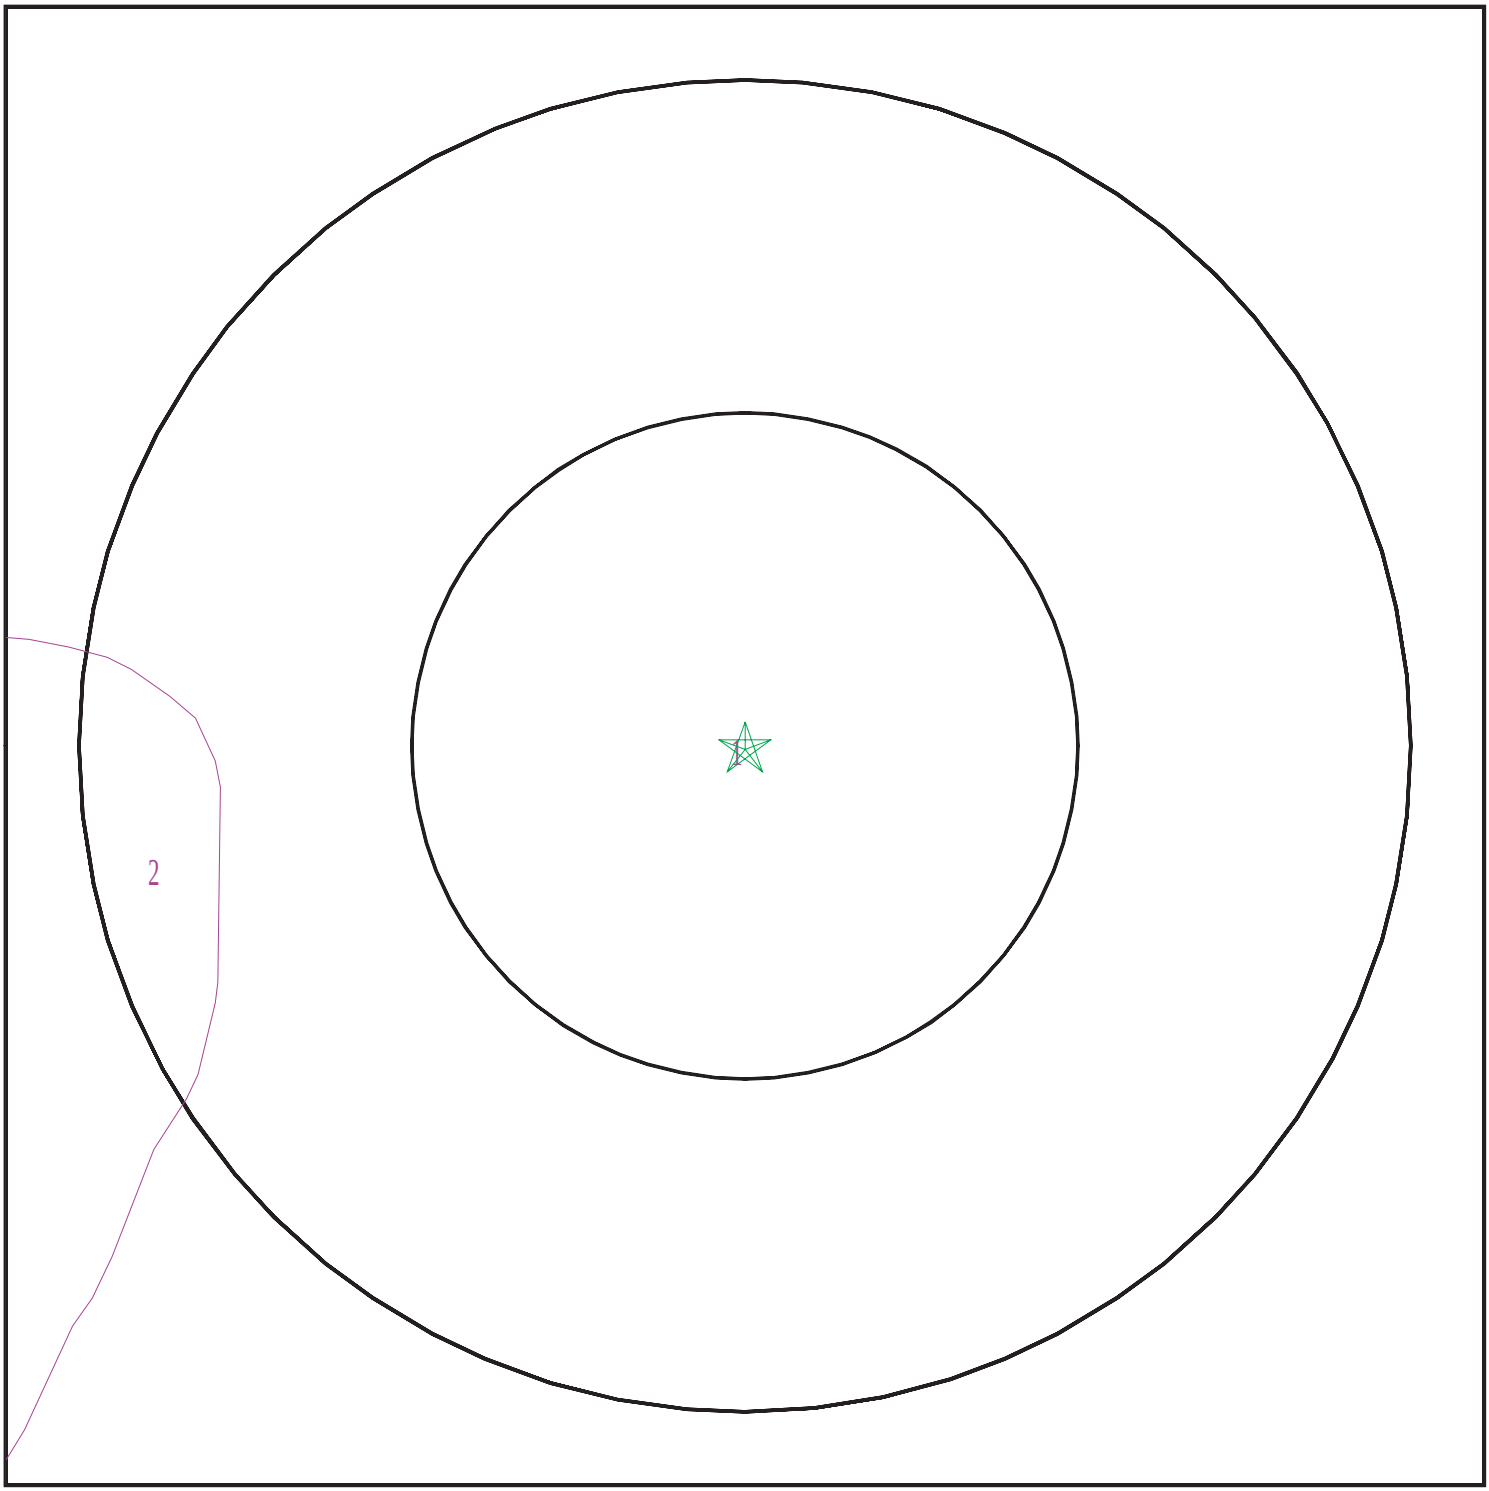

Target Property
SSURGO Soil
Water

0 1/16 1/8 1/4 Miles

N

SITE NAME:	Commercial Industrial Property	CLIENT:	NV5
ADDRESS:	16201 Raymer Street Van Nuys CA 91406	CONTACT:	Eric Fraske
LAT/LONG:	34.218317 / 118.486244	INQUIRY #:	7462098.2s
		DATE:	October 04, 2023 6:29 pm

Copyright © 2023 EDR, Inc. © 2015 TomTom Rel. 2015.

GEOCHECK® - PHYSICAL SETTING SOURCE SUMMARY

DOMINANT SOIL COMPOSITION IN GENERAL AREA OF TARGET PROPERTY

The U.S. Department of Agriculture's (USDA) Soil Conservation Service (SCS) leads the National Cooperative Soil Survey (NCSS) and is responsible for collecting, storing, maintaining and distributing soil survey information for privately owned lands in the United States. A soil map in a soil survey is a representation of soil patterns in a landscape. The following information is based on Soil Conservation Service SSURGO data.

Soil Map ID: 1

Soil Component Name: Conejo

Soil Surface Texture: clay loam

Hydrologic Group: Class C - Slow infiltration rates. Soils with layers impeding downward movement of water, or soils with moderately fine or fine textures.

Soil Drainage Class: Well drained

Hydric Status: Partially hydric

Corrosion Potential - Uncoated Steel: High

Depth to Bedrock Min: > 0 inches

Depth to Watertable Min: > 0 inches

Soil Layer Information							
	Boundary			Classification		Saturated hydraulic conductivity micro m/sec	Soil Reaction (pH)
Layer	Upper	Lower	Soil Texture Class	AASHTO Group	Unified Soil		
1	0 inches	35 inches	clay loam	Silt-Clay Materials (more than 35 pct. passing No. 200), Clayey Soils.	FINE-GRAINED SOILS, Silts and Clays (liquid limit less than 50%), Lean Clay	Max: 4 Min: 1.4	Max: 8.4 Min: 7.4
2	35 inches	74 inches	loam	Silt-Clay Materials (more than 35 pct. passing No. 200), Clayey Soils.	FINE-GRAINED SOILS, Silts and Clays (liquid limit less than 50%), Lean Clay	Max: 4 Min: 1.4	Max: 8.4 Min: 7.4

Soil Map ID: 2

Soil Component Name: Capistrano

Soil Surface Texture: fine sandy loam

Hydrologic Group: Class C - Slow infiltration rates. Soils with layers impeding downward movement of water, or soils with moderately fine or fine textures.

Soil Drainage Class:

GEOCHECK® - PHYSICAL SETTING SOURCE SUMMARY

Hydric Status: Not hydric

Corrosion Potential - Uncoated Steel: High

Depth to Bedrock Min: > 0 inches

Depth to Watertable Min: > 0 inches

Soil Layer Information							
	Boundary			Classification		Saturated hydraulic conductivity micro m/sec	Soil Reaction (pH)
Layer	Upper	Lower	Soil Texture Class	AASHTO Group	Unified Soil		
1	0 inches	40 inches	fine sandy loam	Silt-Clay Materials (more than 35 pct. passing No. 200), Silty Soils.	FINE-GRAINED SOILS, Silts and Clays (liquid limit less than 50%), silt.	Max: 14 Min: 4	Max: 8.4 Min: 6.6
2	40 inches	72 inches	loam	Silt-Clay Materials (more than 35 pct. passing No. 200), Silty Soils.	FINE-GRAINED SOILS, Silts and Clays (liquid limit less than 50%), silt.	Max: 14 Min: 4	Max: 8.4 Min: 6.6

LOCAL / REGIONAL WATER AGENCY RECORDS

EDR Local/Regional Water Agency records provide water well information to assist the environmental professional in assessing sources that may impact ground water flow direction, and in forming an opinion about the impact of contaminant migration on nearby drinking water wells.

WELL SEARCH DISTANCE INFORMATION

DATABASE	SEARCH DISTANCE (miles)
Federal USGS	1.000
Federal FRDS PWS	Nearest PWS within 1 mile
State Database	1.000

FEDERAL USGS WELL INFORMATION

MAP ID	WELL ID	LOCATION FROM TP
No Wells Found		

FEDERAL FRDS PUBLIC WATER SUPPLY SYSTEM INFORMATION

MAP ID	WELL ID	LOCATION FROM TP

GEOCHECK® - PHYSICAL SETTING SOURCE SUMMARY

FEDERAL FRDS PUBLIC WATER SUPPLY SYSTEM INFORMATION

MAP ID	WELL ID	LOCATION FROM TP
No PWS System Found		

Note: PWS System location is not always the same as well location.

STATE DATABASE WELL INFORMATION

MAP ID	WELL ID	LOCATION FROM TP
A1	CAEDF0000101755	1/8 - 1/4 Mile SE
A2	CAEDF0000097586	1/8 - 1/4 Mile ESE
B3	CAEDF0000096799	1/4 - 1/2 Mile SE
4	CAEDF0000078093	1/4 - 1/2 Mile ESE
B5	CAEDF0000012196	1/4 - 1/2 Mile ESE
B6	CAEDF0000081117	1/4 - 1/2 Mile ESE
B7	CAEDF0000082066	1/4 - 1/2 Mile ESE
C8	CAEDF0000063091	1/4 - 1/2 Mile SE
C9	CAEDF0000019091	1/4 - 1/2 Mile SE
C10	CAEDF0000143501	1/4 - 1/2 Mile SE
C11	CAEDF0000129183	1/4 - 1/2 Mile SE
D12	CAEDF0000115543	1/4 - 1/2 Mile ESE
D13	CAEDF0000016427	1/4 - 1/2 Mile ESE
D14	CAEDF0000136541	1/4 - 1/2 Mile ESE
D15	CAEDF0000137968	1/4 - 1/2 Mile ESE
D16	CAEDF0000079559	1/4 - 1/2 Mile ESE
D17	CAEDF0000115128	1/4 - 1/2 Mile ESE
D18	CAEDF0000053957	1/4 - 1/2 Mile ESE
E19	CAEDF0000092448	1/2 - 1 Mile SE
E20	CAEDF0000034173	1/2 - 1 Mile SE
E21	CAEDF0000143381	1/2 - 1 Mile SE
E22	CAEDF0000048712	1/2 - 1 Mile SE
E23	CAEDF0000019170	1/2 - 1 Mile SE
E24	CAEDF0000140617	1/2 - 1 Mile SE
F25	CAEDF0000106821	1/2 - 1 Mile SE
F26	CAEDF0000136982	1/2 - 1 Mile SE
F27	CAEDF0000005369	1/2 - 1 Mile SE
28	CADWR9000007733	1/2 - 1 Mile NNE
G29	CAEDF0000103752	1/2 - 1 Mile ESE
G30	CAEDF0000022891	1/2 - 1 Mile ESE
G31	CAEDF0000065165	1/2 - 1 Mile ESE
G32	CAEDF0000080964	1/2 - 1 Mile ESE

PHYSICAL SETTING SOURCE MAP - 7462098.2s

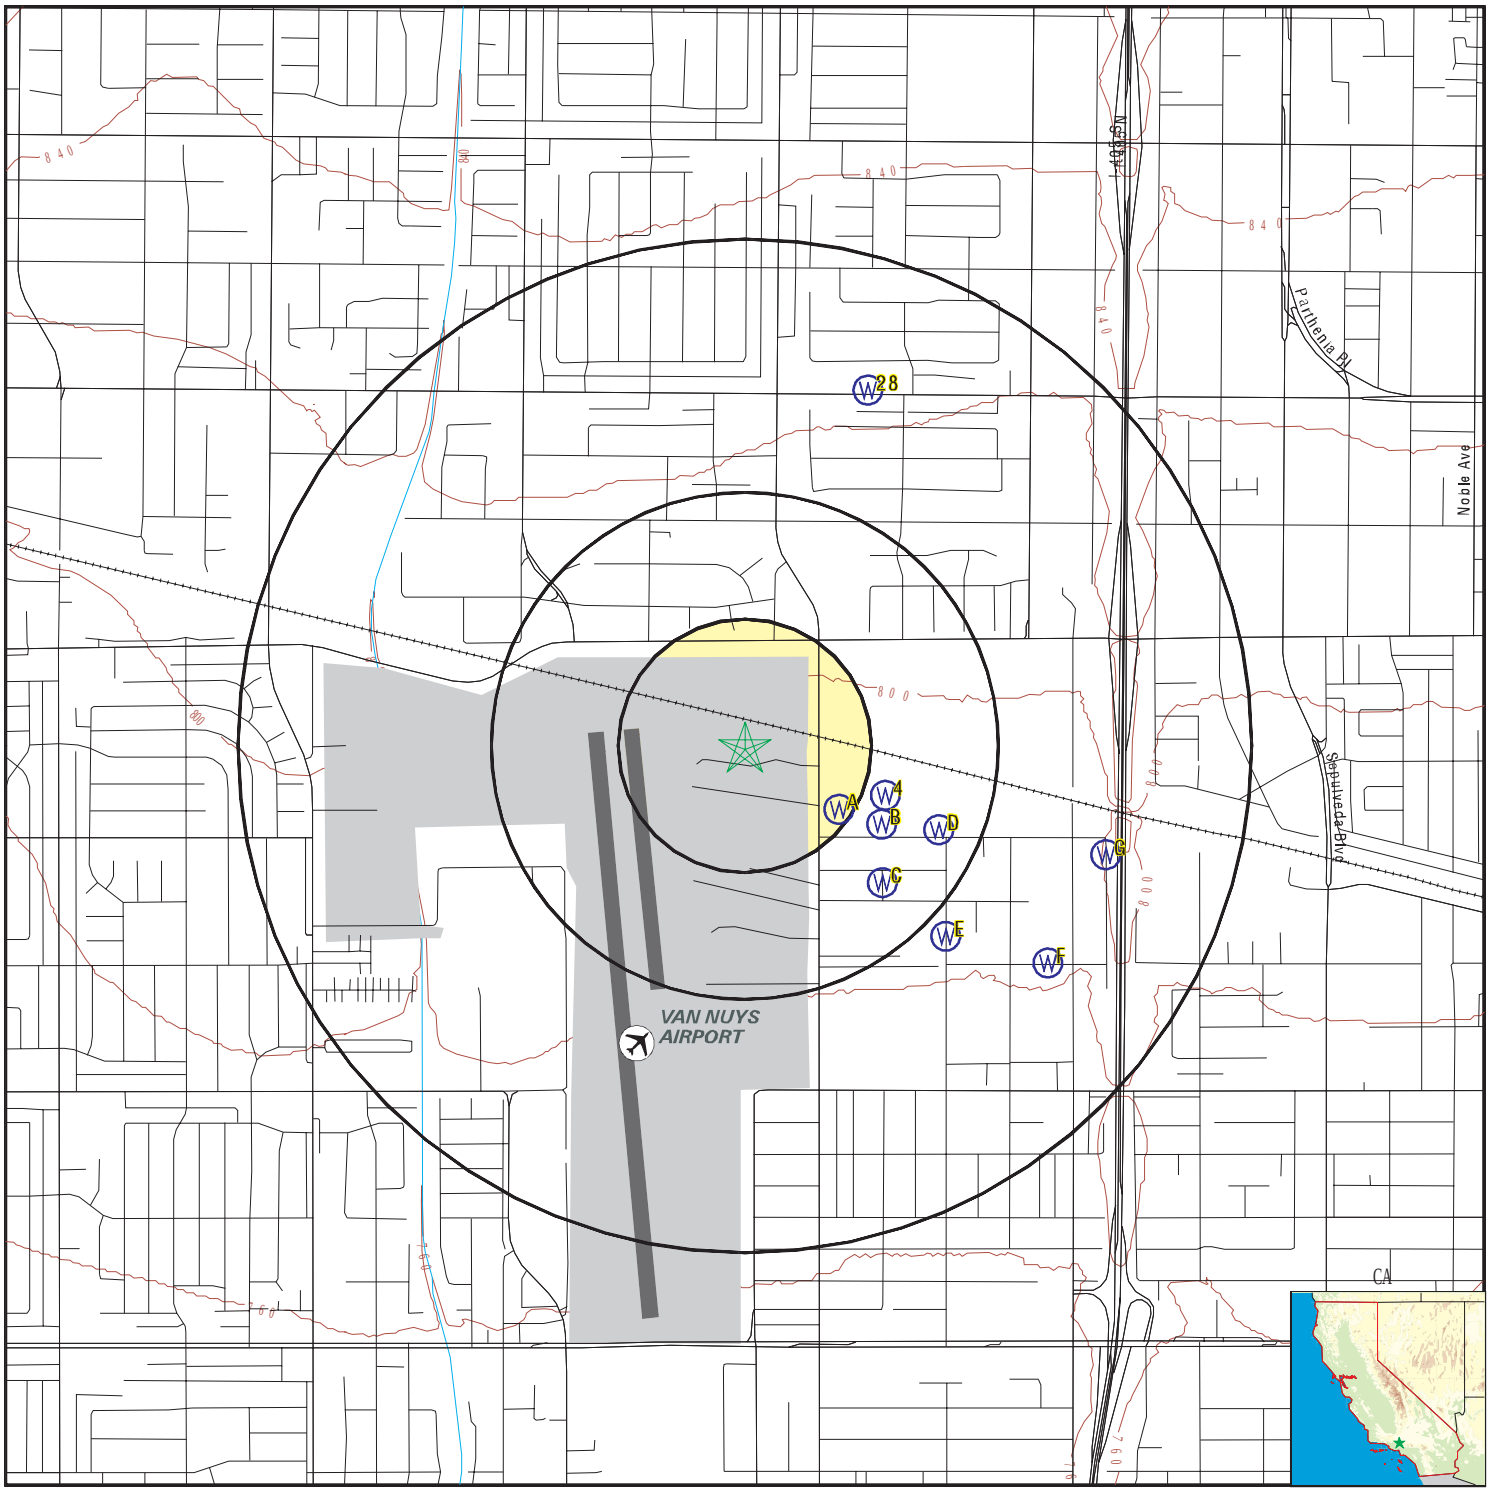

- County Boundary
- Major Roads
- Contour Lines
- Earthquake Fault Lines
- Airports
- Earthquake epicenter, Richter 5 or greater
- Water Wells
- Public Water Supply Wells
- Cluster of Multiple Icons
- Groundwater Flow Direction
- GI Indeterminate Groundwater Flow at Location
- GV Groundwater Flow Varies at Location
- HD Closest Hydrogeological Data
- Oil, gas or related wells

SITE NAME:	Commercial Industrial Property	CLIENT:	NV5
ADDRESS:	16201 Raymer Street Van Nuys CA 91406	CONTACT:	Eric Fraske
		INQUIRY #:	7462098.2s
LAT/LONG:	34.218317 / 118.486244	DATE:	October 04, 2023 6:29 pm

Copyright © 2023 EDR, Inc. © 2015 TomTom Rel. 2015.

GEOCHECK® - PHYSICAL SETTING SOURCE MAP FINDINGS

Map ID
Direction
Distance
Elevation | Database | EDR ID Number

A1
SE
1/8 - 1/4 Mile
Lower

CA WELLS **CAEDF0000101755**

Well ID:	SL204101492-MW-4	Well Type:	MONITORING
Source:	EDF	Other Name:	MW-4
GAMA PFAS Testing:	Not Reported		
Groundwater Quality Data:	https://gamagroundwater.waterboards.ca.gov/gama/gamamap/public/GamaDataDisplay.asp?dataset=EDF&samp_date=&global_id=SL204101492&assigned_name=MW-4&store_num=		
GeoTracker Data:	https://geotracker.waterboards.ca.gov/profile_report.asp?cmd=MWEDFResults&global_id=SL204101492&assigned_name=MW-4		

A2
ESE
1/8 - 1/4 Mile
Lower

CA WELLS **CAEDF0000097586**

Well ID:	SL204101492-MW-2	Well Type:	MONITORING
Source:	EDF	Other Name:	MW-2
GAMA PFAS Testing:	Not Reported		
Groundwater Quality Data:	https://gamagroundwater.waterboards.ca.gov/gama/gamamap/public/GamaDataDisplay.asp?dataset=EDF&samp_date=&global_id=SL204101492&assigned_name=MW-2&store_num=		
GeoTracker Data:	https://geotracker.waterboards.ca.gov/profile_report.asp?cmd=MWEDFResults&global_id=SL204101492&assigned_name=MW-2		

B3
SE
1/4 - 1/2 Mile
Lower

CA WELLS **CAEDF0000096799**

Well ID:	SL204101492-MW-13R	Well Type:	MONITORING
Source:	EDF	Other Name:	MW-13R
GAMA PFAS Testing:	Not Reported		
Groundwater Quality Data:	https://gamagroundwater.waterboards.ca.gov/gama/gamamap/public/GamaDataDisplay.asp?dataset=EDF&samp_date=&global_id=SL204101492&assigned_name=MW-13R&store_num=		
GeoTracker Data:	https://geotracker.waterboards.ca.gov/profile_report.asp?cmd=MWEDFResults&global_id=SL204101492&assigned_name=MW-13R		

4
ESE
1/4 - 1/2 Mile
Lower

CA WELLS **CAEDF0000078093**

Well ID:	SL204101492-MW-1	Well Type:	MONITORING
Source:	EDF	Other Name:	MW-1
GAMA PFAS Testing:	Not Reported		
Groundwater Quality Data:	https://gamagroundwater.waterboards.ca.gov/gama/gamamap/public/GamaDataDisplay.asp?dataset=EDF&samp_date=&global_id=SL204101492&assigned_name=MW-1&store_num=		
GeoTracker Data:	https://geotracker.waterboards.ca.gov/profile_report.asp?cmd=MWEDFResults&global_id=SL204101492&assigned_name=MW-1		

Map ID
Direction
Distance
Elevation | Database | EDR ID Number

B5
ESE **CA WELLS** **CAEDF0000012196**
1/4 - 1/2 Mile
Lower

Well ID:	SL204101492-MW-6	Well Type:	MONITORING
Source:	EDF	Other Name:	MW-6
GAMA PFAS Testing:	Not Reported		
Groundwater Quality Data:	https://gamagroundwater.waterboards.ca.gov/gama/gamamap/public/GamaDataDisplay.asp?dataset=EDF&samp_date=&global_id=SL204101492&assigned_name=MW-6&store_num=		
GeoTracker Data:	https://geotracker.waterboards.ca.gov/profile_report.asp?cmd=MWEDFResults&global_id=SL204101492&assigned_name=MW-6		

B6
ESE **CA WELLS** **CAEDF0000081117**
1/4 - 1/2 Mile
Lower

Well ID:	SL204101492-VMW-1B	Well Type:	MONITORING
Source:	EDF	Other Name:	VMW-1B
GAMA PFAS Testing:	Not Reported		
Groundwater Quality Data:	https://gamagroundwater.waterboards.ca.gov/gama/gamamap/public/GamaDataDisplay.asp?dataset=EDF&samp_date=&global_id=SL204101492&assigned_name=VMW-1B&store_num=		
GeoTracker Data:	https://geotracker.waterboards.ca.gov/profile_report.asp?cmd=MWEDFResults&global_id=SL204101492&assigned_name=VMW-1B		

B7
ESE **CA WELLS** **CAEDF0000082066**
1/4 - 1/2 Mile
Lower

Well ID:	SL204101492-VMW-1A	Well Type:	MONITORING
Source:	EDF	Other Name:	VMW-1A
GAMA PFAS Testing:	Not Reported		
Groundwater Quality Data:	https://gamagroundwater.waterboards.ca.gov/gama/gamamap/public/GamaDataDisplay.asp?dataset=EDF&samp_date=&global_id=SL204101492&assigned_name=VMW-1A&store_num=		
GeoTracker Data:	https://geotracker.waterboards.ca.gov/profile_report.asp?cmd=MWEDFResults&global_id=SL204101492&assigned_name=VMW-1A		

C8
SE **CA WELLS** **CAEDF0000063091**
1/4 - 1/2 Mile
Lower

Well ID:	SL204101492-MW-21A	Well Type:	MONITORING
Source:	EDF	Other Name:	MW-21A
GAMA PFAS Testing:	Not Reported		
Groundwater Quality Data:	https://gamagroundwater.waterboards.ca.gov/gama/gamamap/public/GamaDataDisplay.asp?dataset=EDF&samp_date=&global_id=SL204101492&assigned_name=MW-21A&store_num=		
GeoTracker Data:	https://geotracker.waterboards.ca.gov/profile_report.asp?cmd=MWEDFResults&global_id=SL204101492&assigned_name=MW-21A		

Map ID
Direction
Distance
Elevation | Database | EDR ID Number

C9
SE
1/4 - 1/2 Mile
Lower

CA WELLS **CAEDF0000019091**

Well ID:	SL204101492-MW-21	Well Type:	MONITORING
Source:	EDF	Other Name:	MW-21
GAMA PFAS Testing:	Not Reported		
Groundwater Quality Data:	https://gamagroundwater.waterboards.ca.gov/gama/gamamap/public/GamaDataDisplay.asp?dataset=EDF&samp_date=&global_id=SL204101492&assigned_name=MW-21&store_num=		
GeoTracker Data:	https://geotracker.waterboards.ca.gov/profile_report.asp?cmd=MWEDFResults&global_id=SL204101492&assigned_name=MW-21		

C10
SE
1/4 - 1/2 Mile
Lower

CA WELLS **CAEDF0000143501**

Well ID:	SL204101492-MW-21B	Well Type:	MONITORING
Source:	EDF	Other Name:	MW-21B
GAMA PFAS Testing:	Not Reported		
Groundwater Quality Data:	https://gamagroundwater.waterboards.ca.gov/gama/gamamap/public/GamaDataDisplay.asp?dataset=EDF&samp_date=&global_id=SL204101492&assigned_name=MW-21B&store_num=		
GeoTracker Data:	https://geotracker.waterboards.ca.gov/profile_report.asp?cmd=MWEDFResults&global_id=SL204101492&assigned_name=MW-21B		

C11
SE
1/4 - 1/2 Mile
Lower

CA WELLS **CAEDF0000129183**

Well ID:	SL204101492-MW-21C	Well Type:	MONITORING
Source:	EDF	Other Name:	MW-21C
GAMA PFAS Testing:	Not Reported		
Groundwater Quality Data:	https://gamagroundwater.waterboards.ca.gov/gama/gamamap/public/GamaDataDisplay.asp?dataset=EDF&samp_date=&global_id=SL204101492&assigned_name=MW-21C&store_num=		
GeoTracker Data:	https://geotracker.waterboards.ca.gov/profile_report.asp?cmd=MWEDFResults&global_id=SL204101492&assigned_name=MW-21C		

D12
ESE
1/4 - 1/2 Mile
Lower

CA WELLS **CAEDF0000115543**

Well ID:	SL204101492-MW-8	Well Type:	MONITORING
Source:	EDF	Other Name:	MW-8
GAMA PFAS Testing:	Not Reported		
Groundwater Quality Data:	https://gamagroundwater.waterboards.ca.gov/gama/gamamap/public/GamaDataDisplay.asp?dataset=EDF&samp_date=&global_id=SL204101492&assigned_name=MW-8&store_num=		
GeoTracker Data:	https://geotracker.waterboards.ca.gov/profile_report.asp?cmd=MWEDFResults&global_id=SL204101492&assigned_name=MW-8		

GEOCHECK® - PHYSICAL SETTING SOURCE MAP FINDINGS

Map ID
Direction
Distance
Elevation | Database | EDR ID Number

D13
ESE
1/4 - 1/2 Mile
Lower

CA WELLS **CAEDF0000016427**

Well ID:	SL204101492-MW-22B	Well Type:	MONITORING
Source:	EDF	Other Name:	MW-22B
GAMA PFAS Testing:	Not Reported		
Groundwater Quality Data:	https://gamagroundwater.waterboards.ca.gov/gama/gamamap/public/GamaDataDisplay.asp?dataset=EDF&samp_date=&global_id=SL204101492&assigned_name=MW-22B&store_num=		
GeoTracker Data:	https://geotracker.waterboards.ca.gov/profile_report.asp?cmd=MWEDFResults&global_id=SL204101492&assigned_name=MW-22B		

D14
ESE
1/4 - 1/2 Mile
Lower

CA WELLS **CAEDF0000136541**

Well ID:	SL204101492-MW-22D	Well Type:	MONITORING
Source:	EDF	Other Name:	MW-22D
GAMA PFAS Testing:	Not Reported		
Groundwater Quality Data:	https://gamagroundwater.waterboards.ca.gov/gama/gamamap/public/GamaDataDisplay.asp?dataset=EDF&samp_date=&global_id=SL204101492&assigned_name=MW-22D&store_num=		
GeoTracker Data:	https://geotracker.waterboards.ca.gov/profile_report.asp?cmd=MWEDFResults&global_id=SL204101492&assigned_name=MW-22D		

D15
ESE
1/4 - 1/2 Mile
Lower

CA WELLS **CAEDF0000137968**

Well ID:	SL204101492-MW-22C	Well Type:	MONITORING
Source:	EDF	Other Name:	MW-22C
GAMA PFAS Testing:	Not Reported		
Groundwater Quality Data:	https://gamagroundwater.waterboards.ca.gov/gama/gamamap/public/GamaDataDisplay.asp?dataset=EDF&samp_date=&global_id=SL204101492&assigned_name=MW-22C&store_num=		
GeoTracker Data:	https://geotracker.waterboards.ca.gov/profile_report.asp?cmd=MWEDFResults&global_id=SL204101492&assigned_name=MW-22C		

D16
ESE
1/4 - 1/2 Mile
Lower

CA WELLS **CAEDF0000079559**

Well ID:	SL204101492-MW-9R	Well Type:	MONITORING
Source:	EDF	Other Name:	MW-9R
GAMA PFAS Testing:	Not Reported		
Groundwater Quality Data:	https://gamagroundwater.waterboards.ca.gov/gama/gamamap/public/GamaDataDisplay.asp?dataset=EDF&samp_date=&global_id=SL204101492&assigned_name=MW-9R&store_num=		
GeoTracker Data:	https://geotracker.waterboards.ca.gov/profile_report.asp?cmd=MWEDFResults&global_id=SL204101492&assigned_name=MW-9R		

GEOCHECK® - PHYSICAL SETTING SOURCE MAP FINDINGS

Map ID
Direction
Distance
Elevation | Database | EDR ID Number

D17
ESE
1/4 - 1/2 Mile
Lower

CA WELLS **CAEDF0000115128**

Well ID:	SL204101492-MW-22A	Well Type:	MONITORING
Source:	EDF	Other Name:	MW-22A
GAMA PFAS Testing:	Not Reported		
Groundwater Quality Data:	https://gamagroundwater.waterboards.ca.gov/gama/gamamap/public/GamaDataDisplay.asp?dataset=EDF&samp_date=&global_id=SL204101492&assigned_name=MW-22A&store_num=		
GeoTracker Data:	https://geotracker.waterboards.ca.gov/profile_report.asp?cmd=MWEDFResults&global_id=SL204101492&assigned_name=MW-22A		

D18
ESE
1/4 - 1/2 Mile
Lower

CA WELLS **CAEDF0000053957**

Well ID:	SL204101492-MW-22	Well Type:	MONITORING
Source:	EDF	Other Name:	MW-22
GAMA PFAS Testing:	Not Reported		
Groundwater Quality Data:	https://gamagroundwater.waterboards.ca.gov/gama/gamamap/public/GamaDataDisplay.asp?dataset=EDF&samp_date=&global_id=SL204101492&assigned_name=MW-22&store_num=		
GeoTracker Data:	https://geotracker.waterboards.ca.gov/profile_report.asp?cmd=MWEDFResults&global_id=SL204101492&assigned_name=MW-22		

E19
SE
1/2 - 1 Mile
Lower

CA WELLS **CAEDF0000092448**

Well ID:	SL204101492-VMW-03A	Well Type:	MONITORING
Source:	EDF	Other Name:	VMW-03A
GAMA PFAS Testing:	Not Reported		
Groundwater Quality Data:	https://gamagroundwater.waterboards.ca.gov/gama/gamamap/public/GamaDataDisplay.asp?dataset=EDF&samp_date=&global_id=SL204101492&assigned_name=VMW-03A&store_num=		
GeoTracker Data:	https://geotracker.waterboards.ca.gov/profile_report.asp?cmd=MWEDFResults&global_id=SL204101492&assigned_name=VMW-03A		

E20
SE
1/2 - 1 Mile
Lower

CA WELLS **CAEDF0000034173**

Well ID:	SL204101492-VMW-03B	Well Type:	MONITORING
Source:	EDF	Other Name:	VMW-03B
GAMA PFAS Testing:	Not Reported		
Groundwater Quality Data:	https://gamagroundwater.waterboards.ca.gov/gama/gamamap/public/GamaDataDisplay.asp?dataset=EDF&samp_date=&global_id=SL204101492&assigned_name=VMW-03B&store_num=		
GeoTracker Data:	https://geotracker.waterboards.ca.gov/profile_report.asp?cmd=MWEDFResults&global_id=SL204101492&assigned_name=VMW-03B		

Map ID
Direction
Distance
Elevation | Database | EDR ID Number

E21
SE
1/2 - 1 Mile
Lower

CA WELLS **CAEDF0000143381**

Well ID:	SL204101492-VMW-03C	Well Type:	MONITORING
Source:	EDF	Other Name:	VMW-03C
GAMA PFAS Testing:	Not Reported		
Groundwater Quality Data:	https://gamagroundwater.waterboards.ca.gov/gama/gamamap/public/GamaDataDisplay.asp?dataset=EDF&samp_date=&global_id=SL204101492&assigned_name=VMW-03C&store_num=		
GeoTracker Data:	https://geotracker.waterboards.ca.gov/profile_report.asp?cmd=MWEDFResults&global_id=SL204101492&assigned_name=VMW-03C		

E22
SE
1/2 - 1 Mile
Lower

CA WELLS **CAEDF0000048712**

Well ID:	SL2042K1539-GWMW05	Well Type:	MONITORING
Source:	EDF	Other Name:	GWMW05
GAMA PFAS Testing:	Not Reported		
Groundwater Quality Data:	https://gamagroundwater.waterboards.ca.gov/gama/gamamap/public/GamaDataDisplay.asp?dataset=EDF&samp_date=&global_id=SL2042K1539&assigned_name=GWMW05&store_num=		
GeoTracker Data:	https://geotracker.waterboards.ca.gov/profile_report.asp?cmd=MWEDFResults&global_id=SL2042K1539&assigned_name=GWMW05		

E23
SE
1/2 - 1 Mile
Lower

CA WELLS **CAEDF0000019170**

Well ID:	SL2042K1539-GWMW01	Well Type:	MONITORING
Source:	EDF	Other Name:	GWMW01
GAMA PFAS Testing:	Not Reported		
Groundwater Quality Data:	https://gamagroundwater.waterboards.ca.gov/gama/gamamap/public/GamaDataDisplay.asp?dataset=EDF&samp_date=&global_id=SL2042K1539&assigned_name=GWMW01&store_num=		
GeoTracker Data:	https://geotracker.waterboards.ca.gov/profile_report.asp?cmd=MWEDFResults&global_id=SL2042K1539&assigned_name=GWMW01		

E24
SE
1/2 - 1 Mile
Lower

CA WELLS **CAEDF0000140617**

Well ID:	SL2042K1539-GWMW02	Well Type:	MONITORING
Source:	EDF	Other Name:	GWMW02
GAMA PFAS Testing:	Not Reported		
Groundwater Quality Data:	https://gamagroundwater.waterboards.ca.gov/gama/gamamap/public/GamaDataDisplay.asp?dataset=EDF&samp_date=&global_id=SL2042K1539&assigned_name=GWMW02&store_num=		
GeoTracker Data:	https://geotracker.waterboards.ca.gov/profile_report.asp?cmd=MWEDFResults&global_id=SL2042K1539&assigned_name=GWMW02		

GEOCHECK® - PHYSICAL SETTING SOURCE MAP FINDINGS

Map ID
Direction
Distance
Elevation | Database | EDR ID Number

F25
SE
1/2 - 1 Mile
Lower

CA WELLS **CAEDF0000106821**

Well ID:	SL204101492-VMW-04C	Well Type:	MONITORING
Source:	EDF	Other Name:	VMW-04C
GAMA PFAS Testing:	Not Reported		
Groundwater Quality Data:	https://gamagroundwater.waterboards.ca.gov/gama/gamamap/public/GamaDataDisplay.asp?dataset=EDF&samp_date=&global_id=SL204101492&assigned_name=VMW-04C&store_num=		
GeoTracker Data:	https://geotracker.waterboards.ca.gov/profile_report.asp?cmd=MWEDFResults&global_id=SL204101492&assigned_name=VMW-04C		

F26
SE
1/2 - 1 Mile
Lower

CA WELLS **CAEDF0000136982**

Well ID:	SL204101492-VMW-04A	Well Type:	MONITORING
Source:	EDF	Other Name:	VMW-04A
GAMA PFAS Testing:	Not Reported		
Groundwater Quality Data:	https://gamagroundwater.waterboards.ca.gov/gama/gamamap/public/GamaDataDisplay.asp?dataset=EDF&samp_date=&global_id=SL204101492&assigned_name=VMW-04A&store_num=		
GeoTracker Data:	https://geotracker.waterboards.ca.gov/profile_report.asp?cmd=MWEDFResults&global_id=SL204101492&assigned_name=VMW-04A		

F27
SE
1/2 - 1 Mile
Lower

CA WELLS **CAEDF0000005369**

Well ID:	SL204101492-VMW-04B	Well Type:	MONITORING
Source:	EDF	Other Name:	VMW-04B
GAMA PFAS Testing:	Not Reported		
Groundwater Quality Data:	https://gamagroundwater.waterboards.ca.gov/gama/gamamap/public/GamaDataDisplay.asp?dataset=EDF&samp_date=&global_id=SL204101492&assigned_name=VMW-04B&store_num=		
GeoTracker Data:	https://geotracker.waterboards.ca.gov/profile_report.asp?cmd=MWEDFResults&global_id=SL204101492&assigned_name=VMW-04B		

28
NNE
1/2 - 1 Mile
Higher

CA WELLS **CADWR9000007733**

State Well #:	02N15W29E001S	Station ID:	49958
Well Name:	4817	Basin Name:	San Fernando Valley
Well Use:	Observation	Well Type:	Single Well
Well Depth:	0	Well Completion Rpt #:	Not Reported

GEOCHECK® - PHYSICAL SETTING SOURCE MAP FINDINGS

Map ID
Direction
Distance
Elevation | Database | EDR ID Number

G29
ESE
1/2 - 1 Mile
Higher

CA WELLS **CAEDF0000103752**

Well ID:	SL204101492-VMW-05B	Well Type:	MONITORING
Source:	EDF	Other Name:	VMW-05B
GAMA PFAS Testing:	Not Reported		
Groundwater Quality Data:	https://gamagroundwater.waterboards.ca.gov/gama/gamamap/public/GamaDataDisplay.asp?dataset=EDF&samp_date=&global_id=SL204101492&assigned_name=VMW-05B&store_num=		
GeoTracker Data:	https://geotracker.waterboards.ca.gov/profile_report.asp?cmd=MWEDFResults&global_id=SL204101492&assigned_name=VMW-05B		

G30
ESE
1/2 - 1 Mile
Higher

CA WELLS **CAEDF0000022891**

Well ID:	SL204101492-VMW-05A	Well Type:	MONITORING
Source:	EDF	Other Name:	VMW-05A
GAMA PFAS Testing:	Not Reported		
Groundwater Quality Data:	https://gamagroundwater.waterboards.ca.gov/gama/gamamap/public/GamaDataDisplay.asp?dataset=EDF&samp_date=&global_id=SL204101492&assigned_name=VMW-05A&store_num=		
GeoTracker Data:	https://geotracker.waterboards.ca.gov/profile_report.asp?cmd=MWEDFResults&global_id=SL204101492&assigned_name=VMW-05A		

G31
ESE
1/2 - 1 Mile
Higher

CA WELLS **CAEDF0000065165**

Well ID:	SL204101492-VMW-05C	Well Type:	MONITORING
Source:	EDF	Other Name:	VMW-05C
GAMA PFAS Testing:	Not Reported		
Groundwater Quality Data:	https://gamagroundwater.waterboards.ca.gov/gama/gamamap/public/GamaDataDisplay.asp?dataset=EDF&samp_date=&global_id=SL204101492&assigned_name=VMW-05C&store_num=		
GeoTracker Data:	https://geotracker.waterboards.ca.gov/profile_report.asp?cmd=MWEDFResults&global_id=SL204101492&assigned_name=VMW-05C		

G32
ESE
1/2 - 1 Mile
Higher

CA WELLS **CAEDF0000080964**

Well ID:	SL204101492-VMW-05D	Well Type:	MONITORING
Source:	EDF	Other Name:	VMW-05D
GAMA PFAS Testing:	Not Reported		
Groundwater Quality Data:	https://gamagroundwater.waterboards.ca.gov/gama/gamamap/public/GamaDataDisplay.asp?dataset=EDF&samp_date=&global_id=SL204101492&assigned_name=VMW-05D&store_num=		
GeoTracker Data:	https://geotracker.waterboards.ca.gov/profile_report.asp?cmd=MWEDFResults&global_id=SL204101492&assigned_name=VMW-05D		

GEOCHECK® - PHYSICAL SETTING SOURCE MAP FINDINGS
RADON

AREA RADON INFORMATION

State Database: CA Radon

Radon Test Results

Zipcode	Num Tests	> 4 pCi/L
91406	87	1

Federal EPA Radon Zone for LOS ANGELES County: 2

Note: Zone 1 indoor average level > 4 pCi/L.
: Zone 2 indoor average level >= 2 pCi/L and <= 4 pCi/L.
: Zone 3 indoor average level < 2 pCi/L.

Federal Area Radon Information for LOS ANGELES COUNTY, CA

Number of sites tested: 63

Area	Average Activity	% <4 pCi/L	% 4-20 pCi/L	% >20 pCi/L
Living Area - 1st Floor	0.711 pCi/L	98%	2%	0%
Living Area - 2nd Floor	Not Reported	Not Reported	Not Reported	Not Reported
Basement	0.933 pCi/L	100%	0%	0%

PHYSICAL SETTING SOURCE RECORDS SEARCHED

TOPOGRAPHIC INFORMATION

USGS 7.5' Digital Elevation Model (DEM)
Source: United States Geologic Survey
EDR acquired the USGS 7.5' Digital Elevation Model in 2002 and updated it in 2006. The 7.5 minute DEM corresponds to the USGS 1:24,000- and 1:25,000-scale topographic quadrangle maps. The DEM provides elevation data with consistent elevation units and projection.

Current USGS 7.5 Minute Topographic Map
Source: U.S. Geological Survey

HYDROLOGIC INFORMATION

Flood Zone Data: This data was obtained from the Federal Emergency Management Agency (FEMA). It depicts 100-year and 500-year flood zones as defined by FEMA. It includes the National Flood Hazard Layer (NFHL) which incorporates Flood Insurance Rate Map (FIRM) data and Q3 data from FEMA in areas not covered by NFHL.
Source: FEMA
Telephone: 877-336-2627
Date of Government Version: 2003, 2015

NWI: National Wetlands Inventory. This data, available in select counties across the country, was obtained by EDR in 2002, 2005, 2010 and 2015 from the U.S. Fish and Wildlife Service.

State Wetlands Data: Wetland Inventory
Source: Department of Fish and Wildlife
Telephone: 916-445-0411

HYDROGEOLOGIC INFORMATION

AQUIFLOW^{R} Information System
Source: EDR proprietary database of groundwater flow information
EDR has developed the AQUIFLOW Information System (AIS) to provide data on the general direction of groundwater flow at specific points. EDR has reviewed reports submitted to regulatory authorities at select sites and has extracted the date of the report, hydrogeologically determined groundwater flow direction and depth to water table information.

GEOLOGIC INFORMATION

Geologic Age and Rock Stratigraphic Unit
Source: P.G. Schruben, R.E. Arndt and W.J. Bawiec, Geology of the Conterminous U.S. at 1:2,500,000 Scale - A digital representation of the 1974 P.B. King and H.M. Beikman Map, USGS Digital Data Series DDS - 11 (1994).

STATSGO: State Soil Geographic Database
Source: Department of Agriculture, Natural Resources Conservation Service (NRCS)
The U.S. Department of Agriculture's (USDA) Natural Resources Conservation Service (NRCS) leads the national Conservation Soil Survey (NCSS) and is responsible for collecting, storing, maintaining and distributing soil survey information for privately owned lands in the United States. A soil map in a soil survey is a representation of soil patterns in a landscape. Soil maps for STATSGO are compiled by generalizing more detailed (SSURGO) soil survey maps.

SSURGO: Soil Survey Geographic Database
Source: Department of Agriculture, Natural Resources Conservation Service (NRCS)
Telephone: 800-672-5559
SSURGO is the most detailed level of mapping done by the Natural Resources Conservation Service, mapping scales generally range from 1:12,000 to 1:63,360. Field mapping methods using national standards are used to construct the soil maps in the Soil Survey Geographic (SSURGO) database. SSURGO digitizing duplicates the original soil survey maps. This level of mapping is designed for use by landowners, townships and county natural resource planning and management.

PHYSICAL SETTING SOURCE RECORDS SEARCHED

LOCAL / REGIONAL WATER AGENCY RECORDS

FEDERAL WATER WELLS

PWS: Public Water Systems
Source: EPA/Office of Drinking Water
Telephone: 202-564-3750
Public Water System data from the Federal Reporting Data System. A PWS is any water system which provides water to at least 25 people for at least 60 days annually. PWSs provide water from wells, rivers and other sources.

PWS ENF: Public Water Systems Violation and Enforcement Data
Source: EPA/Office of Drinking Water
Telephone: 202-564-3750
Violation and Enforcement data for Public Water Systems from the Safe Drinking Water Information System (SDWIS) after August 1995. Prior to August 1995, the data came from the Federal Reporting Data System (FRDS).

USGS Water Wells: USGS National Water Inventory System (NWIS)
This database contains descriptive information on sites where the USGS collects or has collected data on surface water and/or groundwater. The groundwater data includes information on wells, springs, and other sources of groundwater.

OTHER STATE DATABASE INFORMATION

Groundwater Ambient Monitoring & Assessment Program
State Water Resources Control Board
Telephone: 916-341-5577
The GAMA Program is Californias comprehensive groundwater quality monitoring program. GAMA collects data by testing the untreated, raw water in different types of wells for naturally-occurring and man-made chemicals. The GAMA data includes Domestic, Monitoring and Municipal well types from the following sources, Department of Water Resources, Department of Heath Services, EDF, Agricultural Lands, Lawrence Livermore National Laboratory, Department of Pesticide Regulation, United States Geological Survey, Groundwater Ambient Monitoring and Assessment Program and Local Groundwater Projects.

Water Well Database
Source: Department of Water Resources
Telephone: 916-651-9648

California Drinking Water Quality Database
Source: Department of Public Health
Telephone: 916-324-2319
The database includes all drinking water compliance and special studies monitoring for the state of California since 1984. It consists of over 3,200,000 individual analyses along with well and water system information.

California Oil and Gas Well Locations
Source: Dept of Conservation, Geologic Energy Management Division
Telephone: 916-323-1779
Oil and Gas well locations in the state.

California Earthquake Fault Lines
Source: California Division of Mines and Geology
The fault lines displayed on EDR's Topographic map are digitized quaternary fault lines prepared in 1975 by the United State Geological Survey. Additional information (also from 1975) regarding activity at specific fault lines comes from California's Preliminary Fault Activity Map prepared by the California Division of Mines and Geology.

RADON

State Database: CA Radon
Source: Department of Public Health
Telephone: 916-210-8558
Radon Database for California

PHYSICAL SETTING SOURCE RECORDS SEARCHED

Area Radon Information
Source: USGS
Telephone: 703-356-4020
The National Radon Database has been developed by the U.S. Environmental Protection Agency (USEPA) and is a compilation of the EPA/State Residential Radon Survey and the National Residential Radon Survey. The study covers the years 1986 - 1992. Where necessary data has been supplemented by information collected at private sources such as universities and research institutions.

EPA Radon Zones
Source: EPA
Telephone: 703-356-4020
Sections 307 & 309 of IRAA directed EPA to list and identify areas of U.S. with the potential for elevated indoor radon levels.

OTHER

Airport Landing Facilities: Private and public use landing facilities
Source: Federal Aviation Administration, 800-457-6656

Epicenters: World earthquake epicenters, Richter 5 or greater
Source: Department of Commerce, National Oceanic and Atmospheric Administration

California Earthquake Fault Lines: The fault lines displayed on EDR's Topographic map are digitized quaternary fault lines, prepared in 1975 by the United State Geological Survey. Additional information (also from 1975) regarding activity at specific fault lines comes from California's Preliminary Fault Activity Map prepared by the California Division of Mines and Geology.

STREET AND ADDRESS INFORMATION

© 2015 TomTom North America, Inc. All rights reserved. This material is proprietary and the subject of copyright protection and other intellectual property rights owned by or licensed to Tele Atlas North America, Inc. The use of this material is subject to the terms of a license agreement. You will be held liable for any unauthorized copying or disclosure of this material.

Appendix C

Regulatory Agency Records

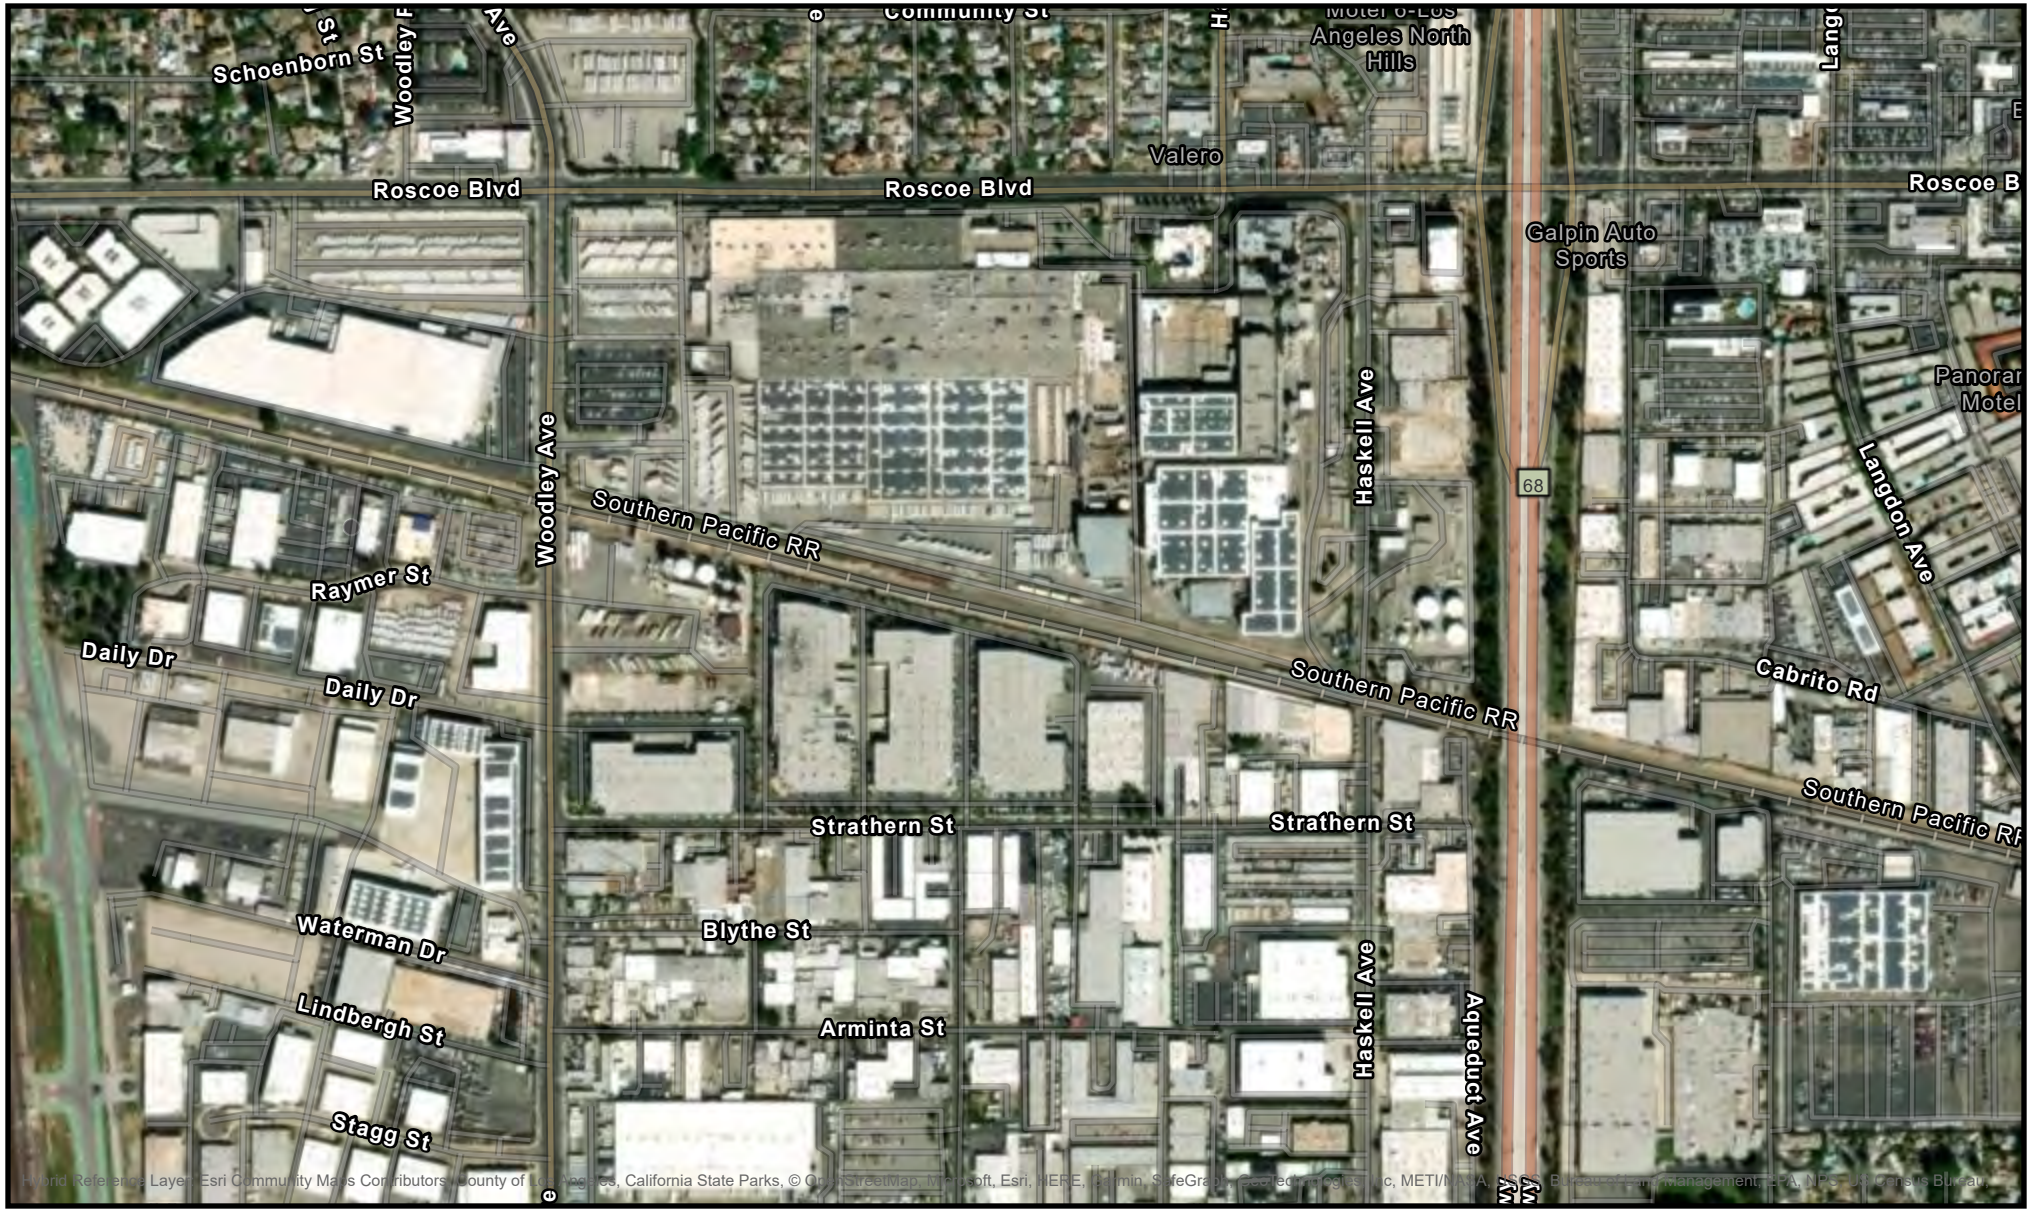

0 0.2 0.4 mi

0 0.25 0.5 km

Powered by WellSTAR

10/3/2023

Geologic Energy Management Division
715 P Street, MS 1803
Sacramento, CA 95814
Phone: (916) 445-9686
Email: calgem_webmaster@conservation.ca.gov
www.conservation.ca.gov/calgem

California Natural Resources Agency
Department of Conservation

Well Status & Type

Active	Oil & Gas	Observation
Idle	Gas	Multi-purpose
New	Dry Hole	Water Source
Plugged	Injection	Unknown
Canceled	Cyclic Steam	Core Hole
Unknown	Gas Storage	

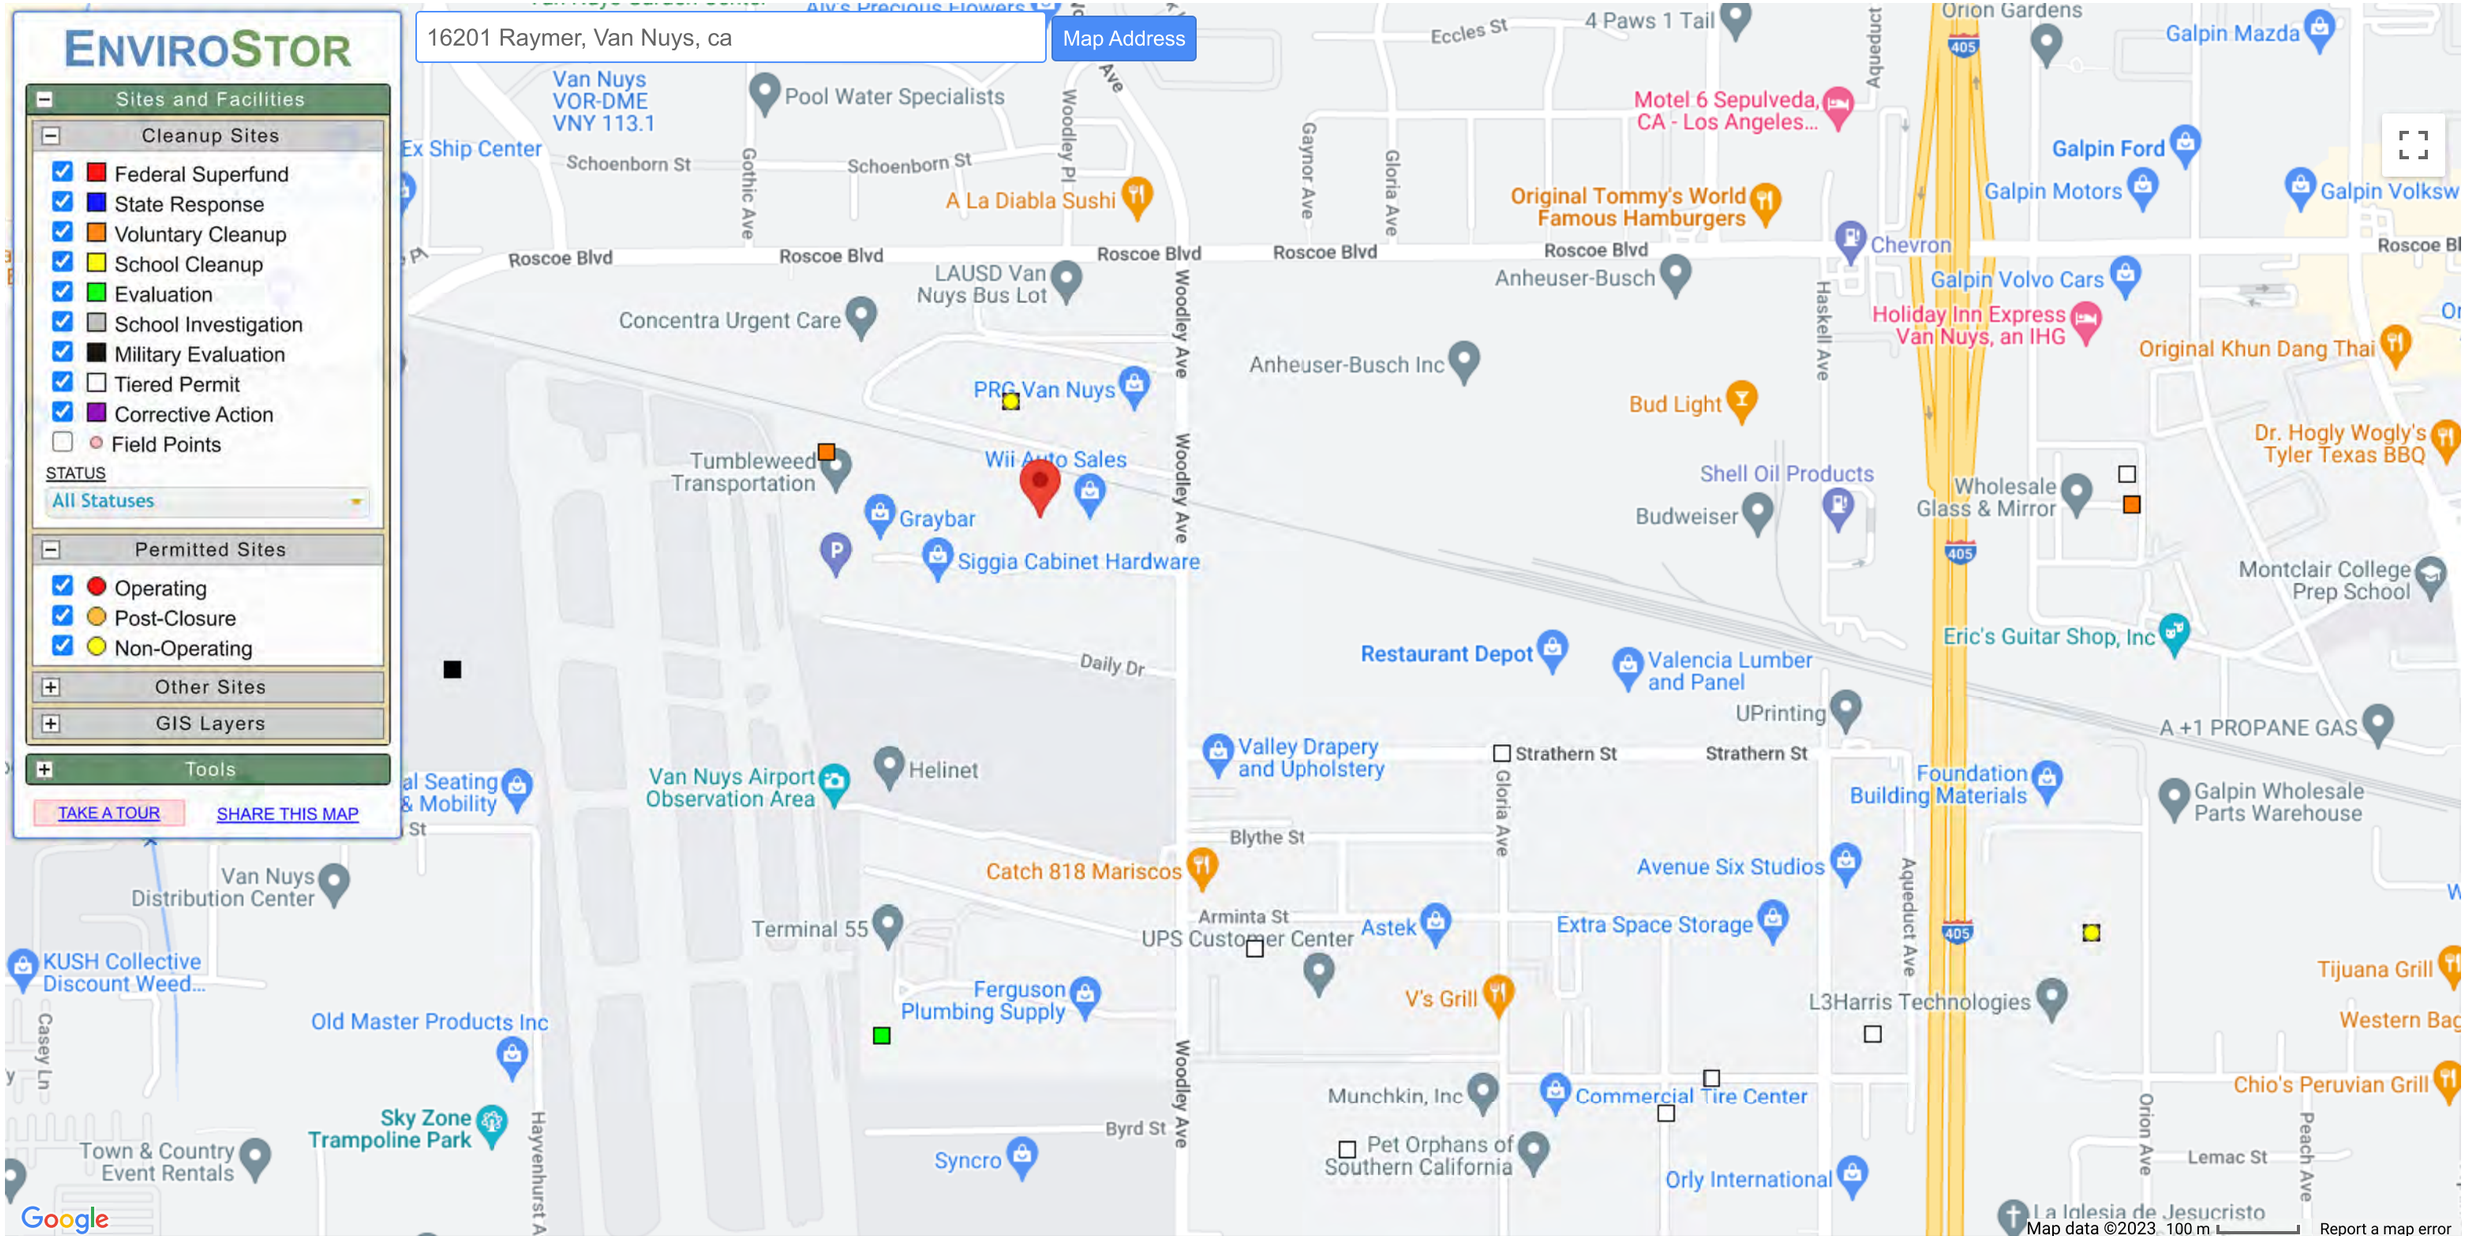

SITES CURRENTLY VISIBLE ON MAP

16 SITES LISTED

EXPORT THIS LIST TO EXCEL

PROJECT NAME	STATUS	PROJECT TYPE	ADDRESS	CITY
CROWN CORK & SEAL CO INC	ACTIVE	CORRECTIVE ACTION	8201 WOODLEY	VAN NUYS
DATAPRODUCTS CORPORATION	REFER: EPA	EVALUATION	16300 STAGG STREET	VAN NUYS
DELTA CIRCUITS TECHNOLOGY, INC.	REFER: OTHER AGENCY	TIERED PERMIT	16028 ARMINTA STREET	VAN NUYS
EASTON SPORTS, INC.	REFER: OTHER AGENCY	TIERED PERMIT	7800 HASKELL AVENUE	VAN NUYS
EXELIS INC	PROTECTIVE FILER	NON-OPERATING	7821 ORION AVE	VAN NUYS
G & L PLATING CO.	REFER: OTHER AGENCY	TIERED PERMIT	7752 DENSMORE AVENUE	VAN NUYS
ITT GILFILLAN A DIV OF ITT INDUSTRIES	NO ACTION REQUIRED	CORRECTIVE ACTION	7821 ORION AVE	VAN NUYS
LITTON SYSTEMS, INC., DATA SYSTEMS DIV.	REFER: OTHER AGENCY	TIERED PERMIT	15901 STRATHERN STREET	VAN NUYS
METROPOLITAN AIRPORT	INACTIVE - NEEDS EVALUATION	MILITARY EVALUATION		VAN NUYS
MSE TECHNOLOGIES , LLC	CLOSED	NON-OPERATING	8201 WOODLEY AVE	VAN NUYS
ROCKSY	ACTIVE	VOLUNTARY CLEANUP	15519 - 15541 LANARK STREET	VAN NUYS
SAN FERNANDO VALLEY AIRPORT	INACTIVE - NEEDS EVALUATION	MILITARY EVALUATION		VAN NUYS

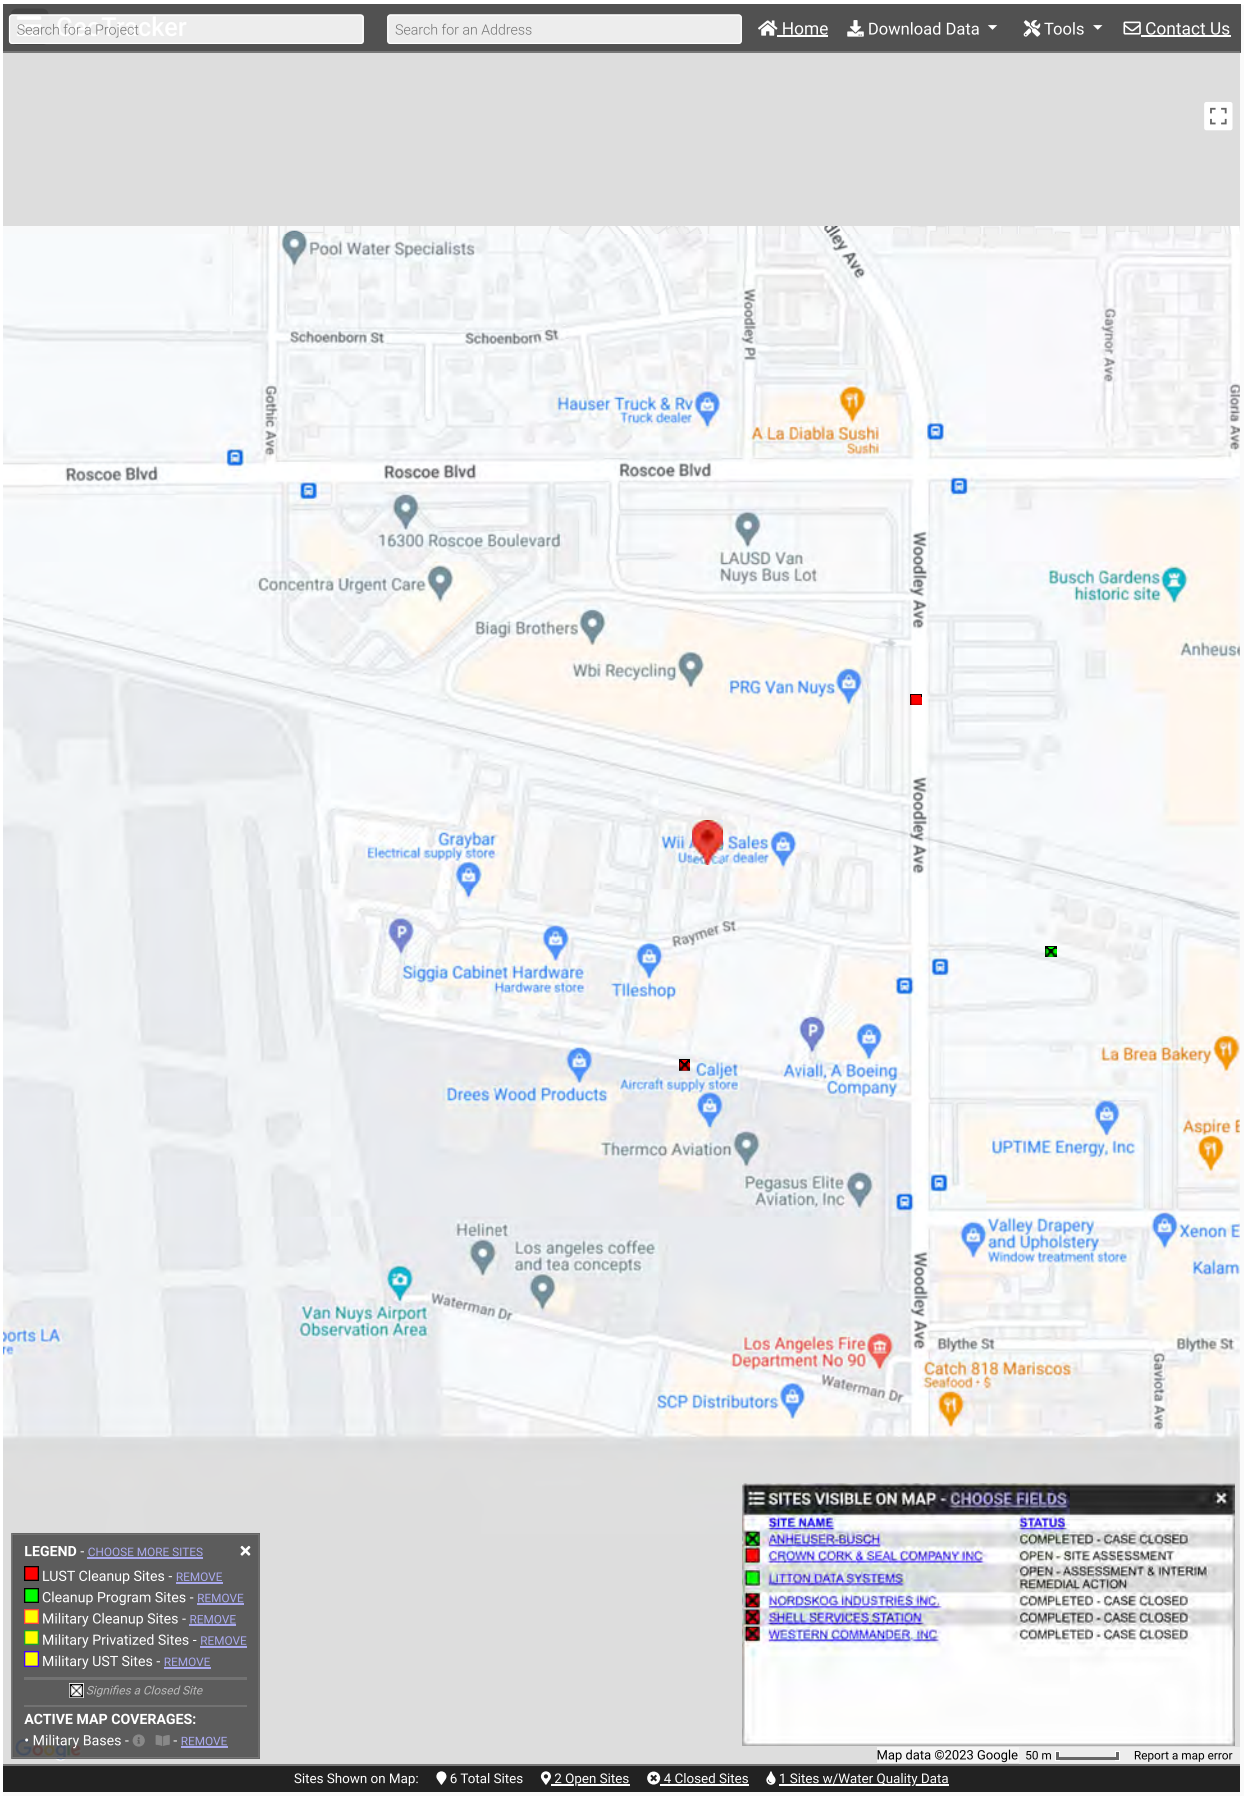
Search for a Project
Search for an Address
Home
Download Data
Tools
Contact Us
Pool Water Specialists
Schoenborn St
Schoenborn St
Woodley Pl
Gaynor Ave
Gothic Ave
Hauser Truck & Rv
Truck dealer
A La Diabla Sushi
Sushi
Roscoe Blvd
Roscoe Blvd
Roscoe Blvd
16300 Roscoe Boulevard
LAUSD Van Nuys Bus Lot
Concentra Urgent Care
Biagi Brothers
Wbi Recycling
PRG Van Nuys
Busch Gardens historic site
Woodley Ave
Graybar
Electrical supply store
Sales
Used car dealer
Raymer St
Siggia Cabinet Hardware
Hardware store
Tileshop
Drees Wood Products
Caljet
Aircraft supply store
Aviall, A Boeing Company
La Brea Bakery
Thermco Aviation
UPTIME Energy, Inc
Pegasus Elite Aviation, Inc
Helinet
Los angeles coffee and tea concepts
Valley Drapery and Upholstery
Window treatment store
Van Nuys Airport Observation Area
Waterman Dr
Los Angeles Fire Department No 90
Blythe St
Catch 818 Mariscos
Seafood · $
SCP Distributors
Gaviota Ave
LEGEND - CHOOSE MORE SITES
LUST Cleanup Sites - REMOVE
Cleanup Program Sites - REMOVE
Military Cleanup Sites - REMOVE
Military Privatized Sites - REMOVE
Military UST Sites - REMOVE
Signifies a Closed Site
ACTIVE MAP COVERAGES:
• Military Bases - REMOVE
SITES VISIBLE ON MAP - CHOOSE FIELDS
SITE NAME
STATUS
ANHEUSER-BUSCH
COMPLETED - CASE CLOSED
CROWN CORK & SEAL COMPANY INC
OPEN - SITE ASSESSMENT
LITTON DATA SYSTEMS
OPEN - ASSESSMENT & INTERIM REMEDIAL ACTION
NORDSKOG INDUSTRIES INC.
COMPLETED - CASE CLOSED
SHELL SERVICES STATION
COMPLETED - CASE CLOSED
WESTERN COMMANDER, INC
COMPLETED - CASE CLOSED
Map data ©2023 Google
50 m
Report a map error
Sites Shown on Map:
6 Total Sites
2 Open Sites
4 Closed Sites
1 Sites w/Water Quality Data

U.S. Fish and Wildlife Service
National Wetlands Inventory

Wetlands

October 3, 2023

Wetlands

- Estuarine and Marine Deepwater
- Estuarine and Marine Wetland
- Freshwater Emergent Wetland
- Freshwater Forested/Shrub Wetland
- Freshwater Pond
- Lake
- Other
- Riverine

This map is for general reference only. The US Fish and Wildlife Service is not responsible for the accuracy or currentness of the base data shown on this map. All wetlands related data should be used in accordance with the layer metadata found on the Wetlands Mapper web site.

City of Los Angeles
Department of City Planning

10/3/2023
PARCEL PROFILE REPORT

PROPERTY ADDRESSES
16201 W RAYMER ST
16227 W RAYMER ST
16215 W RAYMER ST

ZIP CODES
91406

RECENT ACTIVITY
None

CASE NUMBERS
CPC-2019-1741-CPU
ENV-2019-1743-EIR
OB-13165-A
CFG-1000

Address/Legal Information	
PIN Number	189B137 11
Lot/Parcel Area (Calculated)	95,114.5 (sq ft)
Thomas Brothers Grid	PAGE 531 - GRID E2
	PAGE 531 - GRID F2
Assessor Parcel No. (APN)	2205029801
Tract	P M 3408
Map Reference	BK 79-99/100
Block	None
Lot	D
Arb (Lot Cut Reference)	None
Map Sheet	189B137
	189B141
	192B137
	192B141
Jurisdictional Information	
Community Plan Area	Reseda - West Van Nuys
Area Planning Commission	South Valley
Neighborhood Council	Lake Balboa
Council District	CD 6 - District 6
Census Tract #	9800.08
LADBS District Office	Van Nuys
Permitting and Zoning Compliance Information	
Administrative Review	None
Planning and Zoning Information	
Special Notes	None
Zoning	M2-1
Zoning Information (ZI)	ZI-2498 Local Emergency Temporary Regulations - Time Limits and Parking Relief - LAMC 16.02.1
	ZI-1117 MTA Right-of-Way (ROW) Project Area
	ZI-2374 State Enterprise Zone: Los Angeles
General Plan Land Use	Light Manufacturing
General Plan Note(s)	Yes
Hillside Area (Zoning Code)	No
Specific Plan Area	None
Subarea	None
Special Land Use / Zoning	None
Historic Preservation Review	No
Historic Preservation Overlay Zone	None
Other Historic Designations	None
Other Historic Survey Information	None
Mills Act Contract	None
CDO: Community Design Overlay	None
CPIO: Community Plan Imp. Overlay	None
Subarea	None
CUGU: Clean Up-Green Up	None
HCR: Hillside Construction Regulation	No
NSO: Neighborhood Stabilization Overlay	No

This report is subject to the terms and conditions as set forth on the website. For more details, please refer to the terms and conditions at zimas.lacity.org
(*) - APN Area is provided "as is" from the Los Angeles County's Public Works, Flood Control, Benefit Assessment.

POD: Pedestrian Oriented Districts	None
RBP: Restaurant Beverage Program Eligible Area	None
RFA: Residential Floor Area District	None
RIO: River Implementation Overlay	No
SN: Sign District	No
AB 2334: Very Low VMT	No
AB 2097: Reduced Parking Areas	No
Streetscape	No
Adaptive Reuse Incentive Area	None
Affordable Housing Linkage Fee	
Residential Market Area	Medium
Non-Residential Market Area	Medium
Transit Oriented Communities (TOC)	Not Eligible
ED 1 Eligibility	Not Eligible
RPA: Redevelopment Project Area	None
Central City Parking	No
Downtown Parking	No
Building Line	None
500 Ft School Zone	No
500 Ft Park Zone	No
Assessor Information	
Assessor Parcel No. (APN)	2205029801
APN Area (Co. Public Works)*	2.130 (ac)
Use Code	1700 - Commercial - Office Building - One Story
Assessed Land Val.	$0
Assessed Improvement Val.	$0
Last Owner Change	07/01/1986
Last Sale Amount	$0
Tax Rate Area	16
Deed Ref No. (City Clerk)	882136-8
	8-207
	475814
	221105
	2060551
Building 1	
Year Built	0
Building Class	CX
Number of Units	0
Number of Bedrooms	0
Number of Bathrooms	0
Building Square Footage	16,841.0 (sq ft)
Building 2	
Year Built	1976
Building Class	DX
Number of Units	0
Number of Bedrooms	0
Number of Bathrooms	0
Building Square Footage	3,200.0 (sq ft)
Building 3	No data for building 3
Building 4	No data for building 4
Building 5	No data for building 5
Rent Stabilization Ordinance (RSO)	No [APN: 2205029801]
Additional Information	
Airport Hazard	940' Height Limit Contours Above Mean Sea Level and TSA

This report is subject to the terms and conditions as set forth on the website. For more details, please refer to the terms and conditions at zimas.lacity.org
(*) - APN Area is provided "as is" from the Los Angeles County's Public Works, Flood Control, Benefit Assessment.

	Horizontal Surface Area
Coastal Zone	None
Santa Monica Mountains Zone	No
Farmland	Urban and Built-up Land
Urban Agriculture Incentive Zone	YES
Very High Fire Hazard Severity Zone	No
Fire District No. 1	No
Flood Zone	Outside Flood Zone
Watercourse	No
Hazardous Waste / Border Zone Properties	No
Methane Hazard Site	None
High Wind Velocity Areas	No
Special Grading Area (BOE Basic Grid Map A-13372)	No
Wells	None
Seismic Hazards	
Active Fault Near-Source Zone	
Nearest Fault (Distance in km)	6.489192
Nearest Fault (Name)	Northridge
Region	Los Angeles Blind Thrusts
Fault Type	B
Slip Rate (mm/year)	1.50000000
Slip Geometry	Reverse
Slip Type	Poorly Constrained
Down Dip Width (km)	22.00000000
Rupture Top	5.00000000
Rupture Bottom	20.00000000
Dip Angle (degrees)	42.00000000
Maximum Magnitude	7.00000000
Alquist-Priolo Fault Zone	No
Landslide	No
Liquefaction	No
Preliminary Fault Rupture Study Area	No
Tsunami Inundation Zone	No
Economic Development Areas	
Business Improvement District	None
Hubzone	Redesignated until Dec 2021
Jobs and Economic Development Incentive Zone (JEDI)	None
Opportunity Zone	No
Promise Zone	None
State Enterprise Zone	LOS ANGELES STATE ENTERPRISE ZONE
Housing	
Direct all Inquiries to	Los Angeles Housing Department
Telephone	(866) 557-7368
Website	https://housing.lacity.org
Rent Stabilization Ordinance (RSO)	No [APN: 2205029801]
Ellis Act Property	No
AB 1482: Tenant Protection Act	No
Housing Crisis Act Replacement Review	Yes
Housing Element Sites	
HE Replacement Required	N/A
SB 166 Units	N/A
Housing Use within Prior 5 Years	No
Public Safety	

This report is subject to the terms and conditions as set forth on the website. For more details, please refer to the terms and conditions at zimas.lacity.org
(*) - APN Area is provided "as is" from the Los Angeles County's Public Works, Flood Control, Benefit Assessment.

Police Information	
Bureau	Valley
Division / Station	West Valley
Reporting District	1008
Fire Information	
Bureau	Valley
Battallion	10
District / Fire Station	90
Red Flag Restricted Parking	No

This report is subject to the terms and conditions as set forth on the website. For more details, please refer to the terms and conditions at zimas.lacity.org
(*) - APN Area is provided "as is" from the Los Angeles County's Public Works, Flood Control, Benefit Assessment.

CASE SUMMARIES

Note: Information for case summaries is retrieved from the Planning Department's Plan Case Tracking System (PCTS) database.

Case Number:	CPC-2019-1741-CPU
Required Action(s):	CPU-COMMUNITY PLAN UPDATE
Project Descriptions(s):	COMMUNITY PLAN UPDATE
Case Number:	ENV-2019-1743-EIR
Required Action(s):	EIR-ENVIRONMENTAL IMPACT REPORT
Project Descriptions(s):	COMMUNITY PLAN UPDATE
Case Number:	OB-13165-A
Required Action(s):	A-PRIVATE STREET MODIFICATIONS (1ST REQUEST)
Project Descriptions(s):	Data Not Available

DATA NOT AVAILABLE

CFG-1000

This report is subject to the terms and conditions as set forth on the website. For more details, please refer to the terms and conditions at zimas.lacity.org
(*) - APN Area is provided "as is" from the Los Angeles County's Public Works, Flood Control, Benefit Assessment.

ZIMAS PUBLIC

Generalized Zoning

10/03/2023

City of Los Angeles
Department of City Planning

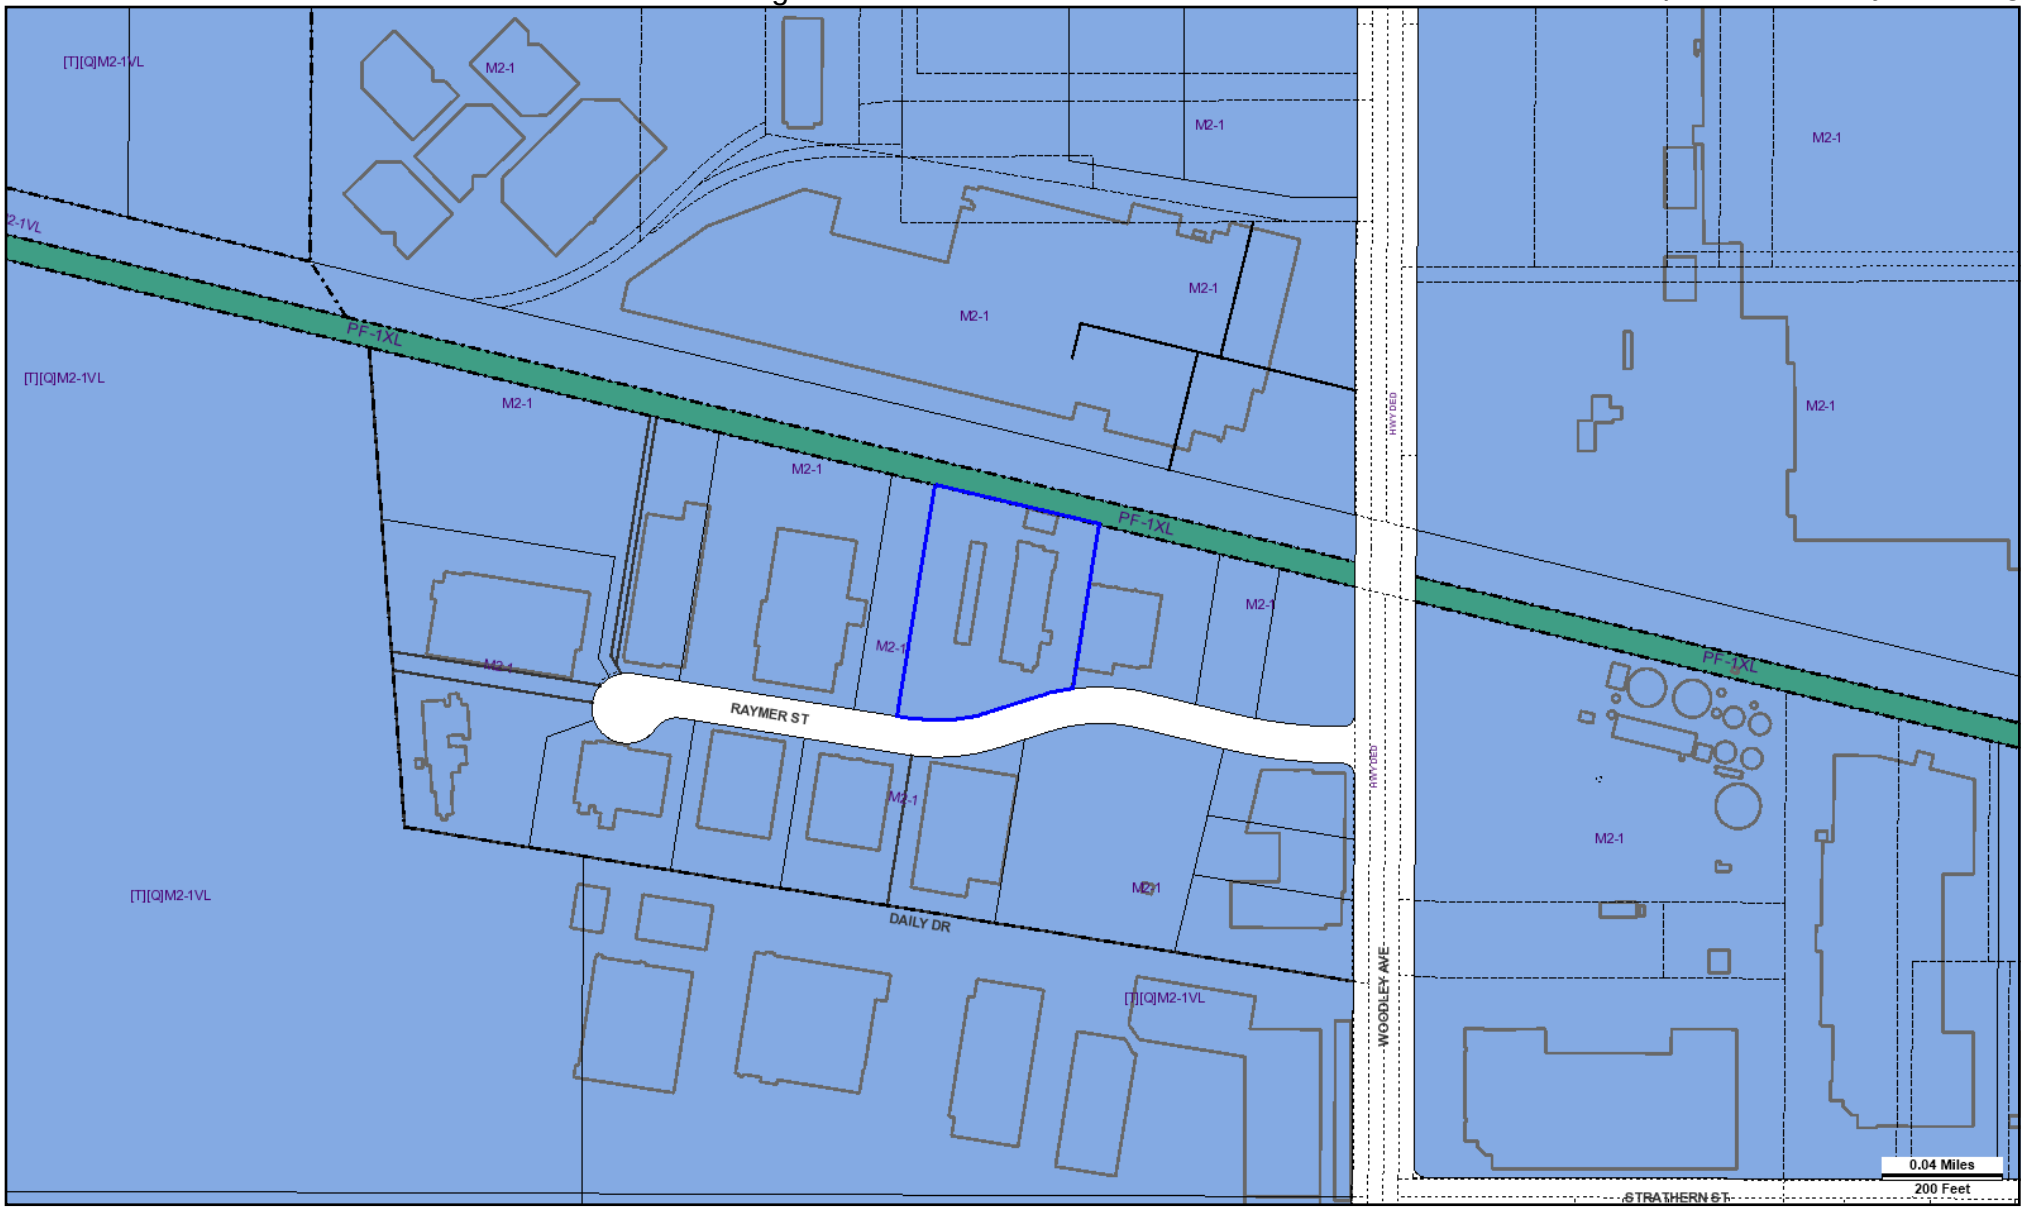

Address: 16201 W RAYMER ST
APN: 2205029801
PIN #: 189B137 11

Tract: P M 3408
Block: None
Lot: D
Arb: None

Zoning: M2-1
General Plan: Light Manufacturing

N
W
E
S

LEGEND

GENERALIZED ZONING

- OS, GW
- A, RA
- RE, RS, R1, RU, RZ, RW1
- R2, RD, RMP, RW2, R3, RAS, R4, R5, PVSP
- CR, C1, C1.5, C2, C4, C5, CW, WC, ADP, LASED, CEC, USC, PPSP, MU, NMU
- CM, MR, CCS, UV, UI, UC, M1, M2, LAX, M3, SL, HJ, HR, NI
- P, PB
- PF

GENERAL PLAN LAND USE

LAND USE

RESIDENTIAL

- Minimum Residential
- Very Low / Very Low I Residential
- Very Low II Residential
- Low / Low I Residential
- Low II Residential
- Low Medium / Low Medium I Residential
- Low Medium II Residential
- Medium Residential
- High Medium Residential
- High Density Residential
- Very High Medium Residential

COMMERCIAL

- Limited Commercial
- Limited Commercial - Mixed Medium Residential
- Highway Oriented Commercial
- Highway Oriented and Limited Commercial
- Highway Oriented Commercial - Mixed Medium Residential
- Neighborhood Office Commercial
- Community Commercial
- Community Commercial -Mixed High Residential
- Regional Center Commercial

INDUSTRIAL

- Commercial Manufacturing
- Limited Manufacturing
- Light Manufacturing
- Heavy Manufacturing
- Hybrid Industrial

PARKING

- Parking Buffer

PORT OF LOS ANGELES

- General / Bulk Cargo - Non Hazardous (Industrial / Commercial)
- General / Bulk Cargo - Hazard
- Commercial Fishing
- Recreation and Commercial
- Intermodal Container Transfer Facility Site

LOS ANGELES INTERNATIONAL AIRPORT

- Airport Landside / Airport Landside Support
- Airport Airside
- LAX Airport Northside

OPEN SPACE / PUBLIC FACILITIES

- Open Space
- Public / Open Space
- Public / Quasi-Public Open Space
- Other Public Open Space
- Public Facilities

FRAMEWORK

COMMERCIAL

- Neighborhood Commercial
- General Commercial
- Community Commercial
- Regional Mixed Commercial

INDUSTRIAL

- Limited Industrial
- Light Industrial

CIRCULATION

STREET

- Arterial Mountain Road
- Collector Scenic Street
- Collector Street
- Collector Street (Hillside)
- Collector Street (Modified)
- Collector Street (Proposed)
- Country Road
- Divided Major Highway II
- Divided Secondary Scenic Highway
- Local Scenic Road
- Local Street
- Major Highway (Modified)
- Major Highway I
- Major Highway II
- Major Highway II (Modified)
- Major Scenic Highway
- Major Scenic Highway (Modified)
- Major Scenic Highway II
- Mountain Collector Street
- Park Road
- Parkway
- Principal Major Highway
- Private Street
- Scenic Divided Major Highway II
- Scenic Park
- Scenic Parkway
- Secondary Highway
- Secondary Highway (Modified)
- Secondary Scenic Highway
- Special Collector Street
- Super Major Highway

FREEWAYS

- Freeway
- Interchange
- On-Ramp / Off- Ramp
- Railroad
- Scenic Freeway Highway

MISC. LINES

- Airport Boundary
- Bus Line
- Coastal Zone Boundary
- Coastline Boundary
- Collector Scenic Street (Proposed)
- Commercial Areas
- Commercial Center
- Community Redevelopment Project Area
- Country Road
- DWP Power Lines
- Desirable Open Space
- Detached Single Family House
- Endangered Ridgeline
- Equestrian and/or Hiking Trail
- Hiking Trail
- Historical Preservation
- Horsekeeping Area
- Local Street
- MSA Desirable Open Space
- Major Scenic Controls
- Multi-Purpose Trail
- Natural Resource Reserve
- Park Road
- Park Road (Proposed)
- Quasi-Public
- Rapid Transit Line
- Residential Planned Development
- Scenic Highway (Obsolete)
- Secondary Scenic Controls
- Secondary Scenic Highway (Proposed)
- Site Boundary
- Southern California Edison Power
- Special Study Area
- Specific Plan Area
- Stagecoach Line
- Wildlife Corridor

POINTS OF INTEREST

- Alternative Youth Hostel (Proposed)
- Animal Shelter
- Area Library
- Area Library (Proposed)
- Bridge
- Campground
- Campground (Proposed)
- Cemetery
- HW Church
- City Hall
- Community Center
- Community Library
- Community Library (Proposed Expansion)
- Community Library (Proposed)
- Community Park
- Community Park (Proposed Expansion)
- Community Park (Proposed)
- Community Transit Center
- Convalescent Hospital
- Correctional Facility
- Cultural / Historic Site (Proposed)
- Cultural / Historical Site
- Cultural Arts Center
- DMV DMV Office
- DWP DWP
- DWP Pumping Station
- Equestrian Center
- HQ Fire Department Headquarters
- Fire Station
- Fire Station (Proposed Expansion)
- Fire Station (Proposed)
- Fire Supply & Maintenance
- Fire Training Site
- Fireboat Station
- Health Center / Medical Facility
- Helistop
- Historic Monument
- Historical / Cultural Monument
- Horsekeeping Area
- Horsekeeping Area (Proposed)
- Horticultural Center
- Hospital
- Hospital (Proposed)
- HW House of Worship
- e Important Ecological Area
- e Important Ecological Area (Proposed)
- Interpretive Center (Proposed)
- JC Junior College
- M MTA / Metrolink Station
- M MTA Station
- MTA Stop
- MWD MWD Headquarters
- Maintenance Yard
- Municipal Office Building
- P Municipal Parking lot
- Neighborhood Park
- Neighborhood Park (Proposed Expansion)
- Neighborhood Park (Proposed)
- Oil Collection Center
- P Parking Enforcement
- HQ Police Headquarters
- Police Station
- Police Station (Proposed Expansion)
- Police Station (Proposed)
- Police Training site
- PO Post Office
- Power Distribution Station
- Power Distribution Station (Proposed)
- Power Receiving Station
- Power Receiving Station (Proposed)
- C Private College
- E Private Elementary School
- Private Golf Course
- Private Golf Course (Proposed)
- JH Private Junior High School
- PS Private Pre-School
- Private Recreation & Cultural Facility
- SH Private Senior High School
- SF Private Special School
- E Public Elementary (Proposed Expansion)
- E Public Elementary School
- E Public Elementary School (Proposed)
- Public Golf Course
- Public Golf Course (Proposed)
- Public Housing
- Public Housing (Proposed Expansion)
- JH Public Junior High School
- JH Public Junior High School (Proposed)
- MS Public Middle School
- SH Public Senior High School
- SH Public Senior High School (Proposed)
- Pumping Station
- Pumping Station (Proposed)
- Refuse Collection Center
- Regional Library
- Regional Library (Proposed Expansion)
- Regional Library (Proposed)
- Regional Park
- Regional Park (Proposed)
- RPD Residential Plan Development
- Scenic View Site
- Scenic View Site (Proposed)
- ADM School District Headquarters
- SC School Unspecified Loc/Type (Proposed)
- Skill Center
- SS Social Services
- Special Feature
- Special Recreation (a)
- SF Special School Facility
- SF Special School Facility (Proposed)
- Steam Plant
- sm Surface Mining
- Trail & Assembly Area
- Trail & Assembly Area (Proposed)
- UTL Utility Yard
- Water Tank Reservoir
- Wildlife Migration Corridor
- Wildlife Preserve Gate

SCHOOLS/PARKS WITH 500 FT. BUFFER

- Existing School/Park Site
- Planned School/Park Site
- Inside 500 Ft. Buffer

- Aquatic Facilities
- Beaches
- Child Care Centers
- Dog Parks
- Golf Course
- Historic Sites
- Horticulture/Gardens
- Skate Parks
- Other Facilities
- Park / Recreation Centers
- Parks
- Performing / Visual Arts Centers
- Recreation Centers
- Senior Citizen Centers
- Opportunity School
- Charter School
- Elementary School
- Span School
- Special Education School
- High School
- Middle School
- Early Education Center

COASTAL ZONE

- Coastal Commission Permit Area
- Dual Permit Jurisdiction Area
- Single Permit Jurisdiction Area
- Not in Coastal Zone

TRANSIT ORIENTED COMMUNITIES (TOC)

- Tier 1
- Tier 2
- Tier 3
- Tier 4

Note: TOC Tier designation and map layers are for reference purposes only. Eligible projects shall demonstrate compliance with Tier eligibility standards prior to the issuance of any permits or approvals. As transit service changes, eligible TOC Incentive Areas will be updated.

WAIVER OF DEDICATION OR IMPROVEMENT

- Public Work Approval (PWA)
- Waiver of Dedication or Improvement (WDI)

OTHER SYMBOLS

- Lot Line
- Tract Line
- Lot Cut
- Easement
- Zone Boundary
- Building Line
- Lot Split
- Community Driveway
- Building Outlines 2020
- Building Outlines 2017
- Airport Hazard Zone
- Census Tract
- Coastal Zone
- Council District
- LADBS District Office
- Downtown Parking
- Fault Zone
- Fire District No. 1
- Tract Map
- Parcel Map
- Flood Zone
- Hazardous Waste
- High Wind Zone
- Hillside Grading
- Historic Preservation Overlay Zone
- Specific Plan Area
- Very High Fire Hazard Severity Zone
- Wells - Acitive
- Wells - Inactive

City of Los Angeles
Department of City Planning

10/3/2023
PARCEL PROFILE REPORT

PROPERTY ADDRESSES
16275 W RAYMER ST
16251 W RAYMER ST

ZIP CODES
91406

RECENT ACTIVITY
None

CASE NUMBERS
CPC-2019-1741-CPU
ENV-2019-1743-EIR
PKG-4564
FG
CFG-1000

Address/Legal Information	
PIN Number	189B137 9
Lot/Parcel Area (Calculated)	117,633.0 (sq ft)
Thomas Brothers Grid	PAGE 531 - GRID E2
Assessor Parcel No. (APN)	2205029800
Tract	P M 3408
Map Reference	BK 79-99/100
Block	None
Lot	B
Arb (Lot Cut Reference)	None
Map Sheet	189B137
	192B137
Jurisdictional Information	
Community Plan Area	Reseda - West Van Nuys
Area Planning Commission	South Valley
Neighborhood Council	Lake Balboa
Council District	CD 6 - District 6
Census Tract #	9800.08
LADBS District Office	Van Nuys
Permitting and Zoning Compliance Information	
Administrative Review	None
Planning and Zoning Information	
Special Notes	None
Zoning	M2-1
Zoning Information (ZI)	ZI-2498 Local Emergency Temporary Regulations - Time Limits and Parking Relief - LAMC 16.02.1
	ZI-1117 MTA Right-of-Way (ROW) Project Area
	ZI-2374 State Enterprise Zone: Los Angeles
General Plan Land Use	Light Manufacturing
General Plan Note(s)	Yes
Hillside Area (Zoning Code)	No
Specific Plan Area	None
Subarea	None
Special Land Use / Zoning	None
Historic Preservation Review	No
Historic Preservation Overlay Zone	None
Other Historic Designations	None
Other Historic Survey Information	None
Mills Act Contract	None
CDO: Community Design Overlay	None
CPIO: Community Plan Imp. Overlay	None
Subarea	None
CUGU: Clean Up-Green Up	None
HCR: Hillside Construction Regulation	No
NSO: Neighborhood Stabilization Overlay	No
POD: Pedestrian Oriented Districts	None
RBP: Restaurant Beverage Program Eligible Area	None

This report is subject to the terms and conditions as set forth on the website. For more details, please refer to the terms and conditions at zimas.lacity.org
(*) - APN Area is provided "as is" from the Los Angeles County's Public Works, Flood Control, Benefit Assessment.

RFA: Residential Floor Area District	None
RIO: River Implementation Overlay	No
SN: Sign District	No
AB 2334: Very Low VMT	No
AB 2097: Reduced Parking Areas	No
Streetscape	No
Adaptive Reuse Incentive Area	None
Affordable Housing Linkage Fee	
Residential Market Area	Medium
Non-Residential Market Area	Medium
Transit Oriented Communities (TOC)	Not Eligible
ED 1 Eligibility	Not Eligible
RPA: Redevelopment Project Area	None
Central City Parking	No
Downtown Parking	No
Building Line	None
500 Ft School Zone	No
500 Ft Park Zone	No
Assessor Information	
Assessor Parcel No. (APN)	2205029800
APN Area (Co. Public Works)*	3.330 (ac)
Use Code	8100 - Miscellaneous - Utility
Assessed Land Val.	$0
Assessed Improvement Val.	$0
Last Owner Change	01/01/1985
Last Sale Amount	$0
Tax Rate Area	16
Deed Ref No. (City Clerk)	882136-8
	8-207
	475814
	221105
	2060551
Building 1	
Year Built	0
Building Class	CX
Number of Units	0
Number of Bedrooms	0
Number of Bathrooms	0
Building Square Footage	33,166.0 (sq ft)
Building 2	No data for building 2
Building 3	No data for building 3
Building 4	No data for building 4
Building 5	No data for building 5
Rent Stabilization Ordinance (RSO)	No [APN: 2205029800]
Additional Information	
Airport Hazard	940' Height Limit Contours Above Mean Sea Level and TSA
Coastal Zone	None
Santa Monica Mountains Zone	No
Farmland	Urban and Built-up Land
Urban Agriculture Incentive Zone	YES
Very High Fire Hazard Severity Zone	No
Fire District No. 1	No
Flood Zone	Outside Flood Zone
Watercourse	No
Hazardous Waste / Border Zone Properties	No

This report is subject to the terms and conditions as set forth on the website. For more details, please refer to the terms and conditions at zimas.lacity.org
(*) - APN Area is provided "as is" from the Los Angeles County's Public Works, Flood Control, Benefit Assessment.

Methane Hazard Site	None
High Wind Velocity Areas	No
Special Grading Area (BOE Basic Grid Map A-13372)	No
Wells	None
Seismic Hazards	
Active Fault Near-Source Zone	
Nearest Fault (Distance in km)	6.5172336
Nearest Fault (Name)	Northridge
Region	Los Angeles Blind Thrusts
Fault Type	B
Slip Rate (mm/year)	1.50000000
Slip Geometry	Reverse
Slip Type	Poorly Constrained
Down Dip Width (km)	22.00000000
Rupture Top	5.00000000
Rupture Bottom	20.00000000
Dip Angle (degrees)	42.00000000
Maximum Magnitude	7.00000000
Alquist-Priolo Fault Zone	No
Landslide	No
Liquefaction	No
Preliminary Fault Rupture Study Area	No
Tsunami Inundation Zone	No
Economic Development Areas	
Business Improvement District	None
Hubzone	Redesignated until Dec 2021
Jobs and Economic Development Incentive Zone (JEDI)	None
Opportunity Zone	No
Promise Zone	None
State Enterprise Zone	LOS ANGELES STATE ENTERPRISE ZONE
Housing	
Direct all Inquiries to	Los Angeles Housing Department
Telephone	(866) 557-7368
Website	https://housing.lacity.org
Rent Stabilization Ordinance (RSO)	No [APN: 2205029800]
Ellis Act Property	No
AB 1482: Tenant Protection Act	No
Housing Crisis Act Replacement Review	Yes
Housing Element Sites	
HE Replacement Required	N/A
SB 166 Units	N/A
Housing Use within Prior 5 Years	No
Public Safety	
Police Information	
Bureau	Valley
Division / Station	West Valley
Reporting District	1008
Fire Information	
Bureau	Valley
Battallion	10
District / Fire Station	90
Red Flag Restricted Parking	No

This report is subject to the terms and conditions as set forth on the website. For more details, please refer to the terms and conditions at zimas.lacity.org
(*) - APN Area is provided "as is" from the Los Angeles County's Public Works, Flood Control, Benefit Assessment.

CASE SUMMARIES

Note: Information for case summaries is retrieved from the Planning Department's Plan Case Tracking System (PCTS) database.

Case Number:	CPC-2019-1741-CPU
Required Action(s):	CPU-COMMUNITY PLAN UPDATE
Project Descriptions(s):	COMMUNITY PLAN UPDATE
Case Number:	ENV-2019-1743-EIR
Required Action(s):	EIR-ENVIRONMENTAL IMPACT REPORT
Project Descriptions(s):	COMMUNITY PLAN UPDATE

DATA NOT AVAILABLE

PKG-4564

FG

CFG-1000

This report is subject to the terms and conditions as set forth on the website. For more details, please refer to the terms and conditions at zimas.lacity.org
(*) - APN Area is provided "as is" from the Los Angeles County's Public Works, Flood Control, Benefit Assessment.

ZIMAS PUBLIC

Generalized Zoning

10/03/2023

City of Los Angeles
Department of City Planning

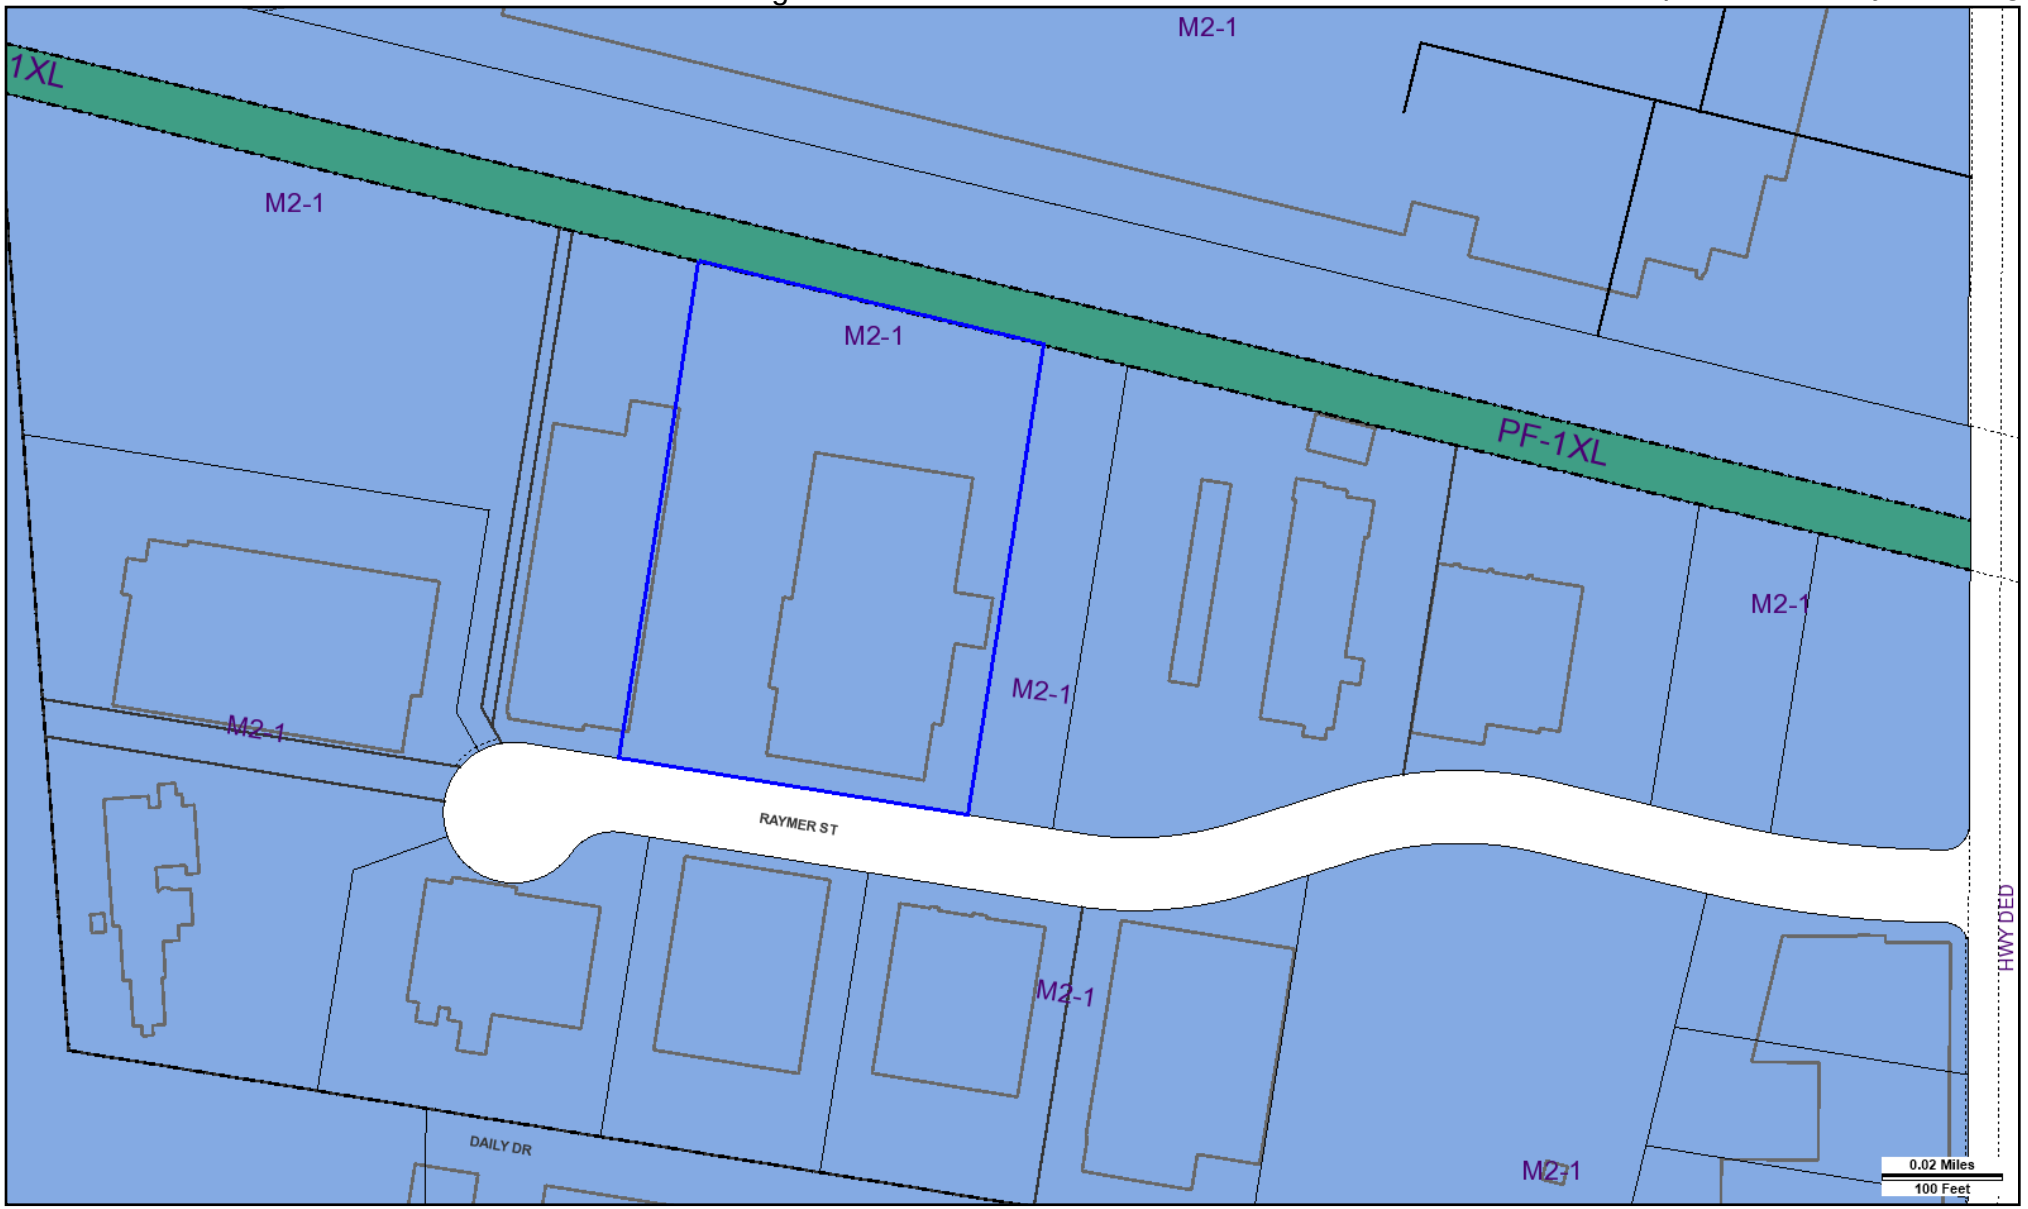

Address: 16251 W RAYMER ST
APN: 2205029800
PIN #: 189B137 9

Tract: P M 3408
Block: None
Lot: B
Arb: None

Zoning: M2-1
General Plan: Light Manufacturing

N
W
E
S

LEGEND

GENERALIZED ZONING

- OS, GW
- A, RA
- RE, RS, R1, RU, RZ, RW1
- R2, RD, RMP, RW2, R3, RAS, R4, R5, PVSP
- CR, C1, C1.5, C2, C4, C5, CW, WC, ADP, LASED, CEC, USC, PPSP, MU, NMU
- CM, MR, CCS, UV, UI, UC, M1, M2, LAX, M3, SL, HJ, HR, NI
- P, PB
- PF

GENERAL PLAN LAND USE

LAND USE

RESIDENTIAL

- Minimum Residential
- Very Low / Very Low I Residential
- Very Low II Residential
- Low / Low I Residential
- Low II Residential
- Low Medium / Low Medium I Residential
- Low Medium II Residential
- Medium Residential
- High Medium Residential
- High Density Residential
- Very High Medium Residential

COMMERCIAL

- Limited Commercial
- Limited Commercial - Mixed Medium Residential
- Highway Oriented Commercial
- Highway Oriented and Limited Commercial
- Highway Oriented Commercial - Mixed Medium Residential
- Neighborhood Office Commercial
- Community Commercial
- Community Commercial -Mixed High Residential
- Regional Center Commercial

INDUSTRIAL

- Commercial Manufacturing
- Limited Manufacturing
- Light Manufacturing
- Heavy Manufacturing
- Hybrid Industrial

PARKING

- Parking Buffer

PORT OF LOS ANGELES

- General / Bulk Cargo - Non Hazardous (Industrial / Commercial)
- General / Bulk Cargo - Hazard
- Commercial Fishing
- Recreation and Commercial
- Intermodal Container Transfer Facility Site

LOS ANGELES INTERNATIONAL AIRPORT

- Airport Landside / Airport Landside Support
- Airport Airside
- LAX Airport Northside

OPEN SPACE / PUBLIC FACILITIES

- Open Space
- Public / Open Space
- Public / Quasi-Public Open Space
- Other Public Open Space
- Public Facilities

FRAMEWORK

COMMERCIAL

- Neighborhood Commercial
- General Commercial
- Community Commercial
- Regional Mixed Commercial

INDUSTRIAL

- Limited Industrial
- Light Industrial

CIRCULATION

STREET

- Arterial Mountain Road
- Collector Scenic Street
- Collector Street
- Collector Street (Hillside)
- Collector Street (Modified)
- Collector Street (Proposed)
- Country Road
- Divided Major Highway II
- Divided Secondary Scenic Highway
- Local Scenic Road
- Local Street
- Major Highway (Modified)
- Major Highway I
- Major Highway II
- Major Highway II (Modified)
- Major Scenic Highway
- Major Scenic Highway (Modified)
- Major Scenic Highway II
- Mountain Collector Street
- Park Road
- Parkway
- Principal Major Highway
- Private Street
- Scenic Divided Major Highway II
- Scenic Park
- Scenic Parkway
- Secondary Highway
- Secondary Highway (Modified)
- Secondary Scenic Highway
- Special Collector Street
- Super Major Highway

FREEWAYS

- Freeway
- Interchange
- On-Ramp / Off- Ramp
- Railroad
- Scenic Freeway Highway

MISC. LINES

- Airport Boundary
- Bus Line
- Coastal Zone Boundary
- Coastline Boundary
- Collector Scenic Street (Proposed)
- Commercial Areas
- Commercial Center
- Community Redevelopment Project Area
- Country Road
- DWP Power Lines
- Desirable Open Space
- Detached Single Family House
- Endangered Ridgeline
- Equestrian and/or Hiking Trail
- Hiking Trail
- Historical Preservation
- Horsekeeping Area
- Local Street
- MSA Desirable Open Space
- Major Scenic Controls
- Multi-Purpose Trail
- Natural Resource Reserve
- Park Road
- Park Road (Proposed)
- Quasi-Public
- Rapid Transit Line
- Residential Planned Development
- Scenic Highway (Obsolete)
- Secondary Scenic Controls
- Secondary Scenic Highway (Proposed)
- Site Boundary
- Southern California Edison Power
- Special Study Area
- Specific Plan Area
- Stagecoach Line
- Wildlife Corridor

POINTS OF INTEREST

- Alternative Youth Hostel (Proposed)
- Animal Shelter
- Area Library
- Area Library (Proposed)
- Bridge
- Campground
- Campground (Proposed)
- Cemetery
- HW Church
- City Hall
- Community Center
- Community Library
- Community Library (Proposed Expansion)
- Community Library (Proposed)
- Community Park
- Community Park (Proposed Expansion)
- Community Park (Proposed)
- Community Transit Center
- Convalescent Hospital
- Correctional Facility
- Cultural / Historic Site (Proposed)
- Cultural / Historical Site
- Cultural Arts Center
- DMV DMV Office
- DWP DWP
- DWP Pumping Station
- Equestrian Center
- HQ Fire Department Headquarters
- Fire Station
- Fire Station (Proposed Expansion)
- Fire Station (Proposed)
- Fire Supply & Maintenance
- Fire Training Site
- Fireboat Station
- Health Center / Medical Facility
- Helistop
- Historic Monument
- Historical / Cultural Monument
- Horsekeeping Area
- Horsekeeping Area (Proposed)
- Horticultural Center
- Hospital
- Hospital (Proposed)
- HW House of Worship
- e Important Ecological Area
- e Important Ecological Area (Proposed)
- Interpretive Center (Proposed)
- JC Junior College
- M MTA / Metrolink Station
- M MTA Station
- MTA Stop
- MWD MWD Headquarters
- Maintenance Yard
- Municipal Office Building
- P Municipal Parking lot
- Neighborhood Park
- Neighborhood Park (Proposed Expansion)
- Neighborhood Park (Proposed)
- Oil Collection Center
- P Parking Enforcement
- HQ Police Headquarters
- Police Station
- Police Station (Proposed Expansion)
- Police Station (Proposed)
- Police Training site
- PO Post Office
- Power Distribution Station
- Power Distribution Station (Proposed)
- Power Receiving Station
- Power Receiving Station (Proposed)
- C Private College
- E Private Elementary School
- Private Golf Course
- Private Golf Course (Proposed)
- JH Private Junior High School
- PS Private Pre-School
- Private Recreation & Cultural Facility
- SH Private Senior High School
- SF Private Special School
- E Public Elementary (Proposed Expansion)
- E Public Elementary School
- E Public Elementary School (Proposed)
- Public Golf Course
- Public Golf Course (Proposed)
- Public Housing
- Public Housing (Proposed Expansion)
- JH Public Junior High School
- JH Public Junior High School (Proposed)
- MS Public Middle School
- SH Public Senior High School
- SH Public Senior High School (Proposed)
- Pumping Station
- Pumping Station (Proposed)
- Refuse Collection Center
- Regional Library
- Regional Library (Proposed Expansion)
- Regional Library (Proposed)
- Regional Park
- Regional Park (Proposed)
- RPD Residential Plan Development
- Scenic View Site
- Scenic View Site (Proposed)
- ADM School District Headquarters
- SC School Unspecified Loc/Type (Proposed)
- Skill Center
- SS Social Services
- Special Feature
- Special Recreation (a)
- SF Special School Facility
- SF Special School Facility (Proposed)
- Steam Plant
- sm Surface Mining
- Trail & Assembly Area
- Trail & Assembly Area (Proposed)
- UTL Utility Yard
- Water Tank Reservoir
- Wildlife Migration Corridor
- Wildlife Preserve Gate

SCHOOLS/PARKS WITH 500 FT. BUFFER

- Existing School/Park Site
- Planned School/Park Site
- Inside 500 Ft. Buffer

- Aquatic Facilities
- Beaches
- Child Care Centers
- Dog Parks
- Golf Course
- Historic Sites
- Horticulture/Gardens
- Skate Parks
- Other Facilities
- Park / Recreation Centers
- Parks
- Performing / Visual Arts Centers
- Recreation Centers
- Senior Citizen Centers
- Opportunity School
- Charter School
- Elementary School
- Span School
- Special Education School
- High School
- Middle School
- Early Education Center

COASTAL ZONE

- Coastal Commission Permit Area
- Dual Permit Jurisdiction Area
- Single Permit Jurisdiction Area
- Not in Coastal Zone

TRANSIT ORIENTED COMMUNITIES (TOC)

- Tier 1
- Tier 2
- Tier 3
- Tier 4

Note: TOC Tier designation and map layers are for reference purposes only. Eligible projects shall demonstrate compliance with Tier eligibility standards prior to the issuance of any permits or approvals. As transit service changes, eligible TOC Incentive Areas will be updated.

WAIVER OF DEDICATION OR IMPROVEMENT

- Public Work Approval (PWA)
- Waiver of Dedication or Improvement (WDI)

OTHER SYMBOLS

- Lot Line
- Tract Line
- Lot Cut
- Easement
- Zone Boundary
- Building Line
- Lot Split
- Community Driveway
- Building Outlines 2020
- Building Outlines 2017
- Airport Hazard Zone
- Census Tract
- Coastal Zone
- Council District
- LADBS District Office
- Downtown Parking
- Fault Zone
- Fire District No. 1
- Tract Map
- Parcel Map
- Flood Zone
- Hazardous Waste
- High Wind Zone
- Hillside Grading
- Historic Preservation Overlay Zone
- Specific Plan Area
- Very High Fire Hazard Severity Zone
- Wells - Acitive
- Wells - Inactive

3 CITY OF LOS ANGELES

APPLICATION TO ADD-ALTER-REPAIR-DEMOLISH AND FOR CERTIFICATE OF OCCUPANCY

B45 B-3 R12-68 DEPT. OF BUILDING AND SAFETY

INSTRUCTIONS: 1. Applicant to Complete Numbered Items Only. 2. Plot Plan Required on Back of Original.

1. LEGAL DESCR. LOT: 12 & 13	BLK.	TRACT: 23827		CENSUS TRACT: 1275
2. PRESENT USE OF BUILDING: (45) Constt. & Maint. Office	NEW USE OF BUILDING: same			DIST. MAP: 7518
3. JOB ADDRESS: 16201 Raymer St.		VN		ZONE: M2-1
4. BETWEEN CROSS STREETS: Woodley Ave.	AND	DE		FIRE DIST.: II
5. OWNER'S NAME: Pacific Tel & Tel Co.		PHONE: 783-9964		LOT (TYPE): int
6. OWNER'S ADDRESS: same as #3		CITY	ZIP	LOT SIZE: irreg
7. ARCHITECT OR DESIGNER: Johnson & Eastman Arch.		STATE LICENSE No.: C1447 C5186	PHONE: 781-8771	
~~8. CONTRACTOR~~ contractr: Jack Helland		STATE LICENSE No.: 105250	PHONE: 245-3594	ALLEY: /
~~9. ENGINEER~~ engineer: Charles Rice		STATE LICENSE No.: SE 1469	PHONE: 784-5364	BLDG. LINE: /
10. LENDER	BRANCH	ADDRESS		AFFIDAVITS: OB 13165 Aff 32688
11. SIZE OF EXISTING BLDG. LENGTH 60 WIDTH 160	STORIES	NO. OF EXISTING BUILDINGS ON LOT AND USE: (2) Mainte. Bldgs.		
12. MATERIAL OF CONSTRUCTION OF EXISTING BLDG. →	EXT. WALLS: Masonry/Conc	ROOF: wood/stl	FLOOR: conc	
3 13. JOB ADDRESS: 16201 Raymer St.				DISTRICT OFFICE: VN B-49
14. VALUATION TO INCLUDE ALL FIXED EQUIPMENT REQUIRED TO OPERATE AND USE PROPOSED BUILDING	$ 3730.			GRADING: /
15. NEW WORK: (Describe): Vehicle Diagnostic Bldg.				CRIT. SOIL: /
				HIGHWAY DED.: /

NEW USE OF BUILDING: ~~Old~~ same	SIZE OF ADDITION: 20x2~~8~~	STORIES: 1	HEIGHT: 18'		FLOOD: /
TYPE: ~~5~~ & IV	GROUP: F1, G1	SPRINKLERS REQ'D SPECIFIED	INSPECTION ACTIVITY: COMB	GEN ✓	MAJ. S. / CONS	CONS: /
BLDG. AREA: ~~10,000~~ 4,480 sq ft new	MAX. OCC. /	TOTAL	PLANS CHECKED: RS			ZONED BY: Spier
DWELL. UNITS: X	GUEST ROOMS: X	PARKING SPACES REQ'D: 1/21 PROVIDED: 159	PLANS APPROVED			FILE WITH: VN 60792
P.C. No.: M 4071	CONT. INSP.: X		APPLICATION APPROVED			INSPECTOR: M

P.C.	S.P.C.	G.P.I.	B.P.	I.F.	O.S.	C/O	TYPIST
16.57	X	X	25.50	X	X	X	BJC

PLAN CHECK EXPIRES SIX MONTHS AFTER FEE IS PAID. PERMIT EXPIRES ONE YEAR AFTER FEE IS PAID OR SIX MONTHS AFTER FEE IS PAID IF CONSTRUCTION IS NOT COMMENCED.

CASHIER'S USE ONLY

Oct 15-70	45551	Ck VN		C-6	16.57
OCT-28-70	47286	Ck VN	63146	C — 1	25.50

STATEMENT OF RESPONSIBILITY

I certify that in doing the work authorized hereby I will not employ any person in violation of the Labor Code of the State of California relating to workmen's compensation insurance.

"This permit is an application for inspection, the issuance of which is not an approval or an authorization of the work specified herein. This permit does not authorize or permit, nor shall it be construed as authorizing or permitting the violation or failure to comply with any applicable law. Neither the City of Los Angeles, nor any board, department, officer or employee thereof make any warranty or shall be responsible for the performance ar results of any work described herein, or the condition of the property or soil upon which such work is performed." (See Sec. 91.0202 L.A.M.C.)

Signed Richard E. Eastman (Owner or Agent)

		Name	Date
Bureau of Engineering	ADDRESS APPROVED	M. R.	10-16-70
	SEWERS AVAILABLE / NOT AVAILABLE	(#[illegible] Lee) [illegible] Allen	10-16-70 10-27-70
	DRIVEWAY APPROVED		
	HIGHWAY DEDICATION REQUIRED / COMPLETED		
	FLOOD CLEARANCE APPROVED		
Conservation	APPROVED FOR ISSUE FILE #		
Plumbing	PRIVATE SEWAGE DISPOSAL SYSTEM APPROVED		
Planning	APPROVED UNDER CASE #		
Fire	APPROVED (TITLE 19) (L.A.M.C.-5700)	R. L. Townsillot	10-27-70
Traffic	APPROVED FOR		

ON PLOT PLAN SHOW ALL BUILDINGS ON LOT AND USE OF EACH

LEGAL DESCRIPTION: LOTS 12, 13 TRACT 23827

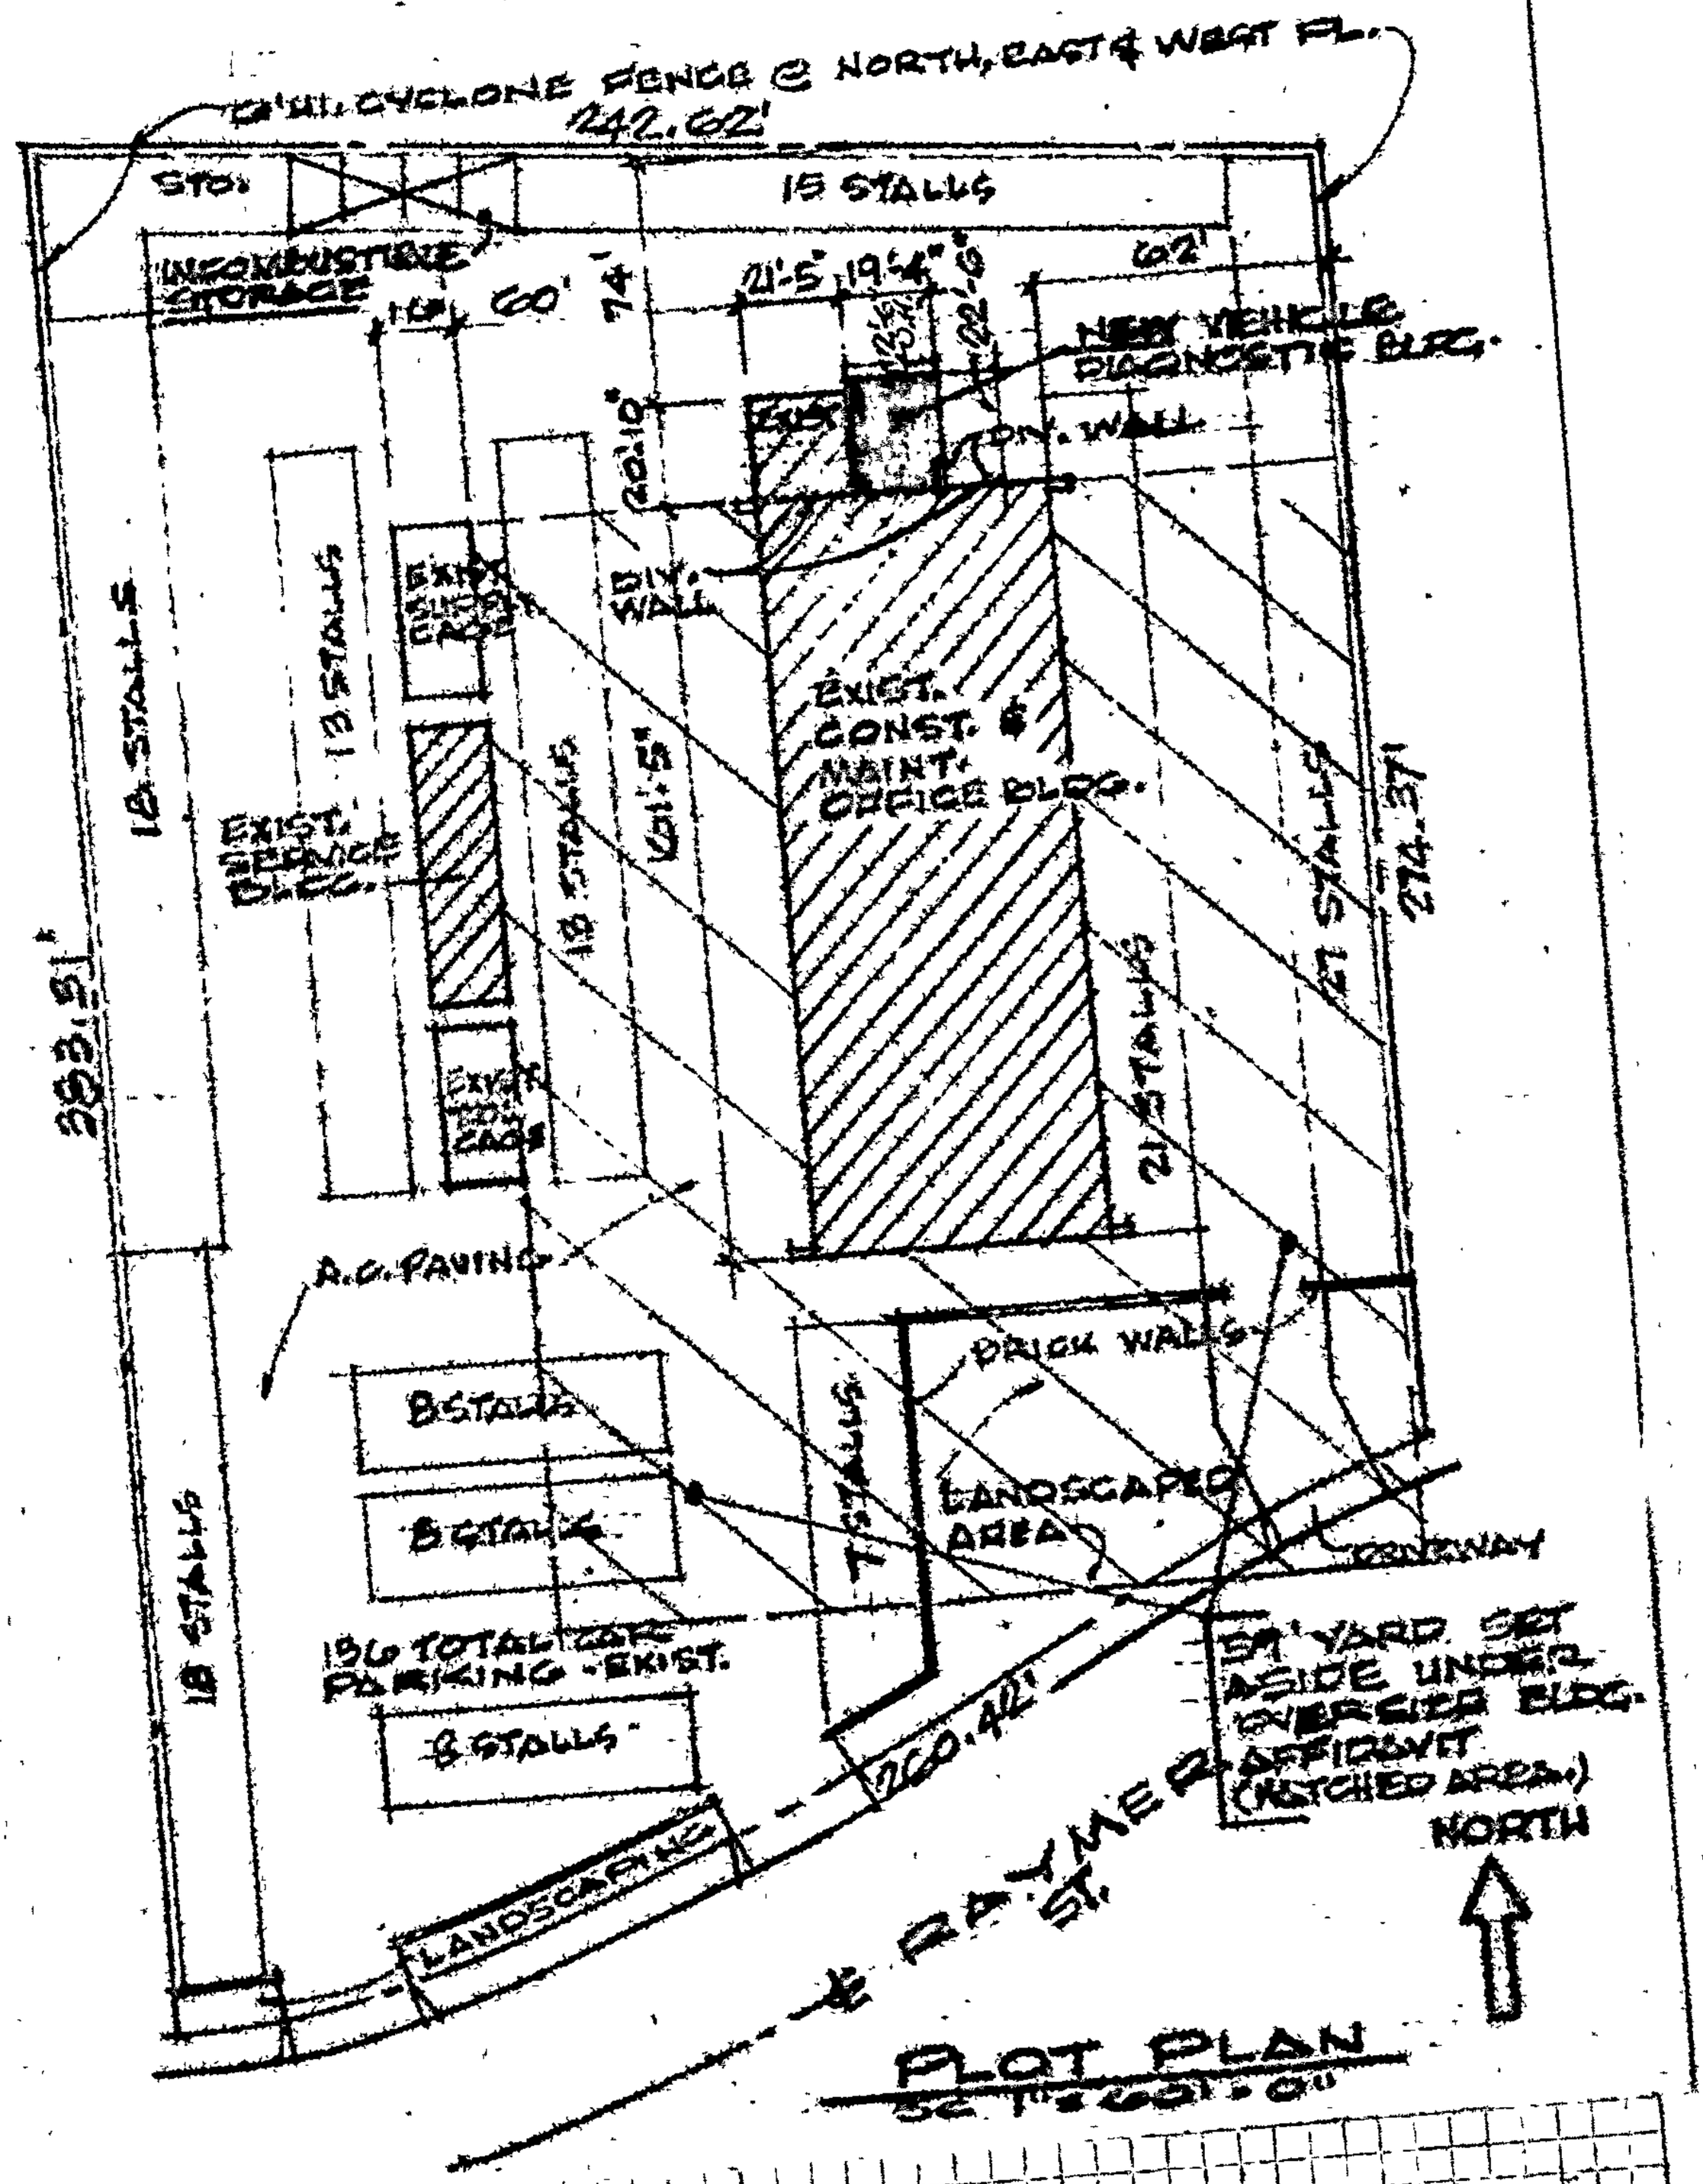

16201 W Raymer St

Permit #: **01016 - 20000 - 06280**
Plan Check #: B01VN0486 Printed: 07/17/01 03:28 PM
Event Code:

Bldg--Alter/Repair
Commercial/EQ
Back Room Plan Check

City of Los Angeles - Department of Building and Safety

APPLICATION FOR BUILDING PERMIT AND CERTIFICATE OF OCCUPANCY

Last Status: Ready to Issue
Status Date: 07/17/2001

1. TRACT	BLOCK	LOT(s)	ARB	MAP REF #	PARCEL ID # (PIN)	2. BOOK/PAGE/PARCEL
P M 3408		D		BK 79-99/100	189B137 11	2205 - 029 - 801

3. PARCEL INFORMATION

Airport Hazard Area - 940 HGT LIM CONTOURS ABV
Airport Hazard Area - HORIZONTAL SURFACE ARE
BAS Branch Office - VN
Council District - 2
Cmpt. Fill Grd. - CFG-1000
Community Plan Area - Reseda - West Van Nuys
Census Tract - 1275.000
District Map - 189B137
Energy Zone - 9
Fire District - 2
Lot Size - IRR
Lot Type - Interior

ZONE(S): M2-1 /

4. DOCUMENTS

AFF - OB-13165-A

5. CHECKLIST ITEMS

EQ Retrofit - Full Compliance-Division 91
Fabricator Read - Shop Welds
Fabricator Read - Structural Steel
Special Inspect - Epoxy Bolts
Special Inspect - Field Welding
Special Inspect - Structural Observation

6. PROPERTY OWNER, TENANT, APPLICANT INFORMATION

Owner(s):
Pacific Bell S B E Par 5 Map 279-19-10 0 0

Tenant:

Applicant: (Relationship: Agent for Owner)
- Continental Construction 12730 Devonshire St CHATSWORTH, CA (818) 407-0444

7.EXISTING USE / **PROPOSED USE**
(13) Office

8. DESCRIPTION OF WORK
SEISMIC UPGRADE - COMPLY W/DIV 91
FOR PACIFIC BELL OFFICE BLDG.

9. # Bldgs on Site & Use: OFFICE

10. APPLICATION PROCESSING INFORMATION

BLDG. PC By: Guang-Min Tung
OK for Cashier: Guang-Min Tung
Signature:
DAS PC By:
Coord. OK: S. TSIA
Date: 7-18-01

For information and/or inspection requests originating within LA County,
Call toll-free (888) LA4BUILD
Outside LA County, call (213)-977-6941. (LA4BUILD = 524-2845)

For Cashier's Use Only W/O #: **11606280**

11. PROJECT VALUATION & FEE INFORMATION Final Fee Period

Permit Valuation: $28,000 PC Valuation:

FINAL TOTAL Bldg--Alter/Repai	969.35	Tilt-Up Floor Area
Permit Fee Subtotal Bldg--Alter/Rep	749.52	
Handicapped Access		
Supp. Plan Check	98.55	
Plan Maintenance	14.99	
Fire Hydrant Refuse-To-Pay		
E.Q. Instrumentation	5.88	
Supp. O.S. Surcharge	17.38	
Supp. Sys. Surcharge	52.14	
Planning Surcharge Misc Fee	5.00	
Supp. Planning Surcharge	25.89	
Permit Issuing Fee	0.00	

Sewer Cap ID: Total Bond(s) Due:

LA Department of Building and Safety
VN 16 08 004023 07/18/01 02:38PM

EQ PERMIT	$749.52
EQ PLAN CHECK	$98.55
PLAN MAINTENANCE	$14.99
EI COMMERCIAL	$5.88
[illegible] SURCH	$17.38
SYSTEMS DEVT FEE	$52.14
[illegible] PLANNING SURCH	$25.89
MISCELLANEOUS	$5.00
Total Due:	$969.35
Check:	$969.35

01VN 94758

12. ATTACHMENTS

Plot Plan

13. STRUCTURE INVENTORY

(NC) Floor Area (ZC) 19,200 Sqft
(NC) Height (BC) 21.5 Feet
(NC) Height (ZC) 24.5 Feet
(NC) Length 160 Feet
(NC) Stories 2 Levels
(NC) Width 60 Feet
(NC) Concrete Shearwall

14. APPLICATION COMMENTS

In the event that any box (i.e. 1-16) is filled to capacity, it is possible that additional information that has been captured electronically is not printed. Nevertheless, the information printed herein exceeds that required by Section 19825 of the Health and Safety Code of the State of California.

15. Building Relocated From:

16. CONTRACTOR, ARCHITECT, & ENGINEER NAME		ADDRESS		CLASS	LICENSE#	PHONE #
(E) Hornstein	Marvin	18340 Ventura Blvd.,	Suite 20 Tarzana, CA 913564234		S875	818-708-1860

Unless a shorter period of time has been established by an official action, plan check approval expires one and a half years after the plan check fee has been paid. This permit expires two years after the building permit fee has been paid or 180 days after the fee has been paid and construction has not commenced or if work is suspended, discontinued or abandoned for a continuous period of 180 days (Sec. 98.0602 LAMC). Claims for refund of fees paid must be filed within one year from the date of expiration for permits granted by the Dept. of Building & Safety (Sec. 22.12 & 22.13 LAMC).

17. LICENSED CONTRACTOR'S DECLARATION

I hereby affirm under penalty of perjury that I am licensed under the provisions of Chapter 9 (commencing with Section 7000) of Division 3 of the Business and Professions Code, and my license is in full force and effect. If doing work on a residential property, I certify that I hold a valid certification as a Home Improvement contractor per B&P Code, Section 7150.2c. The following applies to B contractors only: I understand the limitations of Section 7057 related to my ability to take prime contracts or subcontracts involving specialty trades.

License Class: B Lic. No.: 608743 Print: REED LAWRENCE Sign: Reed Lawrence

18. WORKERS' COMPENSATION DECLARATION

I hereby affirm, under penalty of perjury, one of the following declarations:

☐ I have and will maintain a certificate of consent to self insure for workers' compensation, as provided for by Section 3700 of the Labor Code, for the performance of the work for which this permit is issued.

☒ I have and will maintain workers's compensation insurance, as required by Section 3700 of the Labor Code, for the performance of the work for which this permit is issued. My workers' compensation insurance carrier and policy number are:

Carrier: LEGION INSURANCE Policy Number: WC2122681l

☐ I certify that in the performance of the work for which this permit is issued, I shall not employ any person in any manner so as to become subject to the workers' compensation laws of California, and agree that if I should become subject to the workers' compensation provisions of Section 3700 of the Labor Code, I shall forthwith comply with those provisions.

Sign: Reed Lawrence Date: 7/18/01 ☐ Contractor ☒ Authorized Agent ☐ Owner

WARNING: FAILURE TO SECURE WORKERS' COMPENSATION COVERAGE IS UNLAWFUL, AND SHALL SUBJECT AN EMPLOYER TO CRIMINAL PENALTIES AND CIVIL FINES UP TO ONE HUNDRED THOUSAND DOLLARS ($100,000), IN ADDITION TO THE COST OF COMPENSATION, DAMAGES AS PROVIDED FOR IN SECTION 3706 OF THE LABOR CODE, INTEREST, AND ATTORNEY'S FEES.

19. CONSTRUCTION LENDING AGENCY

I hereby affirm under penalty of perjury that there is a construction lending agency for the performance of the work for which this permit is issued (Sec. 3097, Civil Code).

Lender's name: Lender's address:

20. ASBESTOS REMOVAL

Notification of asbestos removal: ☒ Is not applicable ☐ Letter was sent to the AQMD or EPA Sign: Reed Lawrence Date: 7/18/01

21. OWNER-BUILDER DECLARATION

I hereby affirm under penalty of perjury that I am exempt from the Contractors License Law for the following reason (Section 7031.5, Business and Professions Code: Any city or county which requires a permit to construct, alter, improve, demolish, or repair any structure, prior to its issuance, also requires the applicant for such permit to file a signed statement that he or she is licensed pursuant to the provisions of the Contractors License Law (Chapter 9 commencing with Sec. 7000 of Division 3 of the Business and Professions Code) or that he or she is exempt therefrom and the basis for the alleged exemption. Any violation of Section 7031.5 by any applicant for a permit subjects the applicant to a civil penalty of not more than five hundred dollars ($500).):

☐ I, as the owner of the property, or my employees with wages as their sole compensation, will do the work, and the structure is not intended or offered for sale (Sec. 7044, Business & Professions Code: The Contractors License Law does not apply to an owner of property who builds or improves thereon, and who does such work himself or herself or through his or her own employees, provided that such improvements are not intended or offered for sale. If, however, the building or improvement is sold within one year from completion, the owner-builder will have the burden of proving that he or she did not build or improve for the purpose of sale)

☐ I, as the owner of the property, am exclusively contracting with licensed contractors to construct the project (Sec. 7044, Business & Professions Code: The Contractors License Law does not apply to an owner of property who builds or improves thereon, and who contracts for such projects with a contractor(s) licensed pursuant to the Contractors License Law.)

☐ I am exempt under Sec. _____, Bus. & Prof. Code for the following reason: _____

Print: _____ Sign: _____ Date: / / ☐ Owner ☐ Authorized Agent

22. FINAL DECLARATION

I certify that I have read this application and state that the above information is correct. I agree to comply with all city and county ordinances and state laws relating to building construction, and hereby authorize representatives of this city to enter upon the above-mentioned property for inspection purposes. I realize that this permit is an application for inspection and that it does not approve or authorize the work specified herein. Also that it does not authorize or permit any violation or failure to comply with any applicable law. Furthermore, that neither the City of Los Angeles nor any board, department officer, or employee thereof, make any warranty, nor shall be responsible for the performance or results of any work described herein, nor the condition of the property nor the soil upon which such work is performed. I further affirm under penalty of perjury, that the proposed work will not destroy or unreasonably interfere with any access or utility easement belonging to others and located on my property, but in the event such work does destroy or unreasonably interfere with such easement, a substitute easement(s) satisfactory to the holder(s) of the easement will be provided (Sec. 91.0106.4.3.4 LAMC).

Print: REED LAWRENCE Sign: Reed Lawrence Date: 7/18/01 ☐ Owner ☐ Contractor ☒ Author. Agent

Bldg--Alter/Repair

Commercial/EQ

Back Room Plan Check

City of Los Angeles - Department of Building and Safety

PLOT PLAN ATTACHMENT

Plan Check #: B01VN0486

Initiating Office: VAN NUYS

Printed on: 05/08/01 07:44:00

DO NOT DRAW, WRITE OR PASTE ATTACHMENTS OUTSIDE BORDER

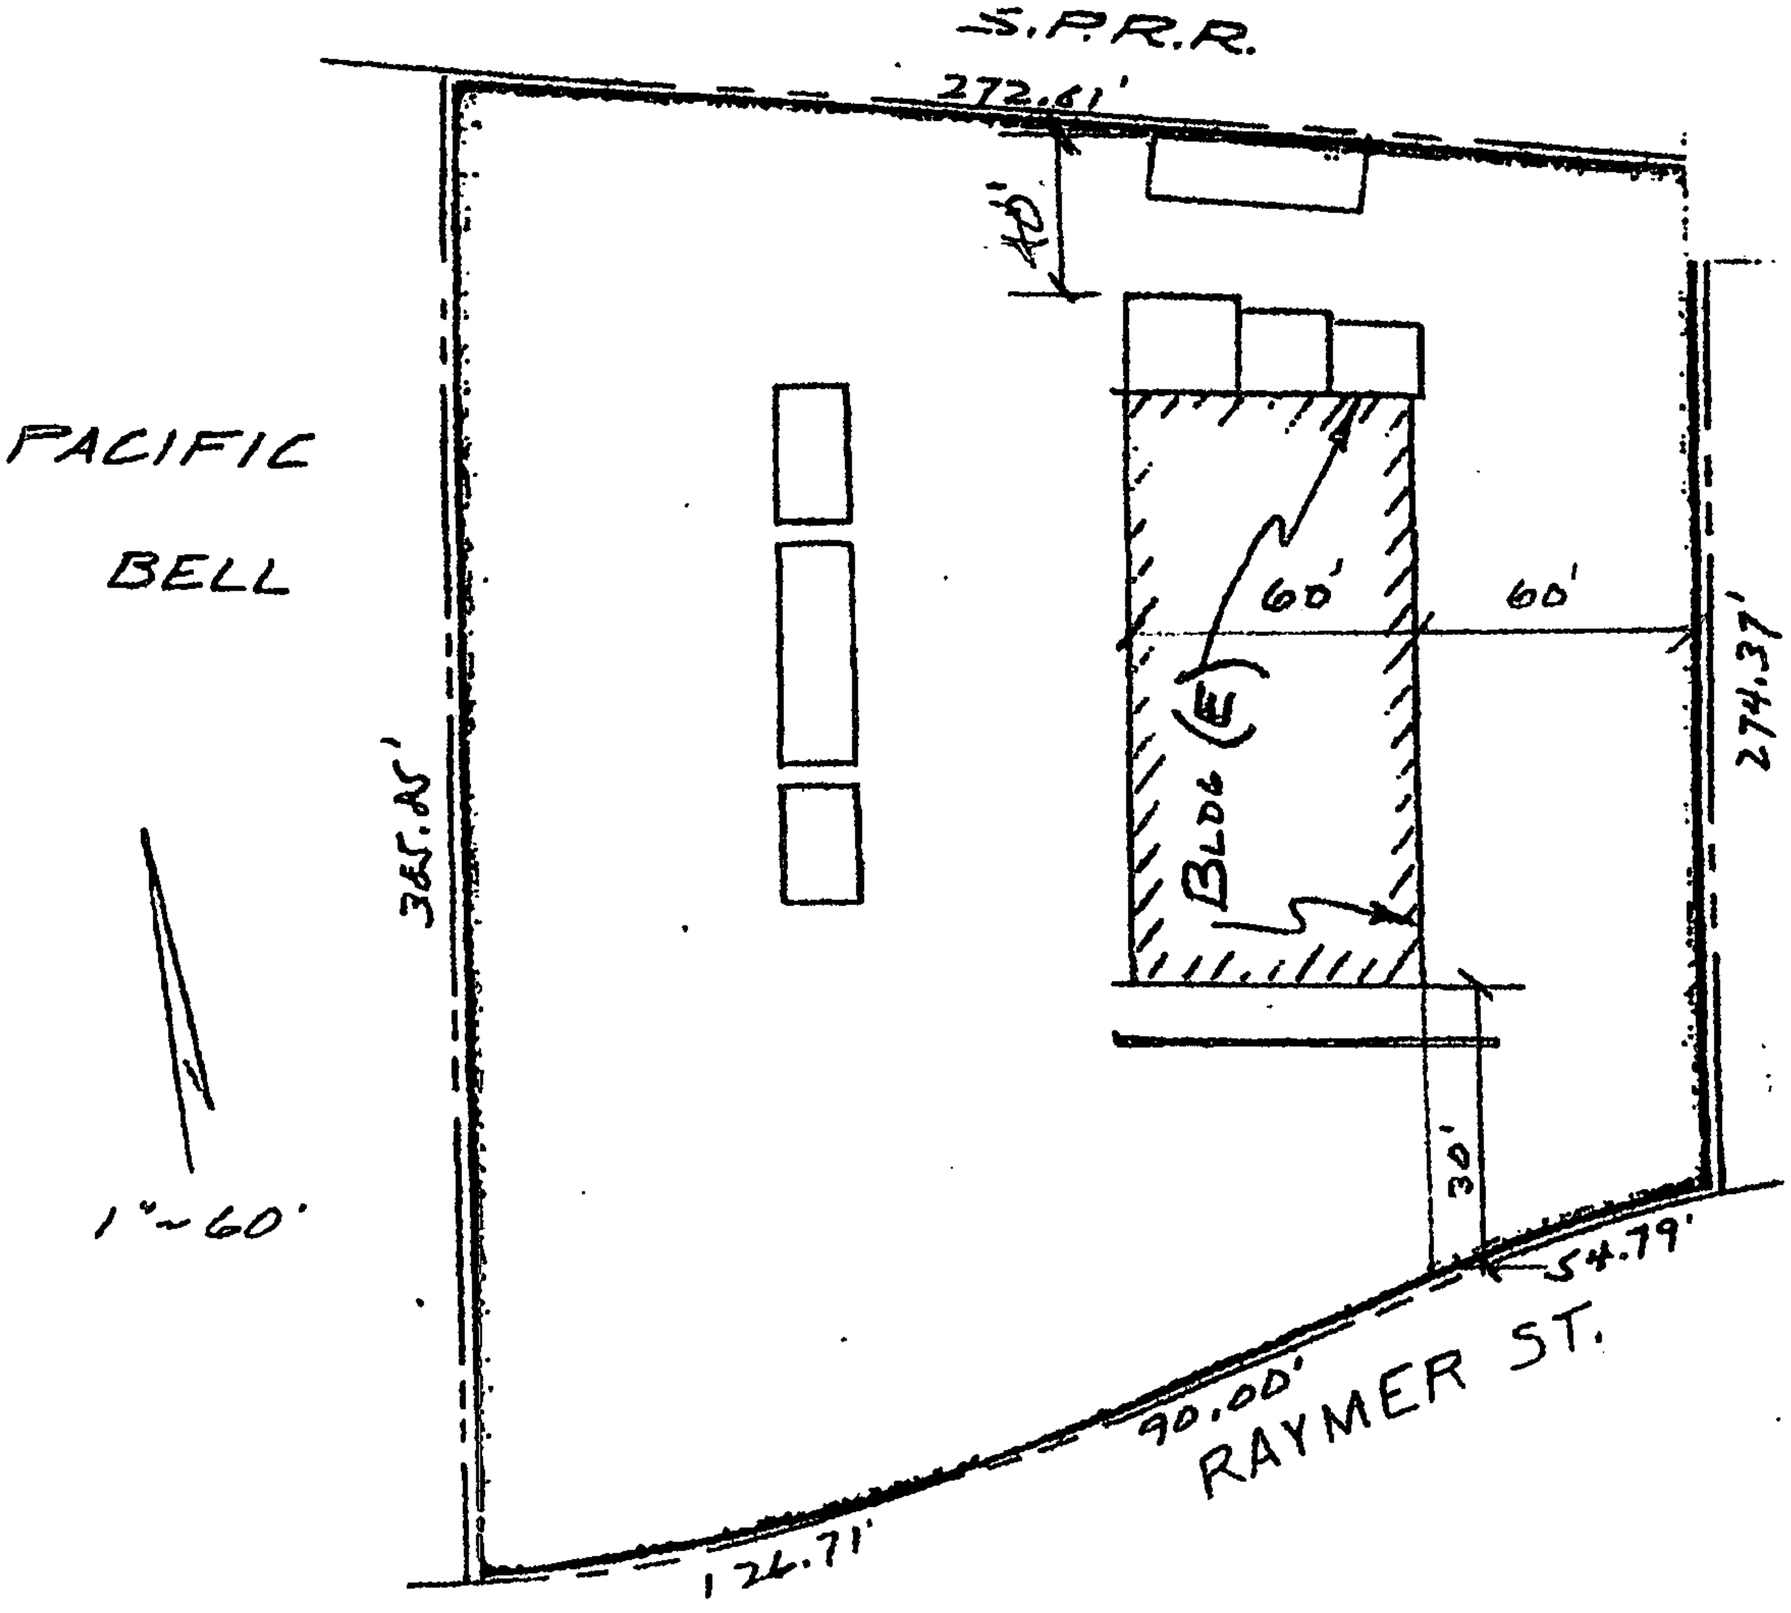

PLOT PLAN

1" = 60'-0"

16201 W Raymer St

Permit #: **01016 - 20000 - 06280**
Plan Check #: B01VN0486 Printed: 07/17/01 03:28 PM
Event Code:

Bldg--Alter/Repair
Commercial/EQ
Back Room Plan Check

City of Los Angeles - Department of Building and Safety
APPLICATION FOR BUILDING PERMIT AND CERTIFICATE OF OCCUPANCY

Last Status: Ready to Issue
Status Date: 07/17/2001

1. TRACT	BLOCK	LOT(s)	ARB	MAP REF #	PARCEL ID # (PIN)	2. BOOK/PAGE/PARCEL
P M 3408		D		BK 79-99/100	189B137 11	2205 - 029 - 801

3. PARCEL INFORMATION

Airport Hazard Area - 940 HGT LIM CONTOURS ABV
Airport Hazard Area - HORIZONTAL SURFACE ARE
BAS Branch Office - VN
Council District - 2
Cmpt. Fill Grd. - CFG-1000
Community Plan Area - Reseda - West Van Nuys
Census Tract - 1275.000
District Map - 189B137
Energy Zone - 9
Fire District - 2
Lot Size - IRR
Lot Type - Interior

ZONE(S): M2-1 /

4. DOCUMENTS

AFF - OB-13165-A

5. CHECKLIST ITEMS

EQ Retrofit - Full Compliance-Division 91
Fabricator Read - Shop Welds
Fabricator Read - Structural Steel
Special Inspect - Epoxy Bolts
Special Inspect - Field Welding
Special Inspect - Structural Observation

6. PROPERTY OWNER, TENANT, APPLICANT INFORMATION

Owner's a
Pacific Bell S B E Par 5 Map 279-19-10 0 0

Tenant:

Applicant (Relationship Agent for Owner)
- Continental Construction 12730 Devonshire St CHATSWORTH, CA (818) 407-0444

7. EXISTING USE / **PROPOSED USE**
(13) Office

8. DESCRIPTION OF WORK
SEISMIC UPGRADE - COMPLY W/DIV 91
FOR PACIFIC BELL OFFICE BLDG.

9. # Bldgs on Site & Use: OFFICE

10. APPLICATION PROCESSING INFORMATION

BLDG. PC By: Guang-Min Tung
OK for Cashier: Guang-Min Tung
Signature:
DAS PC By:
Coord. OK: S. TSIA
Date: 7-18-01

11. PROJECT VALUATION & FEE INFORMATION Final Fee Period

Permit Valuation: $28,000 PC Valuation:

FINAL TOTAL Bldg--Alter/Repair	969.35	Tilt-Up Floor Area
Permit Fee Subtotal Bldg--Alter/Rep	749.52	
Handicapped Access		
Supp. Plan Check	98.55	
Plan Maintenance	14.99	
Fire Hydrant Refuse-To-Pay		
E.Q. Instrumentation	5.88	
Supp. O.S. Surcharge	17.38	
Supp. Sys. Surcharge	52.14	
Planning Surcharge Misc Fee	5.00	
Supp. Planning Surcharge	25.89	
Permit Issuing Fee	0.00	

Sewer Cap ID: Total Bond(s) Due:

12. ATTACHMENTS

Plot Plan ST

For information and/or inspection requests originating within LA County,
Call toll-free (888) LA4BUILD
Outside LA County, call (213)-977-6941. (LA4BUILD = 524-2845)

For Cashier's Use Only W/O #: 11606280

LA Department of Buildings and Safety
VN 16 08 004023 07/18/01 02:38PM

EQ PERMIT	$749.52
EQ PLAN CHECK	$98.55
PLAN MAINTENANCE	$14.99
EI COMMERCIAL	$5.88
ONE STOP SURCH	$17.38
SYSTEMS DEVT FEE	$52.14
CITY PLANNING SURCH	$25.89
MISCELLANEOUS	$5.00
Total Due:	$969.35
Check:	$969.35

01VN 94758

01VN0486

13. STRUCTURE INVENTORY

(NC) Floor Area (ZC) 19,200 Sqft
(NC) Height (BC) 21.5 Feet
(NC) Height (ZC) 24.5 Feet
(NC) Length 160 Feet
(NC) Stories 2 Levels
(NC) Width 60 Feet
(NC) Concrete Shearwall

14. APPLICATION COMMENTS

In the event that any box (i.e. 1-16) is filled to capacity, it is possible that additional information that has been captured electronically is not printed. Nevertheless, the information printed herein exceeds that required by Section 19825 of the Health and Safety Code of the State of California.

15. Building Relocated From:

16. CONTRACTOR, ARCHITECT, & ENGINEER NAME		ADDRESS		CLASS	LICENSE#	PHONE #
(E) Hornstein	Marvin	18340 Ventura Blvd.,	Suite 20 Tarzana, CA 913564234		S875	818-708-1860

Unless a shorter period of time has been established by an official action, plan check approval expires one and a half years after the plan check fee has been paid. This permit expires two years after the building permit fee has been paid or 180 days after the fee has been paid and construction has not commenced or if work is suspended, discontinued or abandoned for a continuous period of 180 days (Sec. 98.0602 LAMC). Claims for refund of fees paid must be filed within one year from the date of expiration for permits granted by the Dept. of Building & Safety (Sec. 22.12 & 22.13 LAMC).

17. LICENSED CONTRACTOR'S DECLARATION

I hereby affirm under penalty of perjury that I am licensed under the provisions of Chapter 9 (commencing with Section 7000) of Division 3 of the Business and Professions Code, and my license is in full force and effect. If doing work on a residential property, I certify that I hold a valid certification as a Home Improvement contractor per B&P Code, Section 7150.2c. The following applies to B contractors only: I understand the limitations of Section 7057 related to my ability to take prime contracts or subcontracts involving specialty trades.

License Class: B Lic. No.: 608743 Print: REED LAWRENCE Sign: Reed Lawrence

18. WORKERS' COMPENSATION DECLARATION

I hereby affirm, under penalty of perjury, one of the following declarations:

☐ I have and will maintain a certificate of consent to self insure for workers' compensation, as provided for by Section 3700 of the Labor Code, for the performance of the work for which this permit is issued.

☒ I have and will maintain workers's compensation insurance, as required by Section 3700 of the Labor Code, for the performance of the work for which this permit is issued. My workers' compensation insurance carrier and policy number are:
Carrier: LEGION INSURANCE Policy Number: WC21226811

☐ I certify that in the performance of the work for which this permit is issued, I shall not employ any person in any manner so as to become subject to the workers' compensation laws of California, and agree that if I should become subject to the workers' compensation provisions of Section 3700 of the Labor Code, I shall forthwith comply with those provisions.

Sign: Reed Lawrence Date: 7/18/01 ☐ Contractor ☒ Authorized Agent ☐ Owner

WARNING: FAILURE TO SECURE WORKERS' COMPENSATION COVERAGE IS UNLAWFUL, AND SHALL SUBJECT AN EMPLOYER TO CRIMINAL PENALTIES AND CIVIL FINES UP TO ONE HUNDRED THOUSAND DOLLARS ($100,000), IN ADDITION TO THE COST OF COMPENSATION, DAMAGES AS PROVIDED FOR IN SECTION 3706 OF THE LABOR CODE, INTEREST, AND ATTORNEY'S FEES.

19. CONSTRUCTION LENDING AGENCY

I hereby affirm under penalty of perjury that there is a construction lending agency for the performance of the work for which this permit is issued (Sec. 3097, Civil Code).

Lender's name: Lender's address:

20. ASBESTOS REMOVAL

Notification of asbestos removal: ☒ Is not applicable ☐ Letter was sent to the AQMD or EPA Sign: Reed Lawrence Date: 7/18/01

21. OWNER-BUILDER DECLARATION

I hereby affirm under penalty of perjury that I am exempt from the Contractors License Law for the following reason (Section 7031.5, Business and Professions Code: Any city or county which requires a permit to construct, alter, improve, demolish, or repair any structure, prior to its issuance, also requires the applicant for such permit to file a signed statement that he or she is licensed pursuant to the provisions of the Contractors License Law (Chapter 9 commencing with Sec. 7000 of Division 3 of the Business and Professions Code) or that he or she is exempt therefrom and the basis for the alleged exemption. Any violation of Section 7031.5 by any applicant for a permit subjects the applicant to a civil penalty of not more than five hundred dollars ($500).):

☐ I, as the owner of the property, or my employees with wages as their sole compensation, will do the work, and the structure is not intended or offered for sale (Sec. 7044, Business & Professions Code: The Contractors License Law does not apply to an owner of property who builds or improves thereon, and who does such work himself or herself or through his or her own employees, provided that such improvements are not intended or offered for sale. If, however, the building or improvement is sold within one year from completion, the owner-builder will have the burden of proving that he or she did not build or improve for the purpose of sale)

☐ I, as the owner of the property, am exclusively contracting with licensed contractors to construct the project (Sec. 7044, Business & Professions Code: The Contractors License Law does not apply to an owner of property who builds or improves thereon, and who contracts for such projects with a contractor(s) licensed pursuant to the Contractors License Law.)

☐ I am exempt under Sec. _____, Bus. & Prof. Code for the following reason: _____

Print: _____ Sign: _____ Date: / / ☐ Owner ☐ Authorized Agent

22. FINAL DECLARATION

I certify that I have read this application and state that the above information is correct. I agree to comply with all city and county ordinances and state laws relating to building construction, and hereby authorize representatives of this city to enter upon the above-mentioned property for inspection purposes. I realize that this permit is an application for inspection and that it does not approve or authorize the work specified herein. Also that it does not authorize or permit any violation or failure to comply with any applicable law. Furthermore, that neither the City of Los Angeles nor any board, department officer, or employee thereof, make any warranty, nor shall be responsible for the performance or results of any work described herein, nor the condition of the property nor the soil upon which such work is performed. I further affirm under penalty of perjury, that the proposed work will not destroy or unreasonably interfere with any access or utility easement belonging to others and located on my property, but in the event such work does destroy or unreasonably interfere with such easement, a substitute easement(s) satisfactory to the holder(s) of the easement will be provided (Sec. 91.0106.4.3.4 LAMC).

Print: REED LAWRENCE Sign: Reed Lawrence Date: 7/18/01 ☐ Owner ☐ Contractor ☒ Author. Agent

Bldg--Alter/Repair
Commercial/EQ
Back Room Plan Check

City of Los Angeles - Department of Building and Safety

PLOT PLAN ATTACHMENT

Plan Check #: B01VN0486
Initiating Office: VAN NUYS
Printed on: 05/08/01 07:44:00

DO NOT DRAW, WRITE OR PASTE ATTACHMENTS OUTSIDE BORDER

0 7 1 7 1 0 2 0 0 1 3 8

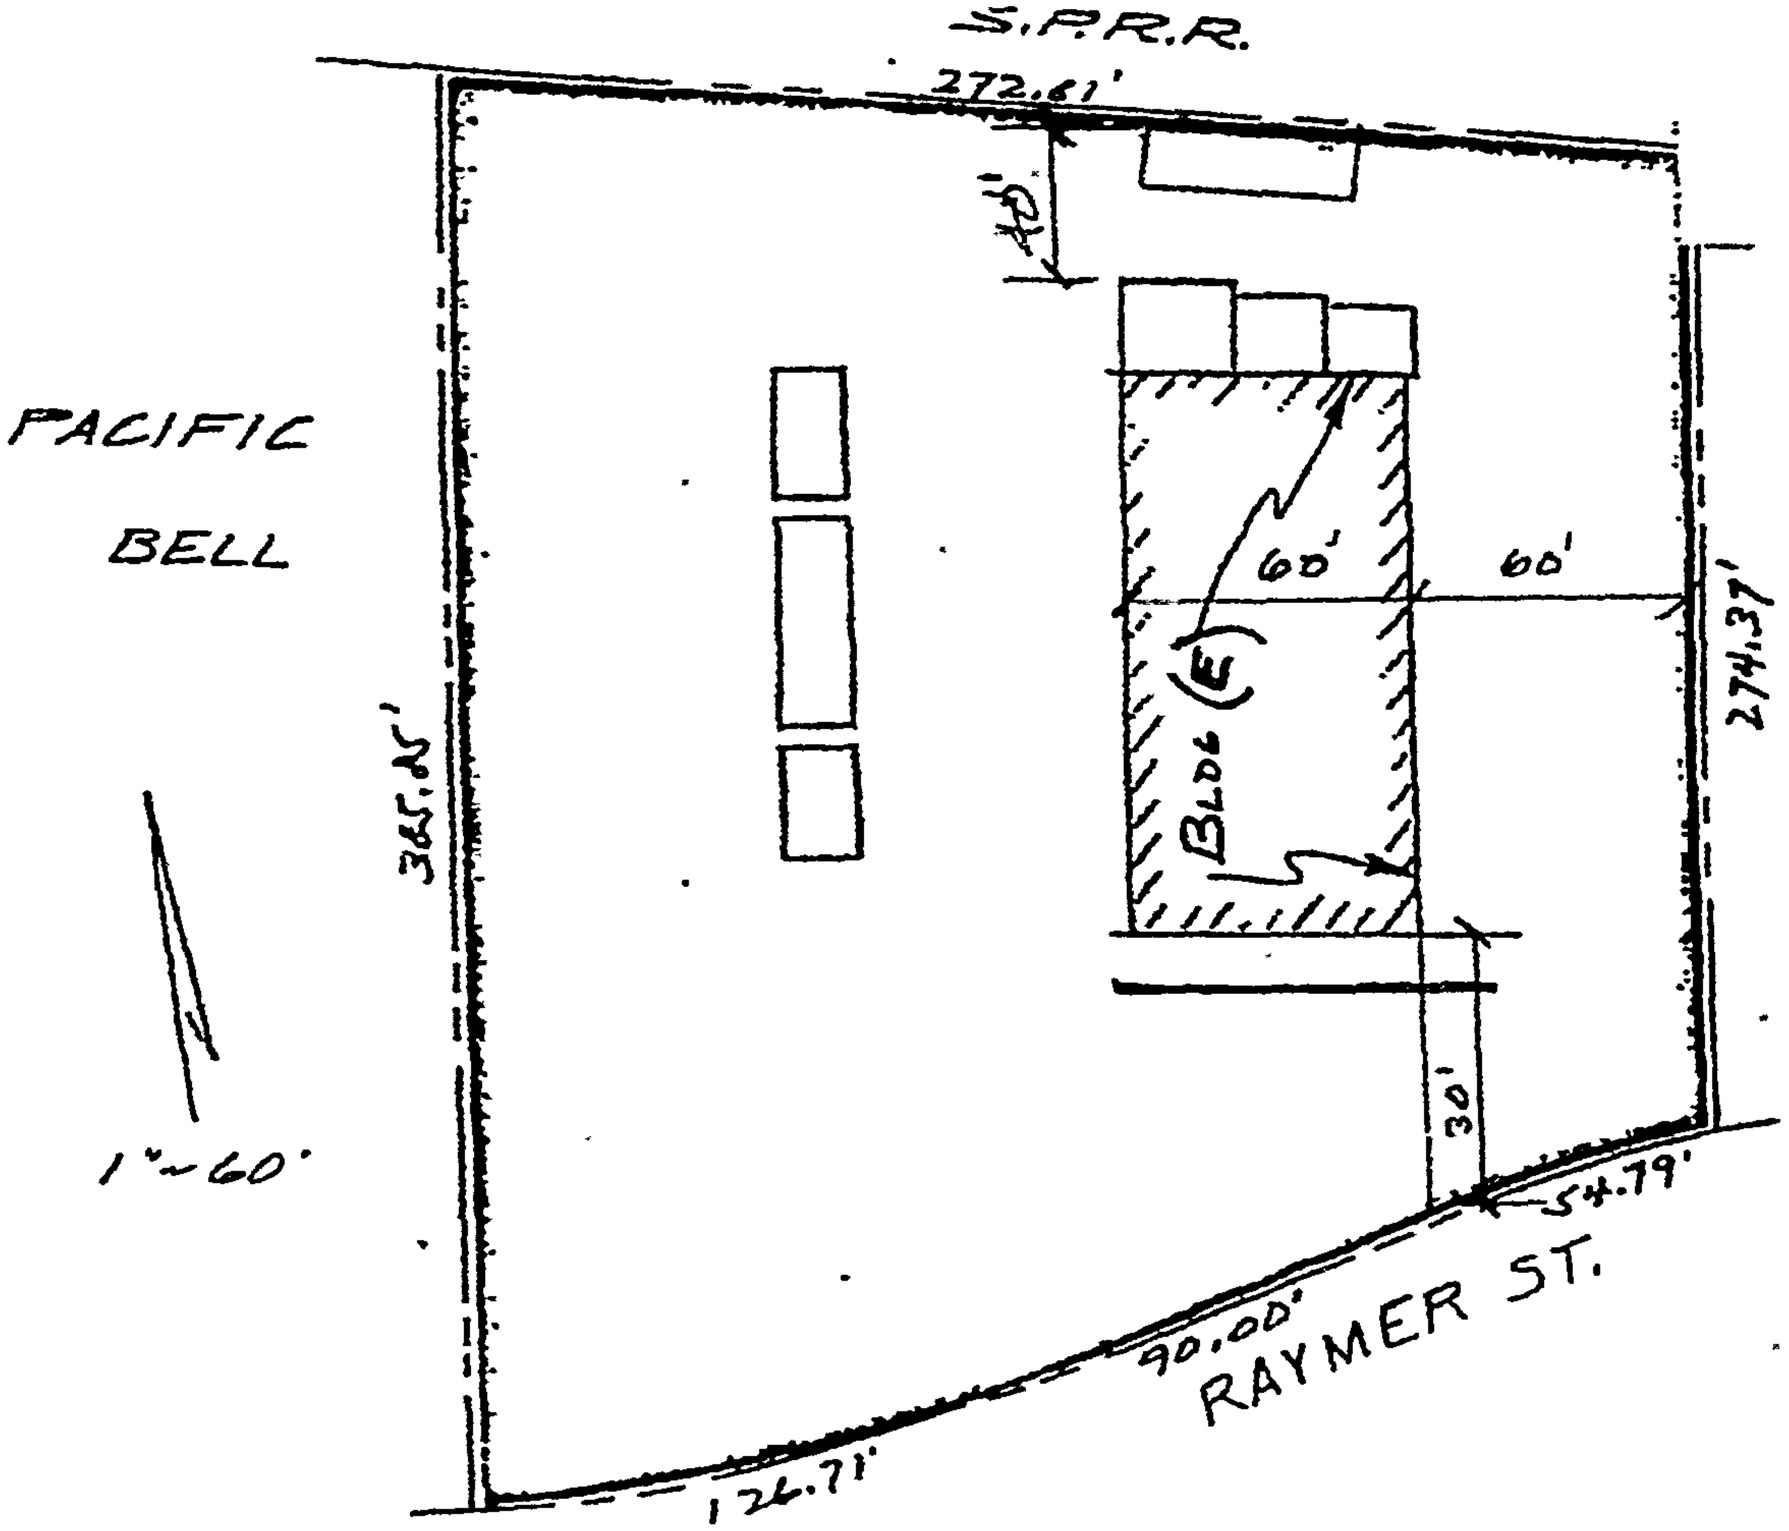

PLOT PLAN
1" = 60'-0"

16201 W Raymer St

Permit #: **08016 - 10000 - 14861**
Plan Check #: B08LA08400 Printed: 10/02/08 09:10 AM
Event Code:

Bldg-Alter/Repair
Commercial
Appointment Plan Check
Plan Check

City of Los Angeles - Department of Building and Safety

APPLICATION FOR BUILDING PERMIT AND CERTIFICATE OF OCCUPANCY

Last Status: Ready to Issue
Status Date: 10/02/2008

1. TRACT	BLOCK	LOT(s)	ARB	COUNTY MAP REF #	PARCEL ID # (PIN #)	2. ASSESSOR PARCEL #
P M 3408		D		BK 79-99/100	189B137 11	2205 - 029 - 801

3. PARCEL INFORMATION

Airport Hazard Area - 940' Ht Limit Contours Above Me
Airport Hazard Area - Horizontal Surface Area
Area Planning Commission - South Valley
LADBS Branch Office - VN
Council District - 6
Cmpt. Fill Grd. - CFG-1000
Certified Neighborhood Council - Lake Balboa
Community Plan Area - Reseda - West Van Nuys
Census Tract - 1275.10
District Map - 189B137
Energy Zone - 9
Fire District - 2
Near Source Zone Distance - 7.5
Thomas Brothers Map Grid - 531-E2
Thomas Brothers Map Grid - 531-F2

ZONE(S): M2-1 /

4. DOCUMENTS

CDBG - LARZ-Valley
AFF - OB-13165-A

5. CHECKLIST ITEMS

Special Inspect - Concrete>2.5ksi
Special Inspect - Epoxy Injection

6. PROPERTY OWNER, TENANT, APPLICANT INFORMATION

Owner(s):
Daily, Richard N. — 215 Daily Dr 23 — CAMARILLO CA 93010 0

Tenant:

Applicant: (Relationship: Contractor)
Chris Woodson - — 10764 Los Vaqueros Circle — LOS ALAMITOS, CA 90720 — (714) 816-9890

7. EXISTING USE
(13) Office
(08) Auto Repair Garage

PROPOSED USE

8. DESCRIPTION OF WORK
REPLACE CONCRETE IN OLD LIFT AREA AND INSTALL NEW Z-POST ABOVE GROUND LIFT FOUNDATION

9. # Bldgs on Site & Use:

10. APPLICATION PROCESSING INFORMATION

BLDG. PC By: Armen Kaspar
DAS PC By:
OK for Cashier: Armen Kaspar
Coord. OK:
Signature:
Date: 10/02/08

For inspection requests, call toll-free **(888) LA4BUILD** (524-2845). Outside LA County, call (213) 482-0000 or request Inspections via **www.ladbs.org**. To speak to a Call Center agent, call **311** or (866) 4LACITY (452-2489). Outside LA County, call (213) 473-3231.

For Cashier's Use Only 10 235066 10/W0/#2 **81614861**

11. PROJECT VALUATION & FEE INFORMATION Final Fee Period

Permit Valuation: $8,500
PC Valuation:

FINAL TOTAL Bldg-Alter/Repair	213.26
Permit Fee Subtotal Bldg-Alter/Repa	164.53
Handicapped Access	
Plan Check Subtotal Bldg-Alter/Rep	16.45
Fire Hydrant Refuse-To-Pay	
E.Q. Instrumentation	1.79
O.S. Surcharge	3.66
Sys. Surcharge	10.97
Planning Surcharge	10.86
Planning Surcharge Misc Fee	5.00
Permit Issuing Fee	0.00

BUILDING PERMIT COMM	$164.53
BUILDING PLAN CHECK	$16.45
LI COMMERCIAL	$1.79
ONE STOP SURCH	$3.66
SYSTEMS DEVT FEE	$10.97
CITY PLANNING SURCH	$10.86
MISCELLANEOUS	$5.00
BUILDING PLAN CHECK	$0.00

P08016100001486 1FN

Total Due: $213.26
Check: $213.26

2008LA297784

Sewer Cap ID:
Total Bond(s) Due:

12. ATTACHMENTS
D.A. Hardship Exemption
Plot Plan

10210082008779?

* P 0 8 0 1 6 1 0 0 0 0 1 4 8 6 1 F N *

13. STRUCTURE INVENTORY (Note: Numeric measurement data in the format "number / number" implies "change in numeric value / total resulting numeric value")

08016 - 10000 - 14861

14. APPLICATION COMMENTS

In the event that any box (i.e. 1-16) is filled to capacity, it is possible that additional information has been captured electronically and could not be printed due to space restrictions. Nevertheless, the information printed exceeds that required by Section 19825 of the Health and Safety Code of the State of California.

15. Building Relocated From:

16. CONTRACTOR, ARCHITECT, & ENGINEER NAME	ADDRESS		CLASS	LICENSE#	PHONE #
(C) Autolift Services Inc	10764 Los Vaqueros Circle,	Los Alamitos, CA 90720	A	826743	714-816-9890
(E) Chaiprasert, Victor V	2825 Plaza Del Amo,	Torrance, CA 90503		C36235	

PERMIT EXPIRATION/REFUNDS: This permit expires two years after the date of the permit issuance. This permit will also expire if no construction work is performed for a continuous period of 180 days (Sec. 98.0602 LAMC). Claims for refund of fees paid must be filed within one year from the date of expiration for permits granted by LADBS (Sec. 22.12 & 22.13 LAMC). The permittee may be entitled to reimbursement of permit fees if the Department fails to conduct an inspection within 60 days of receiving a request for final inspection (HS 17951).

17. LICENSED CONTRACTOR'S DECLARATION

I hereby affirm under penalty of perjury that I am licensed under the provisions of Chapter 9 (commencing with Section 7000) of Division 3 of the Business and Professions Code, and my license is in full force and effect. The following applies to B contractors only: I understand the limitations of Section 7057 of the Business and Professional Code related to my ability to take prime contracts or subcontracts involving specialty trades.

License Class: **A** Lic. No.: **826743** Contractor: **AUTOLIFT SERVICES INC**

18. WORKERS' COMPENSATION DECLARATION

I hereby affirm, under penalty of perjury, one of the following declarations:

( ) I have and will maintain a certificate of consent to self insure for workers' compensation, as provided for by Section 3700 of the Labor Code, for the performance of the work for which this permit is issued.

(X) I have and will maintain workers' compensation insurance, as required by Section 3700 of the Labor Code, for the performance of the work for which this permit is issued. My workers' compensation insurance carrier and policy number are:

Carrier: **State Comp. Ins. Fund** Policy Number: **013-0000996**

( ) I certify that in the performance of the work for which this permit is issued, I shall not employ any person in any manner so as to become subject to the workers' compensation laws of California, and agree that if I should become subject to the workers' compensation provisions of Section 3700 of the Labor Code, I shall forthwith comply with those provisions.

WARNING: FAILURE TO SECURE WORKERS' COMPENSATION COVERAGE IS UNLAWFUL, AND SHALL SUBJECT AN EMPLOYER TO CRIMINAL PENALTIES AND CIVIL FINES UP TO ONE HUNDRED THOUSAND DOLLARS ($100,000), IN ADDITION TO THE COST OF COMPENSATION, DAMAGES AS PROVIDED FOR IN SECTION 3706 OF THE LABOR CODE, INTEREST, AND ATTORNEY'S FEES.

19. ASBESTOS REMOVAL DECLARATION / LEAD HAZARD WARNING

I certify that notification of asbestos removal is either not applicable or has been submitted to the AQMD or EPA as per section 19827.5 of the Health and Safety Code. Information is available at (909) 396-2336 and the notification form at www.aqmd.gov. Lead safe construction practices are required when doing repairs that disturb paint in pre-1978 buildings due to the presence of lead per section 6716 and 6717 of the Labor Code. Information is avaiable at Health Services for LA County at (800) 524-5323 or the State of California at (800) 597-5323 or www.dhs.ca.gov/childlead.

20. CONSTRUCTION LENDING AGENCY DECLARATION

I hereby affirm under penalty of perjury that there is a construction lending agency for the performance of the work for which this permit is issued (Sec. 3097, Civil Code).
Lender's name (if any): Lender's address:

21. FINAL DECLARATION

I certify that I have read this application **INCLUDING THE ABOVE DECLARATIONS** and state that the above information **INCLUDING THE ABOVE DECLARATIONS** is correct. I agree to comply with all city and county ordinances and state laws relating to building construction, and hereby authorize representatives of this city to enter upon the above-mentioned property for inspection purposes. I realize that this permit is an application for inspection and that it does not approve or authorize the work specified herein, and it does not authorize or permit any violation or failure to comply with any applicable law. Furthermore, neither the City of Los Angeles nor any board, department officer, or employee thereof, make any warranty, nor shall be responsible for the performance or results of any work described herein, nor the condition of the property nor the soil upon which such work is performed. I further affirm under penalty of perjury, that the proposed work will not destroy or unreasonably interfere with any access or utility easement belonging to others and located on my property, but in the event such work does destroy or unreasonably interfere with such easement, a substitute easement(s) satisfactory to the holder(s) of the easement will be provided (Sec. 91.0106.4.3.4 LAMC).

By signing below, I certify that:

(1) I accept all the declarations above namely the Licensed Contractor's Declaration, Workers' Compensation Declaration, Asbestos Removal Declaration / Lead Hazard Warning, Construction Lending Agency Declaration and Final Declaration; and
(2) This permit is being obtained with the consent of the legal owner of the property.

Print Name: Victor Chaiprasert Sign: Date: 10/2/08 ☒ Contractor ☐ Authorized Agent

16201 W Raymer St Permit Application #: **08016 - 10000 - 14861**

Bldg-Alter/Repair
Commercial
Plan Check

City of Los Angeles - Department of Building and Safety

PLOT PLAN ATTACHMENT

Plan Check #: B08LA08400
Initiating Office: METRO
Printed on: 09/23/08 14:00:11

(DO NOT DRAW, WRITE, OR PASTE ATTACHMENTS OUTSIDE BORDER)

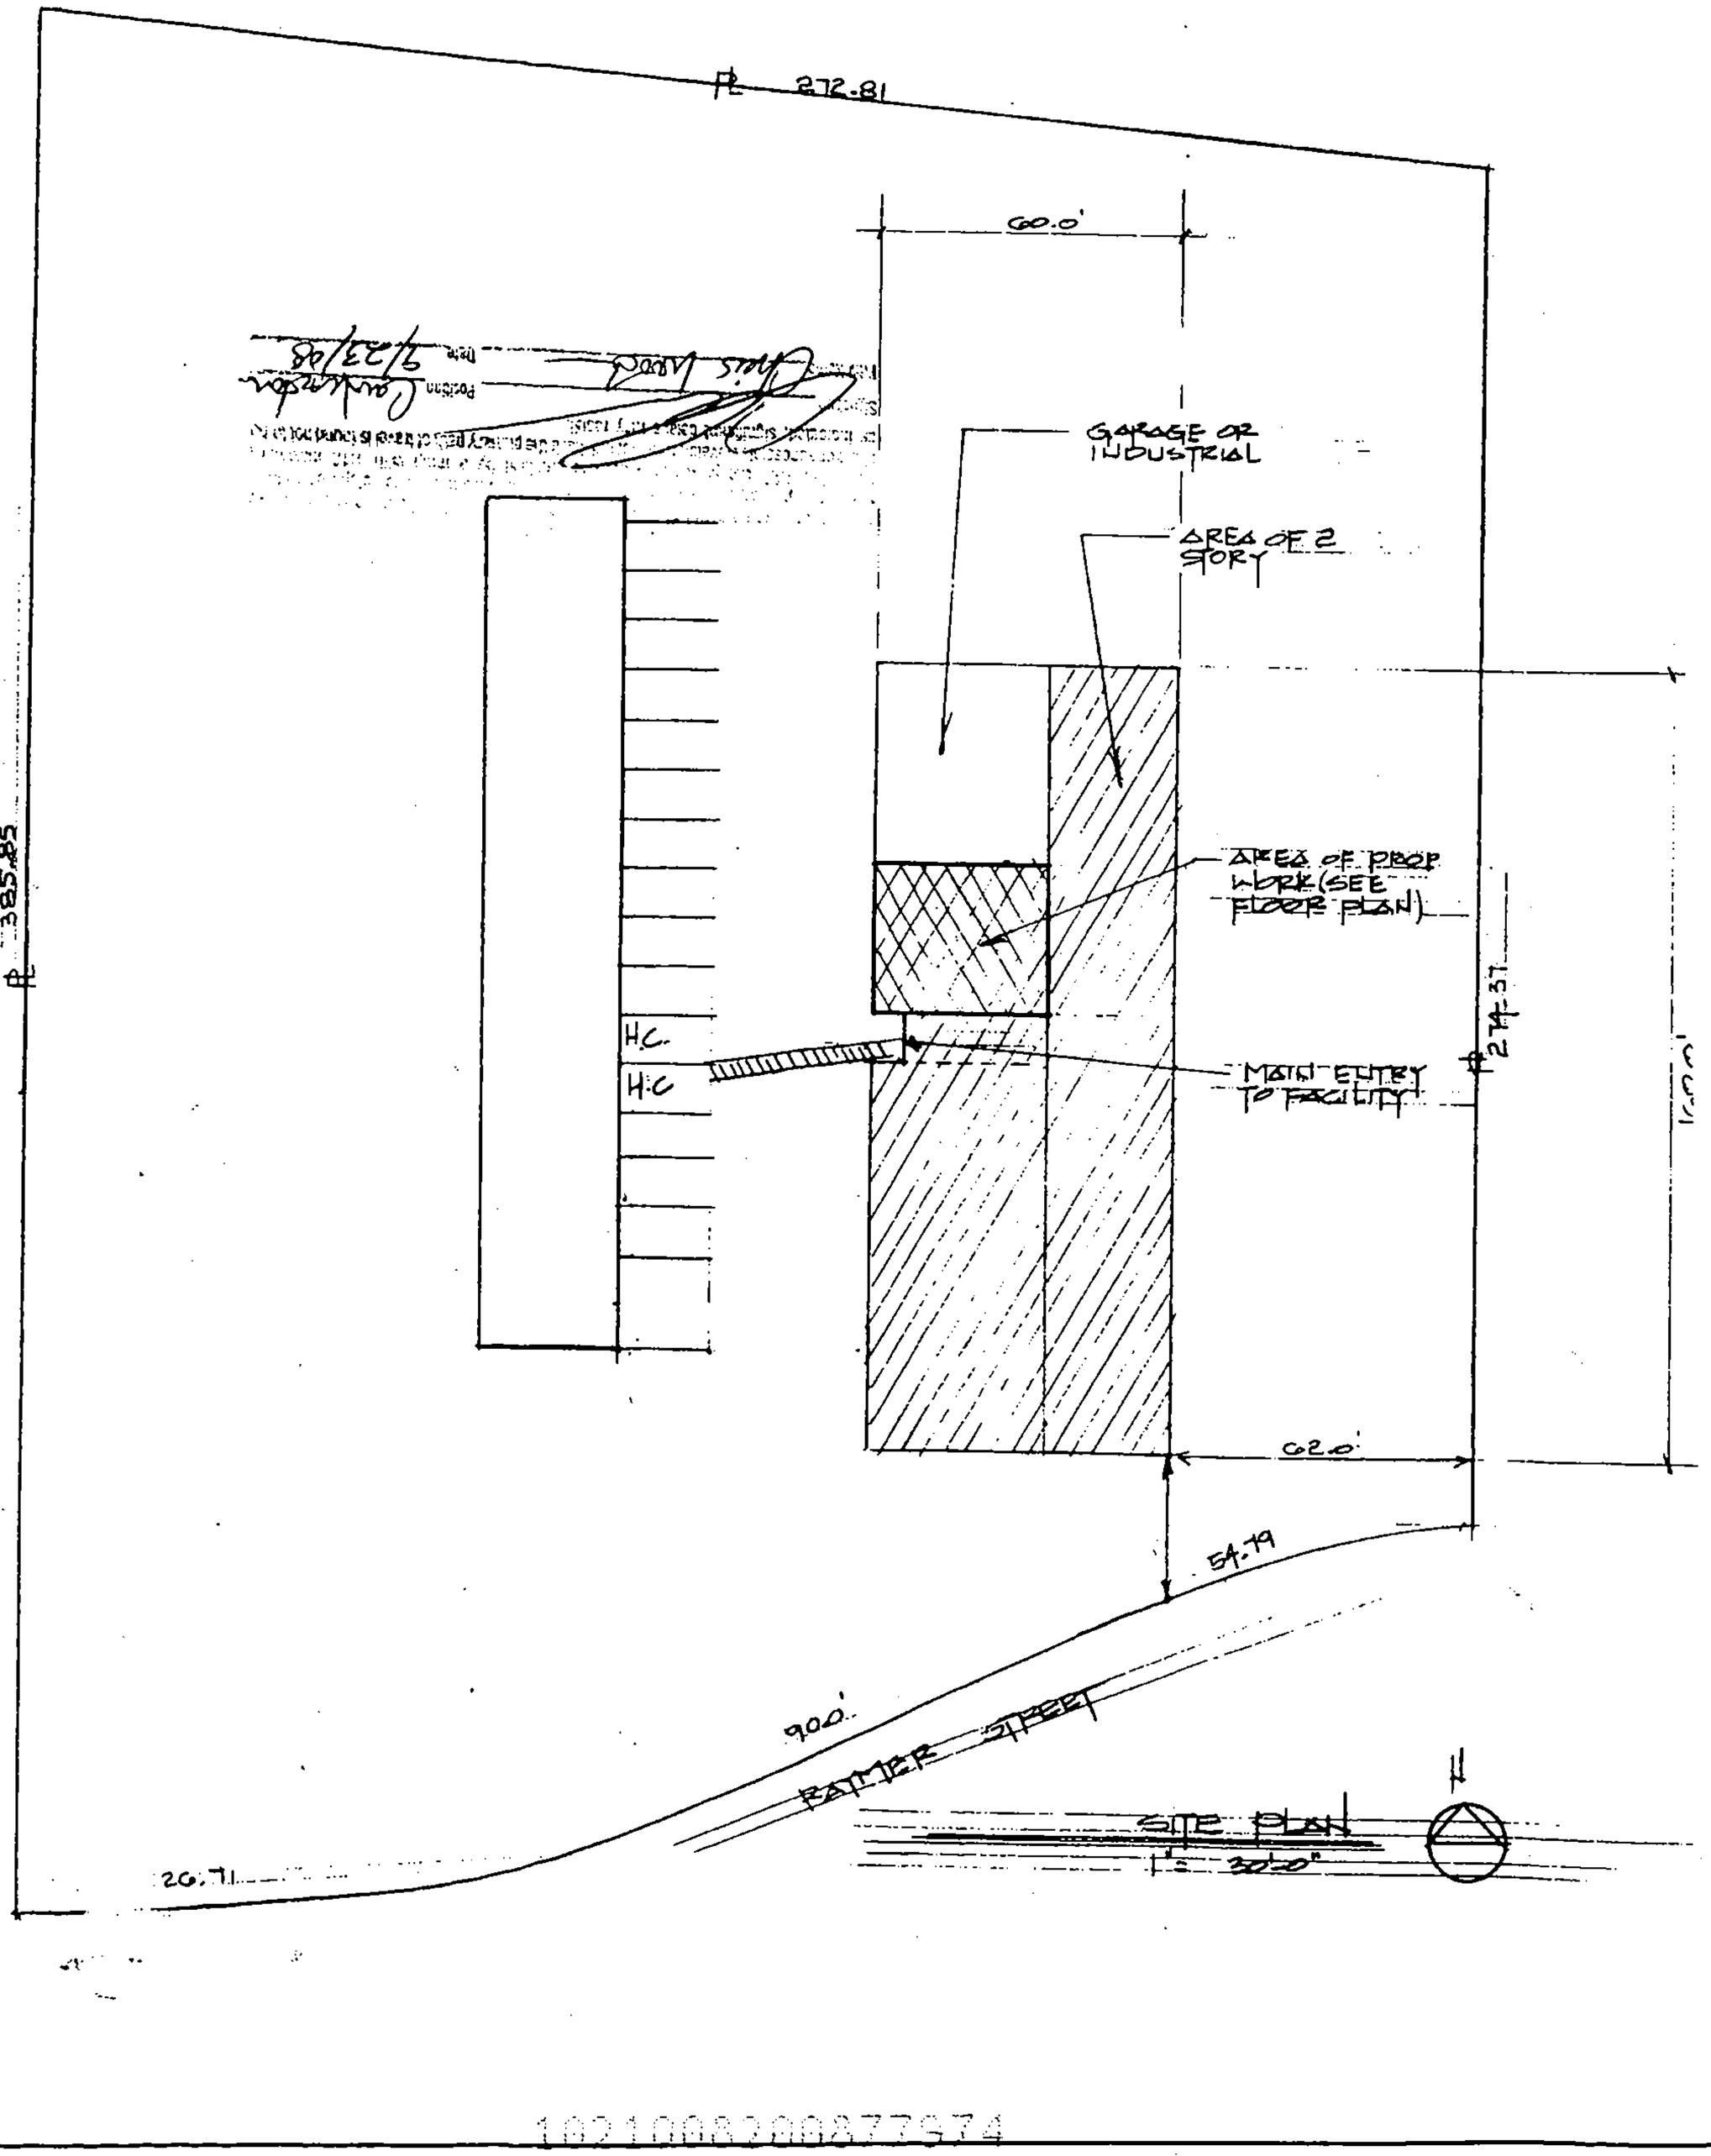

10210082008277974

COUNCIL DISTRICT: 6 INSPECTION DISTRICT: BIGIVN5 PLOT PLAN ATTACHMENT

Application for Unreasonable Hardship to Disabled Access Requirements (Form A)

(For Existing Buildings Where Cost of Construction does not exceed $117,000 (rev. 1-2007) Sec. 1134B.2.1 Exc. 1)

Project Address: 16201 raymer street van nuys ca	Plan Check # 0816-10000-14861
Project Description: install auto-lift	Total Construction Cost (project valuation) $ 8500.00

It is requested that the above project be granted an exemption from the requirements of the State of California Title 24, Accessibility Regulations, as specifically listed below. The specific accessibility features that create a hardship may be exempted but not all of them. **The area of alteration itself may not be exempted.**

Access Features item Provide description below	Does this feature meet latest edition of Title 24?	If not, is this feature going to be made accessible as part of this permit?	If so, cost of making feature accessible? (Documentation may be required)
1. Path of travel to entrance	yes		$
2. Entrance to Building	yes		$
3. Path of travel within building / facility to area remodel	yes		$
4. Elevator	no-n/a	no	$
5. Restrooms	no	yes	$ 1,700.00
6. Public telephones if provided	no	no	$
7. Drinking fountains if provided	yes	no	$
8. Other (parking, etc.)	no	no	$
Total Cost of access features provided (A)			$ 0.00
Total cost of construction (B)			$ 8,500.00
(A + B) x 100% (20% minimum expenditure is required)			1700
Has the same tenant performed work in the same tenant space, within the last three years?			no

Description of access features to be provided

provide handi cap accessible toilet (Men's Room)

Applicant Information

I certify that the above noted information is true and correct.

Name (print) chris woodson Signature

Firm Address auto-lift serfices Position contractor

10764 vaqueros cir.los alamitos ca

FOR DEPARTMENT USE ONLY

Approved by ARMEN KASPAR Title Struct Eng Assoc I Date 9/23/08

Denied by Title Date

0820077674

1

APPLICATION FOR INSPECTION OF NEW BUILDING AND FOR CERTIFICATE OF OCCUPANCY

B&S B-1 — R8.77

CITY OF LOS ANGELES — DEPT. OF BUILDING AND SAFETY

INSTRUCTIONS: 1. Applicant to Complete Numbered Items Only. 2. Plot Plan Required on Back of Original.

1. LEGAL DESCR	LOT: Parcel D [redacted]	BLK: /	TRACT: PMLA ~~23827~~ 3408	DIST. MAP: 7518
				CENSUS TRACT: 1275.00
2. PURPOSE OF BUILDING: (17) Heat Shrink Factory (Mfg.)				ZONE: M2-1
3. JOB ADDRESS: 16201 Raymer St.				FIRE DIST.: two
4. BETWEEN CROSS STREETS: Woodley Ave.	AND: Cul De Sac			LOT (TYPE): int.
5. OWNER'S NAME: Daily Industrial Prop. C/O Pacific	PHONE: Tel. 886-00[illegible]0			LOT SIZE: irreg.
6. OWNER'S ADDRESS: ~~[illegible]~~ 16201 Raymer St.	CITY: VN	ZIP: 91324		
7. ENGINEER: Harold Cass	BUS. LIC. NO.: SE984	ACTIVE STATE LIC. NO.: 483-2165	PHONE:	ALLEY: /
8. ARCHITECT OR DESIGNER	BUS. LIC. NO.	ACTIVE STATE LIC. NO.	PHONE	BLDG. LINE: /
9. CONTRACTOR: Robt. Stanhope Co.	BUS. LIC. NO.: 127649	ACTIVE STATE LIC. NO.	PHONE: 660-2620	AFFIDAVITS: ~~[illegible]~~ OB13165 [redacted]
10. BRANCH LENDER	ADDRESS		CITY	APH

11. SIZE OF NEW BLDG. WIDTH 30 LENGTH 50	STORIES: 1	HEIGHT: 14	NO. OF EXISTING BUILDINGS ON LOT AND USE: 2-Office & Storage		SEISMIC STUDY ZONE:
12. MATERIAL OF CONSTRUCTION → EXT. WALLS: stl			ROOF: stl	FLOOR: conc	

1

13. JOB ADDRESS: 16201 Raymer St.

14. VALUATION TO INCLUDE ALL FIXED EQUIPMENT REQUIRED TO OPERATE AND USE PROPOSED BUILDING: ~~$25,000~~ 26,700

DIST. OFFICE: VN

CRIT. SOIL: /

GRADING: /

HIGHWAY DED.: /

PURPOSE OF BUILDING: Heat Shrink Factory			STORIES: 1	HEIGHT: 14'	FLOOD: /
TYPE: IV	GROUP OCC.: G-1	BLDG. AREA: 1500#	PLANS CHECKED: Ronald R. Takeda		CONS.: /
DWELL. UNITS: —	MAX. OCC.	TOTAL: 15	PLANS APPROVED		ZONED BY: Ravare
GUEST ROOMS: —	PARKING REQ'D: 4-3 43	PARKING PROVIDED STD.: 35 COMP.	APPLICATION APPROVED		FILE WITH
SPRINKLERS REQ'D SPECIFIED: —	CONT. INSP.: Lic. Fab - Steel		INSPECTION ACTIVITY: COMB (GEN) MAJ. S. CONS		INSPECTOR

P C	S.P.C.	B.P.	T.I.	P.M.	I.F.	G.P.I.	C/O	O.S.
82.45	52.27	158.51	—	5.00	/	/		

P C. NO.	WORKER'S COMPENSATION INSURANCE CERTIFICATE			TYPIST
X3095	ON FILE ~~X~~	EXEMPT	Energy - None	KCB

PERMIT EXPIRES TWO YEARS AFTER FEE IS PAID OR 180 DAYS AFTER FEE IS PAID IF CONSTRUCTION IS NOT COMMENCED.

CASHIER'S USE ONLY

SEP-13-78	22245 LA	• •	U — 6 CK	82.45
OCT-12-78	28923 LA	•71467	S — 6 CK	52.27
OCT-12-78	28924 LA	•71467	S — 1 CK	163.51

LIMIT OF PERMIT

"This permit is an application for inspection, the issuance of which is not an approval or an authorization of the work specified herein. This permit does not authorize or permit, nor shall it be construed as authorizing or permitting the violation or failure to comply with any applicable law. Neither the City of Los Angeles, nor any board, department, officer or employee thereof make any warranty or shall be responsible for the performance or results of any work described herein, or the condition of the property or soil upon which such work is performed." (See Sec. 91.0202 L.A.M.C.)

Signed Harold Cass — Signature/Date

(Owner or Agent having Property Owner's Consent)
ALSO, sign statement on reverse side, if applicable.

Bureau of Engineering	ADDRESS APPROVED		Meyers 9-13-78
	DRIVEWAY		
	HIGHWAY DEDICATION	REQUIRED	
		COMPLETED	
	FLOOD CLEARANCE		
	SEWERS E.V. Bay Cleaning 11:15 AM	X SEWERS AVAILABLE	B Kingan 9/10/78
		~~NOT AVAILABLE~~	~~Echeverria 9/28/78~~
		X SFC PAID	B Kingan 10/6/78
	SFC NOT APPLICABLE	~~SFC DUE~~ 157.50	
Conservation	APPROVED FOR ISSUE ☐ NO FILE ☐ FILE CLOSED ☐		
Fire	APPROVED ([redacted]) (L.A.M.C.-5700)		J. A. Tremillet
Housing	HOUSING AUTHORITY APPROVAL		
Planning	APPROVED UNDER CASE #		
Traffic	APPROVED FOR		
Construction Tax	RECEIPT NO.	DWELLING UNITS	

LEGAL DESCRIPTION

POWER COMPENSATION CORPORATION

ON LOT PLAN SHOW ALL BUILDINGS ON LOT AND USE OF EACH

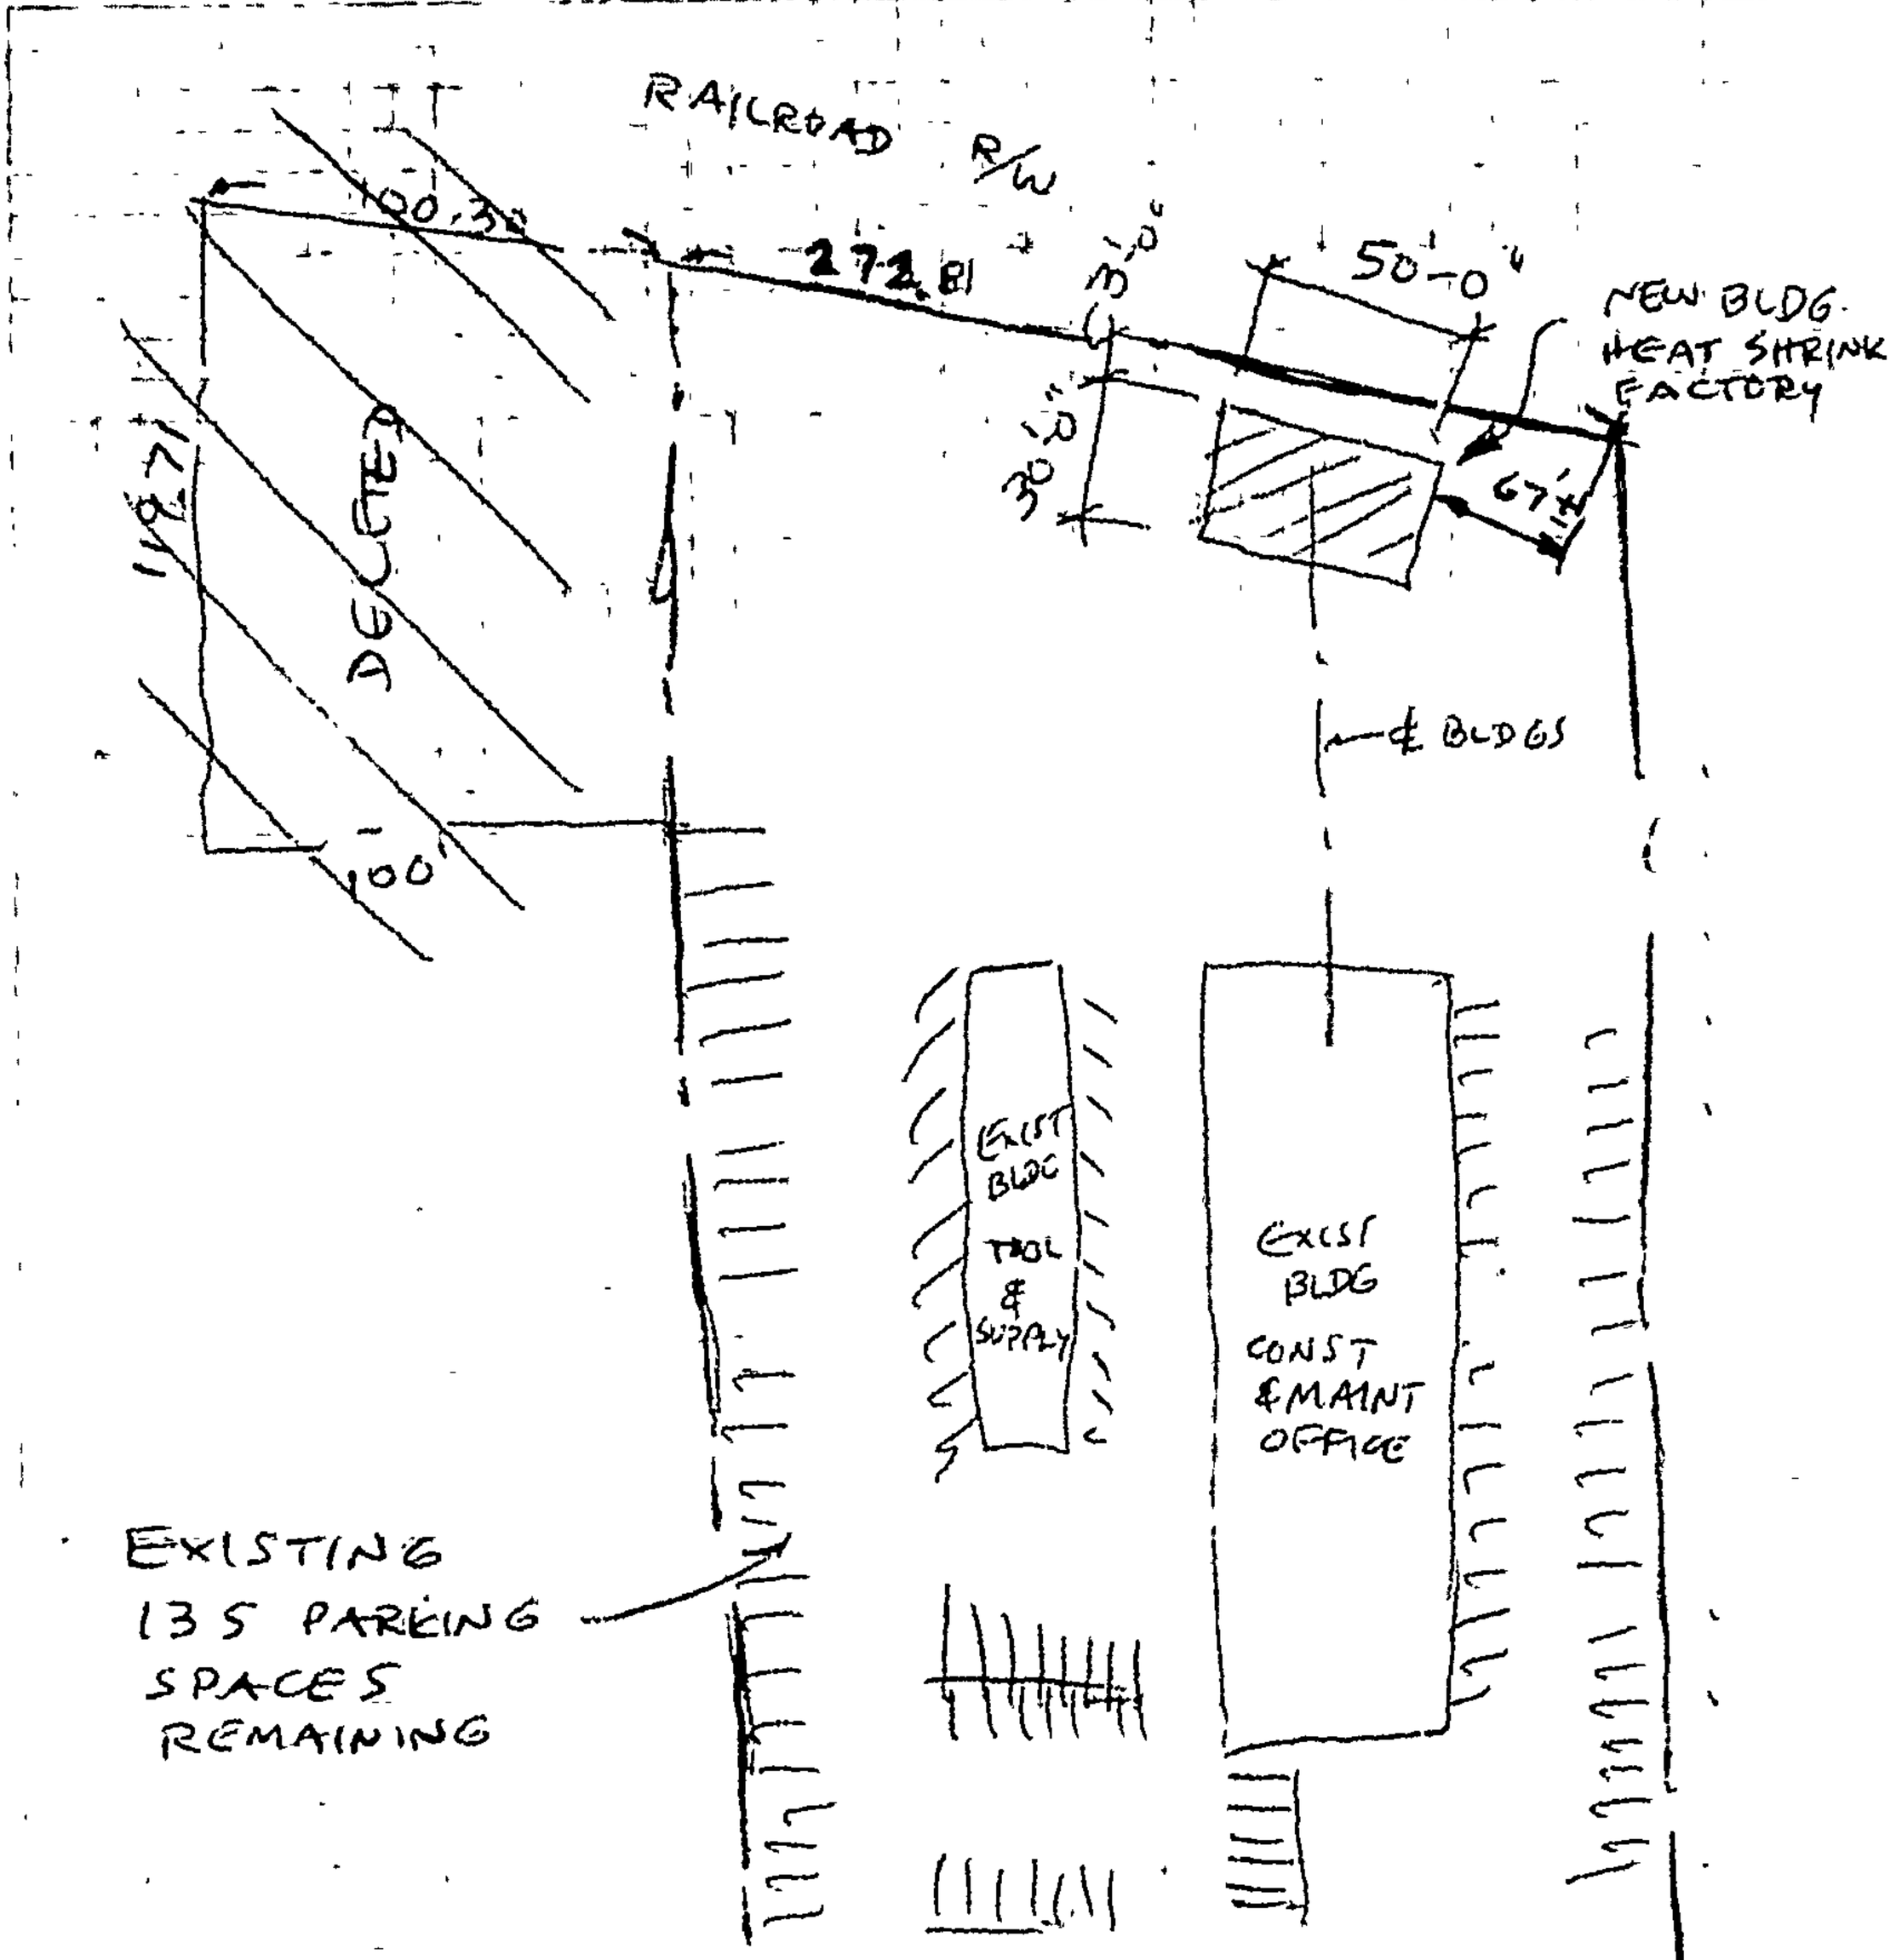

APPLICATION FOR INSPECTION OF GRADING AND FOR GRADING CERTIFICATE

CITY OF LOS ANGELES — DEPT. OF BUILDING AND SAFETY — B & S B-100 (R5 78)

INSTRUCTIONS: 1. Applicant to Complete Numbered Items Only. 2. Plot Plan Required on Back of Original.

1. LEGAL DESCR.	LOT: D, C, B	BLK.	TRACT: PMLA 3408	DIST. MAP: 7518
2. PURPOSE OF GRADING: 60' EXCAVATION & RECONPACTION FOR SLAB				CENSUS TRACT: 1275.00
3. JOB ADDRESS: 16201-16251 RAYMER ST.				ZONE: M2-1
4. BETWEEN CROSS STREETS: WOODLEY	AND: D.E.			FIRE DIST.: two
5. OWNER'S NAME: DAILY ~~CONST~~ Industrial c/o PAC. TEL.			PHONE: 886-0060	LOT (TYPE): int.
6. OWNER'S ADDRESS: 16201 RAYMER ST.	CITY: VN		ZIP: 91324	LOT SIZE: irreg.
7. PLANS BY CIVIL ENGR. — — —	BUS. LIC. NO.	ACTIVE STATE LIC. NO.	PHONE	ALLEY: — — —
8. SOIL ENGR. — TESTING AGENCY: LEROY CRANDALL	BUS. LIC. NO.	ACTIVE STATE LIC. NO.: CE 10441	PHONE: 413-3550	BLDG. LINE: — — —
9. ENGR. GEOLOGIST — — —	BUS. LIC. NO.	ACTIVE STATE LIC. NO./Cert. No.	PHONE	AFFIDAVITS: OB 13165
10. CONTRACTOR: ROBT STANHOPE	BUS. LIC. NO.	ACTIVE STATE LIC. NO.: 127649	PHONE: 660-2620	APH
11. CONTRACTOR'S ADDRESS: 2440 CRYSTAL ST.	CITY: LA		ZIP: 90039	
12. BRANCH LENDER	ADDRESS: —		CITY	
13. JOB ADDRESS: 16201-16251 RAYMER ST.				DIST. OFFICE: VN
14. NUMBER OF CUBIC YARDS	CUT: 200	FILL: 200		SEISMIC STUDY ZONE: — —
15. MAXIMUM SLOPE: CUT 2 % FILL 2 %	COMPACTED FILLS: YES X NO	RETAINING WALL REQUIRED: YES NO		GRADING: — —
		YARDAGE APPROVED		HIGHWAY DED.: — —
		G.P.I. INSPECTOR		FLOOD: — —
		PLANS CHECKED		CONS.: — —
		PLANS APPROVED		ZONED BY: Ravare
BOND: ☐ CASH ☐ SURETY	AMOUNT:	APPLICATION APPROVED		FILE WITH
	DATE POSTED:	BOARD FILE NO.		INSPECTOR: T
	CA #:			

P.C.	S.P.C.	G.P.	I.F.	G.P.I.	C/O	
65 cm	—	100 cm	—	OIC	—	

P.C. NO.	WORKER'S COMPENSATION INSURANCE CERTIFICATE		TYPIST
—	ON FILE	EXEMPT	kls

PERMIT EXPIRES TWO YEARS AFTER FEE IS PAID OR 180 DAYS AFTER FEE IS PAID IF CONSTRUCTION IS NOT COMMENCED.

CASHIER'S USE ONLY

OCT-26-78	32729	5	0	•72266	T — 6 CK 65.00
~~OCT-26-78~~	32730	5		•72266	T — 1 CK 100.00

LIMIT OF PERMIT

"This permit is an application for inspection, the issuance of which is not an approval or an authorization of the work specified herein. This permit does not authorize or permit, nor shall it be construed as authorizing or permitting the violation or failure to comply with any applicable law. Neither the City of Los Angeles, nor any board, department, officer or employee thereof make any warranty or shall be responsible for the performance or results of any work described herein, or the condition of the property or soil upon which such work is performed." (See Sec. 91.0202 L.A.M.C.)

Signed Harold L Cass

(Owner or Agent having Property Owner's Consent)
ALSO, sign statement on reverse side, if applicable.

I certify that all of the land included in the Tentative Tract Map is under my ownership or land on which offsite rights have been granted.

Signed Harold Cass

(Owner or Agent having Property Owner's Consent)

		Signature/Date
Bureau of Engineering	ADDRESS APPROVED	SEE LA/71467/78
	DRIVEWAY	
	FLOOD CLEARANCE	
	DRAINAGE TO WATERCOURSE APPROVED	
	GRADING IN WATERCOURSE APPROVED	
	GRADING ON PUBLIC PROPERTY APPROVED	
Plumbing	SPRINKLER SYSTEM APPROVED	
Planning	APPROVED UNDER CASE #	

[illegible] BUILDINGS ON LOT AND USE OF EACH

16201 W Raymer St

Permit #: **08030 - 10000 - 01417**
Plan Check #: X08LA09403 Printed: 05/29/08 04:25 PM
Event Code:

Grading
Commercial
Express Permit
No Plan Check

City of Los Angeles - Department of Building and Safety

APPLICATION FOR GRADING PERMIT AND GRADING CERTIFICATE

Last Status: Ready to Issue
Status Date: 05/29/2008

1. TRACT	BLOCK	LOT(s)	ARB	COUNTY MAP REF #	PARCEL ID # (PIN #)	2. ASSESSOR PARCEL #
P M 3408		D		BK 79-99/100	189B137 11	2205 - 029 - 801

3. PARCEL INFORMATION

Airport Hazard Area - 940' Ht Limit Contours Above Me
Airport Hazard Area - Horizontal Surface Area
Area Planning Commission - South Valley
LADBS Branch Office - VN
Council District - 6
Cmpt. Fill Grd. - CFG-1000
Certified Neighborhood Council - Lake Balboa
Community Plan Area - Reseda - West Van Nuys
Census Tract - 1275.10
District Map - 189B137
Energy Zone - 9
Fire District - 2
Near Source Zone Distance - 7.5
Thomas Brothers Map Grid - 531-E2
Thomas Brothers Map Grid - 531-F2

ZONE(S): M2-1 /

4. DOCUMENTS

CDBG - LARZ-Valley
AFF - OB-13165-A

5. CHECKLIST ITEMS

6. PROPERTY OWNER, TENANT, APPLICANT INFORMATION

Owner(s):
Pacific Bell S B E Par 5 Map 279-19-105 16201 Raymer LOS ANGELES, CA 91406

Tenant:

Applicant: (Relationship: Contractor)
Chris Woodson - Autolift Services, Inc 10764 Los Vaqueros LOS ALAMITOS, CA 90720 (714) 816-9890

7.EXISTING USE

PROPOSED USE
(60) Grading - Non-Hillside

8. DESCRIPTION OF WORK
BACKFILL OF AN ABANDONED HYDRAULIC LIFT (28L X 10W X 14D).

9. # Bldgs on Site & Use:

10. APPLICATION PROCESSING INFORMATION

BLDG. PC By:
DAS PC By:
OK for Cashier: Marcus Levias
Coord. OK:
Signature:
Date:

For inspection requests, call toll-free **(888) LA4BUILD** (524-2845).
Outside LA County, call (213) 482-0000 or request Inspections via **www.ladbs.org**. To speak to a Call Center agent, call **311** or (866) 4LACITY (452-2489). Outside LA County, call (213) 473-3231.

For Cashier's Use Only W/O #: **83001417**

GRADING PERMIT	$295.30
ONE STOP SURCH	$6.30
SYSTEMS DEVT FEE	$18.90
CITY PLANNING SURCH	$18.90
MISCELLANEOUS	$5.00
GRADING PLAN CHECK	$20.00

P08030100001417FN

Total Due: $364.10
Check: $364.10

11. PROJECT VALUATION & FEE INFORMATION Final Fee Period

Permit Valuation: 151 cu yd
PC Valuation:

FINAL TOTAL Grading	364.10
Permit Fee Subtotal Grading	295.00
O.S. Surcharge	6.30
Sys. Surcharge	18.90
Planning Surcharge	18.90
Planning Surcharge Misc Fee	5.00
Permit Issuing Fee	20.00

Sewer Cap ID:
Total Bond(s) Due:

12. ATTACHMENTS

Plot Plan

* P 0 8 0 3 0 1 0 0 0 0 0 1 4 1 7 F N *

13. STRUCTURE INVENTORY (Note: Numeric measurement data in the format "number / number" implies "change in numeric value / total resulting numeric value")

08030 - 10000 - 01417

14. APPLICATION COMMENTS

In the event that any box (i.e. 1-16) is filled to capacity, it is possible that additional information has been captured electronically and could not be printed due to space restrictions. Nevertheless, the information printed exceeds that required by Section 19825 of the Health and Safety Code of the State of California.

15. Building Relocated From:

16. CONTRACTOR, ARCHITECT, & ENGINEER NAME	ADDRESS		CLASS	LICENSE#	PHONE #
(C) Autolift Services Inc	10764 Los Vaqueros Circle,	Los Alamitos, CA 90720	A	826743	

PERMIT EXPIRATION/REFUNDS: This permit expires two years after the date of the permit issuance. This permit will also expire if no construction work is performed for a continuous period of 180 days (Sec. 98.0602 LAMC). Claims for refund of fees paid must be filed within one year from the date of expiration for permits granted by LADBS (Sec. 22.12 & 22.13 LAMC). The permittee may be entitled to reimbursement of permit fees if the Department fails to conduct an inspection within 60 days of receiving a request for final inspection (HS 17951).

17. LICENSED CONTRACTOR'S DECLARATION

I hereby affirm under penalty of perjury that I am licensed under the provisions of Chapter 9 (commencing with Section 7000) of Division 3 of the Business and Professions Code, and my license is in full force and effect. The following applies to B contractors only: I understand the limitations of Section 7057 of the Business and Professional Code related to my ability to take prime contracts or subcontracts involving specialty trades.

License Class: **A** Lic. No.: **826743** Contractor: **AUTOLIFT SERVICES INC**

18. WORKERS' COMPENSATION DECLARATION

I hereby affirm, under penalty of perjury, one of the following declarations:

(__) I have and will maintain a certificate of consent to self insure for workers' compensation, as provided for by Section 3700 of the Labor Code, for the performance of the work for which this permit is issued.

(X) I have and will maintain workers' compensation insurance, as required by Section 3700 of the Labor Code, for the performance of the work for which this permit is issued. My workers' compensation insurance carrier and policy number are:

Carrier: **State Comp. Ins. Fund** Policy Number: **013-0000996**

(__) I certify that in the performance of the work for which this permit is issued, I shall not employ any person in any manner so as to become subject to the workers' compensation laws of California, and agree that if I should become subject to the workers' compensation provisions of Section 3700 of the Labor Code, I shall forthwith comply with those provisions.

WARNING: FAILURE TO SECURE WORKERS' COMPENSATION COVERAGE IS UNLAWFUL, AND SHALL SUBJECT AN EMPLOYER TO CRIMINAL PENALTIES AND CIVIL FINES UP TO ONE HUNDRED THOUSAND DOLLARS ($100,000), IN ADDITION TO THE COST OF COMPENSATION, DAMAGES AS PROVIDED FOR IN SECTION 3706 OF THE LABOR CODE, INTEREST, AND ATTORNEY'S FEES.

19. ASBESTOS REMOVAL DECLARATION / LEAD HAZARD WARNING

I certify that notification of asbestos removal is either not applicable or has been submitted to the AQMD or EPA as per section 19827.5 of the Health and Safety Code. Information is available at (909) 396-2336 and the notification form at www.aqmd.gov. Lead safe construction practices are required when doing repairs that disturb paint in pre-1978 buildings due to the presence of lead per section 6716 and 6717 of the Labor Code. Information is avaiable at Health Services for LA County at (800) 524-5323 or the State of California at (800) 597-5323 or www.dhs.ca.gov/childlead.

20. CONSTRUCTION LENDING AGENCY DECLARATION

I hereby affirm under penalty of perjury that there is a construction lending agency for the performance of the work for which this permit is issued (Sec. 3097, Civil Code).
Lender's name (if any):_____ Lender's address:_____

21. FINAL DECLARATION

I certify that I have read this application **INCLUDING THE ABOVE DECLARATIONS** and state that the above information **INCLUDING THE ABOVE DECLARATIONS** is correct. I agree to comply with all city and county ordinances and state laws relating to building construction, and hereby authorize representatives of this city to enter upon the above-mentioned property for inspection purposes. I realize that this permit is an application for inspection and that it does not approve or authorize the work specified herein, and it does not authorize or permit any violation or failure to comply with any applicable law. Furthermore, neither the City of Los Angeles nor any board, department officer, or employee thereof, make any warranty, nor shall be responsible for the performance or results of any work described herein, nor the condition of the property nor the soil upon which such work is performed. I further affirm under penalty of perjury, that the proposed work will not destroy or unreasonably interfere with any access or utility easement belonging to others and located on my property, but in the event such work does destroy or unreasonably interfere with such easement, a substitute easement(s) satisfactory to the holder(s) of the easement will be provided (Sec. 91.0106.4.3.4 LAMC).

By signing below, I certify that:

(1) I accept all the declarations above namely the Licensed Contractor's Declaration, Workers' Compensation Declaration, Asbestos Removal Declaration / Lead Hazard Warning, Construction Lending Agency Declaration and Final Declaration; and
(2) This permit is being obtained with the consent of the legal owner of the property.

Print Name: Chris Woodson Sign: _____ Date: 5/29/08 [X] Contractor [ ] Authorized Agent

16201 W Raymer St Permit Application #: **08030 - 10000 - 01417**

Grading
Commercial
No Plan Check

City of Los Angeles - Department of Building and Safety

Plan Check #: X08LA09403
Initiating Office: METRO
Printed on: 05/29/08 16:25:28

PLOT PLAN ATTACHMENT

(DO NOT DRAW, WRITE, OR PASTE ATTACHMENTS OUTSIDE BORDER)

ATTN ROB.

ATTN
VAN NEYS

ATT GARAGE
~~(818) 827-2029~~
16201 Raymer ST
VAN Neys, CA 9

R
N + S
W

FRONT

9 1/4"

12/14

28'

PLAN

OFFICE

Soil pile 40'x8'x 20' wide (Removed & Recycled)

COUNCIL DISTRICT: 6 INSPECTION DISTRICT: STGRDV11

PLOT PLAN ATTACHMENT

L-1.00

1

APPLICATION FOR INSPECTION OF NEW BUILDING AND FOR CERTIFICATE OF OCCUPANCY

E

B&S B-1—Rev. 3-64

CITY OF LOS ANGELES — DEPT. OF BUILDING AND SAFETY

INSTRUCTIONS: 1. Applicant to Complete Numbered Items Only. 2. Plot Plan Required on Back of Original.

CENSUS TRACT

1. LEGAL DESCR. — LOT [redacted] BLK. [redacted] TRACT [redacted] 23827 — DIST. MAP 7518
2. PURPOSE OF BUILDING Office & vehicle Repair — ZONE M2-1
3. JOB ADDRESS ~~8095 Woodley Ave.~~ 16201 Raymer St. V.N. — FIRE DIST. #2
4. BETWEEN CROSS STREETS Saticoy AND Roscoe — INSIDE / COR. LOT; KEY / REV. COR.
5. OWNER'S NAME Dean C. Daily — PHONE 8860060 — LOT SIZE IRR. Over
6. OWNER'S ADDRESS 17803 Raymer St. — P. O. BOX Northridge — ZONE 91324
7. ARCHITECT OR DESIGNER Albert C. Martin & Assoc — STATE LICENSE NO. C-427 — PHONE 784-1440 — REAR ALLEY / SIDE ALLEY —
8. ENGINEER Tibor Ginter — STATE LICENSE NO. SE 1123 — PHONE 876-7212 — BLDG. LINE —
9. CONTRACTOR owner — STATE LICENSE NO. — PHONE — AFFIDAVITS Airport Hazard Lot Tie Ag. # 2206 1-3-66.
10. SIZE OF NEW BLDG. 161x61' — STORIES 1 — HEIGHT 24' — NO. OF EXISTING BUILDINGS ON LOT AND USE NONE
11. MATERIAL OF CONSTRUCTION — EXT. WALLS conc & mas. — ROOF wood — FLOOR conc & wood
12. JOB ADDRESS ~~8095 Woodley Ave.~~ 16201 RAYMER ST. VN — DISTRICT OFFICE VN
13. VALUATION: TO INCLUDE ALL FIXED EQUIPMENT REQUIRED TO OPERATE AND USE PROPOSED BUILDING. $ ~~50,000~~ 80,000 — GRADING /

1 — CRIT. SOIL /

PURPOSE OF BUILDING Office & Vechile Repair — VALUATION APPROVED T.T. — HIGHWAY DED. /

TYPE	GROUP	STORIES	PLANS CHECKED	FLOOD
III-B.	F-1/G-1	#1	Hanlon	/

BLDG. AREA	MAX. OCC.	TOTAL	PLANS APPROVED	CONS.
9600	[redacted] 140	140	Hanlon	/

DWELL. UNITS	GUEST ROOMS	SPACES PARKING REQ'D	PROVIDED	APPLICATION APPROVED	ZONED BY
—	—	[redacted] 19	159	Hanlon	Overlay

SPRINKLERS REQ'D / SPECIFIED: YES — CONST. INSP. 210. STEEL PIPE; CONC. PILES; GRADE BEAMS; TILT UP WALLS. — FILE WITH

P.C. No. L 8417 — INSPECTOR

P.C.	S.P.C.	G.P.I.	B.P.	I.F.	O.S.	C/O	TYPIST
102.05	[redacted]	—	[redacted] 273.00	/	/	/	sm

Jul 1 66 29276 Ck VN M-2 102.05

CASHIER'S USE ONLY

AUG 24-66 36902 Ck VN 6956 L M I 2 273.00

NOV--4-66 46074 Ck VN 6956 L M I 2 .06

STATEMENT OF RESPONSIBILITY

I certify that in doing the work authorized hereby I will not employ any person in violation of the Labor Code of the State of California relating to workmen's compensation insurance.

"This permit is an application for inspection, the issuance of which is not an approval or an authorization of the work specified herein. This permit does not authorize or permit, nor shall it be construed as authorizing or permitting the violation or failure to comply with any applicable law. Neither the City of Los Angeles, nor any board, department, officer or employee thereof make any warranty or shall be responsible for the performance or results of any work described herein, or the condition of the property or soil upon which such work is performed." (See Sec. 91.0202 L.A.M.C.)

Signed Dean Daily (Owner or Agent)

Bureau of Engineering		Name	Date
	ADDRESS APPROVED		
	SEWERS AVAILABLE / ~~NOT AVAILABLE~~	Sec	7/6
	DRIVEWAY APPROVED	R. E. Foster	8/22/66
	HIGHWAY DEDICATION REQUIRED / COMPLETED	R. E. Foster	8/22/66
	FLOOD CLEARANCE APPROVED		
Conservation	APPROVED FOR ISSUE FILE #		
Plumbing	PRIVATE SEWAGE DISPOSAL SYSTEM APPROVED		
Planning	APPROVED UNDER CASE #		
Fire	APROVED (TITLE 19) (L.A.M.C.-57OO)	Robert Tomtakoff	8-22-66
Traffic	APPROVED FOR Driveways		8/24/66

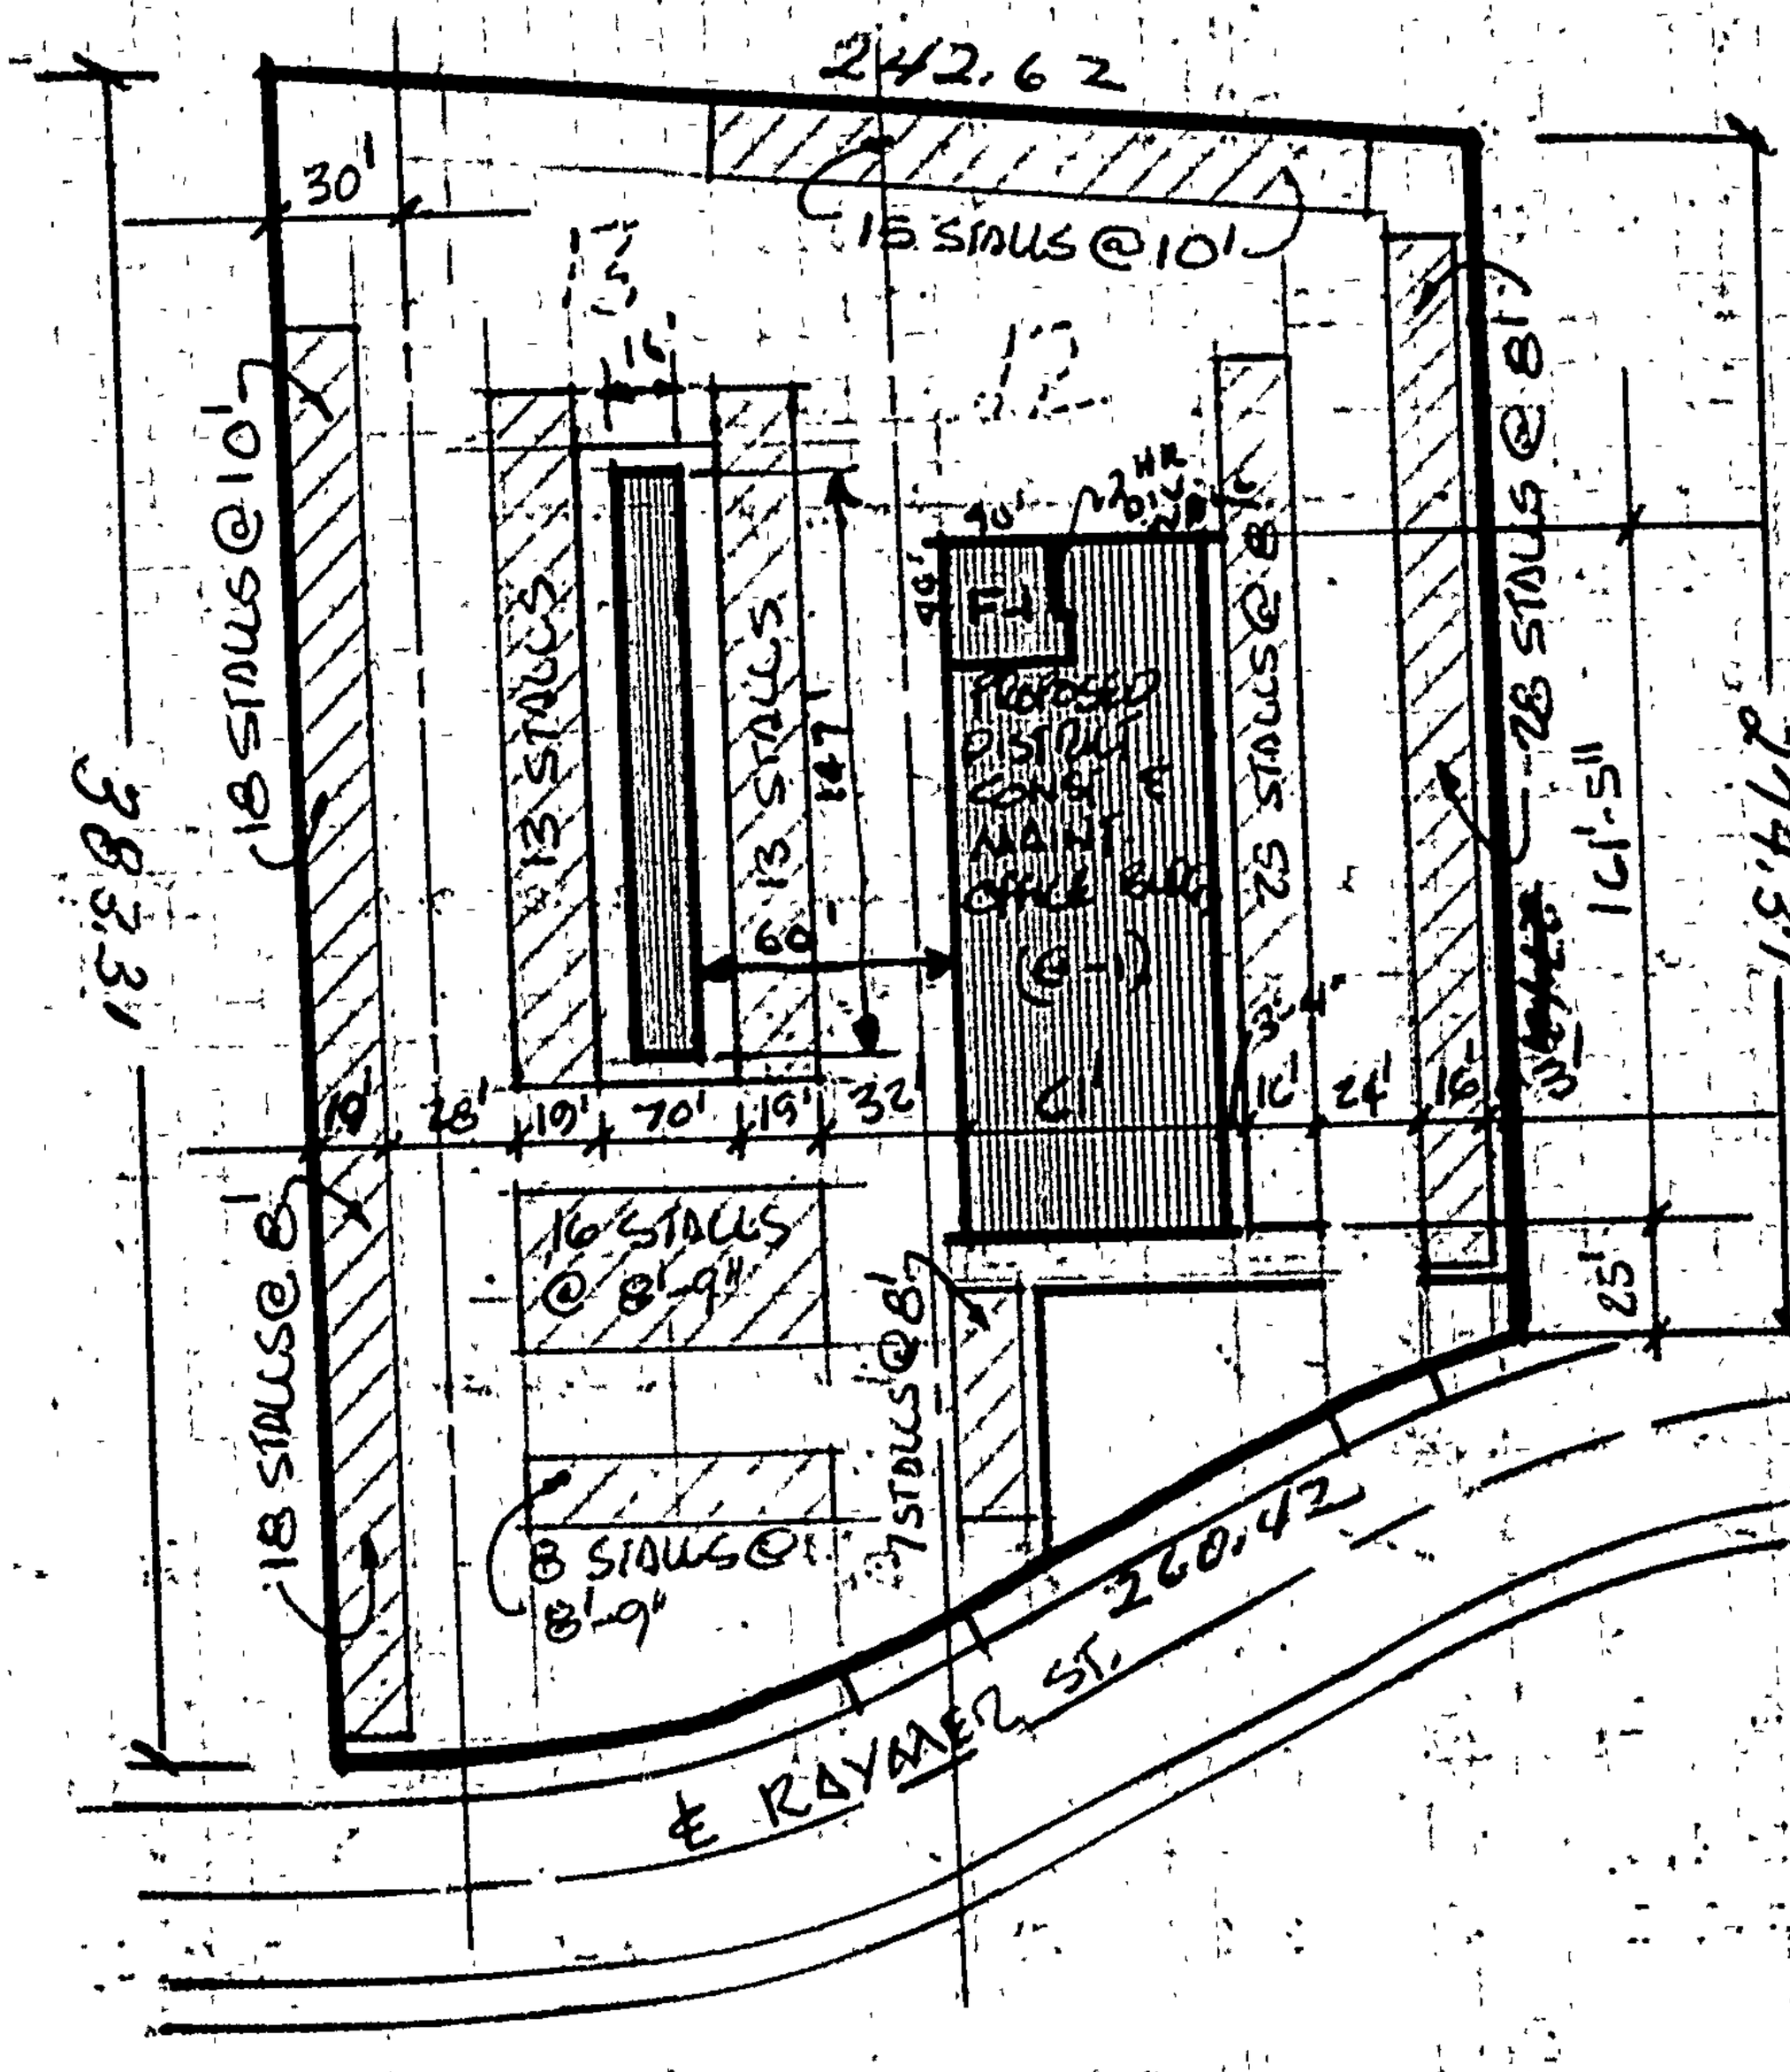

SCALE 1"=80' PLOT PLAN

1 APPLICATION FOR INSPECTION OF NEW BUILDING AND FOR CERTIFICATE OF OCCUPANCY

E | C-1a

B&S B-1—Rev. 3-64

CITY OF LOS ANGELES — DEPT. OF BUILDING AND SAFETY

INSTRUCTIONS: 1. Applicant to Complete Numbered Items Only. 2. Plot Plan Required on Back of Original.

CENSUS TRACT

1. LEGAL DESCR. — LOT [illegible] BLK. [illegible] TRACT Tent. 23827 — DIST. MAP 7518

2. PURPOSE OF BUILDING (23) Service Bldg. — ZONE M-2-1

3. JOB ADDRESS 16201 Raymer St. VN — FIRE DIST #2

4. BETWEEN CROSS STREETS Saticoy St. AND Roscoe — INSIDE / COR. LOT / KEY / REV. COR

5. OWNER'S NAME Dean C. Daily PHONE 886-0060 — LOT SIZE IRR over

6. OWNER'S ADDRESS 17803 Raymer St. P. O BOX ZONE Northridge

7. ARCHITECT OR DESIGNER Albert C. Martin & Assc. STATE LICENSE NO. C 421 PHONE 484-1440 — REAR ALLEY / SIDE ALLEY /

8. ENGINEER Tibor Ginter STATE LICENSE NO. SE 1123 PHONE 876-7212 — BLDG. LINE /

9. CONTRACTOR owner STATE LICENSE NO. PHONE — AFFIDAVITS Airport Hazard Lot Tie Def # 2206-11-3-66

10. SIZE OF NEW BLDG.	STORIES	HEIGHT	NO OF EXISTING BUILDINGS ON LOT AND USE
147x16	1	10'	

11. MATERIAL OF CONSTRUCTION	EXT. WALLS	ROOF	FLOOR
	Mas.wood	wood	conc.

12. JOB ADDRESS 16201 Raymer St. VN — DISTRICT OFFICE VN

13. VALUATION: TO INCLUDE ALL FIXED EQUIPMENT REQUIRED TO OPERATE AND USE PROPOSED BUILDING. $ 9000.00 — GRADING /

1 — CRIT. SOIL /

PURPOSE OF BUILDING Service Bldg. — VALUATION APPROVED Harder — HIGHWAY DED. /

TYPE	GROUP	STORIES	PLANS CHECKED	FLOOD
V	G-1	1	Harder	/

BLDG. AREA	MAX. OCC	TOTAL	PLANS APPROVED	CONS.
240	24	24	Harder	/

DWELL. UNITS	GUEST ROOMS	SPACES REQ'D	PROVIDED	APPLICATION APPROVED	ZONED BY
/	/	PARKING 19	159	Harder	Dybdahl

SPRINKLERS REQ'D / SPECIFIED — CONT. INSP. / WD. STEEL FAB. — FILE WITH

P.C. No. L 8417 — INSPECTOR

P.C.	S.P.C.	G.P.I.	B.P.	I.F.	O.S.	C/O	TYPIST
24.70	—	—	38.00	—	—	—	smc

CASHIER'S USE ONLY

AUG-24-66 36914 Ck VN • M — 2 24.70

NOV-4-66 46075 Ck VN 6957 L — 1 38.00

STATEMENT OF RESPONSIBILITY

I certify that in doing the work authorized hereby I will not employ any person in violation of the Labor Code of the State of California relating to workmen's compensation insurance.

"This permit is an application for inspection, the issuance of which is not an approval or an authorization of the work specified herein. This permit does not authorize or permit, nor shall it be construed as authorizing or permitting the violation or failure to comply with any applicable law. Neither the City of Los Angeles, nor any board, department, officer or employee thereof make any warranty or shall be responsible for the performance or results of any work described herein, or the condition of the property or soil upon which such work is performed." (See Sec. 91.0202 L.A.M.C.)

Signed Robert Cosgrove (Owner or Agent)

Bureau of Engineering	Name	Date
ADDRESS APPROVED		
SEWERS AVAILABLE		
NOT AVAILABLE		
DRIVEWAY APPROVED		
HIGHWAY DEDICATION REQUIRED		
COMPLETED		
FLOOD CLEARANCE APPROVED		
Conservation — APPROVED FOR ISSUE FILE #		
Plumbing — PRIVATE SEWAGE DISPOSAL SYSTEM APPROVED		
Planning — APPROVED UNDER CASE #		
Fire — APROVED (TITLE 19) (L.A.M.C.-S700)	Robert Townsend	11/4/66
Traffic — APPROVED FOR		

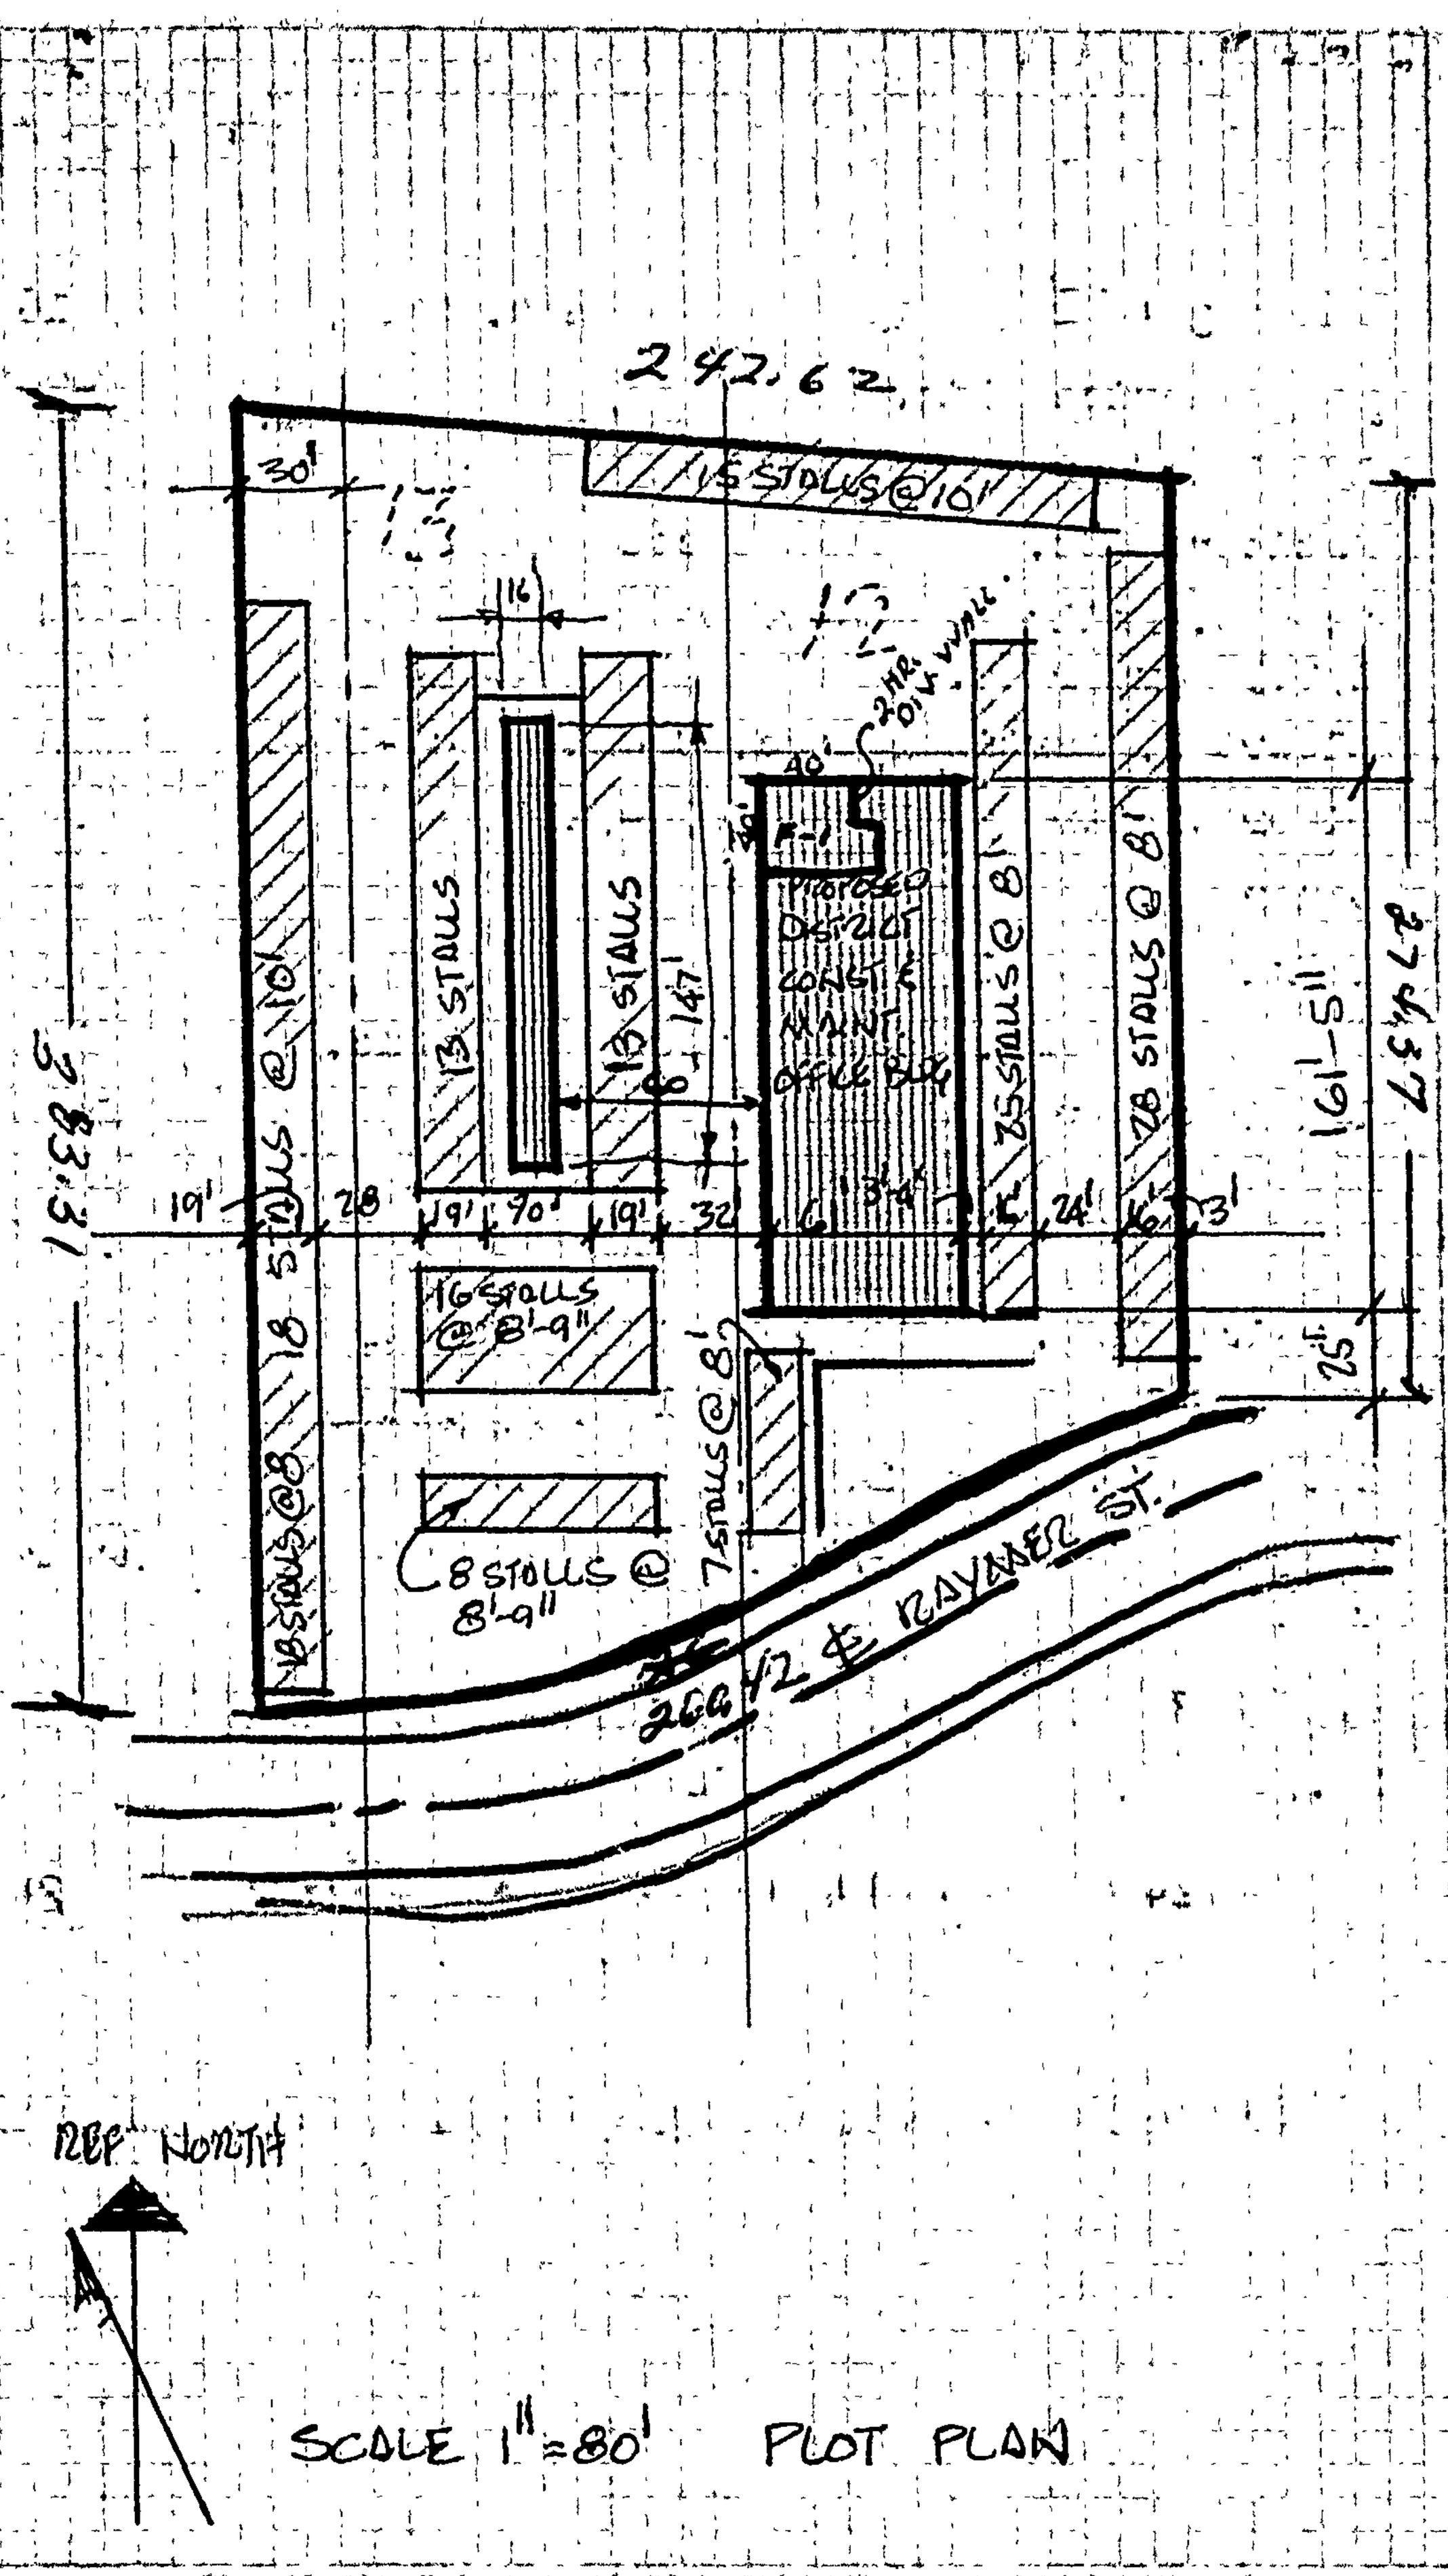

REF NORTH

SCALE 1" = 80' PLOT PLAN

On plot plan, show all buildings on lot and use of each.

Approved ____ subject to map required changes

Date ____

16201 W Raymer St

Permit #: **13020 - 10000 - 00773**

Plan Check #: B13LA04170 Printed: 05/14/13 10:32 AM

Event Code:

Nonbldg-New
Commercial
Plan Check at Counter
Plan Check

City of Los Angeles - Department of Building and Safety

APPLICATION FOR BUILDING PERMIT AND CERTIFICATE OF OCCUPANCY

Issued on: 05/14/2013
Last Status: Issued
Status Date: 05/14/2013

1. TRACT	BLOCK	LOT(s)	ARB	COUNTY MAP REF #	PARCEL ID # (PIN #)	2. ASSESSOR PARCEL #
P M 3408		D		BK 79-99/100	189B137 11	2205 - 029 - 801

3. PARCEL INFORMATION

Airport Hazard Area - 940' Ht Limit Contours Above Mean Sea
Airport Hazard Area - Horizontal Surface Area
Area Planning Commission - South Valley
LADBS Branch Office - VN
Council District - 6
Cmpt. Fill Grd. - CFG-1000
Certified Neighborhood Council - Lake Balboa
Community Plan Area - Reseda - West Van Nuys
Census Tract - 1275.10
District Map - 189B137
Energy Zone - 9
Fire District - 2
Near Source Zone Distance - 6.5
Thomas Brothers Map Grid - 531-E2
Thomas Brothers Map Grid - 531-F2

ZONES(S): M2-1

4. DOCUMENTS

ZI - ZI-2374 LOS ANGELES STATE ENTER
CDBG - LARZ-Valley
CDBG - SEZ-Los Angeles State Enterprise Zc
AFF - OB-13165-A

5. CHECKLIST ITEMS

6. PROPERTY OWNER, TENANT, APPLICANT INFORMATION

Owner(s):
PACIFIC BELL S B E PAR 5 MAP 279-19-105
0 0, 0 0 --
Tenant:

Applicant: (Relationship: Agent for Owner)
CLARO SY SU -
, -- (626) 394-6526

For Cashier's Use Only **W/O #: 32000773**

7. EXISTING USE

PROPOSED USE
(61) Use of Land

8. DESCRIPTION OF WORK

(1) CARGO CONTAINER 40' X 8' ; USE OF LAND PERMIT.

9. # Bldgs on Site & Use:

10. APPLICATION PROCESSING INFORMATION

BLDG. PC By: Gina Nei
DAS PC By:
OK for Cashier: Ronald Allen
Coord. OK:
Signature:
Date: 05/14/2013

11. PROJECT VALUATION Final Fee Period

Permit Valuation: $501
PC Valuation: $501

Sewer Cap ID:
Total Bond(s) Due:

12. ATTACHMENTS

Plot Plan

For inspection requests, call toll-free **(888) LA4BUILD (524-2845)**. Outside LA County, call (213) 482-0000 or request inspections via **www.ladbs.org**. To speak to a Call Center agent, call **311** or (866) 4LACITY (452-2489). Outside LA County, call (213) 473-3231.

* P 1 3 0 2 0 1 0 0 0 0 0 0 7 7 3 F N *

LA 0006 102009392 5/14/2013 10:32:10 AM

BUILDING PERMIT COMM	$130.00
BUILDING PLAN CHECK	$0.00
EI COMMERCIAL	$0.50
ONE STOP SURCH	$2.61
SYSTEMS DEVT FEE	$7.83
CITY PLANNING SURCH	$7.80
MISCELLANEOUS	$10.00
PLANNING GEN PLAN MAINT SURCH	$6.50
CA BLDG STD COMMISSION SURCHARGE	$1.00
BUILDING PLAN CHECK	$0.00
Sub Total:	$166.24

Permit #: 130201000000773
Receipt #: 0102154616
Building Card #: 2013LA16515

13. STRUCTURE INVENTORY (Note: Numeric measurement data in the format "number / number" implies "change in numeric value / total resulting numeric value")

13020 - 10000 - 00773

(P) U Occ. Group: +320 Sqft / 320 Sqft
(P) Parking Req'd for Bldg (Auto+Bicycle): 0 Stalls / Stall
(P) Provided Standard for Bldg: 0 Stalls / Stalls
(P) Parking Req'd for Site (Auto+Bicycle): 0 Stalls / Stall
(P) Total Provided Parking for Site: 0 Stalls / Stalls
(P) Type V-B Construction

14. APPLICATION COMMENTS:

In the event that any box (i.e. 1-16) is filled to capacity, it is possible that additional information has been captured electronically and could not be printed due to space restrictions. Nevertheless the information printed exceeds that required by section 19825 of the Health and Safety Code of the State of California.

15. BUILDING RELOCATED FROM:

16. CONTRACTOR, ARCHITECT & ENGINEER NAME	ADDRESS		CLASS	LICENSE #	PHONE #
(A) WEI, WESLEY S	640 N WASHINGTON AVE,	GLENDORA, CA 91741		C22307	(626) 254-8884
(C) OLSEN H C CONSTRUCTION COMPANY INC	710 E LOS ANGELES AVENUE,	MONROVIA, CA 91016	B	177029	(626) 359-8900

PERMIT EXPIRATION/REFUNDS: This permit expires two years after the date of the permit issuance. This permit will also expire if no construction work is performed for a continuous period of 180 days (Sec. 98.0602 LAMC). Claims for refund of fees paid must be filed within one year from the date of expiration for permits granted by LADBS (Sec. 22.12 & 22.13 LAMC). The permittee may be entitled to reimbursement of permit fees if the Department fails to conduct an inspection within 60 days of receiving a request for final inspection (HS 17951).

17. LICENSED CONTRACTOR'S DECLARATION

I hereby affirm under penalty of perjury that I am licensed under the provisions of Chapter 9 (commencing with Section 7000) of Division 3 of the Business and Professions Code, and my license is in full force and effect. The following applies to B contractors only: I understand the limitations of Section 7057 of the Business and Professional Code related to my ability to take prime contracts or subcontracts involving specialty trades.

License Class: B License No.: 177029 Contractor: OLSEN H C CONSTRUCTION COMPANY INC

18. WORKERS' COMPENSATION DECLARATION

I hereby affirm, under penalty of perjury, one of the following declarations :

( ) I have and will maintain a certificate of consent to self insure for workers' compensation, as provided for by Section 3700 of the Labor Code, for the performance of the work for which this permit is issued.

(X) I have and will maintain workers' compensation insurance, as required by Section 3700 of the Labor Code, for the performance of the work for which this permit is issued. My workers' compensation insurance carrier and policy number are:

Carrier: HARTFORD CSLTY. INS. CO. Policy Number: 72WEQT2754

( ) I certify that in the performance of the work for which this permit is issued, I shall not employ any person in any manner so as to become subject to the workers' compensation laws of California, and agree that if I should become subject to the workers' compensation provisions of Section 3700 of the Labor Code, I shall forthwith comply with those provisions.

WARNING: FAILURE TO SECURE WORKERS' COMPENSATION COVERAGE IS UNLAWFUL, AND SHALL SUBJECT AN EMPLOYER TO CRIMINAL PENALTIES AND CIVIL FINES UP TO ONE HUNDRED THOUSAND DOLLARS ($100,000), IN ADDITION TO THE COST OF COMPENSATION, DAMAGES AS PROVIDED FOR IN SECTION 3706 OF THE LABOR CODE, INTEREST, AND ATTORNEY'S FEES.

19. ASBESTOS REMOVAL DECLARATION / LEAD HAZARD WARNING

I certify that notification of asbestos removal is either not applicable or has been submitted to the AQMD or EPA as per section 19827.5 of the Health and Safety Code. Information is available at (909) 396-2336 and the notification form at www.aqmd.gov. Lead safe construction practices are required when doing repairs that disturb paint in pre-1978 buildings due to the presence of lead per section 6716 and 6717 of the Labor Code. Information is available at Health Services for LA County at (800) 524-5323 or the State of California at (800) 597-5323 or www.dhs.ca.gov/childlead.

20. CONSTRUCTION LENDING AGENCY DECLARATION

I hereby affirm under penalty of perjury that there is a construction lending agency for the performance of the work for which this permit is issued (Sec. 3097, Civil Code).

Lender's Name (If Any): Lender's Address :

21. FINAL DECLARATION

I certify that I have read this application **INCLUDING THE ABOVE DECLARATIONS** and state that the above information **INCLUDING THE ABOVE DECLARATIONS** is correct. I agree to comply with all city and county ordinances and state laws relating to building construction, and hereby authorize representatives of this city to enter upon the above-mentioned property for inspection purposes. I realize that this permit is an application for inspection and that it does not approve or authorize the work specified herein, and it does not authorize or permit any violation or failure to comply with any applicable law. Furthermore, neither the City of Los Angeles nor any board, department officer, or employee thereof, make any warranty, nor shall be responsible for the performance or results of any work described herein, nor the condition of the property nor the soil upon which such work is performed. I further affirm under penalty of perjury, that the proposed work will not destroy or unreasonably interfere with any access or utility easement belonging to others and located on my property, but in the event such work does destroy or unreasonably interfere with such easement, a substitute easement(s) satisfactory to the holder(s) of the easement will be provided (Sec. 91.0106.4.3.4 LAMC).

By signing below, I certify that:

(1) I accept all the declarations above namely the Licensed Contractor's Declaration, Workers' Compensation Declaration, Asbestos Removal Declaration / Lead Hazard Warning, Construction Lending Agency Declaration, and Final Declaration; and

(2) This permit is being obtained with the consent of the legal owner of the property.

Print Name: ELLIOT GATTS Sign: Date: 05/14/2013 ☐ Contractor ☒ Authorized Agent

16201 W Raymer St

Permit Application # : **13020 - 10000 - 00773**

Nonbldg-New
Commercial
Plan Check

City of Los Angeles - Department of Building and Safety

PLOT PLAN ATTACHMENT

Plan Check #: B13LA04170
Initiating Office: METRO
Printed on: 04/05/13 12:54:41

(DO NOT DRAW, WRITE, OR PASTE ATTACHMENTS OUTSIDE BORDER)

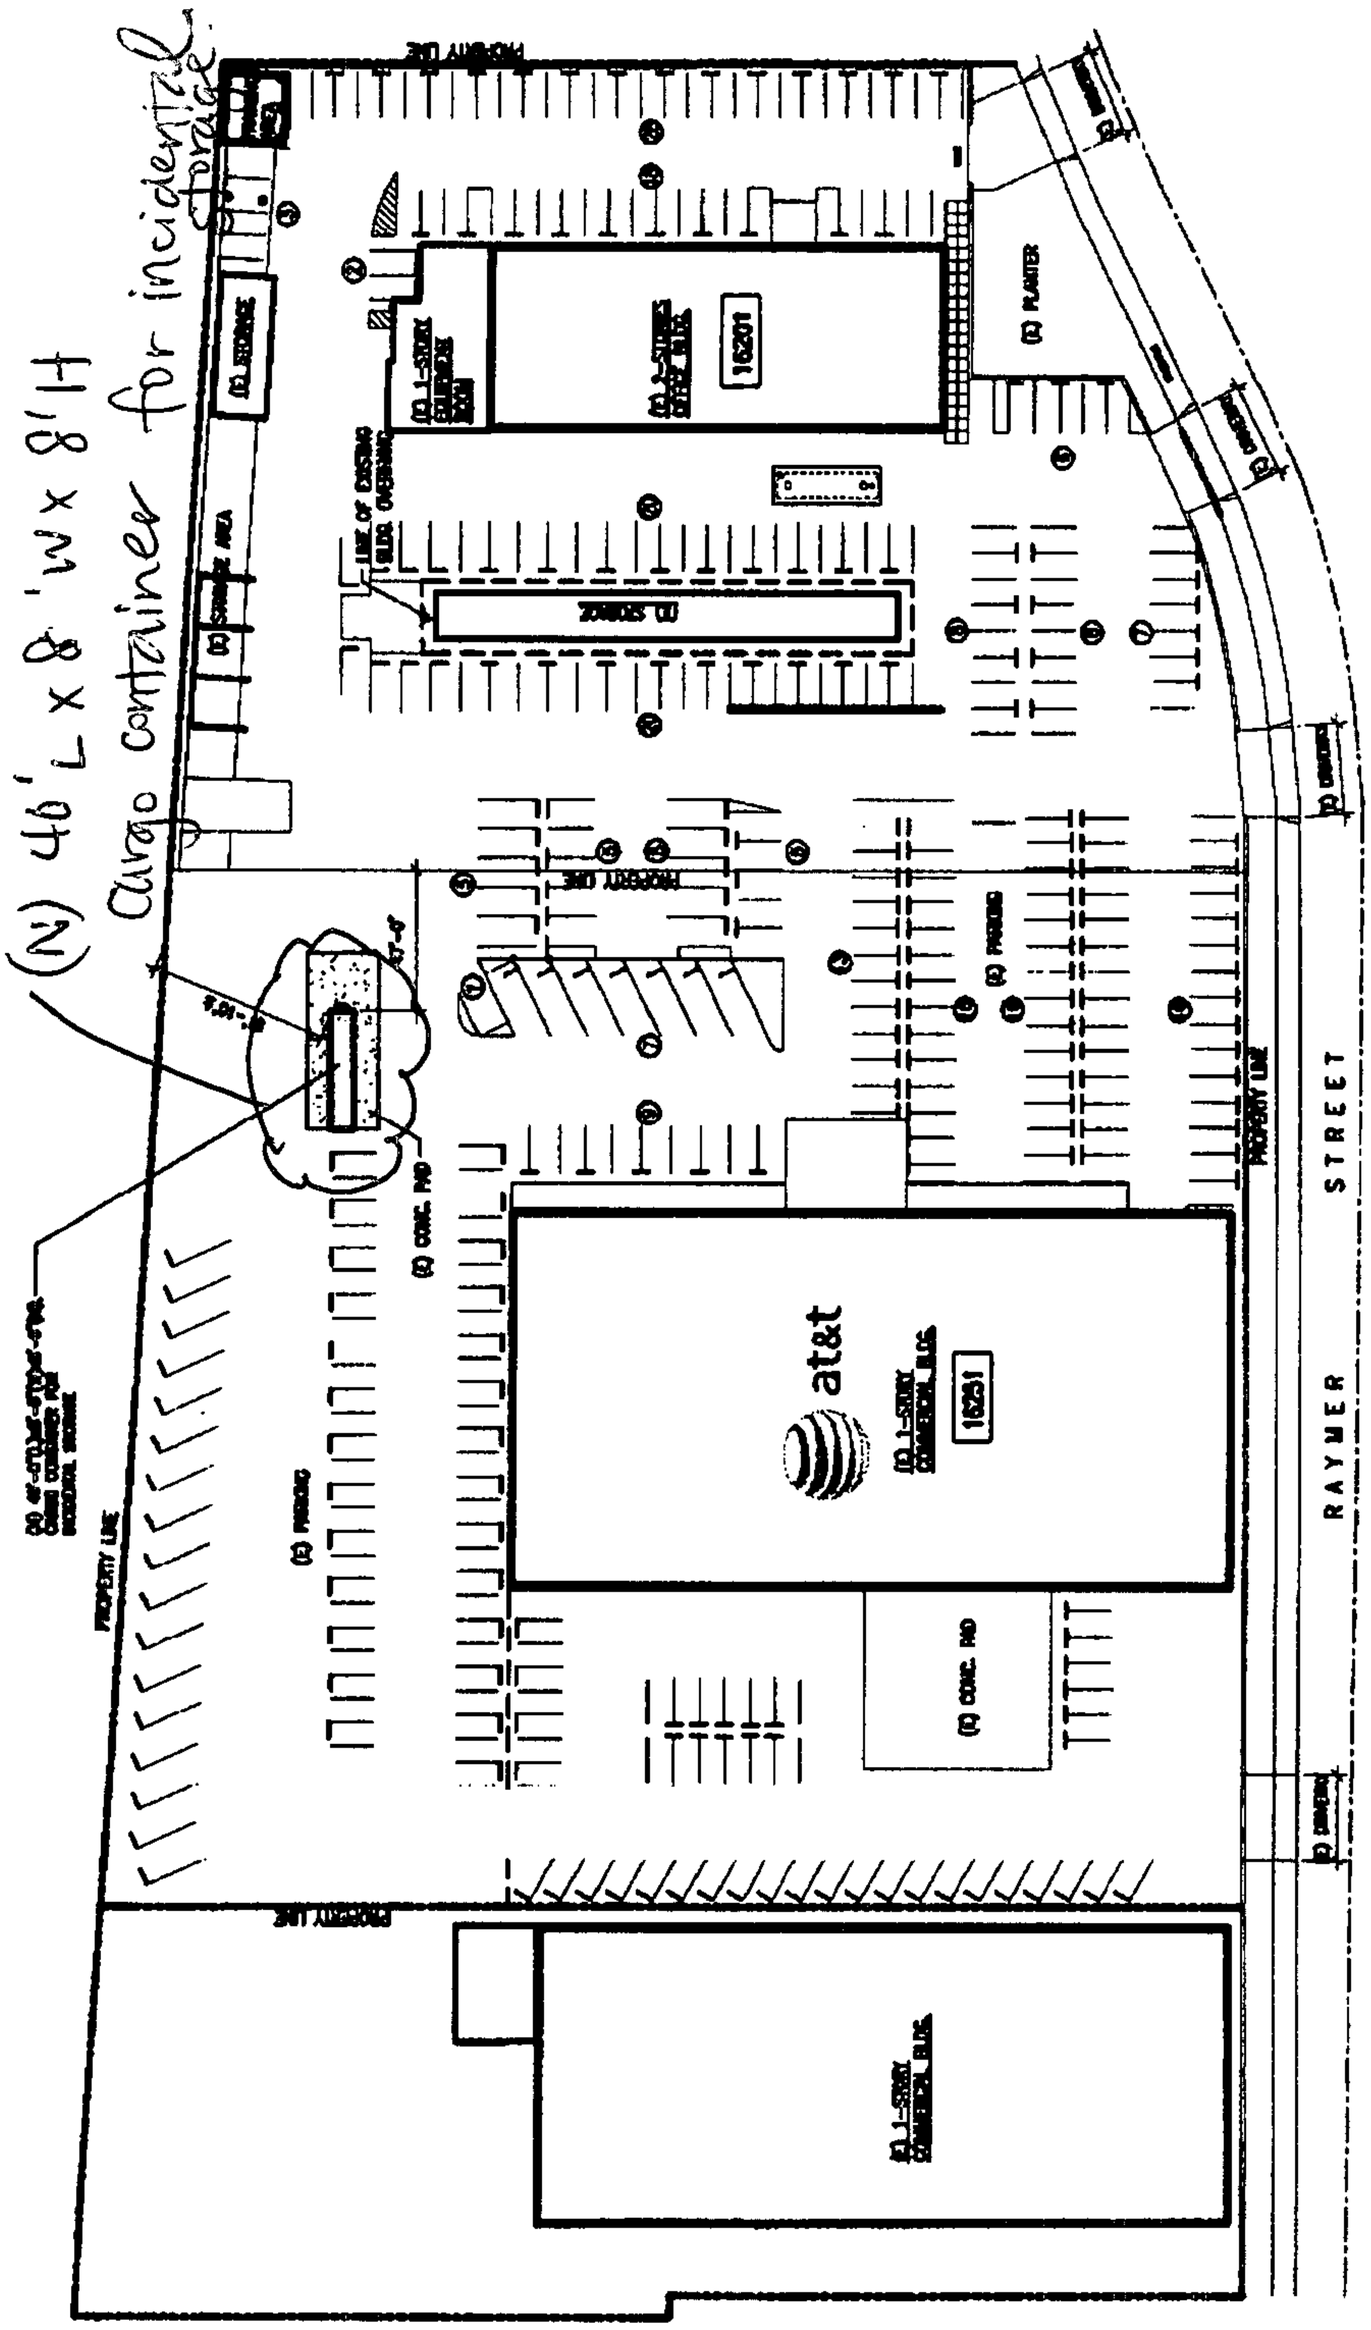

RT1 APR 05 2013

4/5/13

COUNCIL DISTRICT: 6 INSPECTION DISTRICT: BIGIVN2 PLOT PLAN ATTACHMENT

16201 W Raymer St

Permit #:
Plan Check #: B13LA05614
Event Code:

13020 - 10000 - 01089
Printed: 05/14/13 10:33 AM

Nonbldg-New
Commercial
Plan Check at Counter
Plan Check

City of Los Angeles - Department of Building and Safety

APPLICATION FOR BUILDING PERMIT AND CERTIFICATE OF OCCUPANCY

Issued on: 05/14/2013
Last Status: Issued
Status Date: 05/14/2013

1. TRACT	BLOCK	LOT(s)	ARB	COUNTY MAP REF #	PARCEL ID # (PIN #)	2. ASSESSOR PARCEL #
P M 3408		D		BK 79-99/100	189B137 11	2205 - 029 - 801

3. PARCEL INFORMATION

Airport Hazard Area - 940' Ht Limit Contours Above Mean Sea
Airport Hazard Area - Horizontal Surface Area
Area Planning Commission - South Valley
LADBS Branch Office - VN
Council District - 6
Cmpt. Fill Grd. - CFG-1000
Certified Neighborhood Council - Lake Balboa
Community Plan Area - Reseda - West Van Nuys
Census Tract - 1275.10
District Map - 189B137
Energy Zone - 9
Fire District - 2
Near Source Zone Distance - 6.5
Thomas Brothers Map Grid - 531-E2
Thomas Brothers Map Grid - 531-F2

ZONES(S): M2-1

4. DOCUMENTS

ZI - ZI-2374 LOS ANGELES STATE ENTER
CDBG - LARZ-Valley
CDBG - SEZ-Los Angeles State Enterprise Zc
AFF - OB-13165-A

5. CHECKLIST ITEMS

6. PROPERTY OWNER, TENANT, APPLICANT INFORMATION

Owner(s):
PACIFIC BELL S B E PAR 5 MAP 279-19-105
100 STONEMAN AVE., ALHAMBRA 91801 --
Tenant:

Applicant: (Relationship: Architect)
WESLEY S. WEI -
65 N FIRST AVE, STE 201, ARCADIA, CA 91006 -- (626) 254-8884

For Cashier's Use Only **W/O #: 32001089**

7. EXISTING USE

PROPOSED USE
(23) Miscellaneous Bldg/Structure

8. DESCRIPTION OF WORK
(N) 4' 4" X 7' 2" BALER EQUIPMENT CONCRETE PAD ON (E) PARKING LOT

9. # Bldgs on Site & Use:

10. APPLICATION PROCESSING INFORMATION

BLDG. PC By: Teodoro Diaz Rodriguez
DAS PC By:
OK for Cashier: Julio Zafra
Coord. OK:
Signature:
Date: 05/14/2013

11. PROJECT VALUATION Final Fee Period

Permit Valuation: $3,000
PC Valuation:
Sewer Cap ID:
Total Bond(s) Due:

12. ATTACHMENTS
Plot Plan

For inspection requests, call toll-free **(888) LA4BUILD (524-2845)**. Outside LA County, call (213) 482-0000 or request inspections via **www.ladbs.org.** To speak to a Call Center agent, call **311** or (866) 4LACITY (452-2489). Outside LA County, call (213) 473-3231.

* P 1 3 0 2 0 1 0 0 0 0 0 1 0 8 9 F N *

LA 0006 102009392 5/14/2013 10:32:32 AM

BUILDING PERMIT COMM	$130.00
BUILDING PLAN CHECK	$0.00
EI COMMERCIAL	$0.63
ONE STOP SURCH	$2.61
SYSTEMS DEVT FEE	$7.84
CITY PLANNING SURCH	$7.80
MISCELLANEOUS	$10.00
PLANNING GEN PLAN MAINT SURCH	$6.50
CA BLDG STD COMMISSION SURCHARGE	$1.00
BUILDING PLAN CHECK	$0.00
Sub Total:	$166.38

Permit #: 130201000001089
Receipt #: 0102154617
Building Card #: 2013LA16516

13. STRUCTURE INVENTORY (Note: Numeric measurement data in the format "number / number" implies "change in numeric value / total resulting numeric value") **13020 - 10000 - 01089**

(P) U Occ. Group: +29 Sqft / 29 Sqft
(P) Provided Standard for Bldg: 0 Stalls / Stalls
(P) Type I-A Construction

14. APPLICATION COMMENTS:

In the event that any box (i.e. 1-16) is filled to capacity, it is possible that additional information has been captured electronically and could not be printed due to space restrictions. Nevertheless the information printed exceeds that required by section 19825 of the Health and Safety Code of the State of California.

15. BUILDING RELOCATED FROM:

16. CONTRACTOR, ARCHITECT & ENGINEER NAME	ADDRESS		CLASS	LICENSE #	PHONE #
(A) WEI, WESLEY S	640 N WASHINGTON AVE,	GLENDORA, CA 91741		C22307	(626) 254-8884
(C) OLSEN H C CONSTRUCTION COMPANY INC	710 E LOS ANGELES AVENUE,	MONROVIA, CA 91016	B	177029	(626) 359-8900
(E) NI, BO-LIANG	2755 CUMBERLAND RD,	SAN MARINO, CA 91108		S3703	

PERMIT EXPIRATION/REFUNDS: This permit expires two years after the date of the permit issuance. This permit will also expire if no construction work is performed for a continuous period of 180 days (Sec. 98.0602 LAMC). Claims for refund of fees paid must be filed within one year from the date of expiration for permits granted by LADBS (Sec. 22.12 & 22.13 LAMC). The permittee may be entitled to reimbursement of permit fees if the Department fails to conduct an inspection within 60 days of receiving a request for final inspection (HS 17951).

17. LICENSED CONTRACTOR'S DECLARATION

I hereby affirm under penalty of perjury that I am licensed under the provisions of Chapter 9 (commencing with Section 7000) of Division 3 of the Business and Professions Code, and my license is in full force and effect. The following applies to B contractors only: I understand the limitations of Section 7057 of the Business and Professional Code related to my ability to take prime contracts or subcontracts involving specialty trades.

License Class: B License No.: 177029 Contractor: OLSEN H C CONSTRUCTION COMPANY INC

18. WORKERS' COMPENSATION DECLARATION

I hereby affirm, under penalty of perjury, one of the following declarations :

( ) I have and will maintain a certificate of consent to self insure for workers' compensation, as provided for by Section 3700 of the Labor Code, for the performance of the work for which this permit is issued.

(X) I have and will maintain workers' compensation insurance, as required by Section 3700 of the Labor Code, for the performance of the work for which this permit is issued. My workers' compensation insurance carrier and policy number are:

Carrier: HARTFORD CSLTY. INS. CO. Policy Number: 72WEQT2754

( ) I certify that in the performance of the work for which this permit is issued, I shall not employ any person in any manner so as to become subject to the workers' compensation laws of California, and agree that if I should become subject to the workers' compensation provisions of Section 3700 of the Labor Code, I shall forthwith comply with those provisions.

WARNING: FAILURE TO SECURE WORKERS' COMPENSATION COVERAGE IS UNLAWFUL, AND SHALL SUBJECT AN EMPLOYER TO CRIMINAL PENALTIES AND CIVIL FINES UP TO ONE HUNDRED THOUSAND DOLLARS ($100,000), IN ADDITION TO THE COST OF COMPENSATION, DAMAGES AS PROVIDED FOR IN SECTION 3706 OF THE LABOR CODE, INTEREST, AND ATTORNEY'S FEES.

19. ASBESTOS REMOVAL DECLARATION / LEAD HAZARD WARNING

I certify that notification of asbestos removal is either not applicable or has been submitted to the AQMD or EPA as per section 19827.5 of the Health and Safety Code. Information is available at (909) 396-2336 and the notification form at www.aqmd.gov. Lead safe construction practices are required when doing repairs that disturb paint in pre-1978 buildings due to the presence of lead per section 6716 and 6717 of the Labor Code. Information is available at Health Services for LA County at (800) 524-5323 or the State of California at (800) 597-5323 or www.dhs.ca.gov/childlead.

20. CONSTRUCTION LENDING AGENCY DECLARATION

I hereby affirm under penalty of perjury that there is a construction lending agency for the performance of the work for which this permit is issued (Sec. 3097, Civil Code).

Lender's Name (If Any): _____ Lender's Address : _____

21. FINAL DECLARATION

I certify that I have read this application **INCLUDING THE ABOVE DECLARATIONS** and state that the above information **INCLUDING THE ABOVE DECLARATIONS** is correct. I agree to comply with all city and county ordinances and state laws relating to building construction, and hereby authorize representatives of this city to enter upon the above-mentioned property for inspection purposes. I realize that this permit is an application for inspection and that it does not approve or authorize the work specified herein, and it does not authorize or permit any violation or failure to comply with any applicable law. Furthermore, neither the City of Los Angeles nor any board, department officer, or employee thereof, make any warranty, nor shall be responsible for the performance or results of any work described herein, nor the condition of the property nor the soil upon which such work is performed. I further affirm under penalty of perjury, that the proposed work will not destroy or unreasonably interfere with any access or utility easement belonging to others and located on my property, but in the event such work does destroy or unreasonably interfere with such easement, a substitute easement(s) satisfactory to the holder(s) of the easement will be provided (Sec. 91.0106.4.3.4 LAMC).

By signing below, I certify that:

(1) I accept all the declarations above namely the Licensed Contractor's Declaration, Workers' Compensation Declaration, Asbestos Removal Declaration / Lead Hazard Warning, Construction Lending Agency Declaration, and Final Declaration; and

(2) This permit is being obtained with the consent of the legal owner of the property.

Print Name: ELLIOT GATTS Sign: _____ Date: 05/14/2013 ☐ Contractor ☒ Authorized Agent

16201 W Raymer St

Permit Application # : **13020 - 10000 - 01089**

Nonbldg-New
Commercial
Plan Check

City of Los Angeles - Department of Building and Safety

PLOT PLAN ATTACHMENT

Plan Check #: B13LA05614
Initiating Office: METRO
Printed on: 05/08/13 10:12:35

(DO NOT DRAW, WRITE, OR PASTE ATTACHMENTS OUTSIDE BORDER)

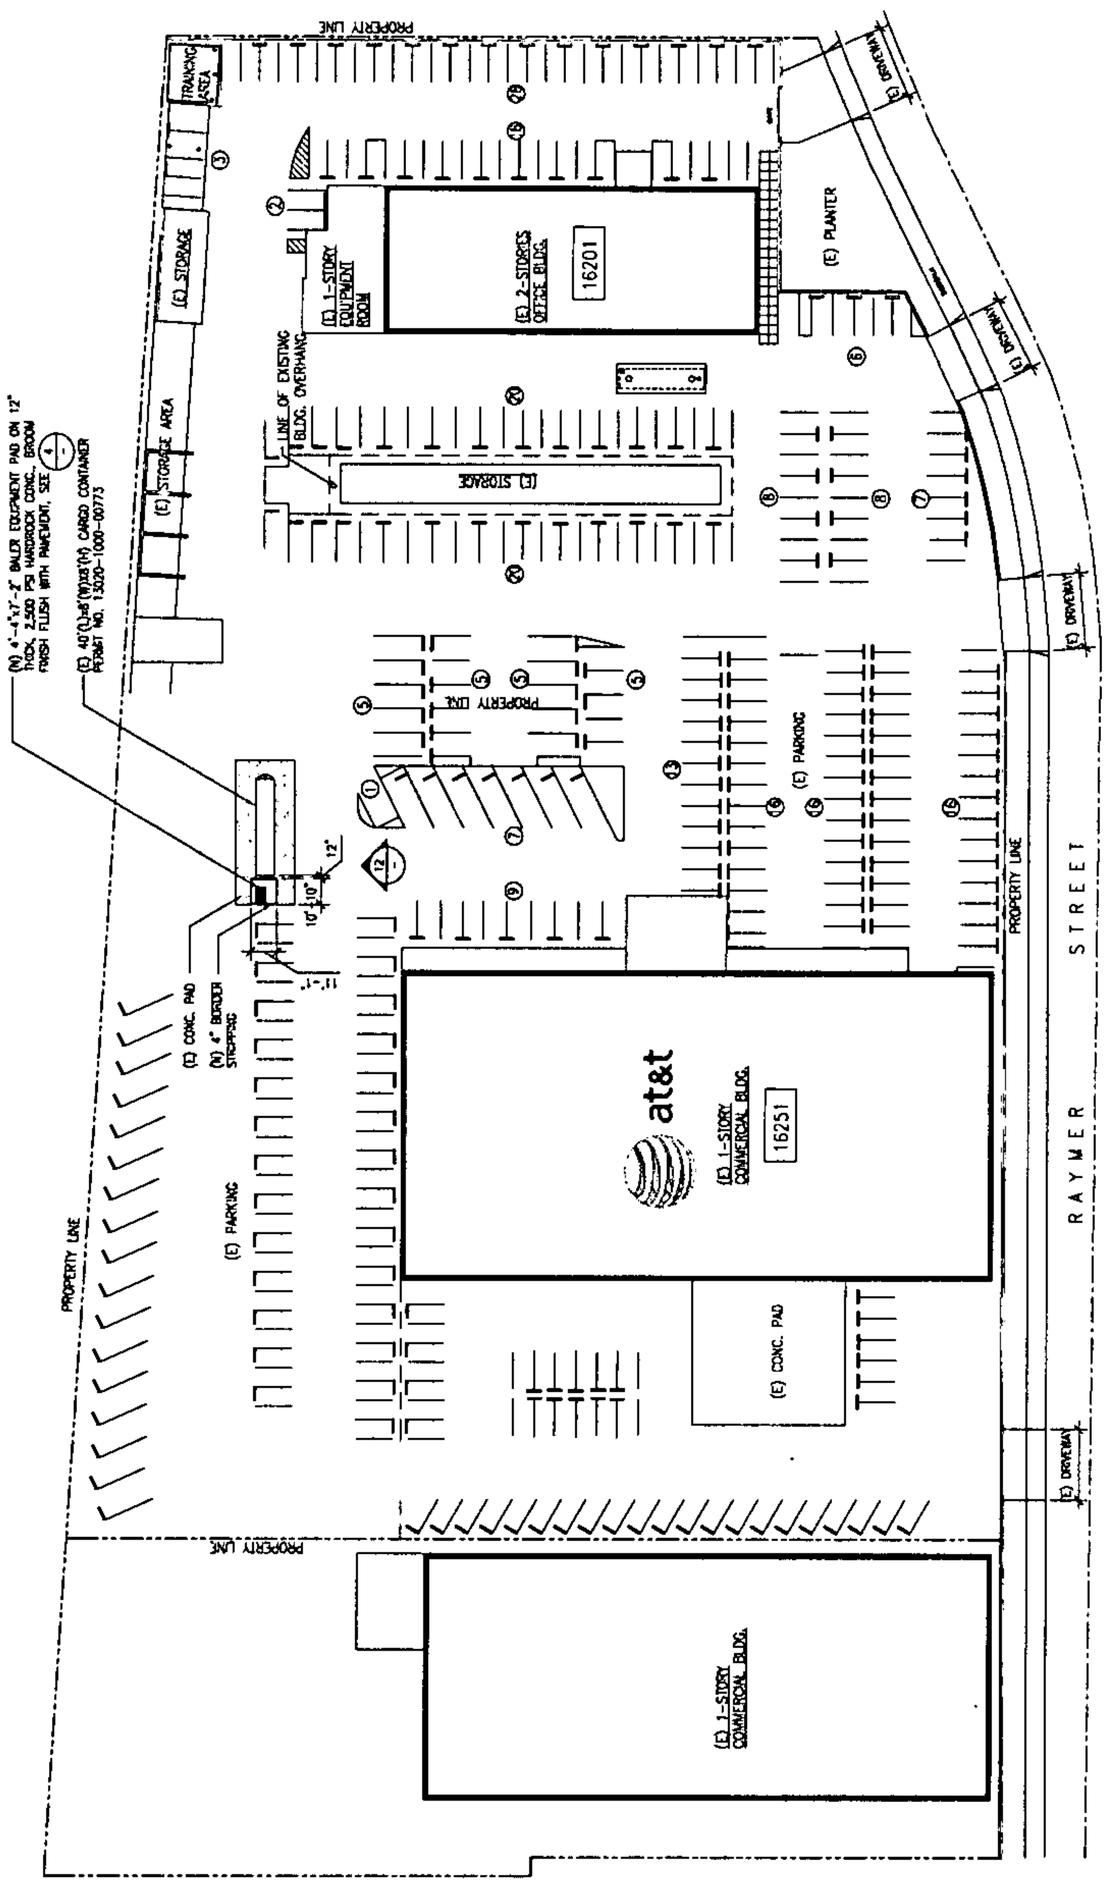

EXISTING SITE PLAN

1A

COUNCIL DISTRICT: 6 INSPECTION DISTRICT: BIGIVN2 PLOT PLAN ATTACHMENT

3

APPLICATION TO ALTER - REPAIR - DEMOLISH AND FOR CERTIFICATE OF OCCUPANCY

B&S Form B-3 AC-1

CITY OF LOS ANGELES — DEPT. OF BUILDING AND SAFETY

INSTRUCTIONS: 1. Applicant to Complete Numbered Items Only 2. Plot Plan Required on Back of Original.

CENSUS TRACT

1. LEGAL DESCR. — LOT: 12 & 13 — BLK. — TRACT: 23827 — DIST. MAP: 7518
2. PRESENT USE OF BUILDING (23) Service Bldg. — NEW USE OF BUILDING (23) Same — ZONE: M2-1
3. JOB ADDRESS: 16201 Raymer Street VN — FIRE DIST.: #2
4. BETWEEN CROSS STREETS: Saticoy St. AND Roscoe — (INSIDE) COR. LOT — KEY — REV. COR.
5. OWNER'S NAME: Dean C. Daily — PHONE: 886-0060 — LOT SIZE: Irreg.
6. OWNER'S ADDRESS: 17803 Raymer Street — P.O. BOX — ZIP
7. ARCHITECT OR DESIGNER — STATE LICENSE NO. — PHONE — REAR ALLEY — SIDE ALLEY /
8. ENGINEER: Tibor Ganter — STATE LICENSE NO.: SE1123 — PHONE — BLDG. LINE /
9. CONTRACTOR: Owner — STATE LICENSE NO. — PHONE — AFFIDAVITS: Aipport haz.
10. SIZE OF EXISTING BLDG.: 147 x 16 — STORIES: 1 — HEIGHT: 10 — NO. OF EXISTING BUILDINGS ON LOT AND USE: 1 Service Bldg.
11. MATERIAL OF CONSTRUCTION — EXT. WALLS — ROOF — FLOOR

3

12. JOB ADDRESS: 16201 Raymer Street VN — DISTRICT OFFICE: VN
13. VALUATION: TO INCLUDE ALL FIXED EQUIPMENT REQUIRED TO OPERATE AND USE PROPOSED BUILDING. $ 300 — GRADING /
14. NEW WORK: (Describe) Add crane support — CRIT. SOIL / — HIGHWAY DED.

NEW USE OF BUILDING	SIZE OF ADDITION	STORIES	HEIGHT	FLOOD
Service Bldg.	None			/

TYPE	GROUP	SPRINKLERS REQ'D SPECIFIED	VALUATION APPROVED	CONS.
V	G-1		Harder	/

BLDG. AREA	MAX. OCC.	TOTAL	PLANS CHECKED	ZONED BY
			Harder	Skabik

DWELL. UNITS	GUEST ROOMS	SPACES REQ'D PARKING	PROVIDED	PLANS APPROVED	FILE WITH
					VN/67-6957.

P.C. No.	CONT. INSP.	APPLICATION APPROVED	INSPECTOR
		Harder	

P.C.	S.P.C.	G.P.I.	B.P.	I.F.	O.S.	C/O	TYPIST
1.63	/	/	2.50	/	/	/	PJ

CASHIER'S USE ONLY

MAR 12 67 19121 Ck VN 14165 L = 2 1.63
MAR 12 67 19122 Ck VN 14165 2.50

STATEMENT OF RESPONSIBILITY

I certify that in doing the work authorized hereby I will not employ any person in violation of the Labor Code of the State of California relating to workmen's compensation insurance.

"This permit is an application for inspection, the issuance of which is not an approval or an authorization of the work specified herein. This permit does not authorize or permit, nor shall it be construed as authorizing or permitting the violation or failure to comply with any applicable law. Neither the City of Los Angeles, nor any board, department, officer or employee thereof make any warranty or shall be responsible for the performance or results of any work described herein, or the condition of the property or soil upon which such work is performed." (See Sec. 91.0202 L.A.M.C.)

Signed X ..... (Owner or Agent)

		Name	Date
Bureau of Engineering	ADDRESS APPROVED		
	SEWERS AVAILABLE / NOT AVAILABLE		
	DRIVEWAY APPROVED		
	HIGHWAY DEDICATION REQUIRED / COMPLETED		
	FLOOD CLEARANCE APPROVED		
Conservation	APPROVED FOR ISSUE FILE #		
Plumbing	PRIVATE SEWAGE DISPOSAL SYSTEM APPROVED		
Planning	APPROVED UNDER CASE #		
Fire	APPROVED (TITLE 19) (L.A.M.C.-S700)		
Traffic	APPROVED FOR		

N. C

Address of Building 16201 Raymer Street

CITY OF LOS ANGELES

CERTIFICATE OF OCCUPANCY

NOTE: Any change of use or occupancy must be approved by the Department of Building and Safety.

This certifies that, so far as ascertained by or made known to the undersigned, the building at the above address complies with the applicable requirements of the Municipal Code, as follows: Ch. 1, as to permitted uses, Ch. 9, Arts. 1, 3, 4, and 5; and with applicable requirements of State Housing Law—for following occupancies:

Issued 3-11-71 Permit No. and Year VN 60494/70, VN 63146/70

1 Story, Type IV, 20' x 20'5" Vehicle Cleaning Shed and 20' x 22' Vehicle Diagnostic building addition to existing 60' x 160' Type IIIB, Construction and Maintenance Office. 2 additional required parking spaces provided.
F-1 Occupancy

Owner

Owner's Address Pacific Tel & Tel Co.
16201 Raymer Street
Van Nuys, Calif. 91406

E. Spitzer/sm

Form B-95b—6M Sets—8-70 (C-10)

By_____

Address of Building 16201 Raymer Street

CITY OF LOS ANGELES

CERTIFICATE OF OCCUPANCY

NOTE: Any change of use or occupancy must be approved by the Department of Building and Safety.

This certifies that, so far as ascertained by or made known to the undersigned, the building at the above address complies with the applicable requirements of the Municipal Code, as follows: Ch. 1, as to permitted uses, Ch. 9, Arts. 1, 3, 4, and 5; and with applicable requirements of State Housing Law—for following occupancies:

Issued 3-11-71 Permit No. and Year VN 60494/70, VN 63146/70

1 Story, Type IV, 20' x 20'5" Vehicle Cleaning Shed and 20' x 22' Vehicle Diagnostic building addition to existing 60' x 160' Type IIIB, Construction and Maintenance Office. 2 additional required parking spaces provided.
F-1 Occupancy

Owner

Owner's Address Pacific Tel & Tel Co.
16201 Raymer Street
Van Nuys, Calif. 91406

E. Spitzer/sm

Form B-95b—6M Sets—8-70 (C-10)

By_____

Address of Building 16201 Raymer Street

CITY OF LOS ANGELES
CERTIFICATE OF OCCUPANCY

Note: Any change of use or occupancy must be approved by the Department of Building and Safety.
This certifies that, so far as ascertained or made known to the undersigned, the vacant land, building or portion of a building described below and located at the above address complies with the applicable construction requirements (Chapter 9) and/or the applicable zoning requirements (Chapter 1) of the Los Angeles Municipal Code for the use, or occupancy group in which it is classified.

Issued 2-27-79 Permit No. and Year LA 71467/78

1-Story, Type IV, 30' x 50' Manufacturing Building (heat shrink factory)
3 additional required parking spaces provided.
G-1 Occupancy.

0 1 5 0 0 5 0 0 0 3 2

Owner Daily Industrial Prop.

Owner's Address c/o Pacific Telephone
16201 Raymer Street
Van Nuys, Calif. 91406

5 8 0 3 1 7 2 0 0 5 3 0 0 0 5 3 6 4 W. Lau-dg

Form B-95b

BY

Address of Building 16201 Raymer Street

CITY OF LOS ANGELES

CERTIFICATE OF OCCUPANCY

Note: Any change of use or occupancy must be approved by the Department of Building and Safety.

This certifies that, so far as ascertained or made known to the undersigned, the vacant land, building or portion of a building described below and located at the above address complies with the applicable construction requirements (Chapter 9) and/or the applicable zoning requirements (Chapter 1) of the Los Angeles Municipal Code for the use, or occupancy group in which it is classified.

Issued 2-27-79 Permit No. and Year LA 71467/78

1-Story, Type IV, 30' x 50' Manufacturing Building (heat shrink factory)
3 additional required parking spaces provided.
G-1 Occupancy.

0 1 5 0 0 5 3 3 0 3 2

Owner Daily Industrial Prop.

Owner's Address c/o Pacific Telephone
16201 Raymer Street
Van Nuys, Calif. 91406

W. Lau-dg

BY_____

Form B-95b

Address of Building 16201 Raymer Street

CITY OF LOS ANGELES

CERTIFICATE OF OCCUPANCY

NOTE: Any change of use or occupancy must be approved by the Department of Building and Safety.

This certifies that, so far as ascertained by or made known to the undersigned, the building at the above address complies with the applicable requirements of the Municipal Code, as follows: Ch 1, as to permitted uses, Ch 9, Arts 1, 3, 4, and 5; and with applicable requirements of State Housing Law—for following occupancies:

Issued	Permit No. and Year
1/29/81	VN 20438/80

Convert 60' x 160' portion of attic area to offices making 2 Story, Type III/B, 60' x 160' Office and Vehicle Repair Building. 14 additional parking spaces required, 57 provided.
G-1/F-1 Occupancy.

0 1 5 0 0 5 0 0 0 3 4

Owner Pacific Telephone

Owner's Address 177 E. Colorado Blvd.
Pasadena, CA 91105

5000511200500005366 K. HULL/ch

Form B-95b

BY_____

Address of Building 16201 Raymer Street

CITY OF LOS ANGELES

CERTIFICATE OF OCCUPANCY

NOTE: Any change of use or occupancy must be approved by the Department of Building and Safety.

This certifies that, so far as ascertained by or made known to the undersigned, the building at the above address complies with the applicable requirements of the Municipal Code, as follows: Ch. 1, as to permitted uses, Ch. 9, Arts. 1, 3, 4, and 5; and with applicable requirements of State Housing Law—for following occupancies:

Issued	Permit No. and Year
1/29/81	VN 20438/80

Convert 60' x 160' portion of attic area to offices making 2 Story, Type III/B, 60' x 160' Office and Vehicle Repair Building. 14 additional parking spaces required, 57 provided.
G-1/F-1 Occupancy.

0 1 5 0 0 5 0 0 0 0 1

Owner Pacific Telephone

Owner's Address 177 E. Colorado Blvd.
Pasadena, CA 91105

K. HULL/ch

Form B-95b

BY_____

Address of Building 16201 Raymer Street

CITY OF LOS ANGELES

CERTIFICATE OF OCCUPANCY

NOTE: Any change of use or occupancy must be approved by the Department of Building and Safety.

This certifies that, so far as ascertained by or made known to the undersigned, the building at the above address complies with the applicable requirements of the Municipal Code, as follows: Ch. 1, as to permitted uses, Ch. 9, Arts. 1, 3, 4, and 5; and with applicable requirements of State Housing Law—for following occupancies:

Issued 02-04-82 Permit No. and Year VN 36049/81

1 Story, Type V, 16' x 22' Storage Room addition
to existing 16' x 147' Storage Building.
No change in parking requirements.
G-1 Occupancy.

0 1 5 0 0 5 0 0 0 3 3

Owner Pacific Telephone Co.

Owner's Address 177 E. Colorado
Pasadena, CA 91101

5000317200500005365

Form B-95b

BY K. HULL/kk

Address of Building 16201 Raymer Street

CITY OF LOS ANGELES

CERTIFICATE OF OCCUPANCY

NOTE: Any change of use or occupancy must be approved by the Department of Building and Safety.

This certifies that, so far as ascertained by or made known to the undersigned, the building at the above address complies with the applicable requirements of the Municipal Code, as follows: Ch. 1, as to permitted uses, Ch. 9, Arts. 1, 3, 4, and 5; and with applicable requirements of State Housing Law—for following occupancies:

Issued 02-04-82 Permit No. and Year VN 36049/81

1 Story, Type V, 16' x 22' Storage Room addition
to existing 16' x 147' Storage Building.
No change in parking requirements.
G-1 Occupancy.

0 1 5 0 0 5 0 0 0 3 5

Owner Pacific Telephone Co.

Owner's Address 177 E. Colorado
Pasadena, CA 91101

Form B-65b

BY K. HULL/kk

Address of Building 4 4 1620 RAYMER ST 0 0 8 4

CITY OF LOS ANGELES
CERTIFICATE OF OCCUPANCY

Note: Any change of use or occupancy must be approved by the Department of Building and Safety.

This certifies that, so far as ascertained or made known to the undersigned, the vacant land, building or portion of a building described below and located at the above address complies with the applicable construction requirements (Chapter 9) and/or the applicable zoning requirements (Chapter 1) of the Los Angeles Municipal Code for the use, or occupancy group in which it is classified *

Issued 3/3/87 Permit No. and Year VN07743/86

63'9" x 34' Addition to an existing 2 Story, Type V-N, 61' x 163' Auto repair and office building creating a 63'9" x 197' irregular building. 59 Parking spaces required, 135 provided. B-2/H-4/B-1 Occupancy.

2 3 8 0 0 5 0 0 2 2 0

* ALSO SUBJECT TO ANY AFFIDAVITS OR BUILDING AND ZONING CODE MODIFICATIONS WHEATHER LISTED ABOVE OR NOT

Owner Pacific Bell

Owner's Address 177 E. Colorado Bl.
Pasadena CA 91105

R. KLINE/sb

B & S B-95a (R 5/86) 50006302005000000237 BY_____

16201 W Raymer St

Permit #: **14041 - 90000 - 22940**

Plan Check #:

Event Code:

Printed: 08/22/14 10:52 AM

Electrical
Commercial
Express Permit
No Plan Check

City of Los Angeles - Department of Building and Safety

APPLICATION FOR ELECTRICAL PLAN CHECK AND INSPECTION

Issued On: 08/22/2014
Last Status: Issued
Status Date: 08/22/2014

1. PROPERTY OWNER

PACIFIC BELL S B E PAR 5 MAP 279-19-	0	0

2. APPLICANT INFORMATION (Relationship: Net Applicant)

JAMES GUICH	4673 ALGER ST	LOS ANGELES, CA 90039	(818) 546-1181

3. TENANT INFORMATION

4. CONTRACTOR, ARCHITECT, & ENGINEER NAME

ADDRESS		CLASS	LICENSE #	PHONE #
(C) LOS ANGELES ELECTRIC CO	4673 ALGER ST, LOS ANGELES, CA 90039	C10	215166	(818) 546-1181

5. APPLICATION COMMENTS

E-Permit paid by credit card, fax number-> (818)546-1186.

6. DESCRIPTION OF WORK

power for a/c unit

7. CHECKLIST ITEMS:

8. COUNCIL DISTRICT: 6

9. APPLICATION PROCESSING INFORMATION

Plan Check By:

OK for Cashier:

Signature:_____ Date:_____

For inspection requests, call toll-free **(888) LA4BUILD (524-2845).** Outside LA County, call (213) 482-0000 or request inspections via **www.ladbs.org.** To speak to a Call Center agent, call **311** or (866) 4LACITY (452-2489). Outside LA County, call (213) 473-3231.

For Cashier's Use Only **W/O #: 44122940**

16201 W Raymer St
14041 - 90000 - 22940

NOTICE:

The work included in this permit shall not be construed as establishing the legal number of dwelling units or guest rooms. That number is established by a Building Permit or a Certificate of Occupancy. In the event that any box (i.e. 1-10) is filled to its capacity, it is possible that additional information has been captured electronically and could not be printed due to space restrictions. Nevertheless, the information printed exceeds that required by Section 19825 of the Health and Safety Code of the State of California.

10. FEE INFORMATION

Inspection Fee Period

Permit Fee: **59.40**

INSPECTION TOTAL Electrical	59.40
Permit Total	59.40
Permit Fee Subtotal Electrical	55.00
Permit One Stop Surcharge	1.10
Permit Sys. Development Surcharge	3.30
Permit Issuing Fee	0.00

Payment Date: 08/22/14
Receipt No: ON62338
Amount: $59.40

11. FEE ITEM INFORMATION

NON-DWELLING POWER EQPT		
3.1 thru 5 HP-KVA	(1)	19.00

PERMIT EXPIRATION/REFUNDS : This permit expires two years after the date of the permit issuance. This permit will also expire if no construction work is performed for a continuous period of 180 days (Sec. 98.0602 LAMC). Claims for refund of fees paid must be filed within one year from the date of expiration for permits granted by LADBS (Sec. 22.12 & 22.13 LAMC). The permittee may be entitled to reimbursement of permit fees if the Department fails to conduct an inpection within 60 days of receiving a request for final inspection (HS 17951).

12. LICENSED CONTRACTOR'S DECLARATION

I hereby affirm under penalty of perjury that I am licensed under the provisions of Chapter 9 (commencing with Section 7000) of Division 3 of the Business and Professions Code, and my license is in full force and effect. The following applies to B contractors only: I understand the limitations of Section 7057 of the Business and Professional Code related to my ability to take prime contracts or subcontracts involving specialty trades.

License Class: **C10** License No.: **215166** Contractor: **LOS ANGELES ELECTRIC CO**

13. WORKERS' COMPENSATION DECLARATION

I hereby affirm, under penalty of perjury, one of the following declarations:

(__) I have and will maintain a certificate of consent to self insure for workers' compensation, as provided for by Section 3700 of the Labor Code, for the performance of the work for which this permit is issued.

(**X**) I have and will maintain workers' compensation insurance, as required by Section 3700 of the Labor Code, for the performance of the work for which this permit is issued. My workers' compensation insurance carrier and policy number are:

Carrier: **AMERICAN EMPLOYERS INS. CO.** Policy Number: **022WK00232**

(__) I certify that in the performance of the work for which this permit is issued, I shall not employ any person in any manner so as to become subject to the workers' compensation laws of California, and agree that if I should become subject to the workers' compensation provisions of Section 3700 of the Labor Code, I shall forthwith comply with those provisions.

WARNING: FAILURE TO SECURE WORKERS' COMPENSATION COVERAGE IS UNLAWFUL, AND SHALL SUBJECT AN EMPLOYER TO CRIMINAL PENALTIES AND CIVIL FINES UP TO ONE HUNDRED THOUSAND DOLLARS ($100,000), IN ADDITION TO THE COST OF COMPENSATION, DAMAGES AS PROVIDED FOR IN SECTION 3706 OF THE LABOR CODE, INTEREST, AND ATTORNEY'S FEES.

14. ASBESTOS REMOVAL DECLARATION / LEAD HAZARD WARNING

I certify that notification of asbestos removal is either not applicable or has been submitted to the AQMD or EPA as per section 19827.5 of the Health and Safety Code. Information is available at Lead safe construction practices are required when doing repairs that disturb paint in pre-1978 buildings due to the presence of lead www.aqmd.gov (909) 396-2336 and the notification form at per section 6716 and 6717 of the Labor Code. Information is available at Health Services for LA County at (800) 524-5323 or the State of California at (800) 597-5323 or www.dhs.ca.gov/childlead

15. CONSTRUCTION LENDING AGENCY DECLARATION

I hereby affirm under penalty of perjury that there is a construction lending agency for the performance of the work for which this permit is issued (Sec. 3097, Civil Code).

Lender's Name (If Any): _____ Lender's Address: _____

16. FINAL DECLARATION

I certify that I have read this application **INCLUDING THE ABOVE DECLARATIONS** and state that the above information **INCLUDING THE ABOVE DECLARATIONS** is correct. I agree to comply with all city and county ordinances and state laws relating to building construction, and hereby authorize representatives of this city to enter upon the above-mentioned property for inspection purposes. I realize that this permit is an application for inspection and that it does not approve or authorize the work specified herein, and it does not auhorize or permit any violation or failure to comply with any applicable law. Furthermore, neither the City of Los Angeles nor any board, department officer, or employee thereof, make any warranty, nor shall be responsible for the performance or results of any work described herein, nor the condition of the property nor the soil upon which such work is performed. I further affirm under penalty of perjury, that the proposed work will not destroy or unreasonably interfere with any access or utility easement belonging to others and located on my property, but in the event such work does destroy or unreasonably interfere with such easement, a substitute easement(s) satisfactory to the holder(s) of the easement will be provided (Sec. 91.0106.4.3.4 LAMC).

By signing below, I certify that:

(1) I accept all the declarations above namely the Licensed Contractor's Declaration, Workers' Compensation Declaration, Asbestos Removal Declaration / Lead Hazard Warning, Constrnction Lending Agency Declaration, and Final Declaration; and

(2) This permit is being obtained with the consent of the legal owner of the property.

Print Name: **JAMES GUICH** Sign: **Internet e-Permit System Declaration** Date: **08/22/2014** [X] Contractor [ ] Authorized Agent

EXPRESS PERMIT INSPECTION RECORD

CITY LA DBS
DEPARTMENT OF BUILDING AND SAFETY

Your feedback is important. Please visit our website to complete a Customer Survey at **www.ladbs.org/LADBSWeb/customer-survey.jsf**. If you would like to provide additional feedback, need clarification, or have any questions regarding plan check or inspection matters, please call our Customer Hotline at (213) 482-0056.

For use by cashier only

Payment Date: 08/22/14
Receipt No: ON62338
Amount: $59.40
Method: Credit Card

PERMIT #: 14041 - 90000 - 22940
ADDRESS: 16201 W Raymer St
OWNER: PACIFIC BELL S B E PAR 5 MAP 279-19-105
0
0

Electrical
Commercial
Express Permit
No Plan Check

JOB DESCRIPTION: power for a/c unit

INSPECTION RECORDS AND PLANS MUST BE AVAILABLE DURING INSPECTION

GRADING INSPECTIONS		
TYPE	DATE	INSPECTOR
Initial Grading		
Toe or Bottom		
Soils Report Approved		
DO NOT PLACE FILL UNTIL ABOVE IS SIGNED		
Backfill		
Fill		
Excavation		
Drainage Devices		
Rough Grading		
Approved Compaction Report		
FOOTING INSPECTIONS		
Footing Excavation		
Forms		
Reinforcing Steel		
OK to Place Concrete		
GROUNDWORK INSPECTIONS		
Electrical		
Plumbing		
Plumbing Methane		
Gas Piping		
Heating & Refrigeration		
Fire Sprinklers		
Disabled Access		
Methane		
OK to Place Floor		
DO NOT PLACE FLOOR UNTIL ABOVE IS SIGNED		
ROUGH INSPECTIONS		
Green Code		
Electrical		
Plumbing		
Fire Sprinkler		
Heating & Refrigeration		
Roof Sheathing		
Disabled Access		
Framing		
Insulation		
Suspended Ceiling		
OK to Cover		

FOR INSPECTION REQUESTS, PLEASE CALL
3-1-1 OR OUTSIDE CITY OF LOS ANGELES
888-LA4-BUILD (888)524-2845 or www.ladbs.org

DO NOT COVER UNTIL PREVIOUS IS SIGNED		
TYPE	DATE	INSPECTOR
Exterior Lathing		
Interior Lathing		
Drywall		
DO NOT COVER UNTIL ABOVE IS SIGNED		
WORK OUTSIDE OF THE BUILDING		
Electrical Underground		
Gas		
Heating & Refrigeration		
Sewer		
Disabled Access		
POOL INSPECTIONS		
Excavation		
Reinforcing Steel		
Bonding		
Piping		
Pre-Gunite		
Deck		
Enclosure/Fence		
Pool/Spa Cover		
DO NOT FILL POOL UNTIL ABOVE IS SIGNED		
FINAL INSPECTIONS		
Grading		
Electrical		
Plumbing		
Gas Test		
Gas		
Heating & Refrigeration		
Pressure Vessels		
Elevator		
Fire Sprinkler		
Disabled Access		
Green Building		
LAFD (Title 19 only)		
LAFD Fire Life Safety		
Pool Final		
AQMD Sign-off Provided		
Public Works		
Building		
PROJECT FINAL		

Certificate of Occupancy Required ☐ **YES** ☐ **NO**

B- 8 Card re v. 042011 RO

SUPPLEMENTAL NOTES:

IMPORTANT NOTICE

* **Prior to the start of any construction work adjacent to any public way, pedestrian protection shall be provided (Sec. 91.3303 L.A.M.C.).**
* Inspection(s) may be requested anytime via the internet or touch tone phone. To request an inspection via the internet, go to www.ladbs.org and click on "Request an Inspection" under Online Services. To request an inspection via touch tone phone, call toll free (888) LA4BUILD (888-524-2845) and select option 1 for Automated Request System. To request an inspection via the Customer Call Center, call 3-1-1 within the City of Los Angeles or (213) 473-3231 outside the City of Los Angeles between 7:00 a.m. and 10:00 p.m. When requesting an inspection, the following are required: (1)The job address, (2)Type of inspection, (3)Use of building, (4)Permit number, (5)Phone number of a contact person should the department need to reach someone.
* Inspection requests received before 4:00 p.m. Monday through Friday (excluding holidays) will normally be made the next business day. Requests received after 4:00 p.m. will be made following the next business day. The Automated Inspection Call Back System (AICBS) will attempt to telephone the contact phone number to confirm the Inspection.
* Permit fees provide for a limited number of inspections. A reinspection fee may be assessed when the work for which an inspection was requested is not complete, when the inspection record or plans are not available, or when there is failure to provide site access to department staff.
* No person shall perform any construction or repair work between the hours of 9:00 p.m.(6:00 p.m. grading) and 7:00 a.m. the following day which results in loud noises to the disturbance of persons occupying sleeping quarters in any dwelling , hotel, motel, apartment, or other place of residence (Sec. 41.40 L.A. M.C.).
* No person, other than an individual homeowner engaged in the repair or construction of his/her single-family dwelling, shall perform any construction or repair work of any kind upon any building or structure located on land developed with residential buildings or perform work within 500 feet of land so occupied, before 8:00 a.m. or after 6:00 p.m. on any Saturday or at any time on Sunday (Sec. 41.40 L.A.M.C.).
* Dust control measures to prevent dust from being blown or deposited over or upon any private property in any residential area must be implemented during any excavation or earth-moving phase of construction, sand blasting , or demolition.
* A separate permit from the State of California Division of Industrial Safety is required prior to starting certain work involving substantial risk to workers such as: construction or demolition exceeding 3 stories or 36 feet in height, or excavations or trenches over 5 feet in depth involving entry by workers.
* Building permits are valid for two years or expire on the 180th day from the date of issuance if the work permitted has not commenced. The department reserves the right to expire any permit where work has been suspended for a period of 180 days or more.
* Inspection services will not be provided when there is an unleashed dog on the premises.

BUILDING AND SAFETY PERMIT AND PLAN CHECK OFFICE LOCATIONS

Downtown Los Angeles
201 N. Figueroa St., 4th Fl.
Los Angeles, CA 90012

Van Nuys
6262 Van Nuys Blvd., 2nd Fl.
Van Nuys, CA 91401

West Los Angeles
1828 Sawtelle Blvd., 2nd Fl.
Los Angeles, CA 90025

San Pedro
638 S. Beacon St., 2nd Fl.
San Pedro, CA 90731

South Los Angeles
8475 S. Vermont Ave., 2nd Fl.
Los Angeles, CA 90044

LAC-1
LADBS Form B-3—R10-66

3 APPLICATION TO ALTER-REPAIR-DEMOLISH AND FOR CERTIFICATE OF OCCUPANCY

E

CITY OF LOS ANGELES
DEPT. OF BUILDING AND SAFETY

INSTRUCTIONS: 1. Application to Complete Numbered Items Only
2. Plot Plan Required on Back of Original.

CENSUS TRACT

1. LEGAL DESCR. | LOT: 12 & 13 | BLK. | TRACT: 23827 | DIST. MAP: 7518
2. PRESENT USE OF BUILDING: offices & vehicle repair (13) | NEW USE OF BUILDING: Same (13) | ZONE: M2-1
3. JOB ADDRESS: 16201 Raymer St. VN | FIRE DIST.: #2
4. BETWEEN CROSS STREETS: Saticoy AND Roscoe | INSIDE / COR. LOT | KEY | REV. COR.
5. OWNER'S NAME: Dean C. Daily | PHONE: 8860060 | LOT SIZE: Irreg.over
6. OWNER'S ADDRESS: 17803 Raymer St. Northrdige | P.O. BOX | ZIP
7. ARCHITECT OR DESIGNER: / | STATE LICENSE NO. | PHONE | REAR ALLEY | SIDE ALLEY /
8. ENGINEER: / | STATE LICENSE NO. | PHONE | BLDG. LINE
9. CONTRACTOR: owner | STATE LICENSE NO. | PHONE | AFFIDAVITS: airport Haz
10. SIZE OF EXISTING BLDG.: 161x61 | STORIES: 1 | HEIGHT: 24 | NO. OF EXISTING BUILDINGS ON LOT AND USE: none | lot tie Doc # 2206 11/5/66
11. MATERIAL OF CONSTRUCTION | EXT. WALLS: conc. & mas. | ROOF: wood | FLOOR: conc. & wood

3

12. JOB ADDRESS: 16201 Raymer St. VN | DISTRICT OFFICE: VN
13. VALUATION TO INCLUDE ALL FIXED EQUIPMENT REQUIRED TO OPERATE AND USE PROPOSED BUILDING: no fee | GRADING /
14. NEW WORK: (Describe) Delete sprinklers from VN 66-6956 | CRIT. SOIL /

HIGHWAY DED. /

NEW USE OF BUILDING	SIZE OF ADDITION	STORIES	HEIGHT	FLOOD /
	none			

TYPE	GROUP	SPRINKLERS REQ'D / SPECIFIED	VALUATION APPROVED	CONS. /
III-B	F-1/G-1	/	Harder	

BLDG. AREA	MAX OCC.	TOTAL	PLANS CHECKED	ZONED BY
9600	140	140	Harder.	SEE OKIG.

DWELL. UNITS	GUEST ROOMS	SPACES REQ'D	PROVIDED	PLANS APROVED	FILE WITH
/		PARKING n/c			

P.C. No.	CONT.INSP.	APPLICATION APPROVED	INSPECTOR
		Harder	

P.C.	S.P.C.	G.P.I.	B.P.	I.F.	O.S.	C/O	TYPIST
—	—	—	—	—	—		s mc

Plan check expires six months after fee is paid. Permit expires one year after fee is paid or six month after fee is paid if construction is not commenced.

CASHIER'S USE ONLY

SEP-15-67 10668 NF VN•20061 L — 1 0.00

STATEMENT OF RESPONSIBILITY

I certify that in doing the work authorized hereby I will not employ any person in violation of the Labor Code of the State of California relating to workmen's compensation insurance.

"This permit is an application for inspection, the issuance of which is not an approval or an authorization of the work specified herein. This permit does not authorize or permit, nor shall it be construed as authorizing or permitting the violation or failure to comply with any applicable law. Neither the City of Los Angeles, nor any board, department, officer or employee thereof make any warranty or shall be responsible for the performance or results of any work described herein, or the condition of the property or soil upon which such work is performed." (See Sec. 91.0202 L.A.M.C.)

Signed Dean Daily (Owner or Agent)

		Name	Date
Bureau of Engineering	ADDRESS APPROVED		
	SEWERS AVAILABLE / NOT AVAILABLE		
	DRIVEWAY APPROVED		
	HIGHWAY DEDICATION REQUIRED / COMPLETED		
	FLOOD CLEARANCE APPROVED		
Conservation	APPROVED FOR ISSUE FILE #		
Plumbing	PRIVATE SEWAGE DISPOSAL SYSTEM APPROVED		
Planning	APPROVED UNDER CASE #		
Fire	APPROVED (TITLE 19) (L.A.M.C.-S700)		
Traffic	APPROVED FOR		

3 **APPLICATION TO ADD-ALTER-REPAIR-DEMOLISH** B & S B-3—R12-68

CITY OF LOS ANGELES **AND FOR CERTIFICATE OF OCCUPANCY** DEPT. OF BUILDING AND SAFETY

INSTRUCTIONS: 1. Applicant to Complete Numbered Items Only. 2. Plot Plan Required on Back of Original.

1. LEGAL DESCR. LOT S 12, 13 [redacted] BLK. -----	TRACT ----- 23827		CENSUS TRACT 1275
2. PRESENT USE OF BUILDING (1) Constr. & Maint.off. ( ) same	NEW USE OF BUILDING ( ) same (2)		DIST. MAP 7518
3. JOB ADDRESS 16201 Raymer St.	VN		ZONE M-2-1
4. BETWEEN CROSS STREETS Woodley Ave.,	AND DE		FIRE DIST. II
5. OWNER'S NAME Pacific Tel & Tel Co.	PHONE 783-9964		LOT (TYPE) Int.
6. OWNER'S ADDRESS same as #3	CITY	ZIP	LOT SIZE Irreg.
7. ARCHITECT OR DESIGNER Johnson & Eastman Architects	STATE LICENSE No. C-1447 C-5186	PHONE 781-8771	
8. ENGINEER Charles Rice	STATE LICENSE No. SE 1469	PHONE 784-5364	ALLEY
9. CONTRACTOR Jack Helland	STATE LICENSE No. 105250	PHONE 245-3594	BLDG. LINE
10. LENDER	BRANCH	ADDRESS	AFFIDAVITS 32688

11. SIZE OF EXISTING BLDG.	STORIES	HEIGHT	NO. OF EXISTING BUILDINGS ON LOT AND USE
60'x160'		24'	(2) Maint. Bldgs.

12. MATERIAL OF CONSTRUCTION OF EXISTING BLDG. ⇒	EXT. WALLS	ROOF	FLOOR
	Masonry & conc.	Wood&Stl.	Conc.

3 13. JOB ADDRESS 16201 Raymer St., [redacted] — DISTRICT OFFICE VN-B-49

14. VALUATION TO INCLUDE ALL FIXED EQUIPMENT REQUIRED TO OPERATE AND USE PROPOSED BUILDING $ 10,000. — GRADING /

15. NEW WORK: (Describe) Vehicle cleaning shed & Vent system in new auto maint. occup.(old microwave wk. — CRIT. SOIL /

HIGHWAY DED. shp 2/

NEW USE OF BUILDING	SIZE OF ADDITION	STORIES	HEIGHT	FLOOD
same	20 x 25			/

TYPE	GROUP	SPRINKLERS REQ'D SPECIFIED	INSPECTION ACTIVITY COMB	GEN	MAJ. S.	CONS	CONS.
II-B & IV	F-1, G-1			/			/

BLDG. AREA	MAX. OCC.	TOTAL	PLANS CHECKED	ZONED BY
500/10,100			WMM	Spier

DWELL. UNITS	GUEST ROOMS	PARKING SPACES REQ'D	PROVIDED	PLANS APPROVED	FILE WITH
X	X	1/20	159		

P.C. No.	CONT. INSP.	APPLICATION APPROVED	INSPECTOR
M3689	X		

P.C.	S.P.C.	G.P.I.	B.P.	I.F.	O.S.	C/O	TYPIST
30.03	X	X	46.20	X	X	X	sjc

PLAN CHECK EXPIRES SIX MONTHS AFTER FEE IS PAID. PERMIT EXPIRES ONE YEAR AFTER FEE IS PAID OR SIX MONTHS AFTER FEE IS PAID IF CONSTRUCTION IS NOT COMMENCED.

ONLY Jun 19-70 27613 Ck VN M-6 30.03

CASHIER'S USE JUL-30-70 34114 Ck VN•60494 C — 1 46.20

STATEMENT OF RESPONSIBILITY

I certify that in doing the work authorized hereby I will not employ any person in violation of the Labor Code of the State of California relating to workmen's compensation insurance.

"This permit is an application for inspection, the issuance of which is not an approval or an authorization of the work specified herein. This permit does not authorize or permit, nor shall it be construed as authorizing or permitting the violation or failure to comply with any applicable law. Neither the City of Los Angeles, nor any board, department, officer or employee thereof make any warranty or shall be responsible for the performance or results of any work described herein, or the condition of the property or soil upon which such work is performed." (See Sec. 91.0202 L.A.M.C.)

Signed Richard E. Eastman (Owner or Agent)

		Name	Date
Bureau of Engineering	ADDRESS APPROVED	[illegible]	7/28/70
	SEWERS AVAILABLE	[illegible]	7/28/70
	NOT AVAILABLE (Fees Due) CAB		
	DRIVEWAY APPROVED		
	HIGHWAY DEDICATION REQUIRED		
	COMPLETED		
	FLOOD CLEARANCE APPROVED		
Conservation	APPROVED FOR ISSUE FILE #		
Plumbing	PRIVATE SEWAGE DISPOSAL SYSTEM APPROVED		
Planning	APPROVED UNDER CASE #		
Fire	APPROVED (TITLE 19) (L.A.M.C.–S700)		
Traffic	APPROVED FOR		

Third agreement recorded July 29, 1970 Doc. No. 2220

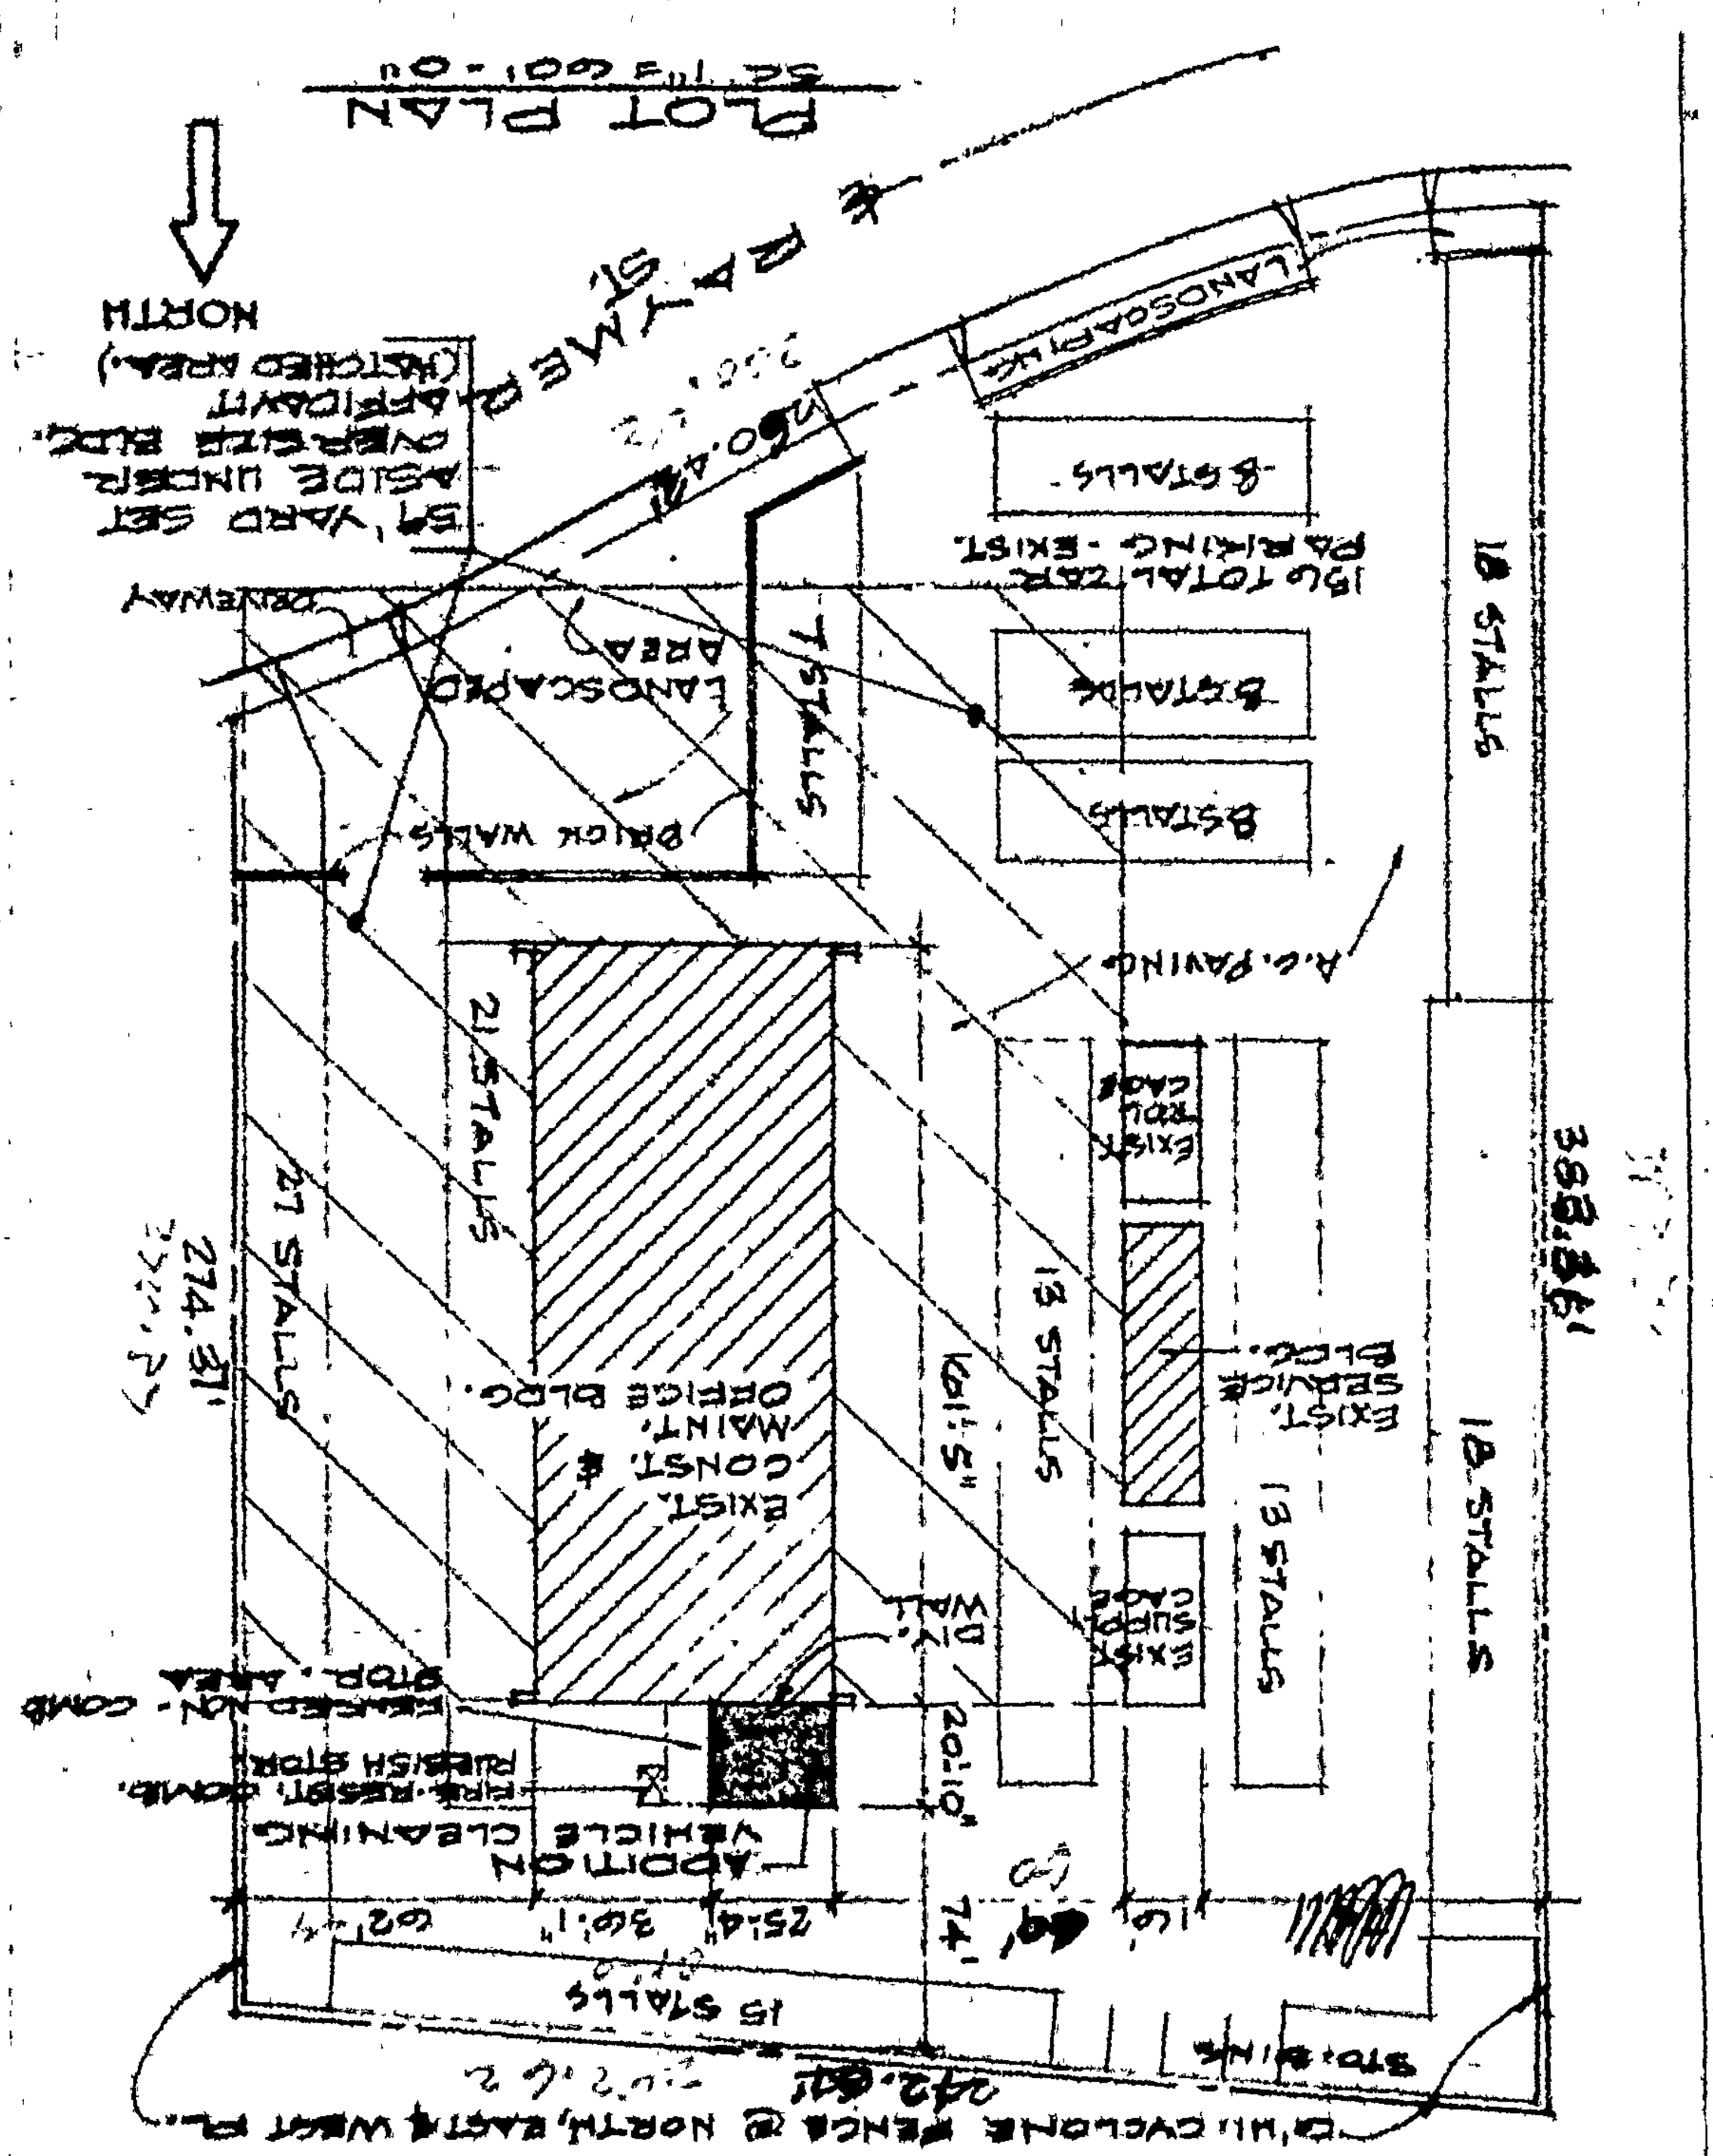

PUBL[illegible]ORD

3 APPLICATION FOR INSPECTION — TO ADD-ALTER-REPAIR-DEMOLISH AND FOR CERTIFICATE OF OCCUPANCY

CITY OF LOS ANGELES — DEPT. OF BUILDING AND SAFETY — B & S B-3 (R 7.80)

INSTRUCTIONS: 1. Applicant to Complete Numbered Items Only.

1. LEGAL DESCR.	LOT: D	BLOCK:	TRACT: PM 3408	COUNCIL DISTRICT NO.: E 12	DIST. MAP: 7518 / CENSUS TRACT: 1275
2. PRESENT USE OF BUILDING: ( ) Office&Vehicle Repair	NEW USE OF BUILDING: ( ) same				ZONE: M2-1
3. JOB ADDRESS: 16201 Raymer St. VN					FIRE DIST.: II
4. BETWEEN CROSS STREETS: WOODLEY AVE	AND: DE				LOT TYPE: Int.
5. OWNER'S NAME: Pacific Telephone&Telegraph Co.			PHONE: 578-4223		LOT SIZE: Irreg.
6. OWNER'S ADDRESS: 177 E.Colorado Blvd.	CITY: Pasadena		ZIP: 91105		
7. ENGINEER: Robert Hoggan	BUS. LIC. NO.	ACTIVE STATE LIC. NO.: SE-945	PHONE: 684-2917		ALLEY: /
8. ARCHITECT OR DESIGNER: Richard Santos, AIA	BUS. LIC. NO.	ACTIVE STATE LIC. NO.: C-5552	PHONE: 681-1633		BLDG. LINE: /
9. ARCHITECT OR ENGINEER'S ADDRESS	CITY		ZIP		AFFIDAVITS: OB 12966 Comp.Fill FILE
10. CONTRACTOR: LZ Const.	BUS. LIC. NO.	ACTIVE STATE LIC. NO.: B-369995	PHONE: 993-6505		

11. SIZE OF EXISTING BLDG.	STORIES	HEIGHT	NO. OF EXISTING BUILDINGS ON LOT AND USE	
WIDTH 60 LENGTH 160	2	24'	2)Maintenance Bldgs.	
12. CONST. MATERIAL OF EXISTING BLDG.	EXT. WALLS: masonry/conc.	ROOF: wd/stl.	FLOOR: conc.wd.	

3

13. JOB ADDRESS: 16201 Raymer St. — STREET GUIDE — DISTRICT OFFICE: VN B-49

14. VALUATION TO INCLUDE ALL FIXED EQUIPMENT REQUIRED TO OPERATE AND USE PROPOSED BUILDING: $ ~~140,000~~ 275000 — SEISMIC STUDY ZONE: /

15. NEW WORK (Describe): Convert exist'g. attic to 2nd.flr. office — GRADING: / — FLOOD: /

add int. stair & 2 exterior stairs — HWY. DED.: / — CONS.: /

NEW USE OF BUILDING	SIZE OF ADDITION	STORIES	HEIGHT	ZONED BY
Office&Vehicular Repair	(60x160) Inter.	2	24	Sam In

TYPE	GROUP OCC.	BLDG. AREA	PLANS CHECKED	FILE WITH
IIIB	F-1/G-1		MENDIZABAL	

DWELL UNITS	MAX OCC.	TOTAL	APPLICATION APPROVED	TYPIST
—	SECOND FLR	87		gb

GUEST ROOMS	PARKING REQ'D	PARKING PROVIDED STD	COMP.	INSPECTION ACTIVITY: COMB | GEN. | (MAJ. S.) | CONS.	INSPECTOR
—	14/57	135			

SPRINKLERS REQ'D SPEC. No		CONT. INSP.	
P.C. 464.95	P.M. 19.46		
S.P.C. 362.06	I.F. /	Claims for refund of fees paid on permits must be filed: 1. Within one year from date of payment of fee; or 2. Within one year from date of expiration of extension for building or grading permits granted by the Dept. of B. & S. SECTIONS 22.12 & 22.13 LAMC.	
B.P. 972.95	O.S. /		
G.P.I. /	C/O /		
DIST. OFFICE: VN	ENERGY: ENVELOPE		
P.C. NO.: N 9473			

PLAN CHECK EXPIRES ONE YEAR AFTER FEE IS PAID. PERMIT EXPIRES TWO YEARS AFTER FEE IS PAID OR 180 DAYS AFTER FEE IS PAID IF CONSTRUCTION IS NOT COMMENCED.

CASHIER'S USE ONLY

02889 4840 9916/80 464.95 CHTD

R 989 3[illegible] 10/30/80 381.02 CHTD

3&20 LaBPC mm

C 972.95 BP-B 20438 0001

N1170 2 10/30/80 972.95 CHTD

VN 20438

DECLARATIONS AND CERTIFICATIONS

LICENSED CONTRACTORS DECLARATION

16. I hereby affirm that I am licensed under the provisions of Chapter 9 (commencing with Section 7000) of Division 3 of the Business and Professions Code, and my license is in full force and effect.

Date 10-30-80 Lic. Class B Lic. No. 369995 Contractor LZ INC.

Contractor's Mailing Address 9946 TAMPA AVE, NORTHRIDGE, CA. 91324

OWNER-BUILDER DECLARATION

17. I hereby affirm that I am exempt from the Contractor's License Law for the following reason (Sec. 7031.5, Business and Professions Code: Any city or county which requires a permit to construct, alter, improve, demolish, or repair any structure, prior to its issuance, also requires the applicant for such permit to file a signed statement that he is licensed pursuant to the provisions of the Contractor's License Law (Chapter 9 (commencing with Section 7000) of Division 3 of the Business and Professions Code) or that he is exempt therefrom and the basis for the alleged exemption. Any violation of Section 7031.5 by any applicant for a permit subjects the applicant to a civil penalty of not more than five hundred dollars ($500).):

☐ I, as owner of the property, or my employees with wages as their sole compensation, will do the work, and the structure is not intended or offered for sale (Sec. 7044, Business and Professions Code: The Contractor's License Law does not apply to an owner of property who builds or improves thereon, and who does such work himself or through his own employees, provided that such improvements are not intended or offered for sale. If, however, the building or improvement is sold within one year of completion, the owner-builder will have the burden of proving that he did not build or improve for the purpose of sale.).

☐ I, as owner of the property, am exclusively contracting with licensed contractors to construct the project (Sec. 7044, Business and Professions Code: The Contractor's License Law does not apply to an owner of property who builds or improves thereon, and who contracts for such projects with a contractor(s) licensed pursuant to the Contractor's License Law.).

☐ I am exempt under Sec. _____, B. & P. C. for this reason _____

Date _____ Owner _____

WORKERS' COMPENSATION DECLARATION

18. I hereby affirm that I have a certificate of consent to self-insure, or a certificate of Worker's Compensation Insurance, or a certified copy thereof (Sec. 3800, Lab. C.).

Policy No. NOT AVAILABLE Company ST. FUND, ON FILE

☐ Certified copy is hereby furnished.

☑ Certified copy is filed with the Los Angeles City Dept. of Bldg. & Safety.

Date 10-30-80 Applicant [signature] Richard Santos

Applicant's Mailing Address 140 Palmcroft Dr. Pasa, Ca 91105

CERTIFICATE OF EXEMPTION FROM WORKERS' COMPENSATION INSURANCE

19. I certify that in the performance of the work for which this permit is issued, I shall not employ any person in any manner so as to become subject to the Workers' Compensation Laws of California.

Date 10-30-80 Applicant [signature]

NOTICE TO APPLICANT: If, after making this Certificate of Exemption, you should become subject to the Workers' Compensation provisions of the Labor Code, you must forthwith comply with such provisions or this permit shall be deemed revoked.

CONSTRUCTION LENDING AGENCY

20. I hereby affirm that there is a construction lending agency for the performance of the work for which this permit is issued (Sec. 3097, Civ. C.).

Lender's Name NONE

Lender's Address _____

I certify that I have read this application and state that the above information is correct. I agree to comply with all city and county ordinances and state laws relating to building construction, and hereby authorize representatives of this city to enter upon the above-mentioned property for inspection purposes.

21. I realize that this permit is an application for inspection, that it does not approve or authorize the work specified herein, that it does not authorize or permit any violation or failure to comply with any applicable law, that neither the city of Los Angeles nor any board, department, officer or employee thereof make any warranty or shall be responsible for the performance or results of any work described herein or the condition of the property or soil upon which such work is performed. (See Sec. 91.9200 LAMC)

Signed [signature] AGENT 10-30-80

(Owner or agent having property owner's consent) Position Date

Bureau of Engineering

"DRIVEWAY APPROVAL IS VOID IF STREET TREE REMOVAL IS NECESSARY"

	ACCESS APPROVED		DR Cole 9-15-80
	DRIVEWAY		Bsankey 9-17-80
	HIGHWAY DEDICATION	REQUIRED / COMPLETED	
	FLOOD CLEARANCE		
X	SEWERS AVAILABLE		JC Sanders 10/30/80
X	LOT AVAILABLE		AB 9-23-80
	SEC PAID		J Sanders 10/30/80
X	SEC DUE	#1,314.81	AB 9-23-80
	DO NOT APPLICABLE		
Grading	PRIVATE SEWAGE SYSTEM APPROVED		
Conservation	APPROVED FOR ISSUANCE ☐ — NO FILE ☐ — FILE CLOSED ☐		
Fire	ACCESS (TITLE 19, LAMC-SEC)		C Kennedy 10-10-80
Housing	HOUSING AUTHORITY APPROVAL		
Planning	APPROVED UNDER CASE # LANDSCAPE		Clyde Lee 10/20/80
Traffic	APPROVED FOR DWY Access Loc's		
Construction Tax	RECEIPT NO.	DWELLING UNITS	

LEGAL DESCRIPTION

ON PLOT PLAN SHOW ALL BUILDINGS ON LOT AND USE OF EACH

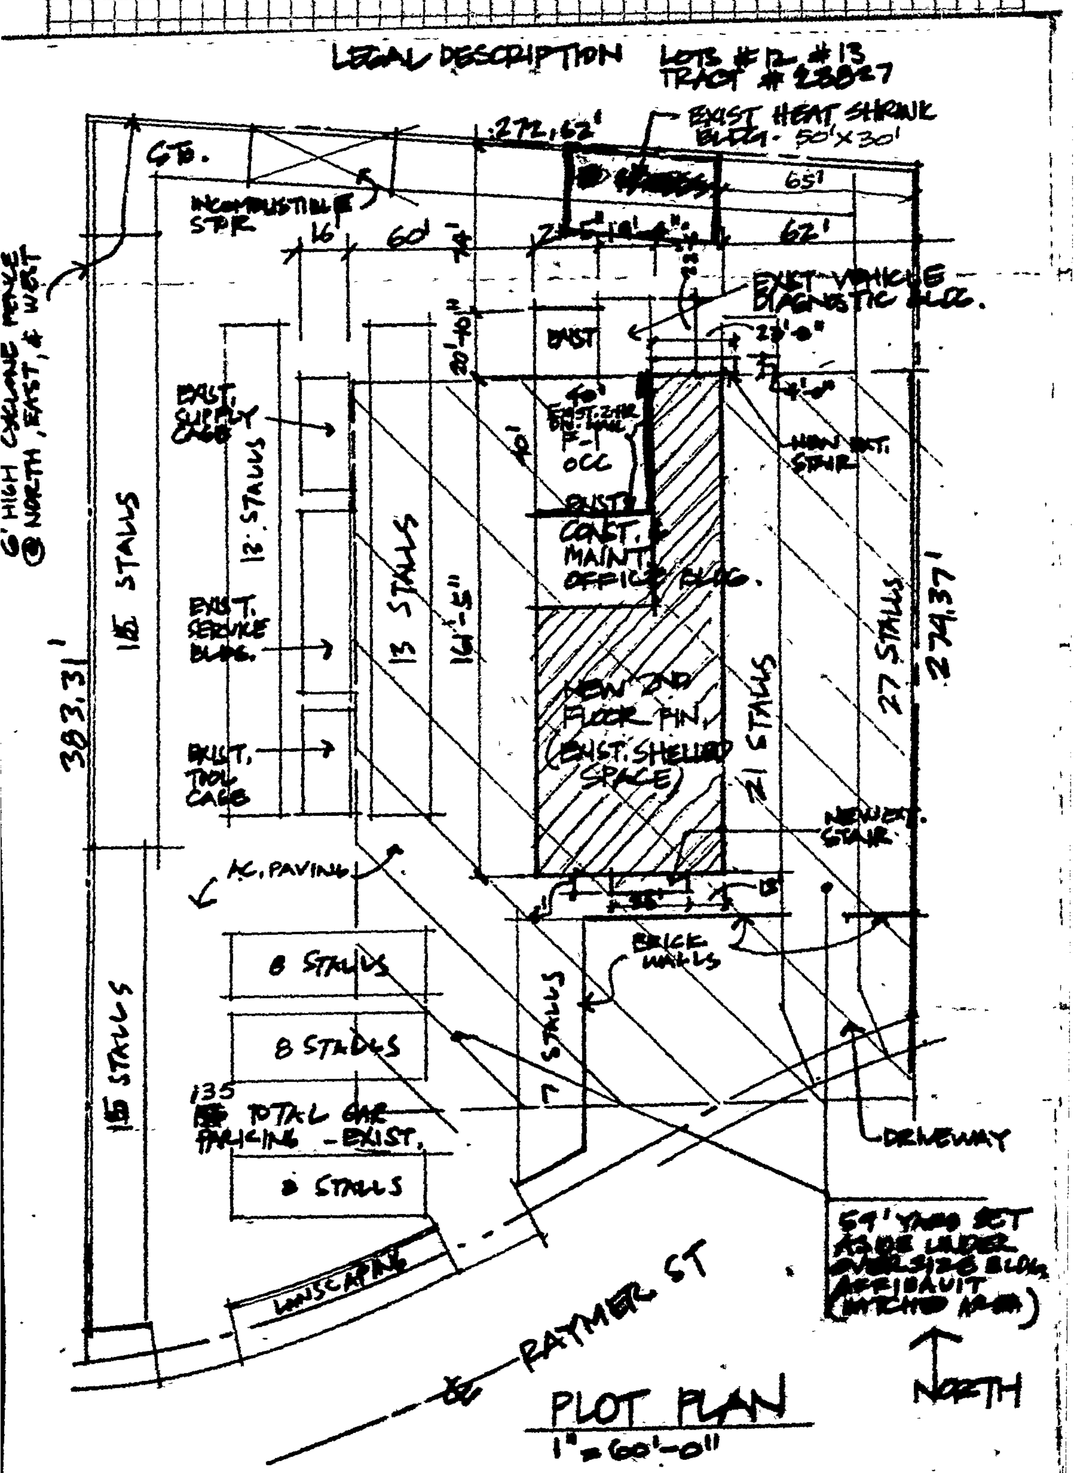

PLOT PLAN
1" = 60'-0"

PUBLIC RECORD

3 APPLICATION FOR INSPECTION —TO ADD-ALTER-REPAIR-DEMOLISH AND FOR CERTIFICATE OF OCCUPANCY

CITY OF LOS ANGELES — B & S B-3 (R 7.80) DEPT. OF BUILDING AND SAFETY

INSTRUCTIONS: 1. Applicant to Complete Numbered Items Only.

1. LEGAL DESCR.	LOT: 12	BLOCK: —	TRACT: PMLA No.3408 23827	COUNCIL DISTRICT NO.: 12	DIST. MAP: 7518
					CENSUS TRACT: 1275.00
2. PRESENT USE OF BUILDING: (12) Manufacturing	NEW USE OF BUILDING: (12) same				ZONE: M 2-1
3. JOB ADDRESS: 16201 Raymer St.					FIRE DIST.: two
4. BETWEEEN CROSS STREETS: Woodley Ave-	AND: Terminus				LOT TYPE: inter
5. OWNER'S NAME: PT & T		PHONE			LOT SIZE: irreg
6. OWNER'S ADDRESS: 433 S. Colorado	CITY: Pasadena	ZIP			
7. ENGINEER: Harold Cass	BUS. LIC. NO.: SE 984	ACTIVE STATE LIC. NO.	PHONE: 483-2165		ALLEY: /
8. ARCHITECT OR DESIGNER: /	BUS. LIC. NO.	ACTIVE STATE LIC. NO.	PHONE		BLDG. LINE: /
9. ARCHITECT OR ENGINEER'S ADDRESS	CITY	ZIP			AFFIDAVITS: OB 10436 comp fill 1000 PSI AHA
10. CONTRACTOR: R.W. Stanhope Co.	BUS. LIC. NO.: 127649	ACTIVE STATE LIC. NO.	PHONE: 660-2620		
11. SIZE OF EXISTING BLDG. WIDTH 30 LENGTH 50	STORIES: 1	HEIGHT: 18	NO. OF EXISTING BUILDINGS ON LOT AND USE: 1		
12. CONST. MATERIAL OF EXISTING BLDG. →	EXT. WALLS: stl	ROOF: stl	FLOOR: conc		
3 13. JOB ADDRESS: 16201 Raymer St.			STREET GUIDE		DISTRICT OFFICE: VN
14. VALUATION TO INCLUDE ALL FIXED EQUIPMENT REQUIRED TO OPERATE AND USE PROPOSED BUILDING	$ 11,500.00				SEISMIC STUDY ZONE: /
15. NEW WORK (Describe) 22 gage roof & metal siding to heat shrink factory Bldg	EXIST A				GRADING: / FLOOD: / HWY. DED.: / CONS.: /
NEW USE OF BUILDING: (12) Manufact.	SIZE OF ADDITION: none	STORIES: /	HEIGHT: /		ZONED BY: harris
TYPE: IV	GROUP OCC.: G-1	BLDG. AREA: nc	PLANS CHECKED: M		FILE WITH
DWELL UNITS: nc	MAX OCC.: nc	TOTAL	APPLICATION APPROVED: M		TYPIST: bh
GUEST ROOMS: —	PARKING REQ'D: NC	PARKING PROVIDED: STD. NC COMP.	INSPECTION ACTIVITY: COMB | GEN. | MAJ. S. | CONS.		INSPECTOR

SPRINKLERS REQ'D SPEC.	—	CONT. INSP.	—
P.C.	64.60	P.M.	
S.P.C.		I.F.	/
B.P.	76.00	O.S.	
G.P.I.		C/O	
DIST. OFFICE	VN	ENERGY:	none
P.C. NO.			

Claims for refund of fees paid on permits must be filed: 1. Within one year from date of payment of fee; or 2. Within one year from date of expiration of extension for building or grading permits granted by the Dept. of B. & S. SECTIONS 22.12 & 22.13 LAMC.

PLAN CHECK EXPIRES ONE YEAR AFTER FEE IS PAID. PERMIT EXPIRES TWO YEARS AFTER FEE IS PAID OR 180 DAYS AFTER FEE IS PAID IF CONSTRUCTION IS NOT COMMENCED.

CASHIER'S USE ONLY

C 64.60 B-PC
C 76.00 BP-R
LA 15008 0001
B6383 12/03/80 140.60 CHTD

DECLARATIONS AND CERTIFICATIONS

LICENSED CONTRACTORS DECLARATION

16. I hereby affirm that I am licensed under the provisions of Chapter 9 (commencing with Section 7000) of Division 3 of the Business and Professions Code, and my license is in full force and effect.

Date 12-3-80 Lic. Class B Lic. No. 127649 Contractor R.W. STANHOPE Co.

Contractor's Mailing Address 2440 CRYSTAL ST. LOS ANGELES, 90039

OWNER-BUILDER DECLARATION

17. I hereby affirm that I am exempt from the Contractor's License Law for the following reason (Sec. 7031.5, Business and Professions Code: Any city or county which requires a permit to construct, alter, improve, demolish, or repair any structure, prior to its issuance, also requires the applicant for such permit to file a signed statement that he is licensed pursuant to the provisions of the Contractor's License Law (Chapter 9 (commencing with Section 7000) of Division 3 of the Business and Professions Code) or that he is exempt therefrom and the basis for the alleged exemption. Any violation of Section 7031.5 by any applicant for a permit subjects the applicant to a civil penalty of not more than five hundred dollars ($500).):

☐ I, as owner of the property, or my employees with wages as their sole compensation, will do the work, and the structure is not intended or offered for sale (Sec. 7044, Business and Professions Code: The Contractor's License Law does not apply to an owner of property who builds or improves thereon, and who does such work himself or through his own employees, provided that such improvements are not intended or offered for sale. If, however, the building or improvement is sold within one year of completion, the owner-builder will have the burden of proving that he did not build or improve for the purpose of sale.).

☐ I, as owner of the property, am exclusively contracting with licensed contractors to construct the project (Sec. 7044, Business and Professions Code: The Contractor's License Law does not apply to an owner of property who builds or improves thereon, and who contracts for such projects with a contractor(s) licensed pursuant to the Contractor's License Law.).

☐ I am exempt under Sec. _____, B. & P. C. for this reason _____

Date _____ Owner _____

WORKERS' COMPENSATION DECLARATION

18. I hereby affirm that I have a certificate of consent to self-insure, or a certificate of Worker's Compensation Insurance, or a certified copy thereof (Sec. 3800, Lab. C.).

Policy No. NA. Company FIDELITY OF NEW YORK

☐ Certified copy is hereby furnished.

☒ Certified copy is filed with the Los Angeles City Dept. of Bldg. & Safety.

Date 12-2-80 Applicant Rick Hanhope

Applicant's Mailing Address 2440 CRYSTAL ST. LA.

CERTIFICATE OF EXEMPTION FROM WORKERS' COMPENSATION INSURANCE

19. I certify that in the performance of the work for which this permit is issued, I shall not employ any person in any manner so as to become subject to the Workers' Compensation Laws of California.

Date _____ Applicant _____

NOTICE TO APPLICANT: If, after making this Certificate of Exemption, you should become subject to the Workers' Compensation provisions of the Labor Code, you must forthwith comply with such provisions or this permit shall be deemed revoked.

CONSTRUCTION LENDING AGENCY

20. I hereby affirm that there is a construction lending agency for the performance of the work for which this permit is issued (Sec. 3097, Civ. C.).

Lender's Name _____

Lender's Address _____

I certify that I have read this application and state that the above information is correct. I agree to comply with all city and county ordinances and state laws relating to building construction, and hereby authorize representatives of this city to enter upon the above-mentioned property for inspection purposes.

21. I realize that this permit is an application for inspection, that it does not approve or authorize the work specified herein, that it does not authorize or permit any violation or failure to comply with any applicable law, that neither the city of Los Angeles nor any board, department, officer or employee thereof make any warranty or shall be responsible for the performance or results of any work described herein or the condition of the property or soil upon which such work is performed. (See Sec. 91.0202 LAMC)

Signed Rick Hanhope Secretary Contractor 12-3-80

(Owner or agent having property owner's consent) Position Date

	ADDRESS APPROVED		MF 12-3-80
	DRIVEWAY		
	HIGHWAY DEDICATION	REQUIRED / COMPLETED	
	FLOOD CLEARANCE		
SEWERS		SEWERS AVAILABLE	
		NOT AVAILABLE	
		SFC PAID	
	SFC NOT APPLICABLE	SFC DUE	
GRADING	PRIVATE SEWAGE SYSTEM APPROVED		
~~Conservation~~	APPROVED FOR ~~RSC~~ ~~CE~~ NO FILE ~~CE~~ PRE-CHECK ~~CE~~		
Fire	APPROVED (TITLE 19 CLEARANCE)		
Housing	HOUSING AUTHORITY APPROVAL		
Planning	APPROVED UNDER CASE #		
Traffic	APPROVED FOR		
Construction Tax	PERMIT NO	DWELLING UNITS	

LOT 12 ; PMLA #3408 ; Tr 23827

LEGAL DESCRIPTION

ON PLOT PLAN SHOW ALL BUILDINGS ON LOT AND USE OF EACH

N/C IN PLOT PLANS

ATTACHED PLOT PLANS SHALL NOT EXTEND ABOVE THIS LINE

PUBLIC RECORD

3 APPLICATION FOR INSPECTION — TO ADD-ALTER-REPAIR-DEMOLISH AND FOR CERTIFICATE OF OCCUPANCY

CITY OF LOS ANGELES — DEPT. OF BUILDING AND SAFETY — B&S B-3 (R 12.80)

INSTRUCTIONS: 1. Applicant to Complete Numbered Items Only.

1. LEGAL DESCR.	LOT: Parcel D	BLOCK:	TRACT: PM LA 3408	COUNCIL DISTRICT NO.: E 12	DIST. MAP: 7518
					CENSUS TRACT: 1275
2. PRESENT USE OF BUILDING: (22) Storage	NEW USE OF BUILDING: ( ) Same				ZONE: M-2-1
3. JOB ADDRESS: 16201 Raymer St. Van Nuys					FIRE DIST.: II
4. BETWEEN CROSS STREETS: Woodley Ave.	AND: Cul de Sac				LOT TYPE: Int
5. OWNER'S NAME: Pacific Telephone			PHONE: 578-4223		LOT SIZE: Irreg
6. OWNER'S ADDRESS: 177 E colorado	CITY: Pasadena	ZIP: 91101			
7. ENGINEER: Andrew Nasser	BUS. LIC. NO.	ACTIVE STATE LIC. NO.: SE 1453	PHONE: 449-6412		ALLEY: /
8. ARCHITECT OR DESIGNER	BUS. LIC. NO.	ACTIVE STATE LIC. NO.	PHONE		BLDG. LINE: /
9. ARCHITECT OR ENGINEER'S ADDRESS: Andrew Nasser 479 S. Marengo	CITY: Pasadena	ZIP: 91101			AFFIDAVITS: OB 13165 CF 1000# Air Haz
10. CONTRACTOR: Van Roy Const CoRT	BUS. LIC. NO.	ACTIVE STATE LIC. NO.: 339438	PHONE: 887-1655		
11. SIZE OF EXISTING BLDG. WIDTH: 16 LENGTH: 147	STORIES: 1	HEIGHT: 12	NO. OF EXISTING BUILDINGS ON LOT AND USE: 2- office & storage		
12. CONST. MATERIAL OF EXISTING BLDG. →	EXT. WALLS: brick	ROOF: Wood	FLOOR: Slab		
13. JOB ADDRESS: 16201 Raymer St.			STREET GUIDE: 9		DISTRICT OFFICE: VN B49
14. VALUATION TO INCLUDE ALL FIXED EQUIPMENT REQUIRED TO OPERATE AND USE PROPOSED BUILDING	$ 15,000				SEISMIC STUDY ZONE: /
15. NEW WORK (Describe): Add on storage room					GRADING: / FLOOD: / HWY. DED.: / CONS.: /

NEW USE OF BUILDING: Storage	SIZE OF ADDITION: 16x22	STORIES: 1	HEIGHT: 1	ZONED BY: WVS	
TYPE: V	GROUP OCC.: G-1	BLDG. AREA	PLANS CHECKED: [signature]	FILE WITH	
DWELL UNITS: 0	MAX OCC.: 13/27	TOTAL	APPLICATION APPROVED: [signature]	TYPIST: LF	
GUEST ROOMS: 0	PARKING REQ'D: nc	PARKING PROVIDED STD.: nc COMP.	INSPECTION ACTIVITY: COMB. / GEN. / MAJ. S. / CONS.	INSPECTOR	

SPRINKLERS REQ'D SPEC.		CONT. INSP.	
P.C. 82.45	P.M.		
S.P.C.	I.F.	Claims for refund of fees paid on permits must be filed: 1. Within one year from date of payment of fee; or 2. Within one year from date of expiration of extension for building or grading permits granted by the Dept. of B. & S. SECTIONS 22.12 & 22.13 LAMC.	
B.P. 97.00	O.S.		
G.P.I.	C/O		
DIST. OFFICE	ENERGY: /		
P.C. NO.			

CASHIER'S USE ONLY

D4863 [illegible] 179.45 CHK

VN 36049

PLAN CHECK EXPIRES ONE YEAR AFTER FEE IS PAID. PERMIT EXPIRES TWO YEARS AFTER FEE IS PAID OR 180 DAYS AFTER FEE IS PAID IF CONSTRUCTION IS NOT COMMENCED.

DECLARATIONS AND CERTIFICATIONS

LICENSED CONTRACTORS DECLARATION

16. I hereby affirm that I am licensed under the provisions of Chapter 9 (commencing with Section 7000) of Division 3 of the Business and Professions Code, and my license is in full force and effect.

Date 11-25-81 Lic. Class _____ Lic. Number _____ Contractor J. M. Champeau (Signature)

OWNER-BUILDER DECLARATION

17. I hereby affirm that I am exempt from the Contractor's License Law for the following reason (Sec. 7031.5, Business and Professions Code. Any city or county which requires a permit to construct, alter, improve, demolish, or repair any structure, prior to its issuance, also requires the applicant for such permit to file a signed statement that he is licensed pursuant to the provisions of the Contractor's License Law (Chapter 9 (commencing with Section 7000) of Division 3 of the Business and Professions Code) or that he is exempt therefrom and the basis for the alleged exemption. Any violation of Section 7031.5 by any applicant for a permit subjects the applicant to a civil penalty of not more than five hundred dollars ($500).):

☐ I, as owner of the property, or my employees with wages as their sole compensation, will do the work, and the structure is not intended or offered for sale (Sec. 7044, Business and Professions Code: The Contractor's License Law does not apply to an owner of property who builds or improves thereon, and who does such work himself or through his own employees, provided that such improvements are not intended or offered for sale. If, however, the building or improvement is sold within one year of completion, the owner-builder will have the burden of proving that he did not build or improve for the purpose of sale.).

☐ I, as owner of the property, am exclusively contracting with licensed contractors to construct the project (Sec. 7044, Business and Professions Code: The Contractor's License Law does not apply to an owner of property who builds or improves thereon, and who contracts for such projects with a contractor(s) licensed pursuant to the Contractor's License Law.).

☐ I am exempt under Sec. _____, B. & P. C. for this reason _____

Date _____ Owner's Signature _____

WORKERS' COMPENSATION DECLARATION

18. I hereby affirm that I have a certificate of consent to self-insure, or a certificate of Worker's Compensation Insurance, or a certified copy thereof (Sec. 3800, Lab. C.).

Policy No. WD6115143S Company Fremont

☐ Certified copy is hereby furnished.

☒ Certified copy is filed with the Los Angeles City Dept. of Bldg. & Safety.

Date 11-25-81 Applicant J. M. Champeau

Applicant's Mailing Address _____

CERTIFICATE OF EXEMPTION FROM WORKERS' COMPENSATION INSURANCE

19. I certify that in the performance of the work for which this permit is issued, I shall not employ any person in any manner so as to become subject to the Workers' Compensation Laws of California.

Date _____ Applicant _____

NOTICE TO APPLICANT: If, after making this Certificate of Exemption, you should become subject to the Workers' Compensation provisions of the Labor Code, you must forthwith comply with such provisions or this permit shall be deemed revoked.

CONSTRUCTION LENDING AGENCY

20. I hereby affirm that there is a construction lending agency for the performance of the work for which this permit is issued (Sec. 3097, Civ. C.).

Lender's Name _____ Lender's Address _____

21. I certify that I have read this application and state that the above information is correct. I agree to comply with all city and county ordinances and state laws relating to building construction, and hereby authorize representatives of this city to enter upon the above-mentioned property for inspection purposes.

I realize that this permit is an application for inspection, that it does not approve or authorize the work specified herein, that if does not authorize or permit any violation or failure to comply with any applicable law, that neither the city of Los Angeles nor any board, department, officer or employee thereof make any warranty or shall be responsible for the performance or results of any work described herein or the condition of the property or soil upon which such work is performed. (See Sec. 91.0202 LAMC)

Signed J. M. Champeau (Owner or agent having property owner's consent) Agent. (Position) 25/11/81 (Date)

NOTE: 1) CONTRACTOR TO SIGN APPLICATION

2) BUILDERS COMP. NEED

ON LOT PLAN SHOW ALL BUILDINGS ON LOT AND USE OF EACH

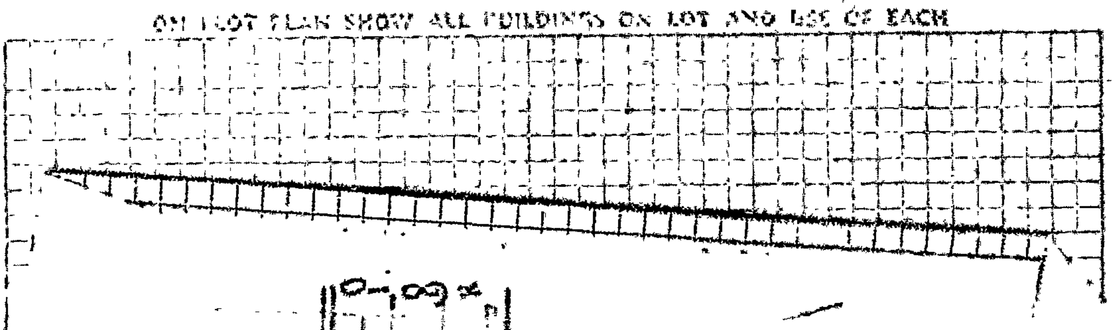

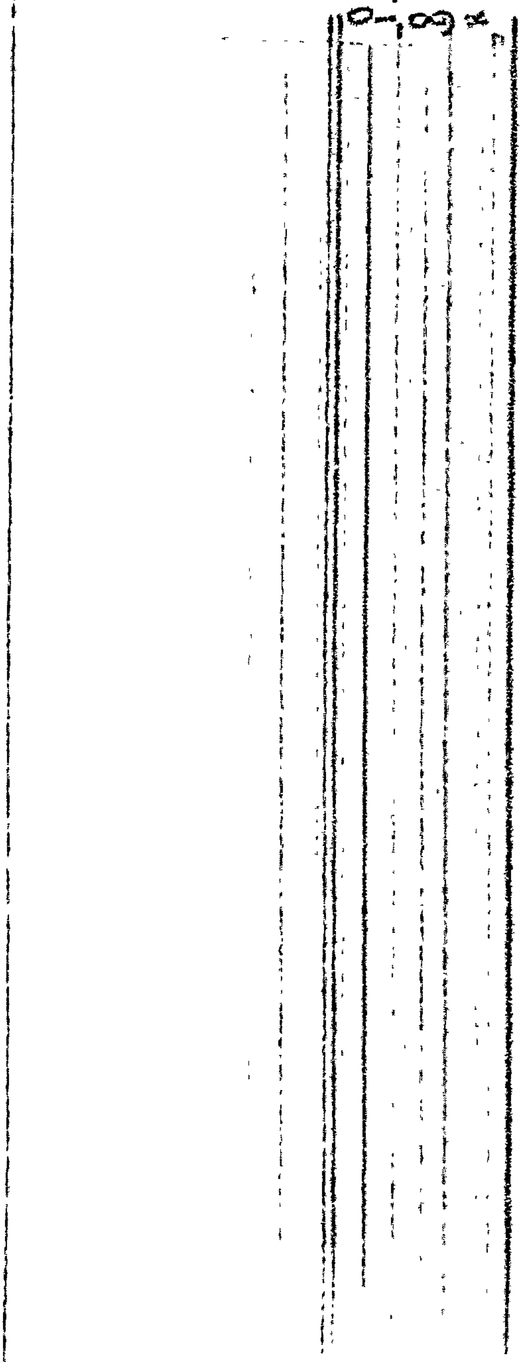

ON PLOT PLAN SHOW ALL BUILDINGS ON LOT AND USE OF EACH

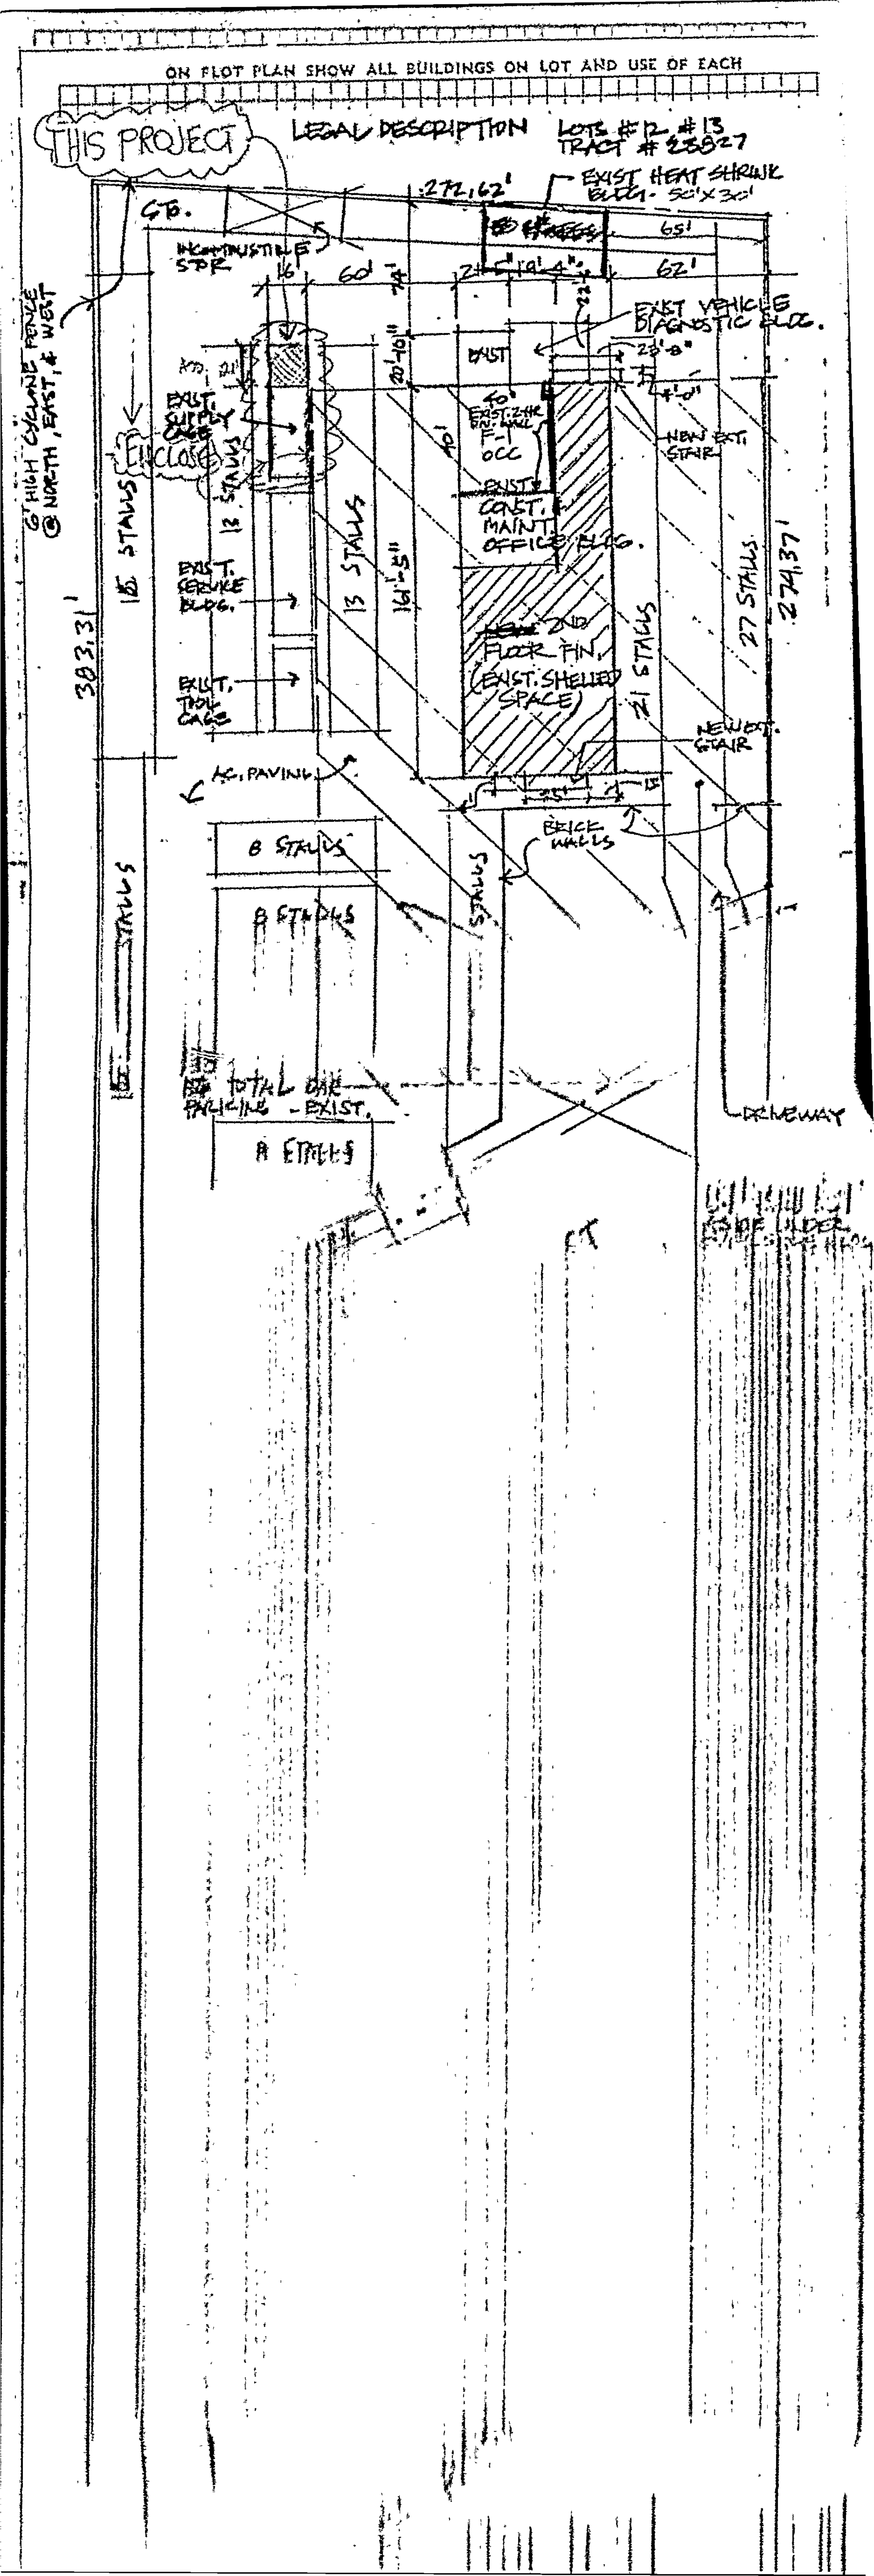

3 APPLICATION FOR INSPECTION

CITY OF LOS ANGELES DEPT. OF BUILDING AND SAFETY

! 2 2 0 8562 0 5 8

TO ADD-ALTER-REPAIR-DEMOLISH AND FOR CERTIFICATE OF OCCUPANCY

INSTRUCTIONS: 1. Applicant to Complete Numbered Items Only.

1. LEGAL DESCR.	LOT: Parcel D	BLOCK:	TRACT: PMLA 3408	COUNCIL DISTRICT NO.: 7	DIST. MAP: 7518 / CENSUS TRACT: 1275.00
2. PRESENT USE OF BUILDING	08) Auto Repair/Office	NEW USE OF BUILDING	( ) Same		ZONE: M2-1
3. JOB ADDRESS	16201 Raymer St.				FIRE DIST.: II
4. BETWEEN CROSS STREETS	Woodley	AND	Cul de Sac		LOT TYPE: Int.
5. OWNER'S NAME	Pacific Bell		PHONE: 578-4206		LOT SIZE: Irr.
6. OWNER'S ADDRESS	177 E. Colorado Blvd.	CITY: Pasadena	ZIP: 91105		
7. ENGINEER	PAUL WINTER	BUS. LIC. NO.:	ACTIVE STATE LIC. NO.: 5 636	PHONE:	ALLEY: /
8. ARCHITECT OR DESIGNER	Jose Almanza, Arch.	BUS. LIC. NO.:	ACTIVE STATE LIC. NO.: C1666	PHONE: 255-7161	BLDG. LINE: /
9. ARCHITECT OR ENGINEER'S ADDRESS	850 Colorado Blvd	CITY: Los Angeles	ZIP: 90041		AFFIDAVITS: Compfill 1000 See Map
10. CONTRACTOR	R.J. Daum Constr. Co	BUS. LIC. NO.:	ACTIVE STATE LIC. NO.: 127760	PHONE: 644-5581	
11. SIZE OF EXISTING BLDG. WIDTH 61 LENGTH 163	STORIES: 2	HEIGHT:	NO. OF EXISTING BUILDINGS ON LOT AND USE: 1-Office/Auto Repair		P.C. REQ'D: Exempt 'A'
12. CONST. MATERIAL OF EXISTING BLDG.	EXT. WALLS: Steel	ROOF: Steel	FLOOR: conc		
13. JOB ADDRESS	16201 Raymer St.		STREET GUIDE:		DISTRICT OFFICE: VN
14. VALUATION TO INCLUDE ALL FIXED EQUIPMENT REQUIRED TO OPERATE AND USE PROPOSED BUILDING	$ 90,000				SEISMIC STUDY ZONE: /
15. NEW WORK (Describe)	Add 1127 sf to exist auto service bldg att to off. bldg (1 STORY ADDITION)				GRADING: / FLOOD: HWY. DED.: / CONS.:
NEW USE OF BUILDING	Auto repair & Office	SIZE OF ADDITION: 63'9"x34	STORIES: 2	HEIGHT: 9	ZONED BY: Willis
TYPE: V-N	GROUP OCC.: B-2/H-4/B-4	FLOOR AREA:	PLANS CHECKED: BUITRAGO		FILE WITH:
DWELL UNITS: /	MAX OCC.:	TOTAL:	APPLICATION APPROVED: Strobo		TYPIST: db
GUEST ROOMS: /	PARKING REQ'D: 2/59	PARKING PROVIDED STD.: 135 COMP.:	INSPECTION ACTIVITY: COMB | GEN. | MAJS. | CONS | E.Q.		INSPECTOR:

P.C. 389.90	G.P.I.	CONT INSP	
SPC	P.M. 917		
B.P. 458.70	E.I. 6.30	Claims for refund of fees paid on permits must be filed: 1. Within one year from date of payment of fee; or 2. Within one year from date of expiration of extension for building or grading permits granted by the Dept. of B. & S. SECTIONS 22.12 & 22.13 LAMC.	
I.F.	F.H. 198.00		
O/S	OSS 7.80		
DIST. OFFICE VN	SOSS 13.44	SPRINKLERS REQ'D SPEC NO	
P.C. NO. P8850	C/O	ENERGY NONE	

PLAN CHECK EXPIRES ONE YEAR AFTER FEE IS PAID. PERMIT EXPIRES TWO YEARS AFTER FEE IS PAID OR 180 DAYS AFTER FEE IS PAID IF CONSTRUCTION IS NOT COMMENCED

CASHIER'S USE ONLY

B & S B-3 (R 5.85)

C 389.90 B-PC
C 7.80 OS
R4618 2 05/30/86 397.70 CHTO
C 458.70 BP-R
C 6.30 E.I.
C 9.17-E.I.
C 9.17 PL-M
C 6.30 E.I.
C 13.44 OSS
C 198.00 FIRE VN07743
C 7743 DCAT
61986 2 07730/86 686.61 CHTO

DECLARATIONS AND CERTIFICATIONS

LICENSED CONTRACTORS DECLARATION

16. I hereby affirm that I am licensed under the provisions of Chapter 9 (commencing with Section 7000) of Division 3 of the Business and Professions Code, and my license is in full force and effect.

Date 7/30/86 Lic. Class _____ Lic. Number 127760 Contractor Harold I Terry (Signature)

OWNER-BUILDER DECLARATION

17. I hereby affirm that I am exempt from the Contractor's License Law for the following reason (Sec. 7031.5, Business and Professions Code: Any city or county which requires a permit to construct, alter, improve, demolish, or repair any structure, prior to its issuance, also requires the applicant for such permit to file a signed statement that he is licensed pursuant to the provisions of the Contractor's License Law (Chapter 9 (commencing with Section 7000) of Division 3 of the Business and Professions Code) or that he is exempt therefrom and the basis for the alleged exemption. Any violation of Section 7031.5 by any applicant for a permit subjects the applicant to a civil penalty of not more than five hundred dollars ($500).):

☐ I, as owner of the property, or my employees with wages as their sole compensation, will do the work, and the structure is not intended or offered for sale (Sec. 7044, Business and Professions Code: The Contractor's License Law does not apply to an owner of property who builds or improves thereon, and who does such work himself or through his own employees, provided that such improvements are not intended or offered for sale. If, however, the building or improvement is sold within one year of completion, the owner-builder will have the burden of proving that he did not build or improve for the purpose of sale.).

☐ I, as owner of the property, am exclusively contracting with licensed contractors to construct the project (Sec. 7044, Business and Professions Code: The Contractor's License Law does not apply to an owner of property who builds or improves thereon, and who contracts for such projects with a contractor(s) licensed pursuant to the Contractor's License Law.).

☐ I am exempt under Sec. _____, B. & P. C. for this reason _____

Date _____ Owner's Signature _____

WORKERS' COMPENSATION DECLARATION

18. I hereby affirm that I have a certificate of consent to self-insure, or a certificate of Worker's Compensation Insurance, or a certified copy thereof (Sec. 3800, Lab. C.).

Policy No. WCP8410722 Insurance Company Great American

☐ Certified copy is hereby furnished.

☐ Certified copy is filed with the Los Angeles City Dept. of Bldg. & Safety.

Date 7/30/86 Applicant's Signature Harold I Terry

Applicant's Mailing Address _____

CERTIFICATE OF EXEMPTION FROM WORKERS' COMPENSATION INSURANCE

19. I certify that in the performance of the work for which this permit is issued, I shall not employ any person in any manner so as to become subject to the Workers' Compensation Laws of California.

Date _____ Applicant's Signature _____

NOTICE TO APPLICANT: If, after making this Certificate of Exemption, you should become subject to the Workers' Compensation provisions of the Labor Code, you must forthwith comply with such provisions or this permit shall be deemed revoked.

CONSTRUCTION LENDING AGENCY

20. I hereby affirm that there is a construction lending agency for the performance of the work for which this permit is issued (Sec. 3097, Civ. C.).

Lender's Name _____ Lender's Address _____

21. I certify that I have read this application and state that the above information is correct. I agree to comply with all city and county ordinances and state laws relating to building construction, and hereby authorize representatives of this city to enter upon the above-mentioned property for inspection purposes.

I realize that this permit is an application for inspection, that it does not approve or authorize the work specified herein, that it does not authorize or permit any violation or failure to comply with any applicable law, that neither the city of Los Angeles nor any board, department, officer or employee thereof make any warranty or shall be responsible for the performance or results of any work described herein or the condition of the property or soil upon which such work is performed. (See Sec. 91.0202 LAMC)

Signed Harold I Terry (Owner or agent having property owner's consent) Position: President Date: 7/30/86

1 2 2 0 0 6 0 8 0 5

Existing

C2.8C

CEquiv 6-14-86

30' ½ R/W

#162.01

Sfr 7/30/86

6-19-86

Sfr 7/30/86

6-18-86

7-30-86

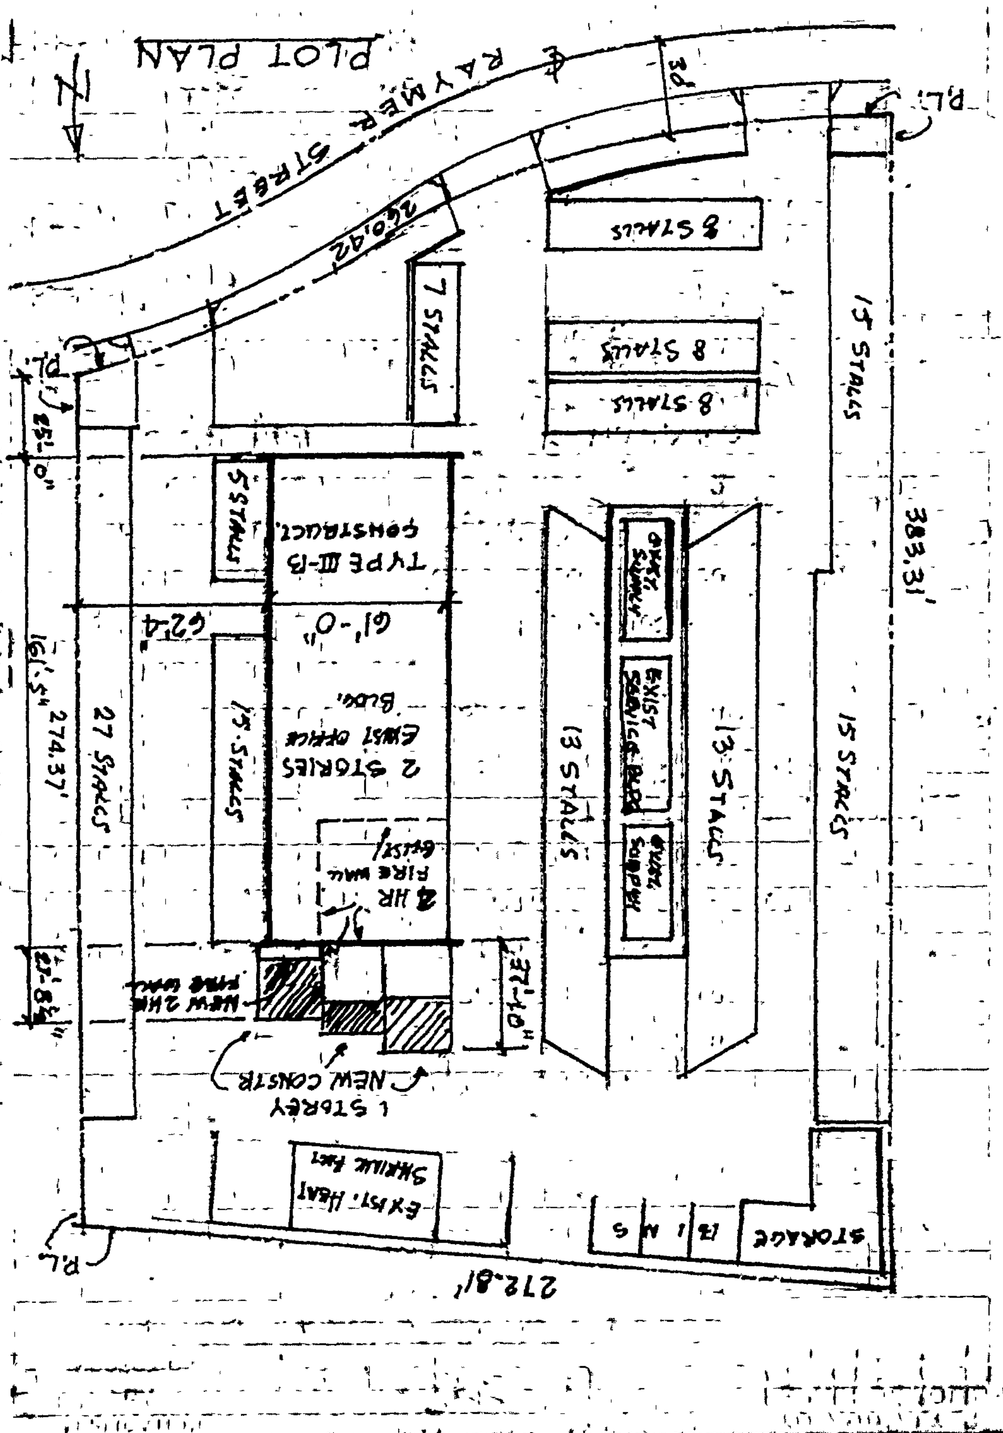

3 APPLICATION FOR INSPECTION

CITY OF LOS ANGELES DEPT. OF BUILDING AND SAFETY

1 3 9 0 0 6 0 0 0 6

TO ADD-ALTER-REPAIR-DEMOLISH AND FOR CERTIFICATE OF OCCUPANCY

189-137

INSTRUCTIONS: 1. Applicant to Complete Numbered Items Only.

1. LEGAL DESCR.	LOT: Parcel D	BLOCK:	TRACT: PMLA 3408	COUNCIL DISTRICT NO.: 7	DIST. MAP: 7518
					CENSUS TRACT: 1273.00
2. PRESENT USE OF BUILDING: (08) AutoRepair/Office		NEW USE OF BUILDING: (08) same			ZONE: M2-1
3. JOB ADDRESS: 16201 Raymer Street, Van Nuys, CA					FIRE DIST.: II
4. BETWEEEN CROSS STREETS: Woodley Ave.		AND: cul de sac			LOT TYPE: INT.
5. OWNER'S NAME: Pacific Bell			PHONE: (818) 578-4206		LOT SIZE: IRREGULAR
6. OWNER'S ADDRESS: 177 E. Colorado Blvd., Pasadena, CA 91105			CITY	ZIP	
7. ENGINEER	BUS. LIC. NO.	ACTIVE STATE LIC. NO.	PHONE		ALLEY
8. ARCHITECT OR DESIGNER: Woodford & Bernard	BUS. LIC. NO. 086-735-96	ACTIVE STATE LIC. NO. 14997	PHONE (213)738-9999		BLDG. LINE
9. ARCHITECT OR ENGINEER'S ADDRESS: 2500 Wilshire Blvd. Ste 600, L.A. CA 90057		CITY	ZIP		AFFIDAVITS: COMPFULL 1000 SEE MAP
10. CONTRACTOR: W.H. Evans	BUS. LIC. NO. 205326	ACTIVE STATE LIC. NO. & 805	PHONE 252-8716		
11. SIZE OF EXISTING BLDG. WIDTH 61 LENGTH 163	STORIES 2	HEIGHT 20	NO. OF EXISTING BUILDINGS ON LOT AND USE: 1 - Office/AutoRepair		P.C. REQ'D: EXEMPT 'A'
12. CONST. MATERIAL OF EXISTING BLDG.	EXT. WALLS: Steel	ROOF: Steel	FLOOR: Conc.		
13. JOB ADDRESS: 16201 Raymer Street, Van Nuys, CA			STREET GUIDE		DISTRICT OFFICE: VN
14. VALUATION TO INCLUDE ALL FIXED EQUIPMENT REQUIRED TO OPERATE AND USE PROPOSED BUILDING	$ 51,000.00				SEISMIC STUDY ZONE
15. NEW WORK (Describe): T.I. Non-bearing Walls & T-BAR CEILING (APPROX 4300 S.F.) (2nd FLOOR)					GRADING / FLOOD: HWY. DED. / CONS.
NEW USE OF BUILDING: same	SIZE OF ADDITION: none	STORIES: 2	HEIGHT: 20		ZONED BY: Willis
TYPE: V-N	GROUP OCC.: B-1/B-2	FLOOR AREA: TOTAL	PLANS CHECKED: REVISED		FILE WITH
DWELL UNITS: ---	MAX OCC.: N/C		APPLICATION APPROVED: SALEM		TYPIST
GUEST ROOMS: ---	PARKING REQ'D	PARKING PROVIDED: STD. / COMP.	INSPECTION ACTIVITY: COMB. / GEN. / MAJ.S. / CONS. / E.Q.		INSPECTOR

P.C. 231.79	G.P.I.	CONT. INSP.	
S.P.C.	P.M.		
B.P. 272.70	E.I. 3.57	Claims for refund of fees paid on permits must be filed: 1. Within one year from date of payment of fee; or 2. Within one year from date of expiration of extension for building or grading permits granted by the Dept. of B. & S. SECTIONS 22.12 & 22.13 LAMC.	
I.F.	F.H. 112.20		
DIR. N/A	O.S.S. 12.41		
DIST. OFFICE V.N.	S.O.S.	SPRINKLERS REQ'D SPEC.	
P.C. NO.	C/O	ENERGY	

PLAN CHECK EXPIRES ONE YEAR AFTER FEE IS PAID PERMIT EXPIRES TWO YEARS AFTER FEE IS PAID OR 180 DAYS AFTER FEE IS PAID IF CONSTRUCTION IS NOT COMMENCED.

B & S B-3 (R 5.85)

CASHIER'S USE ONLY

231.79 B-PC
272.70 BP-R
3.57 E.I.
112.20 FIRE
12.41 OSS
66028 0001
66028 0001
K3791 4 01/28/87 632.67 CHTO

DECLARATIONS AND CERTIFICATIONS

LICENSED CONTRACTORS DECLARATION

16. I hereby affirm that I am licensed under the provisions of Chapter 9 (commencing with Section 7000) of Division 3 of the Business and Professions Code, and my license is in full force and effect.

Date 1-28-87 Lic. Class ~~B-2~~ B Lic. Number 205326 Contractor W. H. EVANS (Signature)

OWNER-BUILDER DECLARATION

17. I hereby affirm that I am exempt from the Contractor's License Law for the following reason (Sec. 7031.5, Business and Professions Code: Any city or county which requires a permit to construct, alter, improve, demolish, or repair any structure, prior to its issuance, also requires the applicant for such permit to file a signed statement that he is licensed pursuant to the provisions of the Contractor's License Law (Chapter 9 (commencing with Section 7000) of Division 3 of the Business and Professions Code) or that he is exempt therefrom and the basis for the alleged exemption. Any violation of Section 7031.5 by any applicant for a permit subjects the applicant to a civil penalty of not more than five hundred dollars ($500):

☐ I, as owner of the property, or my employees with wages as their sole compensation, will do the work, and the structure is not intended or offered for sale (Sec. 7044, Business and Professions Code: The Contractor's License Law does not apply to an owner of property who builds or improves thereon, and who does such work himself or through his own employees, provided that such improvements are not intended or offered for sale. If, however, a building or improvement is sold within one year of completion, the owner-builder will have the burden of proving that he did not build or improve for the purpose of sale.).

☐ I, as owner of the property, am exclusively contracting with licensed contractors to construct the project (Sec. 7044, Business and Professions Code: The Contractor's License Law does not apply to an owner of property who builds or improves thereon, and who contracts for such projects with a contractor(s) licensed pursuant to the Contractor's License Law.).

231.79 B-PC
272.70 BP-R
3.57 E.I.
112.20 FIRE
12.41 OSS
66028 0001
K3791 5 01/28/87 632.67 2NDR

☐ I am exempt under Sec. _____, B. & P. C. for this reason _____

Date _____ Owner's Signature _____

WORKERS' COMPENSATION DECLARATION

18. I hereby affirm that I have a certificate of consent to self-insure, or a certificate of Worker's Compensation Insurance, or a certified copy thereof (Sec. 3800, Lab. C.).

Policy No. 04617621-87 Insurance Company STATE FUND

☒ Certified copy is hereby furnished.

☐ Certified copy is filed with the Los Angeles City Dept. of Bldg. & Safety.

Date 1-28-87 Applicant's Signature W. H. Evans

Applicant's Mailing Address _____

CERTIFICATE OF EXEMPTION FROM WORKERS' COMPENSATION INSURANCE

19. I certify that in the performance of the work for which this permit is issued, I shall not employ any person in any manner so as to become subject to the Workers' Compensation Laws of California.

Date _____ Applicant's Signature _____

NOTICE TO APPLICANT: If, after making this Certificate of Exemption, you should become subject to the Workers' Compensation provisions of the Labor Code, you must forthwith comply with such provisions or this permit shall be deemed revoked.

CONSTRUCTION LENDING AGENCY

20. I hereby affirm that there is a construction lending agency for the performance of the work for which this permit is issued (Sec. 3097, Civ. C.).

Lender's Name _____ Lender's Address _____

21. I certify that I have read this application and state that the above information is correct. I agree to comply with all city and county ordinances and state laws relating to building construction, and hereby authorize representatives of this city to enter upon the above-mentioned property for inspection purposes.

I realize that this permit is an application for inspection, that it does not approve or authorize the work specified herein, that it does not authorize or permit any violation or failure to comply with any applicable law, that neither the city of Los Angeles nor any board, department, officer or employee thereof make any warranty or shall be responsible for the performance or results of any work described herein or the condition of the property or soil upon which such work is performed. (See Sec. 91.0202 LAMC)

Signed W. H. Evans (Owner or agent having property owner's consent) CONTRACTOR Position 1-28-87 Date

1 3 9 0 0 6 0 0 0 7 0 TWOVLC 12-24-86

R. Ward 12/29/86

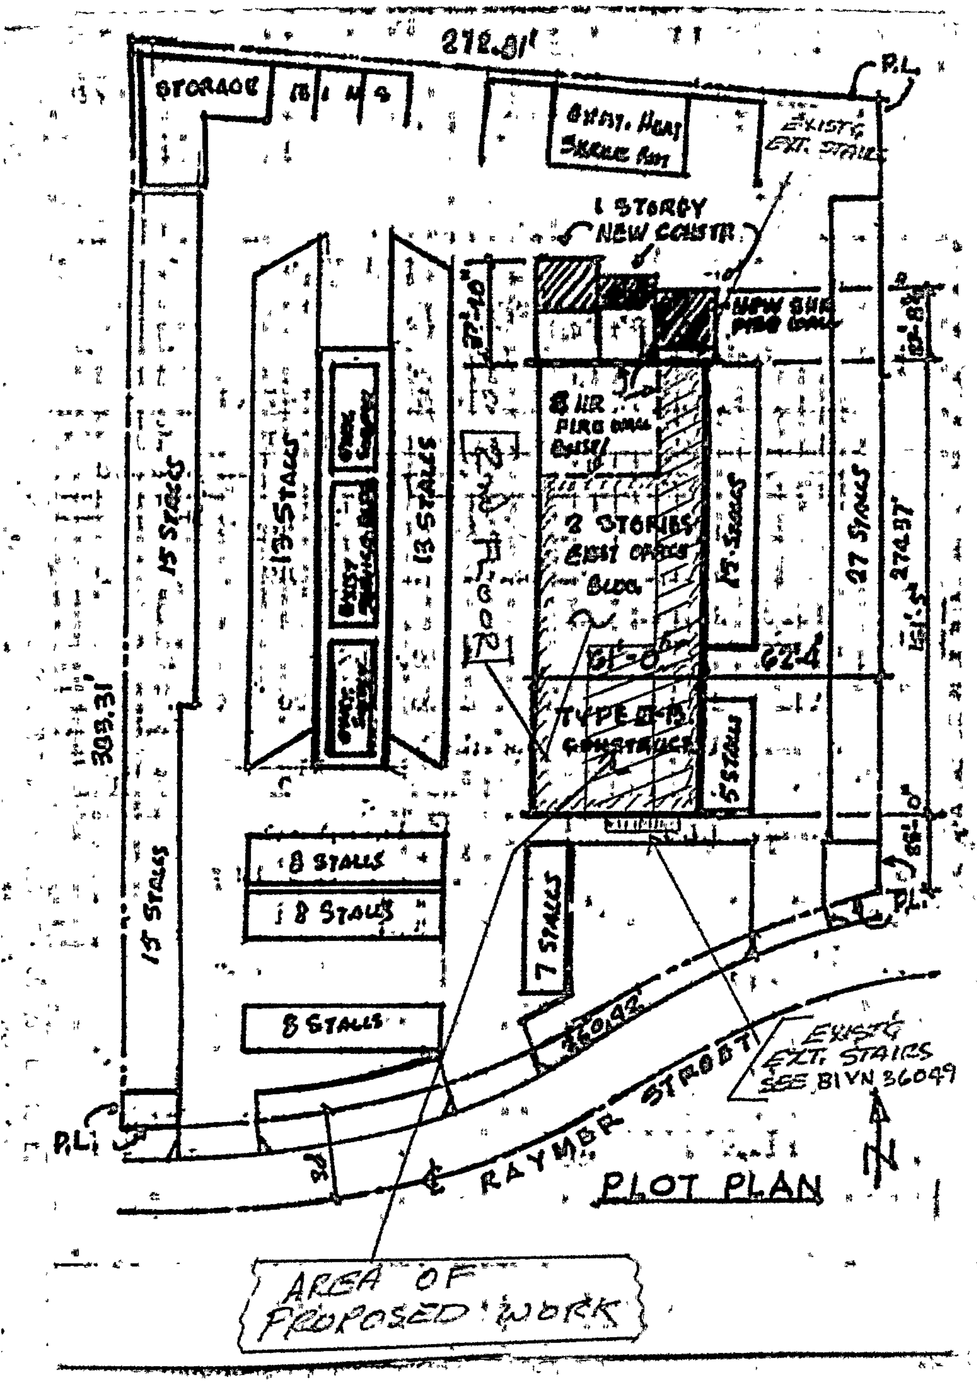

APPLICATION FOR INSPECTION — TO ADD-ALTER-REPAIR-DEMOLISH AND FOR CERTIFICATE OF OCCUPANCY

3 CITY OF LOS ANGELES — B & S B-3 — 8-76 DEPT. OF BUILDING AND SAFETY

INSTRUCTIONS: Applicant to Complete Numbered Items Only. E

1. LEGAL DESCR. LOT: 14,15,16&17	BLK	TRACT: 23827		DIST. MAP: 7518 / CENSUS TRACT: 1275
2. PRESENT USE OF BUILDING: (Warehse & Office		NEW USE OF BUILDING: (22 Same		ZONE: M2-1
3. JOB ADDRESS: 16251 Raymer St.				FIRE DIST.: /
4. BETWEEN CROSS STREETS: Woodley		AND: Cul De Sac		LOT (TYPE): INT
5. OWNER'S NAME: Western Electric	ATTN. J M. JAMESON	PHONE: 408-745-6591		LOT SIZE: IRREG 89.95x383.31 101x391.32
6. OWNER'S ADDRESS: 898 Stewart Dr.	CITY: Sunnyvale	ZIP: 94086		
7. ENGINEER: Riley Assoc.	BUS LIC NO: 9895	ACTIVE STATE LIC. NO: RCE-9895	PHONE: 408-374-7100	ALLEY: /
8. ARCHITECT OR DESIGNER: N/A	BUS. LIC. NO	ACTIVE STATE LIC NO	PHONE	BLDG. LINE: /
9. CONTRACTOR: Petley/Tomar/Intses Royal	BUS LIC NO: L35244-66	ACTIVE STATE LIC NO	PHONE: 213-686-2066	AFFIDAVITS: Parking 4466,4465
10. BRANCH LENDER: N/A	ADDRESS	CITY		

11. SIZE OF EXISTING BLDG. WIDTH 80 LENGTH 375	STORIES: 1	HEIGHT: 20 FT	NO. OF EXISTING BUILDINGS ON LOT AND USE: 1) Off. & Warehse	
12. CONST. MATERIAL OF EXISTING BLDG. ⇒	EXT. WALLS: Conc.	ROOF: Wood	FLOOR: CONCRETE	SEISMIC STUDY ZONE: /

3
13. JOB ADDRESS: 16251 Raymer St. — DIST. OFFICE: VNB49
14. VALUATION TO INCLUDE ALL FIXED EQUIPMENT REQUIRED TO OPERATE AND USE PROPOSED BUILDING: $ 32,000 — CRIT. SOIL: /
15. NEW WORK: (Describe) Interior storage racks — GRADING: /

HIGHWAY DED: /

NEW USE OF BUILDING: Warehouse	SIZE OF ADDITION: None	STORIES	HEIGHT	FLOOD: /
TYPE: III-B	GROUP OCC.: G-1	BLDG. AREA: 32,750	PLANS CHECKED: Saukheim	CONS.: /
DWELL. UNITS: 0	MAX OCC.: NC	TOTAL	PLANS APPROVED: Saukheim	ZONED BY: Banks
GUEST ROOMS: 0	PARKING REQ'D: X	PARKING PROVIDED STD. COMP.	APPLICATION APPROVED: Saukheim	FILE WITH
SPRINKLERS REQ'D SPECIFIED: NC	CONT. INSP.: L.C., Fab, welding		INSPECTION ACTIVITY: COMB / GEN / MAJ. S. / CONS	INSPECTOR

P.C.	S.P.C.	B.P.	T.I.	P.M.	I.F.	G.P.I.	C/O	O.S.
153.85		181.00		X				

P.C. No. N3152

PLAN CHECK EXPIRES ONE YEAR AFTER FEE IS PAID. PERMIT EXPIRES TWO YEARS AFTER FEE IS PAID OR 180 DAYS AFTER FEE IS PAID IF CONSTRUCTION IS NOT COMMENCED.

TYPIST: rah

3-22-77 44860 Ck VN 0 I — 6 153.85

CASHIER'S USE ONLY

APR-4-77 54634 Ck VN 054895 J — 1 181.00

STATEMENT OF RESPONSIBILITY

I certify that in doing the work specified herein I will not employ any person in violation of the Labor Code of the State of California relating to workmen's compensation insurance.

"This permit is an application for inspection, the issuance of which is not an approval or an authorization of the work specified herein. This permit does not authorize or permit, nor shall it be construed as authorizing or permitting the violation or failure to comply with any applicable law. Neither the City of Los Angeles, nor any board, department, officer or employee thereof make any warranty or shall be responsible for the performance or results of any work described herein, or the condition of the property or soil upon which such work is performed." (See Sec. 91.0202 L.A.M.C.)

Signed: _____ (Owner or Agent having Property Owner's Consent) — Signature/Date

Bureau of Engineering	ADDRESS APPROVED			E K Cooke 2-22-77
	DRIVEWAY			
	HIGHWAY DEDICATION		REQUIRED	
			COMPLETED	
	FLOOD CLEARANCE			
SEWERS		X	SEWERS AVAILABLE	Ben Lemay 2-23-77
			NOT AVAILABLE	
	NO SEWER/PLUMBING REQ'D.		SFC PAID	
	X SFC NOT APPLICABLE		SFC DUE	
Conservation	APPROVED FOR ISSUE ☐ NO FILE ☐			
Fire	APPROVED (TITLE 19) (L.A.M.C.-S700)			H. L. Fourtillott 3/30/77
Housing	HOUSING AUTHORITY APPROVAL			
Planning	APPROVED UNDER CASE #			
Traffic	APPROVED FOR			
Interception Tax	RESIDENCE NO.		DWELLING UNITS	

WORKMAN'S COMPENSATION CERTIFICATION

1. I certify that in the [illegible] with this
[illegible]
[illegible]

2. I certify that [illegible]
[illegible]
[illegible]
and [illegible] City of Los Angeles one of the following:

a) A certificate of consent to self-insure issued by the director of Industrial Relations, or

b) A certificate of Workmen's Compensation insurance issued by [illegible], or

c) An exact copy or duplicate thereof certified by the director or insurer.

Ernest A. Hall
SIGNED

Pres.
TITLE

3/30/77
DATE

Kelly Young

M/C

1

APPLICATION FOR INSPECTION OF NEW BUILDING AND FOR CERTIFICATE OF OCCUPANCY

CITY OF LOS ANGELES — DEPT. OF BUILDING AND SAFETY — LAS B-1—(81.76)

INSTRUCTIONS: 1. Applicant to Complete Numbered Items Only. 2. Plot Plan Required on Back of Original.

1. LEGAL DESCR.	LOT 15 & 16 BLK —	TRACT 23827	DIST. MAP 7518 / CENSUS TRACT 1275
2. PURPOSE OF BUILDING	( ) Warehouse & Offices		ZONE M2-1
3. JOB ADDRESS	16251 Raymer St. V.N.		FIRE DIST. II
4. BETWEEN CROSS STREETS	Woodley Ave. AND Terminus		LOT (TYPE) Int
5. OWNER'S NAME	Van Nuys Airport Ind. Center	PHONE 886-0060	LOT SIZE Irreg
6. OWNER'S ADDRESS	16251 Raymer St. CITY Northridge ZIP 91324		
7. ENGINEER	Erkel Greenfield & Assoc — BUS. LIC. NO. — ACTIVE STATE LIC. NO. #934 — PHONE 653-4410		ALLEY /
8. ARCHITECT OR DESIGNER	Willard J. Walters, AIA & Assoc — BUS. LIC. NO. — ACTIVE STATE LIC. NO. C-5436 — PHONE 456-2445		BLDG. LINE /
9. CONTRACTOR	CT DeCinces Const. Corp — BUS. LIC. NO. — ACTIVE STATE LIC. NO. 223536 — PHONE 787-7742		AFFIDAVITS Comp fill
10. BRANCH LENDER	NONE — ADDRESS — CITY		File PARK-4465 -4466 AIRPORT H
11. SIZE OF NEW BLDG.	WIDTH 130 LENGTH 250 — STORIES 1 — HEIGHT 24'6" — NO. OF EXISTING BUILDINGS ON LOT AND USE 0		
12. MATERIAL OF CONSTRUCTION	EXT. WALLS conc. til-up — ROOF pan wd — FLOOR conc.		
1 13. JOB ADDRESS	16251 Raymer Street		DIST. OFFICE VN B-49
14. VALUATION TO INCLUDE ALL FIXED EQUIPMENT REQUIRED TO OPERATE AND USE PROPOSED BUILDING	$ 465,000		CRIT. SOIL / GRADING / HIGHWAY DED. /

PURPOSE OF BUILDING: Warehouse & Offices				STORIES 1	HEIGHT 24'6"	FLOOD /
TYPE III B	GROUP OCC. G-1	BLDG. AREA 32,500	PLANS CHECKED Robert McGhy			CONS. / Hully
DWELL. UNITS 0	MAX. OCC. /	TOTAL 153	PLANS APPROVED Robert McGhy			ZONED [illegible]
GUEST ROOMS	PARKING REQ'D 38	PARKING PROVIDED STD 69 COMP.	APPLICATION APPROVED Robert McGhy			FILE WITH
SPRINKLERS REQ'D YES SPECIFIED YES	CONT. INSP.		INSPECTION ACTIVITY: COMB.	GEN	MAJ. S.	CONS. — INSPECTOR

P.C.	S.P.C.	B.P.	T.I.	P.M.	I.F.	G.P.I.	C/O	O.S.
1155.57		35350		27.19				

P.C. No. 2214

PLAN CHECK EXPIRES ONE YEAR AFTER FEE IS PAID. PERMIT EXPIRES TWO YEARS AFTER FEE IS PAID OR 180 DAYS AFTER FEE IS PAID IF CONSTRUCTION IS NOT COMMENCED.

TYPIST Jerri

CASHIER'S USE ONLY

AUG-25-76 11600 Ck VN 0 0 G — 6 1,155.57

NOV-17-76 27785 Ck VN 048318 I — 1 1,736.69

STATEMENT OF RESPONSIBILITY

I certify that in doing the work specified herein I will not employ any person in violation of the Labor Code of the State of California relating to workmen's compensation insurance.

"This permit is an application for inspection, the issuance of which is not an approval or an authorization of the work specified herein. This permit does not authorize or permit, nor shall it be construed as authorizing or permitting the violation or failure to comply with any applicable law. Neither the City of Los Angeles, nor any board, department, officer or employee thereof make any warranty or shall be responsible for the performance or results of any work described herein, or the condition of the property or soil upon which such work is performed." (See Sec. 91.0202 L.A.M.C.)

Signed L.K. Peterson (Owner or Agent Having Property Owner's Consent)

			Signature/Date
Bureau of Engineering	ADDRESS APPROVED		L.K. Peterson 11-3-76
	DRIVEWAY		Ben Lamy 11-3-76
	HIGHWAY DEDICATION	REQUIRED	/
		COMPLETED	
	FLOOD CLEARANCE		
	SEWERS	X SEWERS AVAILABLE	Ben Lamy 11-3-76
		NOT AVAILABLE	
	NO SEWER/PLUMBING REQ'D	SFC PAID	
	SFC NOT APPLICABLE	X SFC DUE $872.12	
Conservation	APPROVED FOR ISSUE ☐	NO FILE ☐	
Fire	APPROVED (TITLE 19) (L.A.M.C. 6700)		[illegible] 11-3-76
Housing	HOUSING AUTHORITY APPROVAL		
Planning	APPROVED UNDER CASE # CONDSCAPE		[illegible] 11/2/76
Traffic	APPROVED FOR 2 Driveways		[illegible] 11-4-76
Plumbing	PRIVATE SEWAGE SYSTEM APPROVED		

LOTS 15 & 16: TRACT 23827
Book 759 PAGES: 3-4

SEE ACCOMPANYING COVENANT & AGREEMENTS FOR OFF STREET PARKING — LOTS 14 & 17

16 spaces

23 spaces

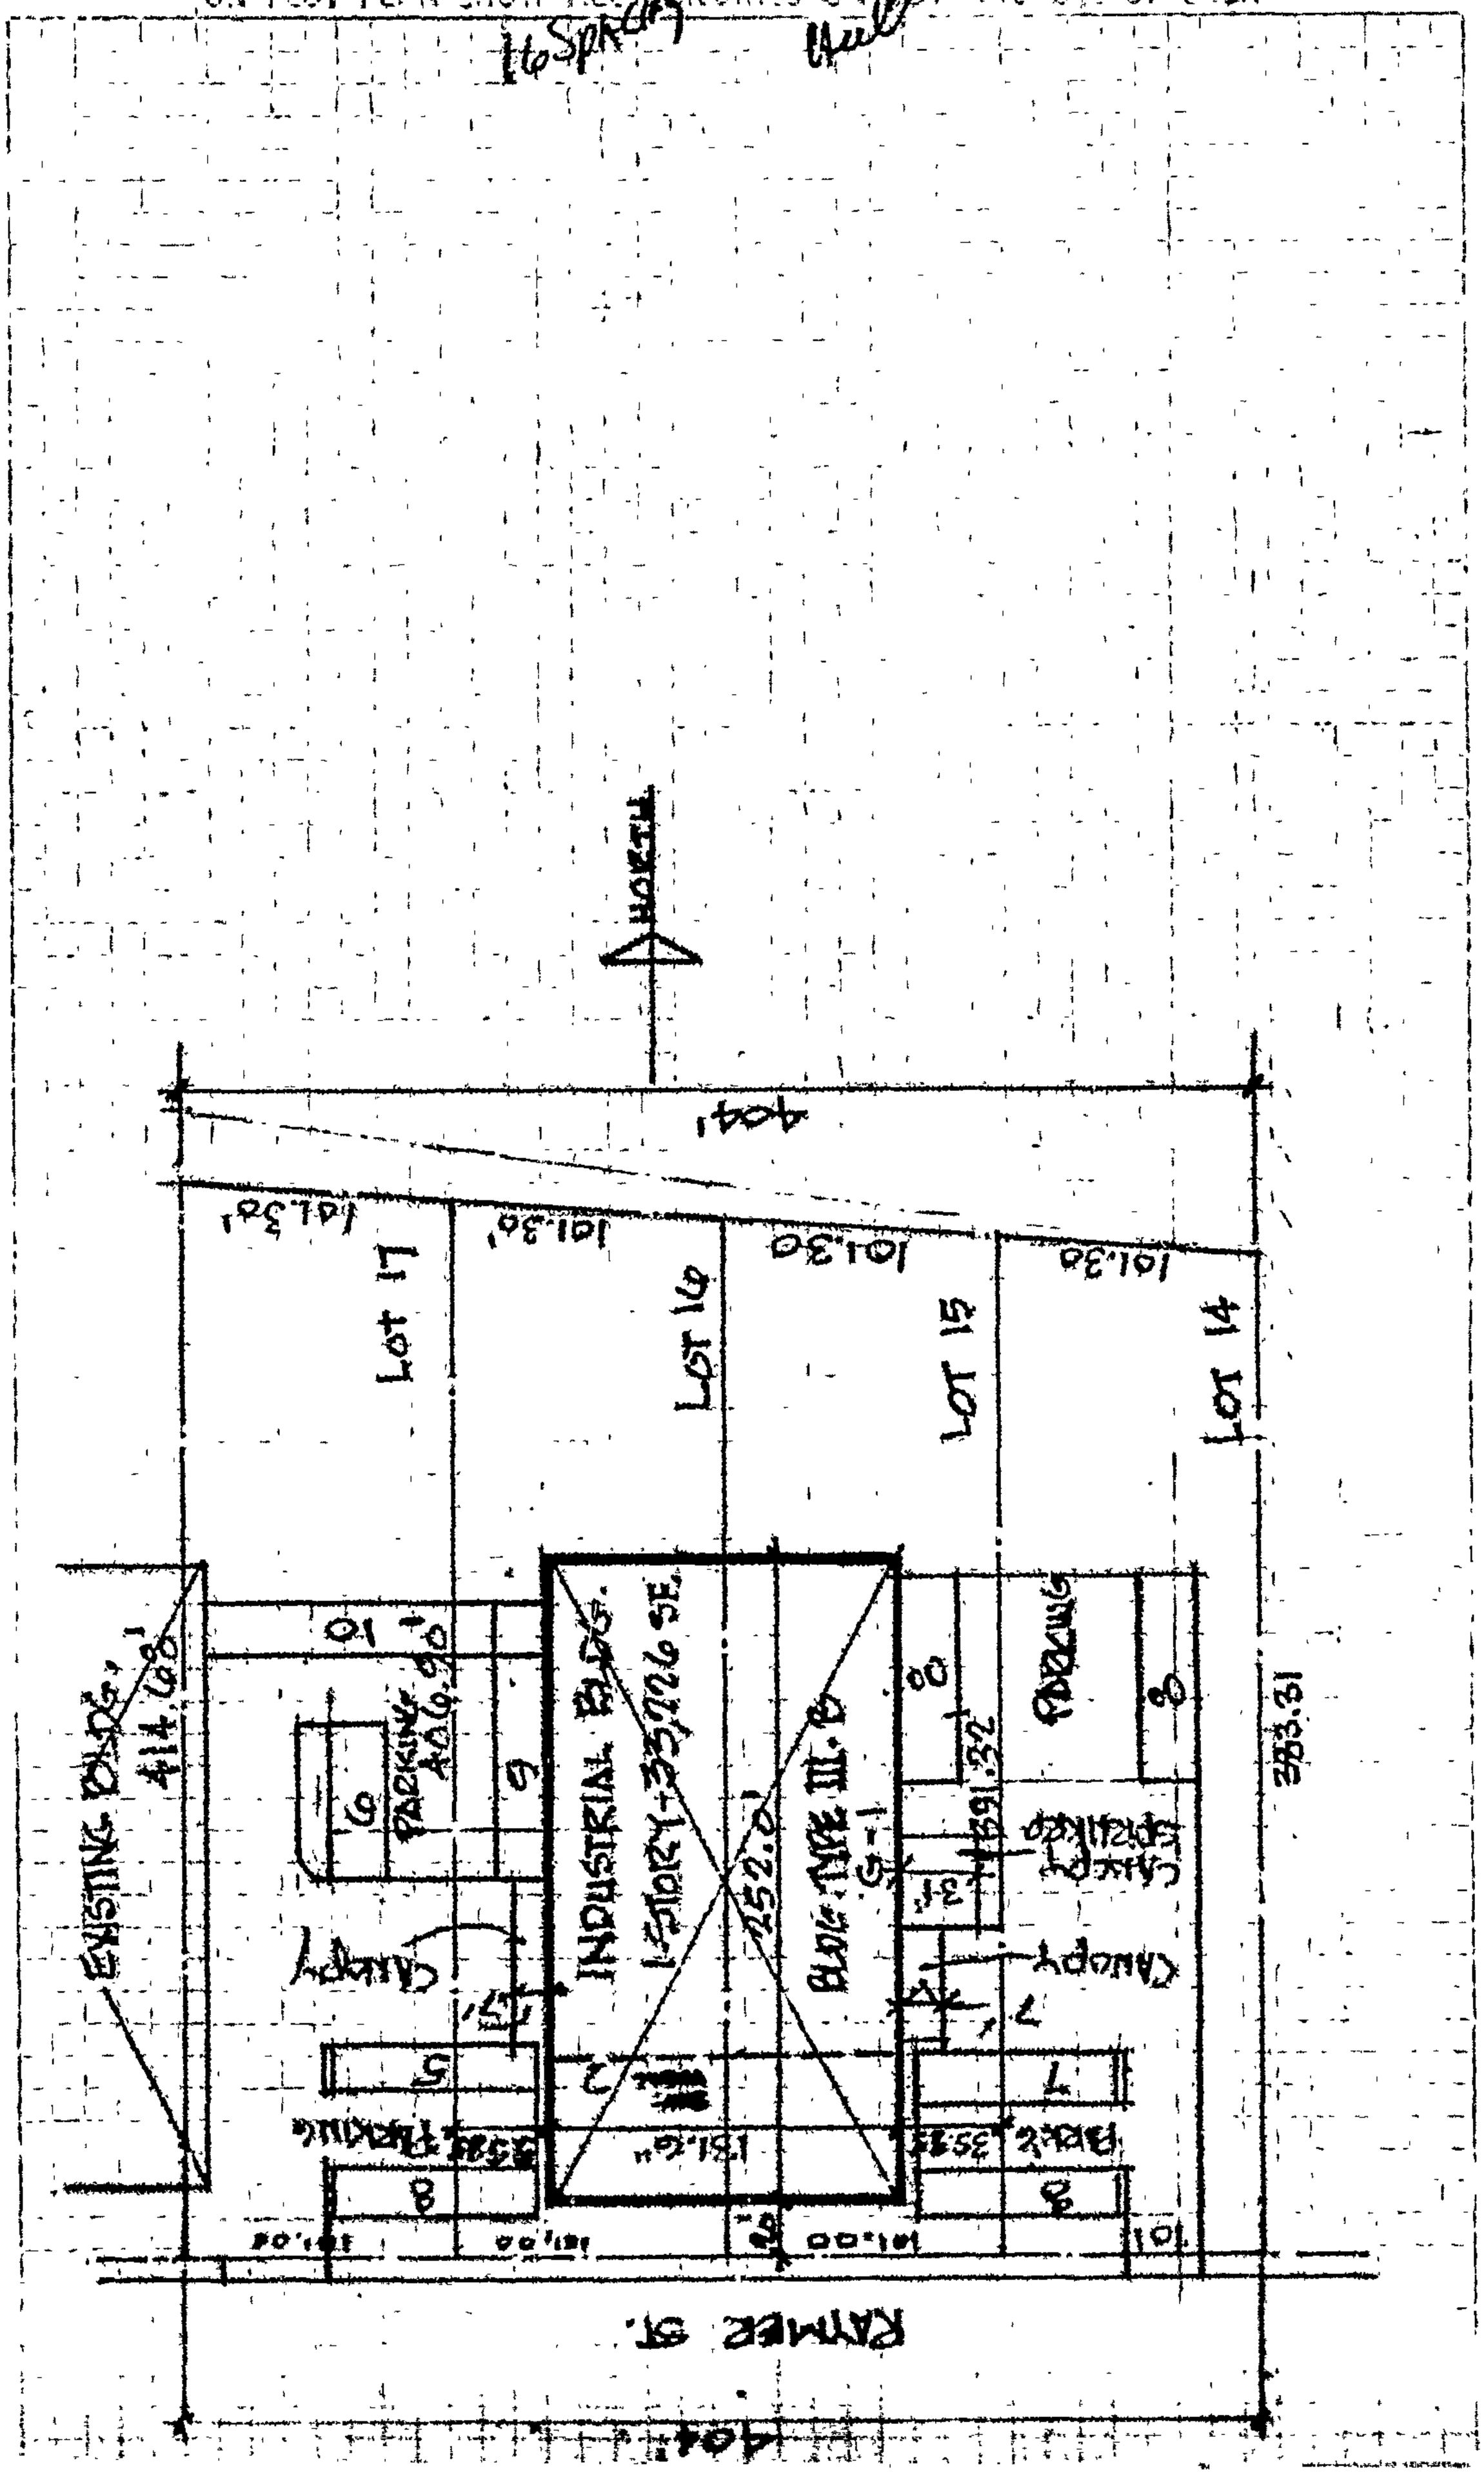

Address of Building 16251 Raymer Street

CITY OF LOS ANGELES
CERTIFICATE OF OCCUPANCY

NOTE: Any change of use or occupancy must be approved by the Department of Building and Safety.

This certifies that, so far as ascertained by or made known to the undersigned, the building at the above address complies with the applicable requirements of the Municipal Code, as follows: Ch. 1, as to permitted uses, Ch. 9, Arts. 1, 3, 4, and 5; and with applicable requirements of State Housing Law—for following occupancies:

Issued 5-25-77

Permit No. and Year VN 48318/76

1-Story, Type IIIB, 130' x 250' Warehouse and Office Building.
38 parking spaces required; 69 spaces provided.
G-1 Occupancy.

Owner Van Nuys Airport Ind. Center

Owner's Address 16251 Raymer Street
Van Nuys, Calif. 91406

Form B-95b

1816662803000062767 BY W. Lau-dg

Address of Building 16251 Raymer Street

CITY OF LOS ANGELES
CERTIFICATE OF OCCUPANCY

NOTE: Any change of use or occupancy must be approved by the Department of Building and Safety.

This certifies that, so far as ascertained by or made known to the undersigned, the building at the above address complies with the applicable requirements of the Municipal Code, as follows: Ch. 1, as to permitted use; Ch. 9, Arts. 1, 3, 4, and 5; and with applicable requirements of State Housing Law—for following occupancies.

Issued 5-25-77

Permit No. and Year VN 48318/76

1-Story, Type IIIB, 130' x 250' Warehouse and Office Building.
38 parking spaces required; 69 spaces provided.
G-1 Occupancy.

Owner Van Nuys Airport Ind. Center

Owner's Address 16251 Raymer Street
Van Nuys, Calif. 91406

Form B-95b

BY W. Lau-dg

Address of Building 16251 Raymer Street

CITY OF LOS ANGELES
CERTIFICATE OF OCCUPANCY

Note: Any change of use or occupancy must be approved by the Department of Building and Safety.

This certifies that, so far as ascertained or made known to the undersigned, the vacant land, building or portion of a building described below and located at the above address complies with the applicable construction requirements (Chapter 9) and/or the applicable zoning requirements (Chapter 1) of the Los Angeles Municipal Code for the use, or occupancy group in which it is classified

Issued 2-27-79 Permit No. and Year LA 71786/78

Use of Land for storage lot.

Owner Daily Industrial Prop. 0150005000 90

Owner's Address c/o Pacific Telephone
16201 Raymer Street
Van Nuys, Calif. 91406

5000317200500085369 W. Lau-dg

Form B-95b BY

Address of Building 16251 Raymer Street

CITY OF LOS ANGELES
CERTIFICATE OF OCCUPANCY

Note: Any change of use or occupancy must be approved by the Department of Building and Safety.
This certifies that, so far as ascertained or made known to the undersigned, the vacant land, building or portion of a building described below and located at the above address complies with the applicable construction requirements (Chapter 9) and/or the applicable zoning requirements (Chapter 1) of the Los Angeles Municipal Code for the use, or occupancy group in which it is classified.

Issued 2-27-79 Permit No. and Year LA 71786/78

Use of Land for storage lot.

Owner 0 1 5 0 0 5 3 0 0 0 0 0

Owner's Address Daily Industrial Prop.
c/o Pacific Telephone
16201 Raymer Street
Van Nuys, Calif. 91406

Form B-95b

BY W. Lau-dg

Address of Building 16251 Raymer Street

CITY OF LOS ANGELES

CERTIFICATE OF OCCUPANCY

NOTE: Any change of use or occupancy must be approved by the Department of Building and Safety.

This certifies that, so far as ascertained by or made known to the undersigned, the building at the above address complies with the applicable requirements of the Municipal Code, as follows: Ch 1, as to permitted uses, Ch. 9, Arts. 1, 3, 4, and 5; and with applicable requirements of State Housing Law—for following occupancies.

Issued 5/19/81 Permit No. and Year VN 20262/80

Use of Land - Parking Lot.

0 1 5 0 0 5 0 0 0 3 9

Owner Pacific Telephone & Telegraph Co.

Owner's Address 177 E. Colorado Blvd.
Pasadena, CA 91105 K. HULL/ch

5080317206500085368

Form B-95b

BY_____

Address of Building 16251 Raymer Street

CITY OF LOS ANGELES

CERTIFICATE OF OCCUPANCY

NOTE: Any change of use or occupancy must be approved by the Department of Building and Safety.

This certifies that, so far as ascertained by or made known to the undersigned, the building at the above address complies with the applicable requirements of the Municipal Code, as follows: Ch. 1, as to permitted uses, Ch. 9, Arts. 1, 3, 4, and 5; and with applicable requirements of State Housing Law—for following occupancies:

Issued 5/19/81 Permit No. and Year VN 20262/80

Use of Land - Parking Lot.

0 1 5 0 0 5 0 0 0 3

Owner Pacific Telephone & Telegraph Co.

Owner's Address 177 E. Colorado Blvd.
Pasadena, CA 91105

K. HULL/ch

Form B-95b

BY_____

16251 W Raymer St

Permit #: **13041 - 90000 - 17292**

Plan Check #: Printed: 06/30/13 08:05 PM

Event Code:

Electrical
Commercial
Express Permit
No Plan Check

City of Los Angeles - Department of Building and Safety

APPLICATION FOR ELECTRICAL PLAN CHECK AND INSPECTION

Issued On: 06/30/2013
Last Status: Issued
Status Date: 06/30/2013

1. PROPERTY OWNER

PACIFIC BELL SBE PAR 2 MAP 279-19-103 16251 RAYMER ST VAN NUYS CA 91406

2. APPLICANT INFORMATION (Relationship: Net Applicant)

JAMES GUICH 4673 ALGER ST LOS ANGELES, CA 90039 (818) 546-1181

3. TENANT INFORMATION

4. CONTRACTOR, ARCHITECT, & ENGINEER NAME	ADDRESS		CLASS	LICENSE #	PHONE #
(C) LOS ANGELES ELECTRIC CO	4673 ALGER ST,	LOS ANGELES, CA 90039	C10	215166	(818) 546-1181

5. APPLICATION COMMENTS

E-Permit paid by credit card, fax number-> (818)546-1186.

6. DESCRIPTION OF WORK

install 10 hp motor for baler

7. CHECKLIST ITEMS:

8. COUNCIL DISTRICT: 6

9. APPLICATION PROCESSING INFORMATION

Plan Check By:

OK for Cashier:

Signature:_____ Date:_____

For inspection requests, call toll-free **(888) LA4BUILD (524-2845).** Outside LA County, call (213) 482-0000 or request inspections via **www.ladbs.org.** To speak to a Call Center agent, call **311** or (866) 4LACITY (452-2489). Outside LA County, call (213) 473-3231.

For Cashier's Use Only **W/O #: 34117292**

16251 W Raymer St
13041 - 90000 - 17292

NOTICE:

The work included in this permit shall not be construed as establishing the legal number of dwelling units or guest rooms. That number is established by a Building Permit or a Certificate of Occupancy. In the event that any box (i.e. 1-10) is filled to its capacity, it is possible that additional information has been captured electronically and could not be printed due to space restrictions. Nevertheless, the information printed exceeds that required by Section 19825 of the Health and Safety Code of the State of California.

10. FEE INFORMATION

Inspection Fee Period

Permit Fee: **59.40**

INSPECTION TOTAL Electrical	59.40
Permit Total	59.40
Permit Fee Subtotal Electrical	55.00
Permit One Stop Surcharge	1.10
Permit Sys. Development Surcharge	3.30
Permit Issuing Fee	0.00

Payment Date: 06/30/13
Receipt No: ON27558
Amount: $59.40

11. FEE ITEM INFORMATION

NON-DWELLING POWER EQPT		
5.1 thru 20 HP-KVA	(1)	29.00

PERMIT EXPIRATION/REFUNDS : This permit expires two years after the date of the permit issuance. This permit will also expire if no construction work is performed for a continuous period of 180 days (Sec. 98.0602 LAMC). Claims for refund of fees paid must be filed within one year from the date of expiration for permits granted by LADBS (Sec. 22.12 & 22.13 LAMC). The permittee may be entitled to reimbursement of permit fees if the Department fails to conduct an inpection within 60 days of receiving a request for final inspection (HS 17951).

12. LICENSED CONTRACTOR'S DECLARATION

I hereby affirm under penalty of perjury that I am licensed under the provisions of Chapter 9 (commencing with Section 7000) of Division 3 of the Business and Professions Code, and my license is in full force and effect. The following applies to B contractors only: I understand the limitations of Section 7057 of the Business and Professional Code related to my ability to take prime contracts or subcontracts involving specialty trades.

License Class: **C10** License No.: **215166** Contractor: **LOS ANGELES ELECTRIC CO**

13. WORKERS' COMPENSATION DECLARATION

I hereby affirm, under penalty of perjury, one of the following declarations:

(__) I have and will maintain a certificate of consent to self insure for workers' compensation, as provided for by Section 3700 of the Labor Code, for the performance of the work for which this permit is issued.

(**X**) I have and will maintain workers' compensation insurance, as required by Section 3700 of the Labor Code, for the performance of the work for which this permit is issued. My workers' compensation insurance carrier and policy number are:

Carrier: **AMERICAN EMPLOYERS INS. CO.** Policy Number: **022WK00189**

(__) I certify that in the performance of the work for which this permit is issued, I shall not employ any person in any manner so as to become subject to the workers' compensation laws of California, and agree that if I should become subject to the workers' compensation provisions of Section 3700 of the Labor Code, I shall forthwith comply with those provisions.

WARNING: FAILURE TO SECURE WORKERS' COMPENSATION COVERAGE IS UNLAWFUL, AND SHALL SUBJECT AN EMPLOYER TO CRIMINAL PENALTIES AND CIVIL FINES UP TO ONE HUNDRED THOUSAND DOLLARS ($100,000), IN ADDITION TO THE COST OF COMPENSATION, DAMAGES AS PROVIDED FOR IN SECTION 3706 OF THE LABOR CODE, INTEREST, AND ATTORNEY'S FEES.

14. ASBESTOS REMOVAL DECLARATION / LEAD HAZARD WARNING

I certify that notification of asbestos removal is either not applicable or has been submitted to the AQMD or EPA as per section 19827.5 of the Health and Safety Code. Information is available at Lead safe construction practices are required when doing repairs that disturb paint in pre-1978 buildings due to the presence of lead www.aqmd.gov (909) 396-2336 and the notification form at per section 6716 and 6717 of the Labor Code. Information is available at Health Services for LA County at (800) 524-5323 or the State of California at (800) 597-5323 or www.dhs.ca.gov/childlead

15. CONSTRUCTION LENDING AGENCY DECLARATION

I hereby affirm under penalty of perjury that there is a construction lending agency for the performance of the work for which this permit is issued (Sec. 3097, Civil Code).

Lender's Name (If Any): _____ Lender's Address: _____

16. FINAL DECLARATION

I certify that I have read this application **INCLUDING THE ABOVE DECLARATIONS** and state that the above information **INCLUDING THE ABOVE DECLARATIONS** is correct. I agree to comply with all city and county ordinances and state laws relating to building construction, and hereby authorize representatives of this city to enter upon the above-mentioned property for inspection purposes. I realize that this permit is an application for inspection and that it does not approve or authorize the work specified herein, and it does not auhorize or permit any violation or failure to comply with any applicable law. Furthermore, neither the City of Los Angeles nor any board, department officer, or employee thereof, make any warranty, nor shall be responsible for the performance or results of any work described herein, nor the condition of the property nor the soil upon which such work is performed. I further affirm under penalty of perjury, that the proposed work will not destroy or unreasonably interfere with any access or utility easement belonging to others and located on my property, but in the event such work does destroy or unreasonably interfere with such easement, a substitute easement(s) satisfactory to the holder(s) of the easement will be provided (Sec. 91.0106.4.3.4 LAMC).

By signing below, I certify that:

(1) I accept all the declarations above namely the Licensed Contractor's Declaration, Workers' Compensation Declaration, Asbestos Removal Declaration / Lead Hazard Warning, Constrnction Lending Agency Declaration, and Final Declaration; and

(2) This permit is being obtained with the consent of the legal owner of the property.

Print Name: **JAMES GUICH** Sign: **Internet e-Permit System Declaration** Date: **06/30/2013** [X] Contractor [ ] Authorized Agent

EXPRESS PERMIT INSPECTION RECORD

CITY LA DBS
DEPARTMENT OF BUILDING AND SAFETY

Your feedback is important. Please visit our website to complete a Customer Survey at **www.ladbs.org/LADBSWeb/customer-survey.jsf**. If you would like to provide additional feedback, need clarification, or have any questions regarding plan check or inspection matters, please call our Customer Hotline at (213) 482-0056.

For use by cashier only

Payment Date: 06/30/13
Receipt No: ON27558
Amount: $59.40
Method: Credit Card

PERMIT #: 13041 - 90000 - 17292
ADDRESS: 16251 W Raymer St
OWNER: PACIFIC BELL SBE PAR 2 MAP 279-19-103
16251 RAYMER ST
VAN NUYS CA 91406

Electrical
Commercial
Express Permit
No Plan Check

JOB DESCRIPTION: install 10 hp motor for baler

INSPECTION RECORDS AND PLANS MUST BE AVAILABLE DURING INSPECTION

GRADING INSPECTIONS		
TYPE	DATE	INSPECTOR
Initial Grading		
Toe or Bottom		
Soils Report Approved		
DO NOT PLACE FILL UNTIL ABOVE IS SIGNED		
Backfill		
Fill		
Excavation		
Drainage Devices		
Rough Grading		
Approved Compaction Report		
FOOTING INSPECTIONS		
Footing Excavation		
Forms		
Reinforcing Steel		
OK to Place Concrete		
GROUNDWORK INSPECTIONS		
Electrical		
Plumbing		
Plumbing Methane		
Gas Piping		
Heating & Refrigeration		
Fire Sprinklers		
Disabled Access		
Methane		
OK to Place Floor		
DO NOT PLACE FLOOR UNTIL ABOVE IS SIGNED		
ROUGH INSPECTIONS		
Green Code		
Electrical		
Plumbing		
Fire Sprinkler		
Heating & Refrigeration		
Roof Sheathing		
Disabled Access		
Framing		
Insulation		
Suspended Ceiling		
OK to Cover		

DO NOT COVER UNTIL PREVIOUS IS SIGNED		
TYPE	DATE	INSPECTOR
Exterior Lathing		
Interior Lathing		
Drywall		
DO NOT COVER UNTIL ABOVE IS SIGNED		
WORK OUTSIDE OF THE BUILDING		
Electrical Underground		
Gas		
Heating & Refrigeration		
Sewer		
Disabled Access		
POOL INSPECTIONS		
Excavation		
Reinforcing Steel		
Bonding		
Piping		
Pre-Gunite		
Deck		
Enclosure/Fence		
Pool/Spa Cover		
DO NOT FILL POOL UNTIL ABOVE IS SIGNED		
FINAL INSPECTIONS		
Grading		
Electrical		
Plumbing		
Gas Test		
Gas		
Heating & Refrigeration		
Pressure Vessels		
Elevator		
Fire Sprinkler		
Disabled Access		
Green Building		
LAFD (Title 19 only)		
LAFD Fire Life Safety		
Pool Final		
AQMD Sign-off Provided		
Public Works		
Building		
PROJECT FINAL		

FOR INSPECTION REQUESTS, PLEASE CALL
3-1-1 OR OUTSIDE CITY OF LOS ANGELES
888-LA4-BUILD (888)524-2845 or www.ladbs.org

Certificate of Occupancy Required ☐ **YES** ☐ **NO**

B- 8 Card re v. 042011 RO

SUPPLEMENTAL NOTES:

IMPORTANT NOTICE

* **Prior to the start of any construction work adjacent to any public way, pedestrian protection shall be provided (Sec. 91.3303 L.A.M.C.).**
* Inspection(s) may be requested anytime via the internet or touch tone phone. To request an inspection via the internet, go to www.ladbs.org and click on "Request an Inspection" under Online Services. To request an inspection via touch tone phone, call toll free (888) LA4BUILD (888-524-2845) and select option 1 for Automated Request System. To request an inspection via the Customer Call Center, call 3-1-1 within the City of Los Angeles or (213) 473-3231 outside the City of Los Angeles between 7:00 a.m. and 10:00 p.m. When requesting an inspection, the following are required: (1)The job address, (2)Type of inspection, (3)Use of building, (4)Permit number, (5)Phone number of a contact person should the department need to reach someone.
* Inspection requests received before 4:00 p.m. Monday through Friday (excluding holidays) will normally be made the next business day. Requests received after 4:00 p.m. will be made following the next business day. The Automated Inspection Call Back System (AICBS) will attempt to telephone the contact phone number to confirm the Inspection.
* Permit fees provide for a limited number of inspections. A reinspection fee may be assessed when the work for which an inspection was requested is not complete, when the inspection record or plans are not available, or when there is failure to provide site access to department staff.
* No person shall perform any construction or repair work between the hours of 9:00 p.m.(6:00 p.m. grading) and 7:00 a.m. the following day which results in loud noises to the disturbance of persons occupying sleeping quarters in any dwelling , hotel, motel, apartment, or other place of residence (Sec. 41.40 L.A. M.C.).
* No person, other than an individual homeowner engaged in the repair or construction of his/her single-family dwelling, shall perform any construction or repair work of any kind upon any building or structure located on land developed with residential buildings or perform work within 500 feet of land so occupied, before 8:00 a.m. or after 6:00 p.m. on any Saturday or at any time on Sunday (Sec. 41.40 L.A.M.C.).
* Dust control measures to prevent dust from being blown or deposited over or upon any private property in any residential area must be implemented during any excavation or earth-moving phase of construction, sand blasting , or demolition.
* A separate permit from the State of California Division of Industrial Safety is required prior to starting certain work involving substantial risk to workers such as: construction or demolition exceeding 3 stories or 36 feet in height, or excavations or trenches over 5 feet in depth involving entry by workers.
* Building permits are valid for two years or expire on the 180th day from the date of issuance if the work permitted has not commenced. The department reserves the right to expire any permit where work has been suspended for a period of 180 days or more.
* Inspection services will not be provided when there is an unleashed dog on the premises.

BUILDING AND SAFETY PERMIT AND PLAN CHECK OFFICE LOCATIONS

Downtown Los Angeles
201 N. Figueroa St., 4th Fl.
Los Angeles, CA 90012

Van Nuys
6262 Van Nuys Blvd., 2nd Fl.
Van Nuys, CA 91401

West Los Angeles
1828 Sawtelle Blvd., 2nd Fl.
Los Angeles, CA 90025

San Pedro
638 S. Beacon St., 2nd Fl.
San Pedro, CA 90731

South Los Angeles
8475 S. Vermont Ave., 2nd Fl.
Los Angeles, CA 90044

3 **APPLICATION FOR INSPECTION — TO ADD-ALTER-REPAIR-DEMOLISH**

CITY OF LOS ANGELES **AND FOR CERTIFICATE OF OCCUPANCY**

B & S B-3 — R8-76
DEPT OF BUILDING AND SAFETY

INSTRUCTIONS: Applicant to Complete Numbered Items Only. E

1. LEGAL DESCR.	LOT: 15 & 16 SEE 48731/76	BLK:	TRACT: 23827	DIST. MAP: 7518
				CENSUS TRACT: 1275.00
2. PRESENT USE OF BUILDING ( ): Storage / Warehouse-office		NEW USE OF BUILDING ( ): Same		ZONE: M-2-1
3. JOB ADDRESS: 16251 Raymer St.				FIRE DIST.: VN II
4. BETWEEN CROSS STREETS: Woodley	AND: Term.			LOT (TYPE): Int
5. OWNER'S NAME: Western Electric		PHONE: 408-745-6119		LOT SIZE: Irreg.
6. OWNER'S ADDRESS: 898 Stewart Dr.	CITY: Sunnyvale, Ca.	ZIP: 94086		
7. ENGINEER: Eugene D. Birnbaum	BUS LIC NO	ACTIVE STATE LIC NO	PHONE: 213-663-9218	ALLEY: /
8. ARCHITECT OR DESIGNER: —	BUS LIC NO	ACTIVE STATE LIC NO	PHONE	BLDG LINE: /
9. CONTRACTOR: Petley/Tomar-Inter/Royal	BUS LIC NO	ACTIVE STATE LIC NO	PHONE: 213-686-2066	AFFIDAVITS: Fill File PK-4465-66 Airport Haz.
10. BRANCH LENDER: —	ADDRESS	CITY		

11. SIZE OF EXISTING BLDG WIDTH 130' LENGTH ~~165~~ 225'	STORIES: 1	HEIGHT: 20'	NO OF EXISTING BUILDINGS ON LOT AND USE: Office & Warehouse		SEISMIC STUDY ZONE
12. CONST MATERIAL OF EXISTING BLDG. →	EXT. WALLS: conc.		ROOF: comp.	FLOOR: Conc.	

3 **13.** JOB ADDRESS: 16251 Raymer St. — DIST. OFFICE: VN B-49

14. VALUATION TO INCLUDE ALL FIXED EQUIPMENT REQUIRED TO OPERATE AND USE PROPOSED BUILDING: $ 10,000 — CRIT SOIL: /

15. NEW WORK (Describe): Add storage racks for telephone equip. storage — GRADING: / — HIGHWAY DED: /

NEW USE OF BUILDING: Office & Warehouse	SIZE OF ADDITION: Interior	STORIES	HEIGHT	FLOOD: /
TYPE: MC	GROUP OCC.: G-1	BLDG AREA: MC	PLANS CHECKED: OK Gaumer	CONS.: /
DWELL. UNITS: 0	MAX OCC.: MC	TOTAL	PLANS APPROVED: OK Gaumer	ZONED BY: Gras
GUEST ROOMS: 0	PARKING REQ'D: 2113	PARKING PROVIDED: STD 67 ~~COMP~~ 2 H.D.	APPLICATION APPROVED: OK Gaumer	FILE WITH
SPRINKLERS REQ'D: Yes SPECIFIED: Yes	CONT. INSP.		INSPECTION ACTIVITY: COMB / GEN / MAJ. S. / CONS	INSPECTOR

P.C.	S.P.C.	B.P.	T.I.	P.M.	I.F.	G.P.I.	C/O	O.S.
56.95	—	67.00	—					

P.C. No: N-3299

PLAN CHECK EXPIRES ONE YEAR AFTER FEE IS PAID PERMIT EXPIRES TWO YEARS AFTER FEE IS PAID OR 180 DAYS AFTER FEE IS PAID IF CONSTRUCTION IS NOT COMMENCED

TYPIST: io

CASHIER'S USE ONLY

MAR-16-77 50210 Ck VN • • I — 6 56.95

APR-22-77 59188 Ck VN • 55980 G — 1 67.00

STATEMENT OF RESPONSIBILITY

I certify that in doing the work specified herein I will not employ any person in violation of the Labor Code of the State of California relating to workmen's compensation insurance.

"This permit is an application for inspection, the issuance of which is not an approval or an authorization of the work specified herein. This permit does not authorize or permit, nor shall it be construed as authorizing or permitting the violation or failure to comply with any applicable law. Neither the City of Los Angeles, nor any board, department, officer or employee thereof make any warranty or shall be responsible for the performance or results of any work described herein, or the condition of the property or soil upon which such work is performed." (See Sec. 91.0202 L.A.M.C.)

Signed _____ (Owner or Agent having Property Owner's Consent) Signature/Date

Bureau of Engineering	ADDRESS APPROVED				OK Cobb 3-16-77
	DRIVEWAY				
	HIGHWAY DEDICATION			REQUIRED	
				COMPLETED	
	FLOOD CLEARANCE				
	SEWERS		X	SEWERS AVAILABLE	Birnbaum 3-17-77
				NOT AVAILABLE	
		NO SEWER/PLUMBING REQ'D		SFC PAID	
	X	SFC NOT APPLICABLE		SFC DUE	
Conservation	APPROVED FOR ISSUE ☐ NO FILE ☐				
Fire	APPROVED (TITLE 19) (L.A.M.C. -5700)				Herb Tomerlin Capt 4/21/77
Housing	HOUSING AUTHORITY APPROVAL				
Planning	APPROVED UNDER CASE #				
Traffic	APPROVED FOR				
Construction Tax	RECEIPT NO			DWELLING UNITS	

1. I certify that in the performance of the work for which this permit is issued I shall not employ any person in any manner so as to become subject to the workmen's compensation laws of California, or

2. I certify that if I am subject to workmen's compensation laws, I have on file, or will file within 15 days following the issuance date of this permit, with the Department of Building and Safety of the City of Los Angeles one of the following:

   a) A certificate of consent to self-insure issued by the Director of Industrial Relations, or

   b) A certificate of workmen's compensation insurance issued by an admitted insurer, or

   c) An exact copy or duplicate thereof certified by the director or insurer.

SIGNED _____ TITLE _____ DATE 4/21/17

for Hey-Tomor

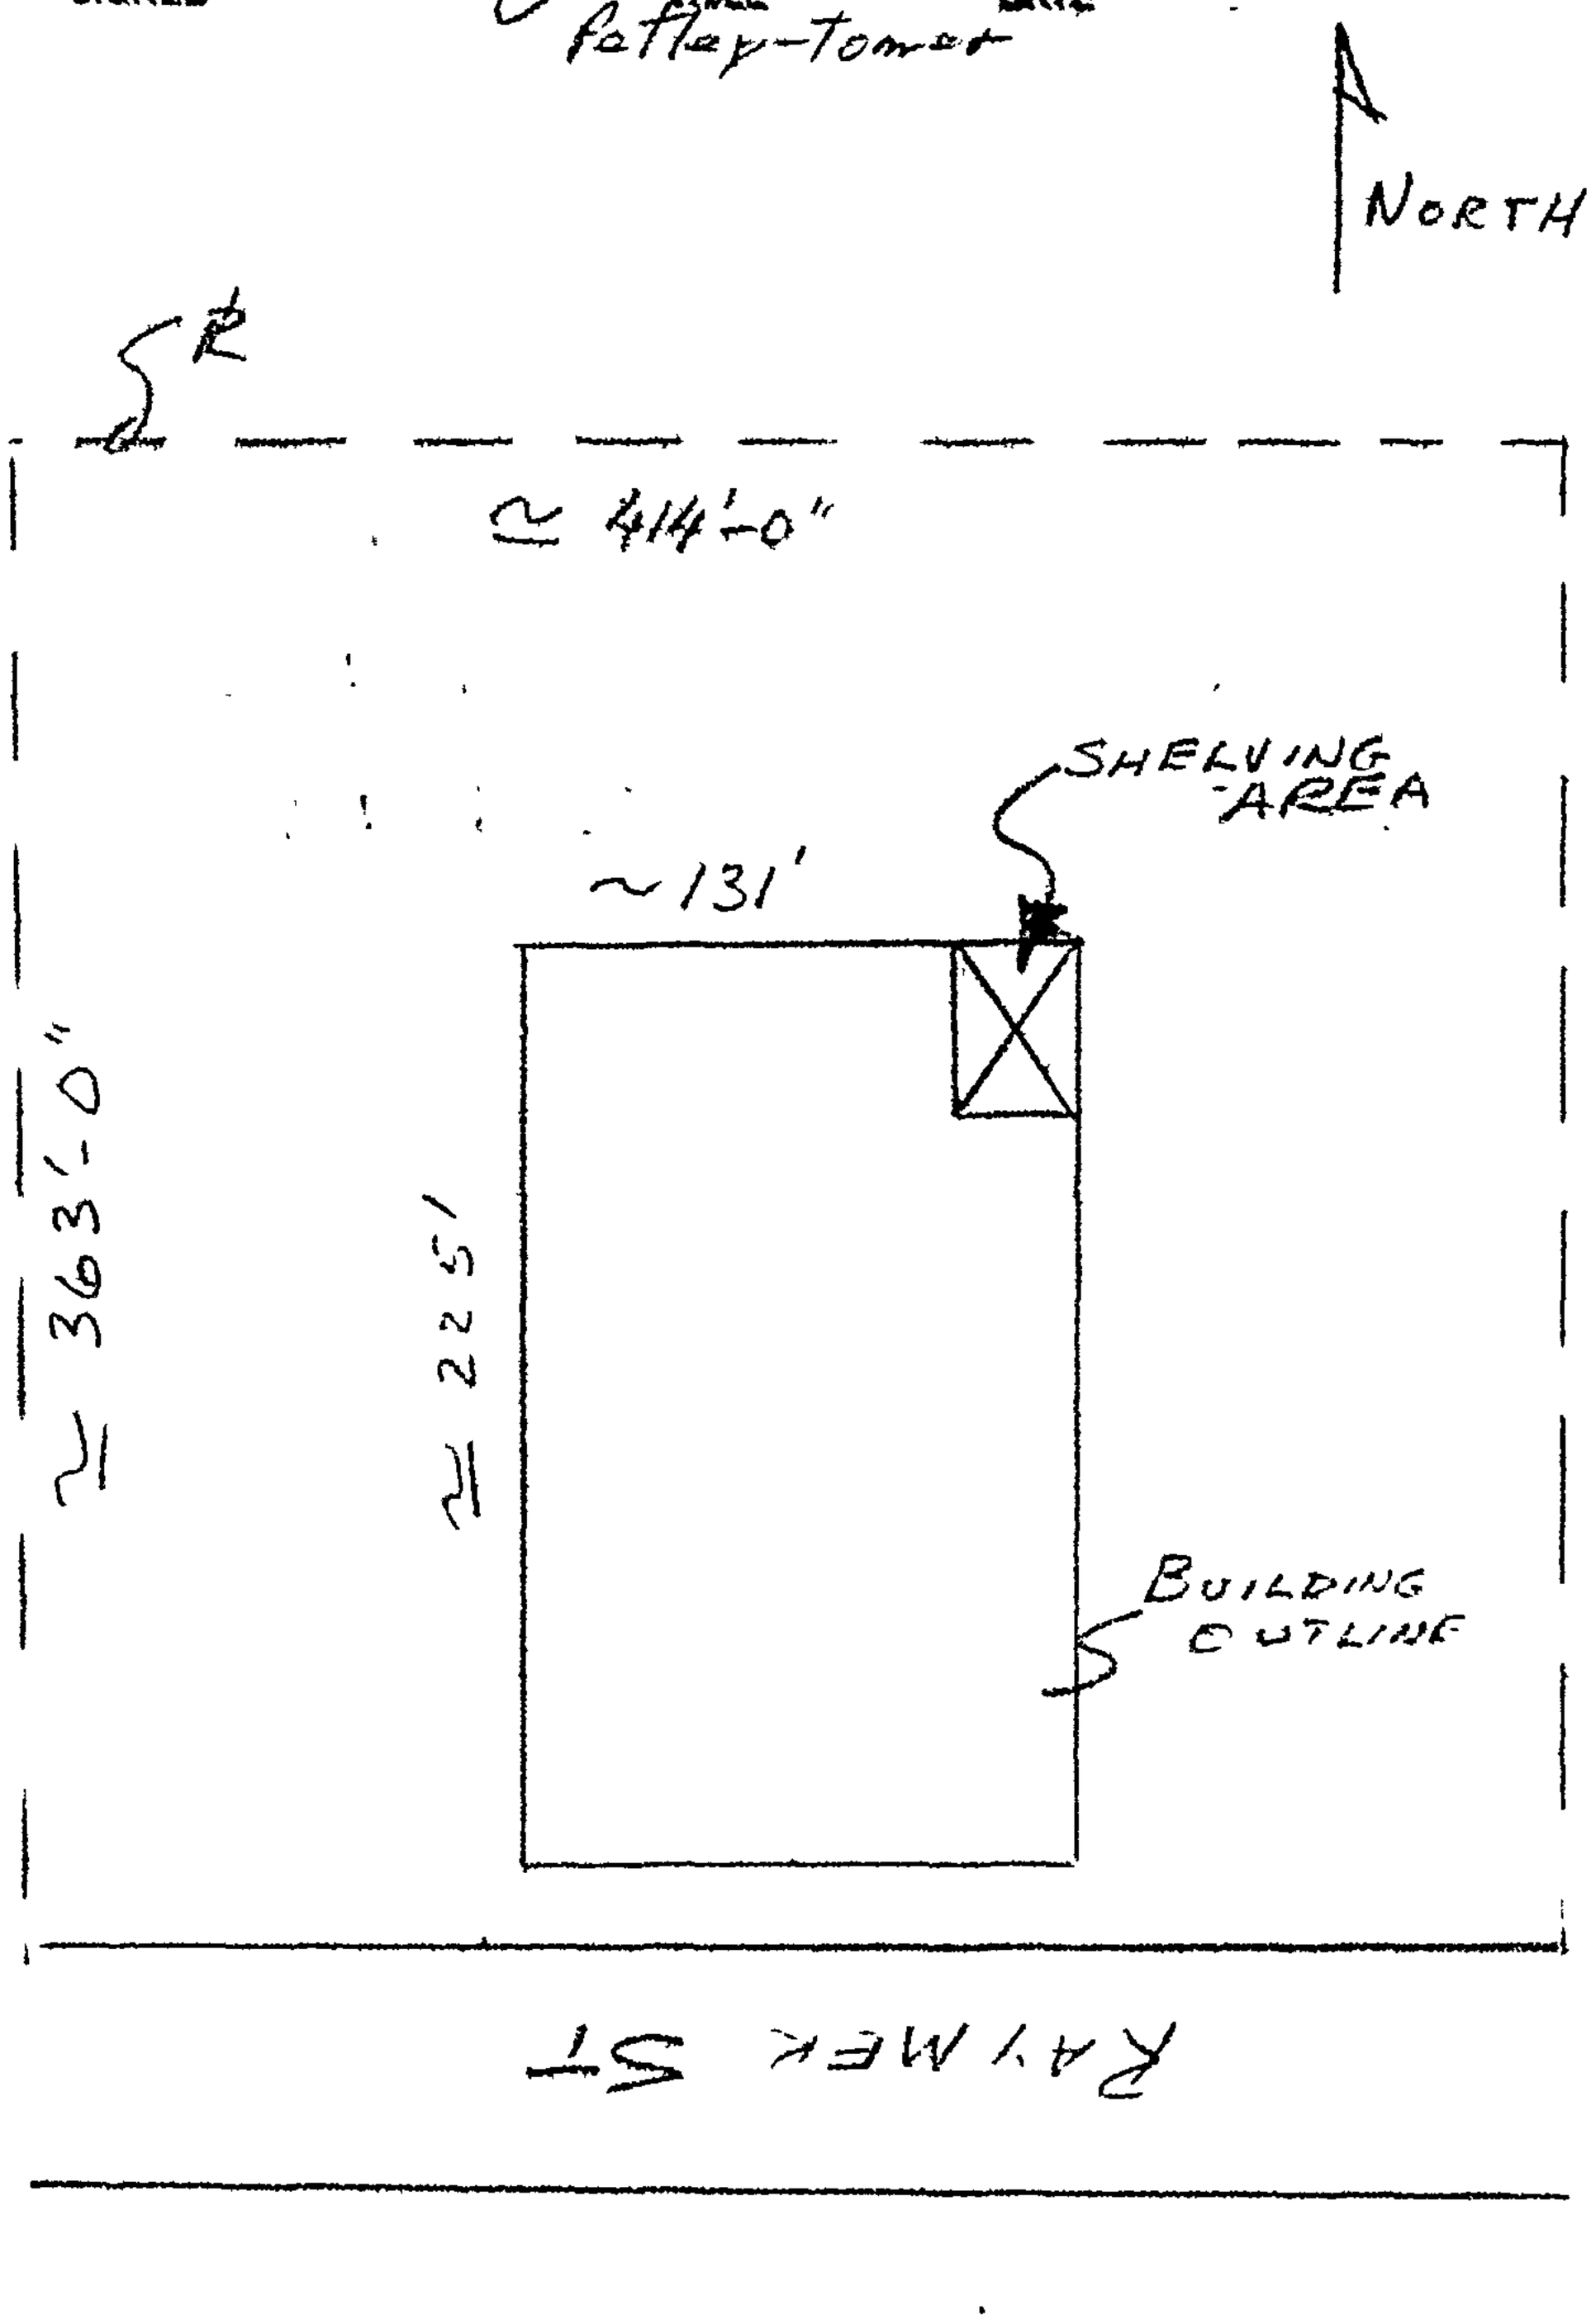

PUBLIC RECORD

3 APPLICATION FOR INSPECTION — TO ADD-ALTER-REPAIR-DEMOLISH AND FOR CERTIFICATE OF OCCUPANCY

CITY OF LOS ANGELES — B & S 8-3 (R 7.80) DEPT. OF BUILDING AND SAFETY

INSTRUCTIONS: 1. Applicant to Complete Numbered Items Only.

1. LEGAL DESCR. LOT: Parcel B	BLOCK:	TRACT: PM 3408	COUNCIL DISTRICT NO.: 12 E	DIST. MAP: 7518
				CENSUS TRACT: 1275
2. PRESENT USE OF BUILDING: 61) Parking Lot	NEW USE OF BUILDING: ( ) Same			ZONE: M2-1
3. JOB ADDRESS: 16251 Raymer St.	Van Nuys			FIRE DIST.: II
4. BETWEEN CROSS STREETS: Woodley Ave.	AND: Dead End			LOT TYPE: Int
5. OWNER'S NAME: Pacific Telephone & Telegraph Co.	PHONE: 578-4223			LOT SIZE: Irreg
6. OWNER'S ADDRESS: 177 E. Colorado Blvd.	CITY: Pasadena	ZIP: 91105		
7. ENGINEER: Leroy Crandall & Assoc.	BUS. LIC. NO.	ACTIVE STATE LIC. NO.: RCE 17785	PHONE: 413-3550	ALLEY: -
8. ARCHITECT OR DESIGNER: Richard T. Santos AIA	BUS. LIC. NO.	ACTIVE STATE LIC. NO.: C-5552	PHONE: 681-1633	BLDG. LINE: -
9. ARCHITECT OR ENGINEER'S ADDRESS: -	CITY	ZIP		AFFIDAVITS: CF 1000# Park 4564 Airport
10. CONTRACTOR: LZ, Inc	BUS. LIC. NO.	ACTIVE STATE LIC. NO.: B-369995	PHONE: 993-6505	
11. SIZE OF EXISTING BLDG. WIDTH LENGTH: 48,195sf	STORIES	HEIGHT	NO. OF EXISTING BUILDINGS ON LOT AND USE: 1 Whrs & Offices	
12. CONST. MATERIAL OF EXISTING BLDG. →	EXT. WALLS	ROOF	FLOOR	
13. JOB ADDRESS: 16251 Raymer St.			STREET GUIDE	DISTRICT OFFICE: VN
14. VALUATION TO INCLUDE ALL FIXED EQUIPMENT REQUIRED TO OPERATE AND USE PROPOSED BUILDING: 401 $ Use of Land Parking				SEISMIC STUDY ZONE: -
15. NEW WORK (Describe): Revise parking layout				GRADING: - FLOOD: -
				HWY. DED.: - CONS.: -
Use of Land				
NEW USE OF BUILDING: Parking Lot	SIZE OF ADDITION: -	STORIES	HEIGHT	ZONED BY: Alaimo
TYPE: - GROUP OCC.: -	BLDG. AREA: -	PLANS CHECKED		FILE WITH
DWELL UNITS: - MAX OCC.: - TOTAL		APPLICATION APPROVED		TYPIST: rb
GUEST ROOMS: - PARKING REQ'D: see over PARKING PROVIDED STD.: COMP.		INSPECTION ACTIVITY: COMB GEN. MAJ. S. CONS.		INSPECTOR

SPRINKLERS REQ'D SPEC.	CONT. INSP.	
P.C. -	P.M. -	
S.P.C. -	I.F. -	Claims for refund of fees paid on permits must be filed: 1. Within one year from date of payment of fee; or 2. Within one year from date of expiration of extension for building or grading permits granted by the Dept. of B. & S. SECTIONS 22.12 & 22.13 LAMC.
B.P. -	O.S. -	
G.P.I. -	C/O: 10.00	
DIST. OFFICE: VN	ENERGY:	
P.C. NO.: cc		

PLAN CHECK EXPIRES ONE YEAR AFTER FEE IS PAID. PERMIT EXPIRES TWO YEARS AFTER FEE IS PAID OR 180 DAYS AFTER FEE IS PAID IF CONSTRUCTION IS NOT COMMENCED.

CASHIER'S USE ONLY

C 10.00 BPR
2022 0881
N 687 2 10/29/80 10.00 CHTD

VN 20262

DECLARATIONS AND CERTIFICATIONS

LICENSED CONTRACTORS DECLARATION

16. I hereby affirm that I am licensed under the provisions of Chapter 9 (commencing with Section 7000) of Division 3 of the Business and Professions Code, and my license is in full force and effect.

Date 10-27-80 Lic. Class B Lic. No. 369995 Contractor LZ INC.

Contractor's Mailing Address 8946 TAMPA AVE. NORTH. CA. 91324

OWNER-BUILDER DECLARATION

17. I hereby affirm that I am exempt from the Contractor's License Law for the following reason (Sec. 7031.5, Business and Professions Code: Any city or county which requires a permit to construct, alter, improve, demolish, or repair any structure, prior to its issuance, also requires the applicant for such permit to file a signed statement that he is licensed pursuant to the provisions of the Contractor's License Law (Chapter 9 (commencing with Section 7000) of Division 3 of the Business and Professions Code) or that he is exempt therefrom and the basis for the alleged exemption. Any violation of Section 7031.5 by any applicant for a permit subjects the applicant to a civil penalty of not more than five hundred dollars ($500).):

☐ I, as owner of the property, or my employees with wages as their sole compensation, will do the work, and the structure is not intended or offered for sale (Sec. 7044, Business and Professions Code: The Contractor's License Law does not apply to an owner of property who builds or improves thereon, and who does such work himself or through his own employees, provided that such improvements are not intended or offered for sale. If, however, the building or improvement is sold within one year of completion, the owner-builder will have the burden of proving that he did not build or improve for the purpose of sale.).

☐ I, as owner of the property, am exclusively contracting with licensed contractors to construct the project (Sec. 7044, Business and Professions Code: The Contractor's License Law does not apply to an owner of property who builds or improves thereon, and who contracts for such projects with a contractor(s) licensed pursuant to the Contractor's License Law.).

☐ I am exempt under Sec. _____, B. & P. C. for this reason _____

Date _____ Owner _____

WORKERS' COMPENSATION DECLARATION

18. I hereby affirm that I have a certificate of consent to self-insure or a certificate of Worker's Compensation Insurance, or a certified copy thereof (Sec. 3800, Lab. C.).

Policy No. _____ Company State Fund

☐ Certified copy is hereby furnished.

☒ Certified copy is filed with the Los Angeles City Dept. of Bldg. & Safety.

Date 10-27-80 Applicant LZ INC.

Applicant's Mailing Address _____

CERTIFICATE OF EXEMPTION FROM WORKERS' COMPENSATION INSURANCE

19. I certify that in the performance of the work for which this permit is issued, I shall not employ any person in any manner so as to become subject to the Workers' Compensation Laws of California.

Date 10-27-80 Applicant LZ INC.

NOTICE TO APPLICANT: If, after making this Certificate of Exemption, you should become subject to the Workers' Compensation provisions of the Labor Code, you must forthwith comply with such provisions or this permit shall be deemed revoked.

CONSTRUCTION LENDING AGENCY

20. I hereby affirm that there is a construction lending agency for the performance of the work for which this permit is issued (Sec. 3097, Civ. C.).

Lender's Name _____

Lender's Address _____

I certify that I have read this application and state that the above information is correct. I agree to comply with all city and county ordinances and state laws relating to building construction, and hereby authorize representatives of this city to enter upon the above-mentioned property for inspection purposes.

21. I realize that this permit is an application for inspection, that it does not approve or authorize the work specified herein, that it does not authorize or permit any violation or failure to comply with any applicable law, that neither the city of Los Angeles nor any board, department, officer or employee thereof make any warranty or shall be responsible for the performance or results of any work described herein or the condition of the property or soil upon which such work is performed. (See Sec. 91.8202 LAMC)

Signed _____ Position _____ Date 10-27-80

(Owner or agent having property owner's consent)

Bureau of Engineering			
	ADDRESS APPROVED		10-27-80
	DRIVEWAY	NA	10-27-80
	HIGHWAY DEDICATION	REQUIRED / COMPLETED X	10-27-80
	FLOOD CLEARANCE		
SEWERS		SEWERS AVAILABLE	
		NOT AVAILABLE	
		SFC PAID	
	SFC NOT APPLICABLE	SFC DUE	
Grading	PRIVATE SEWAGE SYSTEM APPROVED		
Conservation	APPROVED FOR ISSUE ☐ NO FILE ☐ FILE CLOSED ☐		
Fire	~~APPROVED (TITLE 101 R & R C 57109)~~		
Housing	HOUSING AUTHORITY APPROVAL		
Planning	APPROVED UNDER CASE # LANDSCAPE		10-27-80
Traffic	APPROVED FOR Dwy Access Loc		Engr Loc 10/27/80
Construction Tax	RECEIPT NO.	DWELLING UNITS	

LEGAL DESCRIPTION

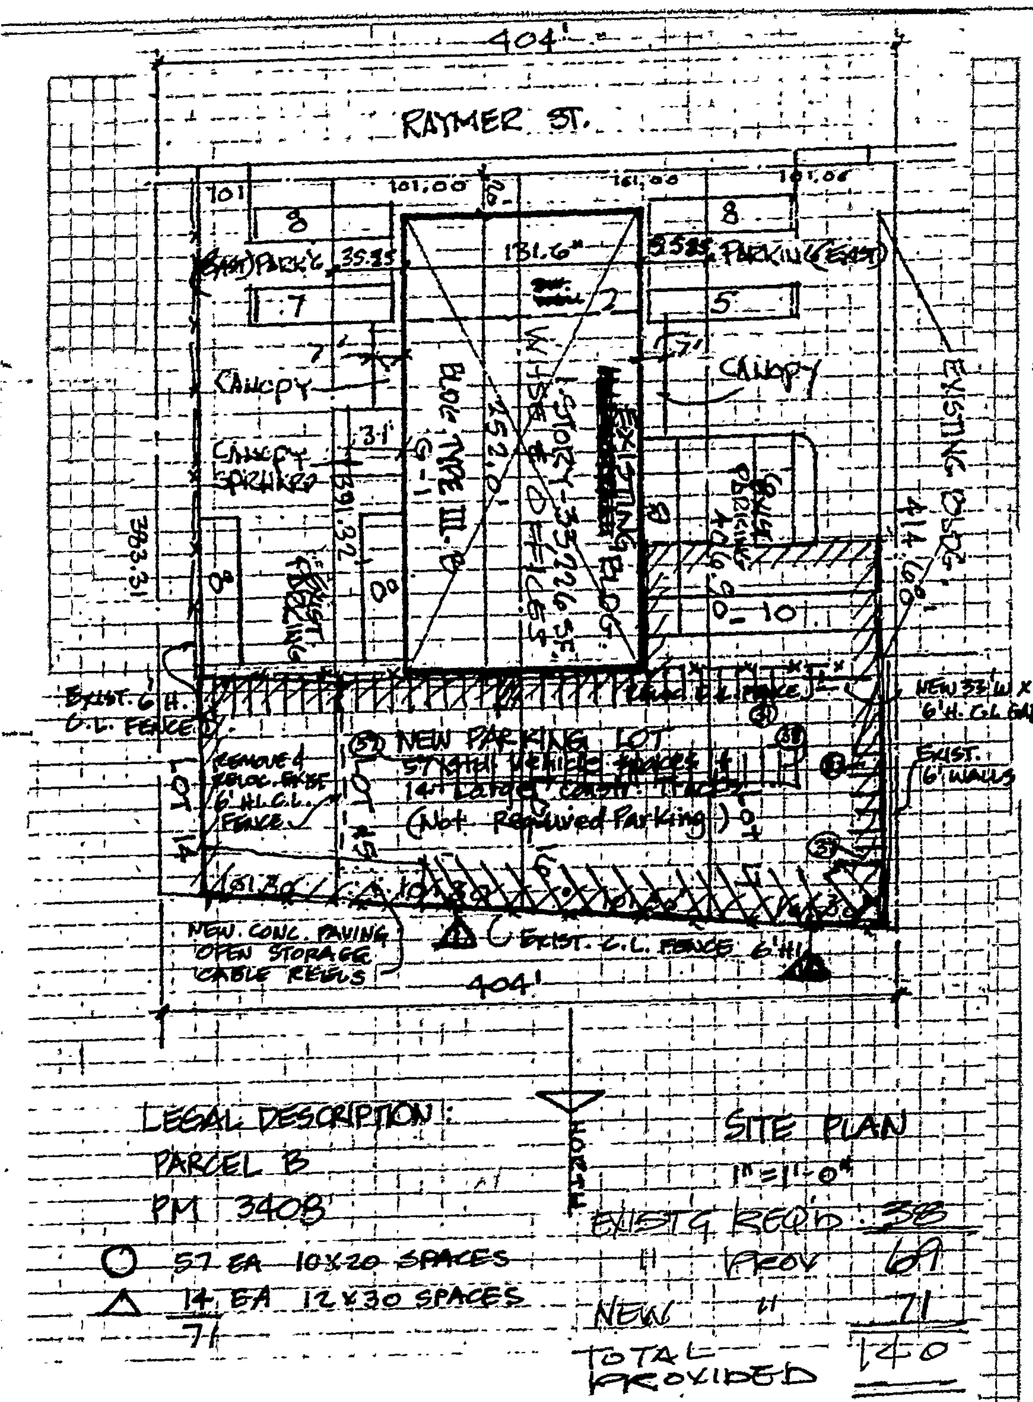

LEGAL DESCRIPTION:
PARCEL B
PM 3408

○ 57 EA 10'x20' SPACES
△ 14 EA 12'x30' SPACES
71

SITE PLAN
1"=1'-0"

EXIST'G REQ'D	38	
" PROV	69	
NEW "	71	
TOTAL PROVIDED	140	

SIGN

1

APPLICATION FOR INSPECTION OF NEW BUILDING AND FOR CERTIFICATE OF OCCUPANCY

B&S B-1 — R8.77

CITY OF LOS ANGELES — DEPT. OF BUILDING AND SAFETY

INSTRUCTIONS: 1. Applicant to Complete Numbered Items Only. 2. Plot Plan Required on Back of Original.

1. LEGAL DESCR.	LOT: Parcel B	BLK:	TRACT: PM LA 3408	DIST. MAP: ~~VAE~~#7518
				CENSUS TRACT: 1275.00
2. PURPOSE OF BUILDING: (61) LAND USE @ EQUIP STORAGE				ZONE: M2-1
3. JOB ADDRESS: 16251 Raymer St.				FIRE DIST.: two
4. BETWEEN CROSS STREETS: woodley ave	AND: D.E.			LOT (TYPE): int
5. OWNER'S NAME: Daily Industrial Prop. C/O Pac.Tel.	PHONE: 886-0060			LOT SIZE: 292.77x413 291.90x83
6. OWNER'S ADDRESS: 16201 Raymer St.	CITY: LA	ZIP: 91324		391.3
7. ENGINEER: Harold Cass	BUS. LIC. NO.	ACTIVE STATE LIC. NO.: SE984	PHONE: 483-2165	ALLEY: /
8. ARCHITECT OR DESIGNER	BUS. LIC. NO.	ACTIVE STATE LIC. NO.	PHONE	BLDG. LINE: /
9. CONTRACTOR: Robt Standhope	BUS. LIC. NO.	ACTIVE STATE LIC. NO.: 127649	PHONE: 660-2620	AFFIDAVITS: filled brd
10. BRANCH LENDER	ADDRESS	CITY		

11. SIZE OF NEW BLDG. WIDTH LENGTH ←	STORIES —	HEIGHT —	NO. OF EXISTING BUILDINGS ON LOT AND USE: 1 Whse	
12. MATERIAL OF CONSTRUCTION → EXT. WALLS ← —		ROOF —	FLOOR —	SEISMIC STUDY ZONE: /

1

13. JOB ADDRESS: 16251 Raymer St.

14. VALUATION TO INCLUDE ALL FIXED EQUIPMENT REQUIRED TO OPERATE AND USE PROPOSED BUILDING $ TV E600

(2 of 2 @ 200)

29'4120

DIST. OFFICE: VN

CRIT. SOIL: /

GRADING: /

HIGHWAY DED.: /

PURPOSE OF BUILDING: Land Use - Storage			STORIES	HEIGHT
TYPE —	GROUP OCC. —	BLDG AREA: 350 TOTAL	PLANS CHECKED	
DWELL. UNITS —	MAX. OCC. —		PLANS APPROVED	
GUEST ROOMS —	PARKING REQ'D —	PARKING PROVIDED STD. COMP.	APPLICATION APPROVED	
SPRINKLERS REQ'D SPECIFIED	CONT. INSP. —		INSPECTION ACTIVITY: COMB GEN MAJ. S. CONS	

FLOOD: /

CONS.: /

ZONED BY: Bavare

FILE WITH

INSPECTOR

P.C.	S.P.C.	B.P.	T.I.	P.M.	I.F.	G.P.I.	C/O	O.S.
—	—	6.60						

P.C. NO.	WORKER'S COMPENSATION INSURANCE CERTIFICATE		TYPIST
	ON FILE NOR	EXEMPT	Energy Mare

PERMIT EXPIRES TWO YEARS AFTER FEE IS PAID OR 180 DAYS AFTER FEE IS PAID IF CONSTRUCTION IS NOT COMMENCED.

CASHIER'S USE ONLY

OCT-18-78 304685 •71786 T — 1 CK 6.60

LIMIT OF PERMIT

"This permit is an application for inspection, the issuance of which is not an approval or an authorization of the work specified herein. This permit does not authorize or permit, nor shall it be construed as authorizing or permitting the violation or failure to comply with any applicable law. Neither the City of Los Angeles, nor any board, department, officer or employee thereof make any warranty or shall be responsible for the performance or results of any work described herein, or the condition of the property or soil upon which such work is performed." (See Sec. 91.0202 L.A.M.C.)

Signed Harold Cass (Owner or Agent having Property Owner's Consent) — Signature/Date

ALSO, sign statement on reverse side, if applicable.

Bureau of Engineering	ADDRESS APPROVED		Z. A. Meyers 10/18/
	DRIVEWAY		
	HIGHWAY DEDICATION	REQUIRED	
		COMPLETED	
	FLOOD CLEARANCE		
	SEWERS	SEWERS AVAILABLE	
		NOT AVAILABLE	
		SFC PAID	
	SFC NOT APPLICABLE	SFC DUE	
Conservation	APPROVED FOR ISSUE ☐ NO FILE ☐ FILE CLOSED ☐		
Fire	APPROVED (TITLE 19) (L.A.M.C.-5700)		
Housing	HOUSING AUTHORITY APPROVAL		
Planning	APPROVED UNDER CASE #		
Traffic	APPROVED FOR		
Construction Tax	RECEIPT NO.	DWELLING UNITS	

LEGAL DESCRIPTION

WORKER'S COMPENSATION CERTIFICATION

ON PLOT PLAN SHOW ALL BUILDINGS ON LOT AND USE OF EACH

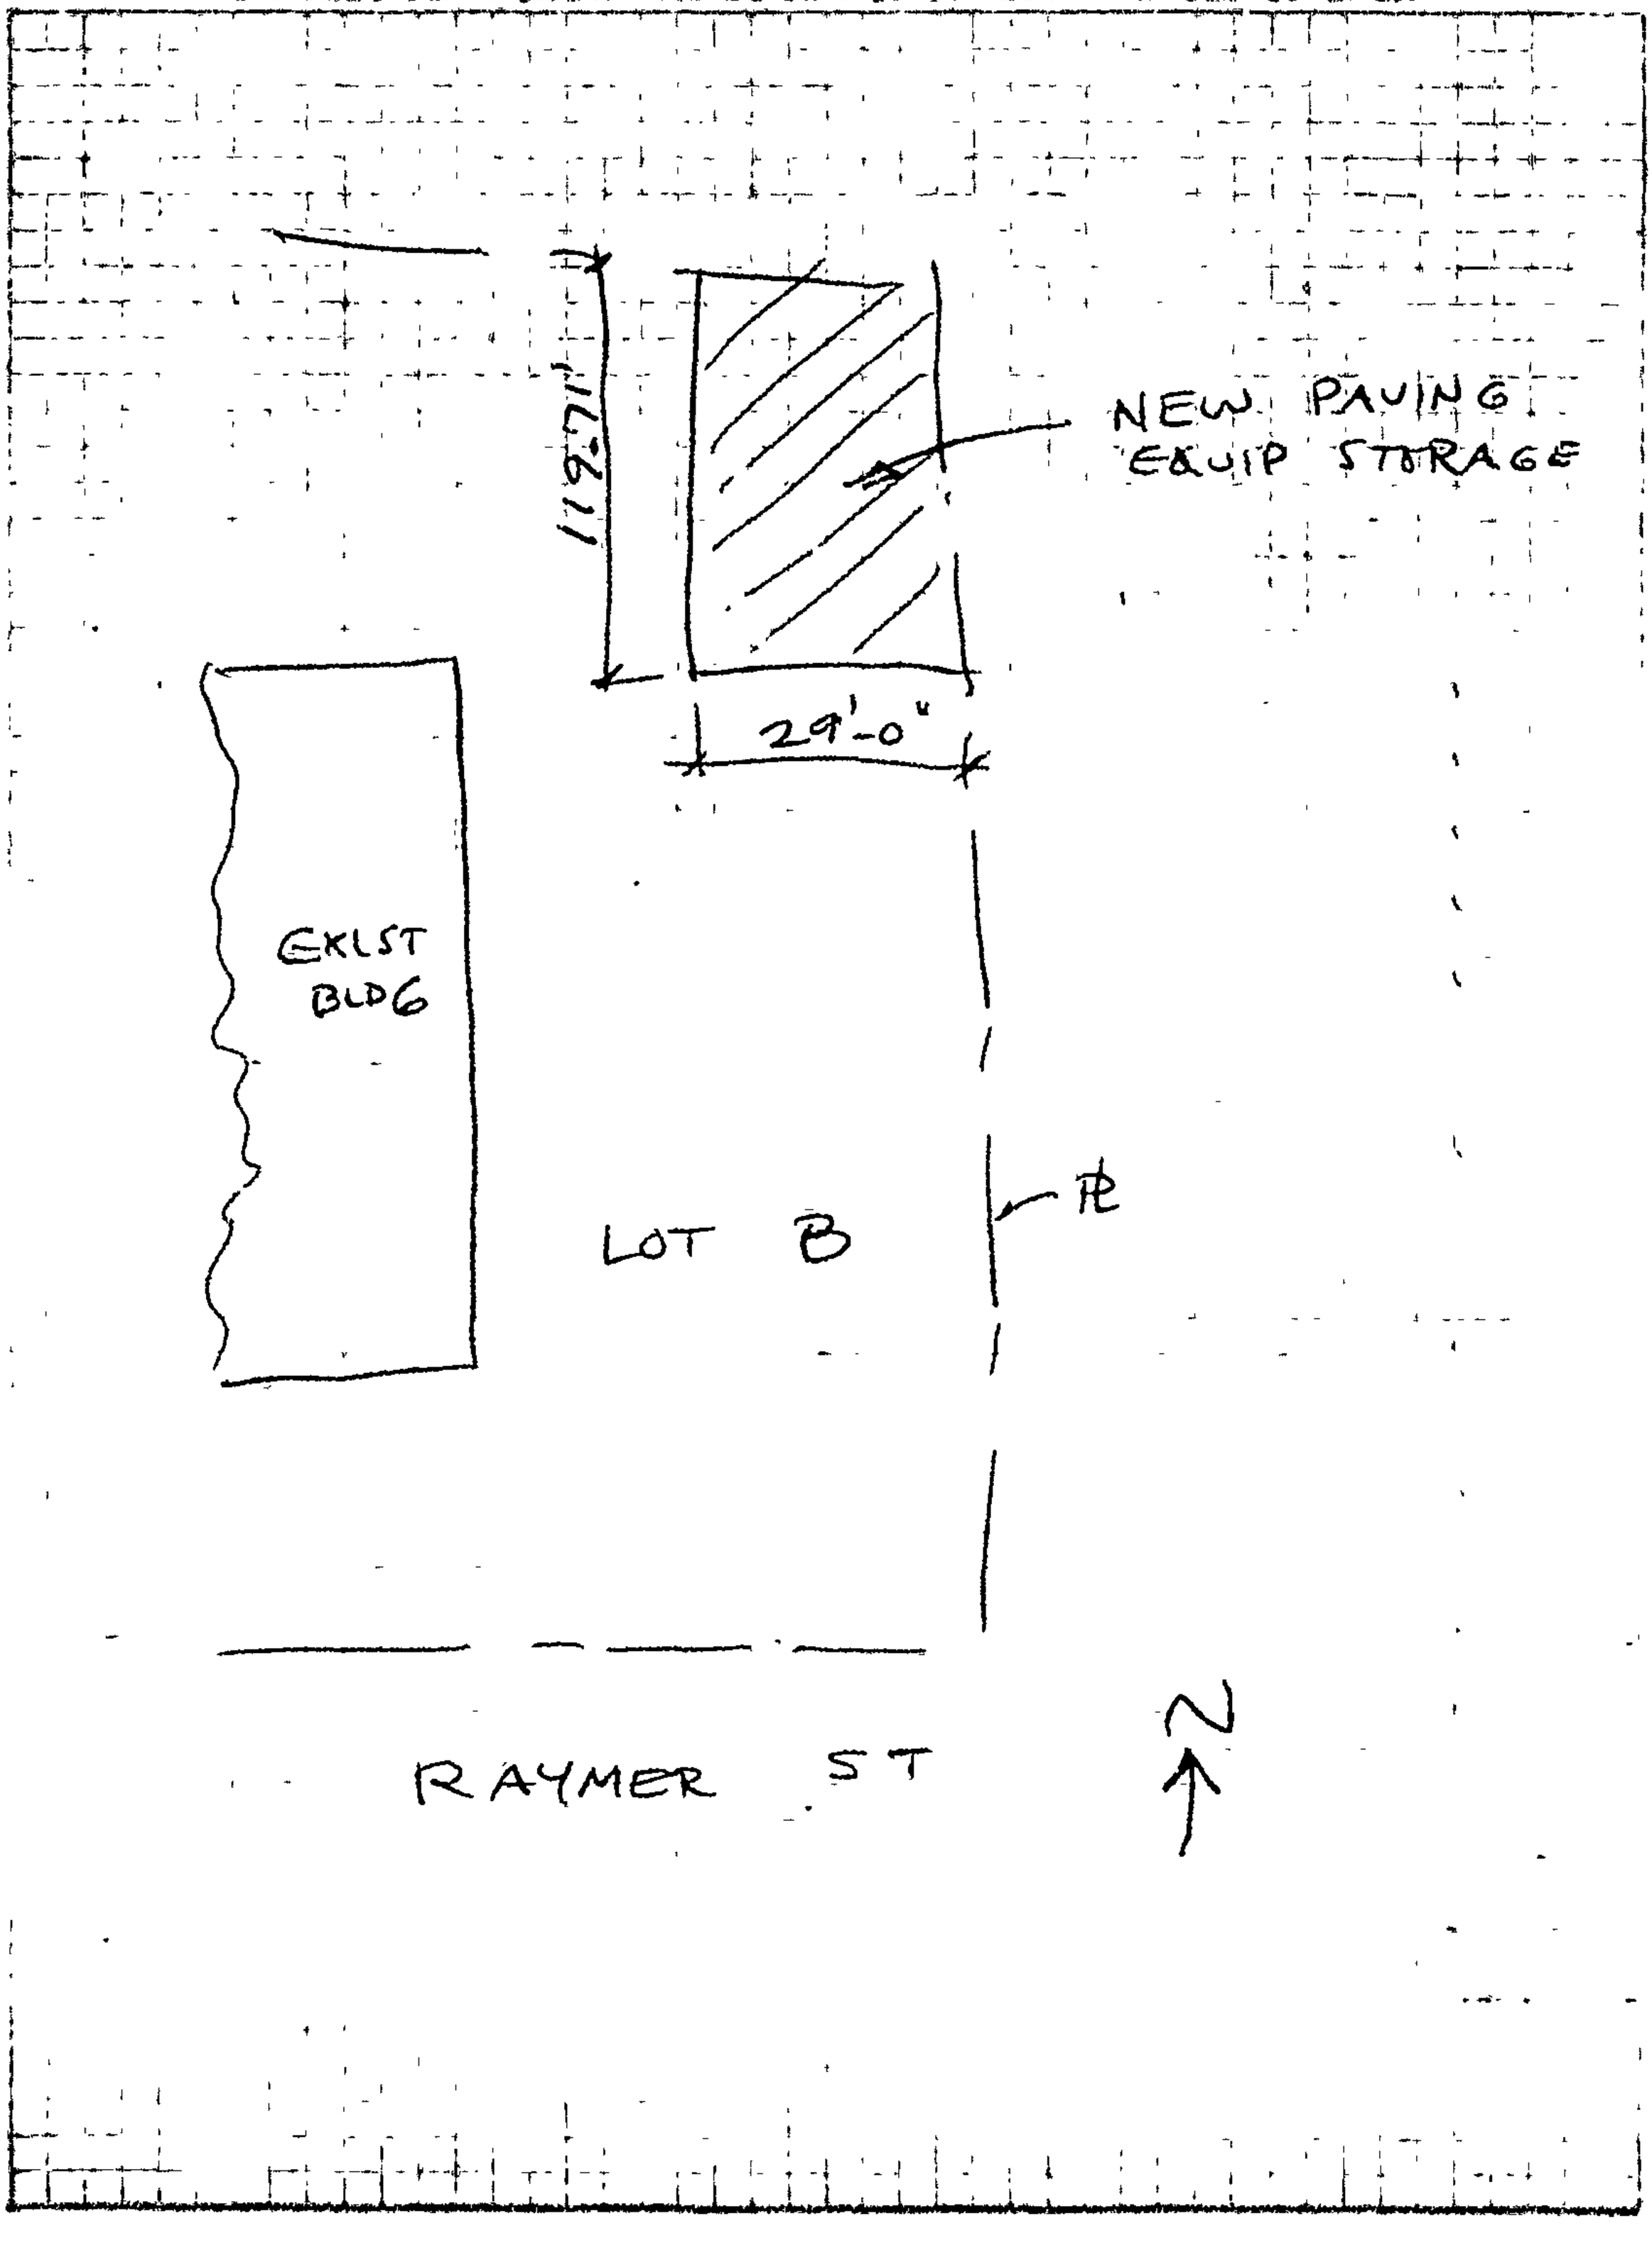

B&S Form B-100

G CITY OF LOS ANGELES — **APPLICATION FOR GRADING PERMIT AND FOR GRADING CERTIFICATE** — **E** DEPT. OF BUILDING AND SAFETY

INSTRUCTIONS: 1. Applicant to Complete Numbered Items Only. 2. Plot Plan Required on Back of Original.

1. LEGAL DESCR.	LOT 14,15,16,17,18	BLK.	TRACT 23827	CENSUS TRACT
2. JOB ADDRESS	~~17803~~ Raymer St 16251			DIST. MAP 7518
3. BETWEEN CROSS STREETS	Woodley	AND	VN DE	ZONE 7418 M-2-1
4. PURPOSE OF GRADING	(60) CUT			FIRE DIST. #2
5. OWNER	Dean Daily	PHONE		INSIDE COR. LOT KEY REV. COR.
6. OWNER'S ADDRESS	17803 Raymer	P.O. BOX V.N.	ZONE	LOT SIZE Irr over
7. PLANS BY	/ CIVIL ENG.	STATE LICENSE	PHONE	
8. CONTOURS BY	/ LIC'D. SURVEYOR OR CIVIL ENG.	STATE LICENSE	PHONE	REAR ALLEY / SIDE ALLEY
9. FOUNDATION	/ ENGINEER	STATE LICENSE	PHONE	BLDG. LINE /
10. GEOLOGIST	/		PHONE	AFFIDAVITS
11. CONTRACTOR	Oltman's Const Co	86393	STATE LICENSE 2830131 PHONE	/
12. ~~CONTRACTOR'S~~ ADDRESS	JOB ADD: ~~E~~ 16251 Raymer St VN		~~STATE LICENSE~~ ~~PHONE~~	DISTRICT OFFICE VN
G JOB ADDRESS	CONT ADD: 516 Monteray Pass Rd			GRADING /

13. NUMBER CUBIC YARDS CUT 800 cu yds FILL X		YARDAGE APPROVED	CRIT. SOIL /
14. COMPACTED FILLS ☒ YES ☐ NO	BOARD FILE #.....	APPLICATION CHECKED	HIGHWAY DED. /
MAXIMUM SLOPE ANGLE CUT..... FILL.....	RETAINING WALL REQUIRED YES..... NO.....	PLANS CHECKED	FLOOD /
		CORRECTIONS VERIFIED	CONS. /
APPROVED SOIL TESTING AGENCY Crandell Co			ZONED BY Skabik
BOND Flatland ☐ CASH not required ☐ SURETY	POSTED	PLANS APPROVED	FILE WITH
This form When Properly Validated Is a Permit to Do the Work Described.		APPLICATION APPROVED	INSPECTOR

P.C.	S.P.C.	G.P.I.	G.P.	I.F.	TYPIST
X	X	X	64	X	

Plan Check expires six months after fee is paid. Permit expires one year after fee is paid or six months after fee is paid if construction is not commenced.

CASHIER'S USE ONLY

SEP-20-67 11801 Ck VN 20260 L — 9 $4.00

STATEMENT OF RESPONSIBILITY

I certify that in doing the work authorized hereby I will not employ any person in violation of the Labor Code of the State of California relating to workmen's compensation insurance.

"This permit is an application for inspection, the issuance of which is not an approval or an authorization of the work specified herein. This permit does not authorize or permit, nor shall it be construed as authorizing or permitting the violation or failure to comply with any applicable law. Neither the City of Los Angeles, nor any board, department, officer or employee thereof make any warranty or shall be responsible for the performance or results of ony work described herein, or the condition of the property or soil upon which such work is performed." (See Sec. 91.0202 L.A.M.C.)

Signed OLTMANS CONST. CO. by [signature] (Owner or Agent)

I certify that all of the land included in the Tentative Tract Map is under my ownership or land on which offsite rights have been granted.

Signed ..... (Owner or Agent)

		Name	Date
Bureau of Engineering	ADDRESS APPROVED	E.K.K	9-19-67
	DRIVEWAY APPROVED		
	FLOOD CLEARANCE APPROVED		
	DRAINAGE TO WATERCOURSE APPROVED		
	GRADING IN WATERCOURSE APPROVED		
	GRADING ON PUBLIC PROPERTY APPROVED		
Plumbing	SPRINKLER SYSTEM APPROVED		
	APPROVED UNDER		

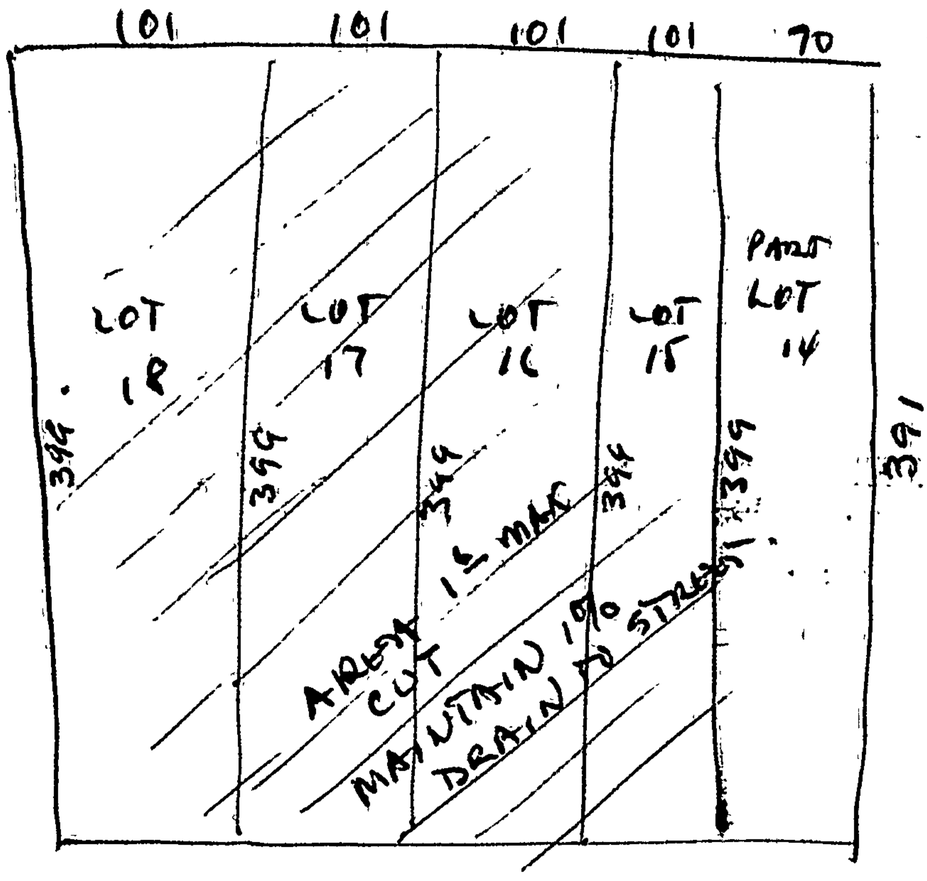

[redacted] RAYMER ST.

E

B&S 8-100 (R1-74)

APPLICATION FOR INSPECTION OF GRADING AND FOR GRADING CERTIFICATE

CITY OF LOS ANGELES — DEPT. OF BUILDING AND SAFETY

INSTRUCTIONS: 1. Applicant to Complete Numbered Items Only. 2. Plot Plan Required on Back of Original.

1. LEGAL DESCR.	LOT 15 & 16	BLK.	TRACT 23827	DIST. MAP 7518 / CENSUS TRACT 1275
2. PURPOSE OF GRADING (60): Remove & recompact in bldg. area only				ZONE M2-1
3. JOB ADDRESS 16251 Raymer St.		VN		FIRE DIST. II
4. BETWEEN CROSS STREETS Woodley		AND Terminus		LOT (TYPE) Int
5. OWNER'S NAME Van Nuys Airport INd. Center			PHONE	LOT SIZE Irreg
6. OWNER'S ADDRESS Erkel Greenfield	CITY 16251 Raymer		ZIP 91324	
7. PLANS BY CIVIL ENGR.	BUS. LIC. NO.	ACTIVE STATE LIC. NO.	PHONE	ALLEY /
8. SOIL ENGR. — TESTING AGENCY Crandall	BUS. LIC. NO.	ACTIVE STATE LIC. NO.	PHONE	BLDG. LINE /
9. ENGR. GEOLOGIST	BUS. LIC. NO.	ACTIVE STATE LIC. NO./Cert. No.	PHONE	AFFIDAVITS Comp Fill File Pk. 4465 4466
10. CONTRACTOR G. T. De Cinces Const.	BUS. LIC. NO.	ACTIVE STATE LIC. NO. 223536	PHONE 787-7742	
11. CONTRACTOR'S ADDRESS 7742 Gloria	CITY VN		ZIP	
12. BRANCH LENDER	ADDRESS		CITY	Airport
G 13. JOB ADDRESS 16251 Raymer St.				DIST. OFFICE VN G8
14. NUMBER OF CUBIC YARDS	CUT 2,000	FILL 2,000		CRIT. SOIL /
15. MAXIMUM SLOPE CUT FILL	COMPACTED FILLS YES X NO	RETAINING WALL REQUIRED YES NO		GRADING /
		YARDAGE APPROVED		HIGHWAY DED. /
		G.P.I. INSPECTOR		FLOOD /
Crandall		PLANS CHECKED		CONS. /
		PLANS APPROVED		ZONED BY Brethour
BOND ☐ CASH ☐ SURETY	AMOUNT DATE POSTED CA #	APPLICATION APPROVED		FILE WITH
		BOARD FILE NO.		INSPECTOR
P.C.	S.P.C.	G.P. 431.50 I.F.	G.P.I. C/O	
P.C. NO.	PLAN CHECK EXPIRES ONE YEAR AFTER FEE IS PAID. PERMIT EXPIRES TWO YEARS AFTER FEE IS PAID OR 180 DAYS AFTER FEE IS PAID IF CONSTRUCTION IS NOT COMMENCED.			TYPIST Miglin

CASHIER'S USE ONLY

12-16-76 27456 Ca VN 082216 G — G 431.50

STATEMENT OF RESPONSIBILITY

I certify that in doing the work specified herein I will not employ any person in violation of the Labor Code of the State of California relating to workmen's compensation insurance.

"This permit is an application for inspection, the issuance of which is not an approval or an authorization of the work specified herein. This permit does not authorize or permit, nor shall it be construed as authorizing or permitting the violation or failure to comply with any applicable law. Neither the City of Los Angeles, nor any board, department, officer or employee thereof make any warranty or shall be responsible for the performance or results of any work described herein, or the condition of the property or soil upon which such work is performed." (See Sec. 91.0202 L.A.M.C.)

Signed _____
(Owner or Agent having Property Owner's Consent)

I certify that all of the land included in the Tentative Tract Map is under my ownership or land on which offsite rights have been granted.

Signed (Owner or Agent having Property Owner's Consent)		Signature/Date
Bureau of Engineering	ADDRESS APPROVED	
	DRIVEWAY	
	FLOOD CLEARANCE	
	DRAINAGE TO WATERCOURSE APPROVED	
	GRADING IN WATERCOURSE APPROVED	
	GRADING ON PUBLIC PROPERTY APPROVED	
Building & Zoning	SPRINKLER SYSTEM APPROVED	
	APPROVED UNDER CASE #	

LEGAL DESCRIPTION

ON PLOT PLAN SHOW ALL BUILDINGS ON LOT AND USE OF EACH

SEE STREET FACE

G3 CITY OF LOS ANGELES

APPLICATION TO ADD OR ALTER ACTIVE GRADING PERMIT

DEPT OF BUILDING AND SAFETY

INSTRUCTIONS: 1. Applicant to Complete Numbered Items only. 2. Plot Plan Requested on Back of Original.

1. LEGAL DESCR.	LOT 15 & 16	BLK.	TRACT 23827	CENSUS TRACT 1275
2. JOB ADDRESS 16251 Raymer St.		VN		DIST. MAP 7518
3. BETWEEN CROSS STREETS Woodley		AND Terminus		ZONE M2-1
4. PURPOSE OF GRADING CHANGE (60) Revise VN/76 48246 to Show grading outside bldg. area only				FIRE DIST. II
5. OWNER Van Nuys Airport Ind. Cntr.		PHONE 886-0060		LOT (TYPE) INT
6. OWNER'S ADDRESS 17803 Raymer St.		P.O. BOX Nor.	ZONE 91325	LOT SIZE Irreg
7. PLANS BY Valcon, Inc./Alvin Hotz	CIVIL ENG.	STATE LICENSE 13696	PHONE	
8. FOUNDATION ENGINEER LeRoy Crandall & Assoc.		STATE LICENSE 413-3550	PHONE	ALLEY /
9. GEOLOGIST			PHONE	BLDG. LINE /
10. CONTRACTOR C.T. DeCinces Const.		STATE LICENSE	PHONE 787-7742	AFFIDAVITS /
11. CONTRACTOR'S ADDRESS 7742 Gloria Ave.		STATE LICENSE #223536	PHONE	
12. LENDER		BRANCH OFFICE	PHONE	

G3

13. JOB ADDRESS 16251 Raymer St. — DISTRICT OFFICE VN G8

14. PC NUMBER CUBIC YARDS ADDED 0 GP/1950 CUT ____ FILL ____ — YARDAGE APPROVED — GRADING /

15. COMPACTED FILLS YES ____ NO X — RETAINING WALL REQUIRED YES ____ NO X — APPLICATION CHECKED — CRIT. SOIL /

16. NEW WORK: (Describe) Revise VN76/48246 to show grading outside bldg. area only)Grading under bldg. area is exempt from grading permit.) — PLANS CHECKED — HIGHWAY DED. /

PLANS APPROVED — FLOOD /

APPLICATION APPROVED — CONS. /

ADDITIONAL BOND REQUIRED ☐ — AMOUNT ____ ☐ CASH ☐ SURETY — POSTED Flatland not req'd) — EXISTING BOND PERMIT NO. ____ — ZONED BY Bauer — FILE WITH

P.C. No. 81759 — APPROVED SOIL TESTING AGENCY See #8 — BOARD FILE # — INSPECTOR

P.C.	S.P.C.	G.P.F.	G.P.T.	I.F.	TYPIST
280.47	____	No Fee (Orig)	____	____	Mg

PLAN CHECK EXPIRES SIX MONTHS AFTER FEE IS PAID. PERMIT EXPIRES ONE YEAR AFTER FEE IS PAID OR SIX MONTHS AFTER FEE IS PAID IF CONSTRUCTION IS NOT COMMENCED.

CASHIER'S USE ONLY

11-17-76 27746 Ck VN ○ G — 7 280.47

11-26-76 29258 MF VN ○ 48731 I — 8 0.00

B&S B-108 (1-71)

STATEMENT OF RESPONSIBILITY

I certify that in doing the work authorized hereby I will not employ any person in violation of the Labor Code of the State of California relating to workmen's compensation insurance.

"This permit is an application for inspection, the issuance of which is not an approval or an authorization of the work specified herein. This permit does not authorize or permit, nor shall it be construed as authorizing or permitting the violation or failure to comply with any applicable law. Neither the City of Los Angeles, nor any board, department, officer or employee thereof make any warranty or shall be responsible for the performance or results of any work described herein, or the condition of the property or soil upon which such work is performed." (See Sec. 91.0202 L.A.M.C.)

Signed _____ (Owner or Agent)

I certify that all of the land included in the Tentative Tract Map is under my ownership or land on which offsite rights have been granted.

Signed _____ (Owner or Agent)

		Name	Date
Bureau of Engineering	ADDRESS APPROVED		
	DRIVEWAY APPROVED	R Wyl	11-24-76
	FLOOD CLEARANCE APPROVED		
	DRAINAGE TO WATERCOURSE APPROVED		
	GRADING IN WATERCOURSE APPROVED		
	GRADING ON PUBLIC PROPERTY APPROVED	R Wyl	11-24-76
Plumbing NONE	SPRINKLER SYSTEM APPROVED		
	APPROVED UNDER		

LEGAL DESCRIPTION

405

Total Valuation SMK #2000 Fee $ 436.50

Original Valuation (Permit or Receipt No. 48245) 2000 Fee Paid 436.50

Supplemental Valuation 0 Fee Due 0

ON PLOT PLAN SHOW ALL BUILDINGS ON LOT AND USE OF EACH

SEE PLOT PLAN

APPLICATION FOR INSPECTION OF GRADING AND FOR GRADING CERTIFICATE

CITY OF LOS ANGELES — DEPT. OF BUILDING AND SAFETY — B & S B-100 (R5 78)

INSTRUCTIONS: 1. Applicant to Complete Numbered Items Only. 2. Plot Plan Required on Back of Original.

1. LEGAL DESCR.	LOT: D, C, B	BLK.	TRACT: PMLA 3408	DIST. MAP: 7518
2. PURPOSE OF GRADING: 60' EXCAVATION & RECONPACTION FOR SLAB				CENSUS TRACT: 1275.00
3. JOB ADDRESS: 16201-16251 RAYMER ST.				ZONE: M2-1
4. BETWEEN CROSS STREETS: WOODLEY	AND: D.E.			FIRE DIST.: two
5. OWNER'S NAME: DAILY ~~CONST~~ Industrial c/o PAC. TEL.			PHONE: 886-0060	LOT (TYPE): int.
6. OWNER'S ADDRESS: 16201 RAYMER ST.	CITY: VN		ZIP: 91324	LOT SIZE: irreg.
7. PLANS BY CIVIL ENGR. — — —	BUS. LIC. NO.	ACTIVE STATE LIC. NO.	PHONE	ALLEY: — — —
8. SOIL ENGR. — TESTING AGENCY: LEROY CRANDALL	BUS. LIC. NO.	ACTIVE STATE LIC. NO.: CE 10441	PHONE: 413-3550	BLDG. LINE: — — —
9. ENGR. GEOLOGIST — — —	BUS. LIC. NO.	ACTIVE STATE LIC. NO./Cert. No.	PHONE	AFFIDAVITS: OB 13165
10. CONTRACTOR: ROBT STANHOPE	BUS. LIC. NO.	ACTIVE STATE LIC. NO.: 127649	PHONE: 660-2620	APH
11. CONTRACTOR'S ADDRESS: 2440 CRYSTAL ST.	CITY: LA		ZIP: 90039	
12. BRANCH LENDER	ADDRESS: —		CITY	
13. JOB ADDRESS: 16201-16251 RAYMER ST.				DIST. OFFICE: VN
14. NUMBER OF CUBIC YARDS	CUT: 200	FILL: 200		SEISMIC STUDY ZONE: — —
15. MAXIMUM SLOPE: CUT 2 % FILL 2 %	COMPACTED FILLS: YES X NO	RETAINING WALL REQUIRED: YES NO		GRADING: — —
		YARDAGE APPROVED		HIGHWAY DED.: — —
		G.P.I. INSPECTOR		FLOOD: — —
		PLANS CHECKED		CONS.: — —
		PLANS APPROVED		ZONED BY: Ravare
BOND: ☐ CASH ☐ SURETY	AMOUNT:	APPLICATION APPROVED		FILE WITH
	DATE POSTED:	BOARD FILE NO.		INSPECTOR: T
	CA #:			

P.C.	S.P.C.	G.P.	I.F.	G.P.I.	C/O	
65 cm	—	100 cm	—	OIC	—	

P.C. NO.	WORKER'S COMPENSATION INSURANCE CERTIFICATE		TYPIST
—	ON FILE	EXEMPT	kls

PERMIT EXPIRES TWO YEARS AFTER FEE IS PAID OR 180 DAYS AFTER FEE IS PAID IF CONSTRUCTION IS NOT COMMENCED.

CASHIER'S USE ONLY

OCT-26-78	32729	5	0	•72266	T — 6 CK 65.00
~~OCT-26-78~~	32730	5		•72266	T — 1 CK 100.00

LIMIT OF PERMIT

"This permit is an application for inspection, the issuance of which is not an approval or an authorization of the work specified herein. This permit does not authorize or permit, nor shall it be construed as authorizing or permitting the violation or failure to comply with any applicable law. Neither the City of Los Angeles, nor any board, department, officer or employee thereof make any warranty or shall be responsible for the performance or results of any work described herein, or the condition of the property or soil upon which such work is performed." (See Sec. 91.0202 L.A.M.C.)

Signed Harold L Cass

(Owner or Agent having Property Owner's Consent)
ALSO, sign statement on reverse side, if applicable.

I certify that all of the land included in the Tentative Tract Map is under my ownership or land on which offsite rights have been granted.

Signed Harold Cass

(Owner or Agent having Property Owner's Consent)

		Signature/Date
Bureau of Engineering	ADDRESS APPROVED	SEE LA/71467/78
	DRIVEWAY	
	FLOOD CLEARANCE	
	DRAINAGE TO WATERCOURSE APPROVED	
	GRADING IN WATERCOURSE APPROVED	
	GRADING ON PUBLIC PROPERTY APPROVED	
Plumbing	SPRINKLER SYSTEM APPROVED	
Planning	APPROVED UNDER CASE #	

[illegible] BUILDINGS ON LOT AND USE OF EACH

PUBLIC RECORD

APPLICATION FOR INSPECTION OF GRADING AND FOR GRADING CERTIFICATE

B & S B-100 R 7.80

G CITY OF LOS ANGELES — DEPT. OF BUILDING AND SAFETY

INSTRUCTIONS: 1. Applicant to Complete Numbered Items Only. 2. Plot Plan Required on Back of Original.

1. LEGAL DESCR.	LOT: Parcel B	BLK.	TRACT: PM 3408 E	COUNCIL DIST. NO.: 7	DIST. MAP: 7518
					CENSUS TRACT: 1275
2. PURPOSE OF GRADING: (60) ~~Remove & Recompact~~					ZONE: M2-1
3. JOB ADDRESS: 16251 Raymer St			V.N.	STREET GUIDE	FIRE DIST.: II
4. BETWEEN CROSS STREETS: Woodley Ave	AND: Dead End				LOT (TYPE): Int
5. OWNER'S NAME: Pacific Telephone & Telegraph Co			PHONE: 578-4223		LOT SIZE: Irreg.
6. OWNER'S ADDRESS: 177 E Colorado Blvd	CITY: Pasadena		ZIP: 91105		
7. PLANS BY CIVIL ENGR.	BUS. LIC. NO.	ACTIVE STATE LIC. NO.	PHONE		ALLEY
8. SOIL ENGR.—TESTING AGENCY: Leroy Crandall & Assoc	BUS. LIC. NO.	ACTIVE STATE LIC. NO.: RCE17785	PHONE: 413-3550		BLDG. LINE
9. ENGR. GEOLOGIST	BUS. LIC. NO.	ACTIVE STATE LIC. NO./CERT. NO.	PHONE		AFFIDAVITS: C F 1000# Park 4564 Airport
10. ENGINEER'S ADDRESS: 711 N Alvarado St	CITY: Los Angeles		ZIP: 90065		
11. CONTRACTOR: LZ Inc	BUS. LIC. NO.	ACTIVE STATE LIC. NO.: B 369995	PHONE: ~~993-6505~~		
12. CONTRACTOR'S ADDRESS: 8946 Tampa	CITY: ~~Northridge~~		ZIP		DIST. OFFICE: VNG-10
G 13. JOB ADDRESS: 16251 Raymer ST					SEISMIC STUDY ZONE
14. NUMBER OF CUBIC YARDS: CUT 1715	FILL 1715				

15. MAXIMUM SLOPE: CUT / FILL	RETAINING WALL REQUIRED: YES / NO	IMPORT/EXPORT REQ.	GRADING	FLOOD
TESTED RELATIVE COMPACTION: ☒ 90% REQUIRED ☐ NOT REQUIRED		YARDAGE APPROVED	HWY. DED.	CONS.
		G.P.I. INSPECTOR	ZONED BY: Alaimo	
CALIF. ENVIRONMENTAL QUALITY ACT REQUIREMENTS: EXEMPT X	COMPLETED	INSPECTOR	PLANS CHECKED	
BOND: ☐ CASH ☐ SURETY — AMOUNT: Flatland — DATE POSTED: not req'd — CA #		BOARD FILE NO.	APPLICATION APPROVED / FILE WITH	

P.C.	I.F.	Claims for refund of fees paid on permits may be filed: 1. Within one year from date of payment of fee; or 2. Within one year from date of expiration or extension for building or grading permits granted by the Dept. of B. & S. SECTIONS 22.12 & 23.13 LAMC
S.P.C.	G.P.I.	
G.P. 550.	C/O	
P.C. NO.	TYPIST: pb	

PLAN CHECK EXPIRES ONE YEAR AFTER FEE IS PAID. PERMIT TWO YEARS AFTER OR 180 DAYS IF WORK IS NOT BEGUN.

CASHIER'S USE ONLY

C 550.00 GR-P
2026 0001
N 686 2 10/29/80 550.00 CHTD
VN 2026
VN 20261

DECLARATIONS AND CERTIFICATIONS

LICENSED CONTRACTORS DECLARATION

16. I hereby affirm that I am licensed under the provisions of Chapter 9 (commencing with Section 7000) of Division 3 of the Business and Professions Code, and my license is in full force and effect.

Date 10-27-80 Lic. Class B Lic. No. 369995 Contractor LZ Inc

OWNER-BUILDER DECLARATION

17. I hereby affirm that I am exempt from the Contractor's License Law for the following reason (Sec. 7031.5, Business and Professions Code: Any city or county which requires a permit to construct, alter, improve, demolish, or repair any structure, prior to its issuance, also requires the applicant for such permit to file a signed statement that he is licensed pursuant to the provisions of the Contractor's License Law (Chapter 9 (commencing with Section 7000) of Division 3 of the Business and Professions Code) or that he is exempt therefrom and the basis for the alleged exemption. Any violation of Section 7031.5 by any applicant for a permit subjects the applicant to a civil penalty of not more than five hundred dollars ($500).):

☐ I, as owner of the property, or my employees with wages as their sole compensation, will do the work, and the structure is not intended or offered for sale (Sec. 7044, Business and Professions Code: The Contractor's License Law does not apply to an owner of property who builds or improves thereon, and who does such work himself or through his own employees, provided that such improvements are not intended or offered for sale. If, however, the building or improvement is sold within one year of completion, the owner-builder will have the burden of proving that he did not build or improve for the purpose of sale.).

☐ I, as owner of the property, am exclusively contracting with licensed contractors to construct the project (Sec. 7044, Business and Professions Code: The Contractor's License Law does not apply to an owner of property who builds or improves thereon, and who contracts for such projects with a contractor(s) licensed pursuant to the Contractor's License Law.).

☐ I am exempt under Sec. _____, B. & P. C. for this reason _____

Date _____ Owner _____

WORKERS' COMPENSATION DECLARATION

18. I hereby affirm that I have a certificate of consent to self-insure, or a certificate of Worker's Compensation Insurance, or a certified copy thereof (Sec. 3800, Lab. C.).

Policy No. _____ Company _____

☐ Certified copy is hereby furnished.

☐ Certified copy is filed with the Los Angeles City Dept. of Bldg. & Safety.

Date 10-27-80 Applicant LZ Inc

Applicants Mailing Address _____

CERTIFICATE OF EXEMPTION FROM WORKERS' COMPENSATION INSURANCE

19. I certify that in the performance of the work for which this permit is issued, I shall not employ any person in any manner so as to become subject to the Workers' Compensation Laws of California.

Date _____ Applicant _____

NOTICE TO APPLICANT: If, after making this Certificate of Exemption, you should become subject to the Workers' Compensation provisions of the Labor Code, you must forthwith comply with such provisions or this permit shall be deemed revoked.

CONSTRUCTION LENDING AGENCY

20. I hereby affirm that there is a construction lending agency for the performance of the work for which this permit is issued (See Sec. 91.0202 LAMC)

Lender's Name _____

Lender's Address _____

I certify that I have read this application and state that the above information is correct. I agree to comply with all city and county ordinances and state laws relating to building construction, and hereby authorize representatives of this city to enter upon the above-mentioned property for inspection purposes.

21. I realize that this permit is an application for inspection, that it does not approve or authorize the work specified herein, that it does not authorize or permit any violation or failure to comply with any applicable law, that neither the City of Los Angeles nor any board, department, officer or employee thereof make any warranty or shall be responsible for the performance or results of any work described herein or the condition of the property or soil upon which such work is performed. (See Sec. 91.0202 LAMC)

Signed _____ (Owner or agent having property owner's consent) Position _____ Date 10-27-80

22. I certify that all of the land included in the Tentative Tract Map is under my ownership or land on which offsite rights have been granted.

Signed _____ (Owner or agent having property owner's consent) Position _____ Date _____

		Signature/D
Department of Engineering	ACCESS APPROVED	
	CURVE/V	
	FLOOD CONTROL	
	GRADING APPROVED	
	[illegible]	
	[illegible]	
Grading Inspector	[illegible]	
Planning	[illegible]	

EASEMENT MAINTENANCE CERTIFICATION

UNDER PENALTY OF PERJURY I HEREBY CERTIFY THAT "THE PROPOSED GRADING WILL NOT DESTROY OR UNREASONABLY INTERFERE WITH ANY ACCESS OR UTILITY EASEMENT BELONGING TO OTHERS AND LOCATED ON MY PROPERTY. BUT IN THE EVENT SUCH GRADING DOES DESTROY OR UNREASONABLY INTERFERE WITH SUCH EASEMENT A SUBSTITUTE EASEMENT(S) SATISFACTORY TO THE HOLDER(S) OF THE EASEMENT WILL BE PROVIDED." (See 66.0502(1) L.A.M.C.)

SIGNED _____ DATE _____

(Property Owner or Agent)

ON PLOT PLAN SHOW ALL BUILDINGS ON LOT AND USE OF EACH

SEE PLOT PLAN

ATTACH PLOT PLAN. SHALL NOT EXTEND ABOVE THIS LINE

Los Angeles Fire Department - Official Inspection Report
HAZARDOUS MATERIALS BUSINESS PLAN (HMBP)
200 N. Main Street
Los Angeles, CA 90012
(213) 978-3680
www.lafd.org

INSPECTOR NAME:	PHONE:	DISTRICT:	FIRE STATION:	APN:	NOTICE#:	INSPECTION DATE:
MARCUS LOOK	213-238-3481		090	2205029801	DABSZGU6H	06/04/2018

NANCY TRAN
AT&T CALIFORNIA - B4622
16201 RAYMER ST
VAN NUYS, CA 91406
(805) 583-6544

CERS ID: 10246549
FACILITY ID: FA0017482
RECORD ID: PR0010812

NVO = No Violation Observed OUT = Out of Compliance NA = Not Applicable UD = Undetermined COS = Corrected On Site RPT = VDG =

Administration

1 **Established/implemented a business plan when handling hazardous materials in reportable quantities**
■ NVO ☐ OUT ☐ NA ☐ UD ☐ COS ☐ RPT

2 **Business plan electronically submitted when handling hazardous materials in reportable quantities**
■ NVO ☐ OUT ☐ NA ☐ UD ☐ COS ☐ RPT

3 **Business plan readily available to site personnel responsible for emergency response or training**
■ NVO ☐ OUT ☐ NA ☐ UD ☐ COS ☐ RPT

4 **Business plan reviewed and electronically certified as complete/accurate on or before the due date**
■ NVO ☐ OUT ☐ NA ☐ UD ☐ COS ☐ RPT

5 **Updated within 30 days of 100% increase or new haz; change of address/owner/name; or change in ops**
■ NVO ☐ OUT ☐ NA ☐ UD ☐ COS ☐ RPT

6 **Actual or threatened release reported to the unified program agency and Cal OES**
■ NVO ☐ OUT ☐ NA ☐ UD ☐ COS ☐ RPT

7 **Property owner notified in writing that business is in compliance with business plan requirements**
■ NVO ☐ OUT ☐ NA ☐ UD ☐ COS ☐ RPT

8 **Lessee provided copy of business plan to owner within 5 days after request**
■ NVO ☐ OUT ☐ NA ☐ UD ☐ COS ☐ RPT

Owner/Operator Information

9 **Business Owner Operator Identification and Business Activities information electronically submitted**
■ NVO ☐ OUT ☐ NA ☐ UD ☐ COS ☐ RPT

Inventory

10 **Complete Hazardous Materials Inventory information electronically submitted**
■ NVO ☐ OUT ☐ NA ☐ UD ☐ COS ☐ RPT

Site Map

11 **Site Map with all required content electronically submitted**
■ NVO ☐ OUT ☐ NA ☐ UD ☐ COS ☐ RPT

Emergency Response Plan

12 **Electronically submitted response plan/procedures for release/threatened release of hazmat**
■ NVO ☐ OUT ☐ NA ☐ UD ☐ COS ☐ RPT

Training Program

13 **Established and electronically submitted adequate training program**
■ NVO ☐ OUT ☐ NA ☐ UD ☐ COS ☐ RPT

BUSINESS:	FACILITY ID:	NOTICE#:	INSPECTION DATE:
AT&T CALIFORNIA - B4622	FA0017482	DABSZGU6H	06/04/2018

NVO = No Violation Observed OUT = Out of Compliance NA = Not Applicable UD = Undetermined COS = Corrected On Site RPT = VDG =

Training Program

14 Provided initial and annual training and maintained training records for a minimum of three years

■ NVO ☐ OUT ☐ NA ☐ UD ☐ COS ☐ RPT

Remote, Unstaffed

15 Remote unstaffed facility exemption requirements are met when not submitting a business plan

☐ NVO ☐ OUT ■ NA ☐ UD ☐ COS ☐ RPT

Agricultural Handlers

16 Agricultural handler exemption requirements are met when not submitting an emergency response plan

☐ NVO ☐ OUT ■ NA ☐ UD ☐ COS ☐ RPT

17 Agricultural handler exemption requirements are met when not submitting a training program

☐ NVO ☐ OUT ■ NA ☐ UD ☐ COS ☐ RPT

18 Buildings where pesticides, petroleum, or fertilizers are stored are posted with warning signs

☐ NVO ☐ OUT ■ NA ☐ UD ☐ COS ☐ RPT

19 Warning signs posted are visible from any direction of probable approach

☐ NVO ☐ OUT ■ NA ☐ UD ☐ COS ☐ RPT

20 Warning signs contain all required information

☐ NVO ☐ OUT ■ NA ☐ UD ☐ COS ☐ RPT

21 Warning signs are posted in appropriate language

☐ NVO ☐ OUT ■ NA ☐ UD ☐ COS ☐ RPT

General Facility Requirements

22 Administration/Documentation - General

■ NVO ☐ OUT ☐ NA ☐ UD ☐ COS ☐ RPT

23 Administration/Documentation - General Local Ordinance

■ NVO ☐ OUT ☐ NA ☐ UD ☐ COS ☐ RPT

24 Training - General

■ NVO ☐ OUT ☐ NA ☐ UD ☐ COS ☐ RPT

25 Training - General Local Ordinance

■ NVO ☐ OUT ☐ NA ☐ UD ☐ COS ☐ RPT

26 Operations/Maintenance - General

■ NVO ☐ OUT ☐ NA ☐ UD ☐ COS ☐ RPT

27 Operations/Maintenance - General Local Ordinance

■ NVO ☐ OUT ☐ NA ☐ UD ☐ COS ☐ RPT

28 Release/Leaks/Spills - General

■ NVO ☐ OUT ☐ NA ☐ UD ☐ COS ☐ RPT

29 Release/Leaks/Spills - General Local Ordinance

■ NVO ☐ OUT ☐ NA ☐ UD ☐ COS ☐ RPT

30 Abandonment/Illegal Disposal/Unauthorized Treatment - General

■ NVO ☐ OUT ☐ NA ☐ UD ☐ COS ☐ RPT

Los Angeles Fire Department - Official Inspection Report
HAZARDOUS MATERIALS BUSINESS PLAN (HMBP)
200 N. Main Street
Los Angeles, CA 90012
(213) 978-3680
www.lafd.org

BUSINESS:	FACILITY ID:	NOTICE#:	INSPECTION DATE:
AT&T CALIFORNIA - B4622	FA0017482	DABSZGU6H	06/04/2018

NVO = No Violation Observed OUT = Out of Compliance NA = Not Applicable UD = Undetermined COS = Corrected On Site RPT = VDG =

General Facility Requirements

31 Abandonment/Illegal Disposal/Unauthorized Treatment - General Local Ordinance

■ NVO ☐ OUT ☐ NA ☐ UD ☐ COS ☐ RPT

Overall Inspection Comments

Confirmed CERS Submittal
Observed acetylene, oxygen, argon below threshold.

This report shall serve as a “NOTICE TO COMPLY” for Minor Violations, and a “NOTICE OF VIOLATION” for Major violations. Formal enforcement and/or penalty assessment may be initiated for any violations noted, and for those not corrected in a timely manner. You are, hereby, ordered by the Fire Chief to correct the above noted violations **WITHIN 30 DAYS, OR FORTHWITH IF INDICATED IN THE CORRECTION SUMMARIES PROVIDED.**

Customer Feedback Survey

Please take a moment to participate in our Los Angeles Fire Department CUPA customer feedback survey by utilizing the link below:
https://www.surveymonkey.com/r/CUPAFEEDBACK

Signatures

Nancy Tran
ESM

Marcus Look
Industrial Hygenist
213-238-3481

Los Angeles Fire Department - Official Inspection Report
HAZARDOUS MATERIALS BUSINESS PLAN (HMBP)
FACILITY INSPECTION
200 N. Main Street
Los Angeles, CA 90012
(213) 978-3680

INSPECTOR NAME:	PHONE:	DISTRICT:	FIRE STATION:	APN:	NOTICE#:	INSPECTION DATE:
ANTHONY TREJO	213-264-9828		090	2205029801	DAWZKTLNT	06/11/2021

STEVEN TAYLOR

AT&T CALIFORNIA - B4622 (B4624)
16201 RAYMER ST
VAN NUYS, CA 91406
(805) 583-6544

CERS ID: 10246549
FACILITY ID: FA0017482
RECORD ID: PR0010812

NVO = No Violation Observed OUT = Out of Compliance NA = Not Applicable UD = Undetermined COS = Corrected On Site RPT = IsRepeatViolation VDG = ViolationDegree

Administration

1 Established/implemented a business plan when handling hazardous materials in reportable quantities
■ NVO ☐ OUT ☐ NA ☐ UD ☐ COS ☐ RPT

2 Business plan electronically submitted initially, annually, or triennially
■ NVO ☐ OUT ☐ NA ☐ UD ☐ COS ☐ RPT

3 Business plan readily available to site personnel responsible for emergency response or training
■ NVO ☐ OUT ☐ NA ☐ UD ☐ COS ☐ RPT

4 Business plan reviewed and electronically certified as complete/accurate on or before the due date
■ NVO ☐ OUT ☐ NA ☐ UD ☐ COS ☐ RPT

5 Updated within 30 days of 100% increase or new haz; change of address/owner/name; or change in ops
■ NVO ☐ OUT ☐ NA ☐ UD ☐ COS ☐ RPT

6 Actual or threatened release reported to the unified program agency and Cal OES
■ NVO ☐ OUT ☐ NA ☐ UD ☐ COS ☐ RPT

7 Property owner notified in writing that business is in compliance with business plan requirements
■ NVO ☐ OUT ☐ NA ☐ UD ☐ COS ☐ RPT

8 Lessee provided copy of business plan to owner within 5 days after request
■ NVO ☐ OUT ☐ NA ☐ UD ☐ COS ☐ RPT

Owner/Operator Information

9 Business Owner/Operator ID and Business Activities pages electronically submitted and are accurate
■ NVO ☐ OUT ☐ NA ☐ UD ☐ COS ☐ RPT

Inventory

10 Complete and accurate Hazardous Materials Inventory information electronically submitted
■ NVO ☐ OUT ☐ NA ☐ UD ☐ COS ☐ RPT

Site Map

11 Site Map with all required content electronically submitted
■ NVO ☐ OUT ☐ NA ☐ UD ☐ COS ☐ RPT

Emergency Response Plan

12 Electronically submitted adequate response plan/procedures for release/threatened release of hazmat
■ NVO ☐ OUT ☐ NA ☐ UD ☐ COS ☐ RPT

Training Program

13 Established and electronically submitted adequate training program
■ NVO ☐ OUT ☐ NA ☐ UD ☐ COS ☐ RPT

Los Angeles Fire Department - Official Inspection Report
HAZARDOUS MATERIALS BUSINESS PLAN (HMBP)
FACILITY INSPECTION
200 N. Main Street
Los Angeles, CA 90012
(213) 978-3680

BUSINESS:	FACILITY ID:	NOTICE#:	INSPECTION DATE:
AT&T CALIFORNIA - B4622	FA0017482	DAWZKTLNT	06/11/2021

NVO = No Violation Observed OUT = Out of Compliance NA = Not Applicable UD = Undetermined COS = Corrected On Site RPT = IsRepeatViolation VDG = ViolationDegree

Training Program

14 Provided initial and annual training and maintained training records for a minimum of three years
■ NVO ☐ OUT ☐ NA ☐ UD ☐ COS ☐ RPT

Remote, Unstaffed

15 Remote unstaffed facility exemption requirements are met when not submitting a business plan
☐ NVO ☐ OUT ■ NA ☐ UD ☐ COS ☐ RPT

Agricultural Handlers

16 Agricultural handler exemption requirements are met when not submitting an emergency response plan
☐ NVO ☐ OUT ■ NA ☐ UD ☐ COS ☐ RPT

17 Agricultural handler exemption requirements are met when not submitting a training program
☐ NVO ☐ OUT ■ NA ☐ UD ☐ COS ☐ RPT

18 Warning signs posted on buildings where pesticides, petroleum, or fertilizers are stored
☐ NVO ☐ OUT ■ NA ☐ UD ☐ COS ☐ RPT

General Facility Requirements

19 Administration/Documentation - General
■ NVO ☐ OUT ☐ NA ☐ UD ☐ COS ☐ RPT

20 Administration/Documentation - General Local Ordinance
■ NVO ☐ OUT ☐ NA ☐ UD ☐ COS ☐ RPT

21 Training - General
■ NVO ☐ OUT ☐ NA ☐ UD ☐ COS ☐ RPT

22 Training - General Local Ordinance
■ NVO ☐ OUT ☐ NA ☐ UD ☐ COS ☐ RPT

23 Operations/Maintenance - General
■ NVO ☐ OUT ☐ NA ☐ UD ☐ COS ☐ RPT

24 Operations/Maintenance - General Local Ordinance
■ NVO ☐ OUT ☐ NA ☐ UD ☐ COS ☐ RPT

25 Release/Leaks/Spills - General
■ NVO ☐ OUT ☐ NA ☐ UD ☐ COS ☐ RPT

26 Release/Leaks/Spills - General Local Ordinance
■ NVO ☐ OUT ☐ NA ☐ UD ☐ COS ☐ RPT

27 Abandonment/Illegal Disposal/Unauthorized Treatment - General
■ NVO ☐ OUT ☐ NA ☐ UD ☐ COS ☐ RPT

28 Abandonment/Illegal Disposal/Unauthorized Treatment - General Local Ordinance
■ NVO ☐ OUT ☐ NA ☐ UD ☐ COS ☐ RPT

Overall Inspection Comments

The Business Activities, Owner/Operator Identification, Hazardous Materials Inventory, Site Map, Emergency Response/Contingency Plan and Employee Training Plan sections were reviewed in CERS and field verified. Review and correct any violations indicated previously in this report, on or before the COMPLY BY date associated with each violation.

Los Angeles Fire Department - Official Inspection Report
HAZARDOUS MATERIALS BUSINESS PLAN (HMBP)
FACILITY INSPECTION
200 N. Main Street
Los Angeles, CA 90012
(213) 978-3680

BUSINESS:	FACILITY ID:	NOTICE#:	INSPECTION DATE:
AT&T CALIFORNIA - B4622	FA0017482	DAWZKTLNT	06/11/2021

NOTE:
The LAMC, Sections (L.A.M.C. SECTION 57.105.1.4; 57.120.3; 57.121.2 and 57.121.2.1.) requires businesses that store, use or handle hazardous materials in the City of Los Angeles to obtain a Consolidated Permit from the Los Angeles Fire Department CUPA
**** Annual submission of a Hazardous Materials Business Plan into California Environmental Reporting System (CERS) is required between January 1 and March 1 of every year. Per L.A.M.C. 57.121.3.5, failure to submit the required hazardous material business plan (HMBP) information annually into CERS within the established reporting period, may result in a $500.00 late submittal penalty. Please remember that any change in inventory of greater than 100 percent will require new submission within 30 days of that change. As a reminder, you must complete all the required sections in CERS. This includes the owner/operator and business activities section, inventory and site map section, and the contingency plan and employee training section. The CERS site has a very detailed help section for any question that you may have.

**********Upon completion of the required CERS submittals and the resolution of all the above mentioned violations, please respond via email to the issuing inspector to have the submittals reviewed and the violations cleared. **********

Reports emailed to:
st043d@att.com

This report shall serve as a “NOTICE TO COMPLY” for Minor Violations, and a “NOTICE OF VIOLATION” for Major violations. Formal enforcement and/or penalty assessment may be initiated for any violations noted, and for those not corrected in a timely manner. You are, hereby, ordered by the Fire Chief to correct the above noted violations **WITHIN 30 DAYS, OR FORTHWITH IF INDICATED IN THE CORRECTION SUMMARIES PROVIDED.**

All businesses within the City of Los Angeles that store or handle hazardous materials above reportable quantities are required to submit a Hazardous Materials Business Plan (HMBP) annually to CERS cers.calepa.ca.gov. Any business that submits after the March 1st deadline may be subject to a late submittal fee of $500.00, pursuant to the Los Angeles Municipal Code (L.A.M.C.), and/or enforcement action, pursuant to California Health and Safety Code (H&SC), Section 25508(a)(3).

Customer Feedback Survey

Please take a moment to participate in our Los Angeles Fire Department CUPA customer feedback survey by utilizing the link below:
https://www.surveymonkey.com/r/CUPAFEEDBACK

LAFD CUPA information

For further information or questions please visit the following link:
https://www.lafd.org/fire-prevention/cupa

Signatures

STEVEN TAYLOR
EPCRA Team Manager

Anthony Trejo
FIRE INSPECTOR I
213-264-9828
ANTHONY.TREJO@LACITY.ORG

Los Angeles Fire Department - Official Inspection Report
HAZARDOUS MATERIALS BUSINESS PLAN (HMBP)
200 N. Main Street
Los Angeles, CA 90012
(213) 978-3680
www.lafd.org

INSPECTOR NAME:	DISTRICT:	FIRE STATION:	APN:	NOTICE#:	INSPECTION DATE:
TIMOTHY PLEASANT	416	090	2205029801	DAFTEV0RD	06/19/2015

AT&T - B4622
16201 RAYMER ST
VAN NUYS, CA 91406
(818) 786-0042

CERS ID: 10246549

FACILITY ID: FA0017482

NVO = No Violation Observed OUT = Out of Compliance NA = Not Applicable UD = Undetermined COS = Corrected On Site RPT = VDG =

Permit

1 **Regulated facility obtained an annually renewable Unified Program Facility Permit**
■ NVO ☐ OUT ☐ NA ☐ UD ☐ COS ☐ RPT

2 **Unified Program Facility Permit posted in a conspicuous place on the premises**
■ NVO ☐ OUT ☐ NA ☐ UD ☐ COS ☐ RPT

HMBP

HMBP Established & Submitted

3 **Established and adequately implemented a business plan**
■ NVO ☐ OUT ☐ NA ☐ UD ☐ COS ☐ RPT

4 **Adequate completion and electronic submission of a business plan**
■ NVO ☐ OUT ☐ NA ☐ UD ☐ COS ☐ RPT

Facility Information

6 **Adequate completion and electronic submission of Owner/Operator and Business Activities Forms**
■ NVO ☐ OUT ☐ NA ☐ UD ☐ COS ☐ RPT

Chemical Inventory

7 **Adequate completion and electronic submission of hazardous materials inventory information**
■ NVO ☐ OUT ☐ NA ☐ UD ☐ COS ☐ RPT

Site Map

8 **Adequate completion and electronic submission of annotated Site Map with all required content**
■ NVO ☐ OUT ☐ NA ☐ UD ☐ COS ☐ RPT

Emergency Response Plan

9 **Adequate completion and electronic submission of Emergency Response Plan and procedures**
■ NVO ☐ OUT ☐ NA ☐ UD ☐ COS ☐ RPT

10 **Actual or threatened release reported to the CUPA and the California OES Warning Center**
■ NVO ☐ OUT ☐ NA ☐ UD ☐ COS ☐ RPT

Training

11 **Training program submitted and adequate for the size of the business and materials handled**
■ NVO ☐ OUT ☐ NA ☐ UD ☐ COS ☐ RPT

12 **Initial and annual employee training completed, documented and records made available for 3 years**
■ NVO ☐ OUT ☐ NA ☐ UD ☐ COS ☐ RPT

Annual Certification - Updates

13 **Annually reviewed and electronically certified that HMBP is complete, accurate and up-to-date**
■ NVO ☐ OUT ☐ NA ☐ UD ☐ COS ☐ RPT

Los Angeles Fire Department - Official Inspection Report
HAZARDOUS MATERIALS BUSINESS PLAN (HMBP)
200 N. Main Street
Los Angeles, CA 90012
(213) 978-3680
www.lafd.org

BUSINESS:	FACILITY ID:	NOTICE#:	INSPECTION DATE:
AT&T - B4622	FA0017482	DAFTEV0RD	06/19/2015

NVO = No Violation Observed OUT = Out of Compliance NA = Not Applicable UD = Undetermined COS = Corrected On Site RPT = VDG =

HMBP

14 HMBP updated within 30 days: chemical inventory, change of address, ownership, or business name
■ NVO ☐ OUT ☐ NA ☐ UD ☐ COS ☐ RPT

15 Business plan electronically updated within 30 days of substantial changes in operations
■ NVO ☐ OUT ☐ NA ☐ UD ☐ COS ☐ RPT

Property Owner Notification

16 Notified property owner in writing that bsuiness is subject to HMBP program and has complied
■ NVO ☐ OUT ☐ NA ☐ UD ☐ COS ☐ RPT

17 Facility on leased site notified property owner of HMBP and if requested provided copy within 5 days
■ NVO ☐ OUT ☐ NA ☐ UD ☐ COS ☐ RPT

As Applicable

Agricultural Handlers

18 Agricultural handler exemption requirements are met when not submitting an emergency response plan
☐ NVO ☐ OUT ■ NA ☐ UD ☐ COS ☐ RPT

19 Agricultural handler exemption requirements are met when not submitting a training program
☐ NVO ☐ OUT ■ NA ☐ UD ☐ COS ☐ RPT

Remote Unstaffed Facility

20 Remote unstaffed facility exemption requirements are met when not submitting a business plan
☐ NVO ☐ OUT ■ NA ☐ UD ☐ COS ☐ RPT

Overall Inspection Comments

This report shall serve as a “NOTICE TO COMPLY” for Minor Violations, and a “NOTICE OF VIOLATION” for Major violations. Formal enforcement and/or penalty assessment may be initiated for any violations noted, and for those not corrected in a timely manner. You are, hereby, ordered by the Fire Chief to correct the above noted violations **WITHIN 30 DAYS, OR FORTHWITH IF INDICATED IN THE CORRECTION SUMMARIES PROVIDED.**

Signatures

Plan Revised: _____

Plan Revised: _____

Plan Revised: _____

FILE THIS DOCUMENT IN THE
ENVIRONMENT, HEALTH & SAFETY
GREEN COMPLIANCE BINDER

SECTION 1

FB # 17482 (FAV)

2-9-12

Hazardous Materials Business Plan and Annual Inventory Update

YEAR 2012

Pacific Bell Telephone Company dba AT&T California - B4622
(Facility Name and ID)

16201-16251 RAYMER ST
(Facility Address)

VAN NUYS
(Facility City)

LOS ANGELES
(Facility County)

MAINTAIN THIS DOCUMENT ON SITE SO IT WILL BE AVAILABLE IN THE EVENT OF A GOVERNMENT AGENCY INSPECTION, SITE ASSESSMENT OR AUDIT.

Printed: 1/15/2012

Joy E. March 7, 2012

City of Los Angeles Fire Department

Fire Prevention Bureau – Technical Section
200 N. Main Street, Room 1780
Los Angeles, CA 90012

ANNUAL INVENTORY UPDATE

Facility ID: FA0017482

AT&T - B4622
2600 CAMINO RAMON #3E000
SAN RAMON, CA 94583

PACIFIC BELL DBA AT & T CALIF
16201 W RAYMER ST
VAN NUYS, CA 91406

Date last business plan submitted: 1/5/2009

Annual Inventory Update (choose one method):

☑ **Modify existing business information and inventory** (see reverse side of this form) **OR**

☐ **Submit new inventory** (must complete business information and chemical inventory forms) **OR**

☐ **Complete Certification Statement 9** (below) stating that the inventory submitted within the last year is complete, accurate and current.

The Certification Statement can only be used if <u>all</u> of the following conditions apply:

1. Business has previously filed the hazardous materials inventory report
2. Company official signs **Certification Statement** and attests to:
   a. Most recently submitted inventory is complete, accurate and up to date
   b. No change in quantity of reportable hazardous materials is accurate and up to date
   c. All hazardous materials are listed in that inventory
3. Business is not subject to EPCRA (Emergency Planning and Community Right to Know Act) reporting requirements

CERTIFICATION STATEMENT:

I certify that I am the business owner or officially designated representative of the business listed at the top of this form.

I certify that the information contained in the hazardous materials inventory most recently submitted to the Los Angeles Fire Department CUPA is complete, accurate, and up to date.

There has been no change in the quantity of hazardous materials reported in the most recently submitted inventory.

No hazardous materials subject to inventory requirements are being handled that are not listed on the most recently submitted inventory.

Signature

JAN 15 2012
Date

Agent for AT&T
Title

By MARCH 1, 2012, please return to:

City of Los Angeles Fire Department
Fire Prevention Bureau - Technical Section
200 N. Main Street, Room 1780
Los Angeles, CA 90012

California Health and Safety Code, Chapter 6.95 requires all handlers of hazardous materials to annually update their hazardous material inventory with the local administering agency on or before March 1. The City of Los Angeles Fire Department, as that agency, processes and maintains business emergency response plans and inventories for businesses within the City.

Only list changes to your existing inventory here (you may attach additional pages if necessary)

Chemical Name/CAS #	Maximum daily amount	Storage Container	Physical State: gal, lbs, cubic ft.	Storage Location	Inactive Y or N	Effective date
Grease / Gear Lube	83	Steel Drum	Gals.	Fleet Area	N	1/1/2012
Hydraulic Fluid	260	AST	Gals.	Fleet Are	N	1/1/2012

Please list any Business/ Owner changes. (If you have further information to submit, you may attach additional pages)
A copy of your business license is required when reporting a change of ownership.

Owner Name	Business name	Mailing address	Other	Effective Date
	AT&T CA - BH622			1/1/2012

For more information on the CUPA Program, please visit our website:
http://www.lafd.org/prevention or **call (213) 978-3680.**

California Health and Safety Code, Chapter 6.95 requires all handlers of hazardous materials to annually update their hazardous material inventory with the local administering agency on or before March 1. The City of Los Angeles Fire Department, as that agency, processes and maintains business emergency response plans and inventories for businesses within the City.

Only list changes to your existing inventory here (you may attach additional pages if necessary)

Chemical Name/CAS #	Maximum daily amount	Storage Container	Physical State: gal, lbs, cubic ft.	Storage Location	Inactive Y or N	Effective date
Grease / Gear Lube	83	Steel Drum	Gals.	Fleet Area	N	1/1/2012
Hydraulic Fluid	260	AST	Gals.	Fleet Are	N	1/1/2012

Please list any Business/ Owner changes. (If you have further information to submit, you may attach additional pages)
A copy of your business license is required when reporting a change of ownership.

Owner Name	Business name	Mailing address	Other	Effective Date
	AT&T CA - B4622			1/1/2012

For more information on the CUPA Program, please visit our website:
http://www.lafd.org/prevention or **call (213) 978-3680.**

UNIFIED PROGRAM (UP) FORM
BUSINESS ACTIVITIES

I. FACILITY IDENTIFICATION

FACILITY ID #		0017482		1	EPA ID # (Hazardous Waste Only) 2
					CAD980881932

BUSINESS NAME (Same as Facility Name of DBA-Doing Business As) 3
Pacific Bell Telephone Company dba AT&T California

BUSINESS SITE ADDRESS: 16201-16251 RAYMER ST, VAN NUYS, CA 91406

II. ACTIVITIES DECLARATION

NOTE: If you check YES to any part of this list, please submit the Business Owner/Operator Identification page.

Does your facility...	If Yes, please complete these pages of the UPCF....	
A. HAZARDOUS MATERIALS Have on site (for any purpose) hazardous materials at or above 55 gallons for liquids, 500 pounds for solids, or 200 cubic feet for compressed gases (include liquids in ASTs and USTs); or the applicable Federal threshold quantity for an extremely hazardous substance specified in 40 CFR Part 355, Appendix A or B; or handle radiological materials in quantities for which an emergency plan is required pursuant to 10 CFR Parts 30, 40 or 70?	☒ YES ☐ NO 4	4 HAZARDOUS MATERIALS INVENTORY – CHEMICAL DESCRIPTION 4 CONSOLIDATED CONTINGENCY PLAN (Section I and Site Map(s)) 4 TRAINING PLAN
B. UNDERGROUND STORAGE TANKS (USTs) 1. Own or operate underground storage tanks?	☐ YES ☒ NO 5	4UST FACILITY 4UST TANK (one page per tank)
2. Intend to upgrade existing or install new USTs?	☐ YES ☒ NO 6	4UST FACILITY 4UST TANK (one per tank) 4UST INSTALLATION - CERTIFICATE OF COMPLIANCE (one page per tank)
3. Need to report closing a UST?	☐ YES ☒ NO 7	4UST TANK (closure portion –one page per tank)
C. ABOVE GROUND PETROLEUM STORAGE TANKS (ASTs) Petroleum oil is stored in any container or tank that has a storage capacity of 55 gallons or more. The aggregate capacity of petroleum oil in all tanks and containers is greater than 1,320 gallons.	☐ YES ☒ NO 8	NO FORM REQUIRED TO CUPAs
D. HAZARDOUS WASTE 1. Generate hazardous waste?	☒ YES ☐ NO 9	4 EPA ID NUMBER – provide at the top of this page. 4 As a generator, answer YES to Item E2b and complete Waste Generator Form.
2. Recycle more than 100 kg/month of excluded or exempted recyclable materials (per HSC 25143.2)?	☐ YES ☒ NO 10	4 RECYCLABLE MATERIALS REPORT
3. Treat hazardous waste on site?	☐ YES ☒ NO 11	4 ONSITE HAZARDOUS WASTE TREATMENT – FACILITY 4 ONSITE HAZARDOUS WASTE TREATMENT – UNIT (one page per unit)
4. Treatment subject to financial assurance requirements (for Permit by Rule and Conditional Authorization)?	☐ YES ☒ NO 12	4 CERTIFICATION OF FINANCIAL ASSURANCE
5. Consolidate hazardous waste generated at a remote site?	☐ YES ☒ NO 13	4 REMOTE WASTE / CONSOLIDATION SITE ANNUAL NOTIFICATION
6. Need to report the closure/removal of a tank that was classified as hazardous waste and cleaned onsite?	☐YES ☒ NO 14	4 HAZARDOUS WASTE TANK CLOSURE CERTIFICATION
7. Generate in any single calendar month 1,000 kilograms (kg) (2,000 pounds) or more of federal RCRA hazardous waste, or generate in any single calendar month, or accumulate at any time, 1 kg (2.2 pounds) of RCRA acute hazardous waste; or generate or accumulate at any time more than 100 kg (220 pounds) of spill cleanup materials contaminated with RCRA acute hazardous waste.	☐ YES ☒ NO 14a	Obtain federal EPA ID Number, file Biennial Report (EPA Form 8700-13A/B) and satisfy requirements for RCRA Large Quantity Generator.
8. Household Hazardous Waste (HHW) Collection site	☐ YES ☒ NO 14b	See CUPA for required forms.
E. LOCAL REQUIREMENTS 15		
1. REGULATED SUBSTANCES		
Have Regulated Substances (RS) including Extremely Hazardous Substances (EHS) stored on site at greater than the threshold planning quantities established by the California Accidental Release Program (Cal ARP) ?	☐YES ☒ NO 15a	In addition to Hazardous Materials requirements, complete: Regulated Substance Registration Risk Management Plan (when required)
2. Have hazardous materials on site at or above threshold amount established by CUPA or PA local ordinance?	☒YES ☐ NO 15b	Consult local CUPA or PA for added reporting requirements.

UNIFIED PROGRAM (UP) FORM
BUSINESS OWNER/OPERATOR IDENTIFICATION (LACoCUPA Form 2730)

☒ NEW BUSINESS ☒ OUT OF BUSINESS ☒ REVISE/UPDATE (EFFECTIVE Jan. 2, 2012) Page 2 of 11

I. IDENTIFICATION

FACILITY ID# 0017482 (1)	BEGINNING DATE 01/01/2012 (100)	ENDING DATE 12/31/2012 (101)	
BUSINESS NAME (Same as FACILITY NAME or DBA - Doing Business As) Pacific Bell Telephone Company dba AT&T California (3)	BUSINESS PHONE 805-583-6544 (102)		
BUSINESS SITE ADDRESS 16201-16251 RAYMER ST (103)			
CITY VAN NUYS (104)	CA	ZIP CODE 91406 (105)	
DUN & BRADSTREET 10-340-1618 (106)	SIC CODE (4 digit #) 4813 (107)		
COUNTY LOS ANGELES (108)	UNINCORPORATED ☒ YES ☒ NO		
BUSINESS OPERATOR NAME Cindy Hayn (109)	BUSINESS OPERATOR PHONE 805-583-6544 (110)		

II. BUSINESS OWNER

OWNER NAME Pacific Bell Telephone Company dba AT&T California (111)	OWNER PHONE 925-823-0725 (112)		
OWNER MAILING ADDRESS P.O. Box 5095, RM 3E000 (113)			
CITY SAN RAMON (114)	STATE CA (115)	ZIP CODE 94583 (116)	

III. ENVIRONMENTAL CONTACT

CONTACT NAME Cindy Hayn (117)	CONTACT PHONE 805-583-6544 (118)		
CONTACT MAILING ADDRESS 1844 Sycamore Drive (119)			
CITY Simi Valley (120)	STATE CA (121)	ZIP CODE 93065 (122)	

IV. EMERGENCY CONTACTS

PRIMARY	SECONDARY
NAME Cindy Hayn (123)	NAME AT&T EH&S HOTLINE (128)
TITLE Environmental Site Manager (124)	TITLE 24 HR EMERGENCY SERVICE (129)
BUSINESS PHONE 805-583-6544 (125)	BUSINESS PHONE 800-566-9347 (800 KNOW EHS) (130)
[redacted] (131)	
PAGER# 805-404-9593 (127)	PAGER# (132)
E-MAIL ADDRESS (if any) ch1921@att.com	E-MAIL ADDRESS (if any)

V. ADDITIONAL LOCALLY COLLECTED INFORMATION:

FEDERAL TAX IDENTIFICATION NUMBER 74-2782655	133c	NO. OF EMPLOYEE 150
NAME, POSITION, AND DATE OF BIRTH Pacific Bell Telephone Company dba AT&T California		
DRIVER'S LICENSE NUMBER AND STATE		BUSINESS CODE

MAILING/ BILLING INFORMATION

ADDRESS P.O. Box 5095, ROOM 3E000	CITY San Ramon	STATE CA	ZIP CODE 94583

Certification: Based on my inquiry of those individuals responsible for obtaining the information, I certify under penalty of law that I have personally examined and am familiar with the information submitted and believe the information is true, accurate, and complete.

SIGNATURE OF OWNER/OPERATOR OR DESIGNATED REPRESENTATIVE	DATE 1/15/2012 (134)	NAME OF DOCUMENT PREPARER Stantec Architecture Inc. (135)
NAME OF SIGNER (print) Steve Skanderson (136)	TITLE OF SIGNER Associate - Agent for AT&T (137)	

OFFICIAL USE ONLY	UP Form	HW	HM	ARP	APST	UST	TP	CUPA	PA

INSPECTOR	DISTRICT	DATE OF INSP.	DIVISION	BATTALION	STATION

UNIFIED PROGRAM (UP) FORM
HAZARDOUS MATERIALS INVENTORY - CHEMICAL DESCRIPTION (LACoCUPA Form 2731

One page per material per building or area)

[ ] ADD [ ] DELETE [ ] REVISE REPORTING YEAR 2012 200 Page 3 of 11

I. FACILITY INFORMATION

BUSINESS NAME (Same as FACILITY NAME or DBA - Doing Business As) 3

Pacific Bell Telephone Company dba AT&T California

[redacted]

CHEMICAL LOCATION CONFIDENTIAL EPCRA [ ] YES [X] NO 202

FACILITY ID# [redacted] 0017482 1 MAP# (optional) 1 203 GRID# (optional) K4 204

II. CHEMICAL INFORMATION

CHEMICAL NAME 205

TRADE SECRET [ ] Yes [X] No 206
If Subject to EPCRA, refer to instructions

COMMON NAME **DIESEL NO. 2 LS (Dyed)** 207

EHS* [ ] Yes [X] No 208 RS* [ ] Yes [X] No

CAS# 68476-34-6 209

If EHS or RS is "Yes", all amounts below must be in lbs.

FIRE CODE HAZARD CLASSES (Complete if required by CUPA) CL II/ IRR 210

HAZARD MATERIAL TYPE (Check one item) [ ] a. PURE [X] b. MIXTURE [ ] c. WASTE 211

RADIOACTIVE [ ] Yes [X] No 212 CURIES 213

PHYSICAL STATE (Check one item only) [ ] a. SOLID [X] b. LIQUID [ ] c. GAS 214

LARGEST CONTAINER 50 215

FED HAZARD CATEGORIES (Check all that apply) [X] a. FIRE [ ] b. REACTIVE [ ] c.PRESSURE RELEASE [X] d. ACUTE HEALTH [X] e.CHRONIC HEALTH 216

AVERAGE DAILY AMOUNT 217	MAXIMUM DAILY AMOUNT 218	ANNUAL WASTE AMOUNT 219	STATE WASTE CODE 220
100	100		

UNITS* (Check one item only) [X] a. GALLONS [ ] b. CUBIC FEET [ ] c. POUNDS [ ] d. TONS
if EHS, amount must be in pounds. 221 DAYS ON SITE: 365 222

STORAGE CONTAINER
- [X] a. ABOVE GROUND TANK
- [ ] b. UNDERGROUND TANK
- [ ] c. TANK INSIDE BUILDING
- [ ] d. STEEL DRUM
- [ ] e. PLASTIC/NONMETALLIC DRUM
- [ ] f. CAN
- [ ] g. CARBOY
- [ ] h. SILO
- [ ] i. FIBER DRUM
- [ ] j. BAG
- [ ] k. BOX
- [ ] l. CYLINDER
- [ ] m. GLASS BOTTLE
- [ ] n. PLASTIC BOTTLE
- [ ] o. TOTE BIN
- [ ] p. TANK WAGON
- [ ] o. RAIL CAR
- [ ] p. OTHER

223

STORAGE PRESSURE [X] a. AMBIENT [ ] b. ABOVE AMBIENT [ ] c. BELOW AMBIENT 224

STORAGE TEMPERATURE [X] a. AMBIENT [ ] b. ABOVE AMBIENT [ ] c. BELOW AMBIENT [ ] d. CRYOGENIC 225

	%WT		HAZARDOUS COMPONENT (For mixture or waste only)		EHS		RS 246b	CAS#	
1	100	226	DIESEL FUEL #2	227	[ ] Yes	228	[ ] Yes	68476-34-6	229
2	1	230	NAPHTHALENE	231	[ ] Yes	232	Yes	91-20-3	233
3	1	234	ETHYL BENZENE	235	[ ] Yes	236	Yes	100-41-4	237
4	99	238	Distillates, Straight Run Mid	239	[ ] Yes	240	[ ] Yes	68814-87-9	241
5	0.5	242	Sulfur	243	[ ] Yes	244	[ ] Yes	7704-34-9	245

If more hazardous components are present at greater than 1% by weight if non-carcinogenic, or 0.1% by weight if carcinogenic, attach additional sheets of paper capturing the required information.

ADDITIONAL LOCALLY COLLECTED INFORMATION 246

If EPCRA, Please Sign Here

(Facilities reporting Chemicals subject to EPCRA reporting thresholds must sign each Chemical Description page of each EPCRA reported chemical.)

OFFICIAL USE ONLY	DATE RECEIVED	REVIEWED BY				
DIV	BN	STA	OTHER	DISTRICT	CUPA	PA

UNIFIED PROGRAM (UP) FORM
HAZARDOUS MATERIALS INVENTORY - CHEMICAL DESCRIPTION (LACoCUPA Form 2731

One page per material per building or area)

[ ] ADD [ ] DELETE [ ] REVISE REPORTING YEAR 2012 200 Page 4 of 11

I. FACILITY INFORMATION

BUSINESS NAME (Same as FACILITY NAME or DBA - Doing Business As) 3

Pacific Bell Telephone Company dba AT&T California

[redacted]

CHEMICAL LOCATION CONFIDENTIAL EPCRA [ ] YES [X] NO 202

FACILITY ID# [redacted] 0017482 1 MAP# (optional) 203: 2 GRID# (optional) 204: J5

II. CHEMICAL INFORMATION

CHEMICAL NAME 205 TRADE SECRET [ ] Yes [X] No 206

If Subject to EPCRA, refer to instructions

COMMON NAME **MOTOR OIL (All Grades)** 207 EHS* [ ] Yes [X] No 208 RS* [ ] Yes [X] No

CAS# 209 If EHS or RS is "Yes", all amounts below must be in lbs.

FIRE CODE HAZARD CLASSES (Complete if required by CUPA) CL III-B/ IRR 210

HAZARD MATERIAL TYPE (Check one item) [ ] a. PURE [X] b. MIXTURE [ ] c. WASTE 211 RADIOACTIVE [ ] Yes [X] No 212 CURIES 213

PHYSICAL STATE (Check one item only) [ ] a. SOLID [X] b. LIQUID [ ] c. GAS 214 LARGEST CONTAINER 110 215

FED HAZARD CATEGORIES (Check all that apply) [X] a. FIRE [ ] b. REACTIVE [ ] c.PRESSURE RELEASE [ ] d. ACUTE HEALTH [X] e.CHRONIC HEALTH 216

AVERAGE DAILY AMOUNT 217	MAXIMUM DAILY AMOUNT 218	ANNUAL WASTE AMOUNT 219	STATE WASTE CODE 220
25	110		

UNITS* (Check one item only) [X] a. GALLONS [ ] b. CUBIC FEET [ ] c. POUNDS [ ] d. TONS 221 if EHS, amount must be in pounds. DAYS ON SITE: 365 222

STORAGE CONTAINER
- [ ] a. ABOVE GROUND TANK
- [ ] b. UNDERGROUND TANK
- [ ] c. TANK INSIDE BUILDING
- [X] d. STEEL DRUM
- [ ] e. PLASTIC/NONMETALLIC DRUM
- [ ] f. CAN
- [ ] g. CARBOY
- [ ] h. SILO
- [ ] i. FIBER DRUM
- [ ] j. BAG
- [ ] k. BOX
- [ ] l. CYLINDER
- [ ] m. GLASS BOTTLE
- [ ] n. PLASTIC BOTTLE
- [ ] o. TOTE BIN
- [ ] p. TANK WAGON
- [ ] o. RAIL CAR
- [ ] p. OTHER

223

STORAGE PRESSURE [X] a. AMBIENT [ ] b. ABOVE AMBIENT [ ] c. BELOW AMBIENT 224

STORAGE TEMPERATURE [X] a. AMBIENT [ ] b. ABOVE AMBIENT [ ] c. BELOW AMBIENT [ ] d. CRYOGENIC 225

	%WT	HAZARDOUS COMPONENT (For mixture or waste only)	EHS	RS 246b	CAS#
1	85 226	LUBRICATING BASE OIL 227	[ ] Yes 228	[ ] Yes	229
2	1 230	ZINC COMPOUND 231	[ ] Yes 232	[ ] Yes	PROPRIETARY 233
3	20 234	ADDITIVES 235	[ ] Yes 236	[ ] Yes	Proprietary 237
4	238	239	[ ] Yes 240	[ ] Yes	241
5	242	243	[ ] Yes 244	[ ] Yes	245

If more hazardous components are present at greater than 1% by weight if non-carcinogenic, or 0.1% by weight if carcinogenic, attach additional sheets of paper capturing the required information.

ADDITIONAL LOCALLY COLLECTED INFORMATION 246

If EPCRA, Please Sign Here

(Facilities reporting Chemicals subject to EPCRA reporting thresholds must sign each Chemical Description page of each EPCRA reported chemical.)

OFFICIAL USE ONLY	DATE RECEIVED	REVIEWED BY				
DIV	BN	STA	OTHER	DISTRICT	CUPA	PA

UNIFIED PROGRAM (UP) FORM
HAZARDOUS MATERIALS INVENTORY - CHEMICAL DESCRIPTION (LACoCUPA Form 2731

One page per material per building or area)

[ ] ADD [ ] DELETE [X] REVISE REPORTING YEAR 2012 200 Page 5 of 11

I. FACILITY INFORMATION

BUSINESS NAME (Same as FACILITY NAME or DBA - Doing Business As) 3

Pacific Bell Telephone Company dba AT&T California

CHEMICAL LOCATION [redacted]

CHEMICAL LOCATION CONFIDENTIAL EPCRA [ ] YES [X] NO 202

FACILITY ID# [redacted] 0017482 1 MAP# (optional) 203: 2 GRID# (optional) 204: J5

II. CHEMICAL INFORMATION

CHEMICAL NAME 205

TRADE SECRET [ ] Yes [X] No 206 (If Subject to EPCRA, refer to instructions)

COMMON NAME **GREASE/GEAR LUBE** 207

EHS* [ ] Yes [X] No 208 RS* [ ] Yes [X] No

CAS# 209

If EHS or RS is "Yes", all amounts below must be in lbs.

FIRE CODE HAZARD CLASSES (Complete if required by CUPA) CL III-B/ IRR 210

HAZARD MATERIAL TYPE (Check one item) [ ] a. PURE [X] b. MIXTURE [ ] c. WASTE 211

RADIOACTIVE [ ] Yes [X] No 212 CURIES 213

PHYSICAL STATE (Check one item only) [ ] a. SOLID [X] b. LIQUID [ ] c. GAS 214

LARGEST CONTAINER 17 215

FED HAZARD CATEGORIES (Check all that apply) [X] a. FIRE [ ] b. REACTIVE [ ] c. PRESSURE RELEASE [ ] d. ACUTE HEALTH [X] e. CHRONIC HEALTH 216

AVERAGE DAILY AMOUNT 217	MAXIMUM DAILY AMOUNT 218	ANNUAL WASTE AMOUNT 219	STATE WASTE CODE 220
40	83		

UNITS* (Check one item only) [X] a. GALLONS [ ] b. CUBIC FEET [ ] c. POUNDS [ ] d. TONS 221 (if EHS, amount must be in pounds.)

DAYS ON SITE: 365 222

STORAGE CONTAINER

[ ] a. ABOVE GROUND TANK [ ] b. UNDERGROUND TANK [ ] c. TANK INSIDE BUILDING [X] d. STEEL DRUM [ ] e. PLASTIC/NONMETALLIC DRUM [ ] f. CAN [ ] g. CARBOY [ ] h. SILO [ ] i. FIBER DRUM [ ] j. BAG [ ] k. BOX [ ] l. CYLINDER [ ] m. GLASS BOTTLE [ ] n. PLASTIC BOTTLE [ ] o. TOTE BIN [ ] p. TANK WAGON [ ] q. RAIL CAR [ ] r. OTHER 223

STORAGE PRESSURE [X] a. AMBIENT [ ] b. ABOVE AMBIENT [ ] c. BELOW AMBIENT 224

STORAGE TEMPERATURE [X] a. AMBIENT [ ] b. ABOVE AMBIENT [ ] c. BELOW AMBIENT [ ] d. CRYOGENIC 225

	%WT		HAZARDOUS COMPONENT (For mixture or waste only)		EHS		RS 246b	CAS#	
1	52	226	SOLVENT DEWAXED RESIDUAL OIL	227	[ ] Yes	228	[ ] Yes	64742-62-7	229
2	50	230	HYDROTREATED DIST HVY PARAFFIN	231	[ ] Yes	232	[ ] Yes	64742-54-7	233
3	50	234	SOL. DEWAXED DIST HVY PARAFFIN	235	[ ] Yes	236	[ ] Yes	64742-65-0	237
4	41	238	HYDROTREATED BOTTOMS	239	[ ] Yes	240	[ ] Yes	64742-57-0	241
5	12	242	ADDITIVES	243	[ ] Yes	244	[ ] Yes	PROPRIETARY	245

If more hazardous components are present at greater than 1% by weight if non-carcinogenic, or 0.1% by weight if carcinogenic, attach additional sheets of paper capturing the required information.

ADDITIONAL LOCALLY COLLECTED INFORMATION 246

If EPCRA, Please Sign Here

(Facilities reporting Chemicals subject to EPCRA reporting thresholds must sign each Chemical Description page of each EPCRA reported chemical.)

OFFICIAL USE ONLY DATE RECEIVED REVIEWED BY

DIV	BN	STA	OTHER	DISTRICT	CUPA	PA

UNIFIED PROGRAM (UP) FORM
HAZARDOUS MATERIALS INVENTORY - CHEMICAL DESCRIPTION (LACoCUPA Form 273I

One page per material per building or area)

[ ] ADD [ ] DELETE [ ] REVISE REPORTING YEAR 2012 200 Page 6 of 11

I. FACILITY INFORMATION

BUSINESS NAME (Same as FACILITY NAME or DBA - Doing Business As) 3

Pacific Bell Telephone Company dba AT&T California

CHEMICAL LOCATION [redacted] CHEMICAL LOCATION CONFIDENTIAL EPCRA [ ] YES [X] NO 202

FACILITY ID# [redacted] 0017482 1 MAP# (optional) 203 2 GRID# (optional) 204 K4

II. CHEMICAL INFORMATION

CHEMICAL NAME 205 TRADE SECRET [ ] Yes [X] No 206

If Subject to EPCRA, refer to instructions

COMMON NAME **WASTE MOTOR OIL** 207 EHS* [ ] Yes [X] No 208 RS* [ ] Yes [X] No

CAS# 209 If EHS or RS is "Yes", all amounts below must be in lbs.

FIRE CODE HAZARD CLASSES (Complete if required by CUPA) CL III-B/ IRR 210

HAZARD MATERIAL TYPE (Check one item) [ ] a. PURE [ ] b. MIXTURE [X] c. WASTE 211 RADIOACTIVE [ ] Yes [X] No 212 CURIES 213

PHYSICAL STATE (Check one item only) [ ] a. SOLID [X] b. LIQUID [ ] c. GAS 214 LARGEST CONTAINER 500 215

FED HAZARD CATEGORIES (Check all that apply) [X] a. FIRE [ ] b. REACTIVE [ ] c.PRESSURE RELEASE [ ] d. ACUTE HEALTH [X] e.CHRONIC HEALTH 216

AVERAGE DAILY AMOUNT 217	MAXIMUM DAILY AMOUNT 218	ANNUAL WASTE AMOUNT 219	STATE WASTE CODE 220
30	500	1250	221

UNITS* (Check one item only) [X] a. GALLONS [ ] b. CUBIC FEET [ ] c. POUNDS [ ] d. TONS 221 if EHS, amount must be in pounds. DAYS ON SITE: 365 222

STORAGE CONTAINER
[X] a. ABOVE GROUND TANK [ ] b. UNDERGROUND TANK [ ] c. TANK INSIDE BUILDING [X] d. STEEL DRUM [ ] e. PLASTIC/NONMETALLIC DRUM [ ] f. CAN [ ] g. CARBOY [ ] h. SILO [ ] i. FIBER DRUM [ ] j. BAG [ ] k. BOX [ ] l. CYLINDER [ ] m. GLASS BOTTLE [ ] n. PLASTIC BOTTLE [ ] o. TOTE BIN [ ] p. TANK WAGON [ ] o. RAIL CAR [ ] p. OTHER 223

STORAGE PRESSURE [X] a. AMBIENT [ ] b. ABOVE AMBIENT [ ] c. BELOW AMBIENT 224

STORAGE TEMPERATURE [X] a. AMBIENT [ ] b. ABOVE AMBIENT [ ] c. BELOW AMBIENT [ ] d. CRYOGENIC 225

	%WT	HAZARDOUS COMPONENT (For mixture or waste only)	EHS	RS 246b	CAS#
1	100 226	MOTOR OIL, USED 227	[ ] Yes 228	[ ] Yes	8002-05-9 229
2	230	231	[ ] Yes 232	[ ] Yes	233
3	234	235	[ ] Yes 236	[ ] Yes	237
4	238	239	[ ] Yes 240	[ ] Yes	241
5	242	243	[ ] Yes 244	[ ] Yes	245

If more hazardous components are present at greater than 1% by weight if non-carcinogenic, or 0.1% by weight if carcinogenic, attach additional sheets of paper capturing the required information.

ADDITIONAL LOCALLY COLLECTED INFORMATION 246

If EPCRA, Please Sign Here

(Facilities reporting Chemicals subject to EPCRA reporting thresholds must sign each Chemical Description page of each EPCRA reported chemical.)

OFFICIAL USE ONLY	DATE RECEIVED	REVIEWED BY				
DIV	BN	STA	OTHER	DISTRICT	CUPA	PA

UNIFIED PROGRAM (UP) FORM
HAZARDOUS MATERIALS INVENTORY - CHEMICAL DESCRIPTION (LACoCUPA Form 2731

One page per material per building or area)

ADD | DELETE | REVISE | REPORTING YEAR 2012 | 200 | Page 7 of 11

I. FACILITY INFORMATION

BUSINESS NAME (Same as FACILITY NAME or DBA - Doing Business As) 3

Pacific Bell Telephone Company dba AT&T California

CHEMICAL LOCATION [redacted]

CHEMICAL LOCATION CONFIDENTIAL EPCRA YES [X] NO 202

FACILITY ID# 1 0017482 MAP# (optional) 203 2 GRID# (optional) 204 L5

II. CHEMICAL INFORMATION

CHEMICAL NAME 205

TRADE SECRET [ ] Yes [X] No 206
If Subject to EPCRA, refer to instructions

COMMON NAME **DRAINED USED OIL FILTERS** 207

EHS* [ ] Yes [X] No 208 RS* [ ] Yes [X] No

CAS# 209

If EHS or RS is "Yes", all amounts below must be in lbs.

FIRE CODE HAZARD CLASSES (Complete if required by CUPA) CL III-B/ IRR 210

HAZARD MATERIAL TYPE (Check one item) [ ] a. PURE [ ] b. MIXTURE [X] c. WASTE 211

RADIOACTIVE [ ] Yes [X] No 212 CURIES 213

PHYSICAL STATE (Check one item only) [X] a. SOLID [ ] b. LIQUID [ ] c. GAS 214

LARGEST CONTAINER 200 215

FED HAZARD CATEGORIES (Check all that apply) [X] a. FIRE [ ] b. REACTIVE [ ] c.PRESSURE RELEASE [ ] d. ACUTE HEALTH [X] e.CHRONIC HEALTH 216

AVERAGE DAILY AMOUNT	217 MAXIMUM DAILY AMOUNT	218 ANNUAL WASTE AMOUNT	219 STATE WASTE CODE	220
50	400	400	223	

UNITS* (Check one item only) [ ] a. GALLONS [ ] b. CUBIC FEET [X] c. POUNDS [ ] d. TONS if EHS, amount must be in pounds. 221 DAYS ON SITE: 365 222

STORAGE CONTAINER
[ ] a. ABOVE GROUND TANK [ ] b. UNDERGROUND TANK [ ] c. TANK INSIDE BUILDING [X] d. STEEL DRUM [ ] e. PLASTIC/NONMETALLIC DRUM [ ] f. CAN [ ] g. CARBOY [ ] h. SILO [ ] i. FIBER DRUM [ ] j. BAG [ ] k. BOX [ ] l. CYLINDER [ ] m. GLASS BOTTLE [ ] n. PLASTIC BOTTLE [ ] o. TOTE BIN [ ] p. TANK WAGON [ ] o. RAIL CAR [ ] p. OTHER 223

STORAGE PRESSURE [X] a. AMBIENT [ ] b. ABOVE AMBIENT [ ] c. BELOW AMBIENT 224

STORAGE TEMPERATURE [X] a. AMBIENT [ ] b. ABOVE AMBIENT [ ] c. BELOW AMBIENT [ ] d. CRYOGENIC 225

	%WT		HAZARDOUS COMPONENT (For mixture or waste only)		EHS		RS 246b	CAS#	
1	100	226	USED OIL FILTERS	227	[ ] Yes	228	[ ] Yes	8002-05-9	229
2		230	USED OIL	231	[ ] Yes	232	[ ] Yes	8002-05-9	233
3		234		235	[ ] Yes	236	[ ] Yes		237
4		238		239	[ ] Yes	240	[ ] Yes		241
5		242		243	[ ] Yes	244	[ ] Yes		245

If more hazardous components are present at greater than 1% by weight if non-carcinogenic, or 0.1% by weight if carcinogenic, attach additional sheets of paper capturing the required information.

ADDITIONAL LOCALLY COLLECTED INFORMATION 246

If EPCRA, Please Sign Here
(Facilities reporting Chemicals subject to EPCRA reporting thresholds must sign each Chemical Description page of each EPCRA reported chemical.)

OFFICIAL USE ONLY	DATE RECEIVED	REVIEWED BY			
DIV	BN	STA	OTHER	DISTRICT	CUPA	PA

UNIFIED PROGRAM (UP) FORM
HAZARDOUS MATERIALS INVENTORY - CHEMICAL DESCRIPTION (LACoCUPA Form 2731

One page per material per building or area)

[ ] ADD [ ] DELETE [ ] REVISE REPORTING YEAR 2012 200 Page 8 of 11

I. FACILITY INFORMATION

BUSINESS NAME (Same as FACILITY NAME or DBA - Doing Business As) 3

Pacific Bell Telephone Company dba AT&T California

CHEMICAL LOCATION [redacted] CHEMICAL LOCATION CONFIDENTIAL EPCRA [ ] YES [X] NO 202

FACILITY ID# [redacted] 0017482 1 MAP# (optional) 203: 2 GRID# (optional) 204: 15

II. CHEMICAL INFORMATION

CHEMICAL NAME 205 TRADE SECRET [ ] Yes [X] No 206 (If Subject to EPCRA, refer to instructions)

COMMON NAME **WASTE ANTIFREEZE** 207 EHS* [ ] Yes [X] No 208 RS* [ ] Yes [X] No

CAS# 209 If EHS or RS is "Yes", all amounts below must be in lbs.

FIRE CODE HAZARD CLASSES (Complete if required by CUPA) CL III-B/ IRR 210

HAZARD MATERIAL TYPE (Check one item) [ ] a. PURE [ ] b. MIXTURE [X] c. WASTE 211 RADIOACTIVE [ ] Yes [X] No 212 CURIES 213

PHYSICAL STATE (Check one item only) [ ] a. SOLID [X] b. LIQUID [ ] c. GAS 214 LARGEST CONTAINER 55 215

FED HAZARD CATEGORIES (Check all that apply) [ ] a. FIRE [ ] b. REACTIVE [ ] c.PRESSURE RELEASE [X] d. ACUTE HEALTH [X] e.CHRONIC HEALTH 216

AVERAGE DAILY AMOUNT 217	MAXIMUM DAILY AMOUNT 218	ANNUAL WASTE AMOUNT 219	STATE WASTE CODE 220
10	110	440	343

UNITS* (Check one item only) [X] a. GALLONS [ ] b. CUBIC FEET [ ] c. POUNDS [ ] d. TONS 221 (if EHS, amount must be in pounds.) DAYS ON SITE: 365 222

STORAGE CONTAINER
[ ] a. ABOVE GROUND TANK [X] e. PLASTIC/NONMETALLIC DRUM [ ] i. FIBER DRUM [ ] m. GLASS BOTTLE [ ] o. RAIL CAR
[ ] b. UNDERGROUND TANK [ ] f. CAN [ ] j. BAG [ ] n. PLASTIC BOTTLE [ ] p. OTHER
[ ] c. TANK INSIDE BUILDING [ ] g. CARBOY [ ] k. BOX [ ] o. TOTE BIN
[ ] d. STEEL DRUM [ ] h. SILO [ ] l. CYLINDER [ ] p. TANK WAGON
223

STORAGE PRESSURE [X] a. AMBIENT [ ] b. ABOVE AMBIENT [ ] c. BELOW AMBIENT 224

STORAGE TEMPERATURE [X] a. AMBIENT [ ] b. ABOVE AMBIENT [ ] c. BELOW AMBIENT [ ] d. CRYOGENIC 225

	%WT	HAZARDOUS COMPONENT (For mixture or waste only)	EHS	RS 246b	CAS#
1	50 226	ETHYLENE GLYCOL 227	[ ] Yes 228	[ ] Yes	107-21-1 229
2	1 230	DIETHYLENE GLYCOL 231	[ ] Yes 232	[ ] Yes	111-46-6 233
3	40 234	WATER 235	[ ] Yes 236	[ ] Yes	7732-18-5 237
4	238	239	[ ] Yes 240	[ ] Yes	241
5	242	243	[ ] Yes 244	[ ] Yes	245

If more hazardous components are present at greater than 1% by weight if non-carcinogenic, or 0.1% by weight if carcinogenic, attach additional sheets of paper capturing the required information.

ADDITIONAL LOCALLY COLLECTED INFORMATION 246

If EPCRA, Please Sign Here

(Facilities reporting Chemicals subject to EPCRA reporting thresholds must sign each Chemical Description page of each EPCRA reported chemical.)

OFFICIAL USE ONLY	DATE RECEIVED	REVIEWED BY				
DIV	BN	STA	OTHER	DISTRICT	CUPA	PA

UNIFIED PROGRAM (UP) FORM
HAZARDOUS MATERIALS INVENTORY - CHEMICAL DESCRIPTION (LACoCUPA Form 2731

One page per material per building or area)

[ ] ADD [ ] DELETE [X] REVISE REPORTING YEAR 2012 200 Page 9 of 11

I. FACILITY INFORMATION

BUSINESS NAME (Same as FACILITY NAME or DBA - Doing Business As) 3

Pacific Bell Telephone Company dba AT&T California

CHEMICAL LOCATION [redacted] CHEMICAL LOCATION CONFIDENTIAL EPCRA [ ] YES [X] NO 202

FACILITY ID# [redacted] 0017482 1 MAP# (optional) 2 203 GRID# (optional) H6 204

II. CHEMICAL INFORMATION

CHEMICAL NAME 205 TRADE SECRET [ ] Yes [X] No 206
If Subject to EPCRA, refer to instructions

COMMON NAME **HYDRAULIC FLUID** 207 EHS* [ ] Yes [X] No 208 RS* [ ] Yes [X] No

CAS# 209 If EHS or RS is "Yes", all amounts below must be in lbs.

FIRE CODE HAZARD CLASSES (Complete if required by CUPA) CL III-B 210

HAZARD MATERIAL TYPE (Check one item) [ ] a. PURE [X] b. MIXTURE [ ] c. WASTE 211 RADIOACTIVE [ ] Yes [X] No 212 CURIES 213

PHYSICAL STATE (Check one item only) [ ] a. SOLID [X] b. LIQUID [ ] c. GAS 214 LARGEST CONTAINER 80 215

FED HAZARD CATEGORIES (Check all that apply) [X] a. FIRE [ ] b. REACTIVE [ ] c.PRESSURE RELEASE [ ] d. ACUTE HEALTH [X] e.CHRONIC HEALTH 216

AVERAGE DAILY AMOUNT 217	MAXIMUM DAILY AMOUNT 218	ANNUAL WASTE AMOUNT 219	STATE WASTE CODE 220
125	260		

UNITS* (Check one item only) [X] a. GALLONS [ ] b. CUBIC FEET [ ] c. POUNDS [ ] d. TONS 221 if EHS, amount must be in pounds. DAYS ON SITE: 365 222

STORAGE CONTAINER
[X] a. ABOVE GROUND TANK [ ] b. UNDERGROUND TANK [ ] c. TANK INSIDE BUILDING [ ] d. STEEL DRUM [ ] e. PLASTIC/NONMETALLIC DRUM [ ] f. CAN [ ] g. CARBOY [ ] h. SILO [ ] i. FIBER DRUM [ ] j. BAG [ ] k. BOX [ ] l. CYLINDER [ ] m. GLASS BOTTLE [ ] n. PLASTIC BOTTLE [ ] o. TOTE BIN [ ] p. TANK WAGON [ ] o. RAIL CAR [ ] p. OTHER 223

STORAGE PRESSURE [X] a. AMBIENT [ ] b. ABOVE AMBIENT [ ] c. BELOW AMBIENT 224

STORAGE TEMPERATURE [X] a. AMBIENT [ ] b. ABOVE AMBIENT [ ] c. BELOW AMBIENT [ ] d. CRYOGENIC 225

	%WT		HAZARDOUS COMPONENT (For mixture or waste only)		EHS		RS 246b	CAS#	
1	99	226	LUBRICATING BASE OIL	227	[ ] Yes	228	[ ] Yes		229
2	2	230	ADDITIVES	231	[ ] Yes	232	[ ] Yes	PROPRIETARY	233
3		234		235	[ ] Yes	236	[ ] Yes		237
4		238		239	[ ] Yes	240	[ ] Yes		241
5		242		243	[ ] Yes	244	[ ] Yes		245

If more hazardous components are present at greater than 1% by weight if non-carcinogenic, or 0.1% by weight if carcinogenic, attach additional sheets of paper capturing the required information.

ADDITIONAL LOCALLY COLLECTED INFORMATION 246

If EPCRA, Please Sign Here
(Facilities reporting Chemicals subject to EPCRA reporting thresholds must sign each Chemical Description page of each EPCRA reported chemical.)

OFFICIAL USE ONLY	DATE RECEIVED	REVIEWED BY				
DIV	BN	STA	OTHER	DISTRICT	CUPA	PA

UNIFIED PROGRAM (UP) FORM

HAZARDOUS MATERIALS INVENTORY - CHEMICAL DESCRIPTION (LACoCUPA Form 2731

One page per material per building or area)

ADD | DELETE | REVISE | REPORTING YEAR 2012 | 200 | Page 10 of 11

I. FACILITY INFORMATION

BUSINESS NAME (Same as FACILITY NAME or DBA - Doing Business As) 3

Pacific Bell Telephone Company dba AT&T California

CHEMICAL LOCATION [redacted] CHEMICAL LOCATION CONFIDENTIAL 202

EPCRA [ ] YES [X] NO

FACILITY ID# [redacted] 0017482 | 1 MAP# (optional) 2 | 203 GRID# (optional) H6,L5 | 204

II. CHEMICAL INFORMATION

CHEMICAL NAME 205 | TRADE SECRET [ ] Yes [X] No 206

If Subject to EPCRA, refer to instructions

COMMON NAME **AUTOMATIC TRANSMISSION FLUID** 207 | EHS* [ ] Yes [X] No 208 | RS* [ ] Yes [X] No

CAS# 209 | If EHS or RS is "Yes", all amounts below must be in lbs.

FIRE CODE HAZARD CLASSES (Complete if required by CUPA) CL III-B/ IRR 210

HAZARD MATERIAL TYPE (Check one item) [ ] a. PURE [X] b. MIXTURE [ ] c. WASTE 211 | RADIOACTIVE [ ] Yes [X] No 212 | CURIES 213

PHYSICAL STATE (Check one item only) [ ] a. SOLID [X] b. LIQUID [ ] c. GAS 214 | LARGEST CONTAINER 55 215

FED HAZARD CATEGORIES (Check all that apply) [X] a. FIRE [ ] b. REACTIVE [ ] c.PRESSURE RELEASE [X] d. ACUTE HEALTH [ ] e.CHRONIC HEALTH 216

AVERAGE DAILY AMOUNT	217 MAXIMUM DAILY AMOUNT	218 ANNUAL WASTE AMOUNT	219 STATE WASTE CODE	220
75	165			

UNITS* (Check one item only) [X] a. GALLONS [ ] b. CUBIC FEET [ ] c. POUNDS [ ] d. TONS if EHS, amount must be in pounds. 221 DAYS ON SITE: 365 222

STORAGE CONTAINER

[ ] a. ABOVE GROUND TANK [ ] b. UNDERGROUND TANK [ ] c. TANK INSIDE BUILDING [X] d. STEEL DRUM [ ] e. PLASTIC/NONMETALLIC DRUM [ ] f. CAN [ ] g. CARBOY [ ] h. SILO [ ] i. FIBER DRUM [ ] j. BAG [ ] k. BOX [ ] l. CYLINDER [ ] m. GLASS BOTTLE [ ] n. PLASTIC BOTTLE [ ] o. TOTE BIN [ ] p. TANK WAGON [ ] o. RAIL CAR [ ] p. OTHER 223

STORAGE PRESSURE [X] a. AMBIENT [ ] b. ABOVE AMBIENT [ ] c. BELOW AMBIENT 224

STORAGE TEMPERATURE [X] a. AMBIENT [ ] b. ABOVE AMBIENT [ ] c. BELOW AMBIENT [ ] d. CRYOGENIC 225

	%WT		HAZARDOUS COMPONENT (For mixture or waste only)		EHS		RS 246b	CAS#	
1	70	226	SOLVENT REFINED PETROLEUM OILS	227	[ ] Yes	228	[ ] Yes	64741-89-5	229
2	40	230	BASE STOCK	231	[ ] Yes	232	[ ] Yes	64741-88-4	233
3	10	234	PETROLEUM SOLVENT, REFINED	235	[ ] Yes	236	[ ] Yes	64741-97-5	237
4	10	238	Polyosobutenyl Succinimide	239	[ ] Yes	240	[ ] Yes	67762-77-0	241
5	5	242	Amines	243	[ ] Yes	244	[ ] Yes	68439-80-5	245

If more hazardous components are present at greater than 1% by weight if non-carcinogenic, or 0.1% by weight if carcinogenic, attach additional sheets of paper capturing the required information.

ADDITIONAL LOCALLY COLLECTED INFORMATION 246

If EPCRA, Please Sign Here

(Facilities reporting Chemicals subject to EPCRA reporting thresholds must sign each Chemical Description page of each EPCRA reported chemical.)

OFFICIAL USE ONLY DATE RECEIVED REVIEWED BY

DIV	BN	STA	OTHER	DISTRICT	CUPA	PA

UNIFIED PROGRAM (UP) FORM
HAZARDOUS MATERIALS INVENTORY - CHEMICAL DESCRIPTION (LACoCUPA Form 2731

One page per material per building or area)

[ ] ADD [ ] DELETE [ ] REVISE REPORTING YEAR 2012 200 Page 11 of 11

I. FACILITY INFORMATION

BUSINESS NAME (Same as FACILITY NAME or DBA - Doing Business As) 3

Pacific Bell Telephone Company dba AT&T California

CHEMICAL LOCATION [redacted] CHEMICAL LOCATION CONFIDENTIAL 202 EPCRA [ ] YES [X] NO

FACILITY ID# [redacted] 0017482 1 MAP# (optional) 203: 2 GRID# (optional) 204: J4

II. CHEMICAL INFORMATION

CHEMICAL NAME 205 TRADE SECRET [ ] Yes [X] No 206 (If Subject to EPCRA, refer to instructions)

COMMON NAME **WASTE LEAD ACID BATTERIES** 207 EHS* [ ] Yes [ ] No 208 RS* [ ] Yes [X] No

CAS# 209 If EHS or RS is "Yes", all amounts below must be in lbs.

FIRE CODE HAZARD CLASSES (Complete if required by CUPA) CORR 210

HAZARD MATERIAL TYPE (Check one item) [ ] a. PURE [ ] b. MIXTURE [X] c. WASTE 211 RADIOACTIVE [ ] Yes [X] No 212 CURIES 213

PHYSICAL STATE (Check one item only) [X] a. SOLID [ ] b. LIQUID [ ] c. GAS 214 LARGEST CONTAINER 1 215

FED HAZARD CATEGORIES (Check all that apply) [ ] a. FIRE [ ] b. REACTIVE [ ] c.PRESSURE RELEASE [X] d. ACUTE HEALTH [X] e.CHRONIC HEALTH 216

AVERAGE DAILY AMOUNT 217	MAXIMUM DAILY AMOUNT 218	ANNUAL WASTE AMOUNT 219	STATE WASTE CODE 220
5	10	50	162

UNITS* (Check one item only) [X] a. GALLONS [ ] b. CUBIC FEET [ ] c. POUNDS [ ] d. TONS if EHS, amount must be in pounds. 221 DAYS ON SITE: 365 222

STORAGE CONTAINER
[ ] a. ABOVE GROUND TANK [ ] b. UNDERGROUND TANK [ ] c. TANK INSIDE BUILDING [ ] d. STEEL DRUM [ ] e. PLASTIC/NONMETALLIC DRUM [ ] f. CAN [ ] g. CARBOY [ ] h. SILO [ ] i. FIBER DRUM [ ] j. BAG [ ] k. BOX [ ] l. CYLINDER [ ] m. GLASS BOTTLE [ ] n. PLASTIC BOTTLE [ ] o. TOTE BIN [ ] p. TANK WAGON [X] o. RAIL CAR [X] p. OTHER 223

STORAGE PRESSURE [X] a. AMBIENT [ ] b. ABOVE AMBIENT [ ] c. BELOW AMBIENT 224

STORAGE TEMPERATURE [X] a. AMBIENT [ ] b. ABOVE AMBIENT [ ] c. BELOW AMBIENT [ ] d. CRYOGENIC 225

	%WT	HAZARDOUS COMPONENT (For mixture or waste only)	EHS	RS 246b	CAS#
1	10 226	SULFURIC ACID 227	[X] Yes 228	[ ] Yes	7664-93-9 229
2	230	231	[ ] Yes 232	[ ] Yes	233
3	234	235	[ ] Yes 236	[ ] Yes	237
4	238	239	[ ] Yes 240	[ ] Yes	241
5	242	243	[ ] Yes 244	[ ] Yes	245

If more hazardous components are present at greater than 1% by weight if non-carcinogenic, or 0.1% by weight if carcinogenic, attach additional sheets of paper capturing the required information.

ADDITIONAL LOCALLY COLLECTED INFORMATION 246

If EPCRA, Please Sign Here
(Facilities reporting Chemicals subject to EPCRA reporting thresholds must sign each Chemical Description page of each EPCRA reported chemical.)

OFFICIAL USE ONLY	DATE RECEIVED	REVIEWED BY				
DIV	BN	STA	OTHER	DISTRICT	CUPA	PA

PACIFIC BELL/AT&T MAP# 2

SITE MAP

Prepared By: Stantec Consulting Services Inc.
1383 N. McDowell Blvd.
Petaluma, CA U.S.A. 94954
www.stantec.com

BUSINESS NAME AT&T California VNNYCA50 B4622-1

DATE 6/7/2011

DRAWING SCALE

BUSINESS ADDRESS 16201 RAYMER STREET VAN NUYS

ZIP CODE 91406

NOT TO SCALE

[redacted]

PACIFIC BELL/AT&T MAP# 3

SITE MAP

Prepared By: Stantec Consulting Services Inc.
1383 N. McDowell Blvd.
Petaluma, CA U.S.A. 94954
www.stantec.com

BUSINESS NAME AT&T California VNNYCA50 B4622

DATE 6/7/2011

DRAWING SCALE

BUSINESS ADDRESS 16251 RAYMER STREET VAN NUYS

ZIP CODE 91406

NOT TO SCALE

[redacted]

END

DOWN

R

ONSE
RBENTS

BRICANTS
UIDS)
LYTE
)
DS)
UIDS)
)
)
)
ANTS
)
ET
RECTION

A B C D E F G H I J K L M

Unified Program (UP) Form
CONSOLIDATED CONTINGENCY PLAN

COVER PAGE

FACILITY IDENTIFICATION				
BUSINESS NAME Pacific Bell Telephone Company dba AT&T California			3	FACILITY ID # 1 419739-01
SITE ADDRESS 16201-16251 RAYMER ST	103	CITY VAN NUYS	104	ZIP CODE 105 91406

The Consolidated Contingency Plan provides businesses a format to comply with the emergency planning requirements of the following three written hazardous materials emergency response plans required in California:

- Hazardous Materials Business Plan (HSC Chapter 6.95 Section 25504 (b) and 19 CCR Sections 2729-2732),
- Hazardous Waste Generator Contingency Plan (22 CCR Section 66264.52), and,
- Underground Storage Tank Emergency Response Plan and Monitoring Program (23 CCR Sections 2632 and 2641).

This format is designed to reduce duplication in the preparation and use of emergency response plans at the same facility, and to improve the coordination between facility response personnel and local, state and federal emergency responders during an emergency. Use the chart below to determine which sections of the Consolidated Contingency Plan need to be completed for your facility. If you are unsure as to which programs your facility is subject to, refer to the Business Activities Page.

PROGRAMS	SECTION(S) TO BE COMPLETED
Hazardous Materials Business Plan (HMBP)	Cover Page, Section I, and Site Map(s)
Hazardous Waste Generator (HWG)	Cover Page, Section I, and Site Map(s)
Underground Storage Tank (UST)	Cover Page, Sections I and II, and Site Map(s)
HMBP, HWG, UST	Cover Page, Sections I and II, and Site Map(s)

A copy of the plan shall be submitted to your local CUPA and at least one copy of the plan shall be maintained at the facility for use in the event of an emergency and for inspection by the local agency. Describe below where a copy of your Contingency Plan, including the hazardous material inventories and Site Map(s), is located at your business:

ENTRANCE OF BUILDING

PLAN CERTIFICATION

I certify under penalty of law that I have personally examined and I am familiar with the information provided by this plan and to the best of my knowledge the information is accurate, complete, and true.

Printed Name of Owner/ Operator	Title of Owner/Operator
Steve Skanderson	Associate / Authorized Agent for AT&T
Signature of Owner/ Operator	Date
	January 15, 2012

We appreciate the effort of local businesses in completing these plans and will assist in every possible way. If you have any questions, please contact your local CUPA or PA.

OFFICIAL USE ONLY		DATE RECEIVED		REVIEWED BY		
DIV	BN	STA	OTHER	DISTRICT	CUPA	PA

ADVISORY

The site-specific Contingency Plan is the facility's plan for dealing with emergencies and shall be implemented immediately whenever there is a fire, explosion, or release of hazardous materials that could threaten human health and/or the environment. The contingency plan shall be reviewed, and immediately amended, if necessary, whenever:

- the plan fails in an emergency,
- the facility changes in its design, construction, operation, maintenance, or other circumstances in a way that materially increases the potential for fires, explosions, or releases of hazardous waste or hazardous waste constituents, or changes the response necessary in an emergency,
- the list of emergency coordinators changes, or
- the list of emergency equipment changes.

Submit a copy of any updates or changes to your local CUPA or PA.

UST owners/operators be advised that the local UST agency, CUPA or PA, must be notified within 30 days of any changes to the monitoring procedures listed in the UST Emergency Response and Monitoring Plan as found Section II of the Consolidated Contingency Plan.

Unified Program (UP) Form
CONSOLIDATED CONTINGENCY PLAN
SECTION I: BUSINESS PLAN AND CONTINGENCY PLAN

I. FACILITY IDENTIFICATION

BUSINESS NAME		FACILITY ID #
Pacific Bell Telephone Company dba AT&T California	3	419739-01

SITE ADDRESS	CITY	ZIP CODE
16201-16251 RAYMER ST (103)	VAN NUYS (104)	91406 (105)

II. EMERGENCY CONTACTS

PRIMARY		SECONDARY	
NAME	123	NAME	128
Cindy Hayn		AT&T EH&S Hotline	
TITLE	124	TITLE	129
Env. Site Manager		24 Hour Emergency Service	
BUSINESS PHONE	125	BUSINESS PHONE	130
805-583-6544		800-566-9347 (800-KNOW EHS)	
[redacted]			131
			132

III. EMERGENCY RESPONSE PLANS AND PROCEDURES

A. Notifications

Your business is required by State Law to provide an immediate verbal report of any release or threatened release of a hazardous material to local fire emergency response personnel, this Unified Program Agency (CUPA or PA), and the CA Emergency Management Agency. If you have a release or threatened release of hazardous materials, immediately call:

FIRE/PARAMEDICS/POLICE/SHERIFF
PHONE: 911

AFTER the local emergency response personnel are notified, you shall then notify this Unified Program Agency and the CA Emergency Management Agency.

Local Unified Program Agency:	213-978-3680
CA Emergency Management Agency:	(800) 852-7550 or (916) 845-8911
National Response Center:	(800) 424-8802

Information to be provided during Notification:

- ☐ Your Name and the Telephone Number from where you are calling.
- ☐ Exact address of the release or threatened release.
- ☐ Date, time, cause, and type of incident (e.g. fire, air release, spill etc.)
- ☐ Material and quantity of the release, to the extent known.
- ☐ Current condition of the facility.
- ☐ Extent of injuries, if any.
- ☐ Possible hazards to public health and/ or the environment outside of the facility.

B. Emergency Medical Facility

List the local emergency medical facility that will be used by your business in the event of an accident or injury caused by a release or threatened release of hazardous material

HOSPITAL/CLINIC:	PHONE NO:
NORTHRIDGE HOSPITAL MEDICAL CENTER	818-997-0101
ADDRESS:	
14500 SHERMAN CIRCLE	
CITY:	ZIP CODE:
VAN NUYS	91405

OFFICIAL USE ONLY		DATE RECEIVED		REVIEWED BY		
DIV	BN	STA	OTHER	DISTRICT	CUPA	PA

Unified Program (UP) Form
CONSOLIDATED CONTINGENCY PLAN
SECTION I: BUSINESS PLAN AND CONTINGENCY PLAN

C. Private Emergency Response

DOES YOUR BUSINESS HAVE A PRIVATE ON-SITE EMERGENCY RESPONSE TEAM? ☐ Yes ☒ No

If yes, provide an attachment that describes what policies and procedures your business will follow to notify your on-site emergency response team in the event of a release or threatened release of hazardous materials.

CLEANUP/DISPOSAL CONTRACTOR

List the contractor that will provide cleanup services in the event of a release.

NAME OF CONTRACTOR:	PHONE NO:
Shaw Environmental	**800-537-9540**
ADDRESS: **4005 Port Chicago Highway**	
CITY: **Concord, CA**	ZIP CODE: **94520**

D. Arrangements With Emergency Responders

If you have made special (i.e. contractual) arrangements with any police department, fire department, hospital, contractor, or State or local emergency response team to coordinate emergency services, describe those arrangements on the lines below:

E. Evacuation Plan

1. The following alarm signal(s) will be used to begin evacuation of the facility *(check all which apply)*:

☒ Verbal ☒ Telephone *(including cellular)* ☐ Alarm System ☐ Public Address System ☐ Intercom
☐ Pagers ☐ Portable Radio ☐ Other *(specify)*:

2. ☒ Evacuation map is prominently displayed throughout the facility.

3. ☒ Individual(s) responsible for coordinating evacuation including spreading the alarm and confirming the business has been evacuated:

Building Warden or Cindy Hayn

F. Earthquake Vulnerability

Identify areas of the facility where releases could occur or would require immediate inspection or isolation because of the vulnerability to earthquake related ground motion.

☒	Hazardous Waste/ Hazardous Materials Storage Areas		☐	Production Floor	☐	Process Lines	
☐	Bench/ Lab	☐	Waste Treatment	☐	Other:		

Identify mechanical systems where releases could occur or would require immediate inspection or isolation because of the vulnerability to earthquake related ground motion.

☒	Utilities	☐	Sprinkler Systems	☒	Cabinets	☐	Shelves
☐	Racks	☐	Pressure Vessels	☐	Gas Cylinders	☒	Tanks
☐	Process Piping	☒	Shutoff Valves	☐	Other:		

Unified Program (UP) Form
CONSOLIDATED CONTINGENCY PLAN
SECTION I: BUSINESS PLAN AND CONTINGENCY PLAN

G. Emergency Procedures

Briefly describe your business standard operating procedures in the event of a release or threatened release of hazardous materials:

1. **PREVENTION** (prevent the hazard) - Describe the kinds of hazards associated with the hazardous materials present at your facility. What actions would your business take to prevent these hazards from occurring? You may include a discussion of safety and storage procedures.

TRAINING: Employees are provided training annually through the Training and Development Center to handle hazardous materials and how to read an MSDS as required by the Hazard Communication Standard; they are also trained on the AT&T Operating Practice 130.

MATERIALS: Hazardous Materials are utilized and stored following manufacturers recommendations, as we are a consumer of products and not a manufacturer of hazardous materials.

2. **MITIGATION** (reduce the hazard) - Describe what is done to lessen the harm or the damage to person(s), property, or the environment, and prevent what has occurred from getting worse or spreading. What is your immediate response to a leak, spill, fire, explosion, or airborne release at your business?

DIESEL: Aboveground tanks are inspected on a regular basis.

BATTERY ELECTROLYTE: Electrolyte is contained in batteries with explosion proof cases and batteries are secured in specially designed reinforced battery racks which work in conjunction with earthquake bracing.

MOTOR OIL / GREASE / GEAR LUBE / HYDRAULIC OIL: Stored in drums in a controlled area. Drums are visually inspected daily to ensure integrity.

WASTE OIL / OIL FILTERS: Stored in aboveground tanks or drums in a controlled area and visually inspected daily to ensure integrity.

ANTIFREEZE / COOLANT (New & Used): Stored in drums in a controlled area. Drums are visually inspected daily to ensure integrity.

3. **ABATEMENT** (remove the hazard) - Describe what you would do to stop and remove the hazard. How do you handle the complete process of stopping a release, cleaning up, and disposing of released materials at your facility?

The Emergency Site Coordinator/Building Warden is responsible for following these steps as outlined in the Hazard Communication Program and the AT&T Operating Practice 130.

1. Determine the nature, location, magnitude and severity of the incident.
2. Move people away from the area as appropriate.
3. Avoid inhalation of all gases, fumes or smoke.
4. Contain materials as appropriate by arranging physical barriers, use of Absorbents (i.e. dirt, oil, baking soda)
5. Notify appropriate emergency personnel.

Emergency Control Center (ECC)	800-566-9347	Security Office (AT&T)	800-421-2568
Local Hazardous Emergency Response	911	CAL E.M.A.	800-852-7550
AT&T Environment Health & Safety	800-566-9347	National Response Center	800-424-8802

Unified Program (UP) Form
CONSOLIDATED CONTINGENCY PLAN
SECTION I: BUSINESS PLAN AND CONTINGENCY PLAN

IV. Emergency Equipment

22 CCR, Section 66265.52(e) [as referenced by Section 66262.34(a)(3)] requires that emergency equipment at the facility be listed. Completion of the following Emergency Equipment Inventory Table meets this requirement.

EMERGENCY EQUIPMENT INVENTORY TABLE

1. Equipment Category	2. Equipment Type	3. Location *	4. Description**
Personal Protective, Equipment, Safety Equipment, and First Aid Equipment	☐ Cartridge Respirators		
	☐ Chemical Monitoring Equipment *(describe)*		
	☐ Chemical Protective Aprons/Coats		
	☐ Chemical Protective Boots		
	☒ Chemical Protective Gloves	FLEET AREA	Rubber gloves
	☐ Chemical Protective Suits *(describe)*		
	☐ Face Shields		
	☒ First Aid Kits/Stations *(describe)*		Industrial first aid kit
	☐ Hard Hats		
	☐ Plumbed Eye Wash Stations		
	☒ Portable Eye Wash Kits *(i.e. bottle type)*	FLEET AREA	Bottle type
	☐ Respirator Cartridges *(describe)*		
	☒ Safety Glasses/Splash Goggles	FLEET AREA	Safety goggles
	☐ Safety Showers		
	☐ Self-Contained Breathing Apparatuses (SCBA)		
	☐ Other *(describe)*		
Fire Extinguishing Systems	☐ Automatic Fire Sprinkler Systems		
	☐ Fire Alarm Boxes/Stations		
	☐ Fire Extinguisher Systems *(describe)*		
	☐ Other *(describe)*		
Spill Control Equipment and Decontamination Equipment	☒ Absorbents (describe)	FLEET AREA	Kitty litter/grease sweep
	☐ Berms/Dikes (describe)		
	☐ Decontamination Equipment (describe)		
	☐ Emergency Tanks (describe)		
	☐ Exhaust Hoods		
	☐ Gas Cylinders Leak Repair Kits (describe)		
	☐ Neutralizers (describe)		
	☐ Overpack Drums		
	☐ Sumps (describe)		
	☐ Other (describe)		
Communications and Alarm Systems	☐ Chemical Alarms (describe)		
	☐ Intercoms/ PA Systems		
	☐ Portable Radios		
	☒ Telephones	Throughout	
	☐ Underground Tank Leak Detection Monitors		
	☐ Other (describe)		
Additional Equipment (Use Additional Pages if Needed.)			

* *Use the Location Codes (LC) from the Site Map(s) prepared for your Contingency Plan.*

** *Describe the equipment and its capabilities. If applicable, specify any testing/maintenance procedures/intervals. Attach additional pages, numbered appropriately, if needed.*

V. EMPLOYEE TRAINING

All facilities handling hazardous materials must have a written employee training plan. A blank plan has been provided below for you to complete and submit. The items listed below are required per Health and Safety Code Section 25504 (c) and Title 19 Section 2732.

Facility personnel are trained as follows:

- ☐ Familiarity with all plans and proccdures specified in the Contingency Plan.
- ☐ Methods for Safe Handling of Hazardous Materials.
- ☐ Safety procedures in the event of a release or threatened release of a hazardous material.
- ☐ Use of Emergency Response equipment and supplies under the control of the business.
- ☐ Procedures for Coordination with local Emergency Response Organizations.

Training shall be provided:

- ☐ Initially for all new employees.
- ☐ Annually, including refresher courses, for all employees.

Note: These training programs may take into consideration the position of each employee.

Additional training should include:

- ☐ Internal alarm/notification procedures.
- ☐ Evacuation/re-entry procedures and assembly point locations.
- ☐ Material Safety Data Sheet (MSDS) training including specific hazard(s) of each chemical to which employees may be exposed, including routes of exposure *(i.e. inhalation, ingestion, absorption).*

VI. HAZARDOUS WASTE GENERATOR TRAINING

If your business is a hazardous waste generator, you are required to provide training in hazardous waste management for all workers who handle hazardous waste at your site (22 CCR §66265.16). You are also required to document training. The items below are required.

EMPLOYEE TRAINING

- ☐ Facility personnel will successfully complete training within six months after the date of their employment or assignment to a facility or to a new position at a facility.
- ☐ Employees will not handle hazardous wastes without supervision until trained.

TRAINING DOCUMENTATION

The owner or operator must maintain the following documents and records at the facility:

- ☐ Job title for each position at the facility that is related to hazardous waste management, and the names of the employee(s) filling the position(s).
- ☐ Description for each position listed above (must include required skill, education, or other qualifications as well as duties of employees assigned to the position.
- ☐ Description of *type* and *amount* of both introductory and continuing training given to each employee.
- ☐ Records that document that the requirements for training or job experience have been met.
- ☐ Current employees' training records (to be retained until closure of the facility).
- ☐ Former employees' training records (to be retained at least three years after termination of employment).

AT&T Environment Health & Safety
Hazardous Materials and Waste Handling
Training Outline

Employees are provided **initial** Safety Plan training on the Hazard Communication Certification, as well as function specific before they begin their work operations. This also includes training on the Emergency Operating procedures. The training is taken as an online interactive course. Training is recorded electronically.
The training includes the following:

Lesson 1: Introduction
Lesson 2: Roles and Responsibilities Overview
Lesson 3: Identifying Hazardous Materials and Regulated Wastes
Lesson 4: Handling, Management & Disposition of Waste Streams
Lesson 5: Generator Requirements
Lesson 6: Emergency Planning
Lesson 7: Hazardous Materials Incidents
Lesson 8: Summary
Appendix A - Final Assessment Questions and Answers

Additionally, the AT&T Emergency Plan requires that employees receive **annual refresher** training on the Hazard Communication Certification, function specifics and the Emergency Operating Instructions.

The AT&T Emergency Plan Binder serves as a reference guide for the Emergency Site Coordinator/Building Warden.

AT&T EMERGENCY RESPONSE PLAN

NOTIFICATION PROCEDURES

AT&T's Operating Practice 130 (The Fire Safety Program and Emergency Plan) is described in the AT&T Emergency Plan Binder. The Emergency Site Coordinator (ESC) for the facility is responsible for completing an emergency action plan (i.e. the AT&T Emergency Plan Binder) for the facility that is available for review by the occupants of the building. Supervisors are responsible for advising their direct reports on how to report emergencies, such as a hazardous materials incident and how to evacuate or shelter in place, as directed by the site Building Emergency Organization. Additionally, the Emergency Site Coordinator will immediately notify AT&T's internal contacts as appropriate including the local Security Office and the AT&T Environment Health & Safety Organization. The ESC will also work with EH&S and Legal to determine if notification of the CA Emergency Management Agency (CAL E-M-A) and Local Administering Agencies is required. All spill/release notifications to regulatory agencies will be done by an EH&S Incident Manager.

PREVENTION:

The following describes what action our business will take to prevent a hazardous materials or hazardous waste release from occurring:

1. **TRAINING**: AT&T employees are required to complete a variety of training related to the management, use, storage and proper handling of hazardous materials and hazardous wastes. The type and frequency of training is dependent upon the employee's job responsibilities and is delivered in a classroom environment or on-line through one of AT&T's Learning Management Systems.

2. **MATERIALS**: Hazardous materials are utilized and stored following manufacturer's recommendations, as our business is a user of chemical products and not a manufacturer of hazardous materials.

MITIGATION (REDUCE THE HAZARD)

The following describes the procedures that must be followed to minimize any harm or damage to persons, property or the environment:

Hazardous Materials Drums: DOT approved drums are inspected for leaks and/or deterioration. Absorbents are stored at the garage for containment of any releases.

1. Motor Oil: Stored in drums in a controlled area. Drums are visually inspected daily to ensure integrity.

2. Antifreeze/Coolant (New & Used): Stored in drums in a controlled area. Drums are visually inspected daily to ensure integrity.

3. Waste Oil/Oil Filters: Stored in aboveground tanks or drums in a controlled area and visually inspected daily to ensure integrity.
4. Nitrogen/Helium/Acetylene/Oxygen/Argon: Compressed gasses are stored in a controlled and separate area. Cylinders have safety caps, are stored upright in storage stands and secured.

ABATEMENT (STOP THE HAZARD)

The following describes what actions our business will take to stop potential hazards caused by the release of a hazardous material or waste:

The Emergency Site Coordinator/Building Warden is responsible for following these steps as outlined in the facility Emergency Plan Binder or the site Spill Prevention Control and Countermeasure (SPCC) Plan where one is required.

1. Determining the nature, location, magnitude and severity of the incident.
2. Move people away from the area as appropriate.
3. Avoid inhalation of all gasses, fumes or smoke.
4. Stop the release and/or contain materials if adequately equipped and it is safe to do so, by arranging physical barriers, use of absorbents (i.e., bulk absorbent materials or absorbent socks).
5. Make appropriate notifications as outlined in the site Emergency Plan Binder and as described Notification Procedures section of this document.

EARTHQUAKE RESPONSE

Identify areas requiring immediate attention following an earthquake. If power is to be shut off or some equipment needs to be shut down please describe procedure, who does it and where shut off is located.

Following an earthquake, upon arrival to the site, the technician will inspect the hazmat storage areas for leaks and/or spills. In the event of a release, attempt to contain the release as described above. Evacuate the area to the designated staging area located away from the equipment. If necessary shut down the power to the equipment using the main electrical panel.

Earthquake resistant construction is employed in the building construction of the sites. Electrical transmission and telecommunication systems are designed and built to be earthquake resistant.
Remedial Measures are standardized bracing systems using vibration resistant equipment.

EMPLOYEE TRAINING:

Employees complete function-specific training that is for their work operations as outlined in the applicable AT&T EH&S Training Matrices. New employees or employees who transfer into an environmentally impacting job must complete their training within 90 days and may not perform environmental responsibilities unless they are supervised by an experienced employee.

SPILLS AND LEAKS OF HAZARDOUS MATERIALS:

AT&T Practice EHS-1200-PRC "Small Spill Response and Clean-up" requires all incidental and emergency spills to be reported to the EH&S Hotline, emergency prompt 1. This document also instructs facilities on pre-planning, recognizing and reporting spills, spill clean-up decision making, required training, spill kit information and waste disposition. EH&S emergency calls are managed as described in AT&T Internal Operating Procedure EHS-116-IOP "Environment, Health & Safety Hotline Procedures". An On-Duty EH&S Incident Manager is contacted to assist with all reported spills, including dispatch of a spill clean-up vendor and completing any spill/release notifications.

Contractors utilized to clean up spills and releases for our facilities include:

1. Shaw Environmental

Diesel Fuel: The AT&T Hazardous Materials Management Plan Item G (Contingency Plan): outlines the notifications required for incidents involving spills which include::

1. Local Fire Department
2. Department of Public Health
3. AT&T Environment Health & Safety
4. AT&T Real Estate Client Service Center
5. AT&T respective manager

Evacuation Plan:

This varies with each building and should be verified with the Emergency Site Coordinator of each facility. A standard statement would be:

METHOD OF ALARM TO EMPLOYEES:
Vocal, intercom and fire alarms are used to notify our employees to evacuate.

ROUTES OF EGRESS:
This also varies with each building and should be verified with the Emergency Site Coordinator of each facility. A standard statement would be:

"Employees exit through front, rear and side doors. Alternate routes include...."
The instructions for emergency exists and alternate routes to be used for evacuation are posted on each floor

METHOD TO ACCDUNT FOR ALL PERSONS:
The AT&T Operating Practice 130 identifies the Emergency Site Coordinator/Building Warden as the individual responsible for working with the location management to determine occupant accountability in the event of an evacuation or other emergency. This includes the establishment of assembly areas where accountability can be determined. Employees for this facility are instructed to meet..... (obtain this information from the Emergency Site Coordinator/Building Warden).

ALERTING NEIGHBORS:
The AT&T Operating Practice 130 identifies the Emergency Site Coordinator/Building Warden as the responsible contact to work with all agency emergency/rescue personnel to notify facility adjacent properties.

Emergency Response Plan

AT&T has emergency response plans and procedures in place for all facilities. The following is a description of the programs and procedures in place:

1. The AT&T EH&S Hotline is a 24-hour communications center established through which emergency condition information flows from and within AT&T. In the event of a major emergency the center also provides coordination, communications and is the established liaison with federal, state, local and military agencies.

2. **EMERGENCY PLAN BINDER**, The AT&T Operating Practice 130 provides fire, safety and emergency guidance, checklist, forms, and company contacts for emergency situations, interruptions of company services, and other threats to our operations, facilities, personnel or property.

   Outlined in the AT&T Operating Practice 130 is the Emergency Site Coordinator/Building Warden program. The Emergency Site Coordinator/Building Warden is involved in directing and coordinating the following activities with the occupants of the facility.
   - Establishing and training the building emergency organization.
   - Implementing the Emergency Procedure Plan.
   - Occupant emergency preparedness.
   - Reviewing the Planning Engineering sketch.
   - Establishing and maintaining the Emergency Procedures Board.
   - Developing and maintaining the Emergency Methods and Procedures (EMOP) binder.
   - Scheduling and conducting semi-annual fire and take cover drills and recording drill results on the Fire/Evacuation Drill Report.
   - Conducting fire safety surveys using form SBC3077
   - Daily administration of fire prevention practices.
   - Reporting all bomb threats to appropriate security office and the ECC.
   - Advising security of all emergencies.
   - Accompanying external or internal agencies on building inspections.
   - Arranging for selection of Emergency Site Coordinator/Building Warden successor (transfer of responsibilities).
   - Communicating to occupants via emergency communications systems (if applicable).
   - Contact the Environment Health and Safety Organization in the event of an OSHA visit.

   The AT&T Operating Practice 130 also requires that each facility have an Emergency Plan binder. The binder is a guide providing for personal protection and emergency procedures for company locations during emergencies. The binder is developed and held by the Emergency Site Coordinator at each facility location when the minimum legal required building headcount is reached.

Additionally, the AT&T Operating Practice 130 provides the following procedures for the Emergency Site Coordinator and Site Managers in the event of a hazardous materials incident at the facility.

1. Identify and locate the problem.
2. Isolate, relocate or evacuate employees as required.
3. Notify emergency rescue personnel if needed.
4. Investigate the problem.
5. Avoid inhalation of all gasses, fumes or smoke.
6. If the release or threatened release has the potential to harm the population and environment contact:

• AT&T Environment Health & Safety Hotline	800-KNOW EHS (800-566-9347), prompt 1
• Environmental Control Center for Fuel Storage Tanks	800-KNOW EHS (800-566-9347), prompt 1
• Asset Protection (AT&T)	800-807-4205
• Local Hazardous Emergency Response Agency	911
• CA Emergency Management Agency (CAL E-M-A)	800-852-7550

3. In the event of a spill or release, onsite personnel call 1800 KNOW EHS to report the incident the Hazardous Materials Incident Report is to be completed by AT&T's Environment Health & Safety group.

Stantec Architecture Inc.
1383 North McDowell Blvd., Suite 250, Petaluma CA 94954 - 707.765.1660 - fax 707.765.9908

Stantec

FA 17482

July 13, 2011

Los Angeles City Fire Department
Technical Section (Data Management)
200 N. Main Street, Room 1780
Los Angeles, CA 90012

RE: HAZARDOUS MATERIAL INVENTORY UPDATE FOR PACIFIC BELL/AT&T

Dear Technical Section (Data Management):

Enclosed are the revised Hazardous Material Business Plan pages, and related documents for the AT&T facility:

B4622 – 16201-16251 Raymer Street, Van Nuys, 91406

This facility has recently increased its reportable quantity of Hydraulic Fluid by over 100%. The Helium has also been removed from the inventory.

If there are any further correspondences related to these submissions, please direct them to myself or:

AT&T Corporation
Environment Health & Safety
2600 Camino Ramon, Room 3E000
San Ramon, CA 94583

Sincerely,

Stantec Architecture Inc.

Stephen Lockert
707.774.8331
Environmental Coordinator

Enclosure

cc: AT&T
File

UNIFIED PROGRAM (UP) FORM

HAZARDOUS MATERIALS INVENTORY - CHEMICAL DESCRIPTION (LACoCUPA Form 2731)

B4622

One page per material per building or area)

[ ] ADD	[ ] DELETE	[ ] REVISE	REPORTING YEAR 2011	200	Page	of

I. FACILITY INFORMATION

BUSINESS NAME (Same as FACILITY NAME or DBA - Doing Business As) 3

Pacific Bell Telephone Company dba AT&T California

CHEMICAL LOC [redacted]

CHEMICAL LOCATION CONFIDENTIAL 202
EPCRA [ ] YES [X] NO

FACILITY ID# [redacted] 419739-01 | 1 | MAP# (optional) 203: 2 | GRID# (optional) 204: H6

II. CHEMICAL INFORMATION

CHEMICAL NAME 205

TRADE SECRET [ ] Yes [X] No 206
If Subject to EPCRA, refer to instructions

COMMON NAME **HYDRAULIC FLUID** 207

EHS* [ ] Yes [X] No 208 | RS* [ ] Yes [X] No

CAS# 209

If EHS or RS is "Yes", all amounts below must be in lbs.

FIRE CODE HAZARD CLASSES (Complete if required by CUPA) CL III-B 210

HAZARD MATERIAL TYPE (Check one item) [ ] a. PURE [X] b. MIXTURE [ ] c. WASTE 211

RADIOACTIVE [ ] Yes [X] No 212

CURIES 213

PHYSICAL STATE (Check one item only) [ ] a. SOLID [X] b. LIQUID [ ] c. GAS 214

LARGEST CONTAINER 60 215

FED HAZARD CATEGORIES (Check all that apply) [X] a. FIRE [ ] b. REACTIVE [ ] c.PRESSURE RELEASE [ ] d. ACUTE HEALTH [X] e.CHRONIC HEALTH 216

AVERAGE DAILY AMOUNT 217	MAXIMUM DAILY AMOUNT 218	ANNUAL WASTE AMOUNT 219	STATE WASTE CODE 220
75	180		

UNITS* (Check one item only) [X] a. GALLONS [ ] b. CUBIC FEET [ ] c. POUNDS [ ] d. TONS 221
if EHS, amount must be in pounds.

DAYS ON SITE: 365 222

STORAGE CONTAINER
[X] a. ABOVE GROUND TANK
[ ] b. UNDERGROUND TANK
[ ] c. TANK INSIDE BUILDING
[ ] d. STEEL DRUM
[ ] e. PLASTIC/NONMETALLIC DRUM
[ ] f. CAN
[ ] g. CARBOY
[ ] h. SILO
[ ] i. FIBER DRUM
[ ] j. BAG
[ ] k. BOX
[ ] l. CYLINDER
[ ] m.GLASS BOTTLE
[ ] n. PLASTIC BOTTLE
[ ] o. TOTE BIN
[ ] p. TANK WAGON
[ ] o. RAIL CAR
[ ] p. OTHER
223

STORAGE PRESSURE [X] a. AMBIENT [ ] b. ABOVE AMBIENT [ ] c. BELOW AMBIENT 224

STORAGE TEMPERATURE [X] a. AMBIENT [ ] b. ABOVE AMBIENT [ ] c. BELOW AMBIENT [ ] d. CRYOGENIC 225

	%WT	HAZARDOUS COMPONENT (For mixture or waste only)	EHS	RS 246b	CAS#
1	99 226	LUBRICATING BASE OIL 227	[ ] Yes 228	[ ] Yes	229
2	2 230	ADDITIVES 231	[ ] Yes 232	[ ] Yes	PROPRIETARY 233
3	234	235	[ ] Yes 236	[ ] Yes	237
4	238	239	[ ] Yes 240	[ ] Yes	241
5	242	243	[ ] Yes 244	[ ] Yes	245

If more hazardous components are present at greater than 1% by weight if non-carcinogenic, or 0.1% by weight if carcinogenic, attach additional sheets of paper capturing the required information.

ADDITIONAL LOCALLY COLLECTED INFORMATION 246

If EPCRA, Please Sign Here
(Facilities reporting Chemicals subject to EPCRA reporting thresholds must sign each Chemical Description page of each EPCRA reported chemical.)

OFFICIAL USE ONLY	DATE RECEIVED	REVIEWED BY				
DIV	BN	STA	OTHER	DISTRICT	CUPA	PA

UNIFIED PROGRAM (UP) FORM
HAZARDOUS MATERIALS INVENTORY - CHEMICAL DESCRIPTION (LACoCUPA Form 2731)

B4622

One page per material per building or area)

ADD | DELETE | REVISE | REPORTING YEAR 2011 | 200 | Page of

I. FACILITY INFORMATION

BUSINESS NAME (Same as FACILITY NAME or DBA - Doing Business As) 3

Pacific Bell Telephone Company dba AT&T California

CHEMICAL LOCATION [redacted]

CHEMICAL LOCATION CONFIDENTIAL EPCRA [ ] YES [X] NO 202

FACILITY ID# [redacted] 419739-01 | 1 | MAP# (optional) 203: 2 | GRID# (optional) 204: H6,L5

II. CHEMICAL INFORMATION

CHEMICAL NAME 205

TRADE SECRET [ ] Yes [X] No 206
If Subject to EPCRA, refer to instructions

COMMON NAME **AUTOMATIC TRANSMISSION FLUID** 207

EHS* [ ] Yes [X] No 208 | RS* [ ] Yes [X] No

CAS# 209

If EHS or RS is "Yes", all amounts below must be in lbs.

FIRE CODE HAZARD CLASSES (Complete if required by CUPA) CL III-B/ IRR 210

HAZARD MATERIAL TYPE (Check one item) 211: [ ] a. PURE [X] b. MIXTURE [ ] c. WASTE

RADIOACTIVE [ ] Yes [X] No 212 | CURIES 213

PHYSICAL STATE (Check one item only) 214: [ ] a. SOLID [X] b. LIQUID [ ] c. GAS

LARGEST CONTAINER 55 215

FED HAZARD CATEGORIES (Check all that apply) 216: [X] a. FIRE [ ] b. REACTIVE [ ] c.PRESSURE RELEASE [X] d. ACUTE HEALTH [ ] e.CHRONIC HEALTH

AVERAGE DAILY AMOUNT 217	MAXIMUM DAILY AMOUNT 218	ANNUAL WASTE AMOUNT 219	STATE WASTE CODE 220
75	165		

UNITS* (Check one item only) 221: [X] a. GALLONS [ ] b. CUBIC FEET [ ] c. POUNDS [ ] d. TONS
if EHS, amount must be in pounds.

DAYS ON SITE: 365 222

STORAGE CONTAINER 223:
[ ] a. ABOVE GROUND TANK [ ] b. UNDERGROUND TANK [ ] c. TANK INSIDE BUILDING [X] d. STEEL DRUM
[ ] e. PLASTIC/NONMETALLIC DRUM [ ] f. CAN [ ] g. CARBOY [ ] h. SILO
[ ] i. FIBER DRUM [ ] j. BAG [ ] k. BOX [ ] l. CYLINDER
[ ] m.GLASS BOTTLE [ ] n. PLASTIC BOTTLE [ ] o. TOTE BIN [ ] p. TANK WAGON
[ ] o. RAIL CAR [ ] p. OTHER

STORAGE PRESSURE 224: [X] a. AMBIENT [ ] b. ABOVE AMBIENT [ ] c. BELOW AMBIENT

STORAGE TEMPERATURE 225: [X] a. AMBIENT [ ] b. ABOVE AMBIENT [ ] c. BELOW AMBIENT [ ] d. CRYOGENIC

	%WT	HAZARDOUS COMPONENT (For mixture or waste only)	EHS	RS 246b	CAS#
1	70 226	SOLVENT REFINED PETROLEUM OILS 227	[ ] Yes 228	[ ] Yes	64741-89-5 229
2	40 230	BASE STOCK 231	[ ] Yes 232	[ ] Yes	64741-88-4 233
3	10 234	PETROLEUM SOLVENT, REFINED 235	[ ] Yes 236	[ ] Yes	64741-97-5 237
4	10 238	Polyosobutenyl Succinimide 239	[ ] Yes 240	[ ] Yes	67762-77-0 241
5	5 242	Amines 243	[ ] Yes 244	[ ] Yes	68439-80-5 245

If more hazardous components are present at greater than 1% by weight if non-carcinogenic, or 0.1% by weight if carcinogenic, attach additional sheets of paper capturing the required information.

ADDITIONAL LOCALLY COLLECTED INFORMATION 246

If EPCRA, Please Sign Here
(Facilities reporting Chemicals subject to EPCRA reporting thresholds must sign each Chemical Description page of each EPCRA reported chemical.)

OFFICIAL USE ONLY	DATE RECEIVED	REVIEWED BY				
DIV	BN	STA	OTHER	DISTRICT	CUPA	PA

UNIFIED PROGRAM (UP) FORM
HAZARDOUS MATERIALS INVENTORY - CHEMICAL DESCRIPTION (LACoCUPA Form 2731)

One page per material per building or area)

ADD [ ] DELETE [X] REVISE [ ] REPORTING YEAR 2011 200 Page 12 of 12

I. FACILITY INFORMATION

BUSINESS NAME (Same as FACILITY NAME or DBA - Doing Business As) 3
Pacific Bell Telephone Company dba AT&T California

CHEMICAL LOCATION [redacted] CHEMICAL LOCATION CONFIDENTIAL EPCRA [ ] YES [X] NO 202

FACILITY ID# [redacted] 419739-01 1 MAP# (optional) 203 2 GRID# (optional) 204 H4

II. CHEMICAL INFORMATION

CHEMICAL NAME HELIUM 205 TRADE SECRET [ ] Yes [X] No 206
If Subject to EPCRA, refer to instructions

COMMON NAME **HELIUM** 207 EHS* [ ] Yes [X] No 208 RS* [ ] Yes [X] No

CAS# 7440-59-7 209 If EHS or RS is "Yes", all amounts below must be in lbs.

FIRE CODE HAZARD CLASSES (Complete if required by CUPA) NON-HAZARDOUS 210

HAZARD MATERIAL TYPE (Check one item) [X] a. PURE [ ] b. MIXTURE [ ] c. WASTE 211 RADIOACTIVE [ ] Yes [X] No 212 CURIES 213

PHYSICAL STATE (Check one item only) [ ] a. SOLID [ ] b. LIQUID [X] c. GAS 214 LARGEST CONTAINER 0 215

FED HAZARD CATEGORIES (Check all that apply) [ ] a. FIRE [ ] b. REACTIVE [X] c. PRESSURE RELEASE [ ] d. ACUTE HEALTH [ ] e. CHRONIC HEALTH 216

AVERAGE DAILY AMOUNT 0 217 MAXIMUM DAILY AMOUNT 0 218 ANNUAL WASTE AMOUNT 219 STATE WASTE CODE 220

UNITS* (Check one item only) [ ] a. GALLONS [X] b. CUBIC FEET [ ] c. POUNDS [ ] d. TONS if EHS, amount must be in pounds. 221 DAYS ON SITE 365 222

STORAGE CONTAINER
- [ ] a. ABOVE GROUND TANK
- [ ] b. UNDERGROUND TANK
- [ ] c. TANK INSIDE BUILDING
- [ ] d. STEEL DRUM
- [ ] e. PLASTIC/NONMETALLIC DRUM
- [ ] f. CAN
- [ ] g. CARBOY
- [ ] h. SILO
- [ ] i. FIBER DRUM
- [ ] j. BAG
- [ ] k. BOX
- [X] l. CYLINDER
- [ ] m. GLASS BOTTLE
- [ ] n. PLASTIC BOTTLE
- [ ] o. TOTE BIN
- [ ] p. TANK WAGON
- [ ] q. RAIL CAR
- [ ] r. OTHER

223

STORAGE PRESSURE [ ] a. AMBIENT [X] b. ABOVE AMBIENT [ ] c. BELOW AMBIENT 224

STORAGE TEMPERATURE [X] a. AMBIENT [ ] b. ABOVE AMBIENT [ ] c. BELOW AMBIENT [ ] d. CRYOGENIC 225

	%WT	HAZARDOUS COMPONENT (For mixture or waste only)	EHS		RS 246b	CAS#
1	226		227 [ ] Yes	228 [ ] Yes		229
2	230		231 [ ] Yes	232 [ ] Yes		233
3	234		235 [ ] Yes	236 [ ] Yes		237
4	238		239 [ ] Yes	240 [ ] Yes		241
5	242		243 [ ] Yes	244 [ ] Yes		245

If more hazardous components are present at greater than 1% by weight if non-carcinogenic, or 0.1% by weight if carcinogenic, attach additional sheets of paper capturing the required information.

ADDITIONAL LOCALLY COLLECTED INFORMATION 246

If EPCRA, Please Sign Here
(Facilities reporting Chemicals subject to EPCRA reporting thresholds must sign each Chemical Description page of each EPCRA reported chemical.)

OFFICIAL USE ONLY | DATE RECEIVED | REVIEWED BY

DIV | BN | STA | OTHER | DISTRICT | CUPA | PA

PACIFIC BELL/AT&T MAP# 1

SITE MAP

Prepared By
Stantec
Stantec Consulting Services Inc.
1383 N. McDowell Blvd.
Petaluma, CA U.S.A. 94954
www.stantec.com

BUSINESS NAME AT&T California VNNYCA50 B4622

DATE 6/7/2011

DRAWING SCALE

BUSINESS ADDRESS 16201-16251 RAYMER STREET VAN NUYS

ZIP CODE 91406

NOT TO SCALE

 

PACIFIC BELL/AT&T MAP# 2

SITE MAP

Prepared By: Stantec Consulting Services Inc.
1383 N. McDowell Blvd
Petaluma, CA U.S.A. 94954
www.stantec.com

BUSINESS NAME AT&T California VNNYCA50 B4622-1

DATE 6/7/2011

DRAWING SCALE

BUSINESS ADDRESS 16201 RAYMER STREET VAN NUYS

ZIP CODE 91406

NOT TO SCALE

[redacted]

PACIFIC BELL/AT&T MAP# 3

SITE MAP

Prepared By: Stantec Consulting Services Inc.
1383 N. McDowell Blvd.
Petaluma, CA U.S.A. 94954
www.stantec.com

BUSINESS NAME AT&T California VNNYCA50 B4622

DATE 6/7/2011

DRAWING SCALE

NOT TO SCALE

BUSINESS ADDRESS 16251 RAYMER STREET VAN NUYS

ZIP CODE 91406

NOR

SYMBOL LEGEND

[redacted]

TS

N

A | B | C | D | E | F | G | H | I | J | K | L | M

Plan Revised: _____

Plan Revised: _____

Plan Revised: _____

FILE THIS DOCUMENT IN THE
HAZARDOUS MATERIALS PLANS
PROGRAMS PERMITS BINDER

FA 17482

SECTION 2

Hazardous Materials Annual Inventory

YEAR 2011

Pacific Bell Telephone Company dba AT&T California - B4622
(Facility Name and ID)

16201-16251 RAYMER ST
(Facility Address)

VAN NUYS
(Facility City)

LOS ANGELES
(Facility County)

Maintain this Hazardous Materials Inventory On Site, Until Updated.

**POST THIS DOCUMENT ON SITE
SO IT WILL BE AVAILABLE IN
THE EVENT OF A GOVERNMENT AGENCY INSPECTION,
SITE ASSESSMENT OR AUDIT.**

Printed: 1/14/2011

Los Angeles City Fire Department

HEALTH HAZARDOUS MATERIALS DIVISION
200 N. Main Street, Room 970, Los Angeles, CA 90012

B46622

BUSINESS PLAN ANNUAL RENEWAL CERTIFICATION

Hazardous Materials Inventory Statement (HMIS)

I certify that the attached HMIS reflects the handling of hazardous materials for the reporting year in accordance with the following conditions: (Please check all that apply.)

- ☑ **Delete**: Write "delete" on the HMIS next to any previously disclosed hazardous materials that are no longer used.
- ☑ **Revise**: Write the correct amounts, locations, or container type on the HMIS to reflect the accuracy of any previously reported hazardous materials.
- ☐ **EPCRA Compliance**: Fill in the EPCRA field with your signature on the HMIS for any hazardous material type and quantity identified on 40 CFR Part 355, Appendix A-The List of Extremely Hazardous Substances and Their Threshold Planning Quantities.
- ☑ **Add**: Complete one **Hazardous Materials Inventory-Chemical Description Form** to add each hazardous materials that you have not previously disclosed. Submit one form per chemical.
- ☐ **No Change**: Hazardous Material Inventory Statement (HMIS) is accurate and complete.

Consolidated Contingency Plan (CCP)

An initial submittal of the CCP is required when you start handling hazardous materials. At least once every 3 years after the initial submittal, the CCP needs to be reviewed and certified that the file with your agency is accurate and current in accordance with the following conditions:

- ☐ **If the Owner/Operator page indicates "CCP Certification required":** complete and submit a new CCP.
- ☐ **Modification**: Significant changes in facility personnel or operations required a revision of the CCP. Complete and submit changes of your CCP with this form. Indicate changes by crossing out old information and writing in the correct information.
- ☐ **Lost**: Complete and submit any parts of your CCP that were lost or damaged.
- ☑ **No Change**: There have not been any significant changes in the facility's personnel and operations that require a revision to the current CCP.

Cal-ARP Program

I reviewed the threshold quantities in Section 2770.5 of Title 19 of the California Code of Regulations and certify that any regulated substance on the attached HMIS accords with the following registration requirement:

- ☐ **Add**: Complete the Cal-ARP Program Regulated Substance Registration form only if the regulated substance is at or above the threshold quantity (TQ). Submit one form per chemical.
- ☐ **No Change**: The previously submitted registration for regulated substance(s) is accurate.

ANNUAL CERTIFICATION

I certify that the information submitted herein is complete and accurate. Also, no hazardous materials subject to the inventory requirements of Chapter 6.95 of the Health and Safety Code are being handled that are not listed on the most recently submitted annual inventory form.

Stantec Consulting Services Inc. Print Name of Document Preparer	Steve Skanderson Print Name of Owner/Operator	Steve Skanderson Signature of Owner/Operator
Pacific Bell Telephone Company dba AT&T California Business Name	16201-16251 RAYMER ST, VAN NUYS CA 91406 Site Address	January 14, 2011 Date

Submit this packet to the above address before March 1, 2011 to avoid a late submittal penalty of $331 or other enforcement options. Certified mail advised. Do not submit any fees with this packet.

Obtain unified program forms from our website at
http://www.fire.lacounty.gov/HealthHazMat/HHMDForms.asp

UNIFIED PROGRAM (UP) FORM
BUSINESS ACTIVITIES

B4622

I. FACILITY IDENTIFICATION

FACILITY ID#	419739-01	1	EPA ID# (Hazardous Waste Only)	2
			CAD980881932	

BUSINESS NAME (Same as FACILITY NAME or DBA-Doing Business AS) 3

Pacific Bell Telephone Company dba AT&T California

II. ACTIVITIES DECLARATION

NOTE: If you check YES to any part of this list, please submit the Business Owner/Operator Identification page.

Does your facility...		If Yes, please complete these pages of the UPCF....
A. HAZARDOUS MATERIALS Have on site (for any purpose) hazardous materials at or above 55 gallons for liquids, 500 pounds for solids, or 200 cubic feet for compressed gases (include liquids in ASTs and USTs); or the applicable Federal threshold quantity for an extremely hazardous substance specified in 40 CFR Part 355, Appendix A or B; or handle radiological materials in quantities for which an emergency plan is required pursuant to 10 CFR Parts 30, 40 or 70?	☑ YES ☐ NO 4	✓ HAZARDOUS MATERIALS INVENTORY - CHEMICAL DESCRIPTION ✓ CONSOLIDATED CONTINGENCY PLAN (Section I and Site Map(s)) ✓ TRAINING PLAN
B. UNDERGROUND STORAGE TANKS (USTs) 1. Own or operate underground storage tanks?	☐ YES ☑ NO 5	✓ UST FACILITY ✓ UST TANK (One page per tank)
2. Intend to upgrade existing or install new USTs?	☐ YES ☑ NO 6	✓ UST FACILITY ✓ UST TANK (One per tank ✓ UST INSTALLATION - CERTIFICATE OF COMPLIANCE(one page per tank)
3. Need to report closing a UST?	☐ YES ☑ NO 7	✓ UST TANK (closure portion-one page per tank)
C. ABOVE GROUND PETROLEUM STORAGE TANKS (ASTs) Own or operate ASTs above this threshold: ---the total capacity for the facility is greater than 1,320 gallons?	☐ YES ☑ NO 8	✓ NO FORM REQUIRED TO CUPAS
D. HAZARDOUS WASTE 1. Generate hazardous waste?	☑ YES ☐ NO 9	✓ EPA ID NUMBER–provide at the top of this page ✓ As a generator, answer YES to Item E2b and complete Waste Generator Form.
2. Recycle more than 100 kg/month of excluded or exempted recyclable materials (per HSC § 25143.2)?	☐ YES ☑ NO10	✓ RECYCLABLE MATERIALS REPORT
3. Treat hazardous waste on site?	☐ YES ☑ NO11	✓ ONSITE HAZARDOUS WASTE TREATMENT - FACILITY ✓ ONSITE HAZARDOUS WASTE TREATMENT-UNIT(one page per unit)
4. Treatment subject to financial assurance requirements (for Permit by Rule and Conditional Authorizaton)?	☐ YES ☑ NO12	✓ CERTIFICATION OF FINANCIAL ASSURANCE
5. Consolidate hazardous waste generated at a remote site?	☐ YES ☑ NO13	✓ REMOTE WASTE/CONSOLIDATION SITE ANNUAL NOTIFICATION
6. Need to report the closure/removal of a tank that was classified as hazardous waste and cleaned onsite?	☐ YES ☑ NO14	✓ HAZARDOUS WASTE TANK CLOSURE CERTIFICATION

E. LOCAL REQUIREMENTS 15

1. REGULATED SUBSTANCES		
Have Regulated Substances (RS) including Extremely Hazardous Substances (EHS) stored on site at greater than the threshold planning quantities established by the California Accidential Release Program (Cal ARP) ?	☐ YES ☑ NO	In addition to Hazardous Materials requirements, complete: Regulated Substance Registration Risk Management Plan (when required)

2. OTHER REQUIREMENTS		
a. Have hazardous materials stored on site at or above a threshold amount established by a CUPA's or PA's local ordinance?	☐ YES ☑ NO	Consult local CUPA or PA for added reporting requirements.
b. Required by a CUPA or PA to provide other information?	☐ YES ☑ NO	Waste Generator Form (LA County)

OFFICIAL USE ONLY	UP FORM	HW	HM	ARP	AST	UST	TP	CUPA	PA

UNIFIED PROGRAM (UP) FORM
BUSINESS OWNER/OPERATOR IDENTIFICATION (LACoCUPA Form 2730)

☑ NEW BUSINESS ☑ OUT OF BUSINESS ☐ REVISE/UPDATE (EFFECTIVE Jan. 4, 2011) Page 2 of 12

I. IDENTIFICATION

FACILITY ID#	419739-01	1	BEGINNING DATE 100: 01/01/2011	ENDING DATE 101: 12/31/2011	
BUSINESS NAME (Same as FACILITY NAME or DBA - Doing Business As)	Pacific Bell Telephone Company dba AT&T California	3	BUSINESS PHONE 102: 805-583-6544		
BUSINESS SITE ADDRESS 103	16201-16251 RAYMER ST				
CITY 104	VAN NUYS		CA	ZIP CODE 105: 91406	
DUN & BRADSTREET	10-340-1618	106	SIC CODE (4 digit #) 107: 4813		
COUNTY 108	LOS ANGELES		UNINCORPORATED ☑ YES ☐ NO		
BUSINESS OPERATOR NAME 109	Cindy Hayn		BUSINESS OPERATOR PHONE 110: 805-583-6544		

II. BUSINESS OWNER

OWNER NAME 111	Pacific Bell Telephone Company dba AT&T California	OWNER PHONE 112	925-823-0725
OWNER MAILING ADDRESS 113	P.O. Box 5095, RM 3E000		
CITY 114	SAN RAMON	STATE 115: CA	ZIP CODE 116: 94583

III. ENVIRONMENTAL CONTACT

CONTACT NAME 117	Cindy Hayn	CONTACT PHONE 118	805-583-6544
CONTACT MAILING ADDRESS 119	1844 Sycamore Drive		
CITY 120	Simi Valley	STATE 121: CA	ZIP CODE 122: 93065

IV. EMERGENCY CONTACTS

PRIMARY		SECONDARY	
NAME 123	Cindy Hayn	NAME 128	AT&T EH&S HOTLINE
TITLE 124	Environmental Site Manager	TITLE 129	24 HR EMERGENCY SERVICE
BUSINESS PHONE 125	805-583-6544	BUSINESS PHONE 130	800-566-9347
[redacted]		131	
		132	
E-MAIL ADDRESS (if any)	ch1921@att.com	E-MAIL ADDRESS (if any)	

V. ADDITIONAL LOCALLY COLLECTED INFORMATION:

FEDERAL TAX IDENTIFICATION NUMBER	74-2782655	133c	NO. OF EMPLOYEE 150
NAME, POSITION, AND DATE OF BIRTH	Pacific Bell Telephone Company dba AT&T California		BUSINESS CODE
DRIVER'S LICENSE NUMBER AND STATE			

MAILING/ BILLING INFORMATION

ADDRESS	CITY	STATE	ZIP CODE
P.O. Box 5095, ROOM 3E000	San Ramon	CA	94583

Certification: Based on my inquiry of those individuals responsible for obtaining the information, I certify under penalty of law that I have personally examined and am familiar with the information submitted and believe the information is true, accurate, and complete.

SIGNATURE OF OWNER/OPERATOR OR DESIGNATED REPRESENTATIVE	DATE 134	NAME OF DOCUMENT PREPARER 135
	1/14/2011	Stantec Consulting Services Inc.
NAME OF SIGNER (print) 136	TITLE OF SIGNER	137
Steve Skanderson	Associate - Agent for AT&T	

OFFICIAL USE ONLY	UP Form	HW	HM	ARP	APST	UST	TP	CUPA	PA

INSPECTOR	DISTRICT	DATE OF INSP.	DIVISION	BATTALION	STATION

UNIFIED PROGRAM (UP) FORM
HAZARDOUS MATERIALS INVENTORY - CHEMICAL DESCRIPTION (LACoCUPA Form 2731)

One page per material per building or area)

[X] ADD	[ ] DELETE	[ ] REVISE	REPORTING YEAR 2011	200	Page 3 of 12

I. FACILITY INFORMATION

BUSINESS NAME (Same as FACILITY NAME or DBA - Doing Business As) 3

Pacific Bell Telephone Company dba AT&T California

CHEMICAL LOCATIO [redacted] CHEMICAL LOCATION CONFIDENTIAL EPCRA [ ] YES [X] NO 202

FACILITY ID# [redacted] 419739-01 1 | MAP# (optional) 203: 1 | GRID# (optional) 204: K4

II. CHEMICAL INFORMATION

CHEMICAL NAME 205

TRADE SECRET [ ] Yes [X] No 206 (If Subject to EPCRA, refer to instructions)

COMMON NAME **DIESEL NO. 2 LS (Dyed)** 207

EHS* [ ] Yes [X] No 208 | RS* [ ] Yes [X] No

CAS# 68476-34-6 209

If EHS or RS is "Yes", all amounts below must be in lbs.

FIRE CODE HAZARD CLASSES (Complete if required by CUPA) CL II/ IRR 210

HAZARD MATERIAL TYPE (Check one item) 211: [ ] a. PURE [X] b. MIXTURE [ ] c. WASTE

RADIOACTIVE [ ] Yes [X] No 212 | CURIES 213

PHYSICAL STATE (Check one item only) 214: [ ] a. SOLID [X] b. LIQUID [ ] c. GAS

LARGEST CONTAINER 50 215

FED HAZARD CATEGORIES (Check all that apply) 216: [X] a. FIRE [ ] b. REACTIVE [ ] c.PRESSURE RELEASE [X] d. ACUTE HEALTH [X] e.CHRONIC HEALTH

AVERAGE DAILY AMOUNT 217	MAXIMUM DAILY AMOUNT 218	ANNUAL WASTE AMOUNT 219	STATE WASTE CODE 220
100	100		

UNITS* (Check one item only) 221: [X] a. GALLONS [ ] b. CUBIC FEET [ ] c. POUNDS [ ] d. TONS (if EHS, amount must be in pounds.)

DAYS ON SITE: 365 222

STORAGE CONTAINER 223:
- [X] a. ABOVE GROUND TANK
- [ ] b. UNDERGROUND TANK
- [ ] c. TANK INSIDE BUILDING
- [ ] d. STEEL DRUM
- [ ] e. PLASTIC/NONMETALLIC DRUM
- [ ] f. CAN
- [ ] g. CARBOY
- [ ] h. SILO
- [ ] i. FIBER DRUM
- [ ] j. BAG
- [ ] k. BOX
- [ ] l. CYLINDER
- [ ] m. GLASS BOTTLE
- [ ] n. PLASTIC BOTTLE
- [ ] o. TOTE BIN
- [ ] p. TANK WAGON
- [ ] o. RAIL CAR
- [ ] p. OTHER

STORAGE PRESSURE 224: [X] a. AMBIENT [ ] b. ABOVE AMBIENT [ ] c. BELOW AMBIENT

STORAGE TEMPERATURE 225: [X] a. AMBIENT [ ] b. ABOVE AMBIENT [ ] c. BELOW AMBIENT [ ] d. CRYOGENIC

	%WT	HAZARDOUS COMPONENT (For mixture or waste only)	EHS	RS 246b	CAS#
1	100 (226)	DIESEL FUEL #2 (227)	[ ] Yes (228)	[ ] Yes	68476-34-6 (229)
2	1 (230)	NAPHTHALENE (231)	[ ] Yes (232)	[ ] Yes	91-20-3 (233)
3	1 (234)	ETHYL BENZENE (235)	[ ] Yes (236)	[ ] Yes	100-41-4 (237)
4	99 (238)	Distillates, Straight Run Mid (239)	[ ] Yes (240)	[ ] Yes	68814-87-9 (241)
5	0.5 (242)	Sulfur (243)	[ ] Yes (244)	[ ] Yes	7704-34-9 (245)

If more hazardous components are present at greater than 1% by weight if non-carcinogenic, or 0.1% by weight if carcinogenic, attach additional sheets of paper capturing the required information.

ADDITIONAL LOCALLY COLLECTED INFORMATION 246

If EPCRA, Please Sign Here

(Facilities reporting Chemicals subject to EPCRA reporting thresholds must sign each Chemical Description page of each EPCRA reported chemical.)

OFFICIAL USE ONLY	DATE RECEIVED	REVIEWED BY				
DIV	BN	STA	OTHER	DISTRICT	CUPA	PA

UNIFIED PROGRAM (UP) FORM
HAZARDOUS MATERIALS INVENTORY - CHEMICAL DESCRIPTION (LACoCUPA Form 2731)

One page per material per building or area)

[ ] ADD [ ] DELETE [ ] REVISE REPORTING YEAR 2011 200 Page 4 of 12

I. FACILITY INFORMATION

BUSINESS NAME (Same as FACILITY NAME or DBA - Doing Business As) 3

Pacific Bell Telephone Company dba AT&T California

CHEMICAL LOCATION [redacted] CHEMICAL LOCATION CONFIDENTIAL EPCRA [ ] YES [X] NO 202

FACILITY ID# [redacted] 419739-01 1 MAP# (optional) 203 2 GRID# (optional) 204 J5

II. CHEMICAL INFORMATION

CHEMICAL NAME 205 TRADE SECRET [ ] Yes [X] No 206
If Subject to EPCRA, refer to instructions

COMMON NAME **MOTOR OIL (All Grades)** 207 EHS* [ ] Yes [X] No 208 RS* [ ] Yes [X] No

CAS# 209 If EHS or RS is "Yes", all amounts below must be in lbs.

FIRE CODE HAZARD CLASSES (Complete if required by CUPA) CL III-B/ IRR 210

HAZARD MATERIAL TYPE (Check one item) [ ] a. PURE [X] b. MIXTURE [ ] c. WASTE 211 RADIOACTIVE [ ] Yes [X] No 212 CURIES 213

PHYSICAL STATE (Check one item only) [ ] a. SOLID [X] b. LIQUID [ ] c. GAS 214 LARGEST CONTAINER 110 215

FED HAZARD CATEGORIES (Check all that apply) [X] a. FIRE [ ] b. REACTIVE [ ] c.PRESSURE RELEASE [ ] d. ACUTE HEALTH [X] e.CHRONIC HEALTH 216

AVERAGE DAILY AMOUNT 217	MAXIMUM DAILY AMOUNT 218	ANNUAL WASTE AMOUNT 219	STATE WASTE CODE 220
25	110		

UNITS* (Check one item only) [X] a. GALLONS [ ] b. CUBIC FEET [ ] c. POUNDS [ ] d. TONS 221 if EHS, amount must be in pounds. DAYS ON SITE: 365 222

STORAGE CONTAINER
[ ] a. ABOVE GROUND TANK [ ] b. UNDERGROUND TANK [ ] c. TANK INSIDE BUILDING [X] d. STEEL DRUM [ ] e. PLASTIC/NONMETALLIC DRUM [ ] f. CAN [ ] g. CARBOY [ ] h. SILO [ ] i. FIBER DRUM [ ] j. BAG [ ] k. BOX [ ] l. CYLINDER [ ] m.GLASS BOTTLE [ ] n. PLASTIC BOTTLE [ ] o. TOTE BIN [ ] p. TANK WAGON [ ] o. RAIL CAR [ ] p. OTHER 223

STORAGE PRESSURE [X] a. AMBIENT [ ] b. ABOVE AMBIENT [ ] c. BELOW AMBIENT 224

STORAGE TEMPERATURE [X] a. AMBIENT [ ] b. ABOVE AMBIENT [ ] c. BELOW AMBIENT [ ] d. CRYOGENIC 225

	%WT	HAZARDOUS COMPONENT (For mixture or waste only)	EHS	RS 246b	CAS#
1	85 226	LUBRICATING BASE OIL 227	[ ] Yes 228	[ ] Yes	229
2	1 230	ZINC COMPOUND 231	[ ] Yes 232	[ ] Yes	PROPRIETARY 233
3	20 234	ADDITIVES 235	[ ] Yes 236	[ ] Yes	Proprietary 237
4	238	239	[ ] Yes 240	[ ] Yes	241
5	242	243	[ ] Yes 244	[ ] Yes	245

If more hazardous components are present at greater than 1% by weight if non-carcinogenic, or 0.1% by weight if carcinogenic, attach additional sheets of paper capturing the required information.

ADDITIONAL LOCALLY COLLECTED INFORMATION 246

If EPCRA, Please Sign Here
(Facilities reporting Chemicals subject to EPCRA reporting thresholds must sign each Chemical Description page of each EPCRA reported chemical.)

OFFICIAL USE ONLY	DATE RECEIVED	REVIEWED BY				
DIV	BN	STA	OTHER	DISTRICT	CUPA	PA

UNIFIED PROGRAM (UP) FORM
HAZARDOUS MATERIALS INVENTORY - CHEMICAL DESCRIPTION (LACoCUPA Form 2731)

One page per material per building or area)

	ADD	DELETE	X REVISE	REPORTING YEAR 2011 200	Page 5 of 12

I. FACILITY INFORMATION

BUSINESS NAME (Same as FACILITY NAME or DBA - Doing Business As) 3

Pacific Bell Telephone Company dba AT&T California

CHEMICAL LOCATION [redacted]

CHEMICAL LOCATION CONFIDENTIAL 202
EPCRA [ ] YES [X] NO

FACILITY ID# [redacted] 419739-01 1

MAP# (optional) 203 2

GRID# (optional) 204 J5

II. CHEMICAL INFORMATION

CHEMICAL NAME 205

TRADE SECRET [ ] Yes [X] No 206
If Subject to EPCRA, refer to instructions

COMMON NAME **GREASE/GEAR LUBE** 207

EHS* [ ] Yes [X] No 208 | RS* [ ] Yes [X] No

CAS# 209

If EHS or RS is "Yes", all amounts below must be in lbs.

FIRE CODE HAZARD CLASSES (Complete if required by CUPA) CL III-B/ IRR 210

HAZARD MATERIAL TYPE (Check one item) [ ] a. PURE [X] b. MIXTURE [ ] c. WASTE 211

RADIOACTIVE [ ] Yes [X] No 212

CURIES 213

PHYSICAL STATE (Check one item only) [ ] a. SOLID [X] b. LIQUID [ ] c. GAS 214

LARGEST CONTAINER 120 215

FED HAZARD CATEGORIES (Check all that apply) [X] a. FIRE [ ] b. REACTIVE [ ] c.PRESSURE RELEASE [ ] d. ACUTE HEALTH [X] e.CHRONIC HEALTH 216

AVERAGE DAILY AMOUNT 217	MAXIMUM DAILY AMOUNT 218	ANNUAL WASTE AMOUNT 219	STATE WASTE CODE 220
40	140		

UNITS* (Check one item only) [X] a. GALLONS [ ] b. CUBIC FEET [ ] c. POUNDS [ ] d. TONS 221
if EHS, amount must be in pounds.

DAYS ON SITE: 365 222

STORAGE CONTAINER
- [ ] a. ABOVE GROUND TANK
- [ ] b. UNDERGROUND TANK
- [ ] c. TANK INSIDE BUILDING
- [X] d. STEEL DRUM
- [ ] e. PLASTIC/NONMETALLIC DRUM
- [ ] f. CAN
- [ ] g. CARBOY
- [ ] h. SILO
- [ ] i. FIBER DRUM
- [ ] j. BAG
- [ ] k. BOX
- [ ] l. CYLINDER
- [ ] m.GLASS BOTTLE
- [ ] n. PLASTIC BOTTLE
- [ ] o. TOTE BIN
- [ ] p. TANK WAGON
- [ ] o. RAIL CAR
- [ ] p. OTHER

223

STORAGE PRESSURE [X] a. AMBIENT [ ] b. ABOVE AMBIENT [ ] c. BELOW AMBIENT 224

STORAGE TEMPERATURE [X] a. AMBIENT [ ] b. ABOVE AMBIENT [ ] c. BELOW AMBIENT [ ] d. CRYOGENIC 225

	%WT		HAZARDOUS COMPONENT (For mixture or waste only)		EHS		RS 246b	CAS#	
1	52	226	SOLVENT DEWAXED RESIDUAL OIL	227	[ ] Yes	228	[ ] Yes	64742-62-7	229
2	50	230	HYDROTREATED DIST HVY PARAFFIN	231	[ ] Yes	232	[ ] Yes	64742-54-7	233
3	50	234	SOL. DEWAXED DIST HVY PARAFFIN	235	[ ] Yes	236	[ ] Yes	64742-65-0	237
4	41	238	HYDROTREATED BOTTOMS	239	[ ] Yes	240	[ ] Yes	64742-57-0	241
5	12	242	ADDITIVES	243	[ ] Yes	244	[ ] Yes	PROPRIETARY	245

If more hazardous components are present at greater than 1% by weight if non-carcinogenic, or 0.1% by weight if carcinogenic, attach additional sheets of paper capturing the required information.

ADDITIONAL LOCALLY COLLECTED INFORMATION 246

If EPCRA, Please Sign Here
(Facilities reporting Chemicals subject to EPCRA reporting thresholds must sign each Chemical Description page of each EPCRA reported chemical.)

OFFICIAL USE ONLY

DATE RECEIVED	REVIEWED BY				
DIV	BN	STA	OTHER	DISTRICT	CUPA	PA

UNIFIED PROGRAM (UP) FORM

HAZARDOUS MATERIALS INVENTORY - CHEMICAL DESCRIPTION (LACoCUPA Form 2731)

84522

One page per material per building or area)

[ ] ADD [ ] DELETE [ ] REVISE REPORTING YEAR 2011 200 Page 6 of 12

I. FACILITY INFORMATION

BUSINESS NAME (Same as FACILITY NAME or DBA - Doing Business As) 3

Pacific Bell Telephone Company dba AT&T California

CHEMICAL LOCATION [redacted] CHEMICAL LOCATION CONFIDENTIAL EPCRA [ ] YES [X] NO 202

FACILITY ID# [redacted] 419739-01 1 MAP# (optional) 203: 2 GRID# (optional) 204: K4

II. CHEMICAL INFORMATION

CHEMICAL NAME 205

TRADE SECRET [ ] Yes [X] No 206 (If Subject to EPCRA, refer to instructions)

COMMON NAME 207: **USED MOTOR OIL**

EHS* [ ] Yes [X] No 208 RS* [ ] Yes [X] No

CAS# 209

If EHS or RS is "Yes", all amounts below must be in lbs.

FIRE CODE HAZARD CLASSES (Complete if required by CUPA) CL III-B/ IRR 210

HAZARD MATERIAL TYPE (Check one item) [ ] a. PURE [ ] b. MIXTURE [X] c. WASTE 211

RADIOACTIVE [ ] Yes [X] No 212 CURIES 213

PHYSICAL STATE (Check one item only) [ ] a. SOLID [X] b. LIQUID [ ] c. GAS 214

LARGEST CONTAINER 500 215

FED HAZARD CATEGORIES (Check all that apply) [X] a. FIRE [ ] b. REACTIVE [ ] c.PRESSURE RELEASE [ ] d. ACUTE HEALTH [X] e.CHRONIC HEALTH 216

AVERAGE DAILY AMOUNT 217	MAXIMUM DAILY AMOUNT 218	ANNUAL WASTE AMOUNT 219	STATE WASTE CODE 220
30	500	1250	221

UNITS* (Check one item only) [X] a. GALLONS [ ] b. CUBIC FEET [ ] c. POUNDS [ ] d. TONS 221 (if EHS, amount must be in pounds.)

DAYS ON SITE: 365 222

STORAGE CONTAINER 223

- [X] a. ABOVE GROUND TANK
- [ ] b. UNDERGROUND TANK
- [ ] c. TANK INSIDE BUILDING
- [X] d. STEEL DRUM
- [ ] e. PLASTIC/NONMETALLIC DRUM
- [ ] f. CAN
- [ ] g. CARBOY
- [ ] h. SILO
- [ ] i. FIBER DRUM
- [ ] j. BAG
- [ ] k. BOX
- [ ] l. CYLINDER
- [ ] m.GLASS BOTTLE
- [ ] n. PLASTIC BOTTLE
- [ ] o. TOTE BIN
- [ ] p. TANK WAGON
- [ ] o. RAIL CAR
- [ ] p. OTHER

STORAGE PRESSURE [X] a. AMBIENT [ ] b. ABOVE AMBIENT [ ] c. BELOW AMBIENT 224

STORAGE TEMPERATURE [X] a. AMBIENT [ ] b. ABOVE AMBIENT [ ] c. BELOW AMBIENT [ ] d. CRYOGENIC 225

	%WT	HAZARDOUS COMPONENT (For mixture or waste only)	EHS	RS 246b	CAS#
1	100 226	MOTOR OIL, USED 227	[ ] Yes 228	[ ] Yes	8002-05-9 229
2	230	231	[ ] Yes 232	[ ] Yes	233
3	234	235	[ ] Yes 236	[ ] Yes	237
4	238	239	[ ] Yes 240	[ ] Yes	241
5	242	243	[ ] Yes 244	[ ] Yes	245

If more hazardous components are present at greater than 1% by weight if non-carcinogenic, or 0.1% by weight if carcinogenic, attach additional sheets of paper capturing the required information.

ADDITIONAL LOCALLY COLLECTED INFORMATION 246

If EPCRA, Please Sign Here

(Facilities reporting Chemicals subject to EPCRA reporting thresholds must sign each Chemical Description page of each EPCRA reported chemical.)

OFFICIAL USE ONLY	DATE RECEIVED	REVIEWED BY				
DIV	BN	STA	OTHER	DISTRICT	CUPA	PA

UNIFIED PROGRAM (UP) FORM
HAZARDOUS MATERIALS INVENTORY - CHEMICAL DESCRIPTION (LACoCUPA Form 2731)

One page per material per building or area)

ADD	DELETE	X REVISE	REPORTING YEAR 2011	200	Page 7 of 12

I. FACILITY INFORMATION

BUSINESS NAME (Same as FACILITY NAME or DBA - Doing Business As) 3

Pacific Bell Telephone Company dba AT&T California

CHEMICAL LOCATION [redacted] CHEMICAL LOCATION CONFIDENTIAL 202 EPCRA ☐ YES ☒ NO

FACILITY ID# [redacted] 419739-01 1 MAP# (optional) 203: 2 GRID# (optional) 204: L5

II. CHEMICAL INFORMATION

CHEMICAL NAME 205

TRADE SECRET ☐ Yes ☒ No 206 (If Subject to EPCRA, refer to instructions)

COMMON NAME **DRAINED USED OIL FILTERS** 207

EHS* ☐ Yes ☒ No 208 RS* ☐ Yes ☒ No

CAS# 209

If EHS or RS is "Yes", all amounts below must be in lbs.

FIRE CODE HAZARD CLASSES (Complete if required by CUPA) CL III-B/ IRR 210

HAZARD MATERIAL TYPE (Check one item) ☐ a. PURE ☐ b. MIXTURE ☒ c. WASTE 211

RADIOACTIVE ☐ Yes ☒ No 212

CURIES 213

PHYSICAL STATE (Check one item only) ☒ a. SOLID ☐ b. LIQUID ☐ c. GAS 214

LARGEST CONTAINER 200 215

FED HAZARD CATEGORIES (Check all that apply) ☒ a. FIRE ☐ b. REACTIVE ☐ c.PRESSURE RELEASE ☐ d. ACUTE HEALTH ☒ e.CHRONIC HEALTH 216

AVERAGE DAILY AMOUNT 217	MAXIMUM DAILY AMOUNT 218	ANNUAL WASTE AMOUNT 219	STATE WASTE CODE 220
50	400	400	223

UNITS* (Check one item only) ☐ a. GALLONS ☐ b. CUBIC FEET ☒ c. POUNDS ☐ d. TONS 221 (if EHS, amount must be in pounds.)

DAYS ON SITE: 365 222

STORAGE CONTAINER
- ☐ a. ABOVE GROUND TANK
- ☐ b. UNDERGROUND TANK
- ☐ c. TANK INSIDE BUILDING
- ☒ d. STEEL DRUM
- ☐ e. PLASTIC/NONMETALLIC DRUM
- ☐ f. CAN
- ☐ g. CARBOY
- ☐ h. SILO
- ☐ i. FIBER DRUM
- ☐ j. BAG
- ☐ k. BOX
- ☐ l. CYLINDER
- ☐ m. GLASS BOTTLE
- ☐ n. PLASTIC BOTTLE
- ☐ o. TOTE BIN
- ☐ p. TANK WAGON
- ☐ o. RAIL CAR
- ☐ p. OTHER

223

STORAGE PRESSURE ☒ a. AMBIENT ☐ b. ABOVE AMBIENT ☐ c. BELOW AMBIENT 224

STORAGE TEMPERATURE ☒ a. AMBIENT ☐ b. ABOVE AMBIENT ☐ c. BELOW AMBIENT ☐ d. CRYOGENIC 225

	%WT	HAZARDOUS COMPONENT (For mixture or waste only)	EHS	RS 246b	CAS#
1	100 226	USED OIL FILTERS 227	☐ Yes 228	☐ Yes	8002-05-9 229
2	230	USED OIL 231	☐ Yes 232	☐ Yes	8002-05-9 233
3	234	235	☐ Yes 236	☐ Yes	237
4	238	239	☐ Yes 240	☐ Yes	241
5	242	243	☐ Yes 244	☐ Yes	245

If more hazardous components are present at greater than 1% by weight if non-carcinogenic, or 0.1% by weight if carcinogenic, attach additional sheets of paper capturing the required information.

ADDITIONAL LOCALLY COLLECTED INFORMATION 246

If EPCRA, Please Sign Here

(Facilities reporting Chemicals subject to EPCRA reporting thresholds must sign each Chemical Description page of each EPCRA reported chemical.)

OFFICIAL USE ONLY	DATE RECEIVED	REVIEWED BY				
DIV	BN	STA	OTHER	DISTRICT	CUPA	PA

B4622

UNIFIED PROGRAM (UP) FORM
HAZARDOUS MATERIALS INVENTORY - CHEMICAL DESCRIPTION (LACoCUPA Form 2731)

One page per material per building or area)

[ ] ADD [ ] DELETE [X] REVISE REPORTING YEAR 2011 200 Page 8 of 12

I. FACILITY INFORMATION

BUSINESS NAME (Same as FACILITY NAME or DBA - Doing Business As) 3
Pacific Bell Telephone Company dba AT&T California

CHEMICAL LOCATION [redacted] CHEMICAL LOCATION CONFIDENTIAL EPCRA [ ] YES [X] NO 202

FACILITY ID# [redacted] 419739-01 1 MAP# (optional) 203: 2 GRID# (optional) 204: 15

II. CHEMICAL INFORMATION

CHEMICAL NAME 205

TRADE SECRET [ ] Yes [X] No 206
If Subject to EPCRA, refer to instructions

COMMON NAME **USED ANTIFREEZE** 207

EHS* [ ] Yes [X] No 208 RS* [ ] Yes [X] No

CAS# 209

If EHS or RS is "Yes", all amounts below must be in lbs.

FIRE CODE HAZARD CLASSES (Complete if required by CUPA) CL III-B/ IRR 210

HAZARD MATERIAL TYPE (Check one item) [ ] a. PURE [ ] b. MIXTURE [X] c. WASTE 211

RADIOACTIVE [ ] Yes [X] No 212

CURIES 213

PHYSICAL STATE (Check one item only) [ ] a. SOLID [X] b. LIQUID [ ] c. GAS 214

LARGEST CONTAINER 55 215

FED HAZARD CATEGORIES (Check all that apply) [ ] a. FIRE [ ] b. REACTIVE [ ] c.PRESSURE RELEASE [X] d. ACUTE HEALTH [X] e.CHRONIC HEALTH 216

AVERAGE DAILY AMOUNT 217	MAXIMUM DAILY AMOUNT 218	ANNUAL WASTE AMOUNT 219	STATE WASTE CODE 220
10	110	440	343

UNITS* (Check one item only) [X] a. GALLONS [ ] b. CUBIC FEET [ ] c. POUNDS [ ] d. TONS 221
if EHS, amount must be in pounds.

DAYS ON SITE: 365 222

STORAGE CONTAINER
[ ] a. ABOVE GROUND TANK [X] e. PLASTIC/NONMETALLIC DRUM [ ] i. FIBER DRUM [ ] m.GLASS BOTTLE [ ] o. RAIL CAR
[ ] b. UNDERGROUND TANK [ ] f. CAN [ ] j. BAG [ ] n. PLASTIC BOTTLE [ ] p. OTHER
[ ] c. TANK INSIDE BUILDING [ ] g. CARBOY [ ] k. BOX [ ] o. TOTE BIN
[ ] d. STEEL DRUM [ ] h. SILO [ ] l. CYLINDER [ ] p. TANK WAGON
223

STORAGE PRESSURE [X] a. AMBIENT [ ] b. ABOVE AMBIENT [ ] c. BELOW AMBIENT 224

STORAGE TEMPERATURE [X] a. AMBIENT [ ] b. ABOVE AMBIENT [ ] c. BELOW AMBIENT [ ] d. CRYOGENIC 225

	%WT	HAZARDOUS COMPONENT (For mixture or waste only)	EHS	RS 246b	CAS#
1	50 226	ETHYLENE GLYCOL 227	[ ] Yes 228	[ ] Yes	107-21-1 229
2	1 230	DIETHYLENE GLYCOL 231	[ ] Yes 232	[ ] Yes	111-46-6 233
3	40 234	WATER 235	[ ] Yes 236	[ ] Yes	7732-18-5 237
4	238	239	[ ] Yes 240	[ ] Yes	241
5	242	243	[ ] Yes 244	[ ] Yes	245

If more hazardous components are present at greater than 1% by weight if non-carcinogenic, or 0.1% by weight if carcinogenic, attach additional sheets of paper capturing the required information.

ADDITIONAL LOCALLY COLLECTED INFORMATION 246

If EPCRA, Please Sign Here
(Facilities reporting Chemicals subject to EPCRA reporting thresholds must sign each Chemical Description page of each EPCRA reported chemical.)

OFFICIAL USE ONLY DATE RECEIVED REVIEWED BY

DIV	BN	STA	OTHER	DISTRICT	CUPA	PA

UNIFIED PROGRAM (UP) FORM
HAZARDOUS MATERIALS INVENTORY - CHEMICAL DESCRIPTION (LACoCUPA Form 2731)

One page per material per building or area)

ADD	DELETE	X REVISE	REPORTING YEAR 2011	200	Page 9 of 12

I. FACILITY INFORMATION

BUSINESS NAME (Same as FACILITY NAME or DBA - Doing Business As) 3

Pacific Bell Telephone Company dba AT&T California

CHEMICAL LOCATION [redacted]

CHEMICAL LOCATION CONFIDENTIAL 202
EPCRA ☐ YES ☒ NO

FACILITY ID# [redacted] 419739-01 | 1 | MAP# (optional) 203: 2 | GRID# (optional) 204: H6

II. CHEMICAL INFORMATION

CHEMICAL NAME 205

TRADE SECRET ☐ Yes ☒ No 206
If Subject to EPCRA, refer to instructions

COMMON NAME **HYDRAULIC FLUID** 207

EHS* ☐ Yes ☒ No 208 | RS* ☐ Yes ☒ No

CAS# 209

If EHS or RS is "Yes", all amounts below must be in lbs.

FIRE CODE HAZARD CLASSES (Complete if required by CUPA) CL III-B 210

HAZARD MATERIAL TYPE (Check one item) ☐ a. PURE ☒ b. MIXTURE ☐ c. WASTE 211

RADIOACTIVE ☐ Yes ☒ No 212

CURIES 213

PHYSICAL STATE (Check one item only) ☐ a. SOLID ☒ b. LIQUID ☐ c. GAS 214

LARGEST CONTAINER 60 215

FED HAZARD CATEGORIES (Check all that apply) ☒ a. FIRE ☐ b. REACTIVE ☐ c.PRESSURE RELEASE ☐ d. ACUTE HEALTH ☒ e.CHRONIC HEALTH 216

AVERAGE DAILY AMOUNT 217	MAXIMUM DAILY AMOUNT 218	ANNUAL WASTE AMOUNT 219	STATE WASTE CODE 220
5	120		

UNITS* (Check one item only) ☒ a. GALLONS ☐ b. CUBIC FEET ☐ c. POUNDS ☐ d. TONS 221
if EHS, amount must be in pounds.

DAYS ON SITE: 365 222

STORAGE CONTAINER 223

- ☐ a. ABOVE GROUND TANK
- ☐ b. UNDERGROUND TANK
- ☐ c. TANK INSIDE BUILDING
- ☒ d. STEEL DRUM
- ☐ e. PLASTIC/NONMETALLIC DRUM
- ☐ f. CAN
- ☐ g. CARBOY
- ☐ h. SILO
- ☐ i. FIBER DRUM
- ☐ j. BAG
- ☐ k. BOX
- ☐ l. CYLINDER
- ☐ m. GLASS BOTTLE
- ☐ n. PLASTIC BOTTLE
- ☐ o. TOTE BIN
- ☐ p. TANK WAGON
- ☐ o. RAIL CAR
- ☐ p. OTHER

STORAGE PRESSURE ☒ a. AMBIENT ☐ b. ABOVE AMBIENT ☐ c. BELOW AMBIENT 224

STORAGE TEMPERATURE ☒ a. AMBIENT ☐ b. ABOVE AMBIENT ☐ c. BELOW AMBIENT ☐ d. CRYOGENIC 225

	%WT	HAZARDOUS COMPONENT (For mixture or waste only)	EHS	RS 246b	CAS#
1	99 226	LUBRICATING BASE OIL 227	☐ Yes 228	☐ Yes	229
2	2 230	ADDITIVES 231	☐ Yes 232	☐ Yes	PROPRIETARY 233
3	234	235	☐ Yes 236	☐ Yes	237
4	238	239	☐ Yes 240	☐ Yes	241
5	242	243	☐ Yes 244	☐ Yes	245

If more hazardous components are present at greater than 1% by weight if non-carcinogenic, or 0.1% by weight if carcinogenic, attach additional sheets of paper capturing the required information.

ADDITIONAL LOCALLY COLLECTED INFORMATION 246

If EPCRA, Please Sign Here
(Facilities reporting Chemicals subject to EPCRA reporting thresholds must sign each Chemical Description page of each EPCRA reported chemical.)

OFFICIAL USE ONLY	DATE RECEIVED	REVIEWED BY				
DIV	BN	STA	OTHER	DISTRICT	CUPA	PA

UNIFIED PROGRAM (UP) FORM

HAZARDOUS MATERIALS INVENTORY - CHEMICAL DESCRIPTION (LACoCUPA Form 2731)

B4622

One page per material per building or area)

[ ] ADD [ ] DELETE [ ] REVISE REPORTING YEAR 2011 200 Page 10 of 12

I. FACILITY INFORMATION

BUSINESS NAME (Same as FACILITY NAME or DBA - Doing Business As) 3

Pacific Bell Telephone Company dba AT&T California

CHEMICAL LOCATION [redacted] CHEMICAL LOCATION CONFIDENTIAL EPCRA [ ] YES [X] NO 202

FACILITY ID# 419739-01 1 MAP# (optional) 203 2 GRID# (optional) 204 H6

II. CHEMICAL INFORMATION

CHEMICAL NAME 205 TRADE SECRET [ ] Yes [X] No 206

If Subject to EPCRA, refer to instructions

COMMON NAME **AUTOMATIC TRANSMISSION FLUID** 207 EHS* [ ] Yes [X] No 208 RS* [ ] Yes [X] No

CAS# 209 If EHS or RS is "Yes", all amounts below must be in lbs.

FIRE CODE HAZARD CLASSES (Complete if required by CUPA) CL III-B/ IRR 210

HAZARD MATERIAL TYPE (Check one item) [ ] a. PURE [X] b. MIXTURE [ ] c. WASTE 211 RADIOACTIVE [ ] Yes [X] No 212 CURIES 213

PHYSICAL STATE (Check one item only) [ ] a. SOLID [X] b. LIQUID [ ] c. GAS 214 LARGEST CONTAINER 55 215

FED HAZARD CATEGORIES (Check all that apply) [X] a. FIRE [ ] b. REACTIVE [ ] c.PRESSURE RELEASE [X] d. ACUTE HEALTH [ ] e.CHRONIC HEALTH 216

AVERAGE DAILY AMOUNT 217	MAXIMUM DAILY AMOUNT 218	ANNUAL WASTE AMOUNT 219	STATE WASTE CODE 220
10	110		

UNITS* (Check one item only) [X] a. GALLONS [ ] b. CUBIC FEET [ ] c. POUNDS if EHS, amount must be in pounds. [ ] d. TONS 221 DAYS ON SITE: 365 222

STORAGE CONTAINER

[ ] a. ABOVE GROUND TANK [ ] b. UNDERGROUND TANK [ ] c. TANK INSIDE BUILDING [X] d. STEEL DRUM [ ] e. PLASTIC/NONMETALLIC DRUM [ ] f. CAN [ ] g. CARBOY [ ] h. SILO [ ] i. FIBER DRUM [ ] j. BAG [ ] k. BOX [ ] l. CYLINDER [ ] m.GLASS BOTTLE [ ] n. PLASTIC BOTTLE [ ] o. TOTE BIN [ ] p. TANK WAGON [ ] o. RAIL CAR [ ] p. OTHER 223

STORAGE PRESSURE [X] a. AMBIENT [ ] b. ABOVE AMBIENT [ ] c. BELOW AMBIENT 224

STORAGE TEMPERATURE [X] a. AMBIENT [ ] b. ABOVE AMBIENT [ ] c. BELOW AMBIENT [ ] d. CRYOGENIC 225

	%WT		HAZARDOUS COMPONENT (For mixture or waste only)		EHS		RS 246b	CAS#	
1	70	226	SOLVENT REFINED PETROLEUM OILS	227	[ ] Yes 228		[ ] Yes	64741-89-5	229
2	40	230	BASE STOCK	231	[ ] Yes 232		[ ] Yes	64741-88-4	233
3	10	234	PETROLEUM SOLVENT, REFINED	235	[ ] Yes 236		[ ] Yes	64741-97-5	237
4	10	238	Polyosobutenyl Succinimide	239	[ ] Yes 240		[ ] Yes	67762-77-0	241
5	5	242	Amines	243	[ ] Yes 244		[ ] Yes	68439-80-5	245

If more hazardous components are present at greater than 1% by weight if non-carcinogenic, or 0.1% by weight if carcinogenic, attach additional sheets of paper capturing the required information.

ADDITIONAL LOCALLY COLLECTED INFORMATION 246

If EPCRA, Please Sign Here

(Facilities reporting Chemicals subject to EPCRA reporting thresholds must sign each Chemical Description page of each EPCRA reported chemical.)

OFFICIAL USE ONLY DATE RECEIVED REVIEWED BY

DIV	BN	STA	OTHER	DISTRICT	CUPA	PA

UNIFIED PROGRAM (UP) FORM

HAZARDOUS MATERIALS INVENTORY - CHEMICAL DESCRIPTION (LACoCUPA Form 2731)

One page per material per building or area)

B4622

[X] ADD | [ ] DELETE | [ ] REVISE | REPORTING YEAR 2011 | 200 | Page 11 of 12

I. FACILITY INFORMATION

BUSINESS NAME (Same as FACILITY NAME or DBA - Doing Business As) 3

Pacific Bell Telephone Company dba AT&T California

CHEMICAL LOCATION [redacted] | CHEMICAL LOCATION CONFIDENTIAL EPCRA [ ] YES [X] NO 202

FACILITY ID# [redacted] 419739-01 | 1 | MAP# (optional) 203 2 | GRID# (optional) 204 J4

II. CHEMICAL INFORMATION

CHEMICAL NAME 205 | TRADE SECRET [ ] Yes [X] No 206 (If Subject to EPCRA, refer to instructions)

COMMON NAME **USED LEAD ACID BATTERY** 207 | EHS* [ ] Yes [ ] No 208 | RS* [ ] Yes [X] No

CAS# 209 | If EHS or RS is "Yes", all amounts below must be in lbs.

FIRE CODE HAZARD CLASSES (Complete if required by CUPA) WR I/ COR/ TOX 210

HAZARD MATERIAL TYPE (Check one item) [ ] a. PURE [ ] b. MIXTURE [X] c. WASTE 211 | RADIOACTIVE [ ] Yes [X] No 212 | CURIES 213

PHYSICAL STATE (Check one item only) [X] a. SOLID [ ] b. LIQUID [ ] c. GAS 214 | LARGEST CONTAINER 1 215

FED HAZARD CATEGORIES (Check all that apply) [ ] a. FIRE [X] b. REACTIVE [ ] c.PRESSURE RELEASE [X] d. ACUTE HEALTH [X] e.CHRONIC HEALTH 216

AVERAGE DAILY AMOUNT	217 MAXIMUM DAILY AMOUNT	218 ANNUAL WASTE AMOUNT	219 STATE WASTE CODE 220
5	10	50	162

UNITS* (Check one item only) [X] a. GALLONS [ ] b. CUBIC FEET [ ] c. POUNDS [ ] d. TONS (if EHS, amount must be in pounds.) 221 | DAYS ON SITE: 365 222

STORAGE CONTAINER
[ ] a. ABOVE GROUND TANK [ ] b. UNDERGROUND TANK [ ] c. TANK INSIDE BUILDING [ ] d. STEEL DRUM [ ] e. PLASTIC/NONMETALLIC DRUM [ ] f. CAN [ ] g. CARBOY [ ] h. SILO [ ] i. FIBER DRUM [ ] j. BAG [ ] k. BOX [ ] l. CYLINDER [ ] m.GLASS BOTTLE [ ] n. PLASTIC BOTTLE [ ] o. TOTE BIN [ ] p. TANK WAGON [ ] o. RAIL CAR [X] p. OTHER 223

STORAGE PRESSURE [X] a. AMBIENT [ ] b. ABOVE AMBIENT [ ] c. BELOW AMBIENT 224

STORAGE TEMPERATURE [X] a. AMBIENT [ ] b. ABOVE AMBIENT [ ] c. BELOW AMBIENT [ ] d. CRYOGENIC 225

	%WT		HAZARDOUS COMPONENT (For mixture or waste only)		EHS		RS 246b	CAS#	
1	30	226	ELECTROLYTE WITH H2SO4	227	[X] Yes	228	[ ] Yes	7664-93-9	229
2	65	230	LEAD	231	[ ] Yes	232	[ ] Yes	7439-92-1	233
3	20	234	LEAD OXIDE	235	[ ] Yes	236	[ ] Yes	1309-60-0	237
4		238		239	[ ] Yes	240	[ ] Yes		241
5		242		243	[ ] Yes	244	[ ] Yes		245

If more hazardous components are present at greater than 1% by weight if non-carcinogenic, or 0.1% by weight if carcinogenic, attach additional sheets of paper capturing the required information.

ADDITIONAL LOCALLY COLLECTED INFORMATION 246

If EPCRA, Please Sign Here
(Facilities reporting Chemicals subject to EPCRA reporting thresholds must sign each Chemical Description page of each EPCRA reported chemical.)

OFFICIAL USE ONLY	DATE RECEIVED	REVIEWED BY				
DIV	BN	STA	OTHER	DISTRICT	CUPA	PA

UNIFIED PROGRAM (UP) FORM
HAZARDOUS MATERIALS INVENTORY - CHEMICAL DESCRIPTION (LACoCUPA Form 2731)

One page per material per building or area)

X ADD	DELETE	REVISE	REPORTING YEAR 2011	200	Page 12 of 12

I. FACILITY INFORMATION

BUSINESS NAME (Same as FACILITY NAME or DBA - Doing Business As) 3

Pacific Bell Telephone Company dba AT&T California

CHEMICAL LOCATION [redacted]

CHEMICAL LOCATION CONFIDENTIAL EPCRA ☐ YES ☒ NO 202

FACILITY ID# [redacted] 419739-01 1 MAP# (optional) 2 203 GRID# (optional) H4 204

II. CHEMICAL INFORMATION

CHEMICAL NAME HELIUM 205

TRADE SECRET ☐ Yes ☒ No 206
If Subject to EPCRA, refer to instructions

COMMON NAME **HELIUM** 207

EHS* ☐ Yes ☒ No 208 RS* ☐ Yes ☒ No

CAS# 7440-59-7 209

If EHS or RS is "Yes", all amounts below must be in lbs.

FIRE CODE HAZARD CLASSES (Complete if required by CUPA) NON-HAZARDOUS 210

HAZARD MATERIAL TYPE (Check one item) ☒ a. PURE ☐ b. MIXTURE ☐ c. WASTE 211

RADIOACTIVE ☐ Yes ☒ No 212 CURIES 213

PHYSICAL STATE (Check one item only) ☐ a. SOLID ☐ b. LIQUID ☒ c. GAS 214

LARGEST CONTAINER 244 215

FED HAZARD CATEGORIES (Check all that apply) ☐ a. FIRE ☐ b. REACTIVE ☒ c. PRESSURE RELEASE ☐ d. ACUTE HEALTH ☐ e. CHRONIC HEALTH 216

AVERAGE DAILY AMOUNT 217	MAXIMUM DAILY AMOUNT 218	ANNUAL WASTE AMOUNT 219	STATE WASTE CODE 220
275	488		

UNITS* (Check one item only) ☐ a. GALLONS ☒ b. CUBIC FEET ☐ c. POUNDS if EHS, amount must be in pounds. ☐ d. TONS 221

DAYS ON SITE: 365 222

STORAGE CONTAINER
- ☐ a. ABOVE GROUND TANK
- ☐ b. UNDERGROUND TANK
- ☐ c. TANK INSIDE BUILDING
- ☐ d. STEEL DRUM
- ☐ e. PLASTIC/NONMETALLIC DRUM
- ☐ f. CAN
- ☐ g. CARBOY
- ☐ h. SILO
- ☐ i. FIBER DRUM
- ☐ j. BAG
- ☐ k. BOX
- ☒ l. CYLINDER
- ☐ m. GLASS BOTTLE
- ☐ n. PLASTIC BOTTLE
- ☐ o. TOTE BIN
- ☐ p. TANK WAGON
- ☐ o. RAIL CAR
- ☐ p. OTHER

223

STORAGE PRESSURE ☐ a. AMBIENT ☒ b. ABOVE AMBIENT ☐ c. BELOW AMBIENT 224

STORAGE TEMPERATURE ☒ a. AMBIENT ☐ b. ABOVE AMBIENT ☐ c. BELOW AMBIENT ☐ d. CRYOGENIC 225

%WT	HAZARDOUS COMPONENT (For mixture or waste only)	EHS	RS 246b	CAS#
1 226	227	☐ Yes 228	☐ Yes	229
2 230	231	☐ Yes 232	☐ Yes	233
3 234	235	☐ Yes 236	☐ Yes	237
4 238	239	☐ Yes 240	☐ Yes	241
5 242	243	☐ Yes 244	☐ Yes	245

If more hazardous components are present at greater than 1% by weight if non-carcinogenic, or 0.1% by weight if carcinogenic, attach additional sheets of paper capturing the required information.

ADDITIONAL LOCALLY COLLECTED INFORMATION 246

If EPCRA, Please Sign Here

(Facilities reporting Chemicals subject to EPCRA reporting thresholds must sign each Chemical Description page of each EPCRA reported chemical.)

OFFICIAL USE ONLY	DATE RECEIVED	REVIEWED BY				
DIV	BN	STA	OTHER	DISTRICT	CUPA	PA

PACIFIC BELL/AT&T MAP# 1

SITE MAP

Prepared By:
Stantec
Stantec Consulting Services Inc.
1137 N. McDowell Blvd.
Petaluma, CA U.S.A. 94954
www.stantec.com

BUSINESS NAME AT&T California VNNYCA50 B4622

DATE 10/21/2010

DRAWING SCALE

BUSINESS ADDRESS 16201-16251 RAYMER STREET VAN NUYS

ZIP CODE 91406

NOT TO SCALE

[redacted]

PACIFIC BELL/AT&T MAP# 2

SITE MAP

Prepared By:
Stantec
Stantec Consulting Services Inc.
1137 N. McDowell Blvd.
Petaluma, CA U.S.A. 94954
www.stantec.com

BUSINESS NAME AT&T California VNNYCA50 B4622-1 DATE 10/19/2010 DRAWING SCALE

BUSINESS ADDRESS 16201 RAYMER STREET VAN NUYS ZIP CODE 91406 NOT TO SCALE

PACIFIC BELL/AT&T MAP# 3

SITE MAP

Prepared By:
Stantec Consulting Inc.
1137 N. McDowell Blvd.
Petaluma, CA U.S.A. 94954
www.stantec.com

BUSINESS NAME AT&T California VNNYCA50 B4622

DATE 10/21/2010

DRAWING SCALE

NOT TO SCALE

BUSINESS ADDRESS 16251 RAYMER STREET VAN NUYS

ZIP CODE 91406

1 2 3 4 5 6 7 8 9

A B C D E F G H I J K L M

FIRE PREVENTION BUREAU TECHNICAL SECTION
200 NORTH MAIN STREET, RM 1780
LOS ANGELES, CA 90012

LOS ANGELES FIRE DEPARTMENT
Los Angeles Certified Unified Program Agency
(213) 978-3680

Los Angeles Fire Department
Data Entry Instruction Form (DEIF)

FOR INTERNAL USE ONLY

Date:	1/18/2011	**New Business:**	[ ]
Default Inspector:	KURIMOTO, CAROL	**Fire Station/Census:**	090
Facility ID;	FA0017482	**Insp District:**	417
Facility Name:	**SBC - B4622**		
Site Address:	16201 W RAYMER ST VAN NUYS, CA 91406		

[ ] VERIFIED FACILITY PHONE NUMBER
PHONE NO: (818) 786-0042

Account Info
Account Outstanding Balance:
Number of Outstanding Invoices: 0

[ ] VERIFIED MAILING ADDRESS
MAILING ADDRESS: 2600 CAMINO RAMON #3E000
(INVOICES/PERMITS) SAN RAMON, CA 94583

ACTIVE PROGRAMS:

PE	PE DESCRIPTION	UNITS
MAIN_SITE		
1003	PR0024377 | HW GEN, 20-100 EMPLOYEES	
4501	PR0010812 | HAZ MAT INVENTORY 4 TO 7 CHEMICALS	

[ ] VERIFIED OWNER INFO
OWNER NAME: PACIFIC BELL DBA AT & T CALIF
OWNER MAILING ADDRESS: 2600 CAMINO RAMON, RM 3E000
SAN RAMOM, CA 94583
PHONE: (925) 625-2544

DATA ENTRY INSTRUCTION(S): Check Appropriate Boxes

[X] **Changes On BP 01**
[X] **Changes On BP 08**
[ ] **UST Abandon Sheets**
[ ] **UST Installation Sheets**
[ ] **Changes On Attached CUPA Form(s)**
[ ] **Enter Inventory on Attached CUPA Forms**

[ ] **Inactive Business** *Journal Entry should Be Included*

Reason:

[X] **Other Instruction:** *For Examples: Combine Business Under One BP Number*

change DBA

Data Entry Name: _____ Date: 2/5/11

CITY OF LOS ANGELES
CALIFORNIA

LOS ANGELES FIRE DEPARTMENT
200 NORTH MAIN STREET
LOS ANGELES, CA 90012
(213) 978-3880

BUSINESS INFORMATION

Printed on: 1/18/2011

INSTRUCTIONS: Please complete and sign this form; your signature indicates that the information, as supplied, is accurate.

Business Number: FA0017482 This is your current business plan number. This number must appear on all business plan forms!

Business Name : ~~SBC - B4622~~ AT+

Business Site Address: 16201 W RAYMER ST
VAN NUYS, CA 91406

Mailing Address 2600 CAMINO RAMON #3E000
SAN RAMON, CA 94583

Other On-Site Addresses:

Briefly describe the nature of the hazardous materials operations:

 # OF EMPLOYEES: 109

CONTACT	WORK #	[redacted]
Owner Name: PACIFIC BELL DBA AT & T CALIF	(925) 625-2544	
On-Site Manager: ~~DEAN NICHOLS~~ ~~GRANT WAGEMAKER SR~~ Stan Perry	818 ~~(323) 224-0792~~ 786-0513	
Emergency Contact: CINDY HAYN	805 ~~(818) 713-7177~~ 583-6544	
2nd Emergency Contact: EMERGENCY CONTROL CENTER	~~800~~ ~~(877) 372-4722~~	

X _____ _____ _____

Signature of Legal Business Owner/Authorized Representative **Title** **Date**

Business Plan has been reviewed and approved: _____

OFFICE USE ONLY Insp. ID: _____ Date: _____ D/E ID: _____ Date: _____ TS: _____

CITY OF LOS ANGELES
CALIFORNIA

LOS ANGELES FIRE DEPARTMENT
200 NORTH MAIN STREET
LOS ANGELES, CA 90012
(213) 978-3880

Business No : **FA0017482**
First In : 090
District # : 417

Hazardous Materials System
BP-8: Computer Listing of Inventory
SubmittedInspection Responsibility: VIU

Printed on: 1/18/2011

Business Name	: SBC - B4622	**Business Address**	: 16201 W RAYMER ST
Business Owner	: PACIFIC BELL DBA AT & T CALIF		VAN NUYS, CA 91406
On-Site Manager	: GRANT WAGEMAKER SR	**Phone #**	: (323) 224-0792
Emergency Contact	: CINDY HAYN	**Phone #**	: (818) 713-7177
Alt Emergency Contact	: EMERGENCY CONTROL CENTER	**Phone #**	: (877) 322-4722
Next Inspection Date:	: 6/15/2011	**SIC Code**	: 4810
# of Employees	: 109	**Permit Date**	: 12/8/2010

[redacted]

Total Chemicals: 14

Chemicals at Location: 11

Chemical Name	HM Type	Max Quantity on Hand	State	Fed Haz Catg.
ACETYLENE	PURE	75.00 CUBIC FEET	GAS	| FIRE |
		Container: | CYLINDER |		
ANTIFREEZE/COOLANT	MIXTURE	28.00 GALLONS	LIQUID	| DELAYED HEALTH |
		Container: | PLASTIC BOTTLE |		
ARGON	PURE	125.00 CUBIC FEET	GAS	| SUDDEN PRESSURE RELEASE |
		Container: | CYLINDER |		
AUTOMATIC ATF	MIXTURE	165.00 GALLONS	LIQUID	| FIRE |
		Container: | STEEL DRUM |		
GREASE/GEAT LUBE	MIXTURE	112.00 GALLONS	LIQUID	| FIRE |
		Container: | STEEL DRUM |		
HYDRAULIC FLUID	MIXTURE	180.00 GALLONS	LIQUID	| FIRE |
		Container: | STEEL DRUM |		
MOTOR OIL	MIXTURE	220.00 GALLONS	LIQUID	| FIRE |
		Container: | STEEL DRUM |		
OXYGEN	PURE	125.00 CUBIC FEET	GAS	| SUDDEN PRESSURE RELEASE |
		Container: | CYLINDER |		

Chemical Name	HM Type	Max Quantity on Hand	State	Fed Haz Catg.
USED ANTIFREEZE	WASTE	220.00 GALLONS	LIQUID	| DELAYED HEALTH |

Container:| PLASTIC/NONMETALLIC DRUM |

Chemical Name	HM Type	Max Quantity on Hand	State	Fed Haz Catg.
USED MOTOR OIL	WASTE	500.00 GALLONS	LIQUID	| FIRE |

Container:| ABOVEGROUND TANK | | STEEL DRUM |

Chemical Name	HM Type	Max Quantity on Hand	State	Fed Haz Catg.
USED OIL FILTERS	WASTE	55.00 GALLONS	SOLID	

Container:| STEEL DRUM |

[redacted]

Chemicals at Location: 2

Chemical Name	HM Type	Max Quantity on Hand	State	Fed Haz Catg.
LONG-LIFE MOTOR OIL SAE 15W-40	PURE	110.00 GALLONS	LIQUID	| FIRE |

Container:| ABOVEGROUND TANK |

Chemical Name	HM Type	Max Quantity on Hand	State	Fed Haz Catg.
TRANSMISSION	PURE	~~110.00~~ 165 GALLONS	LIQUID	| FIRE |

Container:| STEEL DRUM |

LOCATION: WASH RACK

Chemicals at Location: 1

Chemical Name	HM Type	Max Quantity on Hand	State	Fed Haz Catg.
WASTE MOTOR OIL	WASTE	~~300.00~~ 500 GALLONS	SOLID	| FIRE |

Container:| ABOVEGROUND TANK |

Ingredients	CAS #
MOTOR OIL USED	8002059

My signature indicates that I have verified and agreed with the types and quantities of hazadous materials at this address.

[FA0017482] CHEMICAL COUNT: 14

INSP SIG: _____ INSP. DATE: _____

BUS. REP. SIG: _____ DATE: _____

Data Date: 1/18/2011

FILE THIS DOCUMENT IN THE
HAZARDOUS MATERIALS PLANS
PROGRAMS PERMITS BINDER

SECTION 2

FA17482

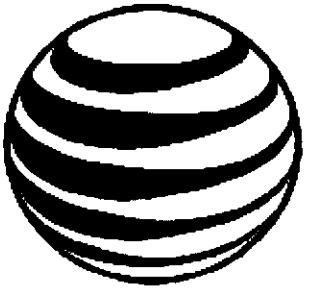

Hazardous Materials Annual Inventory

YEAR 2010

Pacific Bell Telephone Company dba AT&T California - B4622
(Facility Name and ID)

16201-16251 RAYMER ST
(Facility Address)

VAN NUYS
(Facility City)

LOS ANGELES
(Facility County)

Maintain this Hazardous Materials Inventory On Site, Until Updated.

POST THIS DOCUMENT ON SITE
SO IT WILL BE AVAILABLE IN
THE EVENT OF A GOVERNMENT AGENCY INSPECTION,
SITE ASSESSMENT OR AUDIT.

Revised 1/16/2007

UNIFIED PROGRAM CONSOLIDATED FORM
FACILITY INFORMATION
HAZARDOUS MATERIALS BUSINESS PLAN
CERTIFICATION FORM 2010

Pursuant to Section 25503.3(c) of California Health and Safety Code (HSC), the Hazardous Materials Business Plan (HMBP) certification described below is hereby submitted for the following facility:

Facility Name: Pacific Bell Telephone Company dba AT&T California B4622 / VNNYCAWZ

Facility Street Address 16201-16251 RAYMER ST City: VAN NUYS Zip: 91406

I have personally reviewed the Hazardous Materials Business Plan currently on file with the CUPA dated 12/15/2008 and certify that: (Check one.)

☒ The Hazardous Materials Business Plan is complete and accurate and no revisions are necessary* (See below for details); or

☐ Revisions to the Hazardous Materials Business Plan are necessary. The following new or revised form(s) and/or information are enclosed to reflect the necessary changes:

____ Business Activities form
____ Business Owner/Operator Identification form
____ Hazardous Materials Inventory form(s)
____ Site Map form
____ Emergency Response Plans and Procedures
____ Employee Training Program

*By checking the top box on this form, you are certifying that:

a) The information contained in the annual inventory forms most recently submitted to the administering agency is complete, accurate, and up-to-date; and
b) There has been no change in the quantity of any hazardous material as reported in the most recently submitted annual inventory forms; and
c) No hazardous materials subject to the inventory requirements are being handled that are not listed on the most recently submitted annual inventory forms; and
d) There have been no substantial changes in the facility's hazardous materials operations which would require revision of the current HMBP; and
e) The most recently submitted annual inventory forms contain the information required by Section 11022 of Title 42 of the United States Code.

OWNER/OPERATOR CERTIFICATION: I hereby certify under penalty of law that, based upon my inquiry of those individuals responsible for obtaining the information reported above, I believe that the submitted information is true, accurate, and complete. I understand that a revised HMBP must be submitted within 30 days of any change in this facility's storage or handling of hazardous materials which would require updating of the HMBP.

Signature of Owner/Operator: _____ Title: Project Manager-Agent for AT&T

Name of Owner/Operator (print) Steve Skanderson Date: January 4, 2010

Return all forms to:

Los Angeles City Fire Department
200 N. Main Street, Room 1780
Los Angeles CA 90012
213-978-3680

B4622

UNIFIED PROGRAM (UP) FORM
BUSINESS ACTIVITIES

I. FACILITY IDENTIFICATION

FACILITY ID# | 1 | EPA ID# (Hazardous Waste Only) 2: CAD980881437

BUSINESS NAME (Same as FACILITY NAME or DBA-Doing Business AS) 3: Pacific Bell Telephone Company dba AT&T California B4622 VNNYCAWZ

II. ACTIVITIES DECLARATION

NOTE: If you check YES to any part of this list, please submit the Business Owner/Operator Identification page.

Does your facility...		If Yes, please complete these pages of the UPCF....
A. HAZARDOUS MATERIALS Have on site (for any purpose) hazardous materials at or above 55 gallons for liquids, 500 pounds for solids, or 200 cubic feet for compressed gases (include liquids in ASTs and USTs); or the applicable Federal threshold quantity for an extremely hazardous substance specified in 40 CFR Part 355, Appendix A or B; or handle radiological materials in quantities for which an emergency plan is required pursuant to 10 CFR Parts 30, 40 or 70?	☑ YES ☐ NO 4	✓ HAZARDOUS MATERIALS INVENTORY - CHEMICAL DESCRIPTION ✓ CONSOLIDATED CONTINGENCY PLAN (Section I and Site Map(s)) ✓ TRAINING PLAN
B. UNDERGROUND STORAGE TANKS (USTs) 1. Own or operate underground storage tanks?	☐ YES ☑ NO 5	✓ UST FACILITY ✓ UST TANK (One page per tank)
2. Intend to upgrade existing or install new USTs?	☐ YES ☑ NO 6	✓ UST FACILITY ✓ UST TANK (One per tank ✓ UST INSTALLATION - CERTIFICATE OF COMPLIANCE(one page per tank)
3. Need to report closing a UST?	☐ YES ☑ NO 7	✓ UST TANK (closure portion-one page per tank)
C. ABOVE GROUND PETROLEUM STORAGE TANKS (ASTs) Own or operate ASTs above this threshold: ---the total capacity for the facility is greater than 1,320 gallons?	☐ YES ☑ NO 8	✓ NO FORM REQUIRED TO CUPAS
D. HAZARDOUS WASTE 1. Generate hazardous waste?	☑ YES ☐ NO 9	✓ EPA ID NUMBER–provide at the top of this page ✓ As a generator, answer YES to Item E2b and complete Waste Generator Form.
2. Recycle more than 100 kg/month of excluded or exempted recyclable materials (per HSC § 25143.2)?	☐ YES ☑ NO 10	✓ RECYCLABLE MATERIALS REPORT
3. Treat hazardous waste on site?	☐ YES ☑ NO 11	✓ ONSITE HAZARDOUS WASTE TREATMENT - FACILITY ✓ ONSITE HAZARDOUS WASTE TREATMENT-UNIT(one page per unit)
4. Treatment subject to financial assurance requirements (for Permit by Rule and Conditional Authorizaton)?	☐ YES ☑ NO 12	✓ CERTIFICATION OF FINANCIAL ASSURANCE
5. Consolidate hazardous waste generated at a remote site?	☐ YES ☑ NO 13	✓ REMOTE WASTE/CONSOLIDATION SITE ANNUAL NOTIFICATION
6. Need to report the closure/removal of a tank that was classified as hazardous waste and cleaned onsite?	☐ YES ☑ NO 14	✓ HAZARDOUS WASTE TANK CLOSURE CERTIFICATION

E. LOCAL REQUIREMENTS 15

1. REGULATED SUBSTANCES Have Regulated Substances (RS) including Extremely Hazardous Substances (EHS) stored on site at greater than the threshold planning quantities established by the California Accidental Release Program (Cal ARP) ?	☐ YES ☑ NO	In addition to Hazardous Materials requirements, complete: Regulated Substance Registration Risk Management Plan (when required)
2. OTHER REQUIREMENTS a. Have hazardous materials stored on site at or above a threshold amount established by a CUPA's or PA's local ordinance?	☐ YES ☑ NO	Consult local CUPA or PA for added reporting requirements.
b. Required by a CUPA or PA to provide other information?	☐ YES ☐ NO	Waste Generator Form (LA County)

OFFICIAL USE ONLY	UP FORM	HW	HM	ARP	AST	UST	TP	CUPA	PA

B4622

UNIFIED PROGRAM (UP) FORM

BUSINESS OWNER/OPERATOR IDENTIFICATION (LACoCUPA Form 2730)

☐ NEW BUSINESS ☐ OUT OF BUSINESS ☒ REVISE/UPDATE (EFFECTIVE January 4, 2010) Page 2 of 12

I. IDENTIFICATION

FACILITY ID# 419739-01	1	BEGINNING DATE 01/01/2010 100	ENDING DATE 12/31/2010 101
BUSINESS NAME (Same as FACILITY NAME or DBA - Doing Business As) Pacific Bell Telephone Company dba AT&T C B4622 / VNNYCAWZ	3	BUSINESS PHONE 310-219-3514	102
BUSINESS SITE ADDRESS 16201-16251 RAYMER ST			103
CITY VAN NUYS	104	CA	ZIP CODE 91406 105
DUN BRADSTREET 10-340-1618	106	SIC CODE (4 digit #) 4813	107
COUNTY LOS ANGELES	108	UNINCORPORATED ☒ YES ☐ NO	
BUSINESS OPERATOR NAME Felicia Griffin	109	BUSINESS OPERATOR PHONE 310-219-3514	110

II. BUSINESS OWNER

OWNER NAME Pacific Bell Telephone Company d/b/a AT&T California	111	OWNER PHONE 925-823-0725	112
OWNER MAILING ADDRESS 2600 CAMINO RAMON, RM 3E000			113
CITY SAN RAMON	114	STATE CA 115	ZIP CODE 94583 116

III. ENVIRONMENTAL CONTACT

CONTACT NAME Felicia Griffin	117	CONTACT PHONE 310-219-3514	118
CONTACT MAILING ADDRESS 12722 Birch Ave, Room 119			119
CITY Hawthorne	120	STATE CA 121	ZIP CODE 90250 122

IV. EMERGENCY CONTACTS

PRIMARY		SECONDARY	
NAME Felicia Griffin	123	NAME EMERGENCY CONTROL CENTER	128
TITLE Environmental Site Manager	124	TITLE 24 HR EMERGENCY SERVICE	129
BUSINESS PHONE 310-219-3514	125	BUSINESS PHONE 877-322-4722	130
[redacted]			131
			132
E-MAIL ADDRESS (if any) fg1617@att.com		E-MAIL ADDRESS (if any)	

V. ADDITIONAL LOCALLY COLLECTED INFORMATION:

FEDERAL TAX IDENTIFICATION NUMBER 74-2782655	133c	NO. OF EMPLOYEE 150
NAME, POSITION, AND DATE OF BIRTH Pacific Bell Telephone Company d/b/a AT&T California		
DRIVER'S LICENSE NUMBER AND STATE		BUSINESS CODE

MAILING/ BILLING INFORMATION

ADDRESS P.O. Box 5095, ROOM 3E000	CITY San Ramon	STATE CA	ZIP CODE 94583

Certification: Based on my inquiry of those individuals responsible for obtaining the information, I certify under penalty of law that I have personally examined and am familiar with the information submitted and believe the information is true, accurate, and complete.

SIGNATURE OF OWNER/OPERATOR OR DESIGNATED REPRESENTATIVE	DATE 134 January 4, 2010	NAME OF DOCUMENT PREPARER 135 Stantec Consulting Inc. - Environmental Dept.
NAME OF SIGNER (print) 136 Steve Skanderson	TITLE OF SIGNER 137 Sr. Project Manager - Agent for AT&T	

OFFICIAL USE ONLY	UP Form	HW	HM	ARP	APST	UST	TP	CUPA	PA

INSPECTOR	DISTRICT	DATE OF INSP.	DIVISION	BATTALION	STATION

UNIFIED PROGRAM (UP) FORM
HAZARDOUS MATERIALS INVENTORY - CHEMICAL DESCRIPTION (LACoCUPA Form 2731)

One page per material per building or area)

[ ] ADD [ ] DELETE [ ] REVISE REPORTING YEAR 2010 200 Page 3 of 12

I. FACILITY INFORMATION

BUSINESS NAME (Same as FACILITY NAME or DBA - Doing Business As) 3

Pacific Bell Telephone Company dba AT&T California B4622

CHEMICAL LOCATION [redacted] CHEMICAL LOCATION CONFIDENTIAL 202
EPCRA [ ] YES [X] NO

FACILITY ID# [redacted] 1 MAP# (optional) 203: 1 GRID# (optional) 204: 15

II. CHEMICAL INFORMATION

CHEMICAL NAME 205 TRADE SECRET [ ] Yes [X] No 206
If Subject to EPCRA, refer to instructions

COMMON NAME **MOTOR OIL (All Grades)** 207 EHS* [ ] Yes [X] No 208 RS* [ ] Yes [X] No

CAS# 209 If EHS or RS is "Yes", all amounts below must be in lbs.

FIRE CODE HAZARD CLASSES (Complete if required by CUPA) CL III-B/ IRR 210

HAZARD MATERIAL TYPE (Check one item) [ ] a. PURE [X] b. MIXTURE [ ] c. WASTE 211 | RADIOACTIVE [ ] Yes [X] No 212 | CURIES 213

PHYSICAL STATE (Check one item only) [ ] a. SOLID [X] b. LIQUID [ ] c. GAS 214 | LARGEST CONTAINER 110 215

FED HAZARD CATEGORIES (Check all that apply) [X] a. FIRE [ ] b. REACTIVE [ ] c.PRESSURE RELEASE [ ] d. ACUTE HEALTH [X] e.CHRONIC HEALTH 216

AVERAGE DAILY AMOUNT 217	MAXIMUM DAILY AMOUNT 218	ANNUAL WASTE AMOUNT 219	STATE WASTE CODE 220
25	110		

UNITS* (Check one item only) [X] a. GALLONS [ ] b. CUBIC FEET [ ] c. POUNDS [ ] d. TONS if EHS, amount must be in pounds. 221 DAYS ON SITE: 365 222

STORAGE CONTAINER
[ ] a. ABOVE GROUND TANK [ ] b. UNDERGROUND TANK [ ] c. TANK INSIDE BUILDING [X] d. STEEL DRUM [ ] e. PLASTIC/NONMETALLIC DRUM [ ] f. CAN [ ] g. CARBOY [ ] h. SILO [ ] i. FIBER DRUM [ ] j. BAG [ ] k. BOX [ ] l. CYLINDER [ ] m.GLASS BOTTLE [ ] n. PLASTIC BOTTLE [ ] o. TOTE BIN [ ] p. TANK WAGON [ ] o. RAIL CAR [ ] p. OTHER 223

STORAGE PRESSURE [X] a. AMBIENT [ ] b. ABOVE AMBIENT [ ] c. BELOW AMBIENT 224

STORAGE TEMPERATURE [X] a. AMBIENT [ ] b. ABOVE AMBIENT [ ] c. BELOW AMBIENT [ ] d. CRYOGENIC 225

	%WT	HAZARDOUS COMPONENT (For mixture or waste only)	EHS	RS 246b	CAS#
1	85 226	LUBRICATING BASE OIL 227	[ ] Yes 228	[ ] Yes	229
2	1 230	ZINC COMPOUND 231	[ ] Yes 232	[ ] Yes	PROPRIETARY 233
3	20 234	ADDITIVES 235	[ ] Yes 236	[ ] Yes	Proprietary 237
4	238	239	[ ] Yes 240	[ ] Yes	241
5	242	243	[ ] Yes 244	[ ] Yes	245

If more hazardous components are present at greater than 1% by weight if non-carcinogenic, or 0.1% by weight if carcinogenic, attach additional sheets of paper capturing the required information.

ADDITIONAL LOCALLY COLLECTED INFORMATION 246

If EPCRA, Please Sign Here
(Facilities reporting Chemicals subject to EPCRA reporting thresholds must sign each Chemical Description page of each EPCRA reported chemical.)

OFFICIAL USE ONLY	DATE RECEIVED	REVIEWED BY				
DIV	BN	STA	OTHER	DISTRICT	CUPA	PA

UNIFIED PROGRAM (UP) FORM
HAZARDOUS MATERIALS INVENTORY - CHEMICAL DESCRIPTION (LACoCUPA Form 2731)

One page per material per building or area)

[ ] ADD [ ] DELETE [ ] REVISE REPORTING YEAR 2010 200 Page 4 of 12

I. FACILITY INFORMATION

BUSINESS NAME (Same as FACILITY NAME or DBA - Doing Business As) 3

Pacific Bell Telephone Company dba AT&T California

CHEMICAL LOCATION [redacted] B4622

CHEMICAL LOCATION CONFIDENTIAL 202
EPCRA [ ] YES [X] NO

FACILITY ID# 1 MAP# (optional) 203: 1 GRID# (optional) 204: I5

II. CHEMICAL INFORMATION

CHEMICAL NAME 205

TRADE SECRET [ ] Yes [X] No 206
If Subject to EPCRA, refer to instructions

COMMON NAME 207: ANTIFREEZE/COOLANT

EHS* [ ] Yes [X] No 208 RS* [ ] Yes [X] No

CAS# 209

If EHS or RS is "Yes", all amounts below must be in lbs.

FIRE CODE HAZARD CLASSES (Complete if required by CUPA): CL III-B/ IRR 210

HAZARD MATERIAL TYPE (Check one item) 211: [ ] a. PURE [X] b. MIXTURE [ ] c. WASTE

RADIOACTIVE [ ] Yes [X] No 212 CURIES 213

PHYSICAL STATE (Check one item only) 214: [ ] a. SOLID [X] b. LIQUID [ ] c. GAS

LARGEST CONTAINER 215: 1

FED HAZARD CATEGORIES (Check all that apply) 216: [ ] a. FIRE [ ] b. REACTIVE [ ] c.PRESSURE RELEASE [X] d. ACUTE HEALTH [X] e.CHRONIC HEALTH

AVERAGE DAILY AMOUNT 217	MAXIMUM DAILY AMOUNT 218	ANNUAL WASTE AMOUNT 219	STATE WASTE CODE 220
10	35		

UNITS* (Check one item only) 221: [X] a. GALLONS [ ] b. CUBIC FEET [ ] c. POUNDS [ ] d. TONS
if EHS, amount must be in pounds.

DAYS ON SITE: 222: 365

STORAGE CONTAINER 223:
[ ] a. ABOVE GROUND TANK [ ] b. UNDERGROUND TANK [ ] c. TANK INSIDE BUILDING [ ] d. STEEL DRUM
[ ] e. PLASTIC/NONMETALLIC DRUM [ ] f. CAN [ ] g. CARBOY [ ] h. SILO
[ ] i. FIBER DRUM [ ] j. BAG [ ] k. BOX [ ] l. CYLINDER
[ ] m.GLASS BOTTLE [X] n. PLASTIC BOTTLE [ ] o. TOTE BIN [ ] p. TANK WAGON
[ ] o. RAIL CAR [ ] p. OTHER

STORAGE PRESSURE 224: [X] a. AMBIENT [ ] b. ABOVE AMBIENT [ ] c. BELOW AMBIENT

STORAGE TEMPERATURE 225: [X] a. AMBIENT [ ] b. ABOVE AMBIENT [ ] c. BELOW AMBIENT [ ] d. CRYOGENIC

	%WT	HAZARDOUS COMPONENT (For mixture or waste only)	EHS	RS 246b	CAS#
1	95 226	ETHYLENE GLYCOL 227	[ ] Yes 228	[ ] Yes	107-21-1 229
2	5 230	DIETHYLENE GLYCOL 231	[ ] Yes 232	[ ] Yes	111-46-6 233
3	234	235	[ ] Yes 236	[ ] Yes	237
4	238	239	[ ] Yes 240	[ ] Yes	241
5	242	243	[ ] Yes 244	[ ] Yes	245

If more hazardous components are present at greater than 1% by weight if non-carcinogenic, or 0.1% by weight if carcinogenic, attach additional sheets of paper capturing the required information.

ADDITIONAL LOCALLY COLLECTED INFORMATION 246

If EPCRA, Please Sign Here
(Facilities reporting Chemicals subject to EPCRA reporting thresholds must sign each Chemical Description page of each EPCRA reported chemical.)

OFFICIAL USE ONLY	DATE RECEIVED	REVIEWED BY				
DIV	BN	STA	OTHER	DISTRICT	CUPA	PA

UNIFIED PROGRAM (UP) FORM
HAZARDOUS MATERIALS INVENTORY - CHEMICAL DESCRIPTION (LACoCUPA Form 2731)

One page per material per building or area)

	ADD	DELETE	REVISE	REPORTING YEAR 2010	200	Page 5 of 12

I. FACILITY INFORMATION

BUSINESS NAME (Same as FACILITY NAME or DBA - Doing Business As) 3

Pacific Bell Telephone Company dba AT&T California B4622

CHEMICAL LOCATION [redacted]

CHEMICAL LOCATION CONFIDENTIAL 202
EPCRA [ ] YES [X] NO

FACILITY ID# 1 MAP# (optional) 203: 1 GRID# (optional) 204: H7

II. CHEMICAL INFORMATION

CHEMICAL NAME 205

TRADE SECRET [ ] Yes [X] No 206
If Subject to EPCRA, refer to instructions

COMMON NAME **GREASE/GEAR LUBE** 207

EHS* [ ] Yes [X] No 208 RS* [ ] Yes [X] No

CAS# 209

If EHS or RS is "Yes", all amounts below must be in lbs.

FIRE CODE HAZARD CLASSES (Complete if required by CUPA) CL III-B/ IRR 210

HAZARD MATERIAL TYPE (Check one item) 211: [ ] a. PURE [X] b. MIXTURE [ ] c. WASTE

RADIOACTIVE [ ] Yes [X] No 212 CURIES 213

PHYSICAL STATE (Check one item only) 214: [ ] a. SOLID [X] b. LIQUID [ ] c. GAS

LARGEST CONTAINER 120 215

FED HAZARD CATEGORIES (Check all that apply) 216: [X] a. FIRE [ ] b. REACTIVE [ ] c.PRESSURE RELEASE [ ] d. ACUTE HEALTH [X] e.CHRONIC HEALTH

AVERAGE DAILY AMOUNT 217	MAXIMUM DAILY AMOUNT 218	ANNUAL WASTE AMOUNT 219	STATE WASTE CODE 220
40	120		

UNITS* (Check one item only) 221: [X] a. GALLONS [ ] b. CUBIC FEET [ ] c. POUNDS [ ] d. TONS
if EHS, amount must be in pounds.

DAYS ON SITE: 365 222

STORAGE CONTAINER 223:
- [ ] a. ABOVE GROUND TANK
- [ ] b. UNDERGROUND TANK
- [ ] c. TANK INSIDE BUILDING
- [X] d. STEEL DRUM
- [ ] c. PLASTIC/NONMETALLIC DRUM
- [ ] f. CAN
- [ ] g. CARBOY
- [ ] h. SILO
- [ ] i. FIBER DRUM
- [ ] j. BAG
- [ ] k. BOX
- [ ] l. CYLINDER
- [ ] m.GLASS BOTTLE
- [ ] n. PLASTIC BOTTLE
- [ ] o. TOTE BIN
- [ ] p. TANK WAGON
- [ ] o. RAIL CAR
- [ ] p. OTHER

STORAGE PRESSURE 224: [X] a. AMBIENT [ ] b. ABOVE AMBIENT [ ] c. BELOW AMBIENT

STORAGE TEMPERATURE 225: [X] a. AMBIENT [ ] b. ABOVE AMBIENT [ ] c. BELOW AMBIENT [ ] d. CRYOGENIC

	%WT		HAZARDOUS COMPONENT (For mixture or waste only)		EHS		RS 246b	CAS#	
1	52	226	SOLVENT DEWAXED RESIDUAL OIL	227	[ ] Yes	228	[ ] Yes	64742-62-7	229
2	50	230	HYDROTREATED DIST HVY PARAFFIN	231	[ ] Yes	232	[ ] Yes	64742-54-7	233
3	50	234	SOL. DEWAXED DIST HVY PARAFFIN	235	[ ] Yes	236	[ ] Yes	64742-65-0	237
4	41	238	HYDROTREATED BOTTOMS	239	[ ] Yes	240	[ ] Yes	64742-57-0	241
5	12	242	ADDITIVES	243	[ ] Yes	244	[ ] Yes	PROPRIETARY	245

If more hazardous components are present at greater than 1% by weight if non-carcinogenic, or 0.1% by weight if carcinogenic, attach additional sheets of paper capturing the required information.

ADDITIONAL LOCALLY COLLECTED INFORMATION 246

If EPCRA, Please Sign Here
(Facilities reporting Chemicals subject to EPCRA reporting thresholds must sign each Chemical Description page of each EPCRA reported chemical.)

OFFICIAL USE ONLY	DATE RECEIVED	REVIEWED BY				
DIV	BN	STA	OTHER	DISTRICT	CUPA	PA

UNIFIED PROGRAM (UP) FORM
HAZARDOUS MATERIALS INVENTORY - CHEMICAL DESCRIPTION (LACoCUPA Form 2731)

One page per material per building or area)

[ ] ADD [ ] DELETE [ ] REVISE REPORTING YEAR 2010 200 Page 6 of 12

I. FACILITY INFORMATION

BUSINESS NAME (Same as FACILITY NAME or DBA - Doing Business As) 3

Pacific Bell Telephone Company dba AT&T California B4622

CHEMICAL LOCATION [redacted]

CHEMICAL LOCATION CONFIDENTIAL 202
EPCRA [ ] YES [X] NO

FACILITY ID# 1 MAP# (optional) 203: 1 GRID# (optional) 204: K4

II. CHEMICAL INFORMATION

CHEMICAL NAME 205

TRADE SECRET [ ] Yes [X] No 206
If Subject to EPCRA, refer to instructions

COMMON NAME 207: USED MOTOR OIL

EHS* [ ] Yes [X] No 208 RS* [ ] Yes [X] No

CAS# 209

If EHS or RS is "Yes", all amounts below must be in lbs.

FIRE CODE HAZARD CLASSES (Complete if required by CUPA): CL III-B/ IRR 210

HAZARD MATERIAL TYPE (Check one item) 211: [ ] a. PURE [ ] b. MIXTURE [X] c. WASTE

RADIOACTIVE [ ] Yes [X] No 212 CURIES 213

PHYSICAL STATE (Check one item only) 214: [ ] a. SOLID [X] b. LIQUID [ ] c. GAS

LARGEST CONTAINER 215: 500

FED HAZARD CATEGORIES (Check all that apply) 216: [X] a. FIRE [ ] b. REACTIVE [ ] c. PRESSURE RELEASE [ ] d. ACUTE HEALTH [X] e. CHRONIC HEALTH

AVERAGE DAILY AMOUNT 217	MAXIMUM DAILY AMOUNT 218	ANNUAL WASTE AMOUNT 219	STATE WASTE CODE 220
30	500	1250	221

UNITS* (Check one item only) 221: [X] a. GALLONS [ ] b. CUBIC FEET [ ] c. POUNDS [ ] d. TONS
if EHS, amount must be in pounds.

DAYS ON SITE: 222: 365

STORAGE CONTAINER 223:
- [X] a. ABOVE GROUND TANK
- [ ] b. UNDERGROUND TANK
- [ ] c. TANK INSIDE BUILDING
- [X] d. STEEL DRUM
- [ ] e. PLASTIC/NONMETALLIC DRUM
- [ ] f. CAN
- [ ] g. CARBOY
- [ ] h. SILO
- [ ] i. FIBER DRUM
- [ ] j. BAG
- [ ] k. BOX
- [ ] l. CYLINDER
- [ ] m. GLASS BOTTLE
- [ ] n. PLASTIC BOTTLE
- [ ] o. TOTE BIN
- [ ] p. TANK WAGON
- [ ] o. RAIL CAR
- [ ] p. OTHER

STORAGE PRESSURE 224: [X] a. AMBIENT [ ] b. ABOVE AMBIENT [ ] c. BELOW AMBIENT

STORAGE TEMPERATURE 225: [X] a. AMBIENT [ ] b. ABOVE AMBIENT [ ] c. BELOW AMBIENT [ ] d. CRYOGENIC

	%WT	HAZARDOUS COMPONENT (For mixture or waste only)	EHS	RS 246b	CAS#
1	100 226	MOTOR OIL, USED 227	[ ] Yes 228	[ ] Yes	8002-05-9 229
2	230	231	[ ] Yes 232	[ ] Yes	233
3	234	235	[ ] Yes 236	[ ] Yes	237
4	238	239	[ ] Yes 240	[ ] Yes	241
5	242	243	[ ] Yes 244	[ ] Yes	245

If more hazardous components are present at greater than 1% by weight if non-carcinogenic, or 0.1% by weight if carcinogenic, attach additional sheets of paper capturing the required information.

ADDITIONAL LOCALLY COLLECTED INFORMATION 246

If EPCRA, Please Sign Here
(Facilities reporting Chemicals subject to EPCRA reporting thresholds must sign each Chemical Description page of each EPCRA reported chemical.)

OFFICIAL USE ONLY	DATE RECEIVED		REVIEWED BY			
DIV	BN	STA	OTHER	DISTRICT	CUPA	PA

UNIFIED PROGRAM (UP) FORM
HAZARDOUS MATERIALS INVENTORY - CHEMICAL DESCRIPTION (LACoCUPA Form 2731)

One page per material per building or area)

[ ] ADD [ ] DELETE [ ] REVISE REPORTING YEAR 2010 200 Page 7 of 12

I. FACILITY INFORMATION

BUSINESS NAME (Same as FACILITY NAME or DBA - Doing Business As) 3

Pacific Bell Telephone Company dba AT&T California B4622

CHEMICAL LOCATION [redacted] CHEMICAL LOCATION CONFIDENTIAL 202
EPCRA [ ] YES [X] NO

FACILITY ID# 1 MAP# (optional) 203: 1 GRID# (optional) 204: H6

II. CHEMICAL INFORMATION

CHEMICAL NAME 205 TRADE SECRET [ ] Yes [X] No 206
If Subject to EPCRA, refer to instructions

COMMON NAME 207 **DRAINED USED OIL FILTERS** EHS* [ ] Yes [X] No 208 RS* [ ] Yes [X] No

CAS# 209 If EHS or RS is "Yes", all amounts below must be in lbs.

FIRE CODE HAZARD CLASSES (Complete if required by CUPA) CL III-B/ IRR 210

HAZARD MATERIAL TYPE (Check one item) 211 [ ] a. PURE [ ] b. MIXTURE [X] c. WASTE
RADIOACTIVE [ ] Yes [X] No 212 CURIES 213

PHYSICAL STATE (Check one item only) [X] a. SOLID [ ] b. LIQUID [ ] c. GAS 214 LARGEST CONTAINER 200 215

FED HAZARD CATEGORIES (Check all that apply) [X] a. FIRE [ ] b. REACTIVE [ ] c.PRESSURE RELEASE [ ] d. ACUTE HEALTH [X] e.CHRONIC HEALTH 216

AVERAGE DAILY AMOUNT 217	MAXIMUM DAILY AMOUNT 218	ANNUAL WASTE AMOUNT 219	STATE WASTE CODE 220
50	200	400	223

UNITS* (Check one item only) [ ] a. GALLONS [ ] b. CUBIC FEET [X] c. POUNDS [ ] d. TONS 221
if EHS, amount must be in pounds.
DAYS ON SITE: 365 222

STORAGE CONTAINER 223
- [ ] a. ABOVE GROUND TANK
- [ ] b. UNDERGROUND TANK
- [ ] c. TANK INSIDE BUILDING
- [X] d. STEEL DRUM
- [ ] e. PLASTIC/NONMETALLIC DRUM
- [ ] f. CAN
- [ ] g. CARBOY
- [ ] h. SILO
- [ ] i. FIBER DRUM
- [ ] j. BAG
- [ ] k. BOX
- [ ] l. CYLINDER
- [ ] m.GLASS BOTTLE
- [ ] n. PLASTIC BOTTLE
- [ ] o. TOTE BIN
- [ ] p. TANK WAGON
- [ ] o. RAIL CAR
- [ ] p. OTHER

STORAGE PRESSURE [X] a. AMBIENT [ ] b. ABOVE AMBIENT [ ] c. BELOW AMBIENT 224

STORAGE TEMPERATURE [X] a. AMBIENT [ ] b. ABOVE AMBIENT [ ] c. BELOW AMBIENT [ ] d. CRYOGENIC 225

	%WT		HAZARDOUS COMPONENT (For mixture or waste only)		EHS		RS 246b	CAS#	
1	100	226	USED OIL FILTERS	227	[ ] Yes	228	[ ] Yes	8002-05-9	229
2		230	USED OIL	231	[ ] Yes	232	[ ] Yes	8002-05-9	233
3		234		235	[ ] Yes	236	[ ] Yes		237
4		238		239	[ ] Yes	240	[ ] Yes		241
5		242		243	[ ] Yes	244	[ ] Yes		245

If more hazardous components are present at greater than 1% by weight if non-carcinogenic, or 0.1% by weight if carcinogenic, attach additional sheets of paper capturing the required information.

ADDITIONAL LOCALLY COLLECTED INFORMATION 246

If EPCRA, Please Sign Here
(Facilities reporting Chemicals subject to EPCRA reporting thresholds must sign each Chemical Description page of each EPCRA reported chemical.)

OFFICIAL USE ONLY	DATE RECEIVED	REVIEWED BY				
DIV	BN	STA	OTHER	DISTRICT	CUPA	PA

UNIFIED PROGRAM (UP) FORM
HAZARDOUS MATERIALS INVENTORY - CHEMICAL DESCRIPTION (LACoCUPA Form 2731)

One page per material per building or area)

ADD	DELETE	REVISE	REPORTING YEAR 2010	200	Page 8 of 12

I. FACILITY INFORMATION

BUSINESS NAME (Same as FACILITY NAME or DBA - Doing Business As) 3

Pacific Bell Telephone Company dba AT&T California B4622

CHEMICAL LOCATION [redacted]

CHEMICAL LOCATION CONFIDENTIAL EPCRA ☐ YES ☒ NO 202

FACILITY ID# [redacted] 1

MAP# (optional) 203: 1

GRID# (optional) 204: 15

II. CHEMICAL INFORMATION

CHEMICAL NAME 205

TRADE SECRET ☐ Yes ☒ No 206
If Subject to EPCRA, refer to instructions

COMMON NAME **USED ANTIFREEZE** 207

EHS* ☐ Yes ☒ No 208

RS* ☐ Yes ☒ No

CAS# 209

If EHS or RS is "Yes", all amounts below must be in lbs.

FIRE CODE HAZARD CLASSES (Complete if required by CUPA) CL III-B/ IRR 210

HAZARD MATERIAL TYPE (Check one item) 211: ☐ a. PURE ☐ b. MIXTURE ☒ c. WASTE

RADIOACTIVE ☐ Yes ☒ No 212

CURIES 213

PHYSICAL STATE (Check one item only) 214: ☐ a. SOLID ☒ b. LIQUID ☐ c. GAS

LARGEST CONTAINER 55 215

FED HAZARD CATEGORIES (Check all that apply) 216: ☐ a. FIRE ☐ b. REACTIVE ☐ c.PRESSURE RELEASE ☒ d. ACUTE HEALTH ☒ e.CHRONIC HEALTH

AVERAGE DAILY AMOUNT 217	MAXIMUM DAILY AMOUNT 218	ANNUAL WASTE AMOUNT 219	STATE WASTE CODE 220
10	220	440	343

UNITS* (Check one item only) 221: ☒ a. GALLONS ☐ b. CUBIC FEET ☐ c. POUNDS if EHS, amount must be in pounds. ☐ d. TONS

DAYS ON SITE: 365 222

STORAGE CONTAINER 223:
- ☐ a. ABOVE GROUND TANK
- ☐ b. UNDERGROUND TANK
- ☐ c. TANK INSIDE BUILDING
- ☐ d. STEEL DRUM
- ☒ e. PLASTIC/NONMETALLIC DRUM
- ☐ f. CAN
- ☐ g. CARBOY
- ☐ h. SILO
- ☐ i. FIBER DRUM
- ☐ j. BAG
- ☐ k. BOX
- ☐ l. CYLINDER
- ☐ m.GLASS BOTTLE
- ☐ n. PLASTIC BOTTLE
- ☐ o. TOTE BIN
- ☐ p. TANK WAGON
- ☐ o. RAIL CAR
- ☐ p. OTHER

STORAGE PRESSURE 224: ☒ a. AMBIENT ☐ b. ABOVE AMBIENT ☐ c. BELOW AMBIENT

STORAGE TEMPERATURE 225: ☒ a. AMBIENT ☐ b. ABOVE AMBIENT ☐ c. BELOW AMBIENT ☐ d. CRYOGENIC

	%WT	HAZARDOUS COMPONENT (For mixture or waste only)	EHS	RS 246b	CAS#
1	50 226	ETHYLENE GLYCOL 227	☐ Yes 228	☐ Yes	107-21-1 229
2	1 230	DIETHYLENE GLYCOL 231	☐ Yes 232	☐ Yes	111-46-6 233
3	40 234	WATER 235	☐ Yes 236	☐ Yes	7732-18-5 237
4	238	239	☐ Yes 240	☐ Yes	241
5	242	243	☐ Yes 244	☐ Yes	245

If more hazardous components are present at greater than 1% by weight if non-carcinogenic, or 0.1% by weight if carcinogenic, attach additional sheets of paper capturing the required information.

ADDITIONAL LOCALLY COLLECTED INFORMATION 246

If EPCRA, Please Sign Here
(Facilities reporting Chemicals subject to EPCRA reporting thresholds must sign each Chemical Description page of each EPCRA reported chemical.)

OFFICIAL USE ONLY	DATE RECEIVED	REVIEWED BY				
DIV	BN	STA	OTHER	DISTRICT	CUPA	PA

UNIFIED PROGRAM (UP) FORM
HAZARDOUS MATERIALS INVENTORY - CHEMICAL DESCRIPTION (LACoCUPA Form 2731)

One page per material per building or area)

ADD | DELETE | REVISE | REPORTING YEAR 2010 | 200 | Page 9 of 12

I. FACILITY INFORMATION

BUSINESS NAME (Same as FACILITY NAME or DBA - Doing Business As) 3

Pacific Bell Telephone Company dba AT&T California B4622

CHEMICAL LOCATION [redacted] | CHEMICAL LOCATION CONFIDENTIAL EPCRA [ ] YES [X] NO 202

FACILITY ID# [redacted] 1 | MAP# (optional) 203: 1 | GRID# (optional) 204: H6

II. CHEMICAL INFORMATION

CHEMICAL NAME 205 | TRADE SECRET [ ] Yes [X] No 206 (If Subject to EPCRA, refer to instructions)

COMMON NAME HYDRAULIC FLUID 207 | EHS* [ ] Yes [X] No 208 | RS* [ ] Yes [X] No

CAS# 209 | If EHS or RS is "Yes", all amounts below must be in lbs.

FIRE CODE HAZARD CLASSES (Complete if required by CUPA) CL III-B 210

HAZARD MATERIAL TYPE (Check one item) [ ] a. PURE [X] b. MIXTURE [ ] c. WASTE 211 | RADIOACTIVE [ ] Yes [X] No 212 | CURIES 213

PHYSICAL STATE (Check one item only) [ ] a. SOLID [X] b. LIQUID [ ] c. GAS 214 | LARGEST CONTAINER 90 215

FED HAZARD CATEGORIES (Check all that apply) [X] a. FIRE [ ] b. REACTIVE [ ] c.PRESSURE RELEASE [ ] d. ACUTE HEALTH [X] e.CHRONIC HEALTH 216

AVERAGE DAILY AMOUNT 217	MAXIMUM DAILY AMOUNT 218	ANNUAL WASTE AMOUNT 219	STATE WASTE CODE 220
5	180		

UNITS* (Check one item only) [X] a. GALLONS [ ] b. CUBIC FEET [ ] c. POUNDS [ ] d. TONS 221 (if EHS, amount must be in pounds.) | DAYS ON SITE: 365 222

STORAGE CONTAINER
- [ ] a. ABOVE GROUND TANK
- [ ] b. UNDERGROUND TANK
- [ ] c. TANK INSIDE BUILDING
- [X] d. STEEL DRUM
- [ ] e. PLASTIC/NONMETALLIC DRUM
- [ ] f. CAN
- [ ] g. CARBOY
- [ ] h. SILO
- [ ] i. FIBER DRUM
- [ ] j. BAG
- [ ] k. BOX
- [ ] l. CYLINDER
- [ ] m.GLASS BOTTLE
- [ ] n. PLASTIC BOTTLE
- [ ] o. TOTE BIN
- [ ] p. TANK WAGON
- [ ] o. RAIL CAR
- [ ] p. OTHER

223

STORAGE PRESSURE [X] a. AMBIENT [ ] b. ABOVE AMBIENT [ ] c. BELOW AMBIENT 224

STORAGE TEMPERATURE [X] a. AMBIENT [ ] b. ABOVE AMBIENT [ ] c. BELOW AMBIENT [ ] d. CRYOGENIC 225

	%WT	HAZARDOUS COMPONENT (For mixture or waste only)	EHS	RS 246b	CAS#
1	99 226	LUBRICATING BASE OIL 227	[ ] Yes 228	[ ] Yes	229
2	2 230	ADDITIVES 231	[ ] Yes 232	[ ] Yes	PROPRIETARY 233
3	234	235	[ ] Yes 236	[ ] Yes	237
4	238	239	[ ] Yes 240	[ ] Yes	241
5	242	243	[ ] Yes 244	[ ] Yes	245

If more hazardous components are present at greater than 1% by weight if non-carcinogenic, or 0.1% by weight if carcinogenic, attach additional sheets of paper capturing the required information.

ADDITIONAL LOCALLY COLLECTED INFORMATION 246

If EPCRA, Please Sign Here
(Facilities reporting Chemicals subject to EPCRA reporting thresholds must sign each Chemical Description page of each EPCRA reported chemical.)

OFFICIAL USE ONLY	DATE RECEIVED	REVIEWED BY				
DIV	BN	STA	OTHER	DISTRICT	CUPA	PA

UNIFIED PROGRAM (UP) FORM
HAZARDOUS MATERIALS INVENTORY - CHEMICAL DESCRIPTION (LACoCUPA Form 2731)

One page per material per building or area)

ADD | DELETE | REVISE | REPORTING YEAR 2010 | 200 | Page 10 of 12

I. FACILITY INFORMATION

BUSINESS NAME (Same as FACILITY NAME or DBA - Doing Business As) 3

Pacific Bell Telephone Company dba AT&T California B4622

CHEMICAL LOCATION [redacted]

CHEMICAL LOCATION CONFIDENTIAL EPCRA [ ] YES [X] NO 202

FACILITY ID# [redacted] 1 MAP# (optional) 1 203 GRID# (optional) H6 204

II. CHEMICAL INFORMATION

CHEMICAL NAME 205

TRADE SECRET [ ] Yes [X] No 206
If Subject to EPCRA, refer to instructions

COMMON NAME AUTOMATIC TRANSMISSION FLUID 207

EHS* [ ] Yes [X] No 208 RS* [ ] Yes [X] No

CAS# 209

If EHS or RS is "Yes", all amounts below must be in lbs.

FIRE CODE HAZARD CLASSES (Complete if required by CUPA) CL III-B/ IRR 210

HAZARD MATERIAL TYPE (Check one item) [ ] a. PURE [X] b. MIXTURE [ ] c. WASTE 211

RADIOACTIVE [ ] Yes [X] No 212 CURIES 213

PHYSICAL STATE (Check one item only) [ ] a. SOLID [X] b. LIQUID [ ] c. GAS 214

LARGEST CONTAINER 55 215

FED HAZARD CATEGORIES (Check all that apply) [X] a. FIRE [ ] b. REACTIVE [ ] c. PRESSURE RELEASE [X] d. ACUTE HEALTH [ ] e. CHRONIC HEALTH 216

AVERAGE DAILY AMOUNT 217	MAXIMUM DAILY AMOUNT 218	ANNUAL WASTE AMOUNT 219	STATE WASTE CODE 220
10	110		

UNITS* (Check one item only) [X] a. GALLONS [ ] b. CUBIC FEET [ ] c. POUNDS [ ] d. TONS 221
if EHS, amount must be in pounds.

DAYS ON SITE: 365 222

STORAGE CONTAINER
[ ] a. ABOVE GROUND TANK [ ] b. UNDERGROUND TANK [ ] c. TANK INSIDE BUILDING [X] d. STEEL DRUM [ ] e. PLASTIC/NONMETALLIC DRUM [ ] f. CAN [ ] g. CARBOY [ ] h. SILO [ ] i. FIBER DRUM [ ] j. BAG [ ] k. BOX [ ] l. CYLINDER [ ] m GLASS BOTTLE [ ] n. PLASTIC BOTTLE [ ] o. TOTE BIN [ ] p. TANK WAGON [ ] o. RAIL CAR [ ] p. OTHER
223

STORAGE PRESSURE [X] a. AMBIENT [ ] b. ABOVE AMBIENT [ ] c. BELOW AMBIENT 224

STORAGE TEMPERATURE [X] a. AMBIENT [ ] b. ABOVE AMBIENT [ ] c. BELOW AMBIENT [ ] d. CRYOGENIC 225

	%WT	HAZARDOUS COMPONENT (For mixture or waste only)	EHS	RS 246b	CAS#
1	70 226	SOLVENT REFINED PETROLEUM OILS 227	[ ] Yes 228	[ ] Yes	64741-89-5 229
2	40 230	BASE STOCK 231	[ ] Yes 232	[ ] Yes	64741-88-4 233
3	10 234	PETROLEUM SOLVENT, REFINED 235	[ ] Yes 236	[ ] Yes	64741-97-5 237
4	10 238	Polyosobutenyl Succinimide 239	[ ] Yes 240	[ ] Yes	67762-77-0 241
5	5 242	Amines 243	[ ] Yes 244	[ ] Yes	68439-80-5 245

If more hazardous components are present at greater than 1% by weight if non-carcinogenic, or 0.1% by weight if carcinogenic, attach additional sheets of paper capturing the required information.

ADDITIONAL LOCALLY COLLECTED INFORMATION 246

If EPCRA, Please Sign Here
(Facilities reporting Chemicals subject to EPCRA reporting thresholds must sign each Chemical Description page of each EPCRA reported chemical.)

OFFICIAL USE ONLY	DATE RECEIVED	REVIEWED BY				
DIV	BN	STA	OTHER	DISTRICT	CUPA	PA

UNIFIED PROGRAM (UP) FORM
HAZARDOUS MATERIALS INVENTORY - CHEMICAL DESCRIPTION (LACoCUPA Form 2731)

One page per material per building or area)

[ ] ADD [ ] DELETE [ ] REVISE REPORTING YEAR 2010 200 Page 11 of 12

I. FACILITY INFORMATION

BUSINESS NAME (Same as FACILITY NAME or DBA - Doing Business As) 3

Pacific Bell Telephone Company dba AT&T California B4622

CHEMICAL LOCATION [redacted] CHEMICAL LOCATION CONFIDENTIAL EPCRA [ ] YES [X] NO 202

FACILITY ID# [redacted] 1 MAP# (optional) 203: 1 GRID# (optional) 204: H7

II. CHEMICAL INFORMATION

CHEMICAL NAME: ACETYLENE 205

TRADE SECRET [ ] Yes [X] No 206 (If Subject to EPCRA, refer to instructions)

COMMON NAME: ACETYLENE 207

EHS* [ ] Yes [X] No 208 RS* [ ] Yes [X] No

CAS#: 74-86-2 209

If EHS or RS is "Yes", all amounts below must be in lbs.

FIRE CODE HAZARD CLASSES (Complete if required by CUPA): FG/ UR II 210

HAZARD MATERIAL TYPE (Check one item) 211: [X] a. PURE [ ] b. MIXTURE [ ] c. WASTE

RADIOACTIVE [ ] Yes [X] No 212 CURIES 213

PHYSICAL STATE (Check one item only) 214: [ ] a. SOLID [ ] b. LIQUID [X] c. GAS

LARGEST CONTAINER 145 215

FED HAZARD CATEGORIES (Check all that apply) 216: [X] a. FIRE [ ] b. REACTIVE [X] c.PRESSURE RELEASE [X] d. ACUTE HEALTH [ ] e.CHRONIC HEALTH

AVERAGE DAILY AMOUNT 217	MAXIMUM DAILY AMOUNT 218	ANNUAL WASTE AMOUNT 219	STATE WASTE CODE 220
20	145		

UNITS* (Check one item only) 221: [ ] a. GALLONS [X] b. CUBIC FEET [ ] c. POUNDS [ ] d. TONS (if EHS, amount must be in pounds.)

DAYS ON SITE: 365 222

STORAGE CONTAINER 223:
[ ] a. ABOVE GROUND TANK [ ] b. UNDERGROUND TANK [ ] c. TANK INSIDE BUILDING [ ] d. STEEL DRUM [ ] e. PLASTIC/NONMETALLIC DRUM [ ] f. CAN [ ] g. CARBOY [ ] h. SILO [ ] i. FIBER DRUM [ ] j. BAG [ ] k. BOX [X] l. CYLINDER [ ] m.GLASS BOTTLE [ ] n. PLASTIC BOTTLE [ ] o. TOTE BIN [ ] p. TANK WAGON [ ] o. RAIL CAR [ ] p. OTHER

STORAGE PRESSURE 224: [ ] a. AMBIENT [X] b. ABOVE AMBIENT [ ] c. BELOW AMBIENT

STORAGE TEMPERATURE 225: [X] a. AMBIENT [ ] b. ABOVE AMBIENT [ ] c. BELOW AMBIENT [ ] d. CRYOGENIC

	%WT	HAZARDOUS COMPONENT (For mixture or waste only)	EHS	RS 246b	CAS#
1	226	227	[ ] Yes 228	[ ] Yes	229
2	230	231	[ ] Yes 232	[ ] Yes	233
3	234	235	[ ] Yes 236	[ ] Yes	237
4	238	239	[ ] Yes 240	[ ] Yes	241
5	242	243	[ ] Yes 244	[ ] Yes	245

If more hazardous components are present at greater than 1% by weight if non-carcinogenic, or 0.1% by weight if carcinogenic, attach additional sheets of paper capturing the required information.

ADDITIONAL LOCALLY COLLECTED INFORMATION 246

If EPCRA, Please Sign Here

(Facilities reporting Chemicals subject to EPCRA reporting thresholds must sign each Chemical Description page of each EPCRA reported chemical.)

OFFICIAL USE ONLY	DATE RECEIVED	REVIEWED BY				
DIV	BN	STA	OTHER	DISTRICT	CUPA	PA

UNIFIED PROGRAM (UP) FORM
HAZARDOUS MATERIALS INVENTORY - CHEMICAL DESCRIPTION (LACoCUPA Form 2731)

One page per material per building or area)

	ADD		DELETE		REVISE	REPORTING YEAR 2010	200	Page 12 of 12

I. FACILITY INFORMATION

BUSINESS NAME (Same as FACILITY NAME or DBA - Doing Business As) 3

Pacific Bell Telephone Company dba AT&T California B4622

CHEMICAL LOCATION [redacted]

CHEMICAL LOCATION CONFIDENTIAL 202
EPCRA [ ] YES [X] NO

FACILITY ID# [redacted] 1

MAP# (optional) 203: 1

GRID# (optional) 204: H7

II. CHEMICAL INFORMATION

CHEMICAL NAME: OXYGEN 205

TRADE SECRET [ ] Yes [X] No 206
If Subject to EPCRA, refer to instructions

COMMON NAME: **OXYGEN** 207

EHS* [ ] Yes [X] No 208

RS* [ ] Yes [X] No

CAS#: 7782-44-7 209

If EHS or RS is "Yes", all amounts below must be in lbs.

FIRE CODE HAZARD CLASSES (Complete if required by CUPA): OX 210

HAZARD MATERIAL TYPE (Check one item) 211: [X] a. PURE [ ] b. MIXTURE [ ] c. WASTE

RADIOACTIVE 212: [ ] Yes [X] No

CURIES 213

PHYSICAL STATE (Check one item only) 214: [ ] a. SOLID [ ] b. LIQUID [X] c. GAS

LARGEST CONTAINER 215: 135

FED HAZARD CATEGORIES (Check all that apply) 216: [ ] a. FIRE [ ] b. REACTIVE [X] c. PRESSURE RELEASE [ ] d. ACUTE HEALTH [ ] e. CHRONIC HEALTH

AVERAGE DAILY AMOUNT 217	MAXIMUM DAILY AMOUNT 218	ANNUAL WASTE AMOUNT 219	STATE WASTE CODE 220
20	135		

UNITS* (Check one item only) 221: [ ] a. GALLONS [X] b. CUBIC FEET [ ] c. POUNDS [ ] d. TONS
if EHS, amount must be in pounds.

DAYS ON SITE: 222: 365

STORAGE CONTAINER 223:
[ ] a. ABOVE GROUND TANK [ ] b. UNDERGROUND TANK [ ] c. TANK INSIDE BUILDING [ ] d. STEEL DRUM
[ ] e. PLASTIC/NONMETALLIC DRUM [ ] f. CAN [ ] g. CARBOY [ ] h. SILO
[ ] i. FIBER DRUM [ ] j. BAG [ ] k. BOX [X] l. CYLINDER
[ ] m. GLASS BOTTLE [ ] n. PLASTIC BOTTLE [ ] o. TOTE BIN [ ] p. TANK WAGON
[ ] o. RAIL CAR [ ] p. OTHER

STORAGE PRESSURE 224: [ ] a. AMBIENT [X] b. ABOVE AMBIENT [ ] c. BELOW AMBIENT

STORAGE TEMPERATURE 225: [X] a. AMBIENT [ ] b. ABOVE AMBIENT [ ] c. BELOW AMBIENT [ ] d. CRYOGENIC

	%WT	HAZARDOUS COMPONENT (For mixture or waste only)	EHS	RS 246b	CAS#
1	226	227	[ ] Yes 228	[ ] Yes	229
2	230	231	[ ] Yes 232	[ ] Yes	233
3	234	235	[ ] Yes 236	[ ] Yes	237
4	238	239	[ ] Yes 240	[ ] Yes	241
5	242	243	[ ] Yes 244	[ ] Yes	245

If more hazardous components are present at greater than 1% by weight if non-carcinogenic, or 0.1% by weight if carcinogenic, attach additional sheets of paper capturing the required information.

ADDITIONAL LOCALLY COLLECTED INFORMATION 246

If EPCRA, Please Sign Here
(Facilities reporting Chemicals subject to EPCRA reporting thresholds must sign each Chemical Description page of each EPCRA reported chemical.)

OFFICIAL USE ONLY	DATE RECEIVED	REVIEWED BY				
DIV	BN	STA	OTHER	DISTRICT	CUPA	PA

PACIFIC BELL/AT&T MAP# 1

SITE MAP

Prepared By:
Stantec Consulting Inc.
1137 N. McDowell Blvd.
Petaluma, CA U.S.A. 94954
www.stantec.com

BUSINESS NAME AT&T California VNNYCA50 B4622

DATE 11/16/2006

DRAWING SCALE

BUSINESS ADDRESS 16201-16251 RAYMER STREET VAN NUYS

ZIP CODE 91406

NOT TO SCALE

[redacted]

D

TS

ANTS

ION

A B C D E F G H I J K L M

(WA) USED ANTIFREEZE

PACIFIC BELL/AT&T MAP# 2

SITE MAP

Prepared By: Stantec Consulting Inc.
1137 N. McDowell Blvd.
Petaluma, CA U.S.A. 94954
www.stantec.com

BUSINESS NAME AT&T California VNNYCA5C B4622-1 DATE 11/18/2009 DRAWING SCALE

BUSINESS ADDRESS 16201 RAYMER STREET VAN NUYS ZIP CODE 91406 NOT TO SCALE

[redacted]

[redacted]

PACIFIC BELL/AT&T MAP# 3

SITE MAP

Prepared By:
Stantec
Stantec Consulting Inc.
1137 N. McDowell Blvd.
Petaluma, CA U.S.A. 94954
www.stantec.com

BUSINESS NAME AT&T California VNNYCA50 B4622

DATE 5/30/2008

DRAWING SCALE

BUSINESS ADDRESS 16251 RAYMER STREET VAN NUYS

ZIP CODE 91406

NOT TO SCALE

[redacted]

A B C D E F G H I J K L M

B4622

UNIFIED PROGRAM (UP) FORM

FA 17482

BUSINESS OWNER/OPERATOR IDENTIFICATION (LACoCUPA Form 2730)

☐ NEW BUSINESS ☐ OUT OF BUSINESS ☒ REVISE/UPDATE (EFFECTIVE January 4, 2010) Page of

I. IDENTIFICATION

FACILITY ID# [redacted] 419739-01 (1)	BEGINNING DATE (100) 01/01/2010	ENDING DATE (101) 12/31/2010	
BUSINESS NAME (Same as FACILITY NAME or DBA - Doing Business As) (3) Pacific Bell Telephone Company dba AT&T C B4622 / VNNYCAWZ		BUSINESS PHONE (102) 818-713-7177	
BUSINESS SITE ADDRESS (103) 16201-16251 RAYMER ST			
CITY (104) VAN NUYS	CA	ZIP CODE (105) 91406	
DUN BRADSTREET (106) 10-340-1618		SIC CODE (4 digit #) (107) 4813	
COUNTY (108) LOS ANGELES		UNINCORPORATED ☒ YES ☒ NO	
BUSINESS OPERATOR NAME (109) Cindy Hayn		BUSINESS OPERATOR PHONE (110) 818-713-7177	

II. BUSINESS OWNER

OWNER NAME (111) Pacific Bell Telephone Company d/b/a AT&T California		OWNER PHONE (112) 925-823-0725	
OWNER MAILING ADDRESS (113) 2600 CAMINO RAMON, RM 3E000			
CITY (114) SAN RAMON	STATE (115) CA	ZIP CODE (116) 94583	

III. ENVIRONMENTAL CONTACT

CONTACT NAME (117) Cindy Hayn		CONTACT PHONE (118) 818-713-7177	
CONTACT MAILING ADDRESS (119) 22012 & 22018 Vanowen St. #250			
CITY (120) Canoga Park	STATE (121) CA	ZIP CODE (122) 91303	

IV. EMERGENCY CONTACTS

PRIMARY	SECONDARY
NAME (123) Cindy Hayn	NAME (128) EMERGENCY CONTROL CENTER
TITLE (124) Environmental Site Manager	TITLE (129) 24 HR EMERGENCY SERVICE
BUSINESS PHONE (125) 818-713-7177	BUSINESS PHONE (130) 877-322-4722
[redacted] (131)	
[redacted] (132)	
E-MAIL ADDRESS (if any) ch1921@att.com	E-MAIL ADDRESS (if any)

V. ADDITIONAL LOCALLY COLLECTED INFORMATION:

FEDERAL TAX IDENTIFICATION NUMBER 74-2782655	(133c)	NO. OF EMPLOYEE 150
NAME, POSITION, AND DATE OF BIRTH Pacific Bell Telephone Company d/b/a AT&T California		
DRIVER'S LICENSE NUMBER AND STATE		BUSINESS CODE

MAILING/ BILLING INFORMATION

ADDRESS	CITY	STATE	ZIP CODE
P.O. Box 5095, ROOM 3E000	San Ramon	CA	94583

Certification: Based on my inquiry of those individuals responsible for obtaining the information, I certify under penalty of law that I have personally examined and am familiar with the information submitted and believe the information is true, accurate, and complete.

SIGNATURE OF OWNER/OPERATOR OR DESIGNATED REPRESENTATIVE	DATE (134) 3/25/2010	NAME OF DOCUMENT PREPARER (135) Stantec Consulting Services Inc. - HMMP Dept.
NAME OF SIGNER (print) (136) Steve Skanderson	TITLE OF SIGNER (137) Associate - Agent for AT&T	

OFFICIAL USE ONLY	UP Form	HW	HM	ARP	APST	UST	TP	CUPA	PA

INSPECTOR	DISTRICT	DATE OF INSP.	DIVISION	BATTALION	STATION

FA0017482

FILE THIS DOCUMENT IN THE
ENVIRONMENT, HEALTH & SAFETY
GREEN COMPLIANCE BINDER

SECTION 1

Hazardous Materials Business Plan and Annual Inventory Update

YEAR 2009

Pacific Bell Telephone Company dba AT&T California - B4622
(Facility Name and ID)

16201-16251 RAYMER ST
(Facility Address)

Received
JAN 30 2009
HHMD - Data Ops

VAN NUYS
(Facility City)

LOS ANGELES
(Facility County)

MAINTAIN THIS DOCUMENT ON SITE SO IT WILL BE AVAILABLE IN THE EVENT OF A GOVERNMENT AGENCY INSPECTION, SITE ASSESSMENT OR AUDIT.

Printed: 1/8/2009

B4622

UNIFIED PROGRAM (UP) FORM
BUSINESS ACTIVITIES

I. FACILITY IDENTIFICATION

FACILITY ID#	1	EPA ID# (Hazardous Waste Only)	2
		CAD980881437	

BUSINESS NAME (Same as FACILITY NAME or DBA-Doing Business AS) 3

Pacific Bell Telephone Company dba AT&T California B4622 VNNYCAWZ

II. ACTIVITIES DECLARATION

NOTE: If you check YES to any part of this list, please submit the Business Owner/Operator Identification page.

Does your facility...		If Yes, please complete these pages of the UPCF....
A. HAZARDOUS MATERIALS Have on site (for any purpose) hazardous materials at or above 55 gallons for liquids, 500 pounds for solids, or 200 cubic feet for compressed gases (include liquids in ASTs and USTs); or the applicable Federal threshold quantity for an extremely hazardous substance specified in 40 CFR Part 355, Appendix A or B; or handle radiological materials in quantities for which an emergency plan is required pursuant to 10 CFR Parts 30, 40 or 70?	☑ YES ☐ NO 4	✓ HAZARDOUS MATERIALS INVENTORY - CHEMICAL DESCRIPTION ✓ CONSOLIDATED CONTINGENCY PLAN (Section I and Site Map(s)) ✓ TRAINING PLAN
B. UNDERGROUND STORAGE TANKS (USTs) 1. Own or operate underground storage tanks?	☐ YES ☒ NO 5	✓ UST FACILITY ✓ UST TANK (One page per tank)
2. Intend to upgrade existing or install new USTs?	☐ YES ☑ NO 6	✓ UST FACILITY ✓ UST TANK (One per tank ✓ UST INSTALLATION - CERTIFICATE OF COMPLIANCE(one page per tank)
3. Need to report closing a UST?	☐ YES ☑ NO 7	✓ UST TANK (closure portion-one page per tank)
C. ABOVE GROUND PETROLEUM STORAGE TANKS (ASTs) Own or operate ASTs above this threshold: ---the total capacity for the facility is greater than 1,320 gallons?	☐ YES ☒ NO 8	✓ NO FORM REQUIRED TO CUPAS
D. HAZARDOUS WASTE 1. Generate hazardous waste?	☑ YES ☐ NO 9	✓ EPA ID NUMBER–provide at the top of this page ✓ As a generator, answer YES to Item E2b and complete Waste Generator Form.
2. Recycle more than 100 kg/month of excluded or exempted recyclable materials (per HSC § 25143.2)?	☐ YES ☑ NO10	✓ RECYCLABLE MATERIALS REPORT
3. Treat hazardous waste on site?	☐ YES ☑ NO11	✓ ONSITE HAZARDOUS WASTE TREATMENT - FACILITY ✓ ONSITE HAZARDOUS WASTE TREATMENT-UNIT(one page per unit)
4. Treatment subject to financial assurance requirements (for Permit by Rule and Conditional Authorizaton)?	☐ YES ☑ NO12	✓ CERTIFICATION OF FINANCIAL ASSURANCE
5. Consolidate hazardous waste generated at a remote site?	☐ YES ☑ NO13	✓ REMOTE WASTE/CONSOLIDATION SITE ANNUAL NOTIFICATION
6. Need to report the closure/removal of a tank that was classified as hazardous waste and cleaned onsite?	☐ YES ☑ NO14	✓ HAZARDOUS WASTE TANK CLOSURE CERTIFICATION

E. LOCAL REQUIREMENTS 15

1. REGULATED SUBSTANCES		
Have Regulated Substances (RS) including Extremely Hazardous Substances (EHS) stored on site at greater than the threshold planning quantities established by the California Accidential Release Program (Cal ARP) ?	☐ YES ☑ NO	In addition to Hazardous Materials requirements, complete: Regulated Substance Registration Risk Management Plan (when required)

2. OTHER REQUIREMENTS		
a. Have hazardous materials stored on site at or above a threshold amount established by a CUPA's or PA's local ordinance?	☐ YES ☑ NO	Consult local CUPA or PA for added reporting requirements.
b. Required by a CUPA or PA to provide other information?	☑ YES ☐ NO	Waste Generator Form (LA County)

OFFICIAL USE ONLY	UP FORM	HW	HM	ARP	AST	UST	TP	CUPA	PA

B4622

UNIFIED PROGRAM (UP) FORM
BUSINESS OWNER/OPERATOR IDENTIFICATION (LACoCUPA Form 2730)

☒ NEW BUSINESS ☒ OUT OF BUSINESS ☒ REVISE/UPDATE (EFFECTIVE 1/8/2009) Page 2 of 12

I. IDENTIFICATION

FACILITY ID# 1	419739-01	BEGINNING DATE 100	01/01/2009
ENDING DATE 101	12/31/2009		
BUSINESS NAME (Same as FACILITY NAME or DBA - Doing Business As) 3	Pacific Bell Telephone Company dba AT&T California B4622 / VNNYCAWZ	BUSINESS PHONE 102	818-786-0042
BUSINESS SITE ADDRESS 103	16201-16251 RAYMER ST		
CITY 104	VAN NUYS	CA	ZIP CODE 105 91406
DUN BRADSTREET 106	10-340-1618	SIC CODE (4 digit #) 107	4813
COUNTY 108	LOS ANGELES	UNINCORPORATED	☒ YES ☒ NO
BUSINESS OPERATOR NAME 109	Felicia Griffin	BUSINESS OPERATOR PHONE 110	310-219-3514

II. BUSINESS OWNER

OWNER NAME 111	Pacific Bell Telephone Company d/b/a AT&T California	OWNER PHONE 112	(800) 566-9347
OWNER MAILING ADDRESS 113	2600 CAMINO RAMON, RM 3E000		
CITY 114	SAN RAMON	STATE 115 CA	ZIP CODE 116 94583

III. ENVIRONMENTAL CONTACT

CONTACT NAME 117	Environment Health & Safety, attn: Gary Chimienti	CONTACT PHONE 118	(925) 823-0725
CONTACT MAILING ADDRESS 119	2600 CAMINO RAMON, RM 3E000		
CITY 120	SAN RAMON	STATE 121 CA	ZIP CODE 122 94583

IV. EMERGENCY CONTACTS

PRIMARY		SECONDARY	
NAME 123	Felicia Griffin	NAME 128	EMERGENCY CONTROL CENTER
TITLE 124	Site Manager	TITLE 129	24 HR EMERGENCY SERVICE
BUSINESS PHONE 125	310-219-3514	BUSINESS PHONE 130	877-322-4722
[redacted] 131			
132			
E-MAIL ADDRESS (if any)	fg1617@att.com	E-MAIL ADDRESS (if any)	

V. ADDITIONAL LOCALLY COLLECTED INFORMATION:

FEDERAL TAX IDENTIFICATION NUMBER	74-2782655	133c	NO. OF EMPLOYEE 150
NAME, POSITION, AND DATE OF BIRTH	Pacific Bell Telephone Company d/b/a AT&T California		
DRIVER'S LICENSE NUMBER AND STATE			BUSINESS CODE

MAILING/ BILLING INFORMATION

ADDRESS	CITY	STATE	ZIP CODE
P.O. Box 5095, ROOM 3E000	SAN RAMON	CA	94583

Certification: Based on my inquiry of those individuals responsible for obtaining the information, I certify under penalty of law that I have personally examined and am familiar with the information submitted and believe the information is true, accurate, and complete.

SIGNATURE OF OWNER/OPERATOR OR DESIGNATED REPRESENTATIVE	DATE 134 1/8/2009	NAME OF DOCUMENT PREPARER 135 Stantec Consulting Inc. - ENVIRONMENTAL DEPT.
NAME OF SIGNER (print) 136 Steve Skanderson	TITLE OF SIGNER 137 Sr. Project Manager - Agent for AT&T	

OFFICIAL USE ONLY	UP Form	HW	HM	ARP	APST	UST	TP	CUPA	PA

INSPECTOR	DISTRICT	DATE OF INSP.	DIVISION	BATTALION	STATION

UNIFIED PROGRAM (UP) FORM
HAZARDOUS MATERIALS INVENTORY - CHEMICAL DESCRIPTION (LACoCUPA Form 2731)

One page per material per building or area)

ADD	DELETE	REVISE	REPORTING YEAR 2009	200	Page 3 of 12

I. FACILITY INFORMATION

BUSINESS NAME (Same as FACILITY NAME or DBA - Doing Business As) 3

Pacific Bell Telephone Company dba AT&T California B4622

CHEMICAL LOCATION [redacted]

CHEMICAL LOCATION CONFIDENTIAL EPCRA [ ] YES [X] NO 202

FACILITY ID# 1 MAP# (optional) 203: 1 GRID# (optional) 204: 15

II. CHEMICAL INFORMATION

CHEMICAL NAME 205

TRADE SECRET [ ] Yes [X] No 206
If Subject to EPCRA, refer to instructions

COMMON NAME **MOTOR OIL (All Grades)** 207

EHS* [ ] Yes [X] No 208 RS* [ ] Yes [X] No

CAS# 209

If EHS or RS is "Yes", all amounts below must be in lbs.

FIRE CODE HAZARD CLASSES (Complete if required by CUPA) CL III-B/ IRR 210

HAZARD MATERIAL TYPE (Check one item) [ ] a. PURE [X] b. MIXTURE [ ] c. WASTE 211

RADIOACTIVE [ ] Yes [X] No 212 CURIES 213

PHYSICAL STATE (Check one item only) [ ] a. SOLID [X] b. LIQUID [ ] c. GAS 214

LARGEST CONTAINER 110 215

FED HAZARD CATEGORIES (Check all that apply) [X] a. FIRE [ ] b. REACTIVE [ ] c.PRESSURE RELEASE [ ] d. ACUTE HEALTH [X] e.CHRONIC HEALTH 216

AVERAGE DAILY AMOUNT 217	MAXIMUM DAILY AMOUNT 218	ANNUAL WASTE AMOUNT 219	STATE WASTE CODE 220
25	110		

UNITS* (Check one item only) [X] a. GALLONS [ ] b. CUBIC FEET [ ] c. POUNDS if EHS, amount must be in pounds. [ ] d. TONS 221

DAYS ON SITE: 365 222

STORAGE CONTAINER

- [ ] a. ABOVE GROUND TANK
- [ ] b. UNDERGROUND TANK
- [ ] c. TANK INSIDE BUILDING
- [X] d. STEEL DRUM
- [ ] e. PLASTIC/NONMETALLIC DRUM
- [ ] f. CAN
- [ ] g. CARBOY
- [ ] h. SILO
- [ ] i. FIBER DRUM
- [ ] j. BAG
- [ ] k. BOX
- [ ] l. CYLINDER
- [ ] m. GLASS BOTTLE
- [ ] n. PLASTIC BOTTLE
- [ ] o. TOTE BIN
- [ ] p. TANK WAGON
- [ ] o. RAIL CAR
- [ ] p. OTHER

223

STORAGE PRESSURE [X] a. AMBIENT [ ] b. ABOVE AMBIENT [ ] c. BELOW AMBIENT 224

STORAGE TEMPERATURE [X] a. AMBIENT [ ] b. ABOVE AMBIENT [ ] c. BELOW AMBIENT [ ] d. CRYOGENIC 225

	%WT	HAZARDOUS COMPONENT (For mixture or waste only)	EHS	RS 246b	CAS#
1	85 226	LUBRICATING BASE OIL 227	[ ] Yes 228	[ ] Yes	229
2	1 230	ZINC COMPOUND 231	[ ] Yes 232	[ ] Yes	PROPRIETARY 233
3	20 234	ADDITIVES 235	[ ] Yes 236	[ ] Yes	Proprietary 237
4	238	239	[ ] Yes 240	[ ] Yes	241
5	242	243	[ ] Yes 244	[ ] Yes	245

If more hazardous components are present at greater than 1% by weight if non-carcinogenic, or 0.1% by weight if carcinogenic, attach additional sheets of paper capturing the required information.

ADDITIONAL LOCALLY COLLECTED INFORMATION 246

If EPCRA, Please Sign Here
(Facilities reporting Chemicals subject to EPCRA reporting thresholds must sign each Chemical Description page of each EPCRA reported chemical.)

OFFICIAL USE ONLY	DATE RECEIVED	REVIEWED BY				
DIV	BN	STA	OTHER	DISTRICT	CUPA	PA

UNIFIED PROGRAM (UP) FORM
HAZARDOUS MATERIALS INVENTORY - CHEMICAL DESCRIPTION (LACoCUPA Form 2731)

One page per material per building or area)

	ADD	DELETE	X REVISE	REPORTING YEAR 2009	200	Page 4 of 12

I. FACILITY INFORMATION

BUSINESS NAME (Same as FACILITY NAME or DBA - Doing Business As) 3

Pacific Bell Telephone Company dba AT&T California B4622

CHEMICAL LOCATION [redacted] CHEMICAL LOCATION CONFIDENTIAL EPCRA ☐ YES ☒ NO 202

FACILITY ID# [redacted] 1 MAP# (optional) 203: 1 GRID# (optional) 204: I5

II. CHEMICAL INFORMATION

CHEMICAL NAME 205

TRADE SECRET ☐ Yes ☒ No 206 (If Subject to EPCRA, refer to instructions)

COMMON NAME **ANTIFREEZE/COOLANT** 207

EHS* ☐ Yes ☒ No 208 RS* ☐ Yes ☒ No

CAS# 209

If EHS or RS is "Yes", all amounts below must be in lbs.

FIRE CODE HAZARD CLASSES (Complete if required by CUPA) CL III-B/ IRR 210

HAZARD MATERIAL TYPE (Check one item) ☐ a. PURE ☒ b. MIXTURE ☐ c. WASTE 211

RADIOACTIVE ☐ Yes ☒ No 212 CURIES 213

PHYSICAL STATE (Check one item only) ☐ a. SOLID ☒ b. LIQUID ☐ c. GAS 214

LARGEST CONTAINER 1 215

FED HAZARD CATEGORIES (Check all that apply) ☐ a. FIRE ☐ b. REACTIVE ☐ c.PRESSURE RELEASE ☒ d. ACUTE HEALTH ☒ e.CHRONIC HEALTH 216

AVERAGE DAILY AMOUNT 217	MAXIMUM DAILY AMOUNT 218	ANNUAL WASTE AMOUNT 219	STATE WASTE CODE 220
10	35		

UNITS* (Check one item only) ☒ a. GALLONS ☐ b. CUBIC FEET ☐ c. POUNDS ☐ d. TONS 221 (if EHS, amount must be in pounds.)

DAYS ON SITE: 365 222

STORAGE CONTAINER
- ☐ a. ABOVE GROUND TANK
- ☐ b. UNDERGROUND TANK
- ☐ c. TANK INSIDE BUILDING
- ☐ d. STEEL DRUM
- ☐ e. PLASTIC/NONMETALLIC DRUM
- ☐ f. CAN
- ☐ g. CARBOY
- ☐ h. SILO
- ☐ i. FIBER DRUM
- ☐ j. BAG
- ☐ k. BOX
- ☐ l. CYLINDER
- ☐ m. GLASS BOTTLE
- ☒ n. PLASTIC BOTTLE
- ☐ o. TOTE BIN
- ☐ p. TANK WAGON
- ☐ o. RAIL CAR
- ☐ p. OTHER

223

STORAGE PRESSURE ☒ a. AMBIENT ☐ b. ABOVE AMBIENT ☐ c. BELOW AMBIENT 224

STORAGE TEMPERATURE ☒ a. AMBIENT ☐ b. ABOVE AMBIENT ☐ c. BELOW AMBIENT ☐ d. CRYOGENIC 225

	%WT	HAZARDOUS COMPONENT (For mixture or waste only)	EHS	RS 246b	CAS#
1	95 226	ETHYLENE GLYCOL 227	☐ Yes 228	☐ Yes	107-21-1 229
2	5 230	DIETHYLENE GLYCOL 231	☐ Yes 232	☐ Yes	111-46-6 233
3	234	235	☐ Yes 236	☐ Yes	237
4	238	239	☐ Yes 240	☐ Yes	241
5	242	243	☐ Yes 244	☐ Yes	245

If more hazardous components are present at greater than 1% by weight if non-carcinogenic, or 0.1% by weight if carcinogenic, attach additional sheets of paper capturing the required information.

ADDITIONAL LOCALLY COLLECTED INFORMATION 246

If EPCRA, Please Sign Here

(Facilities reporting Chemicals subject to EPCRA reporting thresholds must sign each Chemical Description page of each EPCRA reported chemical.)

OFFICIAL USE ONLY	DATE RECEIVED	REVIEWED BY				
DIV	BN	STA	OTHER	DISTRICT	CUPA	PA

UNIFIED PROGRAM (UP) FORM
HAZARDOUS MATERIALS INVENTORY - CHEMICAL DESCRIPTION (LACoCUPA Form 2731)

One page per material per building or area)

ADD	DELETE	X REVISE	REPORTING YEAR 2009	200	Page 5 of 12

I. FACILITY INFORMATION

BUSINESS NAME (Same as FACILITY NAME or DBA - Doing Business As) 3

Pacific Bell Telephone Company dba AT&T California B4622

CHEMICAL LOCATION [redacted] CHEMICAL LOCATION CONFIDENTIAL 202

EPCRA [ ] YES [X] NO

FACILITY ID# 1 MAP# (optional) 203: 1 GRID# (optional) 204: H7

II. CHEMICAL INFORMATION

CHEMICAL NAME 205

TRADE SECRET [ ] Yes [X] No 206

If Subject to EPCRA, refer to instructions

COMMON NAME **GREASE/GEAR LUBE** 207

EHS* [ ] Yes [X] No 208 RS* [ ] Yes [X] No

CAS# 209

If EHS or RS is "Yes", all amounts below must be in lbs.

FIRE CODE HAZARD CLASSES (Complete if required by CUPA) CL III-B/ IRR 210

HAZARD MATERIAL TYPE (Check one item) [ ] a. PURE [X] b. MIXTURE [ ] c. WASTE 211

RADIOACTIVE [ ] Yes [X] No 212 CURIES 213

PHYSICAL STATE (Check one item only) [ ] a. SOLID [X] b. LIQUID [ ] c. GAS 214

LARGEST CONTAINER 120 215

FED HAZARD CATEGORIES (Check all that apply) [X] a. FIRE [ ] b. REACTIVE [ ] c.PRESSURE RELEASE [ ] d. ACUTE HEALTH [X] e.CHRONIC HEALTH 216

AVERAGE DAILY AMOUNT 217	MAXIMUM DAILY AMOUNT 218	ANNUAL WASTE AMOUNT 219	STATE WASTE CODE 220
40	120		

UNITS* (Check one item only) [X] a. GALLONS [ ] b. CUBIC FEET [ ] c. POUNDS [ ] d. TONS 221 if EHS, amount must be in pounds.

DAYS ON SITE: 365 222

STORAGE CONTAINER

- [ ] a. ABOVE GROUND TANK
- [ ] b. UNDERGROUND TANK
- [ ] c. TANK INSIDE BUILDING
- [X] d. STEEL DRUM
- [ ] e. PLASTIC/NONMETALLIC DRUM
- [ ] f. CAN
- [ ] g. CARBOY
- [ ] h. SILO
- [ ] i. FIBER DRUM
- [ ] j. BAG
- [ ] k. BOX
- [ ] l. CYLINDER
- [ ] m. GLASS BOTTLE
- [ ] n. PLASTIC BOTTLE
- [ ] o. TOTE BIN
- [ ] p. TANK WAGON
- [ ] o. RAIL CAR
- [ ] p. OTHER

223

STORAGE PRESSURE [X] a. AMBIENT [ ] b. ABOVE AMBIENT [ ] c. BELOW AMBIENT 224

STORAGE TEMPERATURE [X] a. AMBIENT [ ] b. ABOVE AMBIENT [ ] c. BELOW AMBIENT [ ] d. CRYOGENIC 225

	%WT	HAZARDOUS COMPONENT (For mixture or waste only)	EHS	RS 246b	CAS#
1	52 226	SOLVENT DEWAXED RESIDUAL OIL 227	[ ] Yes 228	[ ] Yes	64742-62-7 229
2	50 230	HYDROTREATED DIST HVY PARAFFIN 231	[ ] Yes 232	[ ] Yes	64742-54-7 233
3	50 234	SOL. DEWAXED DIST HVY PARAFFIN 235	[ ] Yes 236	[ ] Yes	64742-65-0 237
4	41 238	HYDROTREATED BOTTOMS 239	[ ] Yes 240	[ ] Yes	64742-57-0 241
5	12 242	ADDITIVES 243	[ ] Yes 244	[ ] Yes	PROPRIETARY 245

If more hazardous components are present at greater than 1% by weight if non-carcinogenic, or 0.1% by weight if carcinogenic, attach additional sheets of paper capturing the required information.

ADDITIONAL LOCALLY COLLECTED INFORMATION 246

If EPCRA, Please Sign Here

(Facilities reporting Chemicals subject to EPCRA reporting thresholds must sign each Chemical Description page of each EPCRA reported chemical.)

OFFICIAL USE ONLY	DATE RECEIVED	REVIEWED BY				
DIV	BN	STA	OTHER	DISTRICT	CUPA	PA

UNIFIED PROGRAM (UP) FORM
HAZARDOUS MATERIALS INVENTORY - CHEMICAL DESCRIPTION (LACoCUPA Form 2731)

One page per material per building or area)

	ADD	DELETE	REVISE	REPORTING YEAR 2009	200	Page 6 of 12

I. FACILITY INFORMATION

BUSINESS NAME (Same as FACILITY NAME or DBA - Doing Business As) 3

Pacific Bell Telephone Company dba AT&T California B4622

CHEMICAL LOCATION [redacted]

CHEMICAL LOCATION CONFIDENTIAL 202
EPCRA [ ] YES [X] NO

FACILITY ID# 1 MAP# (optional) 203: 1 GRID# (optional) 204: K4

II. CHEMICAL INFORMATION

CHEMICAL NAME 205

TRADE SECRET [ ] Yes [X] No 206
If Subject to EPCRA, refer to instructions

COMMON NAME **USED MOTOR OIL** 207

EHS* [ ] Yes [X] No 208 RS* [ ] Yes [X] No

CAS# 209

If EHS or RS is "Yes", all amounts below must be in lbs.

FIRE CODE HAZARD CLASSES (Complete if required by CUPA) CL III-B/ IRR 210

HAZARD MATERIAL TYPE (Check one item) 211: [ ] a. PURE [ ] b. MIXTURE [X] c. WASTE

RADIOACTIVE [ ] Yes [X] No 212

CURIES 213

PHYSICAL STATE (Check one item only) 214: [ ] a. SOLID [X] b. LIQUID [ ] c. GAS

LARGEST CONTAINER 500 215

FED HAZARD CATEGORIES (Check all that apply) 216: [X] a. FIRE [ ] b. REACTIVE [ ] c. PRESSURE RELEASE [ ] d. ACUTE HEALTH [X] e. CHRONIC HEALTH

AVERAGE DAILY AMOUNT 217	MAXIMUM DAILY AMOUNT 218	ANNUAL WASTE AMOUNT 219	STATE WASTE CODE 220
30	500	1250	221

UNITS* (Check one item only) 221: [X] a. GALLONS [ ] b. CUBIC FEET [ ] c. POUNDS [ ] d. TONS
if EHS, amount must be in pounds.

DAYS ON SITE: 365 222

STORAGE CONTAINER 223:

[X] a. ABOVE GROUND TANK	[ ] e. PLASTIC/NONMETALLIC DRUM	[ ] i. FIBER DRUM	[ ] m. GLASS BOTTLE	[ ] o. RAIL CAR
[ ] b. UNDERGROUND TANK	[ ] f. CAN	[ ] j. BAG	[ ] n. PLASTIC BOTTLE	[ ] p. OTHER
[ ] c. TANK INSIDE BUILDING	[ ] g. CARBOY	[ ] k. BOX	[ ] o. TOTE BIN	
[ ] d. STEEL DRUM	[ ] h. SILO	[ ] l. CYLINDER	[ ] p. TANK WAGON	

STORAGE PRESSURE 224: [X] a. AMBIENT [ ] b. ABOVE AMBIENT [ ] c. BELOW AMBIENT

STORAGE TEMPERATURE 225: [X] a. AMBIENT [ ] b. ABOVE AMBIENT [ ] c. BELOW AMBIENT [ ] d. CRYOGENIC

	%WT	HAZARDOUS COMPONENT (For mixture or waste only)	EHS	RS 246b	CAS#
1	100 226	MOTOR OIL, USED 227	[ ] Yes 228	[ ] Yes	8002-05-9 229
2	230	231	[ ] Yes 232	[ ] Yes	233
3	234	235	[ ] Yes 236	[ ] Yes	237
4	238	239	[ ] Yes 240	[ ] Yes	241
5	242	243	[ ] Yes 244	[ ] Yes	245

If more hazardous components are present at greater than 1% by weight if non-carcinogenic, or 0.1% by weight if carcinogenic, attach additional sheets of paper capturing the required information.

ADDITIONAL LOCALLY COLLECTED INFORMATION 246

If EPCRA, Please Sign Here
(Facilities reporting Chemicals subject to EPCRA reporting thresholds must sign each Chemical Description page of each EPCRA reported chemical.)

OFFICIAL USE ONLY	DATE RECEIVED	REVIEWED BY				
DIV	BN	STA	OTHER	DISTRICT	CUPA	PA

UNIFIED PROGRAM (UP) FORM
HAZARDOUS MATERIALS INVENTORY - CHEMICAL DESCRIPTION (LACoCUPA Form 2731)

One page per material per building or area)

ADD | DELETE | REVISE | REPORTING YEAR 2009 200 | Page 1 of 12

I. FACILITY INFORMATION

BUSINESS NAME (Same as FACILITY NAME or DBA - Doing Business As) 3

Pacific Bell Telephone Company dba AT&T California B4622

CHEMICAL LOCATION [redacted] CHEMICAL LOCATION CONFIDENTIAL EPCRA [ ] YES [X] NO 202

FACILITY ID# 1 MAP# (optional) 203 1 GRID# (optional) 204 H6

II. CHEMICAL INFORMATION

CHEMICAL NAME 205 TRADE SECRET [ ] Yes [X] No 206 (If Subject to EPCRA, refer to instructions)

COMMON NAME DRAINED USED OIL FILTERS 207 EHS* [ ] Yes [X] No 208 RS* [ ] Yes [X] No

CAS# 209 If EHS or RS is "Yes", all amounts below must be in lbs.

FIRE CODE HAZARD CLASSES (Complete if required by CUPA) CL III-B/ IRR 210

HAZARD MATERIAL TYPE (Check one item) [ ] a. PURE [ ] b. MIXTURE [X] c. WASTE 211 | RADIOACTIVE [ ] Yes [X] No 212 | CURIES 213

PHYSICAL STATE (Check one item only) [X] a. SOLID [ ] b. LIQUID [ ] c. GAS 214 | LARGEST CONTAINER 200 215

FED HAZARD CATEGORIES (Check all that apply) [X] a. FIRE [ ] b. REACTIVE [ ] c.PRESSURE RELEASE [ ] d. ACUTE HEALTH [X] e.CHRONIC HEALTH 216

AVERAGE DAILY AMOUNT 217	MAXIMUM DAILY AMOUNT 218	ANNUAL WASTE AMOUNT 219	STATE WASTE CODE 220
50	200	400	223

UNITS* (Check one item only) [ ] a. GALLONS [ ] b. CUBIC FEET [X] c. POUNDS [ ] d. TONS 221 (if EHS, amount must be in pounds.) | DAYS ON SITE: 365 222

STORAGE CONTAINER
- [ ] a. ABOVE GROUND TANK
- [ ] b. UNDERGROUND TANK
- [ ] c. TANK INSIDE BUILDING
- [X] d. STEEL DRUM
- [ ] e. PLASTIC/NONMETALLIC DRUM
- [ ] f. CAN
- [ ] g. CARBOY
- [ ] h. SILO
- [ ] i. FIBER DRUM
- [ ] j. BAG
- [ ] k. BOX
- [ ] l. CYLINDER
- [ ] m.GLASS BOTTLE
- [ ] n. PLASTIC BOTTLE
- [ ] o. TOTE BIN
- [ ] p. TANK WAGON
- [ ] o. RAIL CAR
- [ ] p. OTHER

223

STORAGE PRESSURE [X] a. AMBIENT [ ] b. ABOVE AMBIENT [ ] c. BELOW AMBIENT 224

STORAGE TEMPERATURE [X] a. AMBIENT [ ] b. ABOVE AMBIENT [ ] c. BELOW AMBIENT [ ] d. CRYOGENIC 225

	%WT	HAZARDOUS COMPONENT (For mixture or waste only)	EHS	RS 246b	CAS#
1	100 226	USED OIL FILTERS 227	[ ] Yes 228	[ ] Yes	8002-05-9 229
2	230	USED OIL 231	[ ] Yes 232	[ ] Yes	8002-05-9 233
3	234	235	[ ] Yes 236	[ ] Yes	237
4	238	239	[ ] Yes 240	[ ] Yes	241
5	242	243	[ ] Yes 244	[ ] Yes	245

If more hazardous components are present at greater than 1% by weight if non-carcinogenic, or 0.1% by weight if carcinogenic, attach additional sheets of paper capturing the required information.

ADDITIONAL LOCALLY COLLECTED INFORMATION 246

If EPCRA, Please Sign Here
(Facilities reporting Chemicals subject to EPCRA reporting thresholds must sign each Chemical Description page of each EPCRA reported chemical.)

OFFICIAL USE ONLY	DATE RECEIVED	REVIEWED BY				
DIV	BN	STA	OTHER	DISTRICT	CUPA	PA

UNIFIED PROGRAM (UP) FORM
HAZARDOUS MATERIALS INVENTORY - CHEMICAL DESCRIPTION (LACoCUPA Form 2731)

One page per material per building or area)

[ ] ADD [ ] DELETE [ ] REVISE REPORTING YEAR 2009 200 Page 9 of 12

I. FACILITY INFORMATION

BUSINESS NAME (Same as FACILITY NAME or DBA - Doing Business As) 3

Pacific Bell Telephone Company dba AT&T California B4622

CHEMICAL LOCATION [redacted]

CHEMICAL LOCATION CONFIDENTIAL EPCRA [ ] YES [X] NO 202

FACILITY ID# [redacted] 1

MAP# (optional) 203: 1

GRID# (optional) 204: I5

II. CHEMICAL INFORMATION

CHEMICAL NAME 205

TRADE SECRET [ ] Yes [X] No 206 (If Subject to EPCRA, refer to instructions)

COMMON NAME: USED ANTIFREEZE 207

EHS* [ ] Yes [X] No 208 RS* [ ] Yes [X] No

CAS# 209

If EHS or RS is "Yes", all amounts below must be in lbs.

FIRE CODE HAZARD CLASSES (Complete if required by CUPA): CL III-B/ IRR 210

HAZARD MATERIAL TYPE (Check one item): [ ] a. PURE [ ] b. MIXTURE [X] c. WASTE 211

RADIOACTIVE [ ] Yes [X] No 212

CURIES 213

PHYSICAL STATE (Check one item only): [ ] a. SOLID [X] b. LIQUID [ ] c. GAS 214

LARGEST CONTAINER: 55 215

FED HAZARD CATEGORIES (Check all that apply): [ ] a. FIRE [ ] b. REACTIVE [ ] c. PRESSURE RELEASE [X] d. ACUTE HEALTH [X] e. CHRONIC HEALTH 216

AVERAGE DAILY AMOUNT 217	MAXIMUM DAILY AMOUNT 218	ANNUAL WASTE AMOUNT 219	STATE WASTE CODE 220
10	220	440	343

UNITS* (Check one item only): [X] a. GALLONS [ ] b. CUBIC FEET [ ] c. POUNDS [ ] d. TONS 221 (if EHS, amount must be in pounds.)

DAYS ON SITE: 365 222

STORAGE CONTAINER (Check all that apply): [ ] a. ABOVE GROUND TANK [ ] b. UNDERGROUND TANK [ ] c. TANK INSIDE BUILDING [ ] d. STEEL DRUM [X] e. PLASTIC/NONMETALLIC DRUM [ ] f. CAN [ ] g. CARBOY [ ] h. SILO [ ] i. FIBER DRUM [ ] j. BAG [ ] k. BOX [ ] l. CYLINDER [ ] m. GLASS BOTTLE [ ] n. PLASTIC BOTTLE [ ] o. TOTE BIN [ ] p. TANK WAGON [ ] o. RAIL CAR [ ] p. OTHER 223

STORAGE PRESSURE: [X] a. AMBIENT [ ] b. ABOVE AMBIENT [ ] c. BELOW AMBIENT 224

STORAGE TEMPERATURE: [X] a. AMBIENT [ ] b. ABOVE AMBIENT [ ] c. BELOW AMBIENT [ ] d. CRYOGENIC 225

	%WT	HAZARDOUS COMPONENT (For mixture or waste only)	EHS	RS 246b	CAS#
1	50 226	ETHYLENE GLYCOL 227	[ ] Yes 228	[ ] Yes	107-21-1 229
2	1 230	DIETHYLENE GLYCOL 231	[ ] Yes 232	[ ] Yes	111-46-6 233
3	40 234	WATER 235	[ ] Yes 236	[ ] Yes	7732-18-5 237
4	238	239	[ ] Yes 240	[ ] Yes	241
5	242	243	[ ] Yes 244	[ ] Yes	245

If more hazardous components are present at greater than 1% by weight if non-carcinogenic, or 0.1% by weight if carcinogenic, attach additional sheets of paper capturing the required information.

ADDITIONAL LOCALLY COLLECTED INFORMATION 246

If EPCRA, Please Sign Here

(Facilities reporting Chemicals subject to EPCRA reporting thresholds must sign each Chemical Description page of each EPCRA reported chemical.)

OFFICIAL USE ONLY	DATE RECEIVED	REVIEWED BY				
DIV	BN	STA	OTHER	DISTRICT	CUPA	PA

UNIFIED PROGRAM (UP) FORM
HAZARDOUS MATERIALS INVENTORY - CHEMICAL DESCRIPTION (LACoCUPA Form 2731)

One page per material per building or area)

[ ] ADD [ ] DELETE [ ] REVISE REPORTING YEAR 2009 200 Page 9 of 12

I. FACILITY INFORMATION

BUSINESS NAME (Same as FACILITY NAME or DBA - Doing Business As) 3

Pacific Bell Telephone Company dba AT&T California B4622

CHEMICAL LOCATION [redacted] CHEMICAL LOCATION CONFIDENTIAL EPCRA [ ] YES [X] NO 202

FACILITY ID# [redacted] 1 MAP# (optional) 203: 1 GRID# (optional) 204: H6

II. CHEMICAL INFORMATION

CHEMICAL NAME 205 TRADE SECRET [ ] Yes [X] No 206 (If Subject to EPCRA, refer to instructions)

COMMON NAME HYDRAULIC FLUID 207 EHS* [ ] Yes [X] No 208 RS* [ ] Yes [X] No

CAS# 209 If EHS or RS is "Yes", all amounts below must be in lbs.

FIRE CODE HAZARD CLASSES (Complete if required by CUPA) CL III-B 210

HAZARD MATERIAL TYPE (Check one item) 211: [ ] a. PURE [X] b. MIXTURE [ ] c. WASTE

RADIOACTIVE [ ] Yes [X] No 212 CURIES 213

PHYSICAL STATE (Check one item only) 214: [ ] a. SOLID [X] b. LIQUID [ ] c. GAS

LARGEST CONTAINER 90 215

FED HAZARD CATEGORIES (Check all that apply) 216: [X] a. FIRE [ ] b. REACTIVE [ ] c. PRESSURE RELEASE [ ] d. ACUTE HEALTH [X] e. CHRONIC HEALTH

AVERAGE DAILY AMOUNT 217	MAXIMUM DAILY AMOUNT 218	ANNUAL WASTE AMOUNT 219	STATE WASTE CODE 220
5	180		

UNITS* (Check one item only) 221: [X] a. GALLONS [ ] b. CUBIC FEET [ ] c. POUNDS if EHS, amount must be in pounds. [ ] d. TONS

DAYS ON SITE: 222: 365

STORAGE CONTAINER 223:
- [ ] a. ABOVE GROUND TANK
- [ ] b. UNDERGROUND TANK
- [ ] c. TANK INSIDE BUILDING
- [X] d. STEEL DRUM
- [ ] e. PLASTIC/NONMETALLIC DRUM
- [ ] f. CAN
- [ ] g. CARBOY
- [ ] h. SILO
- [ ] i. FIBER DRUM
- [ ] j. BAG
- [ ] k. BOX
- [ ] l. CYLINDER
- [ ] m. GLASS BOTTLE
- [ ] n. PLASTIC BOTTLE
- [ ] o. TOTE BIN
- [ ] p. TANK WAGON
- [ ] o. RAIL CAR
- [ ] p. OTHER

STORAGE PRESSURE 224: [X] a. AMBIENT [ ] b. ABOVE AMBIENT [ ] c. BELOW AMBIENT

STORAGE TEMPERATURE 225: [X] a. AMBIENT [ ] b. ABOVE AMBIENT [ ] c. BELOW AMBIENT [ ] d. CRYOGENIC

	%WT	HAZARDOUS COMPONENT (For mixture or waste only)	EHS	RS 246b	CAS#
1	99 226	LUBRICATING BASE OIL 227	[ ] Yes 228	[ ] Yes	229
2	2 230	ADDITIVES 231	[ ] Yes 232	[ ] Yes	PROPRIETARY 233
3	234	235	[ ] Yes 236	[ ] Yes	237
4	238	239	[ ] Yes 240	[ ] Yes	241
5	242	243	[ ] Yes 244	[ ] Yes	245

If more hazardous components are present at greater than 1% by weight if non-carcinogenic, or 0.1% by weight if carcinogenic, attach additional sheets of paper capturing the required information.

ADDITIONAL LOCALLY COLLECTED INFORMATION 246

If EPCRA, Please Sign Here
(Facilities reporting Chemicals subject to EPCRA reporting thresholds must sign each Chemical Description page of each EPCRA reported chemical.)

OFFICIAL USE ONLY	DATE RECEIVED	REVIEWED BY				
DIV	BN	STA	OTHER	DISTRICT	CUPA	PA

UNIFIED PROGRAM (UP) FORM
HAZARDOUS MATERIALS INVENTORY - CHEMICAL DESCRIPTION (LACoCUPA Form 2731)

One page per material per building or area)

	ADD		DELETE	X	REVISE	REPORTING YEAR 2009	200	Page 10 of 12

I. FACILITY INFORMATION

BUSINESS NAME (Same as FACILITY NAME or DBA - Doing Business As) 3

Pacific Bell Telephone Company dba AT&T California B4622

CHEMICAL LOCATION [redacted] CHEMICAL LOCATION CONFIDENTIAL 202
EPCRA ☐ YES ☒ NO

FACILITY ID# [redacted] 1 MAP# (optional) 203: 1 GRID# (optional) 204: H6

II. CHEMICAL INFORMATION

CHEMICAL NAME 205

TRADE SECRET ☐ Yes ☒ No 206
If Subject to EPCRA, refer to instructions

COMMON NAME **AUTOMATIC TRANSMISSION FLUID** 207

EHS* ☐ Yes ☒ No 208 RS* ☐ Yes ☒ No

CAS# 209

If EHS or RS is "Yes", all amounts below must be in lbs.

FIRE CODE HAZARD CLASSES (Complete if required by CUPA) CL III-B/ IRR 210

HAZARD MATERIAL TYPE (Check one item) ☐ a. PURE ☒ b. MIXTURE ☐ c. WASTE 211

RADIOACTIVE ☐ Yes ☒ No 212

CURIES 213

PHYSICAL STATE (Check one item only) ☐ a. SOLID ☒ b. LIQUID ☐ c. GAS 214

LARGEST CONTAINER 55 215

FED HAZARD CATEGORIES (Check all that apply) ☒ a. FIRE ☐ b. REACTIVE ☐ c.PRESSURE RELEASE ☒ d. ACUTE HEALTH ☐ e.CHRONIC HEALTH 216

AVERAGE DAILY AMOUNT 217	MAXIMUM DAILY AMOUNT 218	ANNUAL WASTE AMOUNT 219	STATE WASTE CODE 220
10	110		

UNITS* (Check one item only) ☒ a. GALLONS ☐ b. CUBIC FEET ☐ c. POUNDS ☐ d. TONS 221
if EHS, amount must be in pounds.

DAYS ON SITE: 365 222

STORAGE CONTAINER
- ☐ a. ABOVE GROUND TANK
- ☐ b. UNDERGROUND TANK
- ☐ c. TANK INSIDE BUILDING
- ☒ d. STEEL DRUM
- ☐ e. PLASTIC/NONMETALLIC DRUM
- ☐ f. CAN
- ☐ g. CARBOY
- ☐ h. SILO
- ☐ i. FIBER DRUM
- ☐ j. BAG
- ☐ k. BOX
- ☐ l. CYLINDER
- ☐ m.GLASS BOTTLE
- ☐ n. PLASTIC BOTTLE
- ☐ o. TOTE BIN
- ☐ p. TANK WAGON
- ☐ o. RAIL CAR
- ☐ p. OTHER

223

STORAGE PRESSURE ☒ a. AMBIENT ☐ b. ABOVE AMBIENT ☐ c. BELOW AMBIENT 224

STORAGE TEMPERATURE ☒ a. AMBIENT ☐ b. ABOVE AMBIENT ☐ c. BELOW AMBIENT ☐ d. CRYOGENIC 225

	%WT	HAZARDOUS COMPONENT (For mixture or waste only)	EHS	RS 246b	CAS#
1	70 226	SOLVENT REFINED PETROLEUM OILS 227	☐ Yes 228	☐ Yes	64741-89-5 229
2	40 230	BASE STOCK 231	☐ Yes 232	☐ Yes	64741-88-4 233
3	10 234	PETROLEUM SOLVENT, REFINED 235	☐ Yes 236	☐ Yes	64741-97-5 237
4	10 238	Polyosobutenyl Succinimide 239	☐ Yes 240	☐ Yes	67762-77-0 241
5	5 242	Amines 243	☐ Yes 244	☐ Yes	68439-80-5 245

If more hazardous components are present at greater than 1% by weight if non-carcinogenic, or 0.1% by weight if carcinogenic, attach additional sheets of paper capturing the required information.

ADDITIONAL LOCALLY COLLECTED INFORMATION 246

If EPCRA, Please Sign Here
(Facilities reporting Chemicals subject to EPCRA reporting thresholds must sign each Chemical Description page of each EPCRA reported chemical.)

OFFICIAL USE ONLY	DATE RECEIVED	REVIEWED BY				
DIV	BN	STA	OTHER	DISTRICT	CUPA	PA

UNIFIED PROGRAM (UP) FORM
HAZARDOUS MATERIALS INVENTORY - CHEMICAL DESCRIPTION (LACoCUPA Form 2731)

One page per material per building or area)

ADD	DELETE	REVISE	REPORTING YEAR 2009	200	Page 11 of 12

I. FACILITY INFORMATION

BUSINESS NAME (Same as FACILITY NAME or DBA - Doing Business As) 3

Pacific Bell Telephone Company dba AT&T California B4622

CHEMICAL LOCATION [redacted]

CHEMICAL LOCATION CONFIDENTIAL EPCRA [ ] YES [X] NO 202

FACILITY ID# 1 MAP# (optional) 203: 1 GRID# (optional) 204: H7

II. CHEMICAL INFORMATION

CHEMICAL NAME: ACETYLENE 205

TRADE SECRET [ ] Yes [X] No 206 (If Subject to EPCRA, refer to instructions)

COMMON NAME: ACETYLENE 207

EHS* [ ] Yes [X] No 208 RS* [ ] Yes [X] No

CAS#: 74-86-2 209

If EHS or RS is "Yes", all amounts below must be in lbs.

FIRE CODE HAZARD CLASSES (Complete if required by CUPA): FG/ UR II 210

HAZARD MATERIAL TYPE (Check one item) 211: [X] a. PURE [ ] b. MIXTURE [ ] c. WASTE

RADIOACTIVE [ ] Yes [X] No 212

CURIES 213

PHYSICAL STATE (Check one item only) 214: [ ] a. SOLID [ ] b. LIQUID [X] c. GAS

LARGEST CONTAINER 145 215

FED HAZARD CATEGORIES (Check all that apply) 216: [X] a. FIRE [ ] b. REACTIVE [X] c. PRESSURE RELEASE [X] d. ACUTE HEALTH [ ] e. CHRONIC HEALTH

AVERAGE DAILY AMOUNT 217	MAXIMUM DAILY AMOUNT 218	ANNUAL WASTE AMOUNT 219	STATE WASTE CODE 220
20	145		

UNITS* (Check one item only) 221: [ ] a. GALLONS [X] b. CUBIC FEET [ ] c. POUNDS [ ] d. TONS (if EHS, amount must be in pounds.)

DAYS ON SITE: 365 222

STORAGE CONTAINER 223:

- [ ] a. ABOVE GROUND TANK
- [ ] b. UNDERGROUND TANK
- [ ] c. TANK INSIDE BUILDING
- [ ] d. STEEL DRUM
- [ ] e. PLASTIC/NONMETALLIC DRUM
- [ ] f. CAN
- [ ] g. CARBOY
- [ ] h. SILO
- [ ] i. FIBER DRUM
- [ ] j. BAG
- [ ] k. BOX
- [X] l. CYLINDER
- [ ] m. GLASS BOTTLE
- [ ] n. PLASTIC BOTTLE
- [ ] o. TOTE BIN
- [ ] p. TANK WAGON
- [ ] o. RAIL CAR
- [ ] p. OTHER

STORAGE PRESSURE 224: [ ] a. AMBIENT [X] b. ABOVE AMBIENT [ ] c. BELOW AMBIENT

STORAGE TEMPERATURE 225: [X] a. AMBIENT [ ] b. ABOVE AMBIENT [ ] c. BELOW AMBIENT [ ] d. CRYOGENIC

	%WT	HAZARDOUS COMPONENT (For mixture or waste only)	EHS	RS 246b	CAS#
1	226	227	[ ] Yes 228	[ ] Yes	229
2	230	231	[ ] Yes 232	[ ] Yes	233
3	234	235	[ ] Yes 236	[ ] Yes	237
4	238	239	[ ] Yes 240	[ ] Yes	241
5	242	243	[ ] Yes 244	[ ] Yes	245

If more hazardous components are present at greater than 1% by weight if non-carcinogenic, or 0.1% by weight if carcinogenic, attach additional sheets of paper capturing the required information.

ADDITIONAL LOCALLY COLLECTED INFORMATION 246

If EPCRA, Please Sign Here

(Facilities reporting Chemicals subject to EPCRA reporting thresholds must sign each Chemical Description page of each EPCRA reported chemical.)

OFFICIAL USE ONLY	DATE RECEIVED	REVIEWED BY				
DIV	BN	STA	OTHER	DISTRICT	CUPA	PA

UNIFIED PROGRAM (UP) FORM
HAZARDOUS MATERIALS INVENTORY - CHEMICAL DESCRIPTION (LACoCUPA Form 2731)

One page per material per building or area)

[ ] ADD [ ] DELETE [ ] REVISE REPORTING YEAR 2009 200 Page 12 of 12

I. FACILITY INFORMATION

BUSINESS NAME (Same as FACILITY NAME or DBA - Doing Business As) 3

Pacific Bell Telephone Company dba AT&T California B4622

CHEMICAL LOCATION [redacted] CHEMICAL LOCATION CONFIDENTIAL 202
EPCRA [ ] YES [X] NO

FACILITY ID# [redacted] 1 MAP# (optional) 203: 1 GRID# (optional) 204: H7

II. CHEMICAL INFORMATION

CHEMICAL NAME: OXYGEN 205 TRADE SECRET [ ] Yes [X] No 206
If Subject to EPCRA, refer to instructions

COMMON NAME: OXYGEN 207 EHS* [ ] Yes [X] No 208 RS* [ ] Yes [X] No

CAS#: 7782-44-7 209 If EHS or RS is "Yes", all amounts below must be in lbs.

FIRE CODE HAZARD CLASSES (Complete if required by CUPA): OX 210

HAZARD MATERIAL TYPE (Check one item): [X] a. PURE [ ] b. MIXTURE [ ] c. WASTE 211 RADIOACTIVE [ ] Yes [X] No 212 CURIES 213

PHYSICAL STATE (Check one item only): [ ] a. SOLID [ ] b. LIQUID [X] c. GAS 214 LARGEST CONTAINER: 135 215

FED HAZARD CATEGORIES (Check all that apply): [ ] a. FIRE [ ] b. REACTIVE [X] c. PRESSURE RELEASE [ ] d. ACUTE HEALTH [ ] e. CHRONIC HEALTH 216

AVERAGE DAILY AMOUNT 217	MAXIMUM DAILY AMOUNT 218	ANNUAL WASTE AMOUNT 219	STATE WASTE CODE 220
20	135		

UNITS* (Check one item only): [ ] a. GALLONS [X] b. CUBIC FEET [ ] c. POUNDS [ ] d. TONS 221 (if EHS, amount must be in pounds.) DAYS ON SITE: 365 222

STORAGE CONTAINER:
[ ] a. ABOVE GROUND TANK [ ] b. UNDERGROUND TANK [ ] c. TANK INSIDE BUILDING [ ] d. STEEL DRUM [ ] e. PLASTIC/NONMETALLIC DRUM [ ] f. CAN [ ] g. CARBOY [ ] h. SILO [ ] i. FIBER DRUM [ ] j. BAG [ ] k. BOX [X] l. CYLINDER [ ] m. GLASS BOTTLE [ ] n. PLASTIC BOTTLE [ ] o. TOTE BIN [ ] p. TANK WAGON [ ] o. RAIL CAR [ ] p. OTHER 223

STORAGE PRESSURE: [ ] a. AMBIENT [X] b. ABOVE AMBIENT [ ] c. BELOW AMBIENT 224

STORAGE TEMPERATURE: [X] a. AMBIENT [ ] b. ABOVE AMBIENT [ ] c. BELOW AMBIENT [ ] d. CRYOGENIC 225

%WT	HAZARDOUS COMPONENT (For mixture or waste only)	EHS	RS 246b	CAS#
1 226	227	[ ] Yes 228	[ ] Yes	229
2 230	231	[ ] Yes 232	[ ] Yes	233
3 234	235	[ ] Yes 236	[ ] Yes	237
4 238	239	[ ] Yes 240	[ ] Yes	241
5 242	243	[ ] Yes 244	[ ] Yes	245

If more hazardous components are present at greater than 1% by weight if non-carcinogenic, or 0.1% by weight if carcinogenic, attach additional sheets of paper capturing the required information.

ADDITIONAL LOCALLY COLLECTED INFORMATION 246

If EPCRA, Please Sign Here
(Facilities reporting Chemicals subject to EPCRA reporting thresholds must sign each Chemical Description page of each EPCRA reported chemical.)

OFFICIAL USE ONLY	DATE RECEIVED	REVIEWED BY				
DIV	BN	STA	OTHER	DISTRICT	CUPA	PA

PACIFIC BELL/AT&T MAP# 1

SITE MAP

Prepared By: Stantec Consulting Inc.
1137 N. McDowell Blvd.
Petaluma, CA U.S.A. 94954
www.stantec.com

BUSINESS NAME AT&T California VNNYCA50 B4622

DATE 11/16/2006

DRAWING SCALE

BUSINESS ADDRESS 16201-16251 RAYMER STREET VAN NUYS

ZIP CODE 91406

NOT TO SCALE

[redacted]

A B C D E F G H I J K L M

(WA) USED ANTIFREEZE

PACIFIC BELL/AT&T MAP# 2

SITE MAP

Prepared By:
Stantec Consulting Inc.
1137 N. McDowell Blvd.
Petaluma, CA U.S.A. 94954
www.stantec.com

BUSINESS NAME AT&T California VNNYCA50 B4622

DATE 5/30/2008

DRAWING SCALE

NOT TO SCALE

BUSINESS ADDRESS 16201 RAYMER STREET VAN NUYS

ZIP CODE 91406

SYMBOL LEGEND

[redacted]

PACIFIC BELL/AT&T MAP# 3

SITE MAP

Prepared By:
Stantec Consulting Inc.
1137 N. McDowell Blvd.
Petaluma, CA U.S.A. 94954
www.stantec.com

BUSINESS NAME AT&T California VNNYCA50 B4622

DATE 5/30/2008

DRAWING SCALE

NOT TO SCALE

BUSINESS ADDRESS 16251 RAYMER STREET VAN NUYS

ZIP CODE 91406

[redacted]

1 2 3 4 5 6 7 8 9

A B C D E F G H I J K L M

UNIFIED PROGRAM (UP) FORM
HAZARDOUS WASTE GENERATOR

BUSINESS NAME: 3		
Pacific Bell Telephone Company dba AT&T California B4622		
FACILITY ID # 1 419739-01	NUMBER OF EMPLOYEES: 133b 150	EPA ID # 2 CAD980881437

I. TYPE OF GENERATOR

PLEASE CHECK THE FOLLOWING BOXES THAT APPLY A

	RCRA GENERATOR (FEDERAL WASTE)	NON RCRA GENERATOR (CALIFORNIA WASTE ONLY)
LARGE QUANTITY GENERATOR (>1000 KG HAZARDOUS WASTE PER MONTH)	☐	☐
SMALL QUANTITY GENERATOR (>100 KG BUT <1000 KG HAZARDOUS WASTE PER MONTH)	☐	☒
CONDITIONALLY EXEMPT SMALL QUANTITY GENERATOR (< 100 KG HAZARDOUS WASTE PER MONTH)	☐	☐

II. WASTE STREAM IDENTIFICATION

PLEASE COMPLETE THE TABLE BELOW. SEE INSTRUCTIONS FOR CODES AND EXPLANATION.

PROCESS B	WASTE DESCRIPTION C	WASTE ID D	AMOUNT PER YEAR E	DISPOSAL METHOD F	STORAGE METHOD G
Maintenance	**Waste Motor Oil**	221	1250 gals. (4045 kg)	D	A
Maintenance	**Waste Antifreeze**	343	440 (1744 kg)	D	D
Maintenance	**Waste Oil Filters**	223	400 lbs. (182 kg)	D	D

I certify that the information provided herein is true and accurate to the best of my knowledge.

OWNER/OPERATOR NAME H	OWNER/OPERATOR TITLE I
Steve Skanderson	Authorized Agent for AT&T
OWNER/OPERATOR SIGNATURE	DATE J
	January 8, 2009

OFFICIAL USE ONLY	DATE RECEIVED	REVIEWED BY	
CUPA	PA	DISTRICT	INSPECTOR

Unified Program (UP) Form
CONSOLIDATED CONTINGENCY PLAN

COVER PAGE

FACILITY IDENTIFICATION				
BUSINESS NAME Pacific Bell Telephone Company dba AT&T California		3 B4622		FACILITY ID # 1 419739-01
SITE ADDRESS 16201-16251 RAYMER ST	103	CITY VAN NUYS	104	ZIP CODE 105 91406

The Consolidated Contingency Plan provides businesses a format to comply with the emergency planning requirements of the following three written hazardous materials emergency response plans required in California:

- Hazardous Materials Business Plan (HSC Chapter 6.95 Section 25504 (b) and 19 CCR Sections 2729-2732),
- Hazardous Waste Generator Contingency Plan (22 CCR Section 66264.52), and,
- Underground Storage Tank Emergency Response Plan and Monitoring Program (23 CCR Sections 2632 and 2641).

This format is designed to reduce duplication in the preparation and use of emergency response plans at the same facility, and to improve the coordination between facility response personnel and local, state and federal emergency responders during an emergency. Use the chart below to determine which sections of the Consolidated Contingency Plan need to be completed for your facility. If you are unsure as to which programs your facility is subject to, refer to the Business Activities Page.

PROGRAMS	SECTION(S) TO BE COMPLETED
Hazardous Materials Business Plan (HMBP)	Cover Page, Section I, and Site Map(s)
Hazardous Waste Generator (HWG)	Cover Page, Section I, and Site Map(s)
Underground Storage Tank (UST)	Cover Page, Sections I and II, and Site Map(s)
HMBP, HWG, UST	Cover Page, Sections I and II, and Site Map(s)

A copy of the plan shall be submitted to your local CUPA and at least one copy of the plan shall be maintained at the facility for use in the event of an emergency and for inspection by the local agency. Describe below where a copy of your Contingency Plan, including the hazardous material inventories and Site Map(s), is located at your business:

ENTRANCE OF BUILDING

PLAN CERTIFICATION

I certify under penalty of law that I have personally examined and I am familiar with the information provided by this plan and to the best of my knowledge the information is accurate, complete, and true.

Printed Name of Owner/ Operator	Title of Owner/Operator
Steve Skanderson	Project Manager / Authorized Agent for Owner
Signature of Owner/ Operator	Date
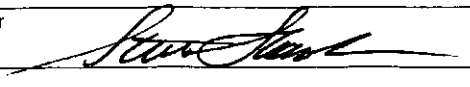	January 9, 2009

We appreciate the effort of local businesses in completing these plans and will assist in every possible way. If you have any questions, please contact your local CUPA or PA.

OFFICIAL USE ONLY		DATE RECEIVED		REVIEWED BY		
DIV	BN	STA	OTHER	DISTRICT	CUPA	PA

ADVISORY

The site-specific Contingency Plan is the facility's plan for dealing with emergencies and shall be implemented immediately whenever there is a fire, explosion, or release of hazardous materials that could threaten human health and/or the environment. The contingency plan shall be reviewed, and immediately amended, if necessary, whenever:

- the plan fails in an emergency,
- the facility changes in its design, construction, operation, maintenance, or other circumstances in a way that materially increases the potential for fires, explosions, or releases of hazardous waste or hazardous waste constituents, or changes the response necessary in an emergency,
- the list of emergency coordinators changes, or
- the list of emergency equipment changes.

Submit a copy of any updates or changes to your local CUPA or PA.

UST owners/operators be advised that the local UST agency, CUPA or PA, must be notified within 30 days of any changes to the monitoring procedures listed in the UST Emergency Response and Monitoring Plan as found Section II of the Consolidated Contingency Plan.

Unified Program (UP) Form
CONSOLIDATED CONTINGENCY PLAN

SECTION I: BUSINESS PLAN AND CONTINGENCY PLAN

I. FACILITY IDENTIFICATION

BUSINESS NAME		FACILITY ID # 1
Pacific Bell Telephone Company dba AT&T California 3 B4622		419739-01
SITE ADDRESS 103 16201-16251 RAYMER ST	CITY 104 VAN NUYS	ZIP CODE 105 91406

II. EMERGENCY CONTACTS

PRIMARY	SECONDARY
NAME 123 Felicia Griffin	NAME 128 AT&T Emergency Control Center
TITLE 124 Site Manager	TITLE 129 24 Hour Emergency Service
BUSINESS PHONE 125 310-219-3514	BUSINESS PHONE 130 877-322-4722
[redacted]	131
[redacted]	132

III. EMERGENCY RESPONSE PLANS AND PROCEDURES

A. Notifications

Your business is required by State Law to provide an immediate verbal report of any release or threatened release of a hazardous material to local fire emergency response personnel, this Unified Program Agency (CUPA or PA), and the Office of Emergency Services. If you have a release or threatened release of hazardous materials, immediately call:

FIRE/PARAMEDICS/POLICE/SHERIFF
PHONE: 911

AFTER the local emergency response personnel are notified, you shall then notify this Unified Program Agency and the Office of Emergency Services.

Local Unified Program Agency:	213-978-3680
State Office of Emergency Service:	(800) 852-7550 or (916) 845-8911
National Response Center:	(800) 424-8802

Information to be provided during Notification:

- ϖ Your Name and the Telephone Number from where you are calling.
- ϖ Exact address of the release or threatened release.
- ϖ Date, time, cause, and type of incident (e.g. fire, air release, spill etc.)
- ϖ Material and quantity of the release, to the extent known.
- ϖ Current condition of the facility.
- ϖ Extent of injuries, if any.
- ϖ Possible hazards to public health and/ or the environment outside of the facility.

B. Emergency Medical Facility

List the local emergency medical facility that will be used by your business in the event of an accident or injury caused by a release or threatened release of hazardous material

HOSPITAL/CLINIC:	PHONE NO:
NORTHRIDGE HOSPITAL MEDICAL CENTER	818-997-0101
ADDRESS: 14500 SHERMAN CIRCLE	
CITY: VAN NUYS	ZIP CODE: 91405

OFFICIAL USE ONLY		DATE RECEIVED		REVIEWED BY		
DIV	BN	STA	OTHER	DISTRICT	CUPA	PA

Unified Program (UP) Form
CONSOLIDATED CONTINGENCY PLAN

SECTION I: BUSINESS PLAN AND CONTINGENCY PLAN

C. Private Emergency Response

DOES YOUR BUSINESS HAVE A PRIVATE ON-SITE EMERGENCY RESPONSE TEAM? ☐ Yes ☒ No

If yes, provide an attachment that describes what policies and procedures your business will follow to notify your on-site emergency response team in the event of a release or threatened release of hazardous materials.

CLEANUP/DISPOSAL CONTRACTOR

List the contractor that will provide cleanup services in the event of a release.

NAME OF CONTRACTOR:	PHONE NO:
Shaw Environmental	**800-537-9540**
ADDRESS: **4005 Port Chicago Highway**	
CITY: **Concord, CA**	ZIP CODE: **94520**

D. Arrangements With Emergency Responders

If you have made special (i.e. contractual) arrangements with any police department, fire department, hospital, contractor, or State or local emergency response team to coordinate emergency services, describe those arrangements on the lines below:

E. Evacuation Plan

1. The following alarm signal(s) will be used to begin evacuation of the facility *(check all which apply)*:

☒ Verbal ☒ Telephone *(including cellular)* ☒ Alarm System ☐ Public Address System ☐ Intercom
☐ Pagers ☐ Portable Radio ☐ Other *(specify)*:

2. ☒ Evacuation map is prominently displayed throughout the facility.

3. ☒ Individual(s) responsible for coordinating evacuation including spreading the alarm and confirming the business has been evacuated:

Building Warden or Felicia Griffin

F. Earthquake Vulnerability

Identify areas of the facility where releases could occur or would require immediate inspection or isolation because of the vulnerability to earthquake related ground motion.

☒ Hazardous Waste/ Hazardous Materials Storage Areas ☐ Production Floor ☐ Process Lines
☐ Bench/ Lab ☐ Waste Treatment ☐ Other:

Identify mechanical systems where releases could occur or would require immediate inspection or isolation because of the vulnerability to earthquake related ground motion.

☒ Utilities ☒ Sprinkler Systems ☐ Cabinets ☐ Shelves
☒ Racks ☐ Pressure Vessels ☒ Gas Cylinders ☒ Tanks
☐ Process Piping ☒ Shutoff Valves ☐ Other:

SECTION I: BUSINESS PLAN AND CONTINGENCY PLAN

G. Emergency Procedures

Briefly describe your business standard operating procedures in the event of a release or threatened release of hazardous materials:

1. **PREVENTION** (prevent the hazard) - Describe the kinds of hazards associated with the hazardous materials present at your facility. What actions would your business take to prevent these hazards from occurring? You may include a discussion of safety and storage procedures.

TRAINING: Employees are provided training annually through the Training and Development Center to handle hazardous materials and how to read an MSDS as required by the Hazard Communication Standard; they are also trained on the AT&T Operating Practice 130.

MATERIALS: Hazardous Materials are utilized and stored following manufacturers recommendations, as we are a consumer of products and not a manufacturer of hazardous materials.

2. **MITIGATION** (reduce the hazard) - Describe what is done to lessen the harm or the damage to person(s), property, or the environment, and prevent what has occurred from getting worse or spreading. What is your immediate response to a leak, spill, fire, explosion, or airborne release at your business?

NITROGEN / ACETYLENE / HELIUM / OXYGEN / ARGON / PROPANE: Compressed gasses are stored in a controlled and separate area. All tanks have safety caps and are upright in storage stands and secured.

MOTOR OIL / GREASE / GEAR LUBE / HYDRAULIC OIL: Stored in drums in a controlled area. Drums are visually inspected daily to ensure integrity.

WASTE OIL / OIL FILTERS: Stored in aboveground tanks or drums in a controlled area and visually inspected daily to ensure integrity.

ANTIFREEZE / COOLANT (New & Used): Stored in drums in a controlled area. Drums are visually inspected daily to ensure integrity.

3. **ABATEMENT** (remove the hazard) - Describe what you would do to stop and remove the hazard. How do you handle the complete process of stopping a release, cleaning up, and disposing of released materials at your facility?

The Emergency Site Coordinator/Building Warden is responsible for following these steps as outlined in the Hazard Communication Program, the Hazardous Materials/Waste Management Handbook and the AT&T Operating Practice 130.

1. Determine the nature, location, magnitude and severity of the incident.
2. Move people away from the area as appropriate.
3. Avoid inhalation of all gasses, fumes or smoke.
4. Contain materials as appropriate by arranging physical barriers, use of Adsorbents (i.e. dirt, oil, baking soda)
5. Notify appropriate emergency personnel.

Emergency Control Center (ECC)	877-322-4722	Security Office (AT&T)	800-421-2568
Local Hazardous Emergency Response	911	Office of Emergency Services	800-852-7550
AT&T Environment Health & Safety	800-566-9347	National Response Center	800-424-8802

Unified Program (UP) Form
CONSOLIDATED CONTINGENCY PLAN

SECTION I: BUSINESS PLAN AND CONTINGENCY PLAN

IV. Emergency Equipment

22 CCR, Section 66265.52(e) [as referenced by Section 66262.34(a)(3)] requires that emergency equipment at the facility be listed. Completion of the following Emergency Equipment Inventory Table meets this requirement.

EMERGENCY EQUIPMENT INVENTORY TABLE

1. Equipment Category	2. Equipment Type	3. Location *	4. Description**
Personal Protective, Equipment, Safety Equipment, and First Aid Equipment	☐ Cartridge Respirators		
	☐ Chemical Monitoring Equipment *(describe)*		
	☐ Chemical Protective Aprons/Coats		
	☐ Chemical Protective Boots		
	☒ Chemical Protective Gloves	FLEET AREA	Rubber gloves
	☐ Chemical Protective Suits *(describe)*		
	☐ Face Shields		
	☒ First Aid Kits/Stations *(describe)*		Industrial first aid kit
	☐ Hard Hats		
	☐ Plumbed Eye Wash Stations		
	☐ Portable Eye Wash Kits *(i.e. bottle type)*		
	☐ Respirator Cartridges *(describe)*		
	☒ Safety Glasses/Splash Goggles	FLEET AREA	Safety goggles
	☐ Safety Showers		
	☐ Self-Contained Breathing Apparatuses (SCBA)		
	☐ Other *(describe)*		
Fire Extinguishing Systems	☒ Automatic Fire Sprinkler Systems	Throughout	Sprinkled building
	☐ Fire Alarm Boxes/Stations		
	☐ Fire Extinguisher Systems *(describe)*		
	☐ Other *(describe)*		
Spill Control Equipment and Decontamination Equipment	☒ Absorbents (describe)	FLEET AREA	Kitty litter/grease sweep
	☐ Berms/Dikes (describe)		
	☐ Decontamination Equipment (describe)		
	☐ Emergency Tanks (describe)		
	☐ Exhaust Hoods		
	☐ Gas Cylinders Leak Repair Kits (describe)		
	☐ Neutralizers (describe)		
	☐ Overpack Drums		
	☐ Sumps (describe)		
	☐ Other (describe)		
Communications and Alarm Systems	☐ Chemical Alarms (describe)		
	☐ Intercoms/ PA Systems		
	☐ Portable Radios		
	☒ Telephones		
	☐ Underground Tank Leak Detection Monitors		
	☐ Other (describe)		
Additional Equipment (Use Additional Pages if Needed.)			

* *Use the Location Codes (LC) from the Site Map(s) prepared for your Contingency Plan.*

** *Describe the equipment and its capabilities. If applicable, specify any testing/maintenance procedures/intervals. Attach additional pages, numbered appropriately, if needed.*

Unified Program (UP) Form
CONSOLIDATED CONTINGENCY PLAN

SECTION I: BUSINESS PLAN AND CONTINGENCY PLAN

V. EMPLOYEE TRAINING

All facilities handling hazardous materials must have a written employee training plan. A blank plan has been provided below for you to complete and submit. The items listed below are required per Health and Safety Code Section 25504 (c) and Title 19 Section 2732.

Facility personnel are trained as follows:

- ϖ Familiarity with all plans and procedures specified in the Contingency Plan.
- ϖ Methods for Safe Handling of Hazardous Materials.
- ϖ Safety procedures in the event of a release or threatened release of a hazardous material.
- ϖ Use of Emergency Response equipment and supplies under the control of the business.
- ϖ Procedures for Coordination with local Emergency Response Organizations.

Training shall be provided:

- ϖ Initially for all new employees.
- ϖ Annually, including refresher courses, for all employees.

Note: These training programs may take into consideration the position of each employee.

Additional training should include:

- ϖ Internal alarm/notification procedures.
- ϖ Evacuation/re-entry procedures and assembly point locations.
- ϖ Material Safety Data Sheet (MSDS) training including specific hazard(s) of each chemical to which employees may be exposed, including routes of exposure *(i.e. inhalation, ingestion, absorption).*

VI. HAZARDOUS WASTE GENERATOR TRAINING

If your business is a hazardous waste generator, you are required to provide training in hazardous waste management for all workers who handle hazardous waste at your site (22 CCR §66265.16). You are also required to document training. The items below are required.

EMPLOYEE TRAINING

- ϖ Facility personnel will successfully complete training within six months after the date of their employment or assignment to a facility or to a new position at a facility.
- ϖ Employees will not handle hazardous wastes without supervision until trained.

TRAINING DOCUMENTATION

The owner or operator must maintain the following documents and records at the facility:

- ϖ Job title for each position at the facility that is related to hazardous waste management, and the names of the employee(s) filling the position(s).
- ϖ Description for each position listed above (must include required skill, education, or other qualifications as well as duties of employees assigned to the position.
- ϖ Description of *type* and *amount* of both introductory and continuing training given to each employee.
- ϖ Records that document that the requirements for training or job experience have been met.
- ϖ Current employees' training records (to be retained until closure of the facility).
- ϖ Former employees' training records (to be retained at least three years after termination of employment).

AT&T EMERGENCY RESPONSE PLAN

NOTIFICATION PROCEDURES

AT&T's Operating Practice 130 (The Fire Safety Program and Emergency Plan) is described in the AT&T Emergency Plan Binder. The Emergency Site Coordinator (ESC) for the facility is responsible for completing an emergency action plan (i.e. the AT&T Emergency Plan Binder) for the facility that is available for review by the occupants of the building. Supervisors are responsible for advising their direct reports on how to report emergencies, such as a hazardous materials incident and how to evacuate or shelter in place, as directed by the site Building Emergency Organization. Additionally, the Emergency Site Coordinator will immediately notify AT&T's internal contacts as appropriate including the Operations Information Control Center (OICC), local Security Office, and the AT&T Environment Health & Safety Organization. The ESC will also work with EH&S and Legal to determine if notification of the California Office of Emergency Services and Local Administering Agencies is required. All spill/release notifications to regulatory agencies will be done by an EH&S Incident Manager.

PREVENTION:

The following describes what action our business will take to prevent a hazardous materials or hazardous waste release from occurring:

1. TRAINING: AT&T employees are required to complete a variety of training related to the management, use, storage and proper handling of hazardous materials and hazardous wastes. The type and frequency of training is dependent upon the employee's job responsibilities and is delivered in a classroom environment or on-line through one of AT&T's Learning Management Systems.

2. MATERIALS: Hazardous materials are utilized and stored following manufacturer's recommendations, as our business is a user of chemical products and not a manufacturer of hazardous materials.

MITIGATION (REDUCE THE HAZARD)

The following describes the procedures that must be followed to minimize any harm or damage to persons, property or the environment:

Hazardous Materials Drums: DOT approved drums are inspected for leaks and/or deterioration. Absorbents are stored at the garage for containment of any releases.

1. Motor Oil: Stored in drums in a controlled area. Drums are visually inspected daily to ensure integrity.

2. Antifreeze/Coolant (New & Used): Stored in drums in a controlled area. Drums are visually inspected daily to ensure integrity.

3. Waste Oil/Oil Filters: Stored in aboveground tanks or drums in a controlled area and visually inspected daily to ensure integrity.
4. Nitrogen/Helium/Acetylene/Oxygen/Argon: Compressed gasses are stored in a controlled and separate area. Cylinders have safety caps, are stored upright in storage stands and secured.

ABATEMENT (STOP THE HAZARD)

The following describes what actions our business will take to stop potential hazards caused by the release of a hazardous material or waste:

The Emergency Site Coordinator/Building Warden is responsible for following these steps as outlined in the facility Emergency Plan Binder or the site Spill Prevention Control and Countermeasure (SPCC) Plan where one is required.

1. Determining the nature, location, magnitude and severity of the incident.
2. Move people away from the area as appropriate.
3. Avoid inhalation of all gasses, fumes or smoke.
4. Stop the release and/or contain materials if adequately equipped and it is safe to do so, by arranging physical barriers, use of absorbents (i.e., bulk absorbent materials or absorbent socks).
5. Make appropriate notifications as outlined in the site Emergency Plan Binder and as described Notification Procedures section of this document.

EMPLOYEE TRAINING:

Employees complete function-specific training that is for their work operations as outlined in the applicable AT&T EH&S Training Matrices. New employees or employees who transfer into an environmentally impacting job must complete their training within 90 days and may not perform environmental responsibilities unless they are supervised by an experienced employee.

SPILLS AND LEAKS OF HAZARDOUS MATERIALS:

AT&T Practice EHS-1200-PRC "Small Spill Response and Clean-up" requires all incidental and emergency spills to be reported to the EH&S Hotline, emergency prompt 1. This document also instructs facilities on pre-planning, recognizing and reporting spills, spill clean-up decision making, required training, spill kit information and waste disposition. EH&S emergency calls are managed as described in AT&T Internal Operating Procedure EHS-116-IOP "Environment, Health & Safety Hotline Procedures". An On-Duty EH&S Incident Manager is contacted to assist with all reported spills, including dispatch of a spill clean-up vendor and completing any spill/release notifications.

Contractors utilized to clean up spills and releases for our facilities include:

1. Shaw Environmental

Diesel Fuel: The AT&T Hazardous Materials Management Plan Item G (Contingency Plan): outlines the notifications required for incidents involving spills which include::

1. Local Fire Department
2. Department of Public Health
3. AT&T Operations Information Control Center
4. AT&T Environment Health & Safety
5. AT&T Real Estate Client Service Center
6. AT&T respective manager

Evacuation Plan:

This varies with each building and should be verified with the Emergency Site Coordinator of each facility. A standard statement would be:

METHOD OF ALARM TO EMPLOYEES:
Vocal, intercom and fire alarms are used to notify our employees to evacuate.

ROUTES OF EGRESS:
This also varies with each building and should be verified with the Emergency Site Coordinator of each facility. A standard statement would be:

"Employees exit through front, rear and side doors. Alternate routes include...."
The instructions for emergency exists and alternate routes to be used for evacuation are posted on each floor

METHOD TO ACCOUNT FOR ALL PERSONS:
The AT&T Operating Practice 130 identifies the Emergency Site Coordinator/Building Warden as the individual responsible for working with the location management to determine occupant accountability in the event of an evacuation or other emergency. This includes the establishment of assembly areas where accountability can be determined. Employees for this facility are instructed to meet..... (obtain this information from the Emergency Site Coordinator/Building Warden).

ALERTING NEIGHBORS:
The AT&T Operating Practice 130 identifies the Emergency Site Coordinator/Building Warden as the responsible contact to work with all agency emergency/rescue personnel to notify facility adjacent properties.

Emergency Response Plan

AT&T has emergency response plans and procedures in place for all facilities. The following is a description of the programs and procedures in place:

1. The Operations Information **CONTROL CENTER (OICC)** is a 24-hour communications center established through which emergency condition information flows from and within AT&T. In the event of a major emergency the center also provides coordination, communications and is the established liaison with federal, state, local and military agencies.

2. **EMERGENCY PLAN BINDER**, The AT&T Operating Practice 130 provides fire, safety and emergency guidance, checklist, forms, and company contacts for emergency situations, interruptions of company services, and other threats to our operations, facilities, personnel or property.

   Outlined in the AT&T Operating Practice 130 is the Emergency Site Coordinator/Building Warden program. The Emergency Site Coordinator/Building Warden is involved in directing and coordinating the following activities with the occupants of the facility.

   - Establishing and training the building emergency organization.
   - Implementing the Emergency Procedure Plan.
   - Occupant emergency preparedness.
   - Reviewing the Planning Engineering sketch.
   - Establishing and maintaining the Emergency Procedures Board.
   - Developing and maintaining the Emergency Methods and Procedures (EMOP) binder.
   - Scheduling and conducting semi-annual fire and take cover drills and recording drill results on the Fire/Evacuation Drill Report.
   - Conducting fire safety surveys using form SBC3077
   - Daily administration of fire prevention practices.
   - Reporting all bomb threats to appropriate security office and the ECC.
   - Advising security of all emergencies.
   - Accompanying external or internal agencies on building inspections.
   - Arranging for selection of Emergency Site Coordinator/Building Warden successor (transfer of responsibilities).
   - Communicating to occupants via emergency communications systems (if applicable).
   - Contact the Environment Health and Safety Organization in the event of an OSHA visit.

   The AT&T Operating Practice 130 also requires that each facility have an Emergency Plan binder. The binder is a guide providing for personal protection and emergency procedures for company locations during emergencies. The binder is developed and held by the Emergency Site Coordinator at each facility location when the minimum legal required building headcount is reached.

   Additionally, the AT&T Operating Practice 130 provides the following procedures for the Emergency Site Coordinator and Site Managers in the event of a hazardous materials incident at the facility.

   1. Identify and locate the problem.
   2. Isolate, relocate or evacuate employees as required.
   3. Notify emergency rescue personnel if needed.
   4. Investigate the problem.
   5. Avoid inhalation of all gasses, fumes or smoke.
   6. If the release or threatened release has the potential to harm the population and environment contact:

• Operations Information Control Center	877-322-4722
• AT&T Environment Health & Safety Hotline	800-KNOW EHS (800-566-9347), prompt 1
• Environmental Control Center for Fuel Storage Tanks	800-KNOW EHS (800-566-9347), prompt 1
• Asset Protection (AT&T)	800-807-4205
• Local Hazardous Emergency Response Agency	911
• Office of Emergency Services (OES)	800-852-7550

3. In the event of a spill or release, onsite personnel call 1800 KNOW EHS to report the incident the Hazardous Materials Incident Report is to be completed by AT&T's Environment Health & Safety group.

City of LOS ANGELES
CALIFORNIA

DEPARTMENT OF FIRE
200 NORTH MAIN STREET
LOS ANGELES, CA 90012
(213) 978-3680

Los Angeles Fire Department
Data Entry Instruction Form (DEIF)

Date:	1/29/2008	**New Business**	☐
Inspector's / Member:	SAMSON, JEAN C.	**Fire Station:**	090
Facility ID:	FA0017482	**HM Inspector No.:**	EE0000038
Business Name:		**UST Inspector No.:**	
SBC - B4622		**Occ. Jurisdiction:**	090

DATA ENTRY INSTRUCTION: *Check appropriate boxes*

- [X] **Changes on BP-1**
- [X] **Changes on BP-8**
- [ ] **Changes on Attached CUPA Form(s)**
- [ ] **UST Adandon Sheets**
- [ ] **UST Installation Sheets**
- [ ] **Enter Inventory On Attached CUPA Forms**
- [ ] **Inactive Business** *Journal Entry Should Be Included*

  Reason:
- [X] **Other Instruction:** *For Examples: Combine Business Under One BP Number*

  VA & DA W/ RICHARD 'GREEK' LERNIGLIA [redacted]

Data Entry Name: Joy C

Date: 11-14-08

City of LOS ANGELES
CALIFORNIA

LOS ANGELES FIRE DEPARTMENT
200 NORTH MAIN STREET
LOS ANGELES, CA 90012
(213) 978-3680

BUSINESS INFORMATION

Printed on: 01/11/2008

INSTRUCTIONS : Please complete and sign this form; your signature indicates that the information, as supplied, is accurate.

Business Number: FA0017482 This is your current business plan number. This number must appear on all business plan forms!
Business Name : SBC - B4622

Address Where Business is Conducted : 16201 W RAYMER ST, VAN NUYS, CA 91406
Mailing Address : 2600 CAMINO RAMON RM 3E000T SAN RAMON, CA 945830995

Other On-Site Addresses:

Briefly describe the nature of the hazardous materials operations:

SBC

SBC West
16201 Raymer Street
Room 104
Van Nuys, CA 91406-1245

Richard R. Cerniglia
Contract Administrator
Construction & Engineering

818.902.0144 Phone
818.731.6803 Cellular
818.994.0471 Fax
rc2542@camail.sbc.com

Number of Employees: 109
SIC Code : 4810

Dun & Bradstreet Number:

CONTACT	WORK #
Owner Name: PACIFIC BELL TELEPHONE CO AT&T	(818) 786-0042
On-Site Manager: GRANT WAGGMAKER SR	(323) 224-0792
Emergency Contact: ~~SBC~~ ANDY BERGMAN	~~(818) 786-0042~~ (323) 224-0519
2nd Emergency Contact: SBC EMERGENCY CONTROL CENTER	(877) 322-4722

[redacted]

Signature of Legal Business Owner/Authorized Representative | **Title** | **Date**

Business Plan has been reviewed and approved: _____

Office Use Only Insp. ID: 424 Date: 1/29/08 D/E ID: _____ Date: _____ TS: _____

City of LOS ANGELES
CALIFORNIA

LOS ANGELES
FIRE DEPARTMENT
200 NORTH MAIN STREET
LOS ANGELES, CA 90012
(213) 978-3680

Hazardous Materials System
BP-8: Computer Listing of Inventory Submitted
Inspection Responsibility: VIU

Business No : FA0017482
First In : 090
Block # :

Printed on: 1/11/2008

Business Name : SBC - B4622
Business Owner : PACIFIC BELL TELEPHONE CO AT&T
On-Site Manager :
Emergency Contact : SBC
Alt Emergency Contact: SBC EMERGENCY CONTROL CENTER

Business Address: 16201 W RAYMER ST,
VAN NUYS, CA 91406
Phone # :
Phone # : (818) 786-0042 Ext:
Phone # : (877) 322-4722 Ext:

Next Inspection Date: 05/11/2008
SIC Code : 4810
# of Employees : 109
Sq. Ft. of Facility : N/A
Permit Date : 11/09/2007

[redacted]

NFPA-704: N/A

Products: 11

Chemical Name	*HM Type*	*Max Quantity on Hand*	*State*	*Fed Haz Catg.*
ACETYLENE	PURE	**75.00 CUBIC FEET**	GAS	Fire
Hazard Class:		*Storage Type:* CYLINDER		
Ingredients	*Max %*	*CAS #*		

Chemical Name	*HM Type*	*Max Quantity on Hand*	*State*	*Fed Haz Catg.*
ANTIFREEZE/COOLANT	MIXTURE	**28.00 GALLONS**	LIQUID	Chronic
Hazard Class:		*Storage Type:* PLASTIC BOTTLE		
Ingredients	*Max %*	*CAS #*		

Chemical Name	*HM Type*	*Max Quantity on Hand*	*State*	*Fed Haz Catg.*
ARGON	PURE	**125.00 CUBIC FEET**	GAS	Sud. Asc
Hazard Class:		*Storage Type:* CYLINDER		
Ingredients	*Max %*	*CAS #*		

Chemical Name	*HM Type*	*Max Quantity on Hand*	*State*	*Fed Haz Catg.*
AUTOMATIC ATF	MIXTURE	**165.00 GALLONS**	LIQUID	Fire
Hazard Class:		*Storage Type:* STEEL DRUM		
Ingredients	*Max %*	*CAS #*		

Chemical Name	*HM Type*	*Max Quantity on Hand*	*State*	*Fed Haz Catg.*
GREASE/GEAT LUBE	MIXTURE	**112.00 GALLONS**	LIQUID	Fire
Hazard Class:		*Storage Type:* STEEL DRUM		
Ingredients	*Max %*	*CAS #*		

Chemical Name	*HM Type*	*Max Quantity on Hand*	*State*	*Fed Haz Catg.*
HYDRAULIC FLUID	MIXTURE	**180.00 GALLONS**	LIQUID	Fire
Hazard Class:		*Storage Type:* STEEL DRUM		
Ingredients	*Max %*	*CAS #*		

Chemical Name	HM Type	Max Quantity on Hand	State	Fed Haz Catg.
MOTOR OIL	MIXTURE	**220.00 GALLONS**	LIQUID	
Hazard Class:		*Storage Type:* STEEL DRUM		

Ingredients	Max %	CAS #

Chemical Name	HM Type	Max Quantity on Hand	State	Fed Haz Catg.
OXYGEN	PURE	**125.00 CUBIC FEET**	GAS	
Hazard Class:		*Storage Type:* CYLINDER		

Ingredients	Max %	CAS #

Chemical Name	HM Type	Max Quantity on Hand	State	Fed Haz Catg.
USED ANTIFREEZE	WASTE	**220.00 GALLONS**	LIQUID	
Hazard Class:		*Storage Type:* PLASTIC/NONMETALLIC DRUM		

Ingredients	Max %	CAS #

Chemical Name	HM Type	Max Quantity on Hand	State	Fed Haz Catg.
USED MOTOR OIL	WASTE	**500.00 GALLONS**	LIQUID	
Hazard Class:		*Storage Type:* ABOVEGROUND TANK		

Ingredients	Max %	CAS #

Chemical Name	HM Type	Max Quantity on Hand	State	Fed Haz Catg.
USED OIL FILTERS	WASTE	**55.00 GALLONS**	SOLID	
Hazard Class:		*Storage Type:* STEEL DRUM		

Ingredients	Max %	CAS #

[redacted]

NFPA-704: N/A **Products: 2**

Chemical Name	HM Type	Max Quantity on Hand	State	Fed Haz Catg.
~~PENNZOIL~~ **LONG-LIFE MOTOR OIL SAE 15W-40**	PURE	**110.00 GALLONS**	LIQUID	
Hazard Class:		*Storage Type:* ABOVEGROUND TANK		

Ingredients	Max %	CAS #
BASE LUBRICATING OILS	80.00	8008206
DETERGENT	15.00	
VISCOSITY INDEX IMPROVER	15.00	
POUR POINT DEPRESSANT		

Chemical Name	HM Type	Max Quantity on Hand	State	Fed Haz Catg.
TRANSMISSION	PURE	**110.00 GALLONS**	LIQUID	
Hazard Class:		*Storage Type:* STEEL DRUM		

Ingredients	Max %	CAS #

[redacted]

NFPA-704: N/A **Products: 1**

Chemical Name	HM Type	Max Quantity on Hand	State	Fed Haz Catg.
WASTE MOTOR OIL	WASTE	**300.00 GALLONS**	SOLID	
Hazard Class:		*Storage Type:* ABOVEGROUND TANK		

Ingredients	Max %	CAS #
MOTOR OIL USED		8002059

05/11/2008

My signature indicates that I have verified and agreed with the types and quantities of hazadous materials at this address

INSP SIG: _____ INSP. DATE: 1/29/08 BUS. REP. SIG: _____ DATE: _____ DE. SIG.: _____ DATE _____

F-350

Granted 7-2-91
Expires 7-2-92

Fire Department
City of Los Angeles
PERMIT

Reg. No. [illegible]
Fee Paid Exempt-714

In accordance with terms of the application on [illegible] Fire Prevention Bureau, permission is granted to:

PERMIT GRANTED

Name
Pacific Bell

Mail to
Converse Environmental West
3393 East Foothill Boulevard
Pasadena, CA 91107

Permit to:
Add to alter monitoring system as per plans and specifications submitted to the Fire Prevention Bureau.

Location
16201 Raymer Street
Van Nuys

BY ORDER OF CHIEF ENGINEER

By: JG
Fire Marshal

F-350

Granted 9/27/79

Expires 9/27/80

Fire Department
City of Los Angeles
PERMIT

Reg. No. 37303

Fee Paid $17.00

In accordance with terms of the application on file with the Fire Prevention Bureau, permission is granted to:

Name
Pacific Telephone

Mail to
Pacific Telephone
5120 Vineland Avenue
North Hollywood, Calif.

RECEIVED SEP 27 1979

Permit to: Install 1 550 gallon fiberglass tank, shop built as per plans and specifications submitted to the Fire Prevention Bureau.

Location
16201 Raymor St.
Van Nuys, California

BY ORDER OF CHIEF ENGINEER

By C. L. Drummond
Marshal

F-350

Granted 12-27-88

Expires 12-27-89

Fire Department
City of Los Angeles
PERMIT

Reg No. 61870

Fee Paid EXEMPT-714

In accordance with terms of the application on file with the Fire Prevention Bureau, permission is granted to: MUST COMPLY WITH FPB REQUIREMENT NO. 41

Name PACIFIC BELL CO

PERMIT GRANTED

Mail to

J D M CONSTRUCTION, INC.
2471 E. ORANGETHORPE AVE.
FULLERTON, CA 92631

Permit to: Abandon 1 atmospheric tank(s) as per plans and specifications submitted to the Fire Prevention Bureau and subject to the field inspector's approval at the site.

Location

16201 RAYMER AVENUE
VAN NUYS, CA

BY ORDER OF CHIEF ENGINEER

By: C. V. Drummond
Marshal

F-350

Granted 9-19-86

Expires 9-19-87

Fire Department
City of Los Angeles
PERMIT

Reg No. 54601

Fee Paid $140.00

PERMIT GRANTED

In accordance with terms of the application on file with the Fire Prevention Bureau, permission is granted to:

Name
Pacific Bell

Mail to
W.A. Deel & Sons, Inc.
4327 W. Adams Blvd.
Los Angeles, CA 90018

Permit to: Add to or alter piping system as per plans and specifications submitted to the Fire Prevention Bureau.

Location
16201 Raymer St.
Van Nuys, CA

BY ORDER OF CHIEF ENGINEER

By C. V. Drummond
Fire Marshal

F-350

Granted 10-30-91
Expires 10-30-92

Fire Department
City of Los Angeles
PERMIT

Reg. No. 1731
Fee Paid Exempt-714

In accordance with terms of the application on file with the Fire Prevention Bureau, permission is granted to: MUST COMPLY WITH FDR REQUIREMENT NO. 41

Name

Pacific Bell

Mail to

RDT Services
363 Via [illegible]
Colton, CA 9232[illegible]

PERMIT GRANTED

Permit to: Abandon 1 atmospheric tank(s) as per plans and specifications submitted to the Fire Prevention Bureau and subject to the field inspector's approval at the site.

Location

16201 Raymer Street
Van Nuys

BY ORDER OF CHIEF ENGINEER

By: [signature] arshal

JG

Address of Building 16201 Raymer Street File 165

CITY OF LOS ANGELES

CERTIFICATE OF OCCUPANCY

NOTE: Any change of use or occupancy must be approved by the Department of Building and Safety.

This certifies that, so far as ascertained by or made known to the undersigned, the building at the above address complies with the applicable requirements of the Municipal Code, as follows: Ch. 1, as to permitted uses, Ch. 9, Arts. 1, 3, 4, and 5; and with applicable requirements of State Housing Law—for following occupancies:

Issued 02-04-82 Permit No. and Year VN 36049/81

1 Story, Type V, 16' x 22' Storage Room addition
to existing 16' x 147' Storage Building.
No change in parking requirements.
G-1 Occupancy.

Owner Pacific Telephone Co.
Owner's Address 177 E. Colorado
Pasadena, CA 91101

BY R. GULL/kk

Form B-95b

FILE

Address of Building **16201 Raymer**

CITY OF LOS ANGELES

CERTIFICATE OF OCCUPANCY

NOTE: Any change of use or occupancy must be approved by the Department of Building and Safety.

This certifies that, so far as ascertained by or made known to the undersigned, the building at the above address complies with the applicable requirements of the Municipal Code, as follows: Ch. 1, as to permitted uses, Ch. 9, Arts. 1, 3, 4, and 5; and with applicable requirements of State Housing Act—for following occupancies:

Issued 7-29-68 Permit No. and Year VN6957-66 VN14165-67

1-story, Type V 16'x147' service building
G-1 occupancy 19 required parking spaces

Owner Dean C. Daily
Owner's Address 17303 Raymer St.
Northridge, Calif.

R. ENGINEERS-IN

By_____

Form B-95b—2M Sheet Sets—7-67 (C-10)

Address of Building 16201 Nay. Street

FPB

CITY OF LOS ANGELES

CERTIFICATE OF OCCUPANCY

NOTE: Any change of use or occupancy must be approved by the Department of Building and Safety.

This certifies that, so far as ascertained by or made known to the undersigned, the building at the above address complies with the applicable requirements of the Municipal Code, as follows. Ch. 1, as to permitted uses, Ch. 9, Arts. 1, 3, 4, and 5; and with applicable requirements of State Housing Law for following occupancies:

Issued — Permit No. and Year: VN 63494/70, VN 63140/70

1 Story, Type IV, 20' x 20'5" Vehicle Cleaning Shed and 20' x 22' Vehicle Diagnostic building addition to existing 60' x 160' Type IIIB, Construction and Maintenance Office. 2 additional required parking spaces provided.
F-1 Occupancy

Owner: Pacific Tel & Tel Co.

Owner's Address: 16201 Raymer Street, Van Nuys, Calif. 91406

E. Spitzer/sn

Form 8-95b—6M Sets—8-70 (C-10)

By _____

FILE

Address of Building 6201 Rayner

CITY OF LOS ANGELES

CERTIFICATE OF OCCUPANCY

NOTE: Any change of use or occupancy must be approved by the Department of Building and Safety.

This certifies that, so far as ascertained by or made known to the undersigned, the building at the above address complies with the applicable requirements of the Municipal Code, as follows: Ch. 1, as to permitted uses, Ch. 9, Arts. 1, 3, 4, and 5; and with applicable requirements of State Housing Act—for following occupancies:

Issued 7-24-68 Permit No. and Year VN6957-66, VN14165-67

1-story, Type V 16'x147' service building
C-1 occupancy 19 required parking spaces

Owner Dean C. Daily

Owner's Address 17803 Rayner St. Northridge, Calif.

R. [illegible]

By

Form B-95b—2M Sheet Sets—7-67 (C-10)

Address of Building: 16201 Ray Street 165

CITY OF LOS ANGELES

CERTIFICATE OF OCCUPANCY

NOTE: Any change of use or occupancy must be approved by the Department of Building and Safety.

This certifies that, so far as ascertained by or made known to the undersigned, the building at the above address complies with the applicable requirements of the Municipal Code, as follows Ch 1, as to permitted uses, Ch 9, Arts 1, 3, 4, and 5; and with applicable requirements of State Housing Law—for following occupancies

Issued 1/29/61 Permit No. and Year VN 20438/60

Convert 60' x 160' portion of attic area to offices making 2 Story, Type III/B, 60' x 160' Office and Vehicle Repair Building. 14 additional parking spaces required, 57 provided. G-1/P-1 Occupancy.

Owner: Pacific Telephone

Owner's Address: 177 E. Colorado Blvd. Pasadena, CA 91105

K. NULL/ch

Form B-95b

BY_____

Original Documents

Copies are inside folder.

DO NOT REMOVE

FINAL INSPECTION APPROVAL

F-285

LOS ANGELES CITY FIRE DEPARTMENT

REG. NO. 32308 DATE: 10-3-1C

In accordance with the terms of LAMC and application on file with the Fire Prevention Bureau this device, equipment, system or appliance is approved for use.

By: COX COPY

Inspector

FILE

Address of Building 16231 [redacted]

CITY OF LOS ANGELES
CERTIFICATE OF OCCUPANCY

NOTE: Any change of use or occupancy must be approved by the Department of Building and Safety.

This certifies that, so far as ascertained by or made known to the undersigned, the building at the above address complies with the applicable requirements of the Municipal Code, as follows: Ch. 1, as to permitted uses, Ch. 9, Arts. 1, 3, 4, and 5; and with applicable requirements of State Housing Act—for following occupancies:

Issued 9-27-67 Permit No. and Year VN 6956/66

2 story, type IIIN, 61' x 161' telephone office and vehicle repair. 2nd floor unfinished with no access. 19 required parking places.
F-1/G-1 Occupancy

Owner Dean C. Kelly
Owner's Address 17803 Rayner Northridge, Calif.

K.V Kullman

Form B-95b—2M Shet Sets—4-66 (C-10)

By_____

Form 526 1(a)—Rev. 7-70

APPLICATION FOR FIRE PERMIT

OFFICE OF THE CITY CLERK — LOS ANGELES

FEES

NAME OF OWNER(S): Pacific Telephone Company

DOING BUSINESS AS: Pacific Telephone Co.

NOV 25 1982

BUSINESS ADDRESS OR LOCATION DESCRIPTION: 16201 RAYMER STREET, VAN NUYS

MAILING ADDRESS:

TYPE OF BUSINESS: Prvt. Auto Fueling Station

DATE STARTED:

Permit Fee	$ 82.00
Penalty	$ 0
Total	$ 82.00
TELEPHONE NUMBER	258-8152 ~~[illegible] 1249~~

709				
CLASSIFICATION CODE	NEW OR TRANSFER	MAXIMUM CAPACITY	MAX QUANTITY—HAZARDOUS MATERIAL	OIL WELL, LAFD No.

NOTICE TO APPLY: You are hereby directed to apply and pay the required fee to the City Clerk for a Fire Permit on or before _____ or penalty will apply.

Issued by: _____ INSPECTOR Date _____

APPROVED: [signature] Date 11-8-82

APPLICATION FOR PERMIT: I hereby declare that I am the owner of the above business or authorized representative of the owner and that I am in charge of the business, operation, occupation or premises described herein. I agree to comply with all Regulations, Laws or Ordinances pertaining to or regulating such business that are now in effect or that may be hereafter adopted.

SIGNATURE OF APPLICANT: Betty J. Hooper

Title Staff Supv. Date 10-13-82

OFFICE COLLECTION	INSPECTOR REPORT	OFFICE BILLING
Fee $ 82.00	Fee $ _____	Fee $ _____
Penalty 0	Penalty _____	Penalty _____
Total 82.00	Total _____	Total _____

F419739-01 — PERMIT NUMBER

C. Mayes — DEPUTY CITY CLERK

TO BILLING UNIT — INITIAL _____ DATE _____

NO BILLING REQUIRED — INITIAL _____ DATE _____

Form 526 1(b)—Rev 2-72

HOW TO FILE YOUR APPLICATIO

IF YOU APPLY IN PERSON: Take this form to the City Clerk's Office at one of the following locations:

DOWNTOWN LOS ANGELES, Room 101, City Hall, 201 N. Main St., 8 a.m. to 5 p.m.

HOLLYWOOD, 6501 Fountain Ave.
8 a.m. to 5 p.m.

SAN PEDRO CITY HALL, 638 S. Beacon St., Rm. 303
(Monday, Wednesday and Friday only) 8 a.m. to 12 noon, 1 p.m. to 4:30 p.m.

VAN NUYS, 14401 Erwin St., 8 a.m. to 5 p.m.

WATTS CITY HALL, Rm. 4, 1513 E. 103rd St.
(Tues. & Thurs. only) 1 p.m. to 4 p.m.

WESTCHESTER, MUNICIPAL BUILDING, 7166 Manchester Ave.
(Tues. & Thurs. only) 8 a.m. to 12 noon, 1 p.m. to 4:30 p.m.

WEST LOS ANGELES, 1650 Purdue Ave., Room 104, 8 a.m. to 5 p.m.

IF YOU APPLY BY MAIL: Sign the application and mail with your remittance.

Make check payable to Rex E. Layton, City Clerk

All mail applications must be addressed to:
CITY CLERK'S OFFICE
Room 101, City Hall
Los Angeles, Calif. 90012

LN PACIFIC TELEPHONE CO /C

BCH DT 01/18/83

DBA
BA 16201 RAYMER ST
VAN NUYS CA 91406

GRANT DT
11/23/82

CO
MA

419739-01 F 709
CLASSIFICATION AUTO FUELING PRIVATE
STATUS G GRANTED PERMIT

LN PACIFIC TELEPHONE CO /C

BCH DT 12/20/85 165

DBA PACIFIC BELL
BA 16201 RAYMER ST
VAN NUYS CA 91406
CO
MA 2420 YATES AV #202
LOS ANGELES CA 90040
0419739-01 F 709
CLASSIFICATION AUTO FUELING PRIVATE
STATUS G GRANTED PERMIT

File

GRANT DT
11/23/82

BOARD OF
FIRE COMMISSIONERS

DALILA T. SOTELO
PRESIDENT
JILL FURILLO
VICE-PRESIDENT

ANDREW FRIEDMAN
GENETHIA HUDLEY-HAYES
CASIMIRO U. TOLENTINO

BLANCA GOMEZ-REVELLES
EXECUTIVE ASSISTANT II

CITY OF LOS ANGELES

CALIFORNIA

ANTONIO R. VILLARAIGOSA
MAYOR

DEPARTMENT OF FIRE

WILLIAM R. BAMATTRE
FIRE CHIEF

200 NORTH MAIN STREET
LOS ANGELES, CA 90012

(213) 978-3800
FAX: (213) 978-3815

http://www.lafd.org

December 29, 2005

Facility ID #17482
Re: Permit #3333

Cheryl Allen
SBC Communications, Incorporated
308 South Akard Street Three SBC Plaza
Environmental Mgmt Room #900
Dallas, TX 75202-5399

SCANNED
JAN 17 2006

Former Pacific Bell Site
16201 Raymer Street
Van Nuys, California

Dear Ms. Allen:

The Fire Department has reviewed the Tank Removal Soils Report dated April 28, 2005, as submitted by Hydrologue, Incorporated.

Based on the information provided to date, this Department has determined that no further action is required at this site.

Please note that this correspondence does not exempt you of any liability under the California Health and Safety Code or Water Code for past, present or future operations at this site. Additionally, you maintain responsibility to correct additional or previously unidentified conditions at the site, which cause, or thereafter to cause, pollution or nuisance, or otherwise pose a threat to water quality or public health.

If you require additional information from the Los Angeles Fire Department, please contact Inspector Neal Reitzell of the Environmental Unit, at (213) 482-6528.

Very truly yours,

WILLIAM R. BAMATTRE
Fire Chief

Frank K. Comfort

Frank K. Comfort, Captain I
Commander, Environmental Unit

FKC:NR:amo:16201RaymerSt#3333nfa

cc: Seyed Morteza Mortazavi, Hydrologue, Incorporated

UST REMOVAL REPORT / SOILS REPORT FOR PERMIT #3333

RECEIVED
MAY 25 2005
UNDERGROUND TANK
PLAN CHECK/ENVIRO

Site:
SBC VNNYCA02 (B4622) Facility
Formerly Pacific Bell
16201 Raymer St
Van Nuys CA 91406-1210

Prepared for:

SBC

FACILITY # 17482
PERMIT # 3333
S/A PERMIT # N/A

SBC Communications Inc.
SBC Services Inc.
Attn: Cheryl Allen
308 S Akard St Three SBC Plaza
Environmental Mgmt Room No.: 900
Dallas, TX 75202-5399

SCANNED
MAY 26 2005

April 28, 2005

Project No. 3079-00

Prepared By:

Seyed Morteza Mortazavi, Ph.D.
Principal Hydrogeologist/Engineer
C.HG. No. 516

PROFESSIONAL GEOLOGIST
SEYED M MORTAZAVI
NO. 516
CERTIFIED HYDROGEOLOGIST
STATE OF CALIFORNIA

hydrologue, Inc.
Consulting Engineers & Geologists
www.hydrologue.com
2793 East Foothill Boulevard • Pasadena. CA 91107 • Phone (626) 585-9696 • Fax (626) 585-0046

RECEIVED
MAY 25 2005
UNDERGROUND TANK
PLAN CHECK/ENVIRO

TABLE OF CONTENTS

1.0 INTRODUCTION 1

2.0 FIELD WORK 1
2.1 UST Cleaning/Removal 1
2.2 Soil Sampling Following UST Removal 2

3.0 ANALYTICAL TESTING 3

4.0 DEPTH TO GROUNDWATER 4

5.0 CONCLUSIONS 4

6.0 REPORTING REQUIREMENTS 5

7.0 LIMITATIONS 5

FIGURES:

Figure 1: Site Location Map
Figure 2: UST Excavation Sampling Locations
Figure 3: UST Removal Photographs

RECEIVED
MAY 23 2005
ENVIRONMENTAL UNIT

APPENDICES:

Appendix A: Chain of Custody Record Forms and Laboratory Reports
Appendix B: Rinsate Disposal Manifest & Industrial Hygienist Certification(s)
Appendix C: UST Destruction Certification(s)
Appendix D: UST Removal Permits
Appendix E: Soil Sampling Protocol
Appendix F: AQMD Rule 1166 Monitoring Records

FACILITY # _____
PERMIT # _____
S/A PERMIT# _____

1.0 INTRODUCTION

This report presents the results of soil sampling and analytical testing associated with the removal of one 12,000-gallon Gasoline double-wall steel Underground Storage Tank (UST) and associated piping located at the SBC VNNYCA02 (B4622) facility 16201 Raymer St, Van Nuys CA 91406-1210 ("Site") (Figure 1).

hydrologue Inc. (HI) was retained by SBC, the property owner, to collect soil samples following the UST removal from beneath the former location of the UST and product piping and to prepare a report describing the UST removal and any additional activities related to the UST removal. The protocols and procedures for removal of the UST are in conformance with those of the City of Los Angeles Fire Department (LAFD).

All work was performed under the direct supervision of a HI California Certified Hydrogeologist/ Registered Geologist.

2.0 FIELD WORK

2.1 UST Cleaning/Removal

SBC provided the required permits for the removal of the UST (Appendix D). HI prepared a Health and Safety Plan for UST removal activities, which was followed and kept on-site during all field activities.

On April 22, 2005 Nieto & Sons (Nieto) was contracted clean the UST and to remove the rinsate. The UST was checked for flammability and oxygen content and the Lower Explosive Level (LEL) and oxygen percentage inside the UST was monitored by Nieto. Air purging of the UST was continued until the readings reached 10% of the LEL or less of the content of the UST. The UST interior was then water blasted using a mixture of water and detergent under a pressure of 10,000 psi. Loose scale, sludge and rinsate were removed by a Nieto & Sons vacuum truck. When the sludge and other debris were removed and the LEL reading reached 0%, the washing ceased. The UST was degassed as per AQMD rules and regulations.

The UST was certified clean by Ms. Nancy Caraway (certified Industrial Hygienist) (Appendix B). The rinsate and sludge generated from UST cleaning activity was manifested (Uniform Hazardous Waste Manifest in Appendix B) and transported to a full approved and permitted Treatment, Storage and Disposal (TSD) facility by a licensed hazardous waste transporter. A copy of the manifest was provided to the inspector(s) witnessing the UST removal.

The UST was removed on April 22, 2005. Upon removal, the UST was visually inspected and found to be in a good condition with no apparent holes or cracks. The UST contained the Underwriters Laboratory, Inc. UST inspection label (J397488) for hazardous fluids storage. The UST was transported for destruction and scrap metal recycling to Ecology Auto Parts of Santa Fe Springs, California (Appendix C).

During UST removal activities, HI monitored vapor concentrations around the excavation using a handheld Photovac Microtip Photoionizer Detector (PID) Model MP-1000 calibrated against an Isobutylene gas standard. Vapors ranging up to 0 parts per million by volume (ppm_v) were detected.

Approximately less than 12 feet of double-wall product piping was also removed (Figure 2). The product piping was visually inspected and determined to be in a good condition with no apparent holes or cracks. The soil exposed during product piping removal did not show any olfactory evidence of hydrocarbon contamination.

Inspector Gregory Stevens from the LAFD was present on-site to witness UST removal activities.

2.2 Soil Sampling Following UST Removal

All soil sampling was conducted under the direct supervision, direction and approval of on-site LAFD Inspector- Gregory Stevens. Please see Appendix E for sampling protocol.

On April 22, 2005 following UST removal, soil samples (1A, 1B and 1C) were collected at approximately 14 feet below ground surface (bgs), i.e., approximately 2-3 feet below the former UST base using the backhoe bucket. A HI geologist collected the soil samples from soil contained in the backhoe bucket by manually pushing a clean brass ring with one end sealed with Teflon foil and a plastic cap into the soil.

Soil sample P1 was collected approximately 4 feet bgs approximately 2-3 feet below the product piping invert along the length of the product piping associated with the UST. One soil sample was collected undisturbed from the fuel dispenser excavation. Soil samples D1 was collected approximately 2 feet below the bottom of the former fuel dispenser at approximately 4 feet bgs. Soil sampling was accomplished by hand augering and then obtaining soil samples using a stainless steel hand core sampler equipped with a sliding drive hammer. The soil samples were collected in two 2.5-inch diameter by 3-inch long brass sleeves mounted within a 2.5-inch diameter hand core sampler. The drive sampler was hand driven into the undisturbed soil at each sampling depth.

The inspector instructed that soil sampling of the stockpiled material was not necessary since the excavated and stockpiled material was pea gravel.

Prior to use, all sampling tools and implements were washed in a non-phosphate cleanser solution, rinsed with tap water and then distilled water.

No groundwater was encountered during UST removal and soil sampling activities. All backfilling was completed directly by TAIT without HI involvement.

3.0 ANALYTICAL TESTING

The soil samples collected were analytically tested offsite by Associated Laboratories (AL). ASL is State certified for hazardous waste testing (Certification No. 1338). The laboratory reports are contained in Appendix A.

The samples were analytically tested as follows:

- Total petroleum hydrocarbons as gasoline (TPH-g) using EPA Method 8260B.
- Benzene, Toluene, Ethylbenzene, and total xylenes using EPA Method 8260B.
- 5 Oxygenates: Methyl-t-butyl ether (MtBE), Di-isopropyl ether (DIPE), Ethyl-t-butyl ether (EtBE), Tert-amyl methyl ether (TAME), and Tert-butanol (TBA) using EPA Method 8260B
- 1,2-Dibromoethane (EDB), and 1,2-Dichloroethane (EDC) using EPA Method 8260B
- Methanol using EPA Method 8015M
- Ethanol using EPA Method 8015M
- The samples for VOCs analysis were collected and preserved using EPA Method SW5035

TABLE 1

Analytical Testing Results for Soil Samples
April 22, 2005
Micrograms per Kilogram (µg/Kg)

	TPH-g	BTEX	Methanol	Ethanol	MTBE	ETBE, DIPE, TAME	TBA	EDB	EDC
	µg/Kg	µg/Kg	mg/Kg	mg/Kg	µg/Kg	µg/Kg	µg/Kg	µg/Kg	µg/Kg
1A	<100	<5	<50	<50	<5	<10	<50	<5	<5
1B	<100	<5	<50	<50	<5	<10	<50	<5	<5
1C	<100	<5	<50	<50	<5	<10	<50	<5	<5
D1	<100	<5	<50	<50	<5	<10	<50	<5	<5
P1	<100	<5	<50	<50	<5	<10	<50	<5	<5

Sample from below UST = 1A, 1B, 1C
Sample from below fuel dispenser = D1
Sample from below product piping = P1

4.0 DEPTH TO GROUNDWATER

Publicly available information indicates that the depth to usable groundwater in the vicinity of the Site is 282.7 feet bgs. This is based on information from Well #4817 (ground surface elevation of 817 feet above MSL) located on Parthenia and Gloria (just to the north east of the Site) last measured on 10/10/2004 (personal communication with Karina Ortiz, County of Los Angeles Department of Public Works, Hydrology Division, March 15, 2005).

5.0 CONCLUSIONS

Based on the data contained in this report, the following are concluded:

- ☐ One 12,000-gallon gasoline double-walled Modern Welding Glassteel UST was properly removed from the Site and disposed under state and local regulations.
- ☐ The results of the analytical testing show that **NO** TPH-g, Benzene, Toluene, Ethylbenzene, total xylenes, Methyl-t-butyl ether, Di-isopropyl ether, Ethyl-t-butyl ether, Tert-amyl methyl ether, Tert-butanol, 1,2-Dibromoethane, 1,2-Dichloroethane, Methanol, Ethanol were detected above the method detection limits in the soil samples collected beneath the UST, piping and/or the former fuel dispenser.
- ☐ The samples for VOCs analysis were collected and preserved using EPA Method SW5035

Based on the information contained herein, on behalf of SBC, HI hereby respectfully request that Site closure be granted for the UST removal.

6.0 REPORTING REQUIREMENTS

This report entitled UST REMOVAL REPORT / SOILS REPORT dated April 28, 2005 should be submitted by SBC to the following agencies.

Inspector Gregory Stevens Ms. Valerie Toney Los Angeles Fire Department/Environmental 200 North Main St., City Hall Room 1700 CHE 17th Floor Annex Los Angeles, CA 90012	

One original copy was also sent via DHL Express to SBC.

- ALLEN, CHERYL (SBCSI)
- COSTA, CATHY C (SBCSI)

.

7.0 LIMITATIONS

Our professional services have been performed using that degree of care and skill ordinarily exercised, under similar circumstances, by reputable environmental consultants practicing in this or similar localities. The findings and conclusions presented herein are based primarily upon the analyses of test results from the soil and/or water and/or air samples during this study. This report has been prepared exclusively for SBC (CLIENT) and other authorized parties for the subject site at a specific point in time, and hence it DOES NOT contain sufficient information for other parties or other uses (with the exception of parties named in the "Reporting Requirements" Section *supra*). No other third party shall have the right to rely on HI's opinions rendered in connection with this report without HI's written consent. This report is also for the use and review of the jurisdictional regulatory agency(s) as named in the "Reporting Requirements" Section *supra.* This report shall not create any rights or benefits to parties other than CLIENT, HI and other expressly named parties. The conclusions and recommendations included in this report are based on information contained or referenced herein, and our best judgment. No other warranty, expressed or implied, is made as to the professional advice contained in this report. No right or interest in the contract associated with this report may be assigned by either HI or CLIENT without the written permission of the other party, and any attempted assignment shall be wholly void and totally ineffective for all purposes. No delegation of any duty owed by either HI or CLIENT may be made without the written permission of the other party. This report is prepared subject to the terms and conditions in the contract related to this report and which was expressly negotiated, agreed to and acknowledged by CLIENT.

\\triton\projects\REPORTS\SBC\UST Removal\Los Angeles\Raymer\Closure Report doc

FIGURES

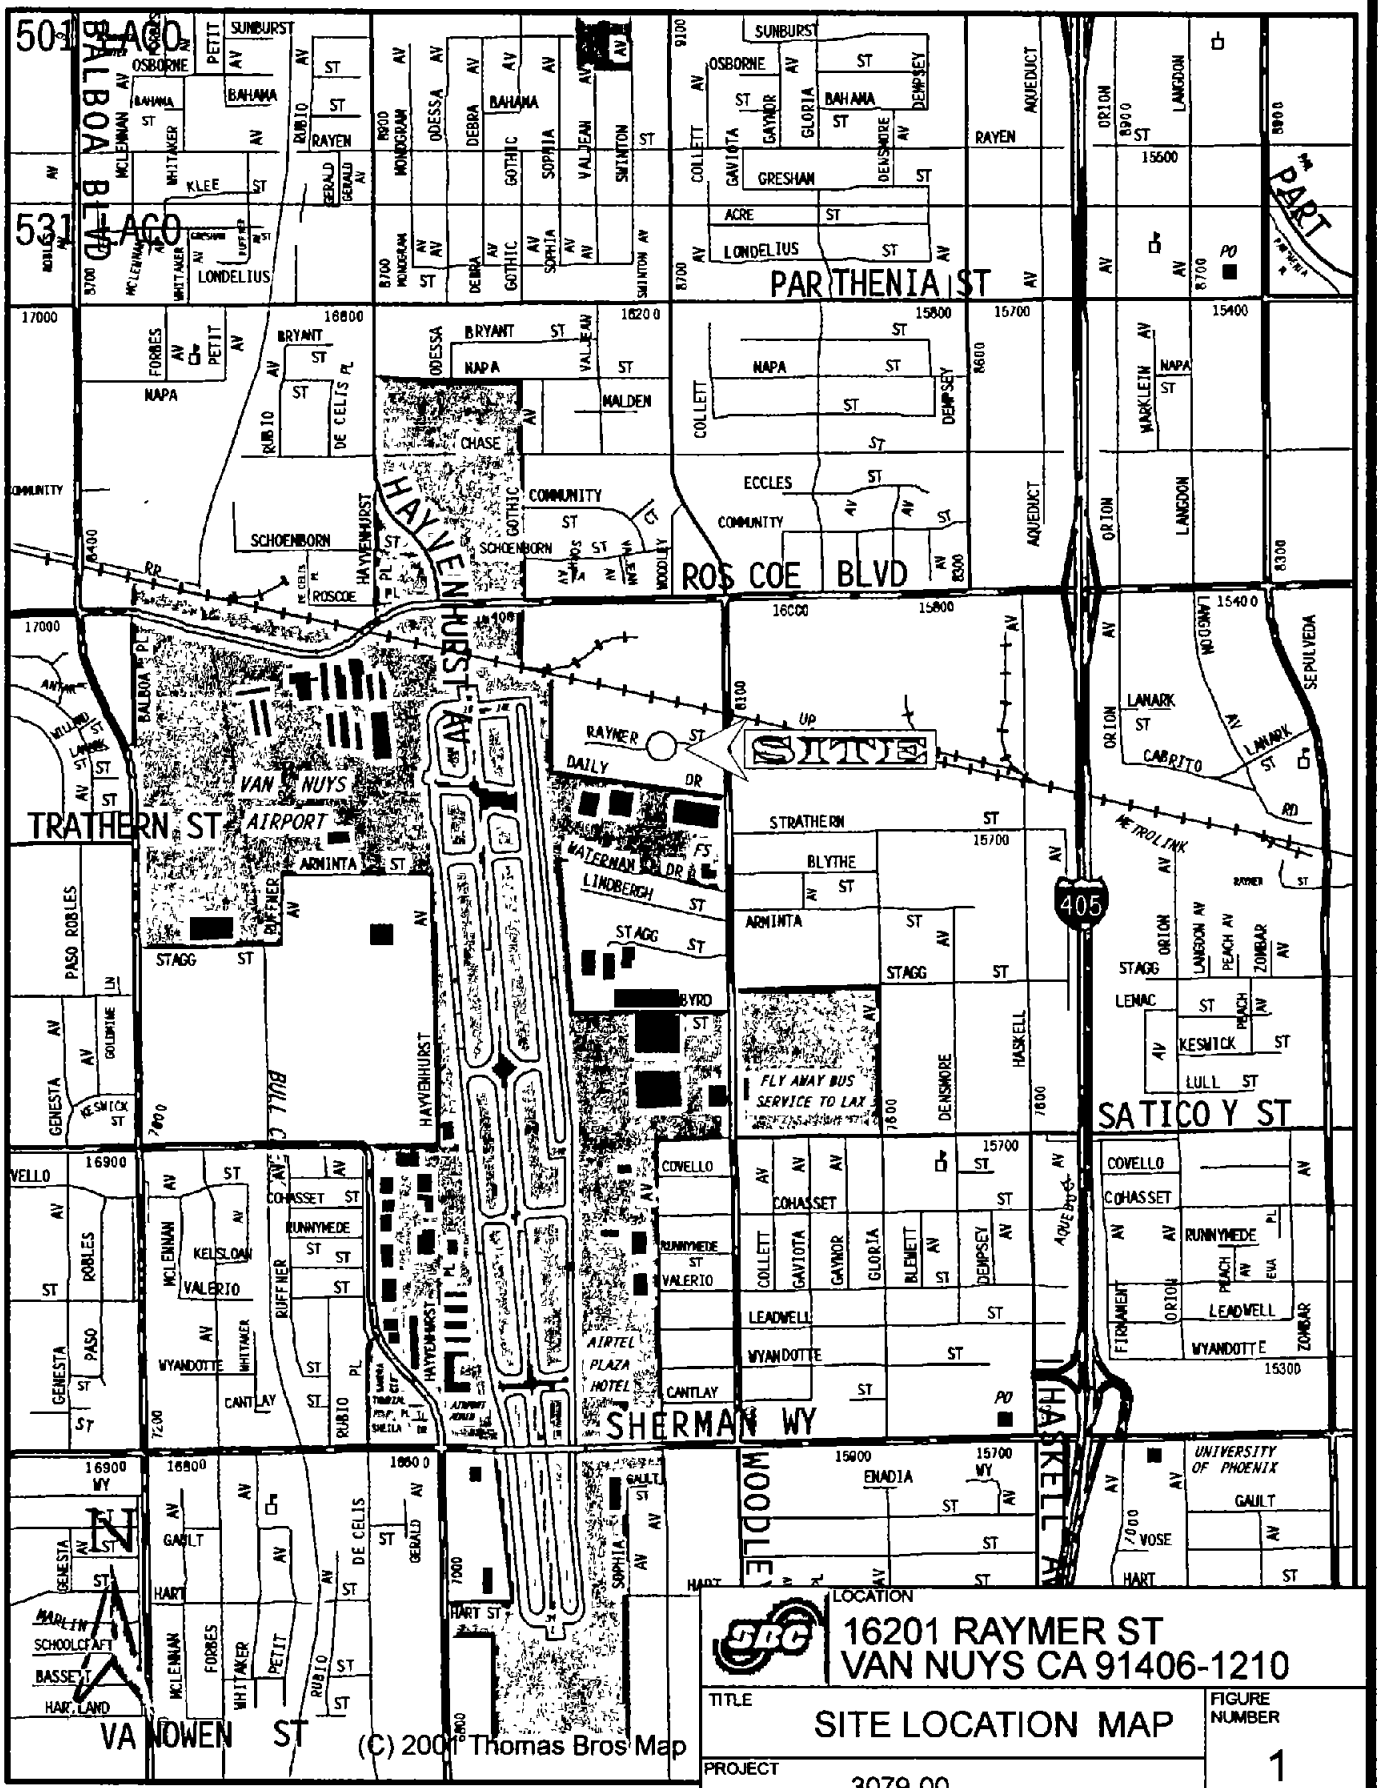

LOCATION
16201 RAYMER ST
VAN NUYS CA 91406-1210

TITLE
SITE LOCATION MAP

FIGURE NUMBER
1

PROJECT
3079-00

hydrologue, Inc.
Consulting Engineers & Geologists

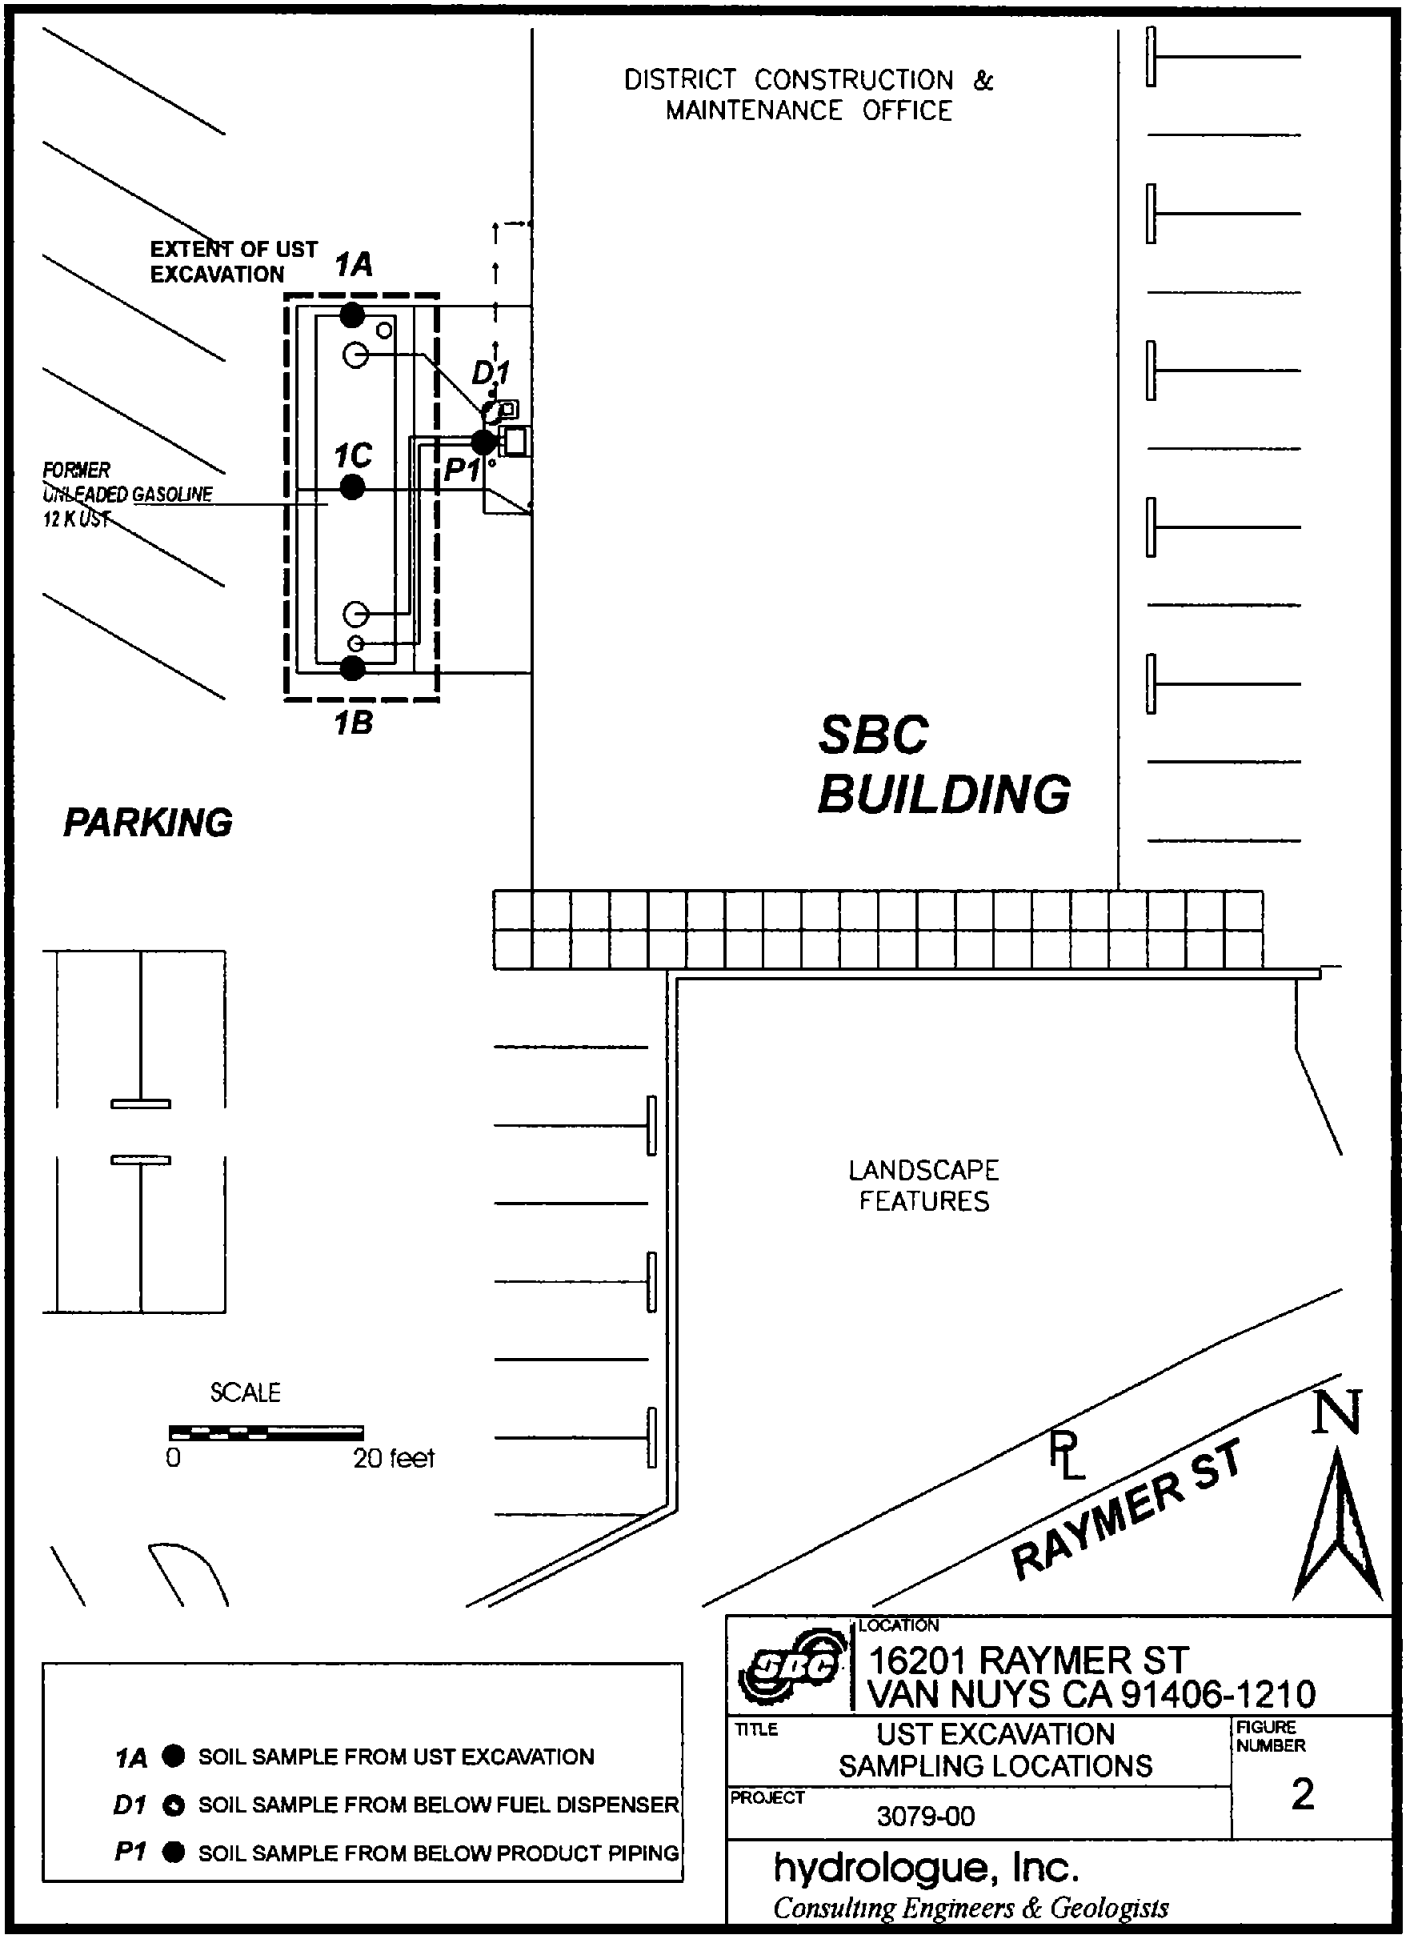
DISTRICT CONSTRUCTION &
MAINTENANCE OFFICE
EXTENT OF UST
EXCAVATION
1A
D1
1C
P1
FORMER
UNLEADED GASOLINE
12 K UST
1B
SBC
BUILDING
PARKING
LANDSCAPE
FEATURES
SCALE
0
20 feet
RAYMER ST
N
1A SOIL SAMPLE FROM UST EXCAVATION
D1 SOIL SAMPLE FROM BELOW FUEL DISPENSER
P1 SOIL SAMPLE FROM BELOW PRODUCT PIPING
LOCATION
16201 RAYMER ST
VAN NUYS CA 91406-1210
TITLE
UST EXCAVATION
SAMPLING LOCATIONS
FIGURE
NUMBER
2
PROJECT
3079-00
hydrologue, Inc.
Consulting Engineers & Geologists

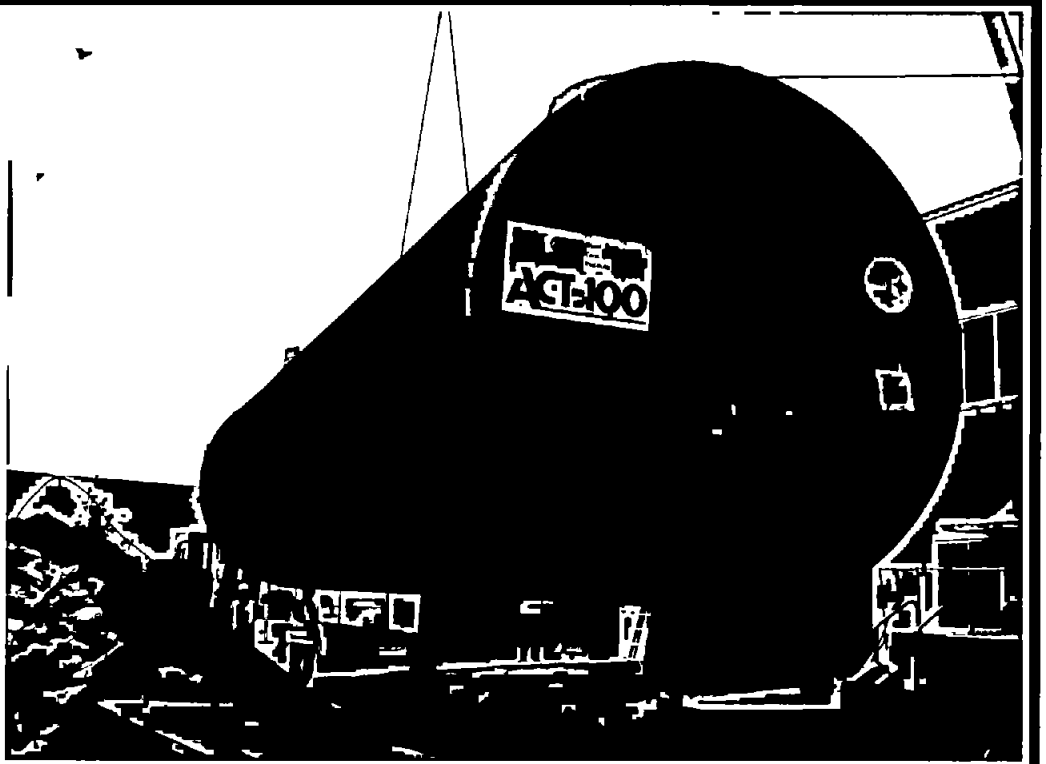

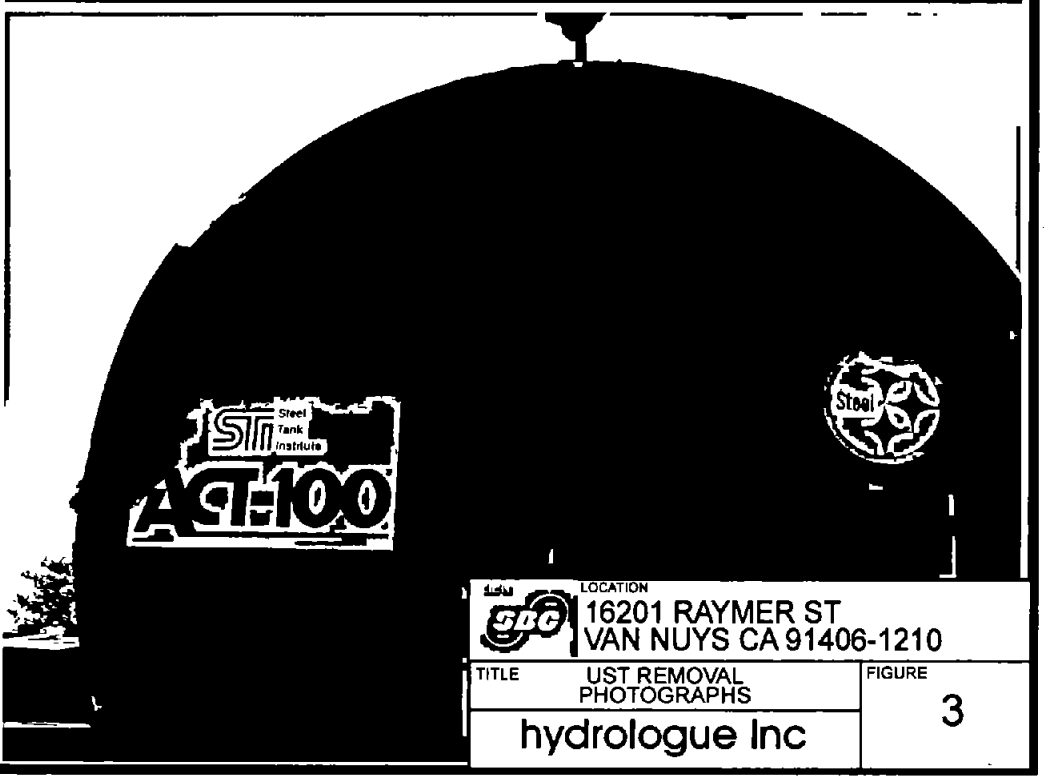

GPC	LOCATION 16201 RAYMER ST VAN NUYS CA 91406-1210	
TITLE	UST REMOVAL PHOTOGRAPHS	FIGURE 3
hydrologue Inc		

APPENDIX A

Chain of Custody Record Forms
& Laboratory Reports

ASSOCIATED LABORATORIES
806 North Batavia - Orange, California 92868 - 714/771-6900 *FAX 714/538-1209*

CLIENT Hydrologue, Inc. (6979)
ATTN: Chris D'Sa
2793 East Foothill Blvd.
Pasadena, CA 91107-3400

LAB REQUEST 149348
REPORTED 04/26/2005
RECEIVED 04/22/2005

PROJECT #3079, SBC VNNYCA02 (B4622)
16201 Raymer St., Van Nuys

SUBMITTER Client

COMMENTS

This laboratory request covers the following listed samples which were analyzed for the parameters indicated on the attached Analytical Result Report. All analyses were conducted using the appropriate methods as indicated on the report. This cover letter is an integral part of the final report.

Order No.	Client Sample Identification
614762	1A
614763	1B
614764	1C
614765	D1
614766	P1
614767	Laboratory Method Blank

Thank you for the opportunity to be of service to your company. Please feel free to call if there are any questions regarding this report or if we can be of further service.

ASSOCIATED LABORATORIES by,

Edward S. Behare, Ph.D.
Vice President

NOTE: Unless notified in writing, all samples will be discarded by appropriate disposal protocol 30 days from date reported.

The reports of the Associated Laboratories are confidential property of our clients and may not be reproduced or used for publication in part or in full without our written permission. This is for the mutual protection of the public, our clients, and ourselves.

TESTING & CONSULTING
Chemical
Microbiological
Environmental

Order #: 614762 **Client:** Hydrologue, Inc.
Matrix: SOLID **Client Sample ID:** 1A
Date Sampled: 04/22/2005
Time Sampled: 11:00
Sampled By:

Analyte	Result	DF	DLR	Units	Date/Analyst	
8015M Ethanol / Methanol by GC-FID						
Ethanol	ND	1	50	mg/Kg	04/25/05	QN
Methanol	ND	1	50	mg/Kg	04/25/05	QN
8260B Volatile Organic Compounds						
1,2-Dibromoethane	ND	1	5	ug/Kg	04/24/05	DP
1,2-Dichloroethane	ND	1	5	ug/Kg	04/24/05	DP
Benzene	ND	1	5	ug/Kg	04/24/05	DP
Ethyl benzene	ND	1	5	ug/Kg	04/24/05	DP
Methyl-tert-butylether (MTBE)	ND	1	5	ug/Kg	04/24/05	DP
Toluene	ND	1	5	ug/Kg	04/24/05	DP
Xylenes, total	ND	1	5	ug/Kg	04/24/05	DP
Ethyl-tertbutylether (ETBE)	ND	1	10	ug/Kg	04/24/05	DP
Isopropyl ether (DIPE)	ND	1	10	ug/Kg	04/24/05	DP
Tert-amylmethylether (TAME)	ND	1	10	ug/Kg	04/24/05	DP
Tertiary butyl alcohol (TBA)	ND	1	50	ug/Kg	04/24/05	DP
Gasoline	ND	1	100	ug/Kg	04/24/05	DP
Surrogates				**Units**	**Control Limits**	
Surr1 - Dibromofluoromethane	100			%	70 - 130	
Surr2 - 1,2-Dichloroethane-d4	130			%	70 - 130	
Surr3 - Toluene-d8	103			%	70 - 130	
Surr4 - p-Bromofluorobenzene	100			%	70 - 130	

DLR = Detection limit for reporting purposes, ND = Not Detected below indicated detection limit, DF = Dilution Factor

Order #: 614763 **Client:** Hydrologue, Inc.

Matrix: SOLID **Client Sample ID:** 1B

Date Sampled: 04/22/2005

Time Sampled: 11:20

Sampled By:

Analyte	Result	DF	DLR	Units	Date/Analyst	
8015M Ethanol / Methanol by GC-FID						
Ethanol	ND	1	50	mg/Kg	04/25/05	QN
Methanol	ND	1	50	mg/Kg	04/25/05	QN
8260B Volatile Organic Compounds						
1,2-Dibromoethane	ND	1	5	ug/Kg	04/24/05	DP
1,2-Dichloroethane	ND	1	5	ug/Kg	04/24/05	DP
Benzene	ND	1	5	ug/Kg	04/24/05	DP
Ethyl benzene	ND	1	5	ug/Kg	04/24/05	DP
Methyl-tert-butylether (MTBE)	ND	1	5	ug/Kg	04/24/05	DP
Toluene	ND	1	5	ug/Kg	04/24/05	DP
Xylenes, total	ND	1	5	ug/Kg	04/24/05	DP
Ethyl-tertbutylether (ETBE)	ND	1	10	ug/Kg	04/24/05	DP
Isopropyl ether (DIPE)	ND	1	10	ug/Kg	04/24/05	DP
Tert-amylmethylether (TAME)	ND	1	10	ug/Kg	04/24/05	DP
Tertiary butyl alcohol (TBA)	ND	1	50	ug/Kg	04/24/05	DP
Gasoline	ND	1	100	ug/Kg	04/24/05	DP
Surrogates				**Units**	**Control Limits**	
Surr1 - Dibromofluoromethane	101			%	70 - 130	
Surr2 - 1,2-Dichloroethane-d4	131			%	70 - 130	
Surr3 - Toluene-d8	101			%	70 - 130	
Surr4 - p-Bromofluorobenzene	103			%	70 - 130	

DLR = Detection limit for reporting purposes, ND = Not Detected below indicated detection limit, DF = Dilution Factor

Order #: 614764 **Client:** Hydrologue, Inc.
Matrix: SOLID **Client Sample ID:** 1C
Date Sampled: 04/22/2005
Time Sampled: 11:15
Sampled By:

Analyte	Result	DF	DLR	Units	Date/Analyst	
8015M Ethanol / Methanol by GC-FID						
Ethanol	ND	1	50	mg/Kg	04/25/05	QN
Methanol	ND	1	50	mg/Kg	04/25/05	QN
8260B Volatile Organic Compounds						
1,2-Dibromoethane	ND	1	5	ug/Kg	04/24/05	DP
1,2-Dichloroethane	ND	1	5	ug/Kg	04/24/05	DP
Benzene	ND	1	5	ug/Kg	04/24/05	DP
Ethyl benzene	ND	1	5	ug/Kg	04/24/05	DP
Methyl-tert-butylether (MTBE)	ND	1	5	ug/Kg	04/24/05	DP
Toluene	ND	1	5	ug/Kg	04/24/05	DP
Xylenes, total	ND	1	5	ug/Kg	04/24/05	DP
Ethyl-tertbutylether (ETBE)	ND	1	10	ug/Kg	04/24/05	DP
Isopropyl ether (DIPE)	ND	1	10	ug/Kg	04/24/05	DP
Tert-amylmethylether (TAME)	ND	1	10	ug/Kg	04/24/05	DP
Tertiary butyl alcohol (TBA)	ND	1	50	ug/Kg	04/24/05	DP
Gasoline	ND	1	100	ug/Kg	04/24/05	DP
Surrogates				**Units**	**Control Limits**	
Surr1 - Dibromofluoromethane	100			%	70 - 130	
Surr2 - 1,2-Dichloroethane-d4	128			%	70 - 130	
Surr3 - Toluene-d8	104			%	70 - 130	
Surr4 - p-Bromofluorobenzene	102			%	70 - 130	

DLR = Detection limit for reporting purposes, ND = Not Detected below indicated detection limit, DF = Dilution Factor

Order #: 614767
Matrix: SOLID
Date Sampled:
Time Sampled:
Sampled By:

Client: Hydrologue, Inc.
Client Sample ID: Laboratory Method Blank

Analyte	Result	DF	DLR	Units	Date/Analyst	
8015M Ethanol / Methanol by GC-FID						
Ethanol	ND	1	50	mg/Kg	04/25/05	QN
Methanol	ND	1	50	mg/Kg	04/25/05	QN
8260B Volatile Organic Compounds						
1,2-Dibromoethane	ND	1	5	ug/Kg	04/24/05	DP
1,2-Dichloroethane	ND	1	5	ug/Kg	04/24/05	DP
Benzene	ND	1	5	ug/Kg	04/24/05	DP
Ethyl benzene	ND	1	5	ug/Kg	04/24/05	DP
Methyl-tert-butylether (MTBE)	ND	1	5	ug/Kg	04/24/05	DP
Toluene	ND	1	5	ug/Kg	04/24/05	DP
Xylenes, total	ND	1	5	ug/Kg	04/24/05	DP
Ethyl-tertbutylether (ETBE)	ND	1	10	ug/Kg	04/24/05	DP
Isopropyl ether (DIPE)	ND	1	10	ug/Kg	04/24/05	DP
Tert-amylmethylether (TAME)	ND	1	10	ug/Kg	04/24/05	DP
Tertiary butyl alcohol (TBA)	ND	1	50	ug/Kg	04/24/05	DP
Gasoline	ND	1	100	ug/Kg	04/24/05	DP
Surrogates				**Units**	**Control Limits**	
Surr1 - Dibromofluoromethane	97			%	70 - 130	
Surr2 - 1,2-Dichloroethane-d4	115			%	70 - 130	
Surr3 - Toluene-d8	106			%	70 - 130	
Surr4 - p-Bromofluorobenzene	102			%	70 - 130	

DLR = Detection limit for reporting purposes, ND = Not Detected below indicated detection limit, DF = Dilution Factor

ASSOCIATED LABORATORIES
QA REPORT FORM

QC Sample: 149348-614762

Matrix: Soil

Prep. Date: 04/25/05

Analysis Date: 04/25/05

ID#'s in Batch: LR 149348; LR 149088

MATRIX SPIKE / MATRIX SPIKE DUPLICATE RESULT

Reporting Units = mg/Kg

Test	Method	Sample Result	Spike Added	Matrix Spike	Matrix Spike Dup	%Rec MS	%Rec MSD	RPD
Methanol	8015 M	ND	100	95.0	97.0	95.0	97.0	2.1
Ethanol	8015 M	ND	100	96.3	96.9	96.3	96.9	0.7

* OUTSIDE CONTROL LIMITS - Due to Matrix Interference.

RPD = Relative Percent Difference of Matrix Spike and Matrix Spike Duplicate

%REC-MS & MSD = Percent Recovery of Matrix Spike & Matrix Spike Duplicate

%REC LIMITS = 65 - 135
RPD LIMITS = 25

LAB CONTROL SPIKE / LAB CONTROL SPIKE DUPLICATE RESULT

Reporting Units = mg/Kg

Test	Method	Blank Result	Spike Added	LCS Spike	LCSD Spike Dup	%Rec LCS	%Rec LCSD	RPD
Methanol	8015 M	ND	100	100.5	108.2	100.5	108.2	7.4
Ethanol	8015 M	ND	100	96.7	107.9	96.7	107.9	11.0

Method Blank - All ND

%REC LIMITS = 75 - 125
RPD LIMITS = 25

ASSOCIATED LABORATORIES

QA REPORT FORM - METHOD 8260 / 624 / 524.2

QC Sample: MS / MSD - Solid Samples 1493445-745

Analysis Date: April 24, 2005 11:14 PM

Applies to: LR 149348, 149342, 149344, 149345

Reporting Units = ug/Kg

Matrix Spike / Matrix Spike Duplicate

Test	Sample Result	Spike Added	Matrix Spike	Matrix Spk. Dup	%Rec MS	%Rec MSD	RPD	QC Limits RPD	QC Limits %REC
1,1-Dichloroethene	ND	50.0	44.66	45.57	89	91	2	22	59-172
MTBE	ND	50.0	35.11	35.83	70	72	2	24	62-137
Benzene	ND	50.0	43.77	43.35	88	87	1	24	62-137
Trichloroethene	ND	50.0	62.35	62.43	125	125	0	21	66-142
Toluene	ND	50.0	43.54	42.83	87	86	2	21	59-139
Chlorobenzene	ND	50.0	41.35	40.48	83	81	2	21	60-133

QC Sample: LCS # 5 12:55 PM
Analysis Date: April 24, 2005

LCS RECOVERY / METHOD BLANK

Test	Sample Result	Spike Added	LCS Spike	%Rec LCS	QC Limits %REC
1,1-Dichloroethene	ND	50.0	51.03	102	59-172
MTBE	ND	50.0	47.93	96	62-137
Benzene	ND	50.0	52.77	106	62-137
Trichloroethene	ND	50.0	51.14	102	66-142
Toluene	ND	50.0	52.78	106	59-139
Chlorobenzene	ND	50.0	51.63	103	60-133

QC Sample: LCS # 6 12:49 AM
Analysis Date: April 25, 2005

LCS RECOVERY / METHOD BLANK

Test	Sample Result	Spike Added	LCS Spike	%Rec LCS	QC Limits %REC
1,1-Dichloroethene	ND	50.0	50.44	101	59-172
MTBE	ND	50.0	48.30	97	62-137
Benzene	ND	50.0	51.50	103	62-137
Trichloroethene	ND	50.0	51.04	102	66-142
Toluene	ND	50.0	50.51	101	59-139
Chlorobenzene	ND	50.0	49.94	100	60-133

Method Blank = All ND

* Outside QC Limits

SURROGATE (QC Limits : 70-135)

Compound	MB 4	MB 5	LCS 5	LCS 6	MS	MSD
DBFM	97	100	102	102	101	99
1,2-DCA	115	115	110	110	113	109
Tol-d8	106	106	103	103	101	100
p-BFB	102	99	101	101	96	98

CHAIN-OF-CUSTODY RECORD FORM 149348

hydrologue Inc.
Consulting Engineers & Geologists

PAGE 1 OF 1

SAMPLING INFORMATION
SIGNATURE
PRINTED NAME: Matthew W. Magener
COMPANY: hydrologue Inc.

PROJECT INFORMATION
PROJECT NO: 3079
NAME: SBC VNNYCA02 (B4622)
ADDRESS: 16201 RAYMER ST VAN NUYS CA 91406-1210
PROJECT MANAGER: CHRIS D'SA

SAMPLE INFORMATION
CONDITION/TEMP°C
TURNAROUND TIME: 24 ~~48~~ HOUR

SHIPPING INFORMATION
SHIPPING METHOD
EDF/COELT

SAMPLE ID	DATE	TIME	DESCRIPTION	TPH DIESEL 8015M W/SG	ETHANOL + METHANOL 8015B	TPH DIESEL RANGE 8015 (m)	MTBE/BTEX 8021B	TRPH 418.1	TPH GASOLINE/MTBE/BTEX/ FUEL OXY + 1,2 DCA + EDB EPA 8260B	VOCs 624	VOCs 8260B	PCBs 8080	CAM METALS	ORGANIC LEAD DOHS METHOD	SAMPLE MATRIX (S-SOIL W-WATER A-AIR B-BULK)	CONTAINER TYPE (G-GLASS SM-BRASS TD-TEDLAR FM-FIACONE VOA-VIALS)	NO. OF CONTAINERS	SPECIAL HANDLING
1A	4/22/05	1100	SOIL SAMPLE		/				/						S	B+G	4	USE EPA METHOD 5035 ONE BRASS SLEEVE 3 VOA VIALS WITH NAHSO4/MeOH 5 g SC
1B		1120			/				/									EMAIL RESULTS TO chris@hydrologue.com
1C		1115			/				/									REPORT ALL RESULTS IN PPB
D1		945			/				/									
P1		955			/				/									
					/				/									
					/				/									
					/				/									
					/				/									

1 RELINQUISHED BY	DATE	3 RELINQUISHED BY	DATE	5 RELINQUISHED BY	DATE
SIGNATURE	4-22	SIGNATURE	4-22	SIGNATURE	
PRINTED NAME: Matthew W. Magener	TIME	PRINTED NAME	TIME	PRINTED NAME	TIME
COMPANY: hydrologue Inc.	3:01	COMPANY	505	COMPANY	
2 RECEIVED BY	**DATE**	**4 RECEIVED BY**	**DATE**	**6 RECEIVED BY (LAB)**	**DATE**
SIGNATURE	4.22	SIGNATURE		SIGNATURE	
PRINTED NAME: ROBERTO G.	TIME	PRINTED NAME: JOYONG W	TIME 4/22/05	PRINTED NAME	TIME
COMPANY: ASS LABS	309	COMPANY: Associated Lab	5:05	COMPANY: ASSOCIATED 714-771-6900 KRISTEN, DEBRA, OR DANIELLE	

REMARKS

2793 E. FOOTHILL BOULEVARD, PASADENA, CA 91107 TEL: (626) 585-9696 chris@hydrologue.com

APPENDIX B

Rinsate Disposal Manifest & Other Certification

State of California—Environmental Protection Agency
Form Approved OMB No. 2050-0039 (Expires 9-30-99)
Please print or type. *Form designed for use on elite (12-pitch) typewriter.*

See Instructions on back of page 6. Hydrologue

Department of Toxic Substances Control
Sacramento, California

UNIFORM HAZARDOUS WASTE MANIFEST

1. Generator's US EPA ID No.	Manifest Document No.	2. Page 1 of 1	Information in the shaded areas is not required by Federal law.
CAD988081437	000001		

GENERATOR

3. Generator's Name and Mailing Address: SBC COMMUNICATIONS
P.O. Box 5098, Room 3E000P
San Ramon, CA 94583-0935

A. State Manifest Document Number: 24386367

4. Generator's Phone (800) 275-8014

B. State Generator's ID:

5. Transporter 1 Company Name: Nieto and Sons Trucking, Inc.

6. US EPA ID Number: CAT080016115

C. State Transporter's ID (Reserved.): XXXXXXXXXXXXXXXXXXXX

D. Transporter's Phone: (714) 990-6855

7. Transporter 2 Company Name:

8. US EPA ID Number:

E. State Transporter's ID [Reserved.]:

F. Transporter's Phone:

9. Designated Facility Name and Site Address: DeMenno Kerdoon
2000 N. Alameda Street
Compton, CA 90222

10. US EPA ID Number: CAT080013352

G. State Facility's ID:

H. Facility's Phone: (310) 537-7100

11. US DOT Description (including Proper Shipping Name, Hazard Class, and ID Number)	12. Containers No.	12. Containers Type	13. Total Quantity	14. Unit Wt/Vol	I. Waste Number
a. NON RCRA HAZARDOUS WASTE LIQUID	001	TT	1650	G	State 221 CAL EPA/Other Exempt
b.					State EPA/Other
c.					State EPA/Other
d.					State EPA/Other

J. Additional Descriptions for Materials Listed Above: SBC
Tank Cleaning @ 16201 Raymer Street
Van Nuys, CA 91406

K. Handling Codes for Wastes Listed Above
a. R-01 b.
c. d.

15. Special Handling Instructions and Additional Information
NO SMOKING
24 Hour Emergency Phone Number : 714-990-6855
Wear Appropriate Protective Clothing
Alternate Disposal Site : Crosby & Overton
1630 W. 17th Street (800) 827-6729
Long Beach, CA 90813 CAD028409019

16. **GENERATOR'S CERTIFICATION:** I hereby declare that the contents of this consignment are fully and accurately described above by proper shipping name and are classified, packed, marked, and labeled, and are in all respects in proper condition for transport by highway according to applicable international and national government regulations.

If I am a large quantity generator, I certify that I have a program in place to reduce the volume and toxicity of waste generated to the degree I have determined to be economically practicable and that I have selected the practicable method of treatment, storage, or disposal currently available to me which minimizes the present and future threat to human health and the environment; OR, if I am a small quantity generator, I have made a good faith effort to minimize my waste generation and select the best waste management method that is available to me and that I can afford.

Printed/Typed Name	Signature	Month	Day	Year
JOHN L O'NEIL		04	22	05

TRANSPORTER

17. Transporter 1 Acknowledgement of Receipt of Materials

Printed/Typed Name	Signature	Month	Day	Year
		04	22	05

18. Transporter 2 Acknowledgement of Receipt of Materials

Printed/Typed Name	Signature	Month	Day	Year

FACILITY

19. Discrepancy Indication Space

20. Facility Owner or Operator Certification of receipt of hazardous materials covered by this manifest except as noted in Item 19.

Printed/Typed Name	Signature	Month	Day	Year
		04	25	05

DO NOT WRITE BELOW THIS LINE.

24386367

IF YOU HAVE AN EMERGENCY INVOLVING THIS SHIPMENT OF HAZARDOUS WASTE, CALL NATIONAL RESPONSE CENTER 1-800-424-8802. WITHIN CALIFORNIA, CALL 1-800-852-7550

SC 8022A (1/99)
A 8700—22

Green: TRANSPORTER RETAINS

State of California—Environmental Protection Agency
Form Approved OMB No. 2050-0039 (Expires 9-30-99)
Please print or type. *Form designed for use on elite (12-pitch) typewriter.*

See Instructions on back of page 6.

Department of Toxic Substances Control
Sacramento, California

UNIFORM HAZARDOUS WASTE MANIFEST

1. Generator's US EPA ID No. CAD980881437 — Manifest Document No. 00001
2. Page 1 of 1
Information in the shaded areas is not required by Federal law.

GENERATOR

3. Generator's Name and Mailing Address: SBC COMMUNICATIONS
P.O. Box 5095, Room 3E000P
San Ramon, CA 94583-0995
4. Generator's Phone (800) 275-0014

A. State Manifest Document Number: 24386367
B. State Generator's ID:

5. Transporter 1 Company Name: Nieto and Sons Trucking, Inc.
6. US EPA ID Number: CAT080016116
C. State Transporter's ID [Reserved.]: XXXXXXXXXXXXXXXXXXXXX
D. Transporter's Phone: (714) 990-6855

7. Transporter 2 Company Name:
8. US EPA ID Number:
E. State Transporter's ID [Reserved.]:
F. Transporter's Phone:

9. Designated Facility Name and Site Address: DeMenno Kerdoon
2000 N. Alameda Street
Compton, CA 90222
10. US EPA ID Number: CAT080013352
G. State Facility's ID:
H. Facility's Phone: (310) 537-7100

11. US DOT Description (including Proper Shipping Name, Hazard Class, and ID Number)	12. Containers No.	12. Containers Type	13. Total Quantity	14. Unit Wt/Vol	I. Waste Number
a. NON RCRA HAZARDOUS WASTE LIQUID	001	TT	X X 500	G	State 221 / EPA/Other Exempt
b.					State / EPA/Other
c.					State / EPA/Other
d.					State / EPA/Other

J. Additional Descriptions for Materials Listed Above: Job Site : SBC
Tank Cleaning @ : 16201 Raymer Street
Van Nuys, CA 91406

K. Handling Codes for Wastes Listed Above: a. b. c. d.

15. Special Handling Instructions and Additional Information
NO SMOKING
24 Hour Emergency Phone Number : 714-990-6855
Wear Appropriate Protective Clothing

Alternate Disposal Site : Crosby & Overton
1630 W. 17th Street (800) 827-6729
Long Beach, CA 90813 CAD028409019

16. GENERATOR'S CERTIFICATION: I hereby declare that the contents of this consignment are fully and accurately described above by proper shipping name and are classified, packed, marked, and labeled, and are in all respects in proper condition for transport by highway according to applicable international and national government regulations.

If I am a large quantity generator, I certify that I have a program in place to reduce the volume and toxicity of waste generated to the degree I have determined to be economically practicable and that I have selected the practicable method of treatment, storage, or disposal currently available to me which minimizes the present and future threat to human health and the environment; OR, if I am a small quantity generator, I have made a good faith effort to minimize my waste generation and select the best waste management method that is available to me and that I can afford.

Printed/Typed Name	Signature	Month	Day	Year
JOHN L. O'NEIL		04	22	05

TRANSPORTER

17. Transporter 1 Acknowledgement of Receipt of Materials

Printed/Typed Name	Signature	Month	Day	Year
MARIO SANDOVAL		04	22	05

18. Transporter 2 Acknowledgement of Receipt of Materials

Printed/Typed Name	Signature	Month	Day	Year

FACILITY

19. Discrepancy Indication Space

20. Facility Owner or Operator Certification of receipt of hazardous materials covered by this manifest except as noted in Item 19.

Printed/Typed Name	Signature	Month	Day	Year

DO NOT WRITE BELOW THIS LINE.

DTSC 8022A (1/99)
EPA 8700—22

Yellow: GENERATOR RETAINS

Environmental Protection Agency
OMB No. 2050-0039 (Expires 9-30-99)
Type or print. Form designed for use on elite (12-pitch) typewriter.

See instructions on back of page 6.

Department of Toxic Substances Control
Sacramento, California

UNIFORM HAZARDOUS WASTE MANIFEST

1. Generator's US EPA ID No.	Manifest Document No.	2. Page 1 of 1	Information in the shaded areas is not required by Federal law.
CAD980881437	000 01		

3. Generator's Name and Mailing Address: SBC COMMUNICATIONS
P.O. Box 5095, Room 350007
San Ramon, CA 94583-0995

4. Generator's Phone (800) 275-8014

5. Transporter 1 Company Name: Nieto and Sons Trucking, Inc.
6. US EPA ID Number: CAT000016116

7. Transporter 2 Company Name
8. US EPA ID Number

9. Designated Facility Name and Site Address
DeMenno Kerdoon
2000 E. Alameda Street
Compton, CA 90222
10. US EPA ID Number: CAT080013352

11. US DOT Description (including Proper Shipping Name, Hazard Class, and ID Number)	12. Containers No.	12. Containers Type	13. Total Quantity	14. Unit Wt/Vol	Waste Number
a. NON RCRA HAZARDOUS WASTE LIQUID	001	TT	0055	G	
b.					
c.					
d.					

J. Additional Descriptions for Materials Listed Above
Tank Cleaning @ 25001 Bayview Street
Van Nuys, CA 91405

15. Special Handling Instructions and Additional Information
NO SMOKING
24 Hour Emergency Phone Number : 714-990-6855
Wear Appropriate Protective Clothing

Alternate Disposal Site : Crosby & Overton
1630 N. 17th Street (800) 627-6729
Long Beach, CA 90813 CAD029409019

16. GENERATOR'S CERTIFICATION: I hereby declare that the contents of this consignment are fully and accurately described above by proper shipping name and are classified, packed, marked, and labeled, and are in all respects in proper condition for transport by highway according to applicable international and national government regulations.

If I am a large quantity generator, I certify that I have a program in place to reduce the volume and toxicity of waste generated to the degree I have determined to be economically practicable and that I have selected the practicable method of treatment, storage, or disposal currently available to me which minimizes the present and future threat to human health and the environment; OR, if I am a small quantity generator, I have made a good faith effort to minimize my waste generation and select the best waste management method that is available to me and that I can afford.

Printed/Typed Name	Signature	Month	Day	Year
JOHN L. O'NEIL		04	22	05

17. Transporter 1 Acknowledgement of Receipt of Materials

Printed/Typed Name	Signature	Month	Day	Year
		04	22	05

18. Transporter 2 Acknowledgement of Receipt of Materials

Printed/Typed Name	Signature	Month	Day	Year

19. Discrepancy Indication Space

20. Facility Owner or Operator Certification of receipt of hazardous materials covered by this manifest except as noted in Item 19.

Printed/Typed Name	Signature	Month	Day	Year
		04	22	05

DO NOT WRITE BELOW THIS LINE.

IN CASE OF EMERGENCY OR SPILL, CALL THE NATIONAL RESPONSE CENTER 1-800-424-8802; WITHIN CALIFORNIA, CALL 1-800-852-7550

4300030

GENERATOR — TRANSPORTER — FACILITY

DTSC 8022A (1/99)
EPA 8700—22

Green: TRANSPORTER RETAINS

APR. 28. 2005 8:42AM NIETO AND SONS 7149904862 NO. 450 P. 3

NIETO & SONS TRUCKING, INC.

License # 673912
1281 Brea Canyon Road • Brea, CA 92821
Mail Address: P.O. Box 760 • Yorba Linda, CA 92885-0760
(714) 990-6855 • Fax (714) 990-4862

(1)

DAILY TICKET

DT 02460

JOB DATE 4/22/05

Su M Tu W Th (F) Sa

CUSTOMER	ORDER DATE	ORDER TIME	P.O. NUMBER
HYDROLOGUE			

ORDERED BY / TELEPHONE

ADDRESS

JOB SITE - NAME - ADDRESS WITH CROSS STREETS
SBC - PAC BELL
16201 RAYMER STREET
VAN NUYS X= WOODLEY
PAGE 531-F-2 X= ROSCOE BLVD

DRIVER	TRUCK NO.	TRAILER	HELPER #1	HELPER	TRUCK NO.	START TIME
Mario Sandoval	210		Carlos Ortega	Pacha Ochoa	131 Degas	6AM

ON SITE AT: 8:30 AM

TANKS:	Contents		Contents		Contents	
#1	12(K) GAS	FG (Steel) 8' or 9'6"	#2 ___ K ___	FG Steel 8' or 9'6"	#3 ___ K ___	FG Steel 8' or 9'6"
#4 ___ K ___		FG Steel 8' or 9'6"	#5 ___ K ___	FG Steel 8' or 9'8"	#6 ___ K ___	FG Steel 8' or 9'6"

Any excess fluid in tank(s): YES (NO) If yes, what and how much? ___

Windows required: (YES) NO If yes, A/C & rivet bust by (NIETO) CLIENT Water on site (YES) NO

Chemist required: (YES) NO If yes, chemist by (NIETO) CLIENT X On site at ___ Date on site ___ YES NO V/M

Double Degas: YES (NO) Day #1 On site time ___ Date ___ AQMD# ___ Day #2 Date ___ Time ___

Single degassing required: (YES) NO On site time: 5:30 Date: 4-22 AQMD # ___

Tank(s) lifted by: CLIENT'S backhoe NIETO 12-1/2 ton stinger crane NIETO 14 ton stinger crane (Hydro crane)

Hydro crane by: NIETO (CLIENT) Hydro crane company: ___ Crane scheduled: YES NO

Tank pull time: 10:00 AM Crane arrival time: ___ Tank pull date: 4-22

Tanks hauled by: (NIETO) CLIENT To: ECOLOGY Trk # 1 of 1 On site time ___ FLATBED DROP DECK & PERMIT SIGNS

Dry Ice required: YES (NO) Provied by: NIETO CLIENT - If Nieto by: WASH CREW TRACTOR TRAILER

Type of dry ice: Sliced ___ lbs. Pellets ___ lbs. Block ___ lbs. Amount ___ at ___ lbs/1k

Special LEL/02 meter req'd. (YES) NO Air compressor venturi req'd. YES NO Needed next day for tank pull YES NO

ON SITE REPORT

YARD DEPART	JOB ARRIVE	START WORK	STOP WORK	JOB DEPART	YARD ARRIVE	DELAYS ON SITE	TOTAL HOURS
6AM	8:30 AM	8:30 AM	10:00 AM				

Tanks on site						
1	#1 12 GAS FG (Steel) 8' or 9'6"	#2 ___ K ___ FG Steel 6' or 9'6"	#3 ___ K ___ FG Steel 8' or 9'6"			
#4 ___ K ___ FG Steel 8' or 9'6"	#5 ___ K ___ FG Steel 8' or 9'6"	#6 ___ K ___ FG Steel 8' or 9'6"				

Manifest No. 243B6367 Gallons: 600 Excess fluid on site: YES NO How much? ___

Total Solids: ☐ Less than 1/2 drum ☐ 1/2 Drum ___ ☐ 1 Drum ___ Drums

NOTES:

DRIVER SIGNATURE	TRUCK NO.	CUSTOMER SIGNATURE	DATE
[signature]	210	X [signature]	

CUSTOMER COPY

UNIFIED PROGRAM CONSOLIDATED FORM
HAZARDOUS WASTE

HAZARDOUS WASTE TANK CLOSURE CERTIFICATION

I. FACILITY IDENTIFICATION

BUSINESS NAME (Same as FACILITY NAME or DBA – Doing Business As) 739

FACILITY ID# 1

TANK OWNER NAME 740
SBC

TANK OWNER ADDRESS 741
16201 RAYMER STREET

TANK OWNER CITY JAN NUYS 742 | STATE CALIFORNIA 743 | ZIP CODE 91406 744

II. TANK CLOSURE INFORMATION

TANK INTERIOR ATMOSPHERE READINGS	Tank ID # (Attach additional copies of this page for more than three tanks)	Concentration of Flammable Vapor, % Top	Concentration of Flammable Vapor, % Center	Concentration of Flammable Vapor, % Bottom	Concentration of Oxygen, % Top	Concentration of Oxygen, % Center	Concentration of Oxygen, % Bottom
1	422/1 745	<1 746a	<1 746b	<1 746c	20.9 747a	20.9 747b	20.9 747c
2	748	(360 ppm) 749a	(480 ppm) 749b	(500 ppm) 749c	750a	750b	750c
3	751	752a	752b	752c	753a	753b	753c

III. CERTIFICATION

On examination of the tank, I certify the tank is visually free from product, sludge, scale (thin, flaky residual of tank contents), rinsate and debris. I further certify that the information provided herein is true and accurate to the best of my knowledge.

SIGNATURE OF CERTIFIER
Nancy Carraway

NAME OF CERTIFIER (Print) 754
Nancy Carraway

TITLE OF CERTIFIER 755
Certified Industrial Hygienist

ADDRESS 756
991 East California Boulevard

CITY 757
Pasadena, California 91106

PHONE 758
626 797 4000

DATE 759
04/22/2005

CERTIFICATION TIME
9:46am - 9:48am

STATUS OR AFFILIATION OF CERTIFYING PERSON 760

Certifier is a representative of the CUPA, authorized agency, or LIA:

☐ Yes ☒ No

Name of CUPA, authorized agency, or LIA: 761
LOS ANGELES CITY FIRE DEPARTMENT

If certifier is other than CUPA / LIA check appropriate box below: 762

- ☒ a. Certified Industrial Hygienist (CIH)
- ☐ b. Certified Safety Professional (CSP)
- ☐ c. Certified Marine Chemist (CMC)
- ☐ d. Registered Environmental Health Specialist (REHS)
- ☐ e. Professional Engineer (PE)
- ☐ f. Class II Registered Environmental Assessor
- ☐ g. Contractors' State License Board licensed contractor (with hazardous substance removal certification)

TANK PREVIOUSLY HELD FLAMMABLE OR COMBUSTIBLE MATERIALS GASOLINE 763

(If yes, the tank interior atmosphere shall be re-checked with a combustible gas indicator prior to work being conducted on the tank.) ☑ Yes ☐ No

CERTIFIER'S TANK MANAGEMENT INSTRUCTIONS FOR SCRAP DEALER, DISPOSAL FACILITY, ETC: 764
INERT TANK INTERIOR BEFORE TORCH CUTTING OR USING SPARKING TOOLS ON OR NEAR TANK

A copy of this certificate shall accompany the tank to the recycling/disposal facility and be provided to the agency overseeing tank closure (i.e. CUPA or other authorized local agency), the owner and/or operator of the tank system, and the tank removal contractor

12,000-GALLON TANK, DOUBLE-WALLED STEEL, PLASTIC WRAPPED

BASTECH GT #04 #9447325

APPENDIX C

UST Destruction &
Other Certification

CERTIFICATE OF DESTRUCTION

ECOLOGY AUTO PARTS
13780 E. IMPERIAL HIGHWAY
SANTA FE SPRINGS, CA 90670
(562)404-8683

COMPANY NAME: SBC

ADDRESS: 16201 RAYMER ST.
VAN NUYS, CA

DESCRIPTION: 1-12,000 GALLON STEEL TANK

UNDERGROUND STORAGE TANK (S)
HAVE BEEN SCRAPED, CRUSHED AND DESTROYED AT
ECOLOGY AUTO PARTS
SANTA FE SPRINGS, CA.
ON: 04/22/05

SIGNATURE: Barbara Medrano
TITLE: MANAGER/BARBARA MEDRANO
DATE: 04/28/05

CERTIFICATE OF DESTRUCTION

ECOLOGY AUTO PARTS
13780 E. IMPERIAL HIGHWAY
SANTA FE SPRINGS, CA 90670
(562)404-8683

COMPANY NAME: SBC

ADDRESS: 16201 RAYMER ST.
VAN NUYS, CA

DESCRIPTION: 1-12,000 GALLON STEEL TANK

UNDERGROUND STORAGE TANK (S)
HAVE BEEN SCRAPED, CRUSHED AND DESTROYED AT
ECOLOGY AUTO PARTS
SANTA FE SPRINGS, CA.
ON: 04/22/05

SIGNATURE: Barbara Medrano
TITLE: MANAGER/BARBARA MEDRANO
DATE: 04/28/05

LA CITY FIRE DEPT. UNDERGROUND TANK ABANDONMENT REPORT

FACILITY ADDRESS: 6621 RAYMOND ST

PERMIT # 3333 DATE 4/22/05

FULL REPORT DUE IN 30 DAYS CONSISTING OF THE FOLLOWING:

A. SOIL ANALYSIS, UTILIZING EPA PREPARATION METHOD 5035, FROM ALL SAMPLES TAKEN ON THE ABOVE DATE.
B. PLOT PLAN, CLEARLY ILLUSTRATING THE LOCATION SOIL SAMPLES WERE TAKEN FROM.
C. CHAIN OF CUSTODY.
D. UNIFORM MANIFEST FOR SOIL REMOVED FROM SITE.
E. CERTIFICATE OF DISPOSAL FOR TANKS AND PIPING.
F. MARINE CHEMIST TANK CERT, RINSE MANIFEST AND ANY PAPER WORK PERTAINING TO THIS ABANDONMENT SITE.
G. ALL REPORTS IN DUPLICATE, NO COMPOSITES. RESULTS IN PARTS PER BILLION, ALL SAMPLES TO BE TESTED FOR BTXE, MTBE, DIPE, ETBE, TAME, TBA, METHANOL AND ETHANOL.

GAS	DIESEL	WASTE OIL/OIL
8015 B (METHANOL, ETHANOL)	8015 B (METHANOL, ETHANOL)	8015 M, TPHg
8260 B*	8260 B*	8260 B*
8015 M TPHg	8015 M TPHd	

*FOR ALL COMPOUNDS LISTED IN "G" EXCEPT METHANOL AND ETHANOL.

PRODUCT	# OF SAMPLES		
TANK 1 GAS 12K	3	DISPENSER PITS	1
TANK 2		PIPE TRENCHES	1
TANK 3		SOIL PILES	
TANK 4		BACKGROUND LEAD	
TANK 5		WATER SAMPLE	
TANK 6			
TANK 7		TOTAL SAMPLES	5

MAIL TO INSPECTOR LISTED BELOW WITHIN 30 DAYS. IF SAMPLES EXCEED NON-DETECTION LEVELS INCLUDE A STATE UNAUTHORIZED RELEASE FORM OR YOUR REPORT WILL NOT BE PROCESSED.

GREGORY W. STEVENS
FIRE INSPECTOR
LOS ANGELES FIRE DEPARTMENT

BUREAU OF FIRE PREVENTION
ENVIRONMENTAL UNIT
200 N. MAIN STREET
SUITE 1700 CITY HALL EAST
LOS ANGELES, CA 90012

TEL: (213) 978-3707
FAX: (213) 978-3616

LOS ANGELES FIRE DEPARTMENT
Division 5 Permit – Atmospheric Underground Tank

Fire Dept Use Only

Date Management Unit emails to Registered Inspector for date	APD Unified Program Facility ID	Permit No.	Fire Station	Inspection
	Enforcement Inspector	Permit Type		Follow-up Date

LOCATION INFORMATION

Doing Business As (DBA):	EPA ID No. (not require for Installation or Monitoring)	
SBC	CAD 980 881 437	

Address: Number	Dir.	Street Name	St., Ave., Blvd., etc.	Phone No.:
16201		RAYMER	ST	(925) 823-6161

City:	State:	Zip:
VAN NUYS	CA	91406

PROPERTY OWNER

Name:	Phone: No.:
SBC	(626) 308-8787

Address:
P.O. BOX 1337

City:	State:	Zip:
WILSONVILLE	OR	97070

Print Name:	Signature:
RICHARD N. DAILY For	

CONTRACTOR INFORMATION

Company Name:	Phone: No.:
TAIT ENVIRONMENT SYSTEMS	(714) 567-6414

Address:
1863 N. NEVILLE ST.

City:	State:	Zip:
ORANGE	CA	92865

City Business Number:	State Contractors Number:	Work Comp Number:
786680-40	588098 C10 B A ASB HAZ 12/28/06	092000018504 7/1/05

Print Name:	Signature:	Title:
RON VASQUEZ		PERMIT PROCESSOR

ITEM	QTY.	NOTES:
☐ UST(s) Installation		
☒ UST(s) Abandonment by Removal	1	TANK REMOVAL
☐ UST(s) Abandonment-In-Place		
☐ UST(s) Tank Entry / Lining / Repair		APPROVED
☐ UST(s) Add to / Alter: Monitor / Piping / Disp.		LOS ANGELES FIRE DEPARTMENT BUREAU OF FIRE PREVENTION
☐ Site Assessment		BY
☐ Emergency Plan Check / Site Assessment		

Inspector Name: PALMER Inspector Signature: Permit Revision ☐

APPENDIX D
UST Removal Permits

Hydrologue Copy

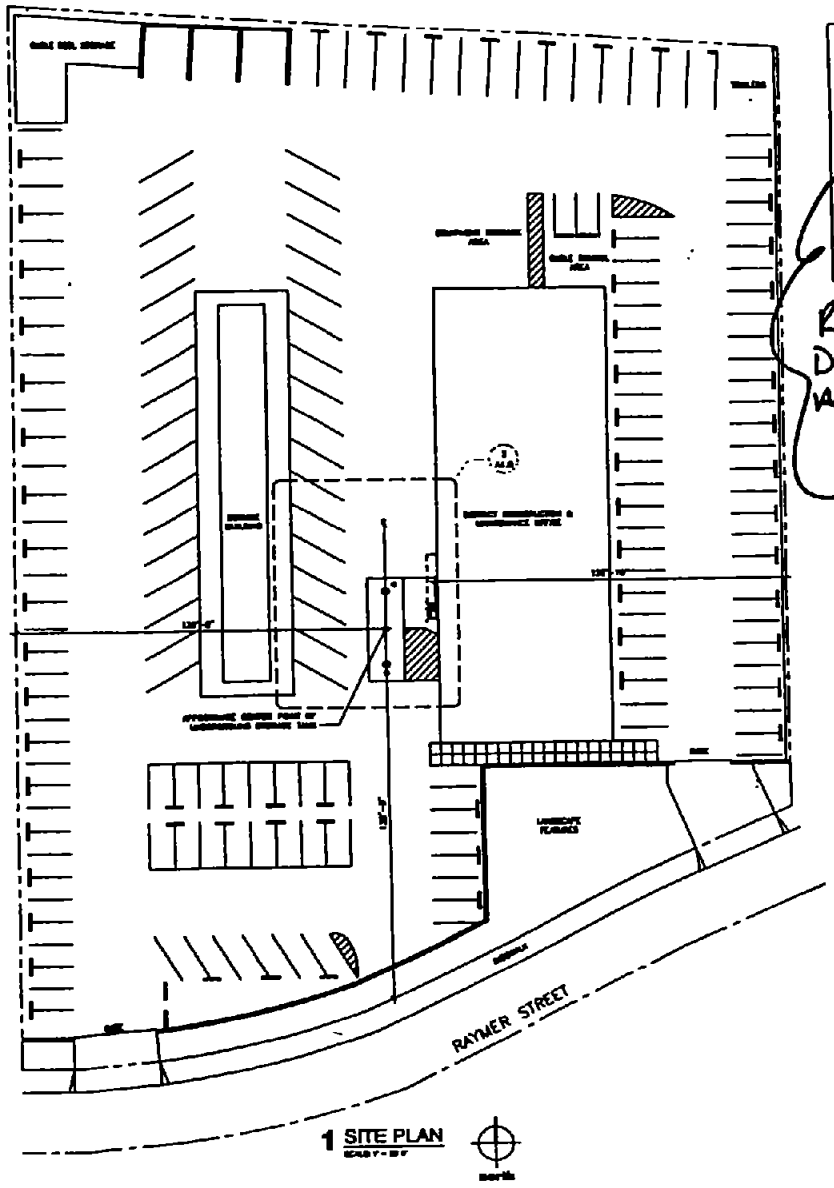

1 SITE PLAN

Remove 1-12,000 Gallon Diesel Tank All Piping and Dispenser

COPY

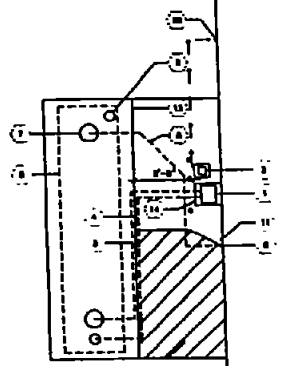

2 WORK AREA PLAN

north

TENG

REVISIONS / AUTHORIZATIONS

CORPORATE REAL ESTATE

TANK REMOVAL
SBC FACILITY
16201 RAYMER ST.
VAN NUYS, CA 91406

SITE LOCATION PLAN
ARCHITECTURAL

VNNYCA02-A10

Hydrologue Copy

SUBJECT TO FIELD INSPECTION

The approval of these plans and/or specifications does not exempt them from strict compliance with all other pertinent Sections of the Municipal Code and other laws and regulations.

APPROVED

LOS ANGELES FIRE DEPARTMENT
BUREAU OF FIRE PREVENTION

By

8333 4-11-05

COPY

UNDERGROUND TANK REMOVAL
SBC FACILITY
16201 RAYMER ST.
VAN NUYS, CALIFORNIA

DRAWING INDEX

GENERAL

G1.0 COVER SHEET
G1.1 LEGEND AND NOTES

ARCHITECTURAL

AS.0 SITE LOCATION PLAN
AS.1 SITE PLANS

LOCATION PLAN

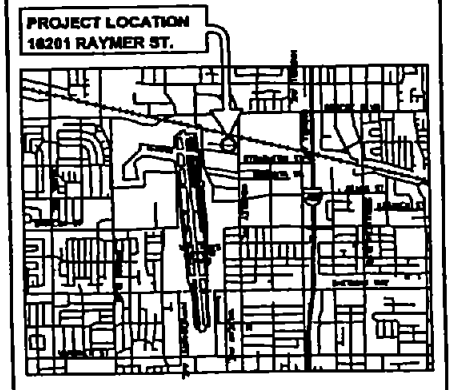

N

LOCATION MAP

SITE PLAN

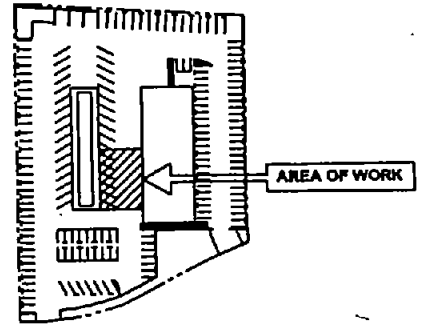

N

SITE PLAN

TENG

REVISIONS / AUTHORIZATIONS

CORPORATE REAL ESTATE

TANK REMOVAL
SBC FACILITY
16201 RAYMER ST.
VAN NUYS, CA 91406

COVER SHEET
ARCHITECTURAL

VNNYCA02-G10

APPENDIX E
Soil Sampling Protocol

APPENDIX E: SOIL SAMPLING PROTOCOL

All soil sampling was conducted under the direct supervision and approval of the Regulatory Agency Inspector.

UST SAMPLES

Soil sampling was accomplished by the backhoe bucket approximately 2 to 4 feet below the former UST. The soil samples were collected in two 2.5-inch diameter by 3-inch long brass sleeves. A HI geologist collected the soil samples from soil contained in the backhoe bucket by manually pushing a clean brass ring with one end sealed with aluminum foil and a plastic cap into the soil. Following sample retrieval, the other end of the brass ring was sealed with Teflon foil and a plastic cap. The soil sample was sealed with Teflon or Arlon tape, labeled with the sample identifications, date and time of sampling and HI project number, and immediately placed into a chilled ice chest using frozen blue and crushed ice. The sample was logged on chain of custody record forms and delivered to the State Certified Laboratory for hazardous waste testing (Appendix A).

STOCKPILE SAMPLES

Soil samples IDs prefixed with "SP" were collected from soil excavated and stockpiled during the USTs removal activities (Figure 2). The soil was excavated during UST excavation activities and stockpiled on Visqueen plastic sheeting adjacent to the excavation. The stockpile soil samples were obtained by hand augering approximately one foot into the stockpile.

PRODUCT PIPING SAMPLES

Soil samples IDs prefixed with "P" are collected undisturbed from the piping excavation along the former product piping associated with the UST. Soil sampling was accomplished by hand augering approximately 2 ½ to 4 feet below the former piping invert and then obtaining a soil samples using a stainless steel hand core sampler equipped with a sliding drive hammer. The soil samples were collected in two 2½-inch diameter by 3-inch long brass sleeves mounted within a 2½-inch diameter hand core sampler. The drive sampler was hand driven into the undisturbed soil at each sampling depth. The soil samples were properly labeled and handled as described above.

FUEL DISPENSER SAMPLES

Soil samples IDs prefixed with "D" are collected undisturbed from below the former fuel dispensers associated with the UST. Soil sampling was accomplished by hand augering approximately 2 ½ to 4 feet below the former dispenser and then obtaining a soil samples using a stainless steel hand core sampler equipped with a sliding drive hammer. The soil samples were collected in two 2½-inch diameter by 3-inch long brass sleeves mounted within a 2½-inch diameter hand core sampler. The drive sampler was hand driven into the undisturbed soil at each sampling depth. The soil samples were properly labeled and handled as described above.

Prior to use, all sampling tools and implements were washed in a non-phosphate cleanser solution, rinsed with tap water and then distilled water.

EPA METHOD 5035

This section is only applicable if warranted by permit and/or regulations. The sampling and preservation protocols uses the ESS Lock N' Load 5035 Soil Syringe Sampler (or equivalent). The Soil Syringe Sampler sampler is a one-time use tool which collects approximately 5 grams of soil. The soil collected from the Soil Syringe Sampler sampler is then transferred into pre-weighed 40-mL vials with appropriate preservatives.

Method 5035 requirements for sampling and preserving soil can be met in 2 ways:

- ☐ VOA vial prepared with sodium bisulfate preservative (5ml of de-ionized ultrapure water and 1 gram of Sodium Bisulfate preservative) – low level volatiles. Once in the field, Hydrologue will measure out 5 grams of soil with the Soil Syringe Sampler or equivalent and add it to the VOA vial. Since the entire sample is consumed during each test, HI will use two VOA vials per soil sample boring.
- ☐ Standard boring sleeve followed by preservation in the lab – both high and low level volatiles

If necessary, HI will also use the following:

- ☐ VOA vial prepared with methanol preservative (5 ml of methanol (MeOH)) – high level volatiles. Once in the field, Hydrologue will measure out 5 grams of soil with the Soil Syringe Sampler or equivalent and add it to the VOA vial. Each methanol sample can be analyzed more than once; therefore, only one method VOA is needed. The methanol solution becomes the actual representation of the soil sample being submitted. Since the MeOH virtually "masks" the low-level analytes, only volatiles with concentrations exceeding 200 ppb appear when analyzed.

APPENDIX F

AQMD Rule 1166 Monitoring Records

626-795-3673

Rule 1166 Soil Monitoring Records

Hydrologue, Inc. 2793 E. Foothill Blvd. Pasadena, CA 91107 Plan #422685 ID#106822	Facility/Site Information
	Name: SBC VNNYCA02 (B4622)
	Address: 16201 RAYMER ST
Reference No(s): 102219	City: VAN NUYS CA 91406-1210

Monitor Information		Calibration Data		Monitoring Personnel		Excavation Summary (Upon completion of each page)	
Brand:	Mini RAE	Gas:	Isobutylene	Name:	Matt Magener	Total Cubic Yds (This page)	
Model:	2000-PGM-7600	Date	4/22/05	Company:	Hydrologue Inc.	Total Cubic Yds (To date)	
Type	PID/FID	By	Matt Magener	Phone:	626-585-9696	Removed from Site (To date)	

Time	VOC Concentration (PPMV) @ Excavated Load			Comment	Time	VOC Concentration (PPMV)@ Excavated Load			Comment
Every 15 min.	Reading	Hexane Factor	Adjusted Reading		Every 15 min.	Reading	Hexane Factor	Adjusted Reading	
745	0.0								
800	0 0								
815	0 0								
830	0.0								
845	0.0								
900	0.0								
915	0.0								
930	0.0								
945	0.0								
1000	0.0								

I certify that the information contained in the above document is true and correct. I further certify that the above listed hydrocarbon monitor was operated in a manner consistent with the manufacturer's specifications and the conditions specified within this plan. In addition, I certify that the above readings represent the actual measurements I observed and recorded during the excavation process.

SIGNATURE: Dan Grunsel DATE: 4/22/05

1) IS SOIL STOCKPILED ON PLASTIC SHEETING _____

2) ARE ALL STOCKPILES COVERED AT THE END OF DAY WITH PLASTIC SHEETING ____

3) HAVE YOU INSPECTED ALL PLASTIC SHEETINGS AND ENSURED THAT THERE ARE NO HOLES OR TEARS _____

Converse Environmental Consultants California

67 West Bellevue Drive
Suite B
Pasadena, California 91105-2501

Telephone 818 / 796-8200

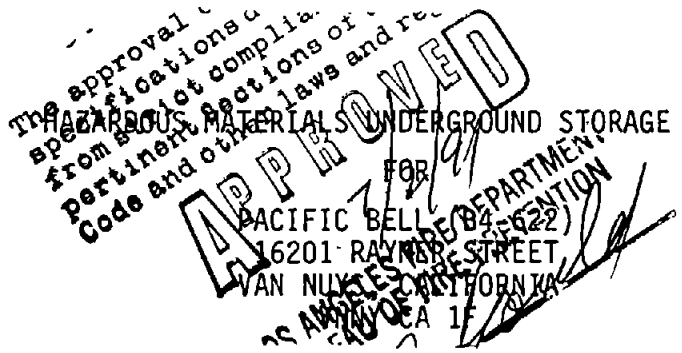

HAZARDOUS MATERIALS UNDERGROUND STORAGE PLAN

FOR

PACIFIC BELL (B4-622)
16201 RAYNER STREET
VAN NUYS, CALIFORNIA
CA 1F

PREPARED FOR

Los Angeles City Fire Department
Fire Prevention Bureau
200 North Main Street
Room 950, City Hall East
Los Angeles, California 90012

CECC Project No. 86-41-275-03

August 17, 1987

Converse Environmental Consultants California

67 West Bellevue Drive
Suite B
Pasadena, California 91105-2501

Telephone 818 / 796-8200

August 17, 1987

Los Angeles City Fire Department
Fire Prevention Bureau
200 North Main Street
Room 950, City Hall East
Los Angeles, California 90012

Attention: Captain Kenneth Hall

Subject: PACIFIC BELL FACILITY B4-622
Underground Tanks
CECC Project No. 86-41-275-03

This letter transmits our proposed plan to apply for a provisional operating permit for hazardous materials underground storage at Pacific Bell, 16201 Raymer Street, Van Nuys, California.

Converse Environmental Consultants California has been authorized by Mr. Jim Jonasen of Pacific Bell to prepare this Hazardous Materials Underground Storage Plan (HMUSP) for their existing facility according to leak detection and monitoring guidelines as defined in the California Underground Storage Tank Regulations, Title 23, State of California. Sampling and monitoring requirements are followed as set forth in the regulations.

We look forward to discussing our proposed program with your staff in the near future, and will be happy to answer any questions regarding this HMUSP.

Respectfully submitted,

CONVERSE ENVIRONMENTAL CONSULTANTS CALIFORNIA

John A. Campbell
Associate

KBM/BHB/JAC:6pb3

PROFESSIONAL CERTIFICATION

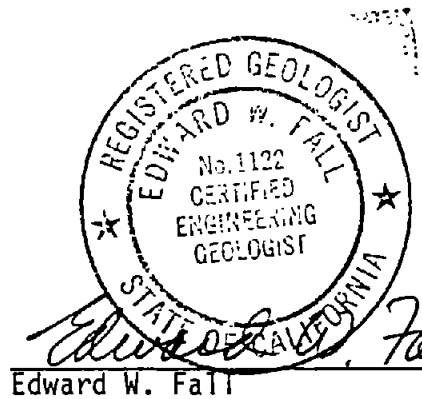

Edward W. Fall
Principal Geologist

This report has been prepared by CECC under the professional supervision of the certified engineering geologist and registered geologist whose seals and signatures appear hereon.

The findings, recommendations, specifications or professional opinions are presented, within the limits prescribed by the client, after being prepared in accordance with generally accepted professional engineering and geologic principles and practice. There is no other warranty, either express or implied.

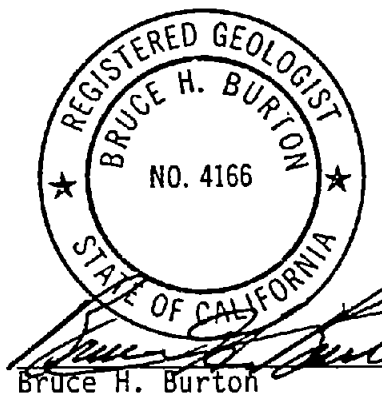

Bruce H. Burton
Project Geologist

TABLE OF CONTENTS

		Page
1.0	INTRODUCTION	1
1.1	Objective	1
1.2	Regulatory Review	1
1.3	Project Outline	1
2.0	SITE DESCRIPTION	3
2.1	Facility Description	3
2.2	Setting	3
2.3	Geology	5
2.4	Ground Water	5
3.0	LEAK DETECTION PROGRAM FOR 12,000-GALLON TANK	8
3.1	Precision Tank Testing	8
3.2	Soil Boring Program	8
3.3	Laboratory Testing	8
3.4	Waste Disposal	9
4.0	TANK MONITORING PROGRAM/WELL INSTALLATION	10
4.1	Monitoring Well Locations and Depth	10
4.2	Vadose-Zone Monitoring Equipment	10
4.3	Tank Monitoring	10
4.4	Recordkeeping	12
4.5	Contingency Plan	12
4.6	Overfill Protection	13
4.7	Flow Restriction Devices	13
5.0	EXCAVATION AND REMOVAL OF 285-GALLON WASTE OIL TANK	15
6.0	CONCLUSIONS	16
7.0	REFERENCES	17
Figure 1 - Site Location Map		4
Figure 2 - Ground Water Contour Map.		7
Figure 3 - Typical Vadose Zone Monitoring Well		11
Figure 4 - Typical Installation of Overfill Protection (with drain).		14

Drawing 1 - LOCATION OF TEST BORINGS AND MONITORING WELLS

APPENDIX A - DOCUMENTATION OF PRECISION TANK TESTING

APPENDIX B - BORINGS LOGS, CHAIN-OF-CUSTODY FORM, AND RESULTS OF SOIL SAMPLE ANALYSES

APPENDIX C - DESCRIPTION OF THE TLS-250 TANK LEVEL SENSOR MONITORING SYSTEM

APPENDIX D - HAZARDOUS MATERIALS INVENTORY STATEMENT

APPENDIX E - HAZARDOUS SUBSTANCE STORAGE STATEMENT

1.0 INTRODUCTION

This report presents a proposal for monitoring of an underground gasoline storage tank and excavation and removal of a second underground waste oil tank at Pacific Bell, 16201 Raymer Street, Van Nuys, California. The facility contains two underground, probable steel-wall tanks as shown on Drawing 1. We have been advised that tank T-1 has a capacity of 12,000 gallons of unleaded gasoline and that tank T-2 has a capacity of 285 gallons of waste oil. A summary that lists tank contents, dimensions and identification numbers is included on Drawing 1.

1.1 Objective

The objective of this report is to meet the leak detection and monitoring guidelines for underground storage tank sites set forth by the State of California and the City of Los Angeles. This submittal is being made to obtain approval of our program and to acquire a provisional operating permit for Pacific Bell at their site.

1.2 Regulatory Review

Our proposed monitoring plan for this Pacific Bell facility is based on the following guidelines and requirements:

1. California Administrative Code, Title 23, Chapter 3, Subchapter 16 (Underground Tank Regulations), August, 1985.
2. Sher Bill AB1362.

1.3 Project Outline

Converse Environmental Consultants California has been authorized by Mr. Jim Jonasen of Pacific Bell to submit this Hazardous Materials Underground Storage Plan to the Fire Prevention Bureau of the Los Angeles City Fire Department. Soil test borings were completed by Converse on May 20, 1987, and the 12,000-gallon unleaded gasoline storage tank was precision tested on August 6, 1987. The tank was certified tight and soil sample analyses showed no significant hydrocarbon contaminants in subsoils surrounding the tank. Pacific Bell proposes to monitor the gasoline tank with both an internal tank gauging

device and external vadose zone monitoring equipment. Pacific Bell proposes to excavate and remove the existing waste oil tank on the site in accordance with Los Angeles Fire Department regulations.

2.0 SITE DESCRIPTION

2.1 Facility Description

Business Name:	Pacific Bell (B4-622) VNNY CA 1F
Facility Address:	16201 Raymer Street, Van Nuys, California
Mailing Address:	Fleet Management, Permits 770 East Shaw Avenue, Suite 136 Fresno, California 93762
Person Submitting Application:	E.J. Koehler Staff Manager Environmental Management 415/823-9821
Responsible Official on Site:	Fleet Administrator 213/532-0046
Emergency Response:	Pacific Bell Emergency Control Center 818/578-4941 (24 hours per day) Abnormal, hazardous, and emergency conditions which may affect service, company buildings, and/or adverse publicity should be reported to the Emergency Control Center. This organization maintains the names, home addresses, and phone numbers (office and home) of contact persons who are qualified and authorized to assist federal, state, and local emergency response personnel in the event of an emergency. The center is manned on a 24-hour per day, 7-day per week basis.
Hours of Operation:	8:00 am to 12:00 am
Uniform Building Code Class:	Class B
Business Activity:	Motor vehicle garage with 12,000-gallon unleaded gasoline and 285-gallon waste oil underground storage tanks and associated piping.

2.2 Setting

The Pacific Bell facility is located in northwestern Van Nuys, approximately 0.7 miles west of the San Diego (405) Freeway (see Figure 1). The site lies in a commercial and industrial area near the Van Nuys Airport. Ground surface

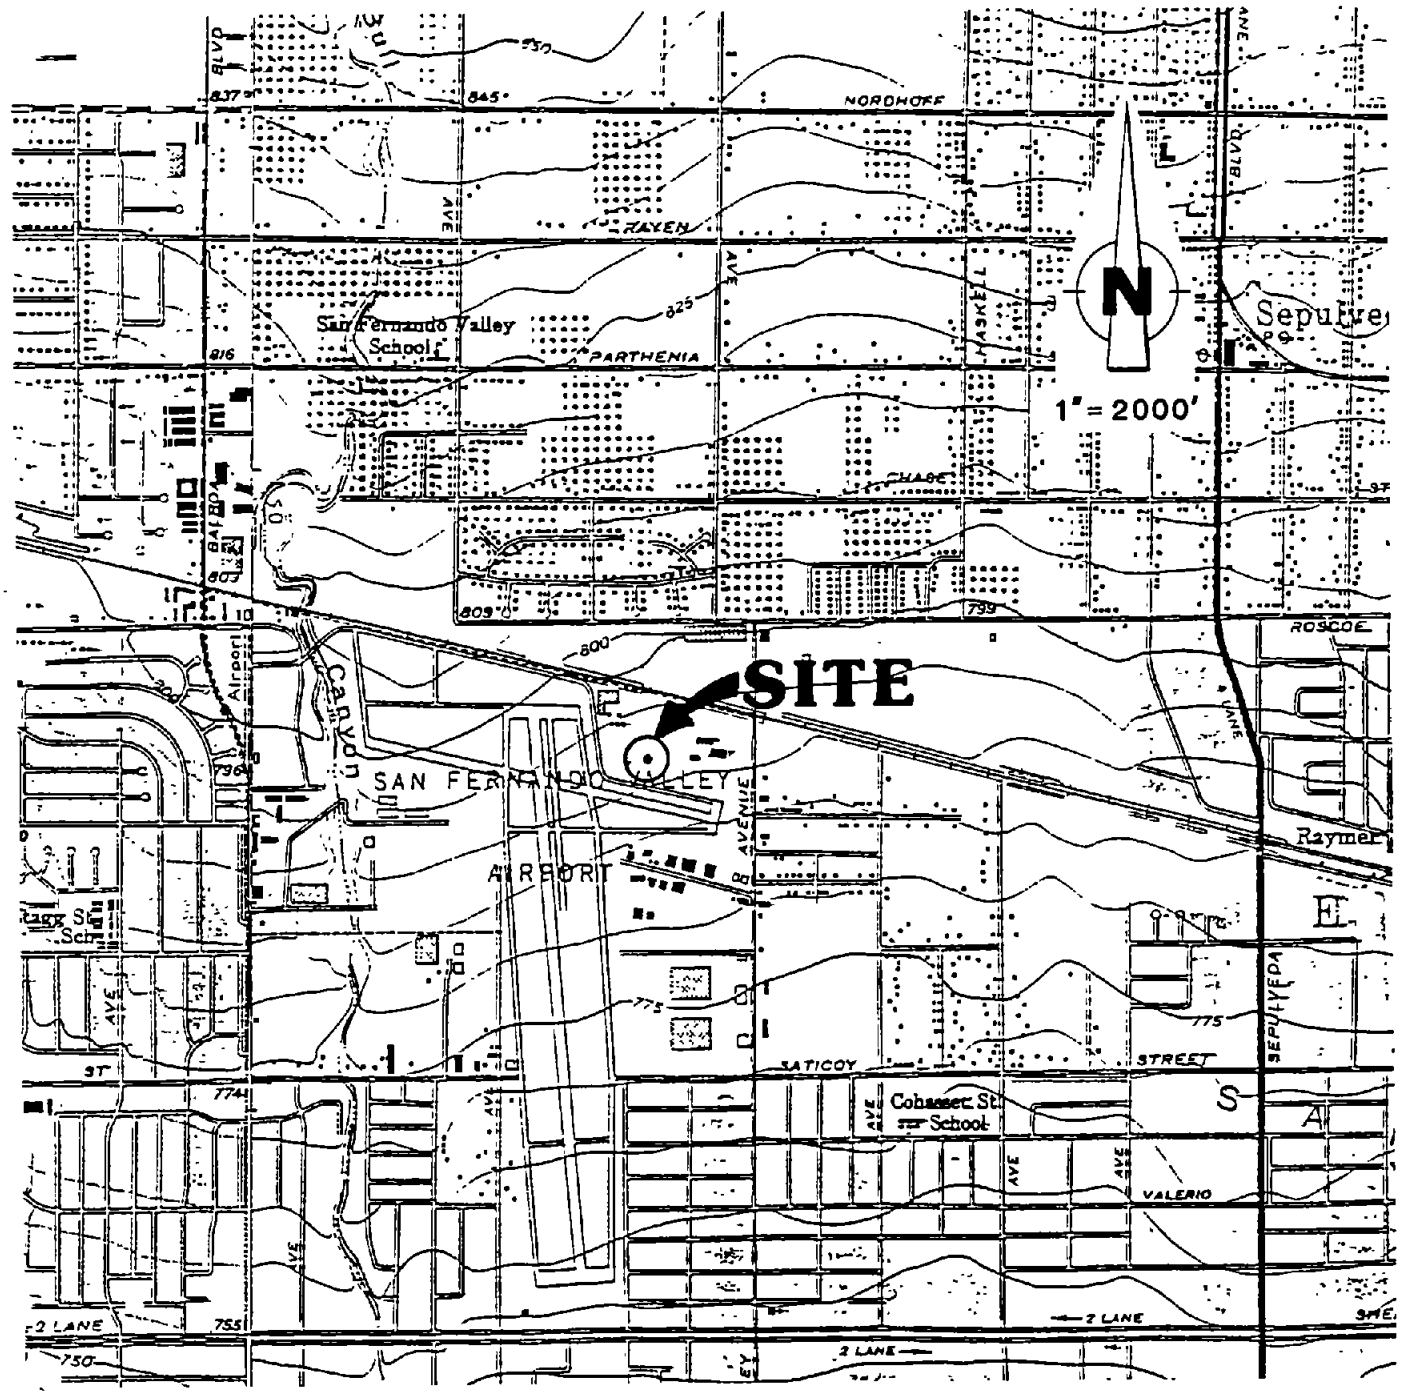

REFERENCE:
Portion of USGS 7½ minute
Van Nuys quadrangle
1953

SITE LOCATION MAP

PACIFIC BELL MOTOR VEHICLE GARAGE
16201 Raymer Street
Van Nuys, California

Project No
86-41-275-03

Figure No
1

Converse Environmental Consultants California

elevation at the facility is approximately 795 feet above sea level, sloping to the south at a 0.3% gradient.

The site houses a motor vehicle garage with two underground storage tanks: one 12,000-gallon unleaded gasoline fuel tank, and one 285-gallon waste oil tank. Locations of the tanks and associated piping, as presently understood, are shown on Drawing 1.

2.3 Geology

The Pacific Bell facility lies within the central portion of the San Fernando Valley, a sedimentary basin approximately 23 miles long and 12 miles wide. As much as 15,000 feet of mildly deformed sediments and sedimentary rocks have accumulated in the central portion of the valley (Johnson et al., 1973).

Geology in the site vicinity is characterized by fine-grained alluvial soils typical of those found in the San Fernando Valley west of Pacoima Wash (State Water Rights Board Referee, 1962). As much as 1,000 feet of these unconsolidated to semi-consolidated Quaternary deposits (0 to 2 million years before present) underlie the western valley floor.

As observed in test borings by Converse Environmental Consultants California, soils underlying the site generally consist of layered brown to gray silty clay, silty sand, and sand. Thickness of alluvium in the site area is approximately 700 feet, with the base of this valley fill lying approximately 100 feet above sea level on non water-bearing, undifferentiated Tertiary rocks (SWRBR, 1962).

2.4 Ground Water

Pacific Bell is located near the western end of the central portion of San Fernando Basin, largest of the four ground water basins in the San Fernando Valley. In the site vicinity, ground water generally occurs in Quaternary alluvial deposits and is confined or partially confined by discontinuous clay aquitards (Los Angeles Department of Water and Power, 1983). Water-bearing sediments in the western portion of the central basin are fine-grained, exhibit low permeabilities, and yield limited amounts of water to wells.

Ground water was not encountered at the site during exploratory drilling. Historical depth to ground water in the area as determined from contour maps (Upper Los Angles River Area Watermaster, years 1977-1985, see Figure 2) is approximately 170 feet below grade, exhibiting a southeasterly gradient of about 0.9%.

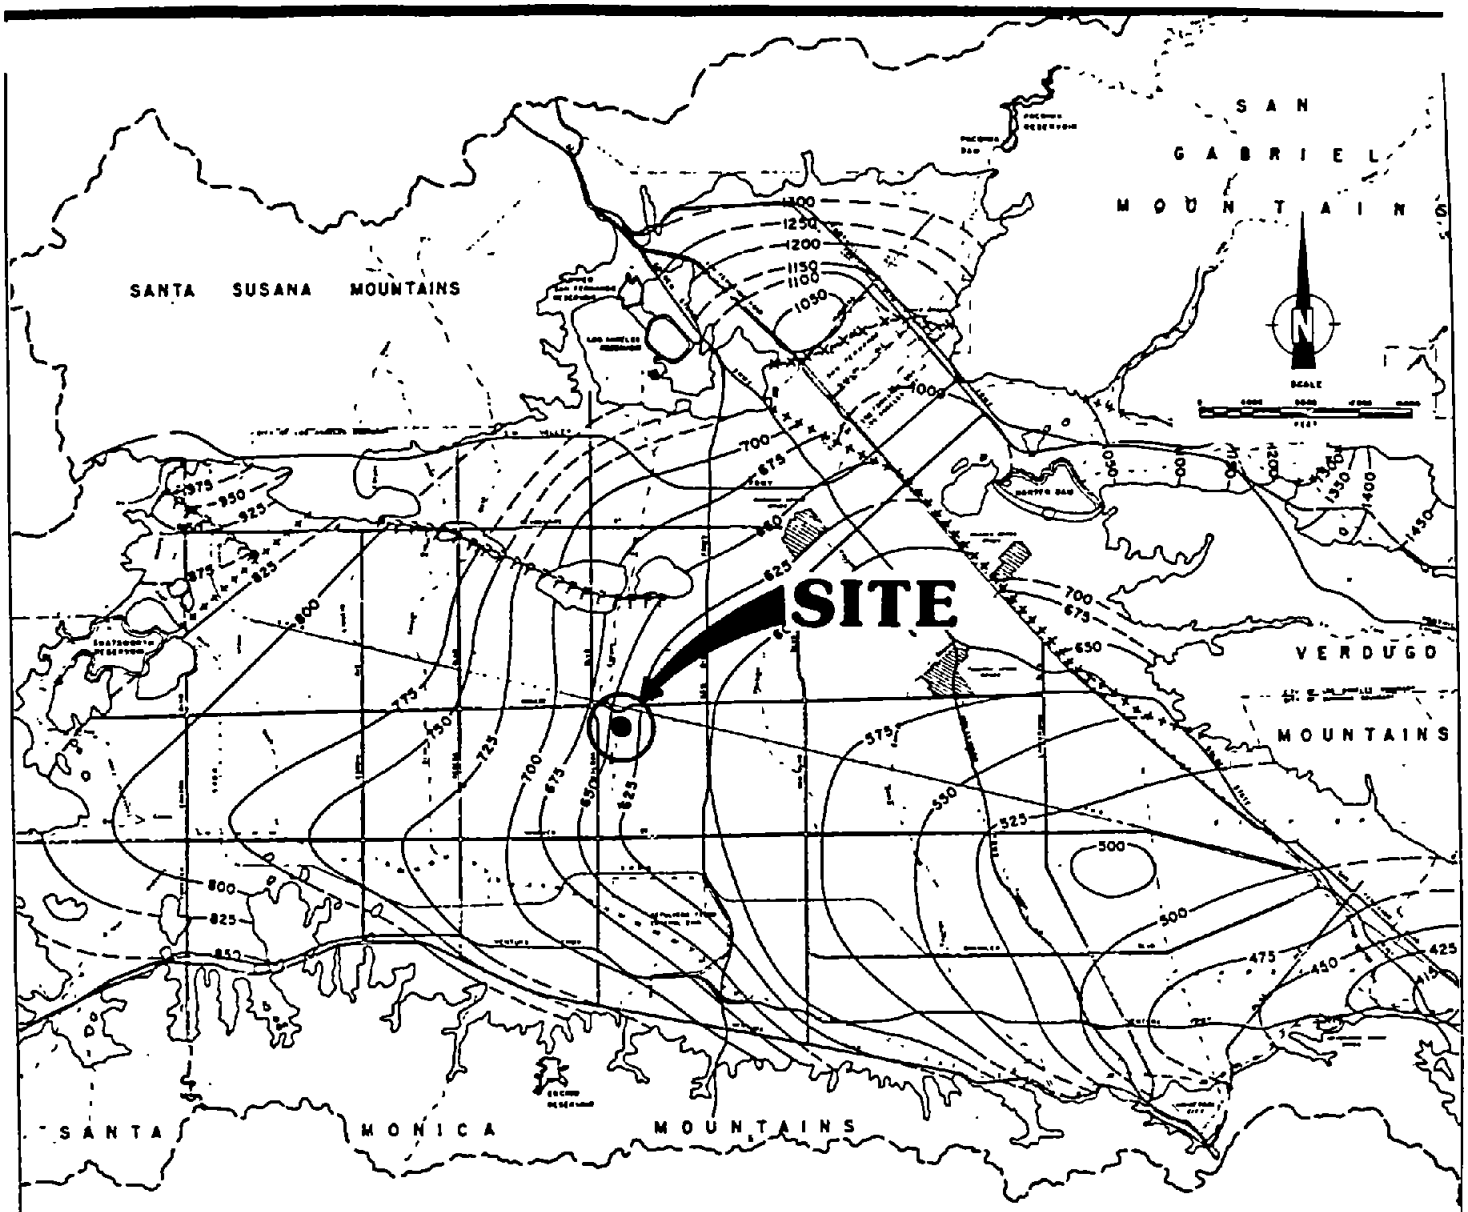

REFERENCE:

UPPER LOS ANGELES RIVER AREA
GROUND WATER CONTOURS FALL 1984

GROUND WATER CONTOUR MAP

PACIFIC BELL
16201 Raymer Street
Van Nuys, California

Project No
86-41-275-03

Figure No
2

Converse Environmental Consultants California

3.0 LEAK DETECTION PROGRAM FOR 12,000-GALLON TANK

3.1 Precision Tank Testing

Integrity of the 12,000-gallon underground unleaded gasoline storage tank was tested using the Petro-Tite method. This precision tank-testing procedure measures and adjusts for variables such as temperature, tank end deflection, and type of stored product. Test procedures and equipment reportedly measure the amount of product being lost to an accuracy of 0.05 gallons per hour.

The underground tank onsite was tested by Dialysis Company on August 6, 1987. Tank testing was done on the complete system and no excavation or isolation of piping was performed. The tank was certified tight, and results are documented in Appendix A.

3.2 Soil Boring Program

Two test were drilled to evaluate soil conditions below the existing 12,000-gallon tank (see Drawing 1). Both test borings will be converted to vadose zone monitoring wells (see Section 4.1).

Test borings were drilled on May 20, 1987 with a truck-mounted hollow-stem auger (8-inch diameter) capable of slant drilling and sampling with a modified California sampler. Borings were drilled to a total depth of 40 feet apiece. Soil samples were taken at 5-foot intervals from 5 feet to 40 feet below ground surface. Sample tubes of brass were capped immediately with teflon and refrigerated. Sampling equipment was cleaned with alconox (TSP) prior to sampling, between sample intervals, and between drill sites to minimize cross-contamination. Samples were handled and transported according to EPA protocol, including chain-of-custody procedures, to a state certified laboratory.

3.3 Laboratory Testing

Composite samples from each test boring were analyzed using gas chromatography/flame ionization, in accordance with a modified version of Environmental Protection Agency method 8015. This is a fuel characterization test which analyzes benzene, toluene, and xylene isomer concentrations as well

as total fuel hydrocarbons. Results are reported in parts-per-million (ppm) with the following limits of detection: 5 ppm for total fuels; 1 ppm for benzene, toluene, and xylene isomers.

Results for all samples showed less than detectable amounts for all tested constituents. These results are documented in Appendix B.

3.4 Waste Disposal

After completion of drilling of each test boring, auger cuttings and sample spoils were placed in approved containers. Appropriate disposal will be made of waste materials based on results of chemical analyses of the soil samples.

4.0 TANK MONITORING PROGRAM/WELL INSTALLATION

4.1 Monitoring Well Locations and Depth

Two vadose zone continuous monitoring wells will be installed (see Drawing 1) adjacent to the existing 12,000-gallon tank containing unleaded gasoline. Both 8-inch diameter test borings drilled for the leak detection program will be converted to monitoring wells in accordance with Figure 3.

A 2-inch PVC slotted well casing with threaded ends and flush joints will be installed in the wells. Casing will extend from either 1 foot below the tank or to the bottom of the tank backfill, whichever is deeper. Slotted sections will extend from the level of backfill to 5 feet below grade or to a height equal to the midpoint of the tank, whichever is shallower. Blank casing will extend from 5 feet below grade to within 1 foot of ground surface.

Wells will have an annular seal of cement grout and bentonite. Well casings will be cut off below grade, and locking, pre-cast, water-tight monitoring well covers will be set in cement to protect the well heads. Wells will be identified with pertinent information, including well I.D. number, type of monitoring device, casing diameter, depth of well, and location of the perforated interval.

4.2 Vadose-Zone Monitoring Equipment

An approved vapor alarm system will be installed at the top of vadose zone monitoring wells. The monitoring system will consist of a central electronic control station and two remote sensors to monitor vapor. Vapor sensors will be suitable for detection of combustible gasses, organic vapors, and toxic substances. System alarms will be both audible and visible.

4.3 Tank Monitoring

Levels of product in the gasoline tank will be monitored with TLS-250 Tank Level Sensing Systems. This system incorporates a digital sensing probe that mounts vertically in an underground fuel tank, and a wall-mounted monitor with LCD display. The system continuously monitors the capacitance of

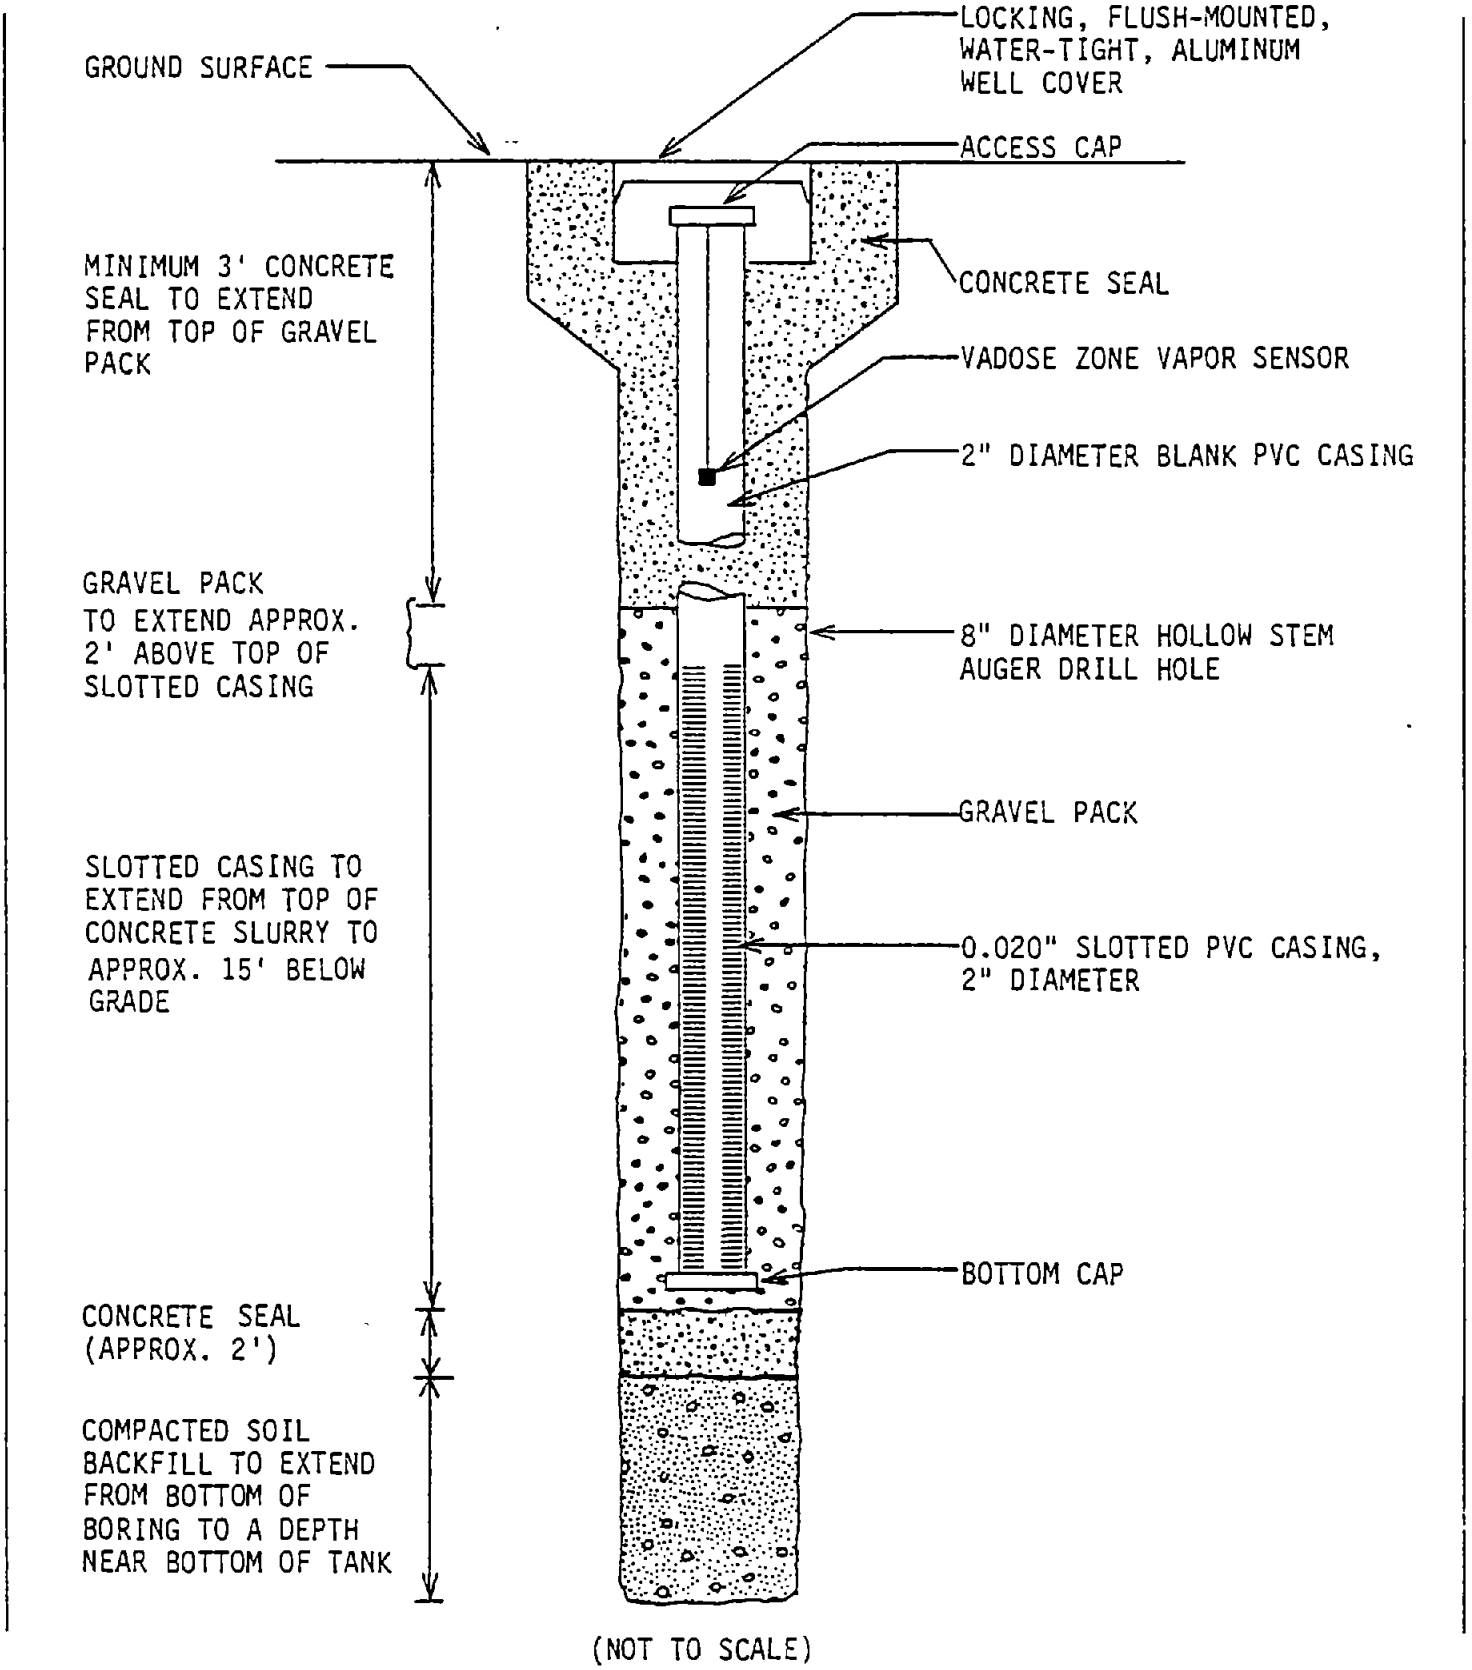

(NOT TO SCALE)

TYPICAL VADOSE ZONE MONITORING WELL

PACIFIC BELL
16201 Raymer Street
Van Nuys, California

Project No
86-41-275-03

Figure No
3

CONVERSE ENVIRONMENTAL CONSULTANTS CALIFORNIA

the probes, converts this information into liquid level and volume, and displays the results. Refer to Appendix C for a detailed description of the TLS-250 Tank Level Sensing System.

Tank inventory monitoring by the TLS-250 system in Leak Detection mode will take place daily for a minimum of six continuous hours per day.

4.4 Recordkeeping

The TLS-250 can operate in four modes as described in Appendix B. System function in all modes will be evaluated daily through use of a telecommunication feature. Each day's report will be compared with results of previous days to identify any ongoing trends or differences that would suggest product leakage.

All visual inspection records and tank monitoring printouts will be filed and retained for a period of three years. All other leaks and spills will also be recorded.

4.5 Contingency Plan

Unauthorized releases (leaks and spills) of petroleum products will be recorded and reported by the operator of the underground storage tank immediately to the following:

1. Pacific Bell Emergency Control Center - 818/578-4941
2. Real Estate Department - 415/823-1028
3. Respective upper management within group
4. Headquarters Staff - 415/823-0632

The tank operator will notify the Fire Prevention Bureau (911). In case of fires, the Fire Department and the Pacific Bell Emergency Control Center will be notified promptly.

In each step of notification, documentation will be prepared to include:

1. Location
2. Specific description and location of the area involved
3. Time and date of occurrence
4. Description of spill and type of material
5. Approximate quantity of material that spilled/leaked.

All leak and spill records will be maintained on the site.

Key personnel on the site are trained to respond appropriately to emergencies involving the integrity of the fuel storage/distribution system.

A training program conducted by the local safety department of Pacific Bell provides information to site personnel regarding emergency telephone numbers, reporting requirements, location of emergency equipment, and evacuation procedures.

4.6 Overfill Protection

Overfill protection manufactured by OPW, Model 84-D, will be retrofit to the fill riser of the underground 12,000-gallon storage tank (see Figure 4). The product-tight fill box is designed to prevent product from entering subsoil in the event of overfills or hose spillage. The manhole enclosure will hold up to 5 gallons of overfilled product. Product contained by the fill box can be drained to the underground tank.

4.7 Flow Restriction Devices

Flow restriction devices are not required on the existing tank since it does not operate with a turbine-powered pressure delivery system.

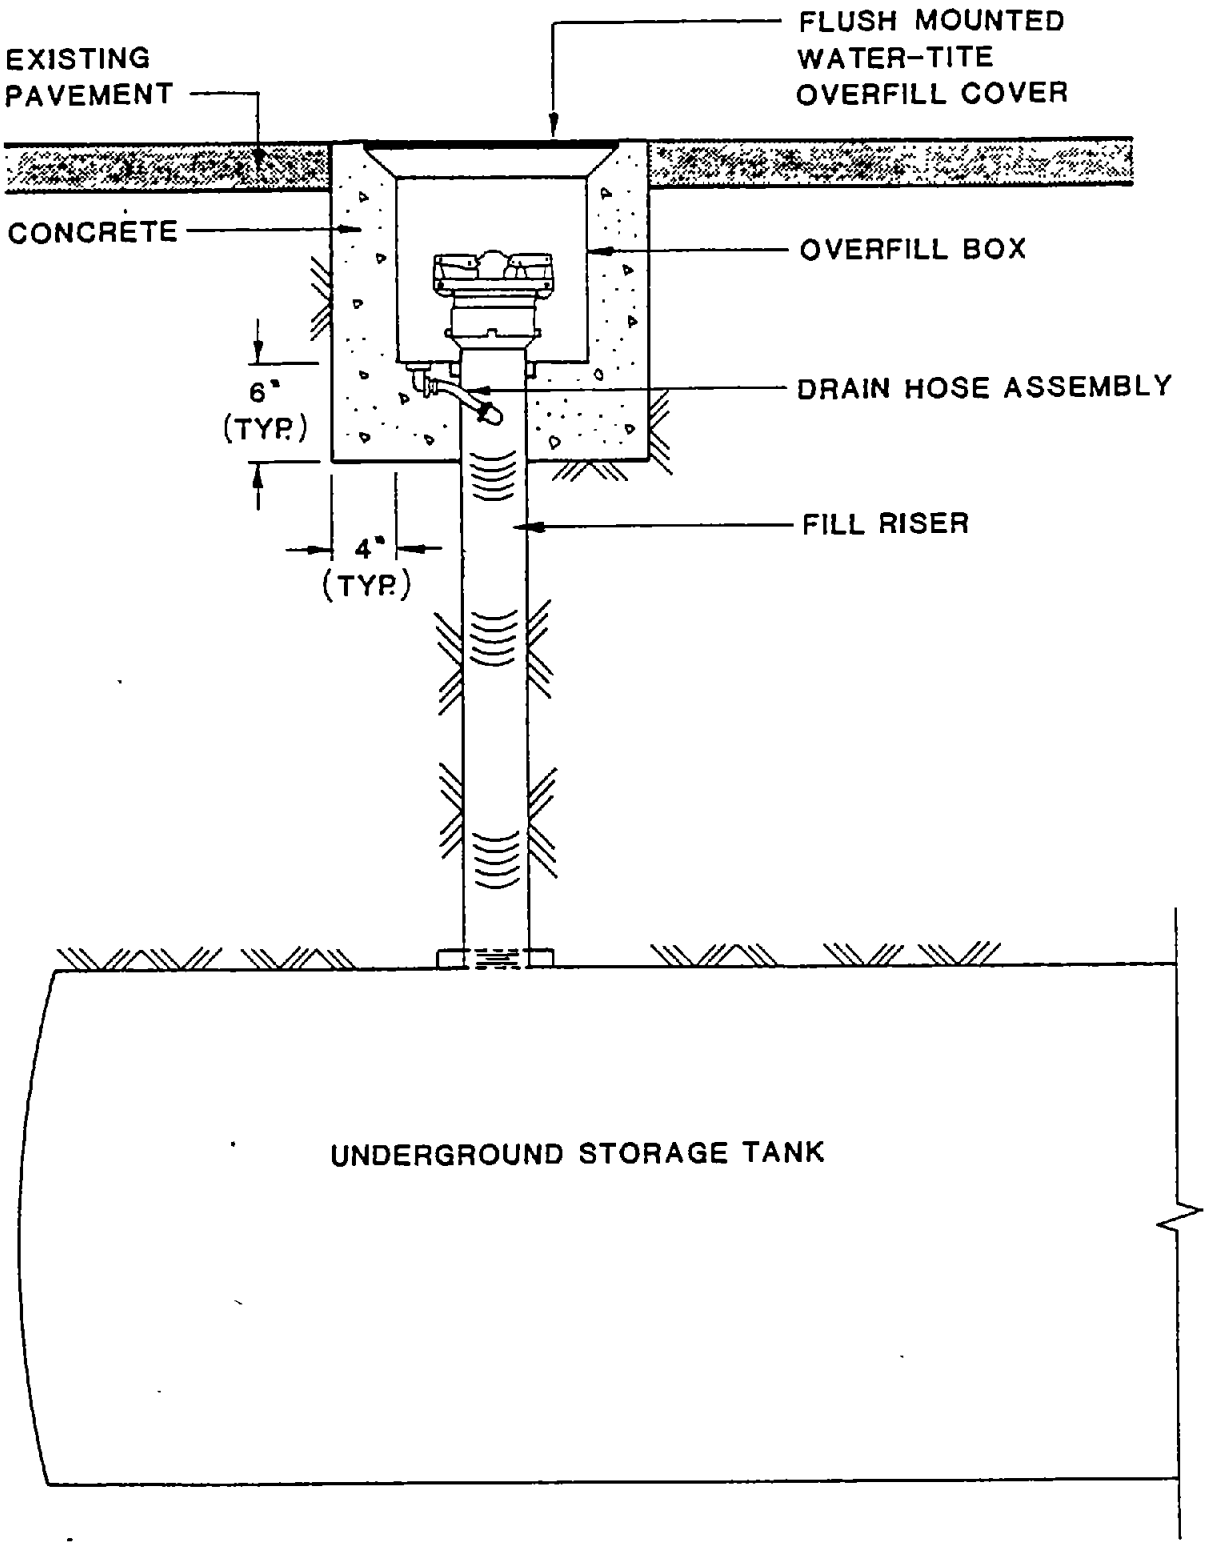

TYPICAL INSTALLATION OF OVERFILL PROTECTION (WITH DRAIN)

PACIFIC BELL
16201 Raymer Street
Van Nuys, California

Project No
86-41-275-03

Figure No
4

Converse Environmental Consultants California

5.0 EXCAVATION AND REMOVAL OF 285-GALLON WASTE OIL TANK

Pacific Bell is planning to excavate and remove the 285-gallon underground waste oil storage tank on this site. Two soil borings were completed on May 21, 1986 with samples taken at depths of 5, 10, 20, 30 and 40 feet below grade. Composite samples were analyzed for fuel aromatics/hydrocarbons using gas chromatography/flame ionization methods, results of which showed no detectable hydrocarbons in subsoils surrounding the tank. Test results are included in Appendix B. Removal of the tank will be performed in accordance with City of Los Angeles regulations. An inspector from the Los Angeles City Fire Department will be onsite while the tank is removed.

Following removal of the tank from the excavation, a sample will be taken from soil underneath the tank. The sample will be obtained from a depth of approximately 2 feet beneath the bottom of the tank. The sample will be handled and transported to a state-certified laboratory according to EPA protocol including chain-of-custody procedures.

The soil sample will be analyzed using infra-red spectrophotometry, in accordance with Environmental Protection Agency method 418.1. This is a method which is suitable for detecting waste oil, petroleum, and grease in soils. Results are reported in parts-per-million (ppm) levels with a lower detection limit of 10 ppm. A report summarizing the tank removal and chemical analysis will be forwarded to the Fire Prevention Bureau of the Los Angeles City Fire Department.

6.0 CONCLUSIONS

Based on information and findings to date, there is no evidence to suggest that leakage has occurred from the 12,000-gallon underground unleaded gasoline storage tank. The tank and associated piping tested tight and all soil samples tested for hydrocarbon contamination returned less than detectable or negligible levels of all tested constituents. On the basis of these results, we request that Pacific Bell be issued a provisional operating permit for the 12,000-gallon gasoline storage tank on this site.

The information contained herein is true and correct. If there is any change which would materially affect this Hazardous Materials Underground Storage Plan, we will apply for an appropriate amendment.

Concur: _____

A.M. Peden
Fleet Administrator
Fleet Management

Approved: _____

E.T. Silvers
Manager
Fleet Management

7.0 REFERENCES

1. Los Angeles Department of Water and Power, 1983, Groundwater Quality Management Plan, San Fernando Basin, 65p.

2. Johnson, J.A. and Duke, C.M., 1973, Subsurface Geology of Portions of San Fernando Valley and Los Angeles Basin, in Benfer, Coffman, Bernick and Dees, eds., San Fernando, California, Earthquake of February 9, 1971, U.S. Department of Commerce, Vol. III, p. 159.

3. State Water Rights Board Referee, 1962, Report of Referee, Vol. I, 258 p., Vol. II, pp. A-5 to A-667.

4. Upper Los Angeles River Area Watermaster, 1986, Watermaster Service in the Upper Los Angeles River Area, Los Angeles County, October 1, 1984 to September 30, 1985, pl. 8.

APPENDIX A

DOCUMENTATION OF PRECISION TANK TESTING

Data Chart for Tank System Tightness Test

petro tite
TANK TESTER

PLEASE PRINT

1. OWNER Property ☐ Tank(s) ☒

Pacific Bell

Name | Address | Representative | Telephone

Name | Address | Representative | Telephone

2. OPERATOR - D.L.R.

Sam | Raymer | Van Nuys

Name | Address | Telephone

3. REASON FOR TEST (Explain Fully)

Verification of System Tightness

4. WHO REQUESTED TEST AND WHEN

Name | Title | Company or Affiliation | Date 8-6-87

Address | Telephone

5. WHO IS PAYING FOR THIS TEST?

Converse Consultants

Company, Agency or Individual | Person Authorizing | Title | Telephone

67 Bellview | Pasadena

Billing Address | City | State | Zip

Attention of | Order No. | Other Instructions

6. TANK(S) INVOLVED

Identify by Direction	Capacity	Brand/Supplier	Grade	Approx. Age	Steel/Fiberglass
one only	12,000	Cameron	Unleaded	10+	Steel

7. INSTALLATION DATA

Location	Cover	Fills	Vents	Signonies	Pumps
Front Lot	Concrete	4"	2"	None	Suction
North inside driveway, Rear of station etc.	Concrete, Black Top, Earth etc.	Size, Thread make, Drop tubes, Remote Fills	Size, Manifolded	Which tanks?	Suction, Remote, Make if known

8. UNDERGROUND WATER

Depth to the Water table: Below Tank Bottom

Is the water over the tank? ☐ Yes ☒ No

9. TESTING COMPANY

(213) 343-6188

CERTIFIED TANK TESTING AND CLEANING

DIALYSIS COMPANY
JIM ZIMMERMAN
17151 SHERMAN WAY VAN NUYS, CALIF. 91406

10. CONTRACTOR.

11. OTHER INFORMATION OR REMARKS

Testing complete systems

Additional information on any items above. Officials or others to be advised when testing is in progress or completed. Visitors or observers present during test etc.

12. TEST RESULTS

Tests were made on the above tank systems in accordance with test procedures prescribed for petro tite as detailed on attached test charts with results as follows:

Tank Identification	Tight	Leakage Indicated	Date Tested
one only 12000 Unleaded	yes	None	8-6-87

13. CERTIFICATION

8-6-87
Date

Serial No. of Permit Sensor

This is to certify that these tank systems were tested on the date(s) shown. Those indicated as "Tight" meet the criteria established by the National Fire Protection Association Pamphlet 329.

DIALYSIS COMPANY
JIM ZIMMERMAN
17151 SHERMAN WAY VAN NUYS, CALIF. 91406

By Signature

414 811174

DIALYSIS CO.

17151 sherman way - van nuys, calif.

14. PACIFIC Bull R Van Nuys CA. 8-6-87
Name of Supplier, Owner or Dealer — Address No. and Street(s) — City — State — Date of Test

15. TANK TO TEST
one only
Number by position
Chevron Unleaded
Brand and Grade

16. CAPACITY
Nominal Capacity 12,000 Gallons
By most accurate capacity chart available 12,000 Gallons
Is there doubt as to True Capacity? ☐
See Section "DETERMINING TANK CAPACITY"
From
☐ Station Chart
☐ Tank Manufacturer's Chart
☒ Company Engineering Data
☐ Charts supplied with petro tite
☐ Other STICK

17. FILL-UP FOR TEST
Stick Water Bottom before Fill-up ⊖ to ½ in. - ⊖ Gallons

	Stick Readings to ½ in.	Gallons	Total Gallons on Reading
Inventory	Full		
Delivery			
Fill Tester	10		
Product in full tank : TOTAL	12,010		

Fill up. STICK BEFORE AND AFTER EACH COMPARTMENT DROP OR EACH METERED DELIVERY QUANTITY

Tank Diameter 96"

18. SPECIAL CONDITIONS AND PROCEDURES TO TEST THIS TANK Testing complete system
See manual sections applicable. Check below and record procedure in log (20).
☐ Water in tank ☐ High water table in tank excavation ☐ Line(s) being tested with LVLLT

VAPOR RECOVERY SYSTEM
☒ Stage I
☒ Stage II INTACT

Observed API Gravity : 59.7

Observed Temperature : 78°

Corrected API Gravity: 57.7

21. TEMPERATURE/VOLUME FACTOR (s) TO TEST THIS TANK
Is today Warmer? ☐ Colder? ☐ __°F Product in tank __°F (4) Top Product on Truck __°F Expected Change [+ or -]

22. Thermal Sensor reading after circulation 12912 (digits) 77-78 (Record) °F

23. Digits per °F in range of expected change 321 digits

24. 12,010 (total quantity in full tank (18 or 17)) × .000597227 (coefficient of expansion for involved product) = 7.173573 gallons (volume change in Ride tank per °F (.0223))

25. 7.173573 (volume change per °F (24)) ÷ 321 (Digits per °F in test Range (23)) = .0223475 (Volume change per digit (Compute to 4 decimal places)) This is test factor (s)

Petro Tite TANK TESTER

HEATH CONSULTANTS INCORPORATED
100 TOSCA DRIVE
STOUGHTON, MA 02072 (617) 344-1400

[redacted] TEST [redacted] MS [redacted] TIDBOS PM [redacted] CONTROL [redacted] 31. [redacted] [redacted] .0223 [redacted] ACC [redacted]

27. DATE 8-6-87 TIME (24 hr)	28. Van Nuys Record details of setting up and running test. (Use full length of line if needed)	29. Reading No.	Standpipe Level in Inches: Beginning of Reading	Standpipe Level in Inches: Level to which Restored	32. Product in Gradient: Before Reading	Product in Gradient: After Reading	Product Replaced (-) Product Recovered (+)	35. Thermal Sensor Reading	36. Change Higher (+) Lower (-) (a)	37. Computation (a) = (b) = Expansion + Contraction -	Temperature Adjustment: Volume Minus Expansion (+) or Contraction (-) #33(1) - #37(1)	At High Level record Total End Correction / At Low Level compute Change per Hour (Shift criterion)
	12,000 Unleaded System							17				
0745	Arrival at Location	—	—									
0750	Set up + Running Tests	—	—	48.0								
0910	Start High Level Testing	1	—	42.6				912				
0915	Cont " " "	2	43.5	42.4	.500	.605	+.105	917	+5	+.112	+.007	
0930	" " " "	3	43.6	42.0	.605	.715	+.110	922	+5	+.112	-.002	
0945	" " " "	4	43.5	42.0	.715	.820	+.105	926	+4	+.089	+.016	
1000	" " " "	5	43.4	42.4	.820	.920	+.100	930	+4	+.089	+.011	
1015	" " " "	6	43.4	42.0	.500	.600	+.100	935	+5	+.112	-.012	
1030	" " " "	7	43.5	42.0	.600	.705	+.105	940	+5	+.112	-.007	
1045	" " " "	8	43.6	42.4	.705	.815	+.110	945	+5	+.112	-.002	
1100	" " " "	9	43.5	42.0	.815	.920	+.105	949	+4	+.089	+.016	
1105	Draining to Low Level	—	—	12.0								
1115	Start Low Level Testing	1	—	12.1				955				
1130	Cont " " "	2	13.6	12.0	.500	.610	+.110	960	+5	+.112	-.002	-.002
1145	" " " "	3	13.6	12.0	.610	.720	+.110	965	+5	+.112	-.002	-.004
1200	" " " "	4	13.5	12.0	.720	.825	+.105	969	+4	+.089	+.016	+.012
1215	" " " "	5	13.5	12.0	.825	.930	+.105	974	+5	+.112	-.007	+.005
	End Test											G.P.H.
	12,000 Unleaded System											
	Certified Tight											
	Dialysis Company											
	[redacted]											

APPENDIX B

BORINGS LOGS, CHAIN-OF-CUSTODY FORM, AND RESULTS OF SOIL SAMPLE ANALYSES

SUMMARY
BORING NO. 3

DATE DRILLED. 5-20-87

THIS SUMMARY APPLIES ONLY AT THE LOCATION OF THIS BORING AND AT THE TIME OF DRILLING. SUBSURFACE CONDITIONS MAY DIFFER AT OTHER LOCATIONS AND MAY CHANGE AT THIS LOCATION WITH THE PASSAGE OF TIME. THE DATA PRESENTED IS A SIMPLIFICATION OF ACTUAL CONDITIONS ENCOUNTERED.

ELEVATION: 99.0'

DEPTH IN FEET	SAMPLES	SYMBOL					TOTAL FUEL HYDROCARBONS	BENZENE	TOLUENE	XYLENE
0						8" Concrete				
		SP	slightly moist	medium dense	gray brown	SAND with silt fine to coarse grained, granular low silt content				
5	1	SM			brown	SILTY SAND fine grained sand, high silt content				
10	2				gray brown	trace medium to coarse grained sand below 10½'; high silt content				
15	3									
		SP		dense	light brown	SAND fine to coarse grained sand, trace gravel, trace fines				
20	4									
25	5									
		CL	moist	stiff	brown	SILTY CLAY with fine sand				
30	6									
35	7	SM	slightly moist	dense	light brown	SILTY SAND fine to coarse grained sand; trace gravel				
40	8					less silt binder at 40'				

End of Boring at 40'
No Groundwater Encountered

PACIFIC BELL
16201 Raymer Street, Van Nuys, California
for: Pacific Bell

Project No.
86-41-275-03

Drawing No.
A-1

Converse Environmental Consultants California

SUMMARY
BORING NO. 4

DATE DRILLED: 5-20-87

THIS SUMMARY APPLIES ONLY AT THE LOCATION OF THIS BORING AND AT THE TIME OF DRILLING. SUBSURFACE CONDITIONS MAY DIFFER AT OTHER LOCATIONS AND MAY CHANGE AT THIS LOCATION WITH THE PASSAGE OF TIME. THE DATA PRESENTED IS A SIMPLIFICATION OF ACTUAL CONDITIONS ENCOUNTERED.

ELEVATION: 97.9'

DEPTH IN FEET	SAMPLES	SYMBOL					
0						3" Asphalt	
	1	CL	moist	firm	brown	SILTY CLAY clay with some fine sand, low permeability	
5							
	2						
10							
	3	SM	slightly moist	medium dense		SILTY SAND with some clay, fine to medium grained sand	
15							
	4	SP		dense	light brown	SAND fine to medium grained, trace coarse, trace gravel, trace fines	
20							
	5						
25							
	6	CL	moist	stiff	brown	SILTY CLAY with trace fine sand	
30							
	7	SM	slightly moist	dense		SILTY SAND fine to medium grained, trace coarse, trace small gravel	
35							
	8					fine grained, no gravel at 40'	
40							

End of Boring at 40'
No Groundwater Encountered

TOTAL FUEL HYDROCARBONS | BENZENE | TOLUENE | XYLENE

PACIFIC BELL
16201 Raymer Street, Van Nuys, California
for: Pacific Bell

Project No.
86-41-275-03

Drawing No.
A-2

Converse Environmental Consultants California

IN C UST REC BC Number 18 15 58

Client name: Converse | Job number: 86-41-275-03

Project name: Pac Bell - Raymer

Project manager: B. Burton | Sampler(s): STG

Analyses required: 8015 (mod.) | Hazardous sample / Special handling required

Sample number	Date sampled	Time sampled	Type Composite or Grab	Sample description			Number of containers	Remarks
1	5/20			Boring 1' 3	S-1	5'	1	discrete
2					S-2	10'	1	
3					S-3	15'	1	Composite
4					S-4	20'	1	
5					S-5	25'	1	
6					S-6	30'	1	
7					S-7	35'	1	Composite
8					S-8	40'	1	
9				Boring 2' 4	S-1	5'	1	
10					S-2	10'	1	
11					S-3	15'	1	Composite
12					S-4	20'	1	

	Signature	Company	Date	Time
Relinquished by	Steven T. Morgwood	Converse	5/20/87	5:25 pm
Received by	Fran McKee	B&C	5/20/87	5:25 pm
Relinquished by				
Received by				
Relinquished by				
Received by				

BROWN AND CALDWELL Analytical Laboratories

☐ 1255 Powell Street, Emeryville, CA 94608 (415) 428-2300
☐ 373 South Fair Oaks Avenue, Pasadena, CA 91105 (213) 681-4655

Note: Samples are discarded 30 days after results are reported unless other arrangements are made.
Hazardous samples will be returned to client or disposed of at client expense.

CHAIN OF CUSTODY RECORD

Lab number 17,587

Client name: Converse

Job number: 86-41-275-03

Project name: Pac Bell - Raymer

Project manager: B. Burton

Sampler(s): STG

Analyses required: 8015 (mod.); Hazardous sample / Special handling required

Sample number	Date sampled	Time sampled	Type Composite or Grab	Sample description	Number of containers	Remarks
13	5/20			Boring 2 S-5 25'	1	Composite
14	↓			S-6 30'	1	
15				S-7 35'	1	
16	↓			S-8 40'	1	

	Signature	Company	Date	Time
Relinquished by	Steven C. Griswold	Converse	5/20/87	5:25 pm
Received by	Tom McKee	B & C	5/20/87	5:25 pm
Relinquished by				
Received by				
Relinquished by				
Received by				

BROWN AND CALDWELL Analytical Laboratories

☐ 1255 Powell Street, Emeryville, CA 94608 (415) 428-2300

☐ 373 South Fair Oaks Avenue, Pasadena, CA 91105 (213) 681-4655

Note: Samples are discarded 30 days after results are reported unless other arrangements are made.

Hazardous samples will be returned to client or disposed of at client expense.

AMENDED REPORT

8-7-87

BROWN AND CALDWELL LABORATORIES

373 SOUTH FAIR OAKS AVENUE PASADENA, CA 91105 • (818) 795-7553

ANALYTICAL REPORT

LOG NO: P87-05-387

Received: 20 MAY 87
Reported: 03 JUN 87

B. Burton
Converse Consultants
67 W. Bellevue
Pasadena, California 91105

Project: 864127503 Pac Bell - Raymer

REPORT OF ANALYTICAL RESULTS

LOG NO	SAMPLE DESCRIPTION, SOIL SAMPLES	DATE SAMPLED
05-387-1	B-3 S-1 5'	20 MAY 87
05-387-2	Comp. B-3 S-(2-4) (10,15,20')	20 MAY 87
05-387-3	Comp. B-3 S-(5-8) (25,30,35,40')	20 MAY 87
05-387-4	Comp. B-4 S-(1-4) (5,10,15,20')	20 MAY 87
05-387-5	Comp. B-4 S-(5-8) (25,30,35,40')	20 MAY 87

PARAMETER	05-387-1	05-387-2	05-387-3	05-387-4	05-387-5
EPA Method 8015 (Modified)					
Date Analyzed	05/29/87	05/29/87	05/29/87	05/29/87	05/29/87
Dilution Factor, Times 1	1	1	1	1	1
Fuel Hydrocarbons, mg/kg	27	<5	<5	<5	<5
Benzene, mg/kg	<1	<1	<1	<1	<1
Toluene, mg/kg	<1	<1	<1	<1	<1
Total Xylene Isomers, mg/kg	4	<1	<1	<1	<1
Other EPA Method 8015 (Modified)	---	---	---	---	---

BROWN AND CALDWELL LABORATORIES
373 SOUTH FAIR OAKS AVENUE PASADENA CA 91105 • (818) 795-7553

ANALYTICAL REPORT

LOG NO: P87-05-387

Received: 20 MAY 87
Reported: 03 JUN 87

B. Burton
Converse Consultants
67 W. Bellevue
Pasadena, California 91105

Project: 864127503 Pac Bell - Raymer

REPORT OF ANALYTICAL RESULTS

LOG NO	SAMPLE DESCRIPTION, SOIL SAMPLES	DATE SAMPLED
05-387-6	B3 S2 10'	20 MAY 87
05-387-7	B3 S3 15'	20 MAY 87
05-387-8	B3 S4 20'	20 MAY 87
05-387-9	B3 S5 25'	20 MAY 87
05-387-10	B3 S6 30'	20 MAY 87

PARAMETER	05-387-6	05-387-7	05-387-8	05-387-9	05-387-10
Sample Held, Not Analyzed	HOLD	HOLD	HOLD	HOLD	HOLD

BROWN AND CALDWELL LABORATORIES

373 SOUTH FAIR OAKS AVENUE PASADENA CA 91105 • (818) 795-7553

ANALYTICAL REPORT

LOG NO: P87-05-387

Received: 20 MAY 87
Reported: 03 JUN 87

B. Burton
Converse Consultants
67 W. Bellevue
Pasadena, California 91105

Project: 864127503 Pac Bell - Raymer

REPORT OF ANALYTICAL RESULTS

LOG NO	SAMPLE DESCRIPTION, SOIL SAMPLES	DATE SAMPLED
05-387-11	B3 S7 35'	20 MAY 87
05-387-12	B3 S8 40'	20 MAY 87
05-387-13	B4 S1 5'	20 MAY 87
05-387-14	B4 S2 10'	20 MAY 87
05-387-15	B4 S3 15'	20 MAY 87

PARAMETER	05-387-11	05-387-12	05-387-13	05-387-14	05-387-15
Sample Held, Not Analyzed	HOLD	HOLD	HOLD	HOLD	HOLD

BROWN AND CALDWELL LABORATORIES

373 SOUTH FAIR OAKS AVENUE PASADENA CA 91105 • (818) 795-7553

ANALYTICAL REPORT

LOG NO: P87-05-387

Received: 20 MAY 87
Reported: 03 JUN 87

B. Burton
Converse Consultants
67 W. Bellevue
Pasadena, California 91105

Project: 864127503 Pac Bell - Raymer

REPORT OF ANALYTICAL RESULTS

LOG NO	SAMPLE DESCRIPTION, SOIL SAMPLES	DATE SAMPLED
05-387-16	B4 S4 20'	20 MAY 87
05-387-17	B4 S5 25'	20 MAY 87
05-387-18	B4 S6 30'	20 MAY 87
05-387-19	B4 S7 35'	20 MAY 87
05-387-20	B4 S8 40'	20 MAY 87

PARAMETER	05-387-16	05-387-17	05-387-18	05-387-19	05-387-20
Sample Held, Not Analyzed	HOLD	HOLD	HOLD	HOLD	HOLD

Amended Report : Sample descriptions corrected as per K. McGillivray 8/7/87. -- R. Farris

Robert Peak for
Edward Wilson, Laboratory Director

BROWN AND CALDWELL

ANALYTICAL LABORATORIES

JUN - 9 1986

RECEIVED

LOG NO: P86-05-376

Received: 21 MAY 86
Reported: 04 JUN 86

Reno Gregorian
Converse Consultants
126 W. Del Mar Avenue
Pasadena, California 91105

Project: 86-41-275-01 Pacific

REPORT OF ANALYTICAL RESULTS - - WASTE OIL TANK

LOG NO	SAMPLE DESCRIPTION , SOIL SAMPLES	DATE SAMPLED
05-376-1	Boring 1 S(1-5) 5'-40' Composite	21 MAY 86
05-376-2	Boring 2 S(1-5) 5'-40' Composite	21 MAY 86

PARAMETER	05-376-1	05-376-2
Fuel Aromatics/Hydrocarbons		
Benzene, mg/kg	<1	<1
Toluene, mg/kg	<1	<1
Total Xylene Isomers, mg/kg	<1	<1
Total Fuel Hydrocarbons, mg/kg	<5	<5

Edward Wilson, Laboratory Director

APPENDIX C

DESCRIPTION OF THE TLS-250 TANK LEVEL SENSOR MONITORING SYSTEM

APPENDIX C

DESCRIPTION OF THE TLS-250 TANK LEVEL SENSOR MONITORING SYSTEM

The TLS-250 Tank Level Sensor is manufactured by Veeder-Root, a subsidiary of Western Pacific Industries Corporation. The following information concerning the TLS-250 system has been obtained from the manufacturer:

The TLS-250 system consists of a Computerized Inventory Monitor (CIM) together with one Digital Sensing Probe (DSP) for each tank being monitored. The all-electronic probe has no moving parts, allowing greater accuracy and less maintenance than other electro-mechanical, float-type devices. A single CIM can continuously monitor each of up to eight probes, analyzing their signals for liquid, temperature, depth, and water level. Based on this input, the CIM computes volumes, and stores this information for remote polling. The RS-232C Serial Interface Communications port permits access to TLS-250 information from remote locations via telephone lines. This serial interface is capable of handling up to 16 polling stations from centralized remote locations (SCC).

The output of the serial port can be formatted for teletype or computer (IBM-PC type) interface. The teletype printout displays formatted reports with spaces and headers on most 72-column printers or CRT terminals. The computer output gives the information in packed data format (without spaces, carriage returns, etc.) and is the most efficient way to interface the CIM.

The TLS-250 System has four modes of operation: 1. Leak Detection; 2. Tank Inventory; 3. Automatic Delivery Reporting; and 4. Alarm History Reporting. This information is obtained through printed hard copy or remotely through a modem.

When the Leak Detection mode is activated, the TLS-250 System continuously monitors fuel levels in each tank and can detect small losses. An hourly report on each tank shows temperature-compensated inventory changes to ± 0.1 gallon based on inventories when the Leak Detection mode is initiated. An Inventory Loss Alarm feature can initiate a signal to an alarm on the

premises, to a security agency, or to a central management location if a loss of 25 gallons occurs during any one-hour period. The Leak Monitor is activated through a pushbutton mounted on the front panel, or controlled through the RS-232C Telecommunications Interface.

The Tank Inventory report presents the current status of each tank. It provides station location, date and time, volume of fuel, level of fuel, water level, and temperature.

The Automatic Delivery Report features are generated two minutes after fuel is delivered to the tank. The printout includes date, time, temperature before and after the increase, and the net increase in inventory.

Alarm History Reporting comprises the Theft Alarm Report, Leak Alarm Report, Overfill Alarm, Low Limit Alarm, and High Water Alarm. The Alarm History Report is an operational listing that includes the dates and time of the last three occurrences of each type of limit alarm for each tank.

An additional feature is available for the Overfill Alarm mode. A delivery driver can be warned that he is approaching tank capacity by means of a preset number which is just short of the tank capacity. The system is designed to prevent unauthorized use from outside persons by use of a security feature. Each site location will be assigned a Security Code in place of the address code.

When the RS-232C Serial Interface Communications Port is used, each site location can be queried for a System Status report. This report checks the operational status of the TLS-250 system by transmitting current data, time, whether the leak monitor is on, and whether the inventory loss alarm has been activated.

Performance specifications listed below represent values that could be expected from a TLS-250 if a perfectly cylindrical, 10-foot diameter, 10,000-gallon tank was used:

APPENDIX D

HAZARDOUS MATERIALS INVENTORY STATEMENT

APPENDIX D

HAZARDOUS MATERIALS INVENTORY STATEMENT

August 17, 1987

BUSINESS NAME: Pacific Bell (B4-622) VNNY CA 1F
BUSINESS ADDRESS: 16201 Raymer Street, Van Nuys, California

DOT CLASS	UN,NA# OR EPA WST CODE	CHEMICAL NAME/NAMES IF MIXTURE	COMMON NAME/TRADE NAME	MSDS*	QUANTITY RANGE (gal)
Flammable liquid	UN 1203	Gasoline	Unleaded		12,000
Combustible liquid	NA 1270	Oil, N.O.S.	Waste Oil		285

* MSDS shall be submitted if the chemical name(s) is not given

APPENDIX E

HAZARDOUS SUBSTANCE STORAGE STATEMENT

Official Registration Form

California Water Resources Control Board

Hazardous Substance Storage Statement

Who Must File: Each person storing hazardous substances in any underground container must file this form no later than July 1 1984 (After October 1 1984 and no later than January 1 1985 for tanks used on farms)

Definition of Underground Containers: The law applies to concrete sumps nonvaulted buried tanks or other underground containers (Water Code section 13173) All containers including earthen walled pits ponds lagoons and sumps that are below the normal ground surface level must register A tank sitting on the ground is not included Containers partially beneath the surface are included Lined or unlined pits ponds and lagoons are covered if earth has been removed from the storage area to construct the facility Normal grading is not considered construction below ground level

Definition of Hazardous Substance. Any substance listed in Section 6382 of the Labor Code or in Section 25316 of the Health and Safety Code This includes gasoline diesel fuel all industrial solvents pesticides herbicides and fumigants If the material must be carried by a registered hauler disposed of at a hazardous waste site is explosive generates pressure due to heat or decomposition or would harm humans or wildlife you must register the tank Wastes are included

Fee: For each tank registered a $10 fee must be paid except that retail gasoline stations pay $5 per tank

Penalties: For failure to file the penalty is $500-$5 000 per day If you falsify information you can be fined up to $20 000 for each day the information is incorrect and has not been corrected

Confidentiality: If you have information protected by trade secret laws please attach a list of the information on this form that is confidential and the justification for confidentiality including specific citations of relevant statutory and case law

Multiple Containers: Fill I and II on one form and leave it blank on all the remaining forms Attach all forms together securely If you own more than 50 tanks you can file information on computer tape Call 916/324-1262 for information

This is not a Permit Application. All Underground Tanks will be subject to local regulation Some jurisdictions have already begun programs Check with your local county government for further information

NOTE: ALL UNDERGROUND CONTAINERS MUST REGISTER EVEN IF STATE AND/OR LOCAL PERMITS ARE IN FORCE.

I Owner

Name (Corporation individual or Public Agency): Pacific Bell

Street Address: 370 Third Street | City: San Francisco | State: CA | Zip: 94107

II Facility

Facility Name: Pacific Bell (B4-622) | Owner/Foreman/Supervisor: E. J. Koehler

Street Address: 16201 RAYMER ST. | Nearest Cross Street:

City: VAN NUYS | County: LOS ANGELES | Zip: 91406

Mailing Address: 370 Third Street, Room 600G | City: San Francisco | State: CA | Zip: 94107

Phone w/ area code: 415-542-6758 | Type of Business: ☐ 01 Motor Vehicle Fuel Station ☒ 02 Other SIC 4800

Number of Tanks at this Facility: 1 | Rural Areas Only: | Township: | Range: | Section:

III 24 Hour Emergency Contact Person

Owner Name (last name first) and Phone w/ area code: Emergency Control Center 415-542-4601

Agent Name (last name first) and Phone w/ area code: Emergency Control Center 415-542-4601

COMPLETE THE FOLLOWING ON A SEPARATE FORM FOR EACH CONTAINER

IV Description

A ☒ 01 Tank ☐ 02 Sump ☐ 03 Lagoon Pit or Pond ☐ 04 Other _____ | Container Number (if there is no number assign one): G-79-12K

B Manufacturer (if appropriate) _____ Year of Mfg _____ | C Year Installed 1979 ☐ Unknown

D Container Capacity 12,000 gallons ☐ Unknown | E Container Repairs ☐ 01 None ☒ 02 Unknown ☐ 03 Yes Year _____

F Is Container currently used? ☒ 01 Yes ☐ 02 No If No year of last use _____ ☐ 03 Unknown

G Does the Container Store (Check One) ☐ 01 Waste ☒ 02 Product

H Does the Container Store Motor Vehicle Fuel or Waste Oil? ☒ 01 Yes ☐ 02 No If Yes Check appropriate box(es)

☒ 01 Unleaded ☐ 02 Regular ☐ 03 Premium ☐ 04 Diesel ☐ 05 Waste Oil ☐ 06 Other (List) _____

V Container Construction

A Thickness of Primary Containment _____ ☐ Gauge ☐ Inches ☐ cm ☒ Unknown

B ☐ 01 Vaulted (Located in an underground Vault) ☒ 02 Non-vaulted ☐ 03 Unknown

C ☐ 01 Double Walled ☐ 02 Single Walled ☐ 03 Lined ☒ 04 Wrapped ☐ 05 Unknown ☐ 06 None

D ☒ 01 Carbon Steel ☐ 02 Stainless Steel ☐ 03 Fiberglass ☐ 04 Polyvinyl Chloride ☐ 05 Concrete ☐ 06 Aluminum

☐ 07 Steel Clad ☐ 08 Bronze ☐ 09 Composite ☐ 10 Non-metallic ☐ 11 Earthen Walls

☐ 12 Unknown ☐ 13 Other _____

E ☐ 01 Rubber Lined ☐ 02 Alkyd Lining ☐ 03 Epoxy Lining ☐ 04 Phenolic Lining ☐ 05 Glass Lining ☐ 06 Clay Lining

☐ 07 Unlined ☒ 08 Unknown ☐ 09 Other _____

F ☐ 01 Polyethlene Wrap ☐ 02 Vinyl Wrapping ☐ 03 Cathodic Protection ☐ 04 Unknown ☐ 05 None ☒ 06 Other TAR & BUTYL

VI Piping

A Associated Piping	☐ 01 Above Ground	☒ 02 Underground	☐ 03 Vaulted	
B Underground Piping	☐ 01 Gravity	☒ 02 Pressure	☐ 03 Suction	☐ 04 Unknown
C Piping Repairs	☐ 01 None	☒ 02 Unknown	☐ 03 Yes, Year of most recent repair	_____

VII Leak Detection

☐ 01 Visual ☐ 02 Stock Inventory ☐ 03 Tile Drain ☐ 04 Vapor Sniff Wells ☐ 05 Sensor Instrument

☐ 06 Ground Water Monitoring Wells ☐ 07 Pressure Test ☐ 08 Internal Inspection ☒ 09 None

☐ 10 Other _____

VIII Chemical Composition of Materials *Currently* or *Previously* Stored in Underground Containers

If you checked yes to IV-H you are not required to complete this section

Currently stored	Previously stored	CAS # (if known)	Chemical Do Not Use Commercial Name (Use additional paper for more room)
☐ 01	☐ 02		
☐ 01	☐ 02		
Is Container located on an Agricultural Farm? ☐ 01 Yes ☒ 02 No

IX IMPORTANT! Read instructions before signing

Signature: The form must be signed by 1) a principal executive officer at the level of vice-president or by an authorized representative. The representative must be responsible for the overall operation of the facility where the tank(s) are located 2) a general partner proprietor or 3) a principal executive officer ranking elected official or authorized representative of a public agency.

This form has been completed under the penalty of perjury and to the best of my knowledge is true and correct.

Signature	Date
T. F. Dean	MAY 24 1984

Printed Name	Title	Phone w/ area code
T. F. Dean	Dist. Staff Mgr.	415-542-0612

Send check to: Hazardous Substance Storage Statement State Water Resources Control Board P.O. Box 100 Sacramento CA 95801-0100

Person Filing Statement	Phone w/ area code
E. J. Koehler	415-542-6758

For additional forms or more information call 916/324-1262

FOR STATE USE ONLY

ID Number	Accounting Number	County Number	
Date Received	☐ 01	☐ 02	☐ 03

TAIT Environmental Systems
General Contractors · CA Lic #588098

NOT

July 7, 1999

CERTIFIED MAIL - RETURN RECEIPT REQUESTED

Mr. Carl Sjoberg
L.A. County Department of Public Works
900 S. Fremont Avenue
Alhambra, CA 91803

RECEIVED
JUL 26 1999
DEPARTMENT OF PUBLIC WORKS
ENVIRONMENTAL PROGRAMS DIVISION

RE: Pacific Bell Sites & CLLC Codes:

26971 Furnival Avenue, Canyon Country	**CLLC Code: CNCYCAPB**
6685 Topanga Canyon Blvd., Canoga Park	**CLLC Code: CNPKCA52**
18333 Gault Street, Reseda	**CLLC Code: RESDCA51**
16201 Raymer Avenue, Van Nuys	**CLLC Code: VNNYCA50**

Dear Mr. Sjoberg:

Enclosed are the following forms for the above-referenced facilities:

* U.S.T & A.S.T Monitor Certification Form

Feel free to call if you have any questions.

Very Truly Yours,
TAIT ENVIRONMENTAL SYSTEMS
Cheri L. Brewer
CHERI L. BREWER
Office Manager

CLB
Enclosure
:\jds\pb1999\letters\agency\los angeles\sjoberg c23
CC: Nancy Clancy
Ernie Cardenas (Post at Site)

TAIT Environmental Systems
General Contractors · CA Lic #588098

U.S.T. & A.S.T. MONITOR CERTIFICATION FORM

		Testing Date:	6/28/99
Site Location:	PACIFIC BELL	Tank ID(s):	2514
	16201 RAYMER AVENUE	CLLC Code:	VNNYCA50
	VAN NUYS	Geo Parcel:	B4-622
County:	LOS ANGELES	Site Contact:	JOHN FUNK
		Site Contact Phone #:	(818) 786-0513

Make & Model of Monitor System(s): VEEDER-ROOT TLS-350

	Tank 1	Tank 2	Tank 3	Tank 4
Tank ID #	2514			
Type of Tank: (Single Wall or Double Wall) UST or AST	DW/UST			
Contents of Tank:	UNLEADED			
Capacity of Tank:	12,032			
Type of Product Line: (Gravity, Suction, Pressure)	SUCTION			
Type of Piping: (Single Wall or Double Wall)	DW			

INDICATE THE SENSORS TESTED BY PLACING A YES, NO, OR N/A & PASS OR FAIL IN CORRESPONDING BOX:

	Tank 1	Tank 2	Tank 3	Tank 4	Sensor Type
Annular Space Sensor:	PASS				
Fill Sump Sensor:	PASS				
Piping Sump Sensor:	PASS				
Piping Trench Sensor:	N/A				
Dispenser Containment Sensor:	N/A				
Problems System(s)					

FOR PRESSURE TYPE SYSTEMS ONLY:

	Tank 1	Tank 2	Tank 3	Tank 4
Is Mechanical Line Leak Detector Present & Tested?:				
Does the Turbine Shut-Down if System Detects a Leak?:				
Does Positive Shut Down Occur if Monitor System is turned off?:				

Is Tank Level Gauging System Present. Probe Type if Applicable.	YES MAG
Type of In-Tank Leak Detection Test Performed by Monitor:	.2 GPH DAILY
Does the Monitoring System have Audible & Visual Alarms?	YES
Electronic Overfill/Level:	90%
Is the Monitoring System installed to prevent unauthorized tampering?:	YES
Is the Monitoring Devices operable as per manufacture's specifications?	YES

Date: 6/28/99 Technician: DON S. THOMPSON
(Print Name)

Certified Tester's ID #: 545-92-3354
Don S. Thompson
(Signature)

AMERICAN FUEL TANK METAL RECYCLING, INC.
2202 South Milliken Avenue
Ontario, CA 91761
(714) 988-8000

No. 33343

TANK DISPOSAL FORM

Date: JAN. 2 ,19 90
Job #
P.O. #

CONTRACTOR: DARYL STICE EXCAVATING
ADDRESS: P.O. Box 7146 THOUSAND OAKS, CA. 91359
JOB SITE: GAS CO.
ADDRESS: 3402 Vineyard Ave. OXNARD, CA.
DESTINATION: A.M.R. 2202 S. Milliken Ave., Ontario, CA 91761

DATE	TIME	PROJECTED TANKS	ORDERED BY:	LIC. #
1-5-90	11:00	3-10,000 1-550		7#1

TIME IN: 11:00
TIME OUT: 1:26

SPECIAL INSTRUCTIONS: TWO TRUCKS

Services Rendered	Cost
Disposal Fee	[illegible]
Extensive Loading Time	150.00
Disposal Fee with Permit	300.00
Fiberglass Tank Disposal Fee Per Tank	400.00
Fiberglass Tank Delivered	200.00
Bobtail Disposal Fee	250.00
Cancellation Fee	250.00
TOTAL CHARGES	[illegible]

TANKS RECEIVED

QTY.	GALLONS	TYPE F* S*	NET TONS	TOTAL
[illegible]			[illegible]	
[illegible]			21	.21
[illegible]			[illegible]	[illegible]
	1000 - 12 lt.		.07	
	1000 - 8 lt.		.61	
	1500		.87	
	2000		.97	
	2500		1.14	
	3000		1.32	
	4000		1.64	
	5000		2.42	
	6000		2.64	
	7500		3.26	
	8000		3.44	
	9000		3.82	
1	10000		4.33	4.33
	12000		4.93	

All fees incurred are per load unless specified. Terms are net 30 days from date of invoice. Contractor's signature represents acceptance of terms for payment, and confirms that tank removal complies with State laws.

R. Stice
CONTRACTOR'S SIGNATURE

NO. OF TANKS: 4
TOTAL NET TONS: 4.92

*F — FIBERGLASS *S — STEEL

CERTIFICATE OF TANK DISPOSAL / DESTRUCTION

THIS IS TO CERTIFY THE RECEIPT AND ACCEPTANCE OF THE TANK(S) AS SPECIFIED ABOVE. ALL MATERIALS SPECIFIED HAVE BEEN COMPLETELY DESTROYED FOR SCRAP PURPOSES ONLY.

Cheryl Rose
AUTHORIZED REP.

Jan. 5, 1990
DATE

CONTRACTOR COPY

facsimile
TRANSMITTAL

to: Inspector Steven R. Skinner
fax #: (213) 237-0321
re: Pacific Bell Facility, 16201 Raymer Avenue, Van Nuys
date: March 6, 1997
pages: 4, including this cover sheet.

Inspector Skinner,

Please find attached the analytical data and chain-of-custody form for the soil samples collected during the UST removal at the Pacific Bell Facility in Van Nuys on February 26, 1997. Please call if you have any questions. A formal UST removal report will be submitted to you as soon as possible. Thank you.

From the desk of...

Phil Cox
Project Manager
Versar, Inc.
7544 Madison Ave., Suite 167
Fair Oaks, CA 95628

(916) 863-9342
Fax: (916) 962-2678

R.01

02-03-'97 09:40

CHEMICAL & ENVIRONMENTAL LABORATORIES, INC.

(714) 560-1321

ANALYTICAL REPORT

--- M8015(Gasoline)/M8020(BTEX,MTBE) ---

Client Name: Versar Inc.
Project Manager: Phillip Cox
Project Name: Pacific Bell

Date Sampled: 02/25/97
Date Analyzed: 02/26/97
Date Reported: 02/26/97

SAMPLE IDENTIFICATION		RESULT (mg/kg or ppm)					
C&E ID	Sample ID	M8015 Gasoline	M8020 Benzene	M8020 Toluene	M8020 Ethylbenzene	M8020 Xylenes	M8020 MTBE
70226B-1	SP 1	ND	ND	ND	ND	ND	ND
70226B-2	SP 2	ND	ND	ND	ND	ND	ND
70226B-3	TP1-14.5	ND	ND	ND	ND	ND	ND
70226B-4	D1-3.0	ND	ND	ND	ND	ND	ND
70226B-5	TP2-14.5	ND	ND	ND	ND	ND	ND
70226B-6	TP3-14.5	ND	ND	ND	ND	ND	ND
Detection Limit:		10	0.005	0.005	0.005	0.015	0.1

ND = Not detected at the indicated detection limit

14148 E. Firestone Blvd., Santa Fe Springs, CA 90670 Tel: 310 921-8123, Fax: 310 921-7974

Preliminary CERTIFICATE OF INTEGRITY TESTING OF UNDERGROUND STORAGE TANK SYSTEMS

ProTank, Inc.
3545 Lomita Boulevard, Suite G
Torrance, CA 90505-5022
(310) 891-0470 • Fax (310) 891-0474

Client:

TAIT ENVIRONMENTAL SYSTEMS
1100 Town & Country Road, Suite 1200
Orange, CA 92868
714-560-8222

Site:

PACSELL FACILITY
16203 Raymer Street
Van Nuys, CA 91406

The following tests were conducted at the site described above in accordance with all applicable portions of Federal, EPA, and Local regulations.

TANK SYSTEM INFORMATION

Tank Number	Tank Capacity in Gallons	Product	Tank Diameter in Inches	Product Level in Inches	Gallons Filled	Percent Filled	Tank Construction Type and Tank Material	Overfill Present	Type Stage I Vapor Recovery Installed	Type Stage II Vapor Recovery Installed
T1 12K 87	12000	Unlead 87	96	80	10664	89%	DW Fg	Yes	Dual Point	Balance

TESTING RESULTS

Test Date	Tank Number	VPLT Test of Wetted Portion of Tank Leak Rate (gph)	VPLT Test of Wetted Portion of Tank PASS/FAIL	0.2 Ullage Test (Tank Only) PASS/FAIL	LITS-4T (Ullage Test Including Tank, Vent and/or Vapor Lines) PASS/FAIL	Suction Product Lines PASS/FAIL	Leak Detector Present? Yes/No	Leak Detector Results PASS/FAIL
03-JAN-01	T1 12K 87	+0.048	PASS		PASS	PASS		

ProTank, Inc. Customer Service Representative
Darryl S.D. Witton

Testing Conducted by
Rosendo R. Robles

Technician Certification No: CA 99-1593

SUBJECT TO FIELD INSPECTION

The approval of these plans and/or specifications does not exempt them from strict compliance with all pertinent Sections of the Municipal Code and other laws and regulations

APPROVED

7/2/91

LOS ANGELES FIRE DEPARTMENT
BUREAU OF FIRE PREVENTION

BY #1731

LEAK ALERT SYSTEM

OPERATION INSTRUCTION
MANUAL FOR THE
LA-04 / LA-08 SYSTEMS:

This Product is Listed by
UNDERWRITERS LABORATORIES INC.
and Bears the Mark:

LOS ANGELES FIRE DEPARTMENT
Division 5 Permit – Atmospheric Underground Tank

Fire Dept Use Only

Data Management Unit: *Tanks are registered and fees paid to date.* Signature	LAFD Unified Program Facility ID:	Permit No. 3333	Fire Station #	Date Granted 4-11-05 (work must start within 6 mos.)
	Enforcement Inspector STEVENS	Permit Type: REMOVAL		Expiration Date: 4-11-06 (work must be completed)

LOCATION INFORMATION

Doing Business As (DBA):	EPA ID No. (not require for Installation or Monitoring)	
SBC	CAD 980 881 437	
Address: *Number* 16201	*Dir.*	*Street Name* RAYMER / *St, Ave., Blvd, etc.* ST
Phone No.: (925) 823-6161		
City: VAN NUYS	**State:** CA	**Zip:** 91406

PROPERTY OWNER

Name: SBC	Phone: No.: (626) 308-8787
Address: P.O. BOX 1337	
City: WILSONVILLE	**State:** OR / **Zip:** 97070
Print Name: RICHARD N. DAILY FOR	**Signature:**

CONTRACTOR INFORMATION

Company Name: TAIT ENVIRONMENT SYSTEMS	Phone: No.: (714) 567-6414	
Address: 1863 N. NEVILLE ST.		
City: ORANGE	**State:** CA	**Zip:** 92865
City Business Number: 786680-40	**State Contractors Number:** 588098 C10 B A ASB HAZ 12/28/06	**Work Comp Number:** 092000018504 7/1/05
Print Name: RON VASQUEZ	**Signature:**	**Title:** PERMIT PROCESSOR

ITEM	QTY.	NOTES:
☐ UST(s) Installation		
☒ UST(s) Abandonment by Removal	1	TANK REMOVAL
☐ UST(s) Abandonment-In-Place		
☐ UST(s) Tank Entry / Lining / Repair		
☐ UST(s) Add to / Alter: Monitor / Piping / Disp.		
☐ Site Assessment		
☐ Emergency Plan Check / Site Assessment		

SCANNED
MAY 26 2005

APPROVED
LOS ANGELES FIRE DEPARTMENT
BUREAU OF FIRE PREVENTION
BY

Inspector Name: PALMER Inspector Signature: **Permit Revision** ☐

IN 0103192

FA 0017482

SCANNED
MAY 2005

Los Angeles City Fire Department

Application for Division 5 Permit - Atmospheric Underground Tank

Fire Dept. Use Only

Data Management Unit: ☐ Tanks are registered & Fees paid to date ☐ Fee exempt _____ Signature	LAFD Unified Program Fac ID FA0017482	Permit No. SR0021576	Date Granted:	Work Must Begin By	Expiration date:
	Enforcement Inspector GREGORY STEVENS (213) 978-3707		Fire Station # 090	Permit type: UST TANK ABANDON BY REMOVAL	

LOCATION INFORMATION

Doing Business As (DBA): SBC - B4622		**EPA ID No.** (not required for installation or monitoring)
Address: 16201 W RAYMER ST		**Phone No.:** (818) 786-0042
City: VAN NUYS	**State:** CA	**Zip:** 91406-

PROPERTY OWNER

Name: PACIFIC BELL/C		**Phone No.:** (805) 583-8529
Address: 601883 S		
City:	**State:** CA	**Zip:**
Print Name: PACIFIC BELL/C	**Signature:**	

LESSEE

Name: PACIFIC BELL		**Phone No.:** (805) 583-8529
Address: 260 CAMINO RAMON, RM3E000T S		
City: SAN RAMON	**State:** CA	**Zip:**
Print Name: PACIFIC BELL	**Signature:**	

CONTRACTOR INFORMATION

Company Name: TAIT ENVIRONMENTAL MANAGEMENT, INC.				**Phone No.:** (714) 597-6414
Address: 1863 N NEVILLE ST				
City: ORANGE	**State:** CA			**Zip:** 92868
City Business Number: 0786680-40	**State Contractors #:** Type 588098	Exp. Date 02/28/2006	**Work Comp Number - Expir. Date:** 0920000185	07/01/2005
Print Name: RON VASQUEZ	**Signature:**			**Title:** AGENT/ CONTRACTOR

ITEM	PE	QTY	NOTES:
( ) UST Installation	5100		1 TANK REMOVAL
(X) UST Abandonment by Removal	5201	1	
( ) UST Abandonment-In-Place	5200		
( ) UST Tank Entry / Lining / Repair	5301		
( ) UST Add to/Alter: Monitor/Piping/Disp.	5300		
( ) Site Assessment	5400		
( ) Emergency Plan Check/Site Assessment	5401		

SCANNED
MAY 26 2005

Inspector Name: TERRENCE PALMER **Inspector Signature:**

ABANDONMENT info. sheet

disk 2 ugt 10-30-92

STATUS OF TANKS ON SITE

A. Have all tanks been abandoned on this site? (YES) or NO - How many tanks left? ☐

B. Are any tanks going to be installed on this site in the future? YES - How many? ☐ or (NO)

ROUTING INSPECTORS - Insert ONE copy in each of the following:
1. Div 5 package (original) 2. Inspection blue book 3. Data entry 4. Haz Mat Box F.S. 90 Fac. No. ____

Site address 16201 RAYMER ST	Inspection District No. 415	Division 5 permit No. 3333	
Inspector name GENE STEVENS	Inspector No. 415	Date of abandonment 4/22/05	
Contractor TAIT	Resp Person R. VASQUEZ	Phone no. 714 567-6464	

TANK INFORMATION

Facility/Tank I.D. no	Tank size Metal or FRP(circle)	Product	Soils test	No. of samples	Soil color of tank bed, pile, trench, or pit	Tank condition: Holes	Final LEL
1 1	12 K (M/F)	GAS		3	BROWN SAND	GOOD	0%
2	M/F						
3	M/F						
4	M/F						
5	M/F						
6	M/F						
Soils pile						Destination of tanks: Ecology Santa Fe Springs	
Piping trench				1			
Dispenser pit				1			

Describe excavation: Odor NONE Liquid in hole NONE Other

DOCUMENTS: NECESSARY FOR A COMPLETE PACKAGE

ABANDONMENT METHOD (CHECK)	WASH	HAZARD WASTE	FILL IN PLACE	Documents 30 days
Abandonment info sheet				Due date
Time log - Site specific sheet				
Division 5 permit, application, and plot plans				
Cleaning certificates				Collect on-site
Uniform manifest: rinse liquid or tank	rinse	tank	rinse	Collect on-site
Uniform manifest - Piping that is not flushed				Collect on-site
Certificate of disposal - Tank				
Certificate of disposal - Piping				
Soil Analysis Report				
Chain of custody				
Plot plan - showing locations of samples				
Division 4 fire permit registration - for tanks discovered on site, that have not been previously paid for.				

SCANNED
MAY 26 2005

SOILS REPORT INFORMATION mg/kg - per million ug/kg - per billion

	Action level	Enter highest reading in mg/kg	Exceeds Action level
TPH	100 PPM (mg/kg)	PPM	YES NO
Benzene	1 PPM (mg/kg)	PPM	YES NO
Toluene	50 PPM (mg/kg)	PPM	YES NO
Xylene	50 PPM (mg/kg)	PPM	YES NO
Ethyuene	50 PPM (mg/kg)	PPM	YES NO
Total lead	0-200 PPM above bkgrd	PPM	YES NO
Water samples	anything detected	mg/kg ug/kg	YES NO

Misc. comments

MODERN WELD. GAS TANK

Package completion & forwarding date:

○ Check here for comments on back

UNIFIED PROGRAM CONSOLIDATED FORM
HAZARDOUS WASTE
HAZARDOUS WASTE TANK CLOSURE CERTIFICATION

12,000- GALLON TANK, DOUBLE-WALLED STEEL, PLASTIC WRAPPED

I. FACILITY IDENTIFICATION

BUSINESS NAME (Same as FACILITY NAME or DBA – Doing Business As) 3

FACILITY ID# 1

TANK OWNER NAME SBC 740

TANK OWNER ADDRESS 16201 RAYMER STREET 741

TANK OWNER CITY VAN NUYS 742 | STATE CALIFORNIA 743 | ZIP CODE 91406 744

II. TANK CLOSURE INFORMATION

TANK INTERIOR ATMOSPHERE READINGS	Tank ID # (Attach additional copies of this page for more than three tanks)	Concentration of Flammable Vapor, % Top	Center	Bottom	Concentration of Oxygen, % Top	Center	Bottom
1	422/1 745	<1 746a	<1 746b	<1 746c	20.9 747a	20.9 747b	20.9 747c
2	748	(360 ppm) 749a	(480 ppm) 749b	(500 ppm) 749c	750a	750b	750c
3	751	752a	752b	752c	753a	753b	753c

III. CERTIFICATION

On examination of the tank, I certify the tank is visually free from product, sludge, scale (thin, flaky residual of tank contents), rinseate and debris. I further certify that the information provided herein is true and accurate to the best of my knowledge

SIGNATURE OF CERTIFIER Nancy Carraway

NAME OF CERTIFIER (Print) 754
Nancy Carraway

TITLE OF CERTIFIER 755
Certified Industrial Hygienist

ADDRESS 756
991 East California Boulevard

CITY 757
Pasadena, California 91106

PHONE 758
626 797 4000

DATE 759
04/22/2005

CERTIFICATION TIME
9:46am - 9:48am

STATUS OR AFFILIATION OF CERTIFYING PERSON

Certifier is a representative of the CUPA, authorized agency, or LIA 760

☐ Yes ☒ No

Name of CUPA, authorized agency, or LIA 761
LOS ANGELES CITY FIRE DEPARTMENT

If certifier is other than CUPA, LIA check appropriate box below 762

☒ a. Certified Industrial Hygienist (CIH)
☐ b. Certified Safety Professional (CSP)
☐ c. Certified Marine Chemist (CMC)
☐ d. Registered Environmental Health Specialist (REHS)
☐ e. Professional Engineer (PE)
☐ f. Class II Registered Environmental Assessor
☐ g. Contractors' State License Board licensed contractor (with hazardous substance removal certification)

SCANNED
MAY 26 2005

TANK PREVIOUSLY HELD FLAMMABLE OR COMBUSTIBLE MATERIALS GASOLINE 763

(If yes, the tank interior atmosphere shall be re-checked with a combustible gas indicator prior to work being conducted on the tank.) ☑ Yes ☐ No

CERTIFIER'S TANK MANAGEMENT INSTRUCTIONS FOR SCRAP DEALER, DISPOSAL FACILITY, ETC. 764
INERT TANK INTERIOR BEFORE TORCH CUTTING OR USING SPARKING TOOLS ON OR NEAR TANK

EASTECH AT 402 #9644 325

A copy of this certificate shall accompany the tank to the recycling/disposal facility and be provided to the agency overseeing tank closure (i.e. CUPA or other authorized local agency), the owner and/or operator of the tank system, and the tank removal contractor

State of California—Environmental Protection Agency
Form Approved OMB No 2050-0039 (Expires 9-30-99)
Please print or type *Form designed for use on elite (12-pitch) typewriter.*

See Instructions on back of page 6.

Department of Toxic Substances Control
Sacramento, California

IN CASE OF EMERGENCY OR SPILL, CALL THE NATIONAL RESPONSE CENTER 1-800-424-8802; WITHIN CALIFORNIA, CALL 1-800-852-7550

24386367

UNIFORM HAZARDOUS WASTE MANIFEST

1 Generator's US EPA ID No: CAD980881437 | Manifest Document No: 0001 | 2 Page 1 of 1 | Information in the shaded areas is not required by Federal law.

GENERATOR

3 Generator's Name and Mailing Address: SBC COMMUNICATIONS
P.O. Box 5095, Room 3E000P
San Ramon, CA 94583-0995

4. Generator's Phone (800) 275-0014

A. State Manifest Document Number: 24386367

B. State Generator's ID:

5 Transporter 1 Company Name: Nieto and Sons Trucking, Inc.

6 US EPA ID Number: CAT080016116

C. State Transporter's ID [Reserved.]: XXXXXXXXXXXXXXXXXXXX

D. Transporter's Phone: (714) 990-6855

7. Transporter 2 Company Name:

8. US EPA ID Number:

E. State Transporter's ID [Reserved.]:

F. Transporter's Phone:

9 Designated Facility Name and Site Address: DeMenno Kerdoon
2000 N. Alameda Street
Compton, CA 90222

10 US EPA ID Number: CAT080013352

G. State Facility's ID:

H Facility's Phone: (310) 537-7100

11. US DOT Description (including Proper Shipping Name, Hazard Class, and ID Number)	12 Containers No	12 Containers Type	13 Total Quantity	14 Unit Wt/Vol	I. Waste Number
a. NON RCRA HAZARDOUS WASTE LIQUID	001	TT	XX5000	G	State 221 / EPA/Other Exempt
b.					State / EPA/Other
c.					State / EPA/Other
d.					State / EPA/Other

J. Additional Descriptions for Materials Listed Above: In Site : SBC
Tank Cleaning @ 16201 Rayner Street
Van Nuys, CA 91406

K. Handling Codes for Wastes Listed Above: a. b. c. d.

15 Special Handling Instructions and Additional Information
NO SMOKING
24 Hour Emergency Phone Number : 714-990-6855
Wear Appropriate Protective Clothing

Alternate Disposal Site : Crosby & Overton
1630 W. 17th Street (800) 827-6729
Long Beach, CA 90813 CAD028409019

16. **GENERATOR'S CERTIFICATION:** I hereby declare that the contents of this consignment are fully and accurately described above by proper shipping name and are classified, packed, marked, and labeled, and are in all respects in proper condition for transport by highway according to applicable international and national government regulations

If I am a large quantity generator, I certify that I have a program in place to reduce the volume and toxicity of waste generated to the degree I have determined to be economically practicable and that I have selected the practicable method of treatment, storage, or disposal currently available to me which minimizes the present and future threat to human health and the environment, OR, if I am a small quantity generator, I have made a good faith effort to minimize my waste generation and select the best waste management method that is available to me and that I can afford

Printed/Typed Name: JOHN L. O'NEIL | Signature | Month 04 Day 22 Year 05

TRANSPORTER

17. Transporter 1 Acknowledgement of Receipt of Materials
Printed/Typed Name: MARIO SANDOVAL | Signature | Month 04 Day 22 Year 05

18 Transporter 2 Acknowledgement of Receipt of Materials
Printed/Typed Name | Signature | Month Day Year

FACILITY

19. Discrepancy Indication Space

SCANNED
MAY 26 2005

20. Facility Owner or Operator Certification of receipt of hazardous materials covered by this manifest except as noted in Item 19.
Printed/Typed Name | Signature | Month Day Year

DO NOT WRITE BELOW THIS LINE.

DTSC 8022A (1/99)
EPA 8700—22

Yellow: GENERATOR RETAINS

NIETO & SONS TRUCKING, INC.

License # 673912
1281 Brea Canyon Road • Brea, CA 92821
Mail Address: P.O. Box 760 • Yorba Linda, CA 92885-0760
(714) 990-6855 • Fax (714) 990-4862

(1)

DAILY TICKET

DT 02460

JOB DATE 4/22/05

Su M Tu W Th (F) Sa

CUSTOMER	ORDER DATE	ORDER TIME	P.O. NUMBER
HYDROLOGUE			

ORDERED BY / TELEPHONE

ADDRESS

JOB SITE - NAME - ADDRESS WITH CROSS STREETS
SBC - PAC BELL
16201 RAYMER STREET
VAN NUYS X= WOODLEY
PAGE 531-F2 X= ROSCOE BLVD

DRIVER	TRUCK NO.	TRAILER	HELPER #1	HELPER #2	TRUCK NO	START TIME
Mario Sandoval	210		Carlos Ortega Jr	Katha Urena	131 Degas	6AM

ON SITE AT: 8:30 AM

TANKS: Contents	Contents	Contents
#1 120 K GAS FG (Steel) 8' or 9'6"	#2 ___ K ___ FG Steel 8' or 9'6"	#3 ___ K ___ FG Steel 8' or 9'6"
#4 ___ K ___ FG Steel 8' or 9'6"	#5 ___ K ___ FG Steel 8' or 9'6"	#6 ___ K ___ FG Steel 8' or 9'6"

Any excess fluid in tank(s): YES (NO) If yes, what and how much? ___

Windows required: (YES) NO If yes, A/C & rivet bust by (NIETO) CLIENT Water on site (YES) NO

Chemist required: (YES) NO If yes, chemist by (NIETO) CLIENT X On site at ___ Date on site ___ YES NO V/M

Double Degas: (YES) NO Day #1 On site time ___ Date ___ AQMD# ___ Day #2 Date ___ Time ___

Single degassing required: (YES) NO On site time: 8:30 Date 4-22 AQMD # ___

Tank(s) lifted by: CLIENT'S backhoe NIETO 12-1/2 ton stinger crane NIETO 14 ton stinger crane (Hydro crane)

Hydro crane by: NIETO (CLIENT) Hydro crane company. ___ Crane scheduled: YES NO

Tank pull time: 10:00 Am Crane arrival time: ___ Tank pull date: 4-22

Tanks hauled by:
(NIETO) CLIENT To. ECOLOGY Trk # 1 of 1 On site time ___ FLATBED DROP DECK & PERMIT SIGNS

Dry Ice required : YES (NO) Provied by: NIETO CLIENT - If Nieto by: WASH CREW TRACTOR TRAILER

Type of dry ice: Sliced ___ lbs. Pellets ___ lbs. Block ___ lbs. Amount ___ at ___ lbs/1k

Special LEL/02 meter req'd (YES) NO Air compressor venturi req'd. YES NO Needed next day for tank pull YES NO

ON SITE REPORT

YARD DEPART	JOB ARRIVE	START WORK	STOP WORK	JOB DEPART	YARD ARRIVE	DELAYS ON SITE	TOTAL HOURS
6AM	8:00 AM	8:10	10:00 AM				

Tanks on site 1

#1 120 K GAS FG (Steel) 8' or 9'6"	#2 ___ K ___ FG Steel 8' or 9'6"	#3 ___ K ___ FG Steel 8' or 9'6"
#4 ___ K ___ FG Steel 8' or 9'6"	#5 ___ K ___ FG Steel 8' or 9'6"	#6 ___ K ___ FG Steel 8' or 9'6"

Manifest No. 24386367 Gallons: 600 Excess fluid on site: YES NO How much? ___

Total Solids. ☐ Less than 1/2 drum ☐ 1/2 Drum ___ ☐ 1 Drum ___ Drums

NOTES:

DRIVER SIGNATURE	TRUCK NO.	CUSTOMER SIGNATURE	DATE
Mario Sandoval	210	X	

CUSTOMER COPY

CITY OF LOS ANGELES
CALIFORNIA

Underground Storage Tank - Inspector Time Log

DEPARTMENT OF FIRE
200 NORTH MAIN STREET
LOS ANGELES, CA 90012
(213) 978-3680

Business No:
Business Name:
Business Address: 16201 Raymer St Van Nuys, CA 91406

Inspector: PALMER
Permit No:
Permit Type: Abandonbg Removal
Permit Date: 4-11-05

Date of Work	Insp.	Inspector Name	Activity Code	Total Time Hrs	Comments/Notes
		PALMER	1	1.5	
4/22/05	4/5	Stevens	4	2	Tank Removal + S.S.
5/22/05	5/05	Stevens	3	0.5	Soils Report

1 Plan Check
2 Site Assessment
3 Report Review
4 Permit Inspection
5 DIV5 Final Insp.
6 Correspondence
7 Telephone
8 Meetings/Consultations
9 Routine Facility Inspection
10 Facility Reinspection
11 Investigation

LETTER OF AUTHORIZATION

To: The City of Los Angeles

APPLICATION FOR BUILDING PERMIT

Richard N. Daily, Trustee dba Van Nuys Industrial does hereby appoint Tait Environmental as our representative for the purpose of communicating any application necessary to ensure Tait Environmental ability to construct improvements to the property for the purpose of Underground Storage Tank Removal. Richard N. Daily, Trustee dba Van Nuys Industrial and Tait Environmental both understand that the application may be denied, modified, or approved with conditions, and that such conditions or modifications must be complied with prior to issuance of permits.

Tait Environmental has provided Richard N. Daily, Trustee dba Van Nuys Industrial proof of insurance with respect to any claims which may arise from the improvements being made to the property by Tait Environmental.

Property Location: 16201 Raymer Street, Van Nuys, CA

Signature of Property Owner: Richard N. Daily, Trustee dba Van Nuys Industrial

By: _____

Date: _____

County Assessor Report ◀ Back

PIN	189B137-11
APN found: 1 to 1 of 1	2205029801
APN	2205029801
Tax Rate Area	16
Land Year	2004
Land Value	0
Improvement Year	2004
Improvement Value	0
Situs Address	0 0
Owner (County)	PACIFIC BELL
Mailing Address (County)	0 0
Owner Chng Date	7/1/1986
Zone City	LA
Zone Code	M2
Landuse	1700
Last Sale Date	/0/0
No of Improvement	101
Design Type	1700
Quality Class	CX
Year Built	0
No of Units	0
No of Bedrooms	0
No of Baths	0
Bldg Size	16841 sq ft
Legal 1	PARCEL MAP AS PER BK 79 P 99-100 OF P M BK 79-99/100
Legal 2	LOT D
Parcel Area	2.1300 acres

Please read our Disclaimer.

Parcel Legal Description Report

PIN: 189B137-11 ◀ Back

Legal Information

Tract	P M 3408
Map-ref	BK 79-99/100
Lot	D
Block	
Mod	
Arb	

APN Found: 1

APN	Assessor's Report (Lupams)
2205029801	Detail

Address Found: 3

Address	Zipcode
16201 W RAYMER ST	91406
16215 W RAYMER ST	91406
16227 W RAYMER ST	91406

E. CORRIDORS & OPENINGS (Ti), Chapter 33 UBC)_____ _____

1. Provide door schedules _____.
2. Corridor(s) requirements are: _____
_____.
3. Door Requirements: Doors opening into required 1 hour fire resistive corridors shall be protected with a smoke or draft stop fire assembly having a 20 minute rating. _____
4. Stairs and stairway requirements are: _____
_____.
5. Smokeproof enclosures: _____.

F. FIRE SEPARATIONS AND CONSTRUCTION REQUIREMENTS (Title 19, Chapter 5 & 17, UBC)

1. Provide approved fire separation: _____
_____.
2. Protected openings required: _____
_____.
3. Construction requirements: _____
_____.

G. INTERIOR FINISHES & FLAMEPROOFING: (Title 19, Chapter 42, UBC) (L.A.M.C. 57.22.)

1. Interior wall and ceiling finishes for (assembly) (classroom) (dining) (bar) areas shall not exceed an end point flame spread rating of _____.
2. Interior wall and ceiling finishes for exit corridors shall not exceed an end point flame spread rating of _____.
3. Folding partition walls (curtains): _____.
4. Any decorations used shall be non-combustible or flameproofed in an approved manner. (Title 19) (L.A.M.C. 57.22) (curtains, drapes, shades, hangings, etc.).

H. PLANS:

1. You are required to present plans for Fire Dept.
2. Submit one (1) each. Seating Plan _____, Floor Plan _____, Plot Plan _____.
These are in addition to those required by Building and Safety Dept. (Title 19, UBC CHP 3) _____.

I. PERMITS REQUIRED: (L.A.M.C. Sec. 57.05)

1. The installation or operation of _____ must be checked and approved by the Fire Dept. prior to installation. Applications are available at Fire Prevention Bureau 200 N. Main St., L.A., Calif. 90012. The Valley Office is located at 14555 Sylvan St., Van Nuys, Calif. 91401; Harbor Office, 415 Neptune Ave., Wil. 90744; Westchester Office, 7166 W. Manchester Ave., L.A., Calif. 90045. Three (3) sets of plans shall be submitted at time of application.

J. SPECIAL HAZARDS:

NA X 1. Television antenna cross arms or other roof obstructions shall be located 7 feet minimum above the roof, if roof slope is less than 30 degrees. PLEASE NOTE ON PLANS (L.A.M.C. Sec. 57.10.06).

NC X 2. Provide area for combustible rubbish storage. PLEASE SHOW LOCATION.

3. Complete the enclosed Hazardous Material form in duplicate and return with this correction sheet. For exempt amounts of hazardous materials see L.A.M.C. Sec. 57.04, Table 4-A.

COC X 4. Provide outside gas shut-off valve conspicuously marked. (Title 19, Chapter 6, 7, 8, and 9, UBC)

5. Fire hydrants and access shall be provided for site. Approval of plans and specifications for permits must be presented to the Hydrant Office of the L.A.F.D., 200 N. Main St., L.A. 90012 (485-5964). (57.10, 40, 57.05.20).
6. Plans for oxygen piping and flammable gas systems installations shall be presented for approval. (Title 19, UBC).
7. Roof covering shall be Fire Retardant. (Title 19, Chapter 32 UBC).
8. Fire dampers or doors shall be provided where air ducts penetrate fire rated walls or ceilings. (Title 19, UBC, Chapter 43).

Fire Marshal		Liaison Officer		Date
C Kennedy	10-11-80	C Kennedy		10-10-80
Corrections Verified By:	Date	Owner or Authorized Agent	For Fire Dept. Field Inspection, Call (Phone Number)	Date
			Madson 988-8561	

AL TIONAL CORRECTIONS

CODE SEC NO

file 165

Part 1—Violator
Part 2—Fire Dept
F-340-C (5-77)

City of Los Angeles
FIRE DEPARTMENT

74795

FIRE/LIFE SAFETY VIOLATION

OCCUPANCY	DISTRICT	BLOCK NO	DATE
598	165	1275.	10-1-82

TO: Doris Young — TITLE: Personnel Prot. Coord. — FIRM OR D B A: Pacific Telephone Co.

ADDRESS: 170 N. Fairoaks St., Rm. 104, Pasadena — ZIP CODE: 91103 — OCC PHONE: 578-4249

ADDRESS OF VIOLATION: 16201 RAYMER STREET, VAN NUYS — ZIP CODE: 91406

COMPLY WITH REQUIREMENTS AS NOTED

A fire safety survey was made of your facility. The following conditions must be corrected in order to meet minimum fire and life safety requirements.

1. C.A.C., Title 19 Properly service the portable fire extinguishers throughout your facility which are over 1 year since the last recharging. Such work shall be done by a person having a valid Certificate of Registration as required by Title 19, C.A.C.

2. Obtain from the City Clerk's Office, Tax and Permit Division, a permit to operate a Private Auto Fueling Station. The application is enclosed.

Thank you for your immediate attention to our mutual problem of fire prevention.

☐ ADDITIONAL INFORMATION ON BACK OF THIS FORM

FAILURE ON YOUR PART TO COMPLY WITH THIS NOTICE ON OR BEFORE 10-22-82 WILL SUBJECT YOU TO THE PENALTIES PRESCRIBED BY SAID ORDINANCE. A REINSPECTION OF THE PREMISES SHALL BE MADE FOR FULL COMPLIANCE

RECEIVED BY _____ TITLE _____

FOR ADDITIONAL INFORMATION PHONE	DATE COMPLETED	BY ORDER OF THE CHIEF ENGINEER AND GENERAL MANAGER
989-8561	10-8-82	BY John C. Lewis
	INSPECTOR John Lewis	INSPECTOR ASSIGNMENT

JOHN LEWIS Valley Ind. Unit

ITEM NO.	REQUIREMENT

Each item has been discussed with a responsible person: ☒ in person ☐ by telephone

NAME: Jim Gray DATE: 10-8-82

STATIONARY CONTAINER SYSTEMS

(PRESSURE VESSELS)

DESIGN AND CONSTRUCTION 57.42.04

- ☐ Look for label of a nationally recognized testing laboratory

CAPACITY 57.42.06

- ☐ Not > 30,000 gallons/container
- ☐ Not > 200,000 gallons/aggregate

*Except: Marine Oil Terminals
Refineries or Natural Gasoline Plants or other locations approved by the Chief
*May construct individual containers up to 200,000 gallons

PLACARDING 57.42.07

- ☐ Pursuant to LAFD standard Number 58/NFPA 704
- ☐ Warning signs: Pursuant to Title 8 C.A.C Part 1 Chapter 4, Subchapter 1

LOCATION 57.42.10

- ☐ Outside of buildings only
- ☐ All stationary container not > 200,000 gallons in accordance with Table 42-A

TABLE 42-A
MINIMUM SEPARATIONS FOR STATIONARY CONTAINER

Volumetric Capacity in Gallons		Street Alleys and Public Ways	Buildings' and Adjacent Property Lines Which May be Built Upon and the Opposite Side of Streets Alleys, and Public Ways	
Not More Than 575 Gallons		10 Feet	PROTECTED 10 Feet	UNPROTECTED 25 Feet
Not More than	But Not Over			
575	2,000	25	25	50
2,000	30,000	37.5	50	75
30,000	70,000	50	75	100
70,000	90,000	75	100	150
90,000	200,000	100	150	200

Uniform Fire Code accepts 10 Feet From Structures for Tanks 500 gallons or Smaller

NOTES TO TABLE 42-A:

1. This separation requirement shall not apply to buildings used exclusively for processing, vaporization, or handling of stored material.
2. Protected: The distances stated apply when a stationary container or group of stationary containers are protected with an approved barrier wall, automatic fire extinguishing system, or insulation. Fire protection equipment or insulation shall be individually approved by the Chief. A single stationary container of 575 gallons or less water capacity may be located 10 feet from a building, provided the building is constructed of solid concrete or masonry materials and there are no openings in the building within 25 feet of the stationary container.
3. If the aggregate water capacity of a multi-container installation at a consumer site is greater that 575 gallons, the minimum distance shall comply with the appropriate portion of this Table, applying the aggregate capacity rather than the capacity per stationary container. If more than one installation is made, each installation shall be separated from another installation by at least 25 feet. Minimum distances between aboveground stationary containers shall not be applied to such installations
4. The above distance requirements may be reduced to not less than ten feet for a protected, or 25 feet for an unprotected single container of 1,200 gallons water capacity or less, providing such a container is at least 25 feet from any other container of more than 125 gallons water capacity.

Plan Check No.	Date	F-297
N9427	9-16-80	

LOS ANGELES CITY FIRE DEPARTMENT
FIRE PREVENTION BUREAU

Plan Correction Requirements

Jurisdiction L.A.M.C.	C.A.C. Title 19
All F1	—

Eng. Batt. Div.
New
Addition
Alteration CT 1275.

Job Address	Between Cross Streets
16201 Raymer St VN	De

Owner/Agent	Phone	Address
Pacific Telephone + Tel Co	578-4223	177 E. Colorado Bl Pas.

Bldg. Area	Stories	Type of Construction	Occupancy Description
			Office & Vehicle Repair Convert Attic To Offices

A.I.A. or Engineer
Richard Jautos 681-1633

This is not a Building permit. Make all corrections below, in ink, on each set of plans. These corrections shall not be construed as complying with all provisions of applicable codes.

A. FIRE PROTECTION EQUIPMENT (L.A.M.C. Secs. 57.121.20 and 57.140.10) 2A/10BC

1. (X) Provide a portable fire extinguisher with a rating of not less than 2-A within (75) foot travel distance to:
(All portions of the building on each floor) _____ (other areas) _____

2. (X) Provide portable fire extinguisher with a rating of not less than _____
2A 10 BC for During Construction by Contractor

3. (X) Provide fire extinguisher as required by Fire Dept. Field Inspector (L A M.C. 57.01.35). _____

4. Required fire extinguishing systems _____

(Title 19, Chapter 38 UBC) (L.A.M.C. Div. 141). _____

B. FIRE ALARM (Title 19, Part 3, Title 24) (L.A.M.C. Sec. 57.121)

1. Provide an approved fire warning system. Submit complete plans in triplicate to the Electrical Division, Dept. of Building & Safety; one to be designated as Fire Department copy.

C. EXITS: (Title 19, Art. 33, Chapter 33 UBC) (L.A.M.C. Sec. 57.10, 57.110)

1. Specific exit requirements are: (Title 19, Art. 33) _____

2. Exit doors shall swing in the direction of exit travel when serving more than 50 persons. (Title 19, Art. 33)

3. (X) Every exit door shall be openable from the inside without the use of a key or any special knowledge or effort. Special locking devices shall be of an approved type (Title 19, Chapter 33 UBC) (L A M.C. 57.10) _____

4. Panic hardware shall be provided on exit doors serving rooms, corridors or stairways handling an occupant capacity of 50 or more persons, 100 or more in schools, and 10 or more in motion picture theaters. (Title 19, Chapter 33 UBC). _____

D. SIGNS AND SEATING

1. (X) Exit ~~lighting and~~ signs: (Title 19, Chapter 33 UBC) (L A M C. 57.10) 6" Letters on a Contrasting background

2. Post room capacity sign as provided by the Fire Dept. (Title 19) (L.A.M.C. 57.10). _____

3. Emergency lighting shall be provided giving a value of one foot candle at floor level: (Title 19, Chapter 33 UBC). _____

4. (X) Aisles ~~and seating~~: (Title 19, Chapter 33 UBC) (L A M.C. 57.10) 44" Wide clear to a public Way

ADDITIONAL CORRECTIONS	CODE SEC NO

DIV. 5 - 714 / 715 # 0419739-01 LAFD # 999 Fire Station District # 90 Field Office BEACH

F 280

FIRE DEPARTMENT—CITY OF LOS ANGELES

APPLICATION FOR PERMIT—ATMOSPHERIC UNDERGROUND TANK(S)

Reg No. 1731

Date 7-2-91

PLEASE TYPE OR PRINT:

Name of Owner: PACIFIC BELL — P. J. QUIGLEY CEO/PRESIDENT	Doing Business As: PACIFIC BELL
Address of Owner: 2600 CAMINO RAMON Room 2E050 SAN RAMON CA. 94583	Owner's Phone: 818 578 2883
Address of Site: 16201 RAYMER st. VAN NUYS CA.	Phone at Installation:
Contractor's Name: ROM SERVICES	
Address: 863 VIA LATA COLTON — State: CA — Zip: 92324 — Contact: JERRY CHESNUT	
Signature of Applicant: Jerry Chesnut — Title: CONSTRUCTION SUPER.	Contractor's Phone: 714 824 3076

QTY.	ITEM	I.D. NO(S)	FEE
☑ 1	UGT/S ABANDONMENT BY REMOVAL	EPA # CAD 980881494 State Contractor Type / # C61D40 -B C-10 City Business # 643415-87	Exempt—Div. 4 - 714 / 715
☐	UGT/S ABANDONMENT IN PLACE		
☐	UGT/S INSTALLATION		
☐	UGT/S ADD TO / ALTER: MONITORING		
☐	UGT/S ADD TO / ALTER: PIPING		

APPROVED
10/30/91
LOS ANGELES FIRE DEPARTMENT
BUREAU OF FIRE PREVENTION
BY J. Gould

Revision
Change
Contractor

Total Fee	Approved	Disapproved	Date	Inspector
EXEMPT	☑	☐	7-2-91	

DIV. 4 - 714 / 715 # 04/9739-01 LAFD # 999 Fire Station District # 90 Field Office Reseda

F-200

FIRE DEPARTMENT—CITY OF LOS ANGELES

APPLICATION FOR PERMIT—ATMOSPHERIC UNDERGROUND TANK(S)

Reg. No. 1731

Date 7/2/91

PLEASE TYPE OR PRINT:

Name of Owner	Doing Business As
Pacific Bell	Pacific Bell

Address of Owner	Owner's Phone
2600 Camino Ramon, Room 2E050, San Ramon, California 94583	818/578-2883
oss of Site 16201 Raymer Street, Van Nuys, CA 91406	**Phone at Installation** (818) 786-0513

Contractor's Name: Converse Environmental West

Address: 3393 East Foothill Blvd. , Pasadena State: CA Zip: 91107 Contact: Martin Bloes

Signature of Applicant	Title	Contractor's Phone
M Bloes	Senior Staff Scientist	818/796-8200

QTY.	ITEM	I.D. NO(S)	FEE
☐ ____	UGT/S ABANDONMENT BY REMOVAL	EPA # CAD980881437	Exempt—Div. 4 - 714 / 715
		State Contractor Type / # C57, C12, Haz. Mat. / 506102	
		City Business # 643415-87	
☐ ____	UGT/S ABANDONMENT IN PLACE		
☐ ____	UGT/S INSTALLATION		
☐ X	UGT/S ADD TO / ALTER: MONITORING		
☐ ____	UGT/S ADD TO / ALTER: PIPING		

Total Fee	Approved	Disapproved	Date	Inspector
EXEMPT	☑	☐	7/2/91	J. Gould

INSTALL

INSTALLATION/MONITOR/ADD-ALTER INFORMATION SHEET
UNDERGROUND TANK ENFORCEMENT UNIT

EWM/UTE-F/mdlhm 12-12-90

ROUTING/COPIES INSPECTORS - Insert ONE copy in each of the following: 1. Div 5 package (original) 2. Inspection blue book
SECRETARIES - Distribute ONE copy to each of the following: 1. Captain 2. Data entry 3. Haz Mat Section

GENERAL INFORMATION

Site address 16201 Raymer — Inspection District No. 384 — Division 5 permit no. 1731

Inspector name Beach — Inspector No. 384 — Date of first inspection 10/1/91 — Date of final inspection

Contractor ROM Service — Resp Person Jerry — Phone no. 714-524-3076

TANK INFORMATION

Tank no	Facility/Tank ID no"	Tank size (gallons) & Metal or FRP(circle)	Product	LAFD General Approval no	U.L. number	Tank manufacturer	Tank model
1	999-1	12,000 (M)/F	Gasoline				
2		M/F					
3		M/F					
4		M/F					
5		M/F					

1ST INSPECTION: TANK DELIVERY TEST

Tank no	Vaccum psi	Holiday test
1		pass - fail
2		pass - fail
3		pass - fail
4		pass - fail
5		pass - fail

Check
A. Backfill size
B. The tanks on site are exactly like the tanks on the plans
C. Tanks have LAFD General Approval tag

2ND INSPECTION: TANK PRESSURE TEST

Tank pressure test (5psi)

Tank no	date	Primary	Annular	date	Primary	Annular
1	/ /	pass - fail	pass - fail	/ /	pass - fail	pass - fail
2	/ /	pass - fail	pass - fail	/ /	pass - fail	pass - fail
3	/ /	pass - fail	pass - fail	/ /	pass - fail	pass - fail
4	/ /	pass - fail	pass - fail	/ /	pass - fail	pass - fail
5	/ /	pass - fail	pass - fail	/ /	pass - fail	pass - fail

2ND INSPECTION: PRIMARY PIPING TEST

Primary piping pressure test (75 psi)

Tank no.	Product date	Product	Product date	Product	Vapor date	Vapor	Vapor date	Vapor	Vent date	Vent	Vent date	Vent
1	/ /	pass/fail	/ /	pass/fail	/ /	pass/fail	/ /	pass/fail	/ /	pass/fail	/ /	pass/fail
2	/ /	pass/fail	/ /	pass/fail	/ /	pass/fail	/ /	pass/fail	/ /	pass/fail	/ /	pass/fail
3	/ /	pass/fail	/ /	pass/fail	/ /	pass/fail	/ /	pass/fail	/ /	pass/fail	/ /	pass/fail
4	/ /	pass/fail	/ /	pass/fail	/ /	pass/fail	/ /	pass/fail	/ /	pass/fail	/ /	pass/fail
5	/ /	pass/fail	/ /	pass/fail	/ /	pass/fail	/ /	pass/fail	/ /	pass/fail	/ /	pass/fail

3RD INSPECTION: SECONDARY PIPING

Secondary piping pressure test (5 psi)

Tank no	Product date	Product	Product date	Product
1	/ /	pass/fail	/ /	pass/fail
2	/ /	pass/fail	/ /	pass/fail
3	/ /	pass/fail	/ /	pass/fail
4	/ /	pass/fail	/ /	pass/fail
5	/ /	pass/fail	/ /	pass/fail

Primary piping manuf.
model
Secondary piping manuf.
model
Monitor sys. manuf. Leak Alert
Tank system ○ annular ○ tank level
model LA04

4TH INSPECTION: 1ST MONITOR TEST

1st monitoring system test (all probes)

date	Tank	date	Piping
10/1/91	pass/fail	/ /	pass/fail
/ /	pass/fail	/ /	pass/fail
/ /	pass/fail	/ /	pass/fail

Note If monitoring system passes, then fuel may be put into the tank.

5TH INSPECTION: 2ND MONITORING SYS. & TOTAL SHUTDOWN & LINE LEAK TEST

2nd monitoring sys test (random probes) date	Tank	date	Piping	Total shutdown test date	Piping	Line leak detestion test date	Piping
10/1/91	pass/fail	/ /	pass/fail	/ /	pass/fail	/ /	pass/fail
/ /	pass/fail	/ /	pass/fail	/ /	pass/fail	/ /	pass/fail
/ /	pass/fail	/ /	pass/fail	/ /	pass/fail	/ /	pass/fail

Line leak detection manuf.
model
Overspill box manuf. OPW
model
Overfill device manuf.
model

Note All items on Installation Final Check List must be complied with, before system can operate. Concrete or pavement material must be finished before finaling job.

DOCUMENTS & ENTRIES: NECESSARY TO COMPLETE PACKAGE

○ Installation info sheet ○ Time log - specific sheet ○ Div. 5 permit, application, plans ○ Update Blue Book (facility & tank construction sheets) ○ Entry on Div. 5 Activity sheet

Package completion & forwarding date:

Back side

ADD/ALTER PIPING

1ST INSPECTION: PRIMARY PIPING TEST

Primary piping pressure test (75 psi)

Tank no	Product date	Product	Product date	Product	Vapor date	Vapor	Vapor date	Vapor	Vent date	Vent	Vent date	Vent
1	/ /	pass/fail	/ /	pass/fail	/ /	pass/fail	/ /	pass/fail	/ /	pass/fail	/ /	pass/fail
2	/ /	pass/fail	/ /	pass/fail	/ /	pass/fail	/ /	pass/fail	/ /	pass/fail	/ /	pass/fail
3	/ /	pass/fail	/ /	pass/fail	/ /	pass/fail	/ /	pass/fail	/ /	pass/fail	/ /	pass/fail
4	/ /	pass/fail	/ /	pass/fail	/ /	pass/fail	/ /	pass/fail	/ /	pass/fail	/ /	pass/fail
5	/ /	pass/fail	/ /	pass/fail	/ /	pass/fail	/ /	pass/fail	/ /	pass/fail	/ /	pass/fail

2ND INSPECTION: SECONDARY PIPING

Secondary piping pressure test (5 psi)

Tank no	Product date	Product	Product date	Product
1	/ /	pass/fail	/ /	pass/fail
2	/ /	pass/fail	/ /	pass/fail
3	/ /	pass/fail	/ /	pass/fail
4	/ /	pass/fail	/ /	pass/fail
5	/ /	pass/fail	/ /	pass/fail

Primary piping manuf. model

Secondary piping manuf. model

Note
If a monitoring system is installed or if a monitoring sys. is added on because of the new or additional piping, also, fill out the ADD/ALTER MONITORING section below.

All items on Installation Final Check List must be complied with, before system can be operated. Concrete or pavement material must be finished before finaling job.

ADD/ALTER - MONITORING SYSTEM

INSPECTION: 1ST MONITOR TEST

1st monitoring system test (all probes)

Tank date	Tank	Piping date	Piping
11/1 All	pass/fail	/ /	pass/fail
/ /	pass/fail	/ /	pass/fail
/ /	pass/fail	/ /	pass/fail

Note
If monitoring system passes, then fuel may be put into the tank.

INSPECTION: 2ND MONITORING SYS. & TOTAL SHUTDOWN & LINE LEAK TEST

2nd Monitoring sys test (random probes) Tank date	Tank	Piping date	Piping	Total shutdown test Piping date	Piping	Line leak detection test Piping date	Piping
10/1 All	pass/fail	/ /	pass/fail	/ /	pass/fail	/ /	pass/fail
/ /	pass/fail	/ /	pass/fail	/ /	pass/fail	/ /	pass/fail
/ /	pass/fail	/ /	pass/fail	/ /	pass/fail	/ /	pass/fail

Monitor sys. manuf. Leak Alert model LA-04

Note
All items on Installation Final Check List must be complied with, before system can operate.

REMEDIATION SYSTEM

Inspect the remediation system for:

- ☐ Remediation equipment and system are built according to plans.
- ☐ Operating instructions are being followed
- ☐ Inspect the area for fire, explosive, and safety hazards.
- ☐ If the remediation system is for recovering liquid from wells: test the lines, piping, or hoses at; 1 1/2 times the operating pressure for the primary, and at a minimum of 5 psi on the secondary. Use test chart at right.

INSPECTION: LIQUID RECOVERY LINES/PIPING

Primary line pressure test (1 1/2 times op psi) date		Secondary line pressure test (5 psi min.) date	
/ /	pass/fail	/ /	pass/fail
/ /	pass/fail	/ /	pass/fail
/ /	pass/fail	/ /	pass/fail

TANK ENTRY /REPAIR

Inspect the repair operation and operator to assure the following is done, as specified in the operating and safety procedure material in the Division 5 Permit package.

- ☐ Operator has all safety equipment on site; as stated in the safety and/or operating procedures in the Div. 5 Permit package.
- ☐ Operator is thoroughly familiar with and follows all safety procedures. Operator is thoroughly familiar with and follows entry procedures
- ☐ Tank is clean: No visible residue on the inside of the tank and the LEL reading is "0" zero. The tank shall be certified clean by a qualified person, as per LAFD Requirement number 41.

INSPECTION: TANK PRESSURE AND PRECISION TEST

Tank no	Tank pressure test (5psi) date	Primary	Annular	date	Primary	Annular	Precision test date	
1	/ /	pass - fail	pass - fail	/ /	pass - fail	pass - fail	/ /	pass - fail
2	/ /	pass - fail	pass - fail	/ /	pass - fail	pass - fail	/ /	pass - fail
3	/ /	pass - fail	pass - fail	/ /	pass - fail	pass - fail	/ /	pass - fail
4	/ /	pass - fail	pas	/ /	pass - fail	pass - fail	/ /	pass - fail
5	/ /	pass - fail	pass - fail	/ /	pass - fail	pass - fail	/ /	pass - fail

Note

Tank must pass both the pressure and precision tests before it is operated.

Thomas D. Beck & Assoc., Inc.
dba HARBOR TESTING LABOR ORY
24 HOUR PHONE: (310) 492-9646

VAN NUYS

MARIN CHEMIST CERTIFICATE

4462

Serial # 8205

ERICKSON Survey Requested by	PACIFIC BELL Vessel Owner or Agent	26 FEB 97 Date
SEE BELOW Vessel	UNDERGROUND TK Type of Vessel	16201 RAYMER Specific Location of Vessel
GASOLINE Last Cargo	LEL, O_2, VISUAL Tests Performed	1330 Time Survey Completed

UNDERGROUND STORAGE TANK MARKED WITH RED SPRAY PAINT LAFD 4962 and 8205

TESTED: 0% LEL
20.8% O_2
SAFE FOR HOT WORK
NOT SAFE FOR WORKERS TO ENTER.

In the event of any physical or atmospheric changes adversely affecting the STANDARD SAFETY DESIGNATIONS assigned to any of the above spaces, or if in any doubt, immediately stop all work and contact the undersigned Marine Chemist.

QUALIFICATIONS: Transfer of ballast or manipulation of valves or closure equipment tending to alter conditions in pipe lines, tanks or compartments subject to gas accumulation, unless specifically approved in this Certificate, requires inspection and endorsement or reissue of Certificate for the spaces so affected. All lines, vents, heating coils, valves, and similarly enclosed appurtenances shall be considered "not safe" unless otherwise specifically designated.

STANDARD SAFETY DESIGNATIONS (partial list, paraphrased from NFPA 306 Subsections 2-3.1 through 2-3.5, and Subsection 6-3.2)

SAFE FOR WORKERS. Means that in the compartment or space so designated: (a) the oxygen content of the atmosphere is at least 19.5 percent by volume; and that, (b) toxic materials in the atmosphere are within permissible concentrations, and that, (c) the residues are not capable of producing toxic materials under existing atmospheric conditions while maintained as directed on the Marine Chemist's Certificate.

NOT SAFE FOR WORKERS. Means that in the compartment or space so designated, the requirements of Safe for Workers have not been met.

ENTER WITH RESTRICTIONS. Means that in any compartment or space so designated, entry for work may be made only if conditions of proper protective equipment, clothing, and time are as specified.

SAFE FOR HOT WORK. Means that in the compartment so designated. (a) oxygen content of the atmosphere is at least 19.5 percent by volume, with the exception of inerted spaces or where external hot work is to be performed, and that, (b) the concentration of flammable materials in the atmosphere is below 10 percent of the lower flammable limit, and that, (c) the residues are not capable of producing a higher concentration than permitted by (b) above under existing atmospheric conditions in the presence of fire, and while maintained as directed on the Marine Chemist's Certificate, and further, that, (d) all adjacent spaces containing or having contained flammable or combustible materials have been cleaned sufficiently to prevent the spread of fire, or are satisfactorily inerted, or, in the case of fuel tanks or lube oil tanks, or engine room or fire room bilges, have been treated in accordance with the Marine Chemist's requirements.

NOT SAFE FOR HOT WORK. Means that in the compartment so designated, the requirements of Safe for Hot Work have not been met.

CHEMIST'S ENDORSEMENT. This is to certify that I have personally determined that all spaces in the foregoing list are in accordance with NFPA 306 Control of Gas Hazards on Vessels and have found the condition of each to be in accordance with its assigned designation.

"The undersigned acknowledges receipt of this Certificate under Section 2-6 of NFPA 306 and understands conditions and limitations under which it was issued."

Signed T. J. Barrigan
Name Company Date

This Certificate is based on conditions existing at the time the inspection herein set forth was completed and is issued subject to compliance with all qualifications and instructions

Signed [illegible] 594
Marine Chemist Certificate No.

Versar INC.

February 26, 1997

Mr. Skinner
Inspector
Bureau of Fire Prevention
200 North Main Street, Room 920
Los Angeles, California 90012

Reference: Registered Geologist Supervision of Soil Sampling for the Underground Storage Tank Removal at the Pacific Bell Facility located at 12601 Raymer Avenue in Van Nuys, California.
Versar Project No. 3564-006

Dear Mr. Skinner:

This letter is to confirm that I am the supervisor for Mr. Philip Cox, Associate Geologist at Versar, Inc. (Versar). Mr. Cox will be collecting soil samples for the underground storage tank removal at 12601 Raymer Avenue in Van Nuys, California.

If you have any questions or need additional information, please do not hesitate to contact me at (916) 863-9323.

Sincerely,

REGISTERED PROFESSIONAL GEOLOGIST
TIM BERGER
Rg No. 5225
Exp. 6/30/98
STATE OF CALIFORNIA

Tim Berger, R.G. No. 5225
Senior Geologist
Environmental Management Division

H:\PROJECTS\PACBELL\VANNUYS\SKINNER LTR

• SACRAMENTO OFFICE •
7844 MADISON AVENUE, SUITE 167 • FAIR OAKS, CALIFORNIA 95628 • TELEPHONE: (916) 962-1612 FAX: (916) 962-2678

ABANDONMENT info. sheet

UGTE UNIT

disk 2 ugt 10-30-92

STATUS OF TANKS ON SITE

A. Have all tanks been abandoned on this site? (YES) or NO - How many tanks left? [ ]

B. Are any tanks going to be installed on this site in the future? (YES) - How many? [1] or NO

ROUTING INSPECTORS - Insert ONE copy in each of the following:
1. Div 5 package (original) 2. Inspection blue book 3. Data entry 4. Haz Mat Box F.S. 90 Fac. No. _____

Site address 16201 RAYMOR	Inspection District No. 415	Division 5 permit No. 4961	
Inspector name SKINNER	Inspector No. 415	Date of abandonment 2/26/97	
Contractor TAIT	Resp Person JASON LEE	Phone no. 714 560 8222	

TANK INFORMATION

Facility/Tank I.D. no	Tank size Metal or FRP(circle)	Product	Soils test	No. of samples	Soil color of tank bed, pile, trench, or pit	Tank condition: Holes	Final LEL
1	12,000 M/F	Dlb		3	ø	ø	
2	M/F						
3	M/F						
4	M/F						
5	M/F						
6	M/F						
Soils pile				4		Destination of tanks: AMR	
Piping trench							
Dispenser pit				1			
Describe excavation: Odor		Liquid in hole			Other		

DOCUMENTS: NECESSARY FOR A COMPLETE PACKAGE

ABANDONMENT METHOD (CHECK)	WASH	HAZARD WASTE	FILL IN PLACE	Documents 30 days / Due date
Abandonment info sheet	✓			
Time log - Site specific sheet	✓			
Division 5 permit, application, and plot plans	✓			
Cleaning certificates	✓			Collect on-site
Uniform manifest: rinse liquid or tank	rinse ✓	tank	rinse	Collect on-site
Uniform manifest - Piping that is not flushed	✓			Collect on-site
Certificate of disposal - Tank	✓			
Certificate of disposal - Piping	✓			
Soil Analysis Report	✓			
Chain of custody	✓			
Plot plan - showing locations of samples	✓			
Division 4 fire permit registration - for tanks discovered on site, that have not been previously paid for.				

SOILS REPORT INFORMATION *mg/kg* - per million *ug/kg* - per billion

	Action level	Enter highest reading in mg/kg		Exceeds Action level	
TPH	100 PPM (mg/kg)	ND	PPM	YES	NO
Benzene	1 PPM (mg/kg)	ND	PPM	YES	NO
Toluene	50 PPM (mg/kg)	ND	PPM	YES	NO
Xylene	50 PPM (mg/kg)	ND	PPM	YES	NO
Ethyuene	50 PPM (mg/kg)	ND	PPM	YES	NO
Total lead	0-200 PPM above bkgrd	ND	PPM	YES	NO
Water samples	anything detected		mg/kg ug/kg	YES	NO

Misc. comments

Package completion & forwarding date:

○ Check here for comments on back

LOS ANGELES CITY FIRE DEPARTMENT
DIVISION- 5 PERMIT - ATMOSPHERIC UNDERGROUND TANK

Div 5-714/715	LAFD FACILITY I.D.	FIRE STATION #	ENFORCEMENT INSPECTOR
0419739-01	999	90	Skinner

LOCATION INFORMATION

▼ FD USE ONLY ▼

Doing Business As: PACBELL	Date Granted: 1-29-97	PERMIT# 4962
EPA # CAD980881437	Date Expires: 1-29-98	
Address: 16201 RAYMER ST		Phone # (818) 308-8587
City: VAN NUYS	State: CA	Zip:

Manny Getcha **PROPERTY OWNER** (818)308-8587

Name: PACBELL - ENVIRONMENTAL MGMT Phone: (415) 331-0924

Address: P.O. Box 5095 RM 1N 200

City: SAN RAMON State: CA Zip: 94583

Print Name: JASON LEE FOR PACBELL Signature:

CONTRACTOR INFORMATION

Name: TAIT ENVIRONMENTAL Phone: (714) 560-8222

Address: P.O. Box 4429

City: ORANGE State: CA Zip: 92863

CITY BUSINESS #	STATE CONTRACTORS #	WORK COMP #
786680	588098	GWN 10121396

Print Name: JASON LEE Signature: Title: AGENT

ITEM	QTY	
UGT/S ABANDONMENT BY REMOVAL		
UGT/S TANK ENTRY/ LINING/ REPAIR		
UGT/S ABANDONMENT IN PLACE		
UGT/S INSTALLATION	1	12,000 GASOLINE
UGT/S ADD TO /ALTER: MONITORING		
UGT/S ADD TO/(ALTER) (PIPING) /DISPENSER		
Inspector Signature:		

EWM/MAC/4-14-89

FACILITY I.D. 999 INSP. NO. Jones

LOS ANGELES CITY FIRE DEPARTMENT
UNDERGROUND TANK TIME LOG
SITE SPECIFIC INVOICE

NO. SHEETS FOR THIS SITE _____

DBA Pac Bell

SUBSTANCE _____

FACILITY ADDR 16201 Raymer

PETROLEUM ( ) YES ( ) NO

CITY VN ZIP _____ DIV 5 / ASSIGMT NO (circle one) _____

DATE FIRST REPORTED 1/29/87

DATE OF WORK	NAME OF EMPLOYEE print full name full Civil Service signature	EMPLOYEE CLASS CODE	ACTIVITY CODE	ACTION	HOURS WORKED ST	HOURS WORKED OT	HOURLY RATES ST	HOURLY RATES OT	INDIRECT COST	TRAVEL & PER DIEM	TOTAL LABOR COST
1/29	P Jones		16	6	.5						

ACTIVITY

- ___ 00 ADMINISTRATIVE SUPPORT
- ___ 01 ACCOUNTING/INVOICE PREP
- ___ 02 REPORT/CORRESPONDANCE
- ___ 03 PUBLIC PARTICIPATION?HEARING
- ___ 04 TRAINING

ACTIVITY

- ___ 05 SUPERVISION
- ___ 06 CLERICAL/DATA ENTRY
- ___ 07 RESEARCH
- ___ 08 EQMT SUPPLY/MAINT
- ___ 09 STAFF MEETING

ACTIVITY

- ___ 10 SITE INSPECTION
- ___ 11 SAMPLING
- ___ 12 RP CONSULTATION
- ___ 13 COUNTY PERSONNEL CONSULTN
- ___ 14 GOV. PERSONNEL CONSULTATION

ACTIVITY

- ___ 15 REPORT DATA REVIEW
- X 16 PLAN CHECK
- ___ 17 OTHER - describe
- ___ 18
- ___ 19

ACTION

- ___ 1 FACILITY INSPECTION
- ___ 2 REINSPECTION
- ___ 3 LEAK INVESTIGATION
- ___ 4 CONTAMINATION INVEST
- ___ 5 MONITORING

ACTION

- X 6 INSTALL
- ___ 7 ADD/ALTER
- ___ 8 ABANDON IN PLACE
- ___ 9 ABANDON REMOVAL - washing
- ___ 10 ABANDON REMOVAL - haz waste

ACTION

- ___ 11 REPAIR TANK EQUIPMENT
- ___ 12 TANK LINING
- ___ 13 TANK REPAIR
- ___ 14 SITE ASSESSMENT - soil
- ___ 15 SITE ASSESSMENT - water

ACTION

- ___ 16 REMEDIATION - soil
- ___ 17 REMEDIATION - water
- ___ 18 SOILS ANALYSIS
- ___ 19 WATER CLEANUP - related
- ___ 20 OTHER - describe on the back

SITE SPECIFIC INVOICE

EWM/MAC/4-14-89

DATE OF WORK	NAME OF EMPLOYEE print full name full Civil Service signature	EMPLOYEE CLASS CODE	ACTIVITY CODE	ACTION	HOURS WORKED		HOURLY RATES		INDIRECT COST	TRAVEL & PER DIEM	TOTAL LABOR COST
					ST	OT	ST	OT			

ACTIVITY

____ 00 ADMINISTRATIVE SUPPORT
____ 01 ACCOUNTING/INVOICE PREP
____ 02 REPORT/CORRESPONDANCE
____ 03 PUBLIC PARTICIPATION?HEARING
____ 04 TRAINING

ACTIVITY

____ 05 SUPERVISION
____ 06 CLERICAL/DATA ENTRY
____ 07 RESEARCH
____ 08 EQMT SUPPLY/MAINT
____ 09 STAFF MEETING

ACTIVITY

____ 10 SITE INSPECTION
____ 11 SAMPLING
____ 12 RP CONSULTATION
____ 13 COUNTY PERSONNEL CONSULT'N
____ 14 GOV. PERSONNEL CONSULTATION

ACTIVITY

____ 15 REPORT DATA REVIEW
____ *16 PLAN CHECK*
____ *17 OTHER - describe*
____ *18*
____ *19*

ACTION

____ 1 FACILITY INSPECTION
____ 2 REINSPECTION
____ 3 LEAK INVESTIGATION
____ 4 CONTAMINATION INVEST
____ 5 MONITORING

ACTION

____ 6 INSTALL
____ 7 ADD/ALTER
____ 8 ABANDON IN PLACE
____ 9 ABANDON REMOVAL - washing
____ 10 ABANDON REMOVAL - haz waste

ACTION

____ 11 REPAIR TANK EQUIPMENT
____ 12 TANK LINING
____ 13 TANK REPAIR
____ 14 SITE ASSESSMENT - soil
____ 15 SITE ASSESSMENT - water

ACTION

____ 16 REMEDIATION - soil
____ 17 REMEDIATION - water
____ 18 SOILS ANALYSIS
____ 19 WATER CLEANUP - related
____ 20 OTHER - describe on the back

EWM/MAC/4-14-89

FACILITY I.D. 999 INSP. NO. Jones

DBA PacBell

FACILITY ADDR 16201 Raymer

CITY VN ZIP _____ DIV 5 / ASSIGMT NO (circle one) _____

LOS ANGELES CITY FIRE DEPARTMENT
UNDERGROUND TANK TIME LOG
SITE SPECIFIC INVOICE

NO. SHEETS FOR THIS SITE _____

SUBSTANCE _____

PETROLEUM ( ) YES ( ) NO

DATE FIRST REPORTED 1 / 29 / 87

DATE OF WORK	NAME OF EMPLOYEE print full name full Civil Service signature	EMPLOYEE CLASS CODE	ACTIVITY CODE	ACTION	HOURS WORKED ST	HOURS WORKED OT	HOURLY RATES ST	HOURLY RATES OT	INDIRECT COST	TRAVEL & PER DIEM	TOTAL LABOR COST
1/29	Percy Jones		16	9	.5						

ACTIVITY

____ 00 ADMINISTRATIVE SUPPORT
____ 01 ACCOUNTING/INVOICE PREP
____ 02 REPORT/CORRESPONDANCE
____ 03 PUBLIC PARTICIPATION?HEARING
____ 04 TRAINING

ACTIVITY

____ 05 SUPERVISION
____ 06 CLERICAL/DATA ENTRY
____ 07 RESEARCH
____ 08 EQMT SUPPLY/MAINT
____ 09 STAFF MEETING

ACTIVITY

____ 10 SITE INSPECTION
____ 11 SAMPLING
____ 12 RP CONSULTATION
____ 13 COUNTY PERSONNEL CONSULT'N
____ 14 GOV. PERSONNEL CONSULTATION

ACTIVITY

____ 15 REPORT DATA REVIEW
X 16 *PLAN CHECK*
____ *17 OTHER - describe*
____ *18*
____ *19*

ACTION

____ 1 FACILITY INSPECTION
____ 2 REINSPECTION
____ 3 LEAK INVESTIGATION
____ 4 CONTAMINATION INVEST
____ 5 MONITORING

ACTION

____ 6 INSTALL
____ 7 ADD/ALTER
____ 8 ABANDON IN PLACE
X 9 ABANDON REMOVAL - washing
____ 10 ABANDON REMOVAL - haz waste

ACTION

____ 11 REPAIR TANK EQUIPMENT
____ 12 TANK LINING
____ 13 TANK REPAIR
____ 14 SITE ASSESSMENT - soil
____ 15 SITE ASSESSMENT - water

ACTION

____ 16 REMEDIATION - soil
____ 17 REMEDIATION - water
____ 18 SOILS ANALYSIS
____ 19 WATER CLEANUP - related
____ 20 OTHER - describe on the back

SITE SPECIFIC INVOICE

EWM/MAC/4-14-89

DATE OF WORK	NAME OF EMPLOYEE print full name full Civil Service signature	EMPLOYEE CLASS CODE	ACTIVITY CODE	ACTION	HOURS WORKED		HOURLY RATES		INDIRECT COST	TRAVEL & PER DIEM	TOTAL LABOR COST
					ST	OT	ST	OT			

ACTIVITY

____ 00 ADMINISTRATIVE SUPPORT
____ 01 ACCOUNTING/INVOICE PREP
____ 02 REPORT/CORRESPONDANCE
____ 03 PUBLIC PARTICIPATION?HEARING
____ 04 TRAINING

ACTIVITY

____ 05 SUPERVISION
____ 06 CLERICAL/DATA ENTRY
____ 07 RESEARCH
____ 08 EQMT SUPPLY/MAINT
____ 09 STAFF MEETING

ACTIVITY

____ 10 SITE INSPECTION
____ 11 SAMPLING
____ 12 RP CONSULTATION
____ 13 COUNTY PERSONNEL CONSULT'N
____ 14 GOV. PERSONNEL CONSULTATION

ACTIVITY

____ 15 REPORT DATA REVIEW
____ *16 PLAN CHECK*
____ *17 OTHER - describe*
____ *18*
____ *19*

ACTION

____ 1 FACILITY INSPECTION
____ 2 REINSPECTION
____ 3 LEAK INVESTIGATION
____ 4 CONTAMINATION INVEST
____ 5 MONITORING

ACTION

____ 6 INSTALL
____ 7 ADD/ALTER
____ 8 ABANDON IN PLACE
____ 9 ABANDON REMOVAL - washing
____ 10 ABANDON REMOVAL - haz waste

ACTION

____ 11 REPAIR TANK EQUIPMENT
____ 12 TANK LINING
____ 13 TANK REPAIR
____ 14 SITE ASSESSMENT - soil
____ 15 SITE ASSESSMENT - water

ACTION

____ 16 REMEDIATION - soil
____ 17 REMEDIATION - water
____ 18 SOILS ANALYSIS
____ 19 WATER CLEANUP - related
____ 20 OTHER - describe on the back

EPD

LH

Dialysis Company

P.O. Box #3178
Simi Valley, Ca. 93093-3178

Telephone 800 227-7879
Fax 805 527-3854

May 7, 1996

County of Los Angeles
Industrial Waste Plan & Control
Waste Mgmt. Div.
P.O. Box 1460
Alhambra, California 91802-1460
Attn; Chief Carl Sjoberg

JUL 19 1996
UNDERGROUND TANK ENFORCEMENT UNIT

RECEIVED
MAY 0 8 1996
DEPARTMENT OF PUBLIC WORKS
ENVIRONMENTAL PROGRAMS

see: Attached documents

Dear Carl Sjoberg,

Enclosed is the test result from the following Pacific Bell facility located in Los Angeles County. Documents are being mailed to Pacific Bell personnel who will be distributing them to the sites. Please feel free to call me if you have any questions or concerns.

16201 Raymer Ave. Van Nuys.
Our company performed a UST2000P Underfill, along with Petro-Tite line tests, at the above referenced facility. The tank and line were found to be tight.

Sincerely

Tamara Zimmerman
Owner

RECEIVED
JUL 19 1996
UNDERGROUND TANK ENFORCEMENT UNIT

RECEIVED
DEPT. OF PUBLIC WORKS
1996 MAY -8 AM 7:27
MAILROOM
900 S. FREMONT AVE.

ET CVD 1/16/95(NC)

UST - Monitor Repairs

UNDERGROUND TANK MONITOR REPAIRS
2847 Alabama Street, La Crescenta, California 91214
Tel (818) 957-6172 • Fax (818) 957-6172

384/90

CERTIFICATION OF COMPLIANCE TO MANUFACTURER'S REQUIREMENTS

6-29-95
Date

Facility Pacific Bell

Location 16201 Ramona St.
Van Nuys, Ca. 91406
818- 786-0513

This certifies that on 6-29-95, and inspection was made on the
Date

Veeder-Root TLS350 S/N 4663028700500 1 monitor system.
Make and model

Said monitor system is in compliance with the manufacturer's specifications and requirements.

(2) vapor sensors
(1) outside alarm

ENTERED
SEP 1 3 1995
DATA ENTRY

Signature

John A. Cummings
Print name

S/N 15630245 3
Authorized service technician identification

RECVD 7/18/95(NC)

MILLIGAN TESTING & SERVICE, INC.
17029 Devonshire St., Suite 300
Northridge, CA 91325
(818) 773-0770

384/90

June 28, 1995

Mr. Manny Gecha
Pacific Bell
300 N. 3rd Street, #338
Burbank, CA 91502

RE: PACIFIC BELL
16201 Raymer Street
Van Nuys, CA

Dear Mr. Gecha:

Enclosed are the results of the tank integrity tests performed at the above location on June 26, 1995. The system used for the tests is the USTest 2000/P Tank Testing System. This system exceeds all EPA requirements, and is able to detect a leak rate of .05 gallons per hour with a 99.96% Pd and a .04% Pfa.

This criteria of .05 gallons per hour represents an accuracy tolerance of the equipment and is not to be construed as a permissable leak rate. MTS assumes no responsibility for product leakage. Our responsibility is limited to passing or failing the test based on the specified tolerance of the UST 2000/P Tank Test System.

	TANK DATA				TEST DATA				
TANK NO.	CAP	PRODUCT	TANK MAT.	PUMP TYPE	TEST LEVEL	TANK	V/VR LINES	PROD. LINE	LEAK RATE
1	12K	Unlead	SWS	Gasboy	75.25	Pass	Pass	Pass	-.04196

NOTE: According to measurements observed in the site well, the ground water depth is below the bottom of the tank farm.

We appreciate the opportunity to work with you and look forward to providing additional services in the future.

Sincerely,

Dave Milligan
State License #97-1299

Test conducted by:

Steven M. Ellis
State License #93-1300

ENTERED
SEP 14 1995
DATA ENTRY

LINE TEST WORKSHEET

CUSTOMER: PACIFIC BELL
TEST LOCATION: 16201 Raymer Street
Van Nuys, CA

TEST DATE: 06/26/95
TECHNICIAN: S. Ellis
STATE LICENSE #: 93-1300
TEST METHOD: Petro-Tite

PRODUCT	TIME		PRESSURE BEFORE	PRESSURE AFTER	VOLUME BEFORE	VOLUME AFTER	NET CHANGE	CONCLUSION
Unlead	15:15	Pretest	30	20	-	-	-	
	16:15	Test 1	20	18	.035	.033	-.002	
	16:30	2	20	18	.033	.031	-.002	
	16:45	3	20	19	.031	.029	-.001	
	17:00	4	20	20	.029	.029	.000	
		BLEED BACK =	**.013**			**GPH =**	**-.005**	**PASS**

STATE OF CALIFORNIA
STATE WATER RESOURCES CONTROL BOARD

UNDERGROUND STORAGE TANK PERMIT APPLICATION - FORM B

COMPLETE A SEPARATE FORM FOR EACH TANK SYSTEM.

MARK ONLY ONE ITEM: [X] 1 NEW PERMIT [ ] 2 INTERIM PERMIT [ ] 3 RENEWAL PERMIT [ ] 4 AMENDED PERMIT [ ] 5 CHANGE OF INFORMATION [ ] 6 TEMPORARY TANK CLOSURE [ ] 7 PERMANENTLY CLOSED ON SITE [ ] 8 TANK REMOVED

DBA OR FACILITY NAME WHERE TANK IS INSTALLED:

I. TANK DESCRIPTION

COMPLETE ALL ITEMS -- SPECIFY IF UNKNOWN

A OWNER'S TANK I D #	B MANUFACTURED BY: MODERN
C DATE INSTALLED (MO/DAY/YEAR) 2/97	D TANK CAPACITY IN GALLONS 12,000

II. TANK CONTENTS

IF A-1 IS MARKED, COMPLETE ITEM C

A: [X] 1 MOTOR VEHICLE FUEL [ ] 2 PETROLEUM [ ] 3 CHEMICAL PRODUCT [ ] 4 OIL [ ] 80 EMPTY [ ] 95 UNKNOWN

B: [X] 1 PRODUCT [ ] 2 WASTE

C: [X] 1a REGULAR UNLEADED [ ] 1b PREMIUM UNLEADED [ ] 2 LEADED [ ] 3 DIESEL [ ] 4 GASAHOL [ ] 5 JET FUEL [ ] 6 AVIATION GAS [ ] 7 METHANOL [ ] 99 OTHER (DESCRIBE IN ITEM D BELOW)

D IF (A 1) IS NOT MARKED, ENTER NAME OF SUBSTANCE STORED N/A CAS #

III. TANK CONSTRUCTION

MARK ONE ITEM ONLY IN BOXES A, B, AND C, AND ALL THAT APPLIES IN BOX D AND E

A. TYPE OF SYSTEM: [X] 1 DOUBLE WALL [ ] 2 SINGLE WALL [ ] 3 SINGLE WALL WITH EXTERIOR LINER [ ] 4 SECONDARY CONTAINMENT (VAULTED TANK) [ ] 95 UNKNOWN [ ] 99 OTHER

B. TANK MATERIAL (Primary Tank): [ ] 1 BARE STEEL [ ] 2 STAINLESS STEEL [ ] 3 FIBERGLASS [X] 4 STEEL CLAD W/ FIBERGLASS REINFORCED PLASTIC [ ] 5 CONCRETE [ ] 6 POLYVINYL CHLORIDE [ ] 7 ALUMINUM [ ] 8 100% METHANOL COMPATIBLE W/FRP [ ] 9 BRONZE [ ] 10 GALVANIZED STEEL [ ] 95 UNKNOWN [ ] 99 OTHER

C. INTERIOR LINING: [ ] 1 RUBBER LINED [ ] 2 ALKYD LINING [ ] 3 EPOXY LINING [ ] 4 PHENOLIC LINING [ ] 5 GLASS LINING [X] 6 UNLINED [ ] 95 UNKNOWN [ ] 99 OTHER

IS LINING MATERIAL COMPATIBLE WITH 100% METHANOL ? YES [X] NO [ ]

D. CORROSION PROTECTION: [ ] 1 POLYETHYLENE WRAP [ ] 2 COATING [ ] 3 VINYL WRAP [X] 4 FIBERGLASS REINFORCED PLASTIC [ ] 5 CATHODIC PROTECTION [ ] 91 NONE [ ] 95 UNKNOWN [ ] 99 OTHER

E. SPILL AND OVERFILL — SPILL CONTAINMENT INSTALLED (YEAR) 97 — OVERFILL PREVENTION EQUIPMENT INSTALLED (YEAR) 97

IV. PIPING INFORMATION

CIRCLE A IF ABOVE GROUND OR U IF UNDERGROUND, BOTH IF APPLICABLE

A. SYSTEM TYPE: A U 1 SUCTION; A (U) 2 PRESSURE; A U 3 GRAVITY; A U 99 OTHER

B. CONSTRUCTION: A U 1 SINGLE WALL; A (U) 2 DOUBLE WALL; A U 3 LINED TRENCH; A U 95 UNKNOWN; A U 99 OTHER

C. MATERIAL AND CORROSION PROTECTION: A U 1 BARE STEEL; A U 2 STAINLESS STEEL; A U 3 POLYVINYL CHLORIDE (PVC); A (U) 4 FIBERGLASS PIPE; A U 5 ALUMINUM; A U 6 CONCRETE; A U 7 STEEL W/ COATING; A U 8 100% METHANOL COMPATIBLE W/FRP; A U 9 GALVANIZED STEEL; A U 10 CATHODIC PROTECTION; A U 95 UNKNOWN; A U 99 OTHER

D. LEAK DETECTION: [ ] 1 AUTOMATIC LINE LEAK DETECTOR [ ] 2 LINE TIGHTNESS TESTING [X] 3 INTERSTITIAL MONITORING [ ] 99 OTHER

V. TANK LEAK DETECTION

[ ] 1 VISUAL CHECK [ ] 2 INVENTORY RECONCILIATION [ ] 3 VADOZE MONITORING [X] 4 AUTOMATIC TANK GAUGING [ ] 5 GROUND WATER MONITORING [ ] 6 TANK TESTING [X] 7 INTERSTITIAL MONITORING [ ] 91 NONE [ ] 95 UNKNOWN [X] 99 OTHER TLS-350

VI. TANK CLOSURE INFORMATION

1 ESTIMATED DATE LAST USED (MO/DAY/YR)	2 ESTIMATED QUANTITY OF SUBSTANCE REMAINING ____ GALLONS	3. WAS TANK FILLED WITH INERT MATERIAL ? YES [ ] NO [ ]

THIS FORM HAS BEEN COMPLETED UNDER PENALTY OF PERJURY AND TO THE BEST OF MY KNOWLEDGE, IS TRUE AND CORRECT

APPLICANT'S NAME (PRINTED & SIGNATURE) JASON LEE — DATE 1/29/97

LOCAL AGENCY USE ONLY

THE STATE I.D. NUMBER IS COMPOSED OF THE FOUR NUMBERS BELOW

STATE I.D.# — COUNTY # [ ][ ] JURISDICTION # [ ][ ][ ] FACILITY # [ ][ ][ ][ ][ ][ ] TANK # [ ][ ][ ][ ][ ][ ]

PERMIT NUMBER	PERMIT APPROVED BY/DATE	PERMIT EXPIRATION DATE

THIS FORM MUST BE ACCOMPANIED BY A PERMIT APPLICATION - FORM A, UNLESS A CURRENT FORM A HAS BEEN FILED.
FILE THIS FORM WITH THE LOCAL AGENCY IMPLEMENTING THE UNDERGROUND STORAGE TANK REGULATIONS

INSTRUCTIONS FOR COMPLETING FORM "B"

GENERAL INSTRUCTIONS:

1. One FORM "B" shall be completed for each tank for all **NEW PERMITS, PERMIT CHANGES, REMOVALS** and/or ary other **TANK INFORMATION CHANGE**
2. This form should be completed by either the **PERMIT APPLICANT** or the **LOCAL AGENCY UNDERGROUND TANK INSPECTOR**
3. Please type or print clearly all requested information
4. Use a hard point writing instrument, you are making 3 copies

TOP OF FORM: 'MARK ONLY ONE ITEM"

1. Mark an (X) in the box next to the item that best describes the reason the form is being completed
2. Indicate the DBA or Facility name where the tank is installed

I. TANK DESCRIPTION - COMPLETE ALL ITEMS - IF UNKNOWN - SO SPECIFY

- A. Indicate owners tank ID # - If there is a tank number that is used by the owner to identify the tank (ex. AB70789)
- B. Indicate the name of the company that manufactured the tank (ex. ACME TANK MFG)
- C. Indicate the year the tank was installed (ex. 1987)
- D. Indicate the tank capacity in gallons (ex. 25 000 or 10,000 etc.)

II. TANK CONTENTS

- A. 1. IF MOTOR VEHICLE FUEL, check box 1 and complete items B & C
  2. If not MOTOR VEHICLE FUEL, check the appropriate box in section A and complete items B & D
- B. Check the appropriate box
- C. Check the type of MOTOR VEHICLE FUEL (if box 1 is checked in A)
- D. Print the chemical name of the hazardous substance stored in the tank and the C.A.S. #. (Chemical Abstract Service number), if box 1 is NOT checked in A

III. TANK CONSTRUCTION - MARK ONE ITEM ONLY IN BOX A, B, C & D

1. Check only one item in TYPE OF SYSTEM, TANK MATERIAL, INTERIOR LINING and CORROSION PROTECTION
2. If OTHER, print in the space provided

IV. PIPING INFORMATION

1. Circle A if above ground circle U if underground and circle both if applicable
2. If UNKNOWN circle, or if OTHER print in space provided
3. Indicate the LEAK DETECTION system(s) used to comply with the monitoring requirements for the piping

V. TANK LEAK DETECTION

1. Indicate the LEAK DETECTION system(s) used to comply with the monitoring requirements for the tank

VI. INFORMATION ON TANK PERMANENTLY CLOSED IN PLACE

1. ESTIMATED DATE LAST USED - MONTH/YEAR (January, 1988 or 01/88)
2. ESTIMATED QUANTITY of HAZARDOUS SUBSTANCE remaining in the tank (in Gallons)
3. WAS TANK FILLED WITH INERT MATERIAL? Check 'Yes' or 'NO'

APPLICANT MUST SIGN AND DATE THE FORM AS INDICATED.

INSTRUCTION FOR THE LOCAL AGENCIES

The state underground storage tank identification number is composed of the two digit county number, the three digit jurisdiction number, the six digit facility number and the six digit tank number. The county and jurisdiction numbers are predetermined and can be obtained by calling the State Board (916) 227-4303. The facility number must be the same as shown in form "A". The tank number may be assigned by the local agency however, this number must be numerical and cannot contain an alphabet. If the local agency prefers the State Board to assign the tank number, please leave it blank.

IT IS THE RESPONSIBILITY OF THE LOCAL AGENCY THAT INSPECTS THE FACILITY TO VERIFY THE ACCURACY OF THE INFORMATION. THE LOCAL AGENCY IS RESPONSIBLE FOR THE COMPLETION OF THE "LOCAL AGENCY USE ONLY" INFORMATION BOX AND FOR FORWARDING ONE FORM "A" AND ASSOCIATED FORM "B"(s) TO THE FOLLOWING ADDRESS.

STATE OF CALIFORNIA
STATE WATER RESOURCES CONTROL BOARD

UNDERGROUND STORAGE TANK PERMIT APPLICATION - FORM B

COMPLETE A SEPARATE FORM FOR EACH TANK SYSTEM.

MARK ONLY ONE ITEM: [X] 1 NEW PERMIT [ ] 2 INTERIM PERMIT [ ] 3 RENEWAL PERMIT [ ] 4 AMENDED PERMIT [ ] 5 CHANGE OF INFORMATION [ ] 6 TEMPORARY TANK CLOSURE [ ] 7 PERMANENTLY CLOSED ON SITE [ ] 8 TANK REMOVED

DBA OR FACILITY NAME WHERE TANK IS INSTALLED:

I. TANK DESCRIPTION

COMPLETE ALL ITEMS – SPECIFY IF UNKNOWN

A. OWNER'S TANK I. D. #	B MANUFACTURED BY MODERN
C DATE INSTALLED (MO/DAY/YEAR) 2/97	D TANK CAPACITY IN GALLONS 12,000

II. TANK CONTENTS

IF A-1 IS MARKED, COMPLETE ITEM C

A: [X] 1 MOTOR VEHICLE FUEL [ ] 2 PETROLEUM [ ] 3 CHEMICAL PRODUCT [ ] 4 OIL [ ] 80 EMPTY [ ] 95 UNKNOWN

B: [X] 1 PRODUCT [ ] 2 WASTE

C: [X] 1a REGULAR UNLEADED [ ] 1b PREMIUM UNLEADED [ ] 2 LEADED [ ] 3 DIESEL [ ] 4 GASAHOL [ ] 5 JET FUEL [ ] 6 AVIATION GAS [ ] 7 METHANOL [ ] 99 OTHER (DESCRIBE IN ITEM D. BELOW)

D IF (A.1) IS NOT MARKED, ENTER NAME OF SUBSTANCE STORED N/A C.A.S #

III. TANK CONSTRUCTION

MARK ONE ITEM ONLY IN BOXES A, B, AND C, AND ALL THAT APPLIES IN BOX D AND E

A. TYPE OF SYSTEM: [X] 1 DOUBLE WALL [ ] 2 SINGLE WALL [ ] 3 SINGLE WALL WITH EXTERIOR LINER [ ] 4 SECONDARY CONTAINMENT (VAULTED TANK) [ ] 95 UNKNOWN [ ] 99 OTHER

B. TANK MATERIAL (Primary Tank): [ ] 1 BARE STEEL [ ] 2 STAINLESS STEEL [ ] 3 FIBERGLASS [X] 4 STEEL CLAD W/ FIBERGLASS REINFORCED PLASTIC [ ] 5 CONCRETE [ ] 6 POLYVINYL CHLORIDE [ ] 7 ALUMINUM [ ] 8 100% METHANOL COMPATIBLE W/FRP [ ] 9 BRONZE [ ] 10 GALVANIZED STEEL [ ] 95 UNKNOWN [ ] 99 OTHER

C. INTERIOR LINING: [ ] 1 RUBBER LINED [ ] 2 ALKYD LINING [ ] 3 EPOXY LINING [ ] 4 PHENOLIC LINING [ ] 5 GLASS LINING [X] 6 UNLINED [ ] 95 UNKNOWN [ ] 99 OTHER

IS LINING MATERIAL COMPATIBLE WITH 100% METHANOL ? YES [X] NO [ ]

D. CORROSION PROTECTION: [ ] 1 POLYETHYLENE WRAP [ ] 2 COATING [ ] 3 VINYL WRAP [X] 4 FIBERGLASS REINFORCED PLASTIC [ ] 5 CATHODIC PROTECTION [ ] 91 NONE [ ] 95 UNKNOWN [ ] 99 OTHER

E. SPILL AND OVERFILL — SPILL CONTAINMENT INSTALLED (YEAR) 97 — OVERFILL PREVENTION EQUIPMENT INSTALLED (YEAR) 97

IV. PIPING INFORMATION

CIRCLE A IF ABOVE GROUND OR U IF UNDERGROUND, BOTH IF APPLICABLE

A. SYSTEM TYPE: A U 1 SUCTION; A (U) 2 PRESSURE; A U 3 GRAVITY; A U 99 OTHER

B. CONSTRUCTION: A U 1 SINGLE WALL; A (U) 2 DOUBLE WALL; A U 3 LINED TRENCH; A U 96 UNKNOWN; A U 99 OTHER

C. MATERIAL AND CORROSION PROTECTION: A U 1 BARE STEEL; A U 2 STAINLESS STEEL; A U 3 POLYVINYL CHLORIDE (PVC); A (U) 4 FIBERGLASS PIPE; A U 5 ALUMINUM; A U 6 CONCRETE; A U 7 STEEL W/ COATING; A U 8 100% METHANOL COMPATIBLE W/FRP; A U 9 GALVANIZED STEEL; A U 10 CATHODIC PROTECTION; A U 95 UNKNOWN; A U 99 OTHER

D. LEAK DETECTION: [ ] 1 AUTOMATIC LINE LEAK DETECTOR [ ] 2 LINE TIGHTNESS TESTING [X] 3 INTERSTITIAL MONITORING [ ] 99 OTHER

V. TANK LEAK DETECTION

[ ] 1 VISUAL CHECK [ ] 2 INVENTORY RECONCILIATION [ ] 3 VADOZE MONITORING [X] 4 AUTOMATIC TANK GAUGING [ ] 5 GROUND WATER MONITORING [ ] 6 TANK TESTING [X] 7 INTERSTITIAL MONITORING [ ] 91 NONE [ ] 95 UNKNOWN [X] 99 OTHER TLS-350

VI. TANK CLOSURE INFORMATION

1 ESTIMATED DATE LAST USED (MO/DAY/YR)	2 ESTIMATED QUANTITY OF SUBSTANCE REMAINING _____ GALLONS	3. WAS TANK FILLED WITH INERT MATERIAL ? YES [ ] NO [ ]

THIS FORM HAS BEEN COMPLETED UNDER PENALTY OF PERJURY, AND TO THE BEST OF MY KNOWLEDGE, IS TRUE AND CORRECT

APPLICANT'S NAME (PRINTED & SIGNATURE) JASON LEE — DATE 1/29/97

LOCAL AGENCY USE ONLY

THE STATE I.D. NUMBER IS COMPOSED OF THE FOUR NUMBERS BELOW

STATE I.D.# — COUNTY # [ ][ ] JURISDICTION # [ ][ ][ ] FACILITY # [ ][ ][ ][ ][ ][ ] TANK # [ ][ ][ ][ ][ ][ ]

PERMIT NUMBER	PERMIT APPROVED BY/DATE	PERMIT EXPIRATION DATE

THIS FORM MUST BE ACCOMPANIED BY A PERMIT APPLICATION - FORM A, UNLESS A CURRENT FORM A HAS BEEN FILED.
FILE THIS FORM WITH THE LOCAL AGENCY IMPLEMENTING THE UNDERGROUND STORAGE TANK REGULATIONS

INSTRUCTIONS FOR COMPLETING FORM "B"

GENERAL INSTRUCTIONS:

1. One FORM "B" shall be completed for each tank for all **NEW PERMITS, PERMIT CHANGES, REMOVALS** and/or any other **TANK INFORMATION CHANGE**
2. This form should be completed by either the **PERMIT APPLICANT** or the **LOCAL AGENCY UNDERGROUND TANK INSPECTOR.**
3. Please type or print clearly all requested information
4. Use a hard point writing instrument you are making 3 copies

TOP OF FORM: 'MARK ONLY ONE ITEM"

1. Mark an (X) in the box next to the item that best describes the reason the form is being completed
2. Indicate the DBA or Facility name where the tank is installed

I. TANK DESCRIPTION - COMPLETE ALL ITEMS - IF UNKNOWN - SO SPECIFY

A. Indicate owners tank ID # - If there is a tank number that is used by the owner to identify the tank (ex. AB70789)
B. Indicate the name of the company that manufactured the tank (ex. ACME TANK MFG)
C. Indicate the year the tank was installed (ex. 1987)
D. Indicate the tank capacity in gallons (ex. 25,000 or 10,000 etc.)

II. TANK CONTENTS

A. 1. IF MOTOR VEHICLE FUEL check box 1 and complete items B & C
   2. If not MOTOR VEHICLE FUEL, check the appropriate box in section A and complete items B & D
B. Check the appropriate box
C. Check the type of MOTOR VEHICLE FUEL (if box 1 is checked in A)
D. Print the chemical name of the hazardous substance stored in the tank and the C.A.S #. (Chemical Abstract Service number) if box 1 is NOT checked in A

III. TANK CONSTRUCTION - MARK ONE ITEM ONLY IN BOX A, B, C & D

1. Check only one item in TYPE OF SYSTEM, TANK MATERIAL, INTERIOR LINING and CORROSION PROTECTION
2. If OTHER, print in the space provided.

IV. PIPING INFORMATION

1. Circle A if above ground circle U if underground and circle both if applicable
2. If UNKNOWN circle, or if OTHER print in space provided
3. Indicate the LEAK DETECTION system(s) used to comply with the monitoring requirement for the piping

V. TANK LEAK DETECTION

1. Indicate the LEAK DETECTION system(s) used to comply with the monitoring requirements for the tank.

VI. INFORMATION ON TANK PERMANENTLY CLOSED IN PLACE

1. ESTIMATED DATE LAST USED - MONTH/YEAR (January, 1988 or 01/88)
2. ESTIMATED QUANTITY of HAZARDOUS SUBSTANCE remaining in the tank (in Gallons)
3. WAS TANK FILLED WITH INERT MATERIAL? Check 'Yes' or 'NO'

APPLICANT MUST SIGN AND DATE THE FORM AS INDICATED.

INSTRUCTION FOR THE LOCAL AGENCIES

The state underground storage tank identification number is composed of the two digit county number, the three digit jurisdiction number, the six digit facility number and the six digit tank number. The county and jurisdiction numbers are predetermined and can be obtained by calling the State Board (916) 227-4303. The facility number must be the same as shown in form "A". The tank number may be assigned by the local agency however this number must be numerical and cannot contain an alphabet. If the local agency prefers the State Board to assign the tank number please leave it blank

IT IS THE RESPONSIBILITY OF THE LOCAL AGENCY THAT INSPECTS THE FACILITY TO VERIFY THE ACCURACY OF THE INFORMATION. THE LOCAL AGENCY IS RESPONSIBLE FOR THE COMPLETION OF THE "LOCAL AGENCY USE ONLY" INFORMATION BOX AND FOR FORWARDING ONE FORM "A" AND ASSOCIATED FORM "B"(s) TO THE FOLLOWING ADDRESS.

STATE OF CALIFORNIA
STATE WATER RESOURCES CONTROL BOARD

UNDERGROUND STORAGE TANK PERMIT APPLICATION - FORM B

COMPLETE A SEPARATE FORM FOR EACH TANK SYSTEM.

MARK ONLY ONE ITEM: [X] 1 NEW PERMIT [ ] 2 INTERIM PERMIT [ ] 3 RENEWAL PERMIT [ ] 4 AMENDED PERMIT [ ] 5 CHANGE OF INFORMATION [ ] 6 TEMPORARY TANK CLOSURE [ ] 7 PERMANENTLY CLOSED ON SITE [ ] 8 TANK REMOVED

DBA OR FACILITY NAME WHERE TANK IS INSTALLED:

I. TANK DESCRIPTION

COMPLETE ALL ITEMS -- SPECIFY IF UNKNOWN

A OWNER'S TANK I D #	B MANUFACTURED BY MODERN
C DATE INSTALLED (MO/DAY/YEAR) 12/97	D TANK CAPACITY IN GALLONS 12,000

II. TANK CONTENTS

IF A-1 IS MARKED, COMPLETE ITEM C

A: [X] 1 MOTOR VEHICLE FUEL [ ] 2 PETROLEUM [ ] 3 CHEMICAL PRODUCT [ ] 4 OIL [ ] 80 EMPTY [ ] 95 UNKNOWN

B: [X] 1 PRODUCT [ ] 2 WASTE

C: [X] 1a REGULAR UNLEADED [ ] 1b PREMIUM UNLEADED [ ] 2 LEADED [ ] 3 DIESEL [ ] 4 GASAHOL [ ] 5 JET FUEL [ ] 6 AVIATION GAS [ ] 7 METHANOL [ ] 99 OTHER (DESCRIBE IN ITEM D BELOW)

D IF (A 1) IS NOT MARKED, ENTER NAME OF SUBSTANCE STORED N/A C A S #

III. TANK CONSTRUCTION

MARK ONE ITEM ONLY IN BOXES A, B, AND C, AND ALL THAT APPLIES IN BOX D AND E

A. TYPE OF SYSTEM: [X] 1 DOUBLE WALL [ ] 2 SINGLE WALL [ ] 3 SINGLE WALL WITH EXTERIOR LINER [ ] 4 SECONDARY CONTAINMENT (VAULTED TANK) [ ] 95 UNKNOWN [ ] 99 OTHER

B. TANK MATERIAL (Primary Tank): [ ] 1 BARE STEEL [ ] 2 STAINLESS STEEL [ ] 3 FIBERGLASS [X] 4 STEEL CLAD W/ FIBERGLASS REINFORCED PLASTIC [ ] 5 CONCRETE [ ] 6 POLYVINYL CHLORIDE [ ] 7 ALUMINUM [ ] 8 100% METHANOL COMPATIBLE W/FRP [ ] 9 BRONZE [ ] 10 GALVANIZED STEEL [ ] 95 UNKNOWN [ ] 99 OTHER

C. INTERIOR LINING: [ ] 1 RUBBER LINED [ ] 2 ALKYD LINING [ ] 3 EPOXY LINING [ ] 4 PHENOLIC LINING [ ] 5 GLASS LINING [X] 6 UNLINED [ ] 95 UNKNOWN [ ] 99 OTHER

IS LINING MATERIAL COMPATIBLE WITH 100% METHANOL ? YES [X] NO [ ]

D. CORROSION PROTECTION: [ ] 1 POLYETHYLENE WRAP [ ] 2 COATING [ ] 3 VINYL WRAP [X] 4 FIBERGLASS REINFORCED PLASTIC [ ] 5 CATHODIC PROTECTION [ ] 91 NONE [ ] 95 UNKNOWN [ ] 99 OTHER

E. SPILL AND OVERFILL: SPILL CONTAINMENT INSTALLED (YEAR) 97 OVERFILL PREVENTION EQUIPMENT INSTALLED (YEAR) 97

IV. PIPING INFORMATION

CIRCLE A IF ABOVE GROUND OR U IF UNDERGROUND, BOTH IF APPLICABLE

A. SYSTEM TYPE: A U 1 SUCTION A (U) 2 PRESSURE A U 3 GRAVITY A U 99 OTHER

B. CONSTRUCTION: A U 1 SINGLE WALL A (U) 2 DOUBLE WALL A U 3 LINED TRENCH A U 95 UNKNOWN A U 99 OTHER

C. MATERIAL AND CORROSION PROTECTION: A U 1 BARE STEEL A U 2 STAINLESS STEEL A U 3 POLYVINYL CHLORIDE (PVC) A (U) 4 FIBERGLASS PIPE A U 5 ALUMINUM A U 6 CONCRETE A U 7 STEEL W/ COATING A U 8 100% METHANOL COMPATIBLE W/FRP A U 9 GALVANIZED STEEL A U 10 CATHODIC PROTECTION A U 95 UNKNOWN A U 99 OTHER

D. LEAK DETECTION: [ ] 1 AUTOMATIC LINE LEAK DETECTOR [ ] 2 LINE TIGHTNESS TESTING [X] 3 INTERSTITIAL MONITORING [ ] 99 OTHER

V. TANK LEAK DETECTION

[ ] 1 VISUAL CHECK [ ] 2 INVENTORY RECONCILIATION [ ] 3 VADOZE MONITORING [X] 4 AUTOMATIC TANK GAUGING [ ] 5 GROUND WATER MONITORING [ ] 6 TANK TESTING [X] 7 INTERSTITIAL MONITORING [ ] 91 NONE [ ] 95 UNKNOWN [X] 99 OTHER TLS-350

VI. TANK CLOSURE INFORMATION

1 ESTIMATED DATE LAST USED (MO/DAY/YR)	2 ESTIMATED QUANTITY OF SUBSTANCE REMAINING _____ GALLONS	3 WAS TANK FILLED WITH INERT MATERIAL ? YES [ ] NO [ ]

THIS FORM HAS BEEN COMPLETED UNDER PENALTY OF PERJURY, AND TO THE BEST OF MY KNOWLEDGE, IS TRUE AND CORRECT

APPLICANT'S NAME (PRINTED & SIGNATURE) JASON LEE DATE 1/29/97

LOCAL AGENCY USE ONLY

THE STATE I.D. NUMBER IS COMPOSED OF THE FOUR NUMBERS BELOW

STATE I.D.# COUNTY # [ ][ ] JURISDICTION # [ ][ ][ ] FACILITY # [ ][ ][ ][ ][ ][ ] TANK # [ ][ ][ ][ ][ ][ ]

PERMIT NUMBER	PERMIT APPROVED BY/DATE	PERMIT EXPIRATION DATE

THIS FORM MUST BE ACCOMPANIED BY A PERMIT APPLICATION - FORM A, UNLESS A CURRENT FORM A HAS BEEN FILED.
FILE THIS FORM WITH THE LOCAL AGENCY IMPLEMENTING THE UNDERGROUND STORAGE TANK REGULATIONS

INSTRUCTIONS FOR COMPLETING FORM "B"

GENERAL INSTRUCTIONS:

1. One FORM "B" shall be completed for each tank for all NEW PERMITS, PERMIT CHANGES, REMOVALS and/or any other TANK INFORMATION CHANGE
2. This form should be completed by either the PERMIT APPLICANT or the LOCAL AGENCY UNDERGROUND TANK INSPECTOR
3. Please type or print clearly all requested information
4. Use a hard point writing instrument, you are making 3 copies

TOP OF FORM: 'MARK ONLY ONE ITEM"

1. Mark an (X) in the box next to the item that best describes the reason the form is being completed
2. Indicate the DBA or Facility name where the tank is installed

I. TANK DESCRIPTION - COMPLETE ALL ITEMS - IF UNKNOWN - SO SPECIFY

A. Indicate owners tank ID # - If there is a tank number that is used by the owner to identify the tank (ex. AB7078S)
B. Indicate the name of the company that manufactured the tank (ex. ACME TANK MFG)
C. Indicate the year the tank was installed (ex. 1987)
D. Indicate the tank capacity in gallons (ex. 25,000 or 10,000 etc.)

II. TANK CONTENTS

A. 1. IF MOTOR VEHICLE FUEL, check box 1 and complete items B & C
   2. If not MOTOR VEHICLE FUEL, check the appropriate box in section A and complete items B & D
B. Check the appropriate box
C. Check the type of MOTOR VEHICLE FUEL (if box 1 is checked in A)
D. Print the chemical name of the hazardous substance stored in the tank and the C.A.S. # (Chemical Abstract Service number), if box 1 is NOT checked in A

III. TANK CONSTRUCTION - MARK ONE ITEM ONLY IN BOX A, B, C & D

1. Check only one item in TYPE OF SYSTEM, TANK MATERIAL, INTERIOR LINING and CORROSION PROTECTION
2. If OTHER, print in the space provided

IV. PIPING INFORMATION

1. Circle A if above ground circle U if underground, and circle both if applicable
2. If UNKNOWN circle, or if OTHER print in space provided
3. Indicate the LEAK DETECTION system(s) used to comply with the monitoring requirements for the piping

V. TANK LEAK DETECTION

1. Indicate the LEAK DETECTION system(s) used to comply with the monitoring requirements for the tank

VI. INFORMATION ON TANK PERMANENTLY CLOSED IN PLACE

1. ESTIMATED DATE LAST USED - MONTH/YEAR (January, 1988 or 01/88)
2. ESTIMATED QUANTITY of HAZARDOUS SUBSTANCE remaining in the tank (in Gallons).
3. WAS TANK FILLED WITH INERT MATERIAL? Check 'Yes' or 'NO'

APPLICANT MUST SIGN AND DATE THE FORM AS INDICATED.

INSTRUCTION FOR THE LOCAL AGENCIES

The state underground storage tank identification number is composed of the two digit county number, the three digit jurisdiction number, the six digit facility number and the six digit tank number. The county and jurisdiction numbers are predetermined and can be obtained by calling the State Board (916) 227-4303. The facility number must be the same as shown in form "A". The tank number may be assigned by the local agency however, this number must be numerical and cannot contain an alphabet. If the local agency prefers the State Board to assign the tank number, please leave it blank.

IT IS THE RESPONSIBILITY OF THE LOCAL AGENCY THAT INSPECTS THE FACILITY TO VERIFY THE ACCURACY OF THE INFORMATION. THE LOCAL AGENCY IS RESPONSIBLE FOR THE COMPLETION OF THE "LOCAL AGENCY USE ONLY" INFORMATION BOX AND FOR FORWARDING ONE FORM "A" AND ASSOCIATED FORM "B"(s) TO THE FOLLOWING ADDRESS.

STATE OF CALIFORNIA
STATE WATER RESOURCES CONTROL BOARD

UNDERGROUND STORAGE TANK PERMIT APPLICATION - FORM A

COMPLETE THIS FORM FOR EACH FACILITY/SITE

MARK ONLY ONE ITEM: [X] 1 NEW PERMIT [ ] 2 INTERIM PERMIT [ ] 3 RENEWAL PERMIT [ ] 4 AMENDED PERMIT [ ] 5 CHANGE OF INFORMATION [ ] 6 TEMPORARY SITE CLOSURE [ ] 7 PERMANENTLY CLOSED SITE

I. FACILITY/SITE INFORMATION & ADDRESS - (MUST BE COMPLETED)

DBA OR FACILITY NAME: PACIFIC BELL	NAME OF OPERATOR		
ADDRESS: 16201 RAYMER ST	NEAREST CROSS STREET		PARCEL # (OPTIONAL)
CITY NAME: VAN NUYS	STATE: CA	ZIP CODE	SITE PHONE # WITH AREA CODE

✓ BOX TO INDICATE: [X] CORPORATION [ ] INDIVIDUAL [ ] PARTNERSHIP [ ] LOCAL-AGENCY DISTRICTS * [ ] COUNTY-AGENCY * [ ] STATE-AGENCY * [ ] FEDERAL-AGENCY *

* If owner of UST is a public agency, complete the following: name of Supervisor of division, section, or office which operates the UST _____

TYPE OF BUSINESS			IF INDIAN RESERVATION OR TRUST LANDS	# OF TANKS AT SITE	E. P. A I. D # (optional)
[ ] 1 GAS STATION [ ] 2 DISTRIBUTOR [ ] 3 FARM [ ] 4 PROCESSOR [X] 5 OTHER			[ ]	1	

EMERGENCY CONTACT PERSON (PRIMARY)		EMERGENCY CONTACT PERSON (SECONDARY) - optional	
DAYS: NAME (LAST, FIRST): EMERGENCY CONTROL CTR	PHONE # WITH AREA CODE: (916) 977-7777	DAYS: NAME (LAST, FIRST)	PHONE # WITH AREA CODE
NIGHTS: NAME (LAST, FIRST): 24 HRS	PHONE # WITH AREA CODE: SAME AS ABOVE	NIGHTS NAME (LAST, FIRST)	PHONE # WITH AREA CODE

II. PROPERTY OWNER INFORMATION - (MUST BE COMPLETED)

NAME: PACIFIC BELL	CARE OF ADDRESS INFORMATION: ENVIRONMENTAL MGMT		
MAILING OR STREET ADDRESS: P.O. Box 5095 RM 1N200	✓ box to indicate: [X] CORPORATION [ ] INDIVIDUAL [ ] PARTNERSHIP [ ] LOCAL-AGENCY [ ] COUNTY-AGENCY [ ] STATE-AGENCY [ ] FEDERAL-AGENCY		
CITY NAME: SAN RAMON	STATE: CA	ZIP CODE: 94583-0995	PHONE # WITH AREA CODE: (415) 331-0924

III. TANK OWNER INFORMATION - (MUST BE COMPLETED)

NAME OF OWNER: PACIFIC BELL	CARE OF ADDRESS INFORMATION: PERMIT DESK		
MAILING OR STREET ADDRESS: P.O. Box 601883	✓ box to indicate: [X] CORPORATION [ ] INDIVIDUAL [ ] PARTNERSHIP [ ] LOCAL-AGENCY [ ] COUNTY-AGENCY [ ] STATE-AGENCY [ ] FEDERAL-AGENCY		
CITY NAME: SACRAMENTO	STATE: CA	ZIP CODE: 95860-1883	PHONE # WITH AREA CODE: 800-757-6575

IV. BOARD OF EQUALIZATION UST STORAGE FEE ACCOUNT NUMBER - Call (916) 322-9669 if questions arise.

TY (TK) HQ 44-031914

V. PETROLEUM UST FINANCIAL RESPONSIBILITY - (MUST BE COMPLETED) – IDENTIFY THE METHOD(S) USED

✓ box to indicate: [X] 1 SELF-INSURED [ ] 2 GUARANTEE [ ] 3 INSURANCE [ ] 4 SURETY BOND [ ] 5 LETTER OF CREDIT [ ] 6 EXEMPTION [ ] 99 OTHER _____

VI. LEGAL NOTIFICATION AND BILLING ADDRESS

Legal notification and billing will be sent to the tank owner unless box I or II is checked.

CHECK ONE BOX INDICATING WHICH ABOVE ADDRESS SHOULD BE USED FOR LEGAL NOTIFICATIONS AND BILLING: I. [ ] II. [ ] III. [X]

THIS FORM HAS BEEN COMPLETED UNDER PENALTY OF PERJURY, AND TO THE BEST OF MY KNOWLEDGE, IS TRUE AND CORRECT

OWNER'S NAME (PRINTED & SIGNED)	OWNER'S TITLE	DATE MONTH/DAY/YEAR
JASON LEE	AGENT	1/29/97

LOCAL AGENCY USE ONLY

COUNTY #	JURISDICTION #	FACILITY #

LOCATION CODE - *OPTIONAL*	CENSUS TRACT # - *OPTIONAL*	SUPVISOR - DISTRICT CODE - *OPTIONAL*

THIS FORM MUST BE ACCOMPANIED BY AT LEAST (1) OR MORE PERMIT APPLICATION - FORM B, UNLESS THIS IS A CHANGE OF SITE INFORMATION ONLY.

OWNER MUST FILE THIS FORM WITH THE LOCAL AGENCY IMPLEMENTING THE UNDERGROUND STORAGE TANK REGULATIONS

INSTRUCTIONS FOR COMPLETING FORM "A"

GENERAL INSTRUCTIONS:

SECTION 2711 OF TITLE 23, CHAPTER 16, CALIFORNIA CODE OF REGULATIONS AND SECTIONS 25286, 25287, AND 25289 OF CHAPTER 6.7, DIVISION 20, CALIFORNIA HEALTH AND SAFETY CODE REQUIRE OWNERS TO APPLY FOR AN UST OPERATING PERMIT.

1. One FORM "A" shall be completed for all NEW PERMIT CHANGES or any FACILITY/SITE INFORMATION CHANGES.
2. SUBMIT ONLY ONE (1) FORM "A" for a Facility/Site, regardless of the number of tanks located at the site.
3. This form should be completed by either the PERMIT APPLICANT or the LOCAL AGENCY UNDERGROUND TANK INSPECTOR.
4. Please type or print clearly all requested information.
5. Use a hard point writing instrument, you are making 3 copies.
6. Tank owner must submit a facility plot plan to the local agency as part of the application showing the location of the USTs with respect to buildings and landmarks [Section 2711 (a)(8), CCR].
7. Tank owner must submit documentation showing compliance with state financial responsibility requirements to the local agency as part of the application for petroleum USTs [Section 2711 (a)(11), CCR].

TOP OF FORM: "MARK ONLY ONE ITEM"

Mark an (X) in the box next to the item that best describes the reason the form is being completed.

I. FACILITY/SITE INFORMATION & ADDRESS (MUST BE COMPLETED)

1. Record name and address (physical location) of the underground tank(s).
   NOTE: Address MUST have a valid physical location including city, state, and zip code.
   P.O. BOX NUMBERS ARE NOT ACCEPTABLE.
   Include nearest cross street and name of the operator.
2. Phone number must have an area code. If the night number is the same, write "SAME" in proper location
3. Check the appropriate box for TYPE OF BUSINESS OWNERSHIP (ex. CORPORATION, INDIVIDUAL, etc.).
4. Check the appropriate box for TYPE OF BUSINESS
5. If Facility/Site is located within an Indian reservation or other Indian trust lands, check the box marked "YES".
6. Indicate the NUMBER of TANKS at this SITE
7. Record the E.P.A. ID # or write "NONE" in the space provided.

II PROPERTY OWNER INFORMATION & ADDRESS (MUST BE COMPLETED)

Complete all items in this section, unless all items are the same as SECTION 1; If the same, write "SAME AS SITE" across this section. Be sure to check PROPERTY OWNERSHIP TYPE box.

III TANK OWNER INFORMATION & ADDRESS (MUST BE COMPLETED)

Complete all items in this section, unless all items are the same as SECTION 1; If the same, write "SAME AS SITE" across this section. Be sure to check TANK OWNERS TYPE box

IV BOARD OF EQUALIZATION UST STORAGE FEE ACCOUNT NUMBER (MUST BE COMPLETED SEE ARTICLE 5, CHAPTER 6.75, DIVISION 20, CALIFORNIA HEALTH AND SAFETY CODE.)

Enter your Board of Equalization (BOE) UST storage fee account number which is required before your permit application can be processed. Registration with the BOE will ensure that you will receive a quarterly storage fee return in reporting the $0.00(6 (formerly) per gallon fee due on the number of gallons placed in your USTs. The BOE will code persons exempt from paying the storage fee so returns will not be sent. If you do not have an account number with the BOE or if you have any questions regarding the fee or exemptions, please call the BOE at 916 322-9669 or write to the BOE at the following address: Board of Equalization, Fuel Taxes Division, P.O. Box 942879, Sacramento, CA 94279-0001

V. PETROLEUM UST FINANCIAL RESPONSIBILITY (MUST BE COMPLETED FOR PETROLEUM USTS ONLY, SEE SECTIONS 2711(a)(8) OF TITLE 23, CHAPTER 16, CALIFORNIA CODE OF REGULATIONS.)

Identify the method(s) used by the owner and/or operator, in meeting the Federal and State financial responsibility requirements. USTs owned by any Federal or State agency as well as non-petroleum USTs are exempt from this requirement.

VI LEGAL NOTIFICATION AND BILLING ADDRESS

Check ONE BOX for the address that will be used for BOTH LEGAL AND BILLING NOTIFICATIONS. TANK OWNER OR AUTHORIZED REPRESENTATIVE MUST SIGN AND DATE THE FORM AS INDICATED. [SEE SECTIONS 2711 (a)(13) OF TITLE 23 CHAPTER 16, CALIFORNIA CODE OF REGULATIONS.]

INSTRUCTION FOR THE LOCAL AGENCIES

The county and jurisdiction numbers are predetermined and can be obtained by calling the State Board (916) 227-4303. The facility number may be assigned by the local agency; however, this number must be numerical and cannot contain any alphabetical characters. If the local agency prefers the State Board to assign the facility number, please leave it blank

- IT IS THE RESPONSIBILITY OF THE LOCAL AGENCY THAT INSPECTS THE FACILITY TO VERIFY THE ACCURACY OF THE INFORMATION. THIS APPLICATION CANNOT BE PROCESSED IF THE BOE ACCOUNT NUMBER IS NOT FILLED IN. THE LOCAL AGENCY IS RESPONSIBLE FOR THE COMPLETION OF THE "LOCAL AGENCY USE ONLY" INFORMATION BOX AND FOR FORWARDING ONE FORM "A" AND ASSOCIATED FORM "B"(s) TO THE FOLLOWING ADDRESS. THE LOCAL AGENCY SHOULD RETAIN THE ORIGINALS AND FORWARD THE YELLOW COPIES TO THE FOLLOWING ADDRESS. THE PINK COPY SHOULD BE RETAINED BY THE TANK OWNER

STATE OF CALIFORNIA
STATE WATER RESOURCES CONTROL BOARD

UNDERGROUND STORAGE TANK PERMIT APPLICATION - FORM A

COMPLETE THIS FORM FOR EACH FACILITY/SITE

MARK ONLY ONE ITEM: [X] 1 NEW PERMIT [ ] 2 INTERIM PERMIT [ ] 3 RENEWAL PERMIT [ ] 4 AMENDED PERMIT [ ] 5 CHANGE OF INFORMATION [ ] 6 TEMPORARY SITE CLOSURE [ ] 7 PERMANENTLY CLOSED SITE

I. FACILITY/SITE INFORMATION & ADDRESS - (MUST BE COMPLETED)

DBA OR FACILITY NAME: PACIFIC BELL	NAME OF OPERATOR		
ADDRESS: 16201 RAYMER ST	NEAREST CROSS STREET		PARCEL # (OPTIONAL)
CITY NAME: VAN NUYS	STATE: CA	ZIP CODE	SITE PHONE # WITH AREA CODE

✓ BOX TO INDICATE: [X] CORPORATION [ ] INDIVIDUAL [ ] PARTNERSHIP [ ] LOCAL-AGENCY DISTRICTS * [ ] COUNTY-AGENCY * [ ] STATE-AGENCY * [ ] FEDERAL-AGENCY *

* If owner of UST is a public agency, complete the following: name of Supervisor of division, section, or office which operates the UST _____

TYPE OF BUSINESS			IF INDIAN RESERVATION OR TRUST LANDS	# OF TANKS AT SITE	E. P. A. I. D. # (optional)
[ ] 1 GAS STATION [ ] 2 DISTRIBUTOR [ ] 3 FARM [ ] 4 PROCESSOR [X] 5 OTHER			[ ]	1	

EMERGENCY CONTACT PERSON (PRIMARY)		EMERGENCY CONTACT PERSON (SECONDARY) - optional	
DAYS: NAME (LAST, FIRST): EMERGENCY CONTROL CTR	PHONE # WITH AREA CODE: (916) 977-7777	DAYS: NAME (LAST, FIRST)	PHONE # WITH AREA CODE
NIGHTS: NAME (LAST, FIRST): 24 HRS	PHONE # WITH AREA CODE: SAME AS ABOVE	NIGHTS: NAME (LAST, FIRST)	PHONE # WITH AREA CODE

II. PROPERTY OWNER INFORMATION - (MUST BE COMPLETED)

NAME: PACIFIC BELL	CARE OF ADDRESS INFORMATION: ENVIRONMENTAL MGMT		
MAILING OR STREET ADDRESS: P.O. Box 5095 RM 1N200	✓ box to indicate: [X] CORPORATION [ ] INDIVIDUAL [ ] PARTNERSHIP [ ] LOCAL-AGENCY [ ] COUNTY-AGENCY [ ] STATE-AGENCY [ ] FEDERAL-AGENCY		
CITY NAME: SAN RAMON	STATE: CA	ZIP CODE: 94583-0995	PHONE # WITH AREA CODE: (415) 331-0924

III. TANK OWNER INFORMATION - (MUST BE COMPLETED)

NAME OF OWNER: PACIFIC BELL	CARE OF ADDRESS INFORMATION: PERMIT DESK		
MAILING OR STREET ADDRESS: P.O. Box 601883	✓ box to indicate: [X] CORPORATION [ ] INDIVIDUAL [ ] PARTNERSHIP [ ] LOCAL-AGENCY [ ] COUNTY-AGENCY [ ] STATE-AGENCY [ ] FEDERAL-AGENCY		
CITY NAME: SACRAMENTO	STATE: CA	ZIP CODE: 95860-1883	PHONE # WITH AREA CODE: 800-757-6575

IV. BOARD OF EQUALIZATION UST STORAGE FEE ACCOUNT NUMBER - Call (916) 322-9669 if questions arise.

TY (TK) HQ 44-031914

V. PETROLEUM UST FINANCIAL RESPONSIBILITY - (MUST BE COMPLETED) – IDENTIFY THE METHOD(S) USED

✓ box to indicate: [X] 1 SELF-INSURED [ ] 2 GUARANTEE [ ] 3 INSURANCE [ ] 4 SURETY BOND [ ] 5 LETTER OF CREDIT [ ] 6 EXEMPTION [ ] 99 OTHER _____

VI. LEGAL NOTIFICATION AND BILLING ADDRESS

Legal notification and billing will be sent to the tank owner unless box I or II is checked.

CHECK ONE BOX INDICATING WHICH ABOVE ADDRESS SHOULD BE USED FOR LEGAL NOTIFICATIONS AND BILLING: I. [ ] II. [ ] III. [X]

THIS FORM HAS BEEN COMPLETED UNDER PENALTY OF PERJURY, AND TO THE BEST OF MY KNOWLEDGE, IS TRUE AND CORRECT

OWNER'S NAME (PRINTED & SIGNED)	OWNER'S TITLE	DATE MONTH/DAY/YEAR
JASON LEE	AGENT	1/29/97

LOCAL AGENCY USE ONLY

COUNTY #	JURISDICTION #	FACILITY #

LOCATION CODE - *OPTIONAL*	CENSUS TRACT # - *OPTIONAL*	SUPVISOR - DISTRICT CODE - *OPTIONAL*

THIS FORM MUST BE ACCOMPANIED BY AT LEAST (1) OR MORE PERMIT APPLICATION - FORM B, UNLESS THIS IS A CHANGE OF SITE INFORMATION ONLY.

OWNER MUST FILE THIS FORM WITH THE LOCAL AGENCY IMPLEMENTING THE UNDERGROUND STORAGE TANK REGULATIONS

INSTRUCTIONS FOR COMPLETING FORM "A"

GENERAL INSTRUCTIONS:

SECTION 2711 OF TITLE 23, CHAPTER 16, CALIFORNIA CODE OF REGULATIONS AND SECTIONS 25286, 25287, AND 25289 OF CHAPTER 6.7, DIVISION 20, CALIFORNIA HEALTH AND SAFETY CODE REQUIRE OWNERS TO APPLY FOR AN UST OPERATING PERMIT.

1. One FORM "A" shall be completed for all NEW PERMIT CHANGES or any FACILITY/SITE INFORMATION CHANGES.
2. SUBMIT ONLY ONE (1) FORM "A" for a Facility/Site, regardless of the number of tanks located at the site.
3. This form should be completed by either the PERMIT APPLICANT or the LOCAL AGENCY UNDERGROUND TANK INSPECTOR.
4. Please type or print clearly all requested information.
5. Use a hard point writing instrument, you are making 3 copies.
6. Tank owner must submit a facility plot plan to the local agency as part of the application showing the location of the USTs with respect to buildings and landmarks [Section 2711 (a)(8), CCR].
7. Tank owner must submit documentation showing compliance with state financial responsibility requirements to the local agency as part of the application for petroleum USTs [Section 2711 (a)(11), CCR]

TOP OF FORM: "MARK ONLY ONE ITEM"

Mark an (X) in the box next to the item that best describes the reason the form is being completed.

I. FACILITY/SITE INFORMATION & ADDRESS (MUST BE COMPLETED)

1. Record name and address (physical location) of the underground tank(s)
   NOTE: Address MUST have a valid physical location including city, state, and zip code.
   P.O. BOX NUMBERS ARE NOT ACCEPTABLE
   Include nearest cross street and name of the operator
2. Phone number must have an area code. If the night number is the same, write "SAME" in proper location.
3. Check the appropriate box for TYPE OF BUSINESS OWNERSHIP (ex. CORPORATION, INDIVIDUAL, etc.).
4. Check the appropriate box for TYPE OF BUSINESS.
5. If Facility/Site is located within an Indian reservation or other Indian trust lands, check the box marked "YES".
6. Indicate the NUMBER of TANKS at this SITE.
7. Record the E.P.A. ID # or write "NONE" in the space provided.

II. PROPERTY OWNER INFORMATION & ADDRESS (MUST BE COMPLETED)

Complete all items in this section, unless all items are the same as SECTION 1; If the same, write "SAME AS SITE" across this section. Be sure to check PROPERTY OWNERSHIP TYPE box.

III. TANK OWNER INFORMATION & ADDRESS (MUST BE COMPLETED)

Complete all items in this section, unless all items are the same as SECTION 1. If the same, write "SAME AS SITE" across this section. Be sure to check TANK OWNERS TYPE box.

IV. BOARD OF EQUALIZATION UST STORAGE FEE ACCOUNT NUMBER (MUST BE COMPLETED. SEE ARTICLE 5, CHAPTER 6.75, DIVISION 20, CALIFORNIA HEALTH AND SAFETY CODE.)

Enter your Board of Equalization (BOE) UST storage fee account number which is required before your permit application can be processed. Registration with the BOE will ensure that you will receive a quarterly storage fee return reporting the $0.006 (six mills) per gallon fee due on the number of gallons placed in your USTs. The BOE will code persons exempt from paying the storage fee so returns will not be sent. If you do not have an account number with the BOE or if you have any questions regarding the fee or exemptions, please call the BOE at (916) 322-9669 or write to the BOE at the following address: Board of Equalization, Fuel Taxes Division, P.O. Box 942879, Sacramento, CA 94279-0001.

V. PETROLEUM UST FINANCIAL RESPONSIBILITY (MUST BE COMPLETED FOR PETROLEUM USTs ONLY, SEE SECTIONS 2711 (a)(3) OF TITLE 23, CHAPTER 16, CALIFORNIA CODE OF REGULATIONS.)

Identify the method(s) used by the owner and or operator, in meeting the Federal and State financial responsibility requirements for USTs owned by any Federal or State agency as well as non-petroleum USTs are exempt from this requirement.

VI. LEGAL NOTIFICATION AND BILLING ADDRESS

Check ONE (1) BOX for the address that will be used for BOTH LEGAL AND BILLING NOTIFICATIONS.
TANK OWNER OR AUTHORIZED REPRESENTATIVE MUST SIGN AND DATE THE FORM AS INDICATED. [SEE SECTIONS 2711 (a)(13) OF TITLE 23 CHAPTER 16, CALIFORNIA CODE OF REGULATIONS.]

INSTRUCTION FOR THE LOCAL AGENCIES

The county and jurisdiction numbers are predetermined and can be obtained by calling the State Board (916) 227-4303. The facility number may be assigned by the local agency; however, this number must be numerical and cannot contain any alphabetical characters. If the local agency prefers the State Board to assign the facility number, please leave it blank.

IT IS THE RESPONSIBILITY OF THE LOCAL AGENCY THAT INSPECTS THE FACILITY TO VERIFY THE ACCURACY OF THE INFORMATION. THIS APPLICATION CANNOT BE PROCESSED IF THE BOE ACCOUNT NUMBER IS NOT FILLED IN. THE LOCAL AGENCY IS RESPONSIBLE FOR THE COMPLETION OF THE "LOCAL AGENCY USE ONLY" INFORMATION BOX AND FOR FORWARDING ONE FORM "A" AND ASSOCIATED FORM "B"(s) TO THE FOLLOWING ADDRESS. THE LOCAL AGENCY SHOULD RETAIN THE ORIGINALS AND FORWARD THE YELLOW COPIES TO THE FOLLOWING ADDRESS. THE PINK COPY SHOULD BE RETAINED BY THE TANK OWNER.

STATE OF CALIFORNIA
STATE WATER RESOURCES CONTROL BOARD

UNDERGROUND STORAGE TANK PERMIT APPLICATION - FORM A

COMPLETE THIS FORM FOR EACH FACILITY/SITE

MARK ONLY ONE ITEM: [X] 1 NEW PERMIT [ ] 2 INTERIM PERMIT [ ] 3 RENEWAL PERMIT [ ] 4 AMENDED PERMIT [ ] 5 CHANGE OF INFORMATION [ ] 6 TEMPORARY SITE CLOSURE [ ] 7 PERMANENTLY CLOSED SITE

I. FACILITY/SITE INFORMATION & ADDRESS - (MUST BE COMPLETED)

DBA OR FACILITY NAME: PACIFIC BELL	NAME OF OPERATOR		
ADDRESS: 16201 RAYMER ST	NEAREST CROSS STREET		PARCEL # (OPTIONAL)
CITY NAME: VAN NUYS	STATE: CA	ZIP CODE	SITE PHONE # WITH AREA CODE

✓ BOX TO INDICATE: [X] CORPORATION [ ] INDIVIDUAL [ ] PARTNERSHIP [ ] LOCAL AGENCY DISTRICTS * [ ] COUNTY-AGENCY * [ ] STATE-AGENCY * [ ] FEDERAL-AGENCY *

* If owner of UST is a public agency, complete the following: name of Supervisor of division, section, or office which operates the UST _____

TYPE OF BUSINESS	✓ IF INDIAN RESERVATION OR TRUST LANDS	# OF TANKS AT SITE	E. P. A. I. D # (optional)
[ ] 1 GAS STATION [ ] 2 DISTRIBUTOR [ ] 3 FARM [ ] 4 PROCESSOR [X] 5 OTHER	[ ]	1	

EMERGENCY CONTACT PERSON (PRIMARY)		EMERGENCY CONTACT PERSON (SECONDARY) - optional	
DAYS: NAME (LAST, FIRST): EMERGENCY CONTROL CTR	PHONE # WITH AREA CODE: (916) 977-7777	DAYS: NAME (LAST, FIRST)	PHONE # WITH AREA CODE
NIGHTS NAME (LAST, FIRST): 24 HRS	PHONE # WITH AREA CODE: SAME AS ABOVE	NIGHTS NAME (LAST, FIRST)	PHONE # WITH AREA CODE

II. PROPERTY OWNER INFORMATION - (MUST BE COMPLETED)

NAME: PACIFIC BELL	CARE OF ADDRESS INFORMATION: ENVIRONMENTAL MGMT		
MAILING OR STREET ADDRESS: P.O. Box 5095 RM 1N200	✓ box to indicate: [X] CORPORATION [ ] INDIVIDUAL [ ] PARTNERSHIP [ ] LOCAL AGENCY [ ] COUNTY-AGENCY [ ] STATE-AGENCY [ ] FEDERAL-AGENCY		
CITY NAME: SAN RAMON	STATE: CA	ZIP CODE: 94583-0995	PHONE # WITH AREA CODE: (415) 361-0924

III. TANK OWNER INFORMATION - (MUST BE COMPLETED)

NAME OF OWNER: PACIFIC BELL	CARE OF ADDRESS INFORMATION: PERMIT DESK		
MAILING OR STREET ADDRESS: P.O. Box 601883	✓ box to indicate: [X] CORPORATION [ ] INDIVIDUAL [ ] PARTNERSHIP [ ] LOCAL AGENCY [ ] COUNTY-AGENCY [ ] STATE-AGENCY [ ] FEDERAL-AGENCY		
CITY NAME: SACRAMENTO	STATE: CA	ZIP CODE: 95860-1883	PHONE # WITH AREA CODE: 800-757-6575

IV. BOARD OF EQUALIZATION UST STORAGE FEE ACCOUNT NUMBER - Call (916) 322-9669 if questions arise.

TY (TK) HQ: 44-031914

V. PETROLEUM UST FINANCIAL RESPONSIBILITY - (MUST BE COMPLETED) – IDENTIFY THE METHOD(S) USED

✓ box to indicate: [X] 1 SELF-INSURED [ ] 2 GUARANTEE [ ] 3 INSURANCE [ ] 4 SURETY BOND [ ] 5 LETTER OF CREDIT [ ] 6 EXEMPTION [ ] 99 OTHER _____

VI. LEGAL NOTIFICATION AND BILLING ADDRESS

Legal notification and billing will be sent to the tank owner unless box I or II is checked.

CHECK ONE BOX INDICATING WHICH ABOVE ADDRESS SHOULD BE USED FOR LEGAL NOTIFICATIONS AND BILLING: I. [ ] II. [ ] III. [X]

THIS FORM HAS BEEN COMPLETED UNDER PENALTY OF PERJURY, AND TO THE BEST OF MY KNOWLEDGE, IS TRUE AND CORRECT

OWNER'S NAME (PRINTED & SIGNED)	OWNER'S TITLE	DATE MONTH/DAY/YEAR
JASON LEE	AGENT	1/29/97

LOCAL AGENCY USE ONLY

COUNTY #	JURISDICTION #	FACILITY #

LOCATION CODE - *OPTIONAL*	CENSUS TRACT # - *OPTIONAL*	SUPVISOR - DISTRICT CODE - *OPTIONAL*

THIS FORM MUST BE ACCOMPANIED BY AT LEAST (1) OR MORE PERMIT APPLICATION - FORM B, UNLESS THIS IS A CHANGE OF SITE INFORMATION ONLY.

OWNER MUST FILE THIS FORM WITH THE LOCAL AGENCY IMPLEMENTING THE UNDERGROUND STORAGE TANK REGULATIONS

INSTRUCTIONS FOR COMPLETING FORM "A"

GENERAL INSTRUCTIONS:

SECTION 2711 OF TITLE 23, CHAPTER 16, CALIFORNIA CODE OF REGULATIONS AND SECTIONS 25286 25287, AND 25289 OF CHAPTER 6.7, DIVISION 20, CALIFORNIA HEALTH AND SAFETY CODE REQUIRE OWNERS TO APPLY FOR AN UST OPERATING PERMIT

1. One FORM "A" shall be completed for all NEW PERMIT CHANGES or any FACILITY/SITE INFORMATION CHANGES.
2. SUBMIT ONLY ONE (1) FORM "A" for a Facility/Site, regardless of the number of tanks located at the site.
3. This form should be completed by either the PERMIT APPLICANT or the LOCAL AGENCY UNDERGROUND TANK INSPECTOR.
4. Please type or print clearly all requested information.
5. Use a hard point writing instrument, you are making 3 copies.
6. Tank owner must submit a facility plot plan to the local agency as part of the application showing the location of the USTs with respect to buildings and landmarks [Section 2711 (a)(8), CCR].
7. Tank owner must submit documentation showing compliance with state financial responsibility requirements to the local agency as part of the application for petroleum USTs [Section 2711 (a)(11), CCR]

TOP OF FORM "MARK ONLY ONE ITEM"

Mark an (X) in the box next to the item that best describes the reason the form is being completed.

I. FACILITY/SITE INFORMATION & ADDRESS (MUST BE COMPLETED)

1. Record name and address (physical location) of the underground tank(s).
   NOTE: Address MUST have a valid physical location including city, state, and zip code.
   P.O. BOX NUMBERS ARE NOT ACCEPTABLE.
   Include nearest cross street and name of the operator.
2. Phone number must have an area code. If the night number is the same, write "SAME" in proper location
3. Check the appropriate box for TYPE OF BUSINESS OWNERSHIP (ex. CORPORATION, INDIVIDUAL, etc.).
4. Check the appropriate box for TYPE OF BUSINESS
5. If Facility/Site is located within an Indian reservation or other Indian trust lands, check the box marked "YES".
6. Indicate the NUMBER of TANKS at this SITE
7. Record the EPA ID # or write "NONE" in the space provided.

II. PROPERTY OWNER INFORMATION & ADDRESS (MUST BE COMPLETED)

Complete all items in this section, unless all items are the same as SECTION I; If the same, write "SAME AS SITE" across this section. Be sure to check PROPERTY OWNERSHIP TYPE box.

III TANK OWNER INFORMATION & ADDRESS (MUST BE COMPLETED)

Complete all items in this section, unless all items are the same as SECTION I; If the same, write "SAME AS SITE" across this section Be sure to check TANK OWNERS TYPE box

IV. BOARD OF EQUALIZATION UST STORAGE FEE ACCOUNT NUMBER (MUST BE COMPLETED SEE ARTICLE 5, CHAPTER 6.75, DIVISION 20, CALIFORNIA HEALTH AND SAFETY CODE.)

Enter your Board of Equalization (BOE) UST storage fee account number which is required before your permit application can be processed. Registration with the BOE will ensure that you will receive a quarterly storage fee return for reporting the $0.00 [illegible] gallon fee due on the number of gallons placed in your USTs. The BOE will code persons exempt from paying the storage fee so returns will not be mailed. If you do not have an account number with the BOE or if you have any questions regarding the fee or exemptions, please call the BOE at 916 322-9669 or write to the BOE at the following address: Board of Equalization, Fuel Taxes Division, P.O. Box 942879, Sacramento, CA 94279-0001

V. PETROLEUM UST FINANCIAL RESPONSIBILITY (MUST BE COMPLETED FOR PETROLEUM USTs ONLY, SEE SECTIONS 2711 (a)(8) OF TITLE 23, CHAPTER 16, CALIFORNIA CODE OF REGULATIONS)

Identify the method(s) used by the owner and/or operator in meeting the Federal and State financial responsibility requirements for USTs. Local, any Federal or State agency as well as non petroleum USTs are exempt from this requirement.

VI. LEGAL NOTIFICATION AND BILLING ADDRESS

Check ONE BOX for the address that will be used for BOTH LEGAL AND BILLING NOTIFICATIONS
TANK OWNER OR AUTHORIZED REPRESENTATIVE MUST SIGN AND DATE THE FORM AS INDICATED SECTIONS 2711 (a)(13) OF TITLE 23 CHAPTER 16, CALIFORNIA CODE OF REGULATIONS]

INSTRUCTION FOR LOCAL AGENCIES

The county and jurisdiction numbers are predetermined and can be obtained by calling the State Board at (916) 227-4303. The facility number may be assigned by the local agency, however, this number must be numerical and cannot contain any alphabetical characters. If the local agency prefers the State Board to assign the facility number, please leave it blank

IT IS THE RESPONSIBILITY OF THE LOCAL AGENCY THAT INSPECTS THE FACILITY TO VERIFY THE ACCURACY OF THE INFORMATION. THIS APPLICATION CANNOT BE PROCESSED BY THE BOE ACCOUNT NUMBER IS NOT FILLED IN. THE LOCAL AGENCY IS RESPONSIBLE FOR THE COMPLETION OF THE "LOCAL AGENCY USE ONLY" INFORMATION BOX AND FOR FORWARDING ONE FORM "A" AND ASSOCIATED FORM "B"(s) TO THE FOLLOWING ADDRESS. THE LOCAL AGENCY SHOULD RETAIN THE ORIGINALS AND FORWARD THE YELLOW COPIES TO THE FOLLOWING ADDRESS. THE PINK COPY SHOULD BE RETAINED BY THE TANK OWNER.

VAPOR/GAS LAB CITY

THOMAS D. BECK & ASSOC., INC.
dba HARBOR TESTING LABORATORY
24 HOUR PHONE (213) 834-9223

MARINE EMIST CERTIFICATE

SERIAL NO. S 2867

G.V. ADAMS	PAC BELL	27 DEC 89
Survey Requested by	Vessel Owner or Agent	Date
1 TANK	UNDERGROUND TANK	16201 RAYMER
Vessel	Type of Vessel	Specific Location of Vessel
WASTE OIL	LEL, O2, VAPOR	[redacted] 1500
Last Cargo	Test Method	Time Survey Completed

TANK MARKED WITH RED PAINT

LAFD 61870 : 2867

TESTED 0% LEL 20.9% OXYGEN

SAFE FOR HOT WORK

NOT SAFE FOR WORKERS TO ENTER. NOT TESTED FOR SPECIFIC TOXICS.

In the event of any physical or atmospheric changes adversely affecting the STANDARD SAFETY DESIGNATIONS assigned to any of the above spaces or if in any doubt, immediately stop all work and contact the undersigned Marine Chemist

QUALIFICATIONS: Transfer of ballast or manipulation of valves or closure equipment tending to alter conditions in pipe lines, tanks or compartments subject to gas accumulation, unless specifically approved in this Certificate, requires inspection and endorsement or reissue of Certificate for the spaces so affected. All lines, vents, heating coils, valves, and similarly enclosed appurtenances shall be considered "not safe" unless otherwise specifically designated.

STANDARD SAFETY DESIGNATIONS (partial list, paraphrased from NFPA 306-1980, Subsections 1-6.1 through 1-6.4, and Subsection 5-3.2).

SAFE FOR WORKERS: Means that in the compartment or space so designated: (a) the oxygen content of the atmosphere is at least 19.5 percent by volume; and that, (b) toxic materials in the atmosphere are within permissible concentrations; and that, (c) the residues are not capable of producing toxic materials under existing atmospheric conditions while maintained as directed on the Marine Chemist's Certificate.

NOT SAFE FOR WORKERS: Means that in the compartment or space so designated, the requirements of Safe for Workers has not been met.

SAFE FOR HOT WORK: Means that in the compartment so designated: (a) oxygen content of the atmosphere is at least 19.5 percent by volume, with the exception of inerted spaces or where external hot work is to be performed; and that, (b) the concentration of flammable materials in the atmosphere is below 10 percent of the lower flammable limit; and that, (c) the residues are not capable of producing a higher concentration than permitted by (b) above under existing atmospheric conditions in the presence of fire, and while maintained as directed on the Marine Chemist's Certificate; and further, that, (d) all adjacent spaces containing or having contained flammable or combustible materials have been cleaned sufficiently to prevent the spread of fire, or are satisfactorily inerted, or, in the case of fuel tanks or lube oil tanks or engine room or fire room bilges, have been treated in accordance with the Marine Chemist's requirements.

NOT SAFE FOR HOT WORK: Means that in the compartment so designated, the requirements of Safe for Hot Work have not been met.

CHEMIST'S ENDORSEMENT. This is to certify that I have personally determined that all spaces in the foregoing list are in accordance with NFPA 306-1980 Control of Gas Hazards on Vessels and have found the condition of each to be in accordance with its assigned designation.

"The undersigned acknowledges receipt of this Certificate under Section 2-3 of NFPA 306-1980 and understands conditions and limitations under which it was issued."

This Certificate is based on conditions existing at the time the inspection herein set forth was completed and is issued subject to compliance with all qualifications and instructions.

Signed	G.V. ADAMS	12/27/89	Signed		594
Master	Company	Date	Marine Chemist		Certificate No.

(1) TANK REGISTERED X97

CITY CLERK, CITY OF LOS ANGELES
BY
DATE 1-29-91

TERM-ID: FA23 M A S T E R I N F O R M A T I O N DATE: 01/29/97
OFFICE OF THE CITY CLERK - TAX AND PERMIT DIVISION

BTRC STATUS: NONE

0419739-01
ED P-FILE GEO F-OIL EMPOWERMENT ZONE:
V

LN: PACIFIC BELL/C
BT: C
BA: 16201 RAYMER ST
VAN NUYS CA 91406

FD/CC	MC	SIC	START-DT	O-B-DT	LIAB -DT	BCH-DT	BCH-NO
F 709	C			10/31/87	11/23/82	11/30/87	0402

DBA:PACIFIC BELL

MA: 2420 YATES AV #202 LOS ANGELES CA 90040

FD/CC	MC	SIC	START-DT	O-B-DT	LIAB -DT	BCH-DT	BCH-NO
F 714	G				07/14/88	11/17/95	0710

CO: PACIFIC BELL PERMIT DESK
MA: P O BOX 601883 SACRAMENTO CA 95860

FD/CC	MC	SIC	START-DT	O-B-DT	LIAB -DT	BCH-DT	BCH-NO
F 802	G				01/13/95	05/17/96	0703

CO: PACIFIC BELL-PERMIT DESK
MA: P O BOX 601883 SACRAMENTO CA 95860

FD/CC	MC	SIC	START-DT	O-B-DT	LIAB -DT	BCH-DT	BCH-NO
F 803	C			01/13/95	03/31/94	02/02/95	0604

CO: 2E150Z SUSAN JONES
MA: 2600 CAMINO RAMON SAN RAMON CA 94583

FD/CC	MC	SIC	START-DT	O-B-DT	LIAB -DT	BCH-DT	BCH-NO
F 804	C			09/21/93	03/03/93	03/29/94	0637

CO: 2E450FF SUSAN JONES-SAFETY
MA: 2600 CAMINO RAMON SAN RAMON CA 94583

```
 OD   PM3408       PM79 99
BLK       LOT      D ARB      UNIT                LOT-CUT            REF
DM 189B137   GRID                                ASSR# 2205 029 801 CD 02 AREA
TI 3-8-95;                                      FORMERLY 2205-29-32;        01 COMMENT
                                                                               LINES
OWNER RECORD DISPLAY
ACQ-DATE 021467    # 8-207       +     002 DEEDS     00 2NDRY OWNERS
DAILY, DEAN C. II (EXECUTOR) LAST WILL AND FIRST CODICIL OF    PUB-PROP-CODE
LAST WILL OF ENID N. DAILY, DEC'D
07647          MULHOLLAND DR.
LOS ANGELES          CA 90046                  ADDRESS AS OF 120190   SOURCE A
       SITUS ADDRESS: 16201          RAYMER ST
                      VAN NUYS CA                 00000
                                                                     00 MULT-
                                                                        OWNERS
 DD   PM3408       PM79 99
BLK       LOT      D ARB      UNIT
DEED DISPLAY.                                                 PAGE 01 OF 01 PAGES
 02/14/67 # 8-207             02/13/91 # 221105
```

State of California—Health and Welfare Agency
Form Approved OMB No 2050—0039 (Expires 9-30-[illegible])
Please print or type. (Form designed for use on e[illegible] pitch [illegible] writer)

Department of Health Services
Toxic Substances Control Division
Sacramento, California

UNIFORM HAZARDOUS WASTE MANIFEST

Generator's US EPA ID No: CAD980881437 | Manifest Document No: REDDC | 2. Page 1 of 1 | Information in the shaded areas is not required by Federal law.

3. Generator's Name and Mailing Address: PACIFIC BELL / ENVIRONMENTAL MGT. 2600 CAMINO RAMON, RM 2E050 (MD) SAN RAMON, CA. 94583
4. Generator's Phone: (818) 578-2883

A. State Manifest Document Number: 90158673
B. State Generator's ID: HVHQ360101199
C. State Transporter's ID: 011898
D. Transporter's Phone: (213) 371-8959
E. State Transporter's ID:
F. Transporter's Phone:
G. State Facility's ID:
H. Facility's Phone: (805) 327-0413.

5. Transporter 1 Company Name: ADAMS TRUCKING | 6. US EPA ID Number: CAD980737001
7. Transporter 2 Company Name | 8. US EPA ID Number:
9. Designated Facility Name and Site Address: GIBSON OIL & REFINING Co Exc. 3121 STANDARD ST. BAKERSFIELD, CA. 93308 | US EPA ID Number: CAD980883177

11 US DOT Description (Including Proper Shipping Name, Hazard Class, and ID Number)	12 Containers No	Type	13. Total Quantity	14. Unit Wt/Vol	I. Waste No.
a. WASTE COMBUSTIBLE LIQUID NOS NA 1993	001	TT	00200	G	State 241 / EPA/Other NONE
b.					State / EPA/Other
c.					State / EPA/Other
d.					State / EPA/Other

J. Additional Descriptions for Materials Listed Above: OIL/WATER MIXTURE

K. Handling Codes for Wastes Listed Above: a. 01 | b. | c. | d.

15. Special Handling Instructions and Additional Information: GLOVES, GOGGLES / NO SMOKING

16201 RAYMER ST VAN NUYS, CA.

16. GENERATOR'S CERTIFICATION: I hereby declare that the contents of this consignment are fully and accurately described above by proper shipping name and are classified, packed, marked, and labeled, and are in all respects in proper condition for transport by highway according to applicable international and national government regulations.

If I am a large quantity generator, I certify that I have a program in place to reduce the volume and toxicity of waste generated to the degree I have determined to be economically practicable and that I have selected the practicable method of treatment, storage, or disposal currently available to me which minimizes the present and future threat to human health and the environment; OR, if I am a small quantity generator, I have made a good faith effort to minimize my waste generation and select the best waste management method that is available to me and that I can afford.

GENERATOR — Printed/Typed Name: X JIM JONASEN | Signature: X Jim Jonasen | Month Day Year: X 12 27 89

TRANSPORTER — 17 Transporter 1 Acknowledgement of Receipt of Materials
Printed/Typed Name: THOMAS E ORTEGA | Signature: Thomas E Ortega | Month Day Year: 12 27 89

TRANSPORTER — 18 Transporter 2 Acknowledgement of Receipt of Materials
Printed/Typed Name | Signature | Month Day Year

FACILITY — 19 Discrepancy Indication Space

FACILITY — 20 Facility Owner or Operator Certification of receipt of hazardous materials covered by this manifest except as noted in item 19
Printed/Typed Name | Signature | Month Day Year

IN CASE OF AN EMERGENCY OR SPILL, CALL THE NATIONAL RESPONSE CENTER 1-800-424-8802; WITHIN CALIFORNIA CALL 1-800-852-7550

90158673

DHS 8022 A (1/88)
EPA 8700—22
(Rev 9-88) Previous editions are obsolete

Do Not Write Below This Line

Blue: GENERATOR SENDS THIS COPY TO DOHS WITHIN 30 DAYS
To: P O. Box 400, Sacramento, CA 95812-0400

ROUTING
1st CAPT
2nd QAQC
3rd DATA
4th FILE

UNDERGROUND TANK ENFORCEMENT UNIT

ABANDONMENT INFORMATION SHEET

Site Address: 16201 RAYMER Div. 5 No: 61870

Insp. Name: FOX Insp. No.: 385 Date: 12-27-89

Contractor: STICE EXC Responsible Person: WES CALKINS

TANK INFORMATION

	Tank ID # (UGT)	Size & Metal or FRP	Product	UL # and LAFD G.A.#	Abandonmt Method (Circle)
1.	985	500 (M)/F	WASTE OIL		(Wash)-HazWast-Fill
2.		M/F			Wash-HazWast-Fill
3.		M/F			Wash-HazWast-Fill
4.		M/F			Wash-HazWast-Fill
5.		M/F			Wash-HazWast-Fill

	Tank locations from property lines or sketch on plans	# lbs dry ice	Destination or location of tanks
1.	5' FROM GARAGE OFFICE	15	S.F. METAL YARD - S.F.
2.	TO WEST 50' FROM		
3.	NORTH P.L.		
4.			
5.			

CHECK OFF LIST - WHEN FORWARDING A COMPLETED PACKAGE

Arrange the following items in the order that they are listed below.

- ✓ This form and a Xeroxed copy
- ___ Underground Tank Time Log (site specific invoice)
- ___ Permit Information (stamped application and lot plan)
- ___ Cleaning Certificate
- ___ Certificate of Disposal Form (for washed tank)
- ___ Uniform Manifest for: rinse, tank (hazardous waste), or soil
- ___ Chain of Custody (with site address printed on the form)
- ___ Soil Results
  - a. Contamination above action levels, per soils analysis...(Yes/(No))
  - b. Highest reported reading per soils analysis (in ppm).... 11

Number of tanks remaining onsite..... 0

a. Are abandoned tanks being replaced (Yes/No), # of tanks. NO

EWM/1267w/Revised 12-14-89 (Use additional sheets as necessary)

DIV. 4 - 714 / 715 # 556054 LAFD # 985 Fire Station District # 77 Field Office Valley

F-280

FIRE DEPARTMENT—CITY OF LOS ANGELES

APPLICATION FOR PERMIT—ATMOSPHERIC UNDERGROUND TANK(S)

165

Reg. No. 61870

Date Dec, 27, 1988

PLEASE TYPE OR PRINT:

Name of Owner	Doing Business As
Pacific Bell Corp.	Pacific Bell

Address of Owner	Owner's Phone
2600 Camino Ramon, 2E050 (MD), San Ramon CA. 94583	415-823-8729

Address of Site	Phone at Installation
16201 Raymer Ave Van Nuys CA.	

Contractor's Name: J.D.M. Const. INC

Address: 2471 E. Orangethorpe Fullerton State: CA. Zip: 92631 Contact: Wes Calkins

Signature of Applicant	Title	Contractor's Phone
Wesley B. Calk	Superintendent	(714) 879-0934

QTY.	ITEM	I.D. NO(S)	FEE
☒ 1	UGT/S ABANDONMENT BY REMOVAL Waste oil	CAD EPA # 980881437 State Contractor Type / # 483713B City Business # 647362-07	Exempt—Div. 4 - 714 / 715
☐	UGT/S ABANDONMENT IN PLACE		
☐	UGT/S INSTALLATION		
☐	UGT/S ADD TO / ALTER: MONITORING		
☐	UGT/S ADD TO / ALTER: PIPING		

Total Fee	Approved	Disapproved	Date	Inspector
EXEMPT	☒	☐	12/27/88	

UNDERGROUND TANK TIME SURVEY

Valley #61870

1. Facility Address: 16201 Raymer St. Zip Code: _____

2. Inspector: _____ # _____ Unit: _____ 3.UL # _____

4. Installation ☐ Closure ☐ Add To/Alter ☐ Monitoring ☐ Other ☐

5. Private ☐ City ☐ County ☐ State ☐ Federal ☐

6. Remarks: Waste Oil UST Removal

7	8	9	10	11	12
ate/ Name	Time At Site	Travel Time To/From Site	Time In Office	Time Totals	Remarks/ Round Trip Mileage
12-27-88 Galley				0.5	Plan ✓
13 TOTALS					Division 5 Stub

NOTE: INCLUDE UL#'s AND TANK SIZES UNDER REMARKS (6). (These should also be indicated on the plans.)

All time increments should be calculated in 1/10 hour increments. (i.e., 6 minutes - 1.)

FPB-66A

Part 1—Violator
Part 2—Fire Dept
F-340-C (5-77)

City of Los Angeles
FIRE DEPARTMENT

84443

FIRE/LIFE SAFETY VIOLATION

OCCUPANCY	DISTRICT -	BLOCK NO	DATE
612	165	1274.	1/31/84

TO	TITLE	FIRM OR D B A
Ron Lewis	Dist. Mgr.	Pacific Telephone

ADDRESS	ZIP CODE	OCC PHONE
16201 Raymer St., Van Nuys	91405	997-5900

ADDRESS OF VIOLATION	ZIP CODE
same	

COMPLY WITH REQUIREMENTS AS NOTED

A fire safety survey was made of your facility. The following conditions must be corrected in order to meet minimum fire and life safety requirements.

OK 1. 57.01.22-57.20.16 Remove all storage from telephone equipment closet (main building).

OK 2. C.A.C., Title 19 Properly service fire extinguishers throughout premises, as applicable. Such work shall be done by a person having a valid Certificate of Registration as required by Title 19, C.A.C.

OK 3. 57.140.12 Relocate the fire extinguisher from wall of vehicle equipment test area to opposite wall near entrance. Extinguishers having a gross weight not exceeding 40 lbs. shall be installed so that the top of the extinguisher is not more than 5 feet above the floor. Extinguishers having a gross weight greater than 40 lbs. (except wheeled types) shall be so installed that the top of the extinguisher is not more than 3½ feet above the floor.

OK 4. 57.41.30 Provide a rack, chain, or other means to secure upright storage of compressed gas cylinders throughout premises, as applicable.

OK 5. 57.140.10 Provide one approved 2A/10BC fire extinguisher for the steam cleaning garage, and one 2A/10BC extinguisher for the Cable Maintenance Supply area.

OK 6. 57.140.12 Relocate the fire extinguisher inside fenced compound to wall, outside, adjacent to sliding door. Refer to Item #3 pertaining to installation height.

Thank you for your immediate attention to our mutual problem of fire prevention.

☐ ADDITIONAL INFORMATION ON BACK OF THIS FORM

FAILURE ON YOUR PART TO COMPLY WITH THIS NOTICE ON OR BEFORE 2/22/84 WILL SUBJECT YOU TO THE PENALTIES PRESCRIBED BY SAID ORDINANCE. A REINSPECTION OF THE PREMISES SHALL BE MADE FOR FULL COMPLIANCE

RECEIVED BY _____ TITLE _____

FOR ADDITIONAL INFORMATION PHONE	DATE COMPLETED	BY ORDER OF THE CHIEF ENGINEER AND GENERAL MANAGER
989-8561	2/23/84	BY Willis Martin VICU
	INSPECTOR W Martin	INSPECTOR ASSIGNMENT

WILLIS MARTIN

ITEM NO.	REQUIREMENT

Each item has been discussed with a responsible person: ☐ in person ☐ by telephone

NAME: _____ DATE: _____

b. Open circuit in the liquid sensor circuit. Check all connections for wiring continuity with an ohm meter check for very high resistance or open. If there are more than one liquid sensing circuit in the system it might be possible to exchange parts to localize the failure to one area. Replaceable parts are the sensor, sensor home run cable, zener safety barrier, and channel PC card. After the malfunction has been located or if further help is needed to locate the problem contact the installer, authorized repair center or your local service agent.

*(**NOTE:** If the channel has no liquid sensor connected, then install a jumper wire between the mother board terminal marked BLUE and the ground terminal. See Section III.5., Page 20 for information on sensor wiring.)*

5. LIQUID ALARM FAILS TO ACTIVATE WHEN THE TEST SWITCH IS PRESSED.

Possible causes and remedies:

a. Sensor wire grounded. Check to see if the BLUE wire from the mother board to the safety barrier or terminal no 7 is mistakenly grounded. Remove incorrect ground and retest the system. *See Section III.5., Page 19, 20, 21 for information on sensor wiring.*

b. Channel PC card failure. If none of the above malfunctions were found then the problem might be in the channel PC card. If there is another channel card in the system, exchange the questionable card with a working card. If needed, contact the installer, authorized repair center or our local service agent for replacement or further help.

CITY OF LOS ANGELES
CALIFORNIA

BOARD OF
FIRE COMMISSIONERS
485-6032

DAVID W FLEMING
PRESIDENT
KENNETH LOMBARD
VICE-PRESIDENT
LARRY GONZALEZ
ELIZABETH H. LOWE
MICHAEL R YAMAKI

LYNNE NELSON
EXECUTIVE ASSISTANT

RICHARD J RIORDAN
MAYOR

DEPARTMENT OF FIRE
200 NORTH MAIN STREET
LOS ANGELES CA 90012

WILLIAM R BAMATTRE
CHIEF ENGINER
AND
GENERAL MANAGER

August 29, 1997

Ms. Nancy Clancey
Pacific Bell
100 North Stoneman
Alhambra, CA 91201

Dear Ms. Clancey:

PacBell
16201 Raymer Street
Los Angeles, California

The Fire Department has reviewed the Closure Report dated July 22, 1997, as submitted by Versar Incorporated.

Based on the information provided to date, this Department has determined that no further action is required at this time.

Please note this letter does not exempt you of any liability under the California Health and Safety Code or Water Code for past, present, or future operations at this site. Nor does it exempt you of the responsibility to correct additional or previously unidentified conditions at the site which cause, or thereafter to cause, pollution or nuisance, or otherwise pose a threat to water quality or public health.

If you require additional information from the Los Angeles City Fire Department, contact Inspector Gilbert T. Urrea, Jr., Environmental Unit, at (213) 485-7543.

Very truly yours,

WILLIAM R. BAMATTRE
Chief Engineer and General Manager

D. C. Wilcox

Dennis C. Wilcox, Captain II
Commander, Environmental Unit

DCW GTU lw ENV 1998

cc: Mr. Philip Cox, Versar Incorporated

UNDERGROUND TANK UNIT

ASSIGNMENT/ROUTING SLIP

DATE: Aug. 18, 1997

ASSN. NO: 2972

DUE DATE:

INSPECTOR: Ulrich

ASSIGNMENT: Tank Removal

ASSIGNMENT ADDRESS: 16201 Raymer

ACTION REQUIRED:

COMMENTS:

DISPOSITION:

ROUTING and SOIL ANALYSIS REPORT FORWARDING COVER SHEET

UNDERGROUND TANK ENFORCEMENT UNIT

Date: 8/15/97

TO: Underground Tank Plan Check/Environmental, Inspector name (if known): _____

FROM: Inspector name: STEVE SKINNER Inspector No.: 415

SITE ADDRESS: 16201 RAYMER

☐ Soils report. It contains the results of analyzed soil samples that exceed our action levels. The following documents are attached:

- Photocopy of the Abandonment Information sheet
- Photocopy of the Division 5 Permit application and plot plan
- Soil Analysis Report
- Chain of custody
- Plot plan - showing locations of samples, if available.

☐ Monitoring proposal. Forward all three copies.

☐ Site assessment. The following documents are attached:

- Orginal Fire Life Safety Violation notice; the pink and yellow copies.
- Site assessment report, two copies.

☐ Abandonment in place recommendation

☑ Other: _____

Comments:

BELOW. FD ACTION LEVELS

Note: Enforcement Inspectors; make one photocopy of this form after you complete it. Place the copy with either, the copy of the report you are retaining for your files or in a separate routing/forwarding sheet file.

Versar INC.

RECEIVED
AUG 1 1997
UNDERGROUND TANK
ENFORCEMENT UNIT

July 22, 1997

Mr. Skinner
Inspector
Bureau of Fire Prevention
200 North Main Street, Room 920
Los Angeles, California 90012

Reference: Underground Storage Tank Removal Report for the Pacific Bell Facility Located at 16201 Raymer Street in Van Nuys, California.
Versar Project No. 3564-006

Dear Mr. Skinner:

Please find enclosed the *Underground Storage Tank Removal Report* for the Pacific Bell Facility Located at 16201 Raymer Street in Van Nuys, California for your review. If you have any questions or comments regarding this report, please contact me at (916) 863-9337.

Sincerely,

Vernon P. Elarth
Associate Geologist
Environmental Management Division

cc: Ms. Nancy Clancey - Pacific Bell
Mr. Rex Eliseo - Pacific Bell

H:\PROJECTS\PACBELL\VANNUYS\SKINNER.LTR

• SACRAMENTO OFFICE •
7844 MADISON AVENUE, SUITE 167 • FAIR OAKS, CALIFORNIA 95628 • TELEPHONE: (916) 962-1612 FAX: (916) 962-2678

STATE OF CALIFORNIA
STATE WATER RESOURCES CONTROL BOARD

CERTIFICATION OF COMPLIANCE
FOR UNDERGROUND STORAGE TANK INSTALLATION

FORM C

COMPLETE A SEPARATE FORM FOR EACH TANK SYSTEM

I. SITE LOCATION Pacific Bell

STREET 16201 Raymer St.

CITY Van Nuys COUNTY Los Angeles

II. INSTALLATION (mark all that apply):

- [x] The installer has been certified by the tank and piping manufacturers.
- [ ] The installation has been inspected and certified by a registered professional engineer.
- [x] The installation has been inspected and approved by the implementing agency.
- [ ] All work listed on the manufacturer's installation checklist has been completed.
- [x] The installation Contractor has been certified or licensed by the Contractors State License Board.
- [ ] Another method was used as allowed by the implementing agency. (Please specify.)

III. OATH I certify that the information provided is true to the best of my belief and knowledge.

Tank Owner/Agent Tait Environmental Systems Date 4-1-97

Print Name James O. Steeitz Phone (714) 560-8222

Address P.O. Box 4429, Orange, Ca. 92613

LOCAL AGENCY USE ONLY

STATE TANK I.D #	COUNTY #	JURISDICTION #	FACILITY #	TANK #

INSTRUCTIONS FOR CO :TING FORM "C": TANK INSTALLA1. . CERTIFICATION

GENERAL INSTRUCTIONS

1. Each tank system must be in compliance with the federal and state technical standards, contained in law and regulations, for tank and piping installation.

2. This certification shall be completed by either the UST owner or representative.

3. One certification is required for each tank system. This form shall be used to make the required certification.

4. Please type or print clearly all requested information (for printing, please use a hard point writing instrument).

5. Submit the completed certification to the appropriate Local Implementing Agency.

I. INSTALLATION: MARK ALL OF THE ITEMS THAT APPLY TO INDICATE THAT THE INSTALLATION REQUIREMENTS ARE MET.

II. OATH: THE TANK OWNER OR AGENT SHALL CERTIFY, BY SIGNING THE CERTIFICATION, THAT THE INFORMATION PROVIDED IS TRUE AND CORRECT. THE PERSON'S NAME SHOULD BE PRINTED UNDER THE SIGNATURE.

STATE OF CALIFORNIA
STATE WATER RESOURCES CONTROL BOARD

CERTIFICATION OF COMPLIANCE
FOR UNDERGROUND STORAGE TANK INSTALLATION

FORM C

COMPLETE A SEPARATE FORM FOR EACH TANK SYSTEM

I. SITE LOCATION Pacific Bell

STREET 16201 Raymer St.

CITY Van Nuys COUNTY Los Angeles

II. INSTALLATION (mark all that apply):

- [x] The installer has been certified by the tank and piping manufacturers.
- [ ] The installation has been inspected and certified by a registered professional engineer.
- [x] The installation has been inspected and approved by the implementing agency.
- [ ] All work listed on the manufacturer's installation checklist has been completed.
- [x] The installation Contractor has been certified or licensed by the Contractors State License Board.
- [ ] Another method was used as allowed by the implementing agency. (Please specify.)

_____

III. OATH I certify that the information provided is true to the best of my belief and knowledge.

Tank Owner/Agent Tait Environmental Systems Date 4-1-97

Print Name James O. Steeitz Phone (714)560-8222

Address P.O. Box 4429, Orange, Ca 92613

LOCAL AGENCY USE ONLY

STATE TANK I D #	COUNTY #	JURISDICTION #	FACILITY #	TANK #

INSTRUCTIONS FOR COMPLETING FORM "C": TANK INSTALLATION CERTIFICATION

GENERAL INSTRUCTIONS

1. Each tank system must be in compliance with the federal and state technical standards, contained in law and regulations, for tank and piping installation.

2. This certification shall be completed by either the UST owner or representative.

3. One certification is required for each tank system. This form shall be used to make the required certification.

4. Please type or print clearly all requested information (for printing, please use a hard point writing instrument).

5. Submit the completed certification to the appropriate Local Implementing Agency.

I. INSTALLATION: MARK ALL OF THE ITEMS THAT APPLY TO INDICATE THAT THE INSTALLATION REQUIREMENTS ARE MET.

II. OATH: THE TANK OWNER OR AGENT SHALL CERTIFY, BY SIGNING THE CERTIFICATION, THAT THE INFORMATION PROVIDED IS TRUE AND CORRECT. THE PERSON'S NAME SHOULD BE PRINTED UNDER THE SIGNATURE.

STATE OF CALIFORNIA
STATE WATER RESOURCES CONTROL BOARD

CERTIFICATION OF COMPLIANCE
FOR UNDERGROUND STORAGE TANK INSTALLATION

FORM C

COMPLETE A SEPARATE FORM FOR EACH TANK SYSTEM

I. SITE LOCATION Pacific Bell

STREET 16201 Raymer St.

CITY Van Nuys COUNTY Los Angeles

II. INSTALLATION (mark all that apply):

- [x] The installer has been certified by the tank and piping manufacturers.
- [ ] The installation has been inspected and certified by a registered professional engineer.
- [x] The installation has been inspected and approved by the implementing agency.
- [ ] All work listed on the manufacturer's installation checklist has been completed.
- [x] The installation Contractor has been certified or licensed by the Contractors State License Board.
- [ ] Another method was used as allowed by the implementing agency. (Please specify.)

III. OATH I certify that the information provided is true to the best of my belief and knowledge.

Tank Owner/Agent Tait Environmental Systems Date 4-1-97

Print Name James O. Steele Phone (714) 560-8222

Address P.O. Box 4429, Orange, Ca 92613

LOCAL AGENCY USE ONLY

STATE TANK I.D. #	COUNTY #	JURISDICTION #	FACILITY #	TANK #

INSTRUCTIONS FOR CO. ETING FORM "C": TANK INSTALLA . CERTIFICATION

GENERAL INSTRUCTIONS

1. Each tank system must be in compliance with the federal and state technical standards, contained in law and regulations, for tank and piping installation.

2. This certification shall be completed by either the UST owner or representative.

3. One certification is required for each tank system. This form shall be used to make the required certification.

4. Please type or print clearly all requested information (for printing, please use a hard point writing instrument).

5. Submit the completed certification to the appropriate Local Implementing Agency.

I. INSTALLATION: MARK ALL OF THE ITEMS THAT APPLY TO INDICATE THAT THE INSTALLATION REQUIREMENTS ARE MET.

II. OATH: THE TANK OWNER OR AGENT SHALL CERTIFY, BY SIGNING THE CERTIFICATION, THAT THE INFORMATION PROVIDED IS TRUE AND CORRECT. THE PERSON'S NAME SHOULD BE PRINTED UNDER THE SIGNATURE.

INSTALL info. sheet | UGTE UNIT | DISK2 F/mdiihm:10-30-92

ROUTING INSPECTORS - Insert ONE co_. , each of the following:
1. Div 5 package (original) 2. Inspection blue book 3. Data entry 4. Haz Mat Box

GENERAL INFORMATION F.S. NO. 90 FACILITY NO. _____

Site address	16201 RAYMER	Inspection District No.	415	Division 5 permit no.	4562
Inspector name	SKINNER	Inspector No.	415	Date of first inspection	3/10/97
Contractor	TAIT ENVIR.	Resp Person	JASON LEE	Phone no.	714 560 8222
				Date of final inspection	3/24/97

TANK INFORMATION

Tank no.	Facility/Tank I.D no.	Tank size (gallons) & Metal or FRP(circle)	Product	LAFD General Approval no.	U.L. number	Tank manufacturer	Tank model
1		12,000 M/F	GAS	14-91-2	5397488	MODERN	DWS
2		M/F					
3		M/F					
4		M/F					
5		M/F					

REQUIRED TANK DELIVERY LETTER - on original company letter head. Shall contain the following information: tank(s) passed the holiday test
are proper tank(s) per plans
have 4" min. containment collar
have LAFD General Approval Tag affixed
have U.L. Tag affixed
laid on min. 12" clean bed of backfill
proper backfill size
RECEIVED (circle) YES OR NO

1st INSPECTION: TANK PRESSURE TEST AT 5psi pass - fail = P - F

Tank no.	date	Primary	Annular	date	Primary	Annular
1	3/10/97	(P) F	P - F	3/11/97	(P) F	P - F
2	/ /	P - F	P - F	/ /	P - F	P - F
3	/ /	P - F	P - F	/ /	P - F	P - F
4	/ /	P - F	P - F	/ /	P - F	P - F
5	/ /	P - F	P - F	/ /	P - F	P - F

1st INSPECTION: PRIMARY PIPING pressure test at 75 psi

Tank no.	Product date		Product date		Vapor date		Vapor date		Vent date		Vent date	
1	3/10/97 (P) F		/ /	P - F	3/11/97 (P) F		/ /	P - F	3/10/97 (P) F		/ /	P - F
2	/ /	P - F	/ /	P - F	/ /	P - F	/ /	P - F	/ /	P - F	/ /	P - F
3	/ /	P - F	/ /	P - F	/ /	P - F	/ /	P - F	/ /	P - F	/ /	P - F
4	/ /	P - F	/ /	P - F	/ /	P - F	/ /	P - F	/ /	P - F	/ /	P - F
5	/ /	P - F	/ /	P - F	/ /	P - F	/ /	P - F	/ /	P - F	/ /	P - F

2nd INSPECTION: SECONDARY PIPING pressure test at 5 psi

Tank no.	Product date		Product date	
1	3/11/97 (P) F		/ /	P - F
2	/ /	P - F	/ /	P - F
3	/ /	P - F	/ /	P - F
4	/ /	P - F	/ /	P - F
5	/ /	P - F	/ /	P - F

Primary piping manuf.
model ENVIR FLEX
Secondary piping manuf.
model ENVIRO FLEX
Monitor sys. manuf.
VEEDER-ROOT TLS 350
Tank system: (✓) annular (✓) tank level
model

3rd INSPECTION: 1ST MONITOR TEST

1st monitoring system test (all probes)

Tank date		Piping date	
3/12/97 (P) F		3/12/97 (P) F	
/ /	P - F	/ /	P - F
/ /	P - F	/ /	P - F

If monitoring system passes, then fuel may be put into the tank.

4TH INSPECTION: 2ND MONITORING SYS. & TOTAL SHUTDOWN & LINE LEAK TEST

2nd monitoring sys test (random probes) Tank date		Piping date		Total shutdown test Piping date		Line leak detestion test Piping date	
3/12/97 (P) F		3/12/97 P - (F)		3/12/97 (P) F		/ /	P - F
/ /	P - F	/ /	P - F	/ /	P - F	/ /	P - F
/ /	P - F	/ /	P - F	/ /	P - F	/ /	P - F

Line leak detection manuf.
model
Overspill box manuf.
model
Overfill device manuf
model

All items on Installation Final Check List MUST be complied with, before system can operate. Concrete or pavement material must be finished before final OK.

DOCUMENTS & ENTRIES: NECESSARY FOR A COMPLETE PACKAGE
- ○ Installation info sheet
- ○ Time log - Site specific sheet
- ○ Div. 5 permit, application, and plans
- ○ Update Blue Book - facility "A" form & tank "B" form
- ○ Entry on Div. 5 Activity Sheet

Package completion & forwarding date:

State of California—Environmental Protection Agency
Form Approved OMB No. 2050-0039 (Expires 9-30-96)
Please print or type *Form designed for use on elite (12*

See Instructions on back of page 6.

pewriter.

Department of Toxic Substances Cont
Sacramento, California

96524942

UNIFORM HAZARDOUS WASTE MANIFEST

1. Generator's US EPA ID No.	Manifest Docu No.	2 Page 1 of 1	Information in the shaded areas is not required by Federal law.
CADQ0913147	RE 10010		

GENERATOR

3. Generator's Name and Mailing Address
PACIFIC BELL
P.O. BOX 5095 RM. IN-01 SAN RAMON, CA 94583
4. Generator's Phone (510) 308-6578

A. State Manifest Document Number: 96524942
B. State Generator's ID:
C. State Transporter's ID:
D. Transporter's Phone: 909-355-1601
E. State Transporter's ID:
F. Transporter's Phone:
G. State Facility's ID:
H. Facility's Phone: 310-537-7100

5. Transporter 1 Company Name: ERICKSON, INC.
6. US EPA ID Number: CAD009461362
7. Transporter 2 Company Name:
8. US EPA ID Number:
9. Designated Facility Name and Site Address
DEMENNO KERDOON
2000 N. ALAMEDA ST.
COMPTON, CA. 90222
10. US EPA ID Number: CAT080013525

11. US DOT Description (including Proper Shipping Name, Hazard Class, and ID Number)	12. Containers No.	12. Containers Type	13. Total Quantity	14. Unit Wt/Vol	I. Waste Number
a. RQ, WASTE FLAMMABLE LIQUID, N.O.S. (CONTAINS GASOLINE), 3, UN1993, III (D001)	001	TT	00300	G	State EPA/Other D001
b.					State EPA/Other
c.					State EPA/Other
d.					State EPA/Other

J. Additional Descriptions for Materials Listed Above
(10) RINSATE CONTAINING PETROLEUM PRODUCTS FROM UNDERGROUND STORAGE TANK CLEANING.

K. Handling Codes for Wastes Listed Above
a. b. c. d.

15. Special Handling Instructions and Additional Information
WEAR APPROPRIATE PERSONAL PROTECTIVE CLOTHING
24-HR. EMERGENCY CONTACT PH# 916 977-7777
JOB#35303

SITE ADDRESS:
PACIFIC BELL
16201 RAYMER AVE.
VAN NUYS, CA. 91408

16. **GENERATOR'S CERTIFICATION:** I hereby declare that the contents of this consignment are fully and accurately described above by proper shipping name and are classified, packed, marked, and labeled, and are in all respects in proper condition for transport by highway according to applicable international and national government regulations.

If I am a large quantity generator, I certify that I have a program in place to reduce the volume and toxicity of waste generated to the degree I have determined to be economically practicable and that I have selected the practicable method of treatment, storage, or disposal currently available to me which minimizes the present and future threat to human health and the environment; OR, if I am a small quantity generator, I have made a good faith effort to minimize my waste generation and select the best waste management method that is available to me and that I can afford.

Printed/Typed Name	Signature	Month	Day	Year
CESAR CASTILLO		02	26	97

TRANSPORTER

17. Transporter 1 Acknowledgement of Receipt of Materials

Printed/Typed Name	Signature	Month	Day	Year
RUSSELL ALEXANDER	Russell Alexander	02	26	97

18. Transporter 2 Acknowledgement of Receipt of Materials

Printed/Typed Name	Signature	Month	Day	Year

FACILITY

19. Discrepancy Indication Space

20. Facility Owner or Operator Certification of receipt of hazardous materials covered by this manifest except as noted in Item 19.

Printed/Typed Name	Signature	Month	Day	Year

DO NOT WRITE BELOW THIS LINE.

IN CASE OF EMERGENCY OR SPILL, CALL THE NATIONAL RESPONSE CENTER 1-800-424-8802; WITHIN CALIFORNIA, CALL 1-800-852-7550

96524942

DTSC 8022A (1/95)
EPA 8700—22

Yellow: GENERATOR RETAINS

TAIT ENVIRONMENTAL SYSTEMS

CA Lic. #588098 · AZ Lic. #095984

March 20, 1997

Inspector Skinner
Los Angeles City Fire Department
U.G.T.E.U.
200 North Main Street, Room 930
Los Angeles, CA 90012

RE: PACIFIC BELL
16201 Raymer Street
Van Nuys, CA

Dear Inspector Skinner:

Per your request, is the following information regarding the above-referenced site.

* The 12,000 gallon underground storage tank passed the Holiday Test.
* A copy of the witnessed and signed Holiday Test is enclosed.
* We installed a double-wall fiberglass coated steel underground storage tank manufactured by Modern Welding of Fresno, CA. This is the same tank that is shown on the plans.
* There is a (4) four inch minimum containment collar on the tank.
* The Los Angeles Fire Department Permit Number for the tanks is 14-91-2.
* The UL Number for the 12,000 gallon double-wall underground storage tank is J397488.
* The tank was set on a bed of (12) twelve inches of peagravel.

* The tank was set on a bed of (12) twelve inches of peagravel.

* The Diameter of the tank is 96".

* The Original Act Number from the Tank Certification is A15741.

* The tank was manufactured in 1994.

* The tank was recertified February 26, 1997, with a Recertification Number of 25-R.

Feel free to call with any questions.

Very Truly Yours,
TAIT ENVIRONMENTAL SYSTEMS

Kimberly J. Tingley

KIMBERLY J. TINGLEY
Project Manager

KJT:clb
·\jds\letters\pacbell\TS6593.fd

SENT BY:MODERN WELDING COMPANY; 3-11-97 ;11:30AM ;MODWELDCO-CALIFORNIA→ 17145608211;# 2

MON 11 AM

842291

4 PARTS

STRAIGHT BILL OF LADING – SHORT FORM – ORIGINAL – NOT NEGOTIABLE

RECEIVED, subject to the classifications and lawfully filed tariffs in effect on the date of the issue of this Original Bill of Lading, the property described below, in apparent good order, except as noted (contents and condition of contents of packages unknown), marked, consigned, and destined as indicated below, which said carrier (the word carrier being understood throughout this contract as meaning any person or corporation in possession of the property under the contract) agrees to carry to its usual place of delivery at said destination, if on its route, otherwise to deliver to another carrier on the route to said destination. It is mutually agreed, as to each carrier of all or any of said property over all or any portion of said route to destination, and as to each party at any time interested in all or any of said property, that every service to be performed hereunder shall be subject to all the terms and conditions of the Uniform Domestic Straight Bill of Lading set forth (1) in Official, Southern, Western and Illinois Freight Classifications in effect on the date hereof, if this is a rail or a rail-water shipment, or (2) in the applicable motor carrier classification or tariff if this is a motor carrier shipment.

Shipper hereby certifies that he is familiar with all the terms and conditions of the said bill of lading, including those on the back hereof, and binds in the classification or tariff which governs the transportation of this shipment, and the said terms and conditions are hereby agreed to by the shipper and accepted for himself and his assigns.

From MODERN WELDING COMPANY OF CALIFORNIA, INC.

At 4141 N. BRAWLEY AVENUE
FRESNO, CA 93722

DESIGNATE WITH AN (X)

BY TRUCK ☐ FREIGHT ☐

Date 3-3-97

Shipper's No. 2647

Carrier Modern Welding Co of Ca Inc (SCAC) _____ Carrier's No. _____

Consigned to Shields, Harper & CO % Pacific Bell

(If Collect on Delivery shipments, the letters "COD" must appear before consignee's name or as otherwise provided in Item 430 Sec. 1. (Mail or street address of consignee – for purpose of notification only.)

Destination Van Nuys State Ca County _____

Route _____ Delivery Address * 16201 Raymer St.

(* To be filled in only where shipper desires and governing tariffs provide for delivery thereat.)

Delivering Carrier _____ Vehicle or Car Initial Ed No. 18

No. of Shipping Units	Kind of Package, Description of Articles, Special Marks and Exceptions	*Weight (Subject to Corr.)	Class or Rate	Check Column
1	12,000 gallon Fouble Wall Glasteel			
	Composit Recertified Underground tank.			
	UL#J397488, LAFD# 11-91-2, ACT100#A15741			
	Recertification# R 25			
1	Glasteel field kit			
4	hold doen straps & pads			
1	Gage stick & chart			
	Vac at shop10 – 8			
Total Pieces	35,000 volt holiday test witnessed by:			

Subject to section 7 of conditions of applicable bill of lading, if this shipment is to be delivered to the consignee without recourse on the consignor, the consignor shall sign the following statement:
The carrier shall not make delivery of this shipment without payment of freight and all other lawful charges.

Per _____ (Signature of Consignor)

If charges are to be prepaid, write or stamp here, "To be Prepaid."

Received $ _____ to apply in prepayment of the charges on the property described hereon.

Agent or Cashier

Per _____ (The signature here acknowledges only the amount prepaid.)

Charges Advanced: $ _____

† "This is to certify that the above named materials are properly classified, described, packaged, marked and labeled, and are in proper condition for transportation, according to the applicable regulations of the Department of Transportation."

* If the shipment moves between two ports by a carrier by water, the law requires that the bill of lading shall state whether it is "carrier's or shipper's weight."

† Shipper's imprint in lieu of stamp; not a part of Bill of Lading approved by the Department of Transportation.

NOTE – Where the rate is dependent on value, shippers are required to state specifically in writing the agreed or declared value of the property.

The agreed or declared value of the property is hereby specifically stated by the shipper to be not exceeding _____

REMIT C.O.D. TO:

C.O.D. SHIPMENT
C.O.D. Amt. _____
Collection Fee _____
Total Charges _____

THIS SHIPMENT IS CORRECTLY DESCRIBED.

CORRECT WEIGHT IS _____ LBS.

† The Rate Items used for this shipment conform to the specifications and fall in the box maker's certificate thereon, and all other requirements of Item 222, of the National Motor Freight Classification.

C.O.D. CHARGE TO BE PAID BY { SHIPPER ☐ CONSIGNEE ☐

MODERN WELDING COMPANY OF CALIFORNIA, INC.

Shipper Per B Bartlett

Agent _____ Per _____

Permanent post office address of shipper

* MARK WITH "X" TO DESIGNATE HAZARDOUS MATERIAL AS DEFINED IN TITLE 49 OF THE CODE OF FEDERAL REGULATIONS.

1

LEAK ALERT

LA-04 / LA-08

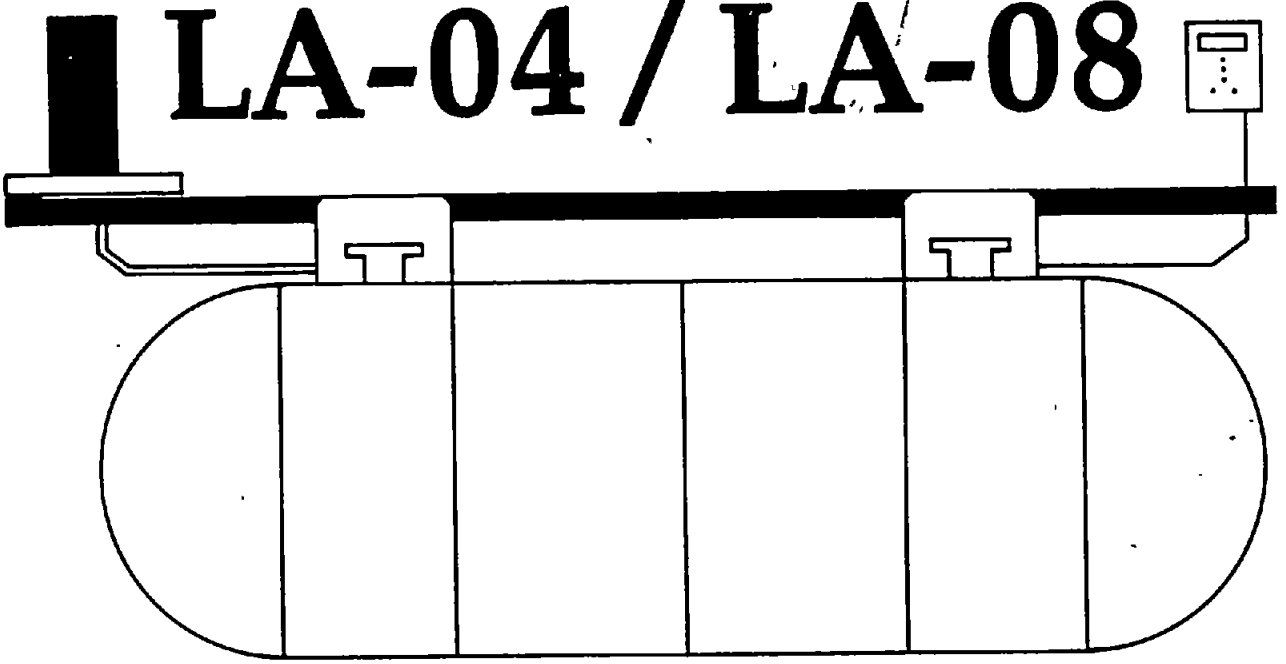

This Product is Listed by
UNDERWRITERS LABORATORIES INC.
and Bears the Mark:

SUBJECT TO FIELD INSPECTION

The approval of these plans and/or specifications does not exempt them from strict compliance with all other pertinent Sections of the municipal Code and other laws and regulations

APPROVED

7/2/91

LOS ANGELES FIRE DEPARTMENT
BUREAU OF FIRE PREVENTION

BY J. Gould #1731

LEAK ALERT SYSTEM

OPERATION INSTRUCTION
MANUAL FOR THE
LA-04-7 LA-08 SYSTEMS:

This Product is Listed by
UNDERWRITERS LABORATORIES INC.
and Bears the Mark: UL

TABLE OF CONTENTS

PAGE

I. INTRODUCTION

I.1. GENERAL DESCRIPTION 1

I.2. INITIAL INSPECTION AND WARRANTY 1

I.3. RETURN REQUESTS 1

II. SYSTEM DESCRIPTION

II.1 ALARM SYSTEM CONTROL ENCLOSURE 2

II.1.A. BASE PLATE 2

II.1.B. WIRING TERMINAL BLOCK 2

** WIRING TERMINAL BLOCK DIAGRAM ** 2

** LA-04 SYSTEM ASSEMBLY DIAGRAM ** 3

** LA-08 SYSTEM ASSEMBLY DIAGRAM ** 4

II.1.C. INDICATOR NAMEPLATE 5

II.1.D. D.C. POWER SUPPLY 5

II.1.E. MOTHER BOARD 5

** LA-04 MOTHER BOARD DIAGRAM ** 5

** LA-08 MOTHER BOARD DIAGRAM ** 6

II.1.F. CHANNEL PC CARD 7

** CHANNEL PC CARD DIAGRAM ** 7

II.1.G. ZENER SAFETY BARRIERS 8

** ZSB-1 ZENER SAFETY BARRIER ASSEMBLY DIAGRAM ** 8

** ZSB-2 ZENER SAFETY BARRIER ASSEMBLY DIAGRAM ** 9

II.1.H. BARRIER END PLATE 9

** LA-04 / LA-08 SYSTEM DESCRIPTION DIAGRAM ** 10

TABLE OF CONTENTS (continued) PAGE

II.2. LIQUID SENSOR MODEL LALS-1 11

** LIQUID SENSOR MODEL LALS-1 DESCRIPTION ** 11

II.3. VAPOR SENSOR MODEL LAVS-1 11

** VAPOR SENSOR MODEL LAVS-1 DESCRIPTION **..... 11

II.4. INTERNAL ELECTRONIC WIRING 12

** SYSTEM WIRING BLOCK DIAGRAM ** 12

MOTHER BOARD WIRING 12

BASE PLATE WIRING 13

FRONT COVER ALARM CIRCUIT WIRING 13

** LEAK ALERT SYSTEM WIRING DIAGRAM LA-04 / LA-08 14

III. FIELD INSTALLATION AND ELECTRONIC WIRING

III.1. ENCLOSURE MOUNTING 15

III.2. SENSOR INSTALLATION 15

** SENSOR INSTALLATION GENERAL DIAGRAM **..... 16

III.3. HOME RUN CABLE 17

** RECOMMENDED LEAK ALERT FIELD PLUMBING LA-04 / LA-08* ... 18

III.4. CHANNEL PC CARD 19

III.5. ZENER SAFETY BARRIERS 19

ZSB-1 ZENER SAFETY BARRIER WIRING LIQUID ONLY 19

ZSB-2 ZENER SAFETY BARRIER WIRING VAPOR ONLY 20

ZSB-2 ZENER SAFETY BARRIER WIRING BOTH SENSORS 20

** SENSOR / ZENER SAFETY BARRIER WIRING DIAGRAM **..... 21

III.6. INPUT POWER TERMINAL BLOCK COVER 22

III.7. MASTER RELAY CONTACT / CONNECTION 22

III.8. POWER INPUT WIRING 22

** MODEL LA-04 SYSTEM PHOTOGRAPH ** 23

** MODEL LA-08 SYSTEM PHOTOGRAPH ** 24

IV OPERATION AND MAINTENANCE

IV.1. SYSTEM START UP 25

IV.2. SYSTEM TEST AND ADJUSTMENT 25

IV.2.1. LIQUID ALARM ADJUSTMENT 26

IV.2.2. VAPOR ALARM ADJUSTMENT 26

IV.2.3. ALARM TEST SWITCHES 27

IV.3. TROUBLESHOOTING 27

POWER LED / POWER CONNECTION 28

VAPOR ALARM ACTIVATES 28

VAPOR TEST ALARM FAILURE 29

LIQUID ALARM ACTIVATES 29

LIQUID TEST ALARM FAILURE 30

I. INTRODUCTION

I.1 GENERAL DESCRIPTION

Universal Sensors and Devices, Inc. Leak Alert systems are designed specifically for detecting leaks in underground storage tanks. The system uses two types of sensing probes designed for use in hazardous locations: LALS-1 thermal element capable of detecting the presence of any liquid, and LAVS-1 metal oxide semiconductor (MOS) element that recognizes the presence of most combustible and organic vapors.

Each Leak Alert system includes an electronic control enclosure, which is mounted in a non-hazardous location, and one or more remote sensors (liquid / vapor) located in the hazardous location.

I.2 INITIAL INSPECTION AND WARRANTY

This instrument system should be inspected for shipping damages after unpacking. If any damage is found, please notify the carrier and factory immediately.

WARRANTY

Universal Sensors and Devices, Inc. (USD), warrants the original purchaser that its instrument and component parts thereof, will be free from defects in workmanship and materials for a period of one year from the date of shipment. USD's sole obligation under this warranty is to replace defective parts, F.O.B. USD's factory, or, at USD's sole election, to repair defective parts without charge. Claims under this warranty must be made in writing within 15 days after the defects are discovered, which period of time is expressly agreed to be reasonable. All such claims must be substantiated by USD's inspection department.

Warranty forms must be completed and returned to validate the warranty. See form for more information.

Universal Sensors and Devices, Inc. will not be liable for any consequential damages, including, without limitation, damages resulting from loss of use, special, indirect, incidental or other damages of any type including, but not limited to, damages related to lost sales and profits, excessive or increased costs and expenses, field recall and retrofit costs and expenses, down-time costs and claims of user for such damages.

I.3 RETURN REQUESTS

Authorization must be obtained from the factory before returning items for any reason. When requesting authorization, please state reason for return, the date of purchase, instrument serial number, or your P.O. number and our invoice number if available.

II. SYSTEM DESCRIPTION

The Leak Alert System consists of an alarm system control enclosure, and one or more remote sensors. See page 10 for system diagram.

II.1 ALARM SYSTEM CONTROL ENCLOSURE

The alarm system enclosure is a NEMA type 4, weatherproof instrument enclosure. Included inside the enclosure are the following major components:

A. BASE PLATE
B. WIRING TERMINAL BLOCK
C. INDICATOR NAMEPLATE
D. POWER SUPPLY
E. MOTHER BOARD
F. CHANNEL PC CARD
G. ZENER SAFETY BARRIER
H. BARRIER END PLATE

II.1.A BASE PLATE

The base plate is to provide a mounting base for the other components. This plate is secured to the enclosure with four mounting screws. There are no field replaceable parts associated with the base plate.

II.1.B WIRING TERMINAL BLOCK

A terminal block is provided for the connection of the input power (115 VAC 50 / 60 Hz) as well as relay contact connection (rated at 115 VAC 5 amp). Marking on the base plate indicates the connection terminals. A plastic cover is provided for protection from electrical shock and must be reinstalled after connections are completed.

WIRING TERMINAL BLOCK DIAGRAM

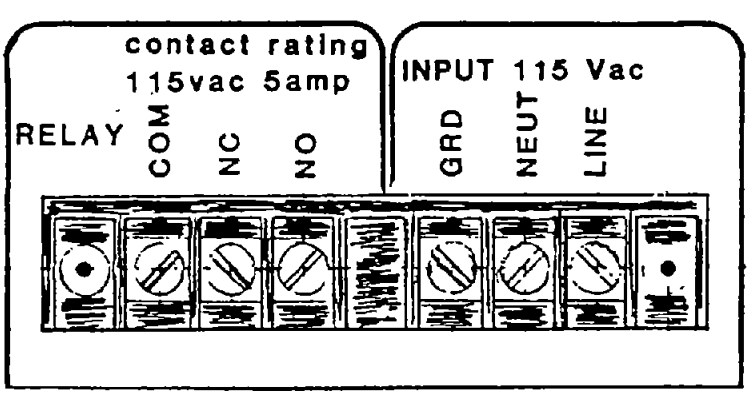

MODEL LA-04 LEAK ALERT SYSTEM
VIEW WITH COVER REMOVED

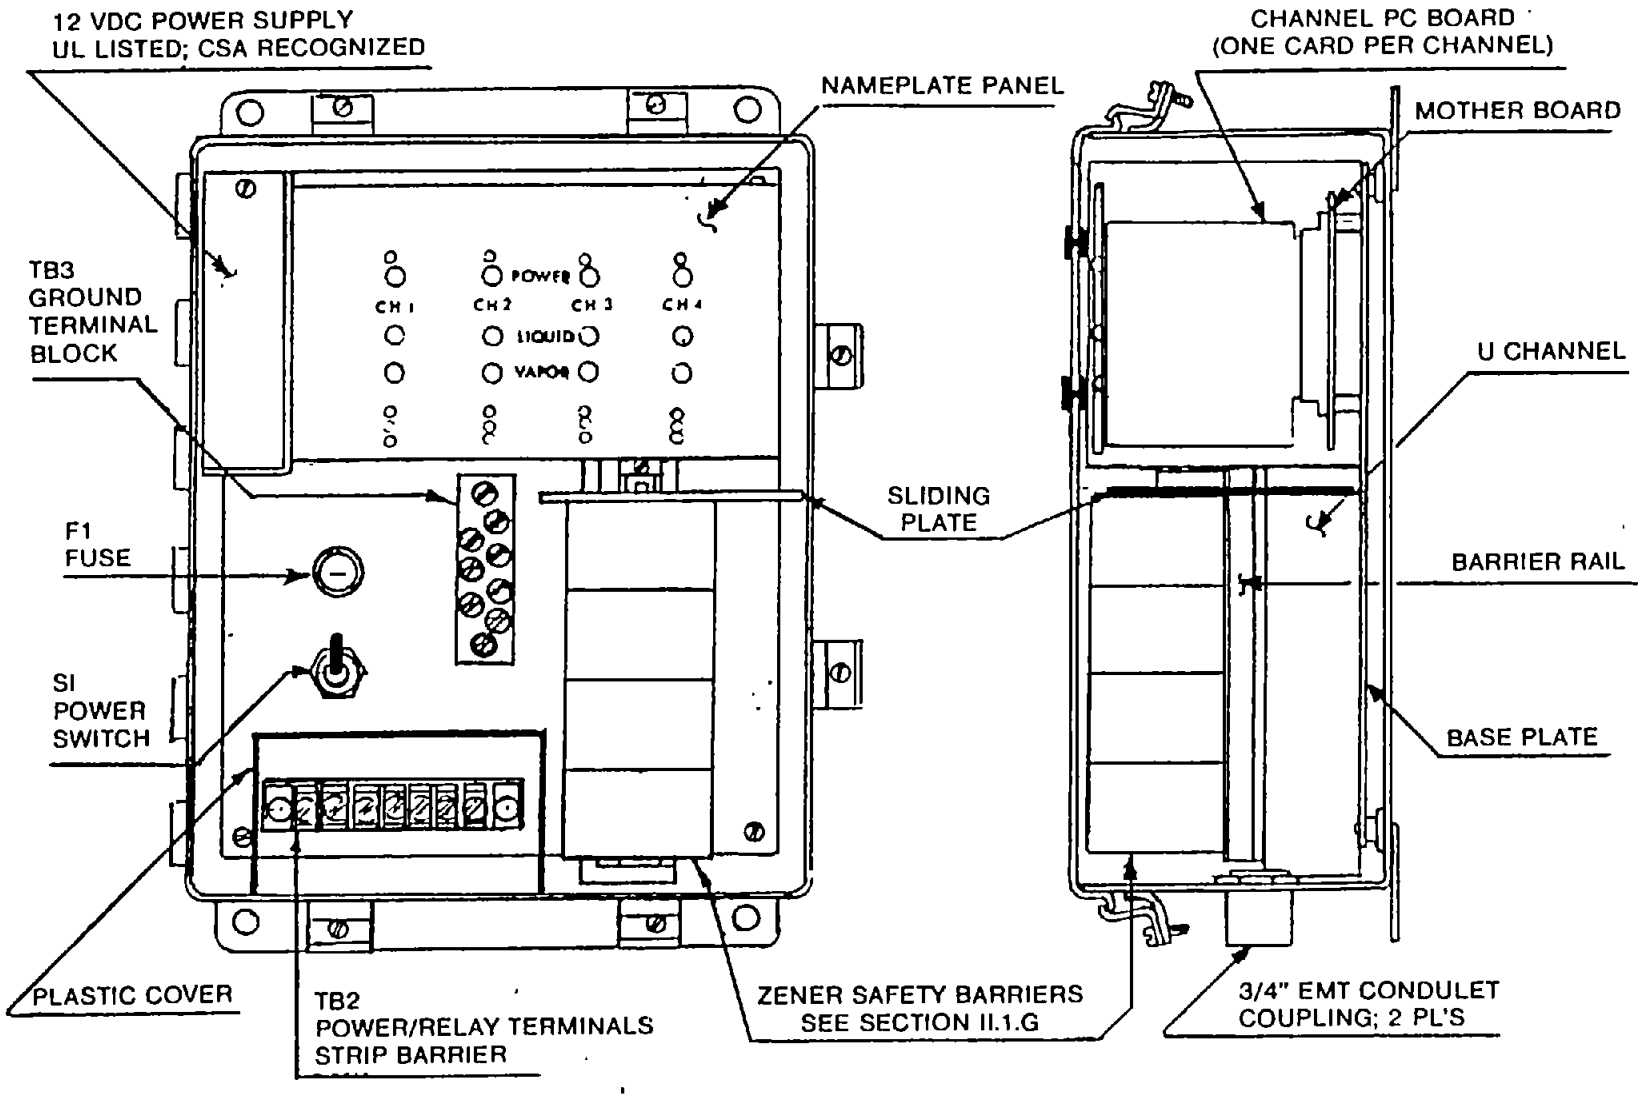

MODEL LA-08 LEAK ALERT SYSTEM

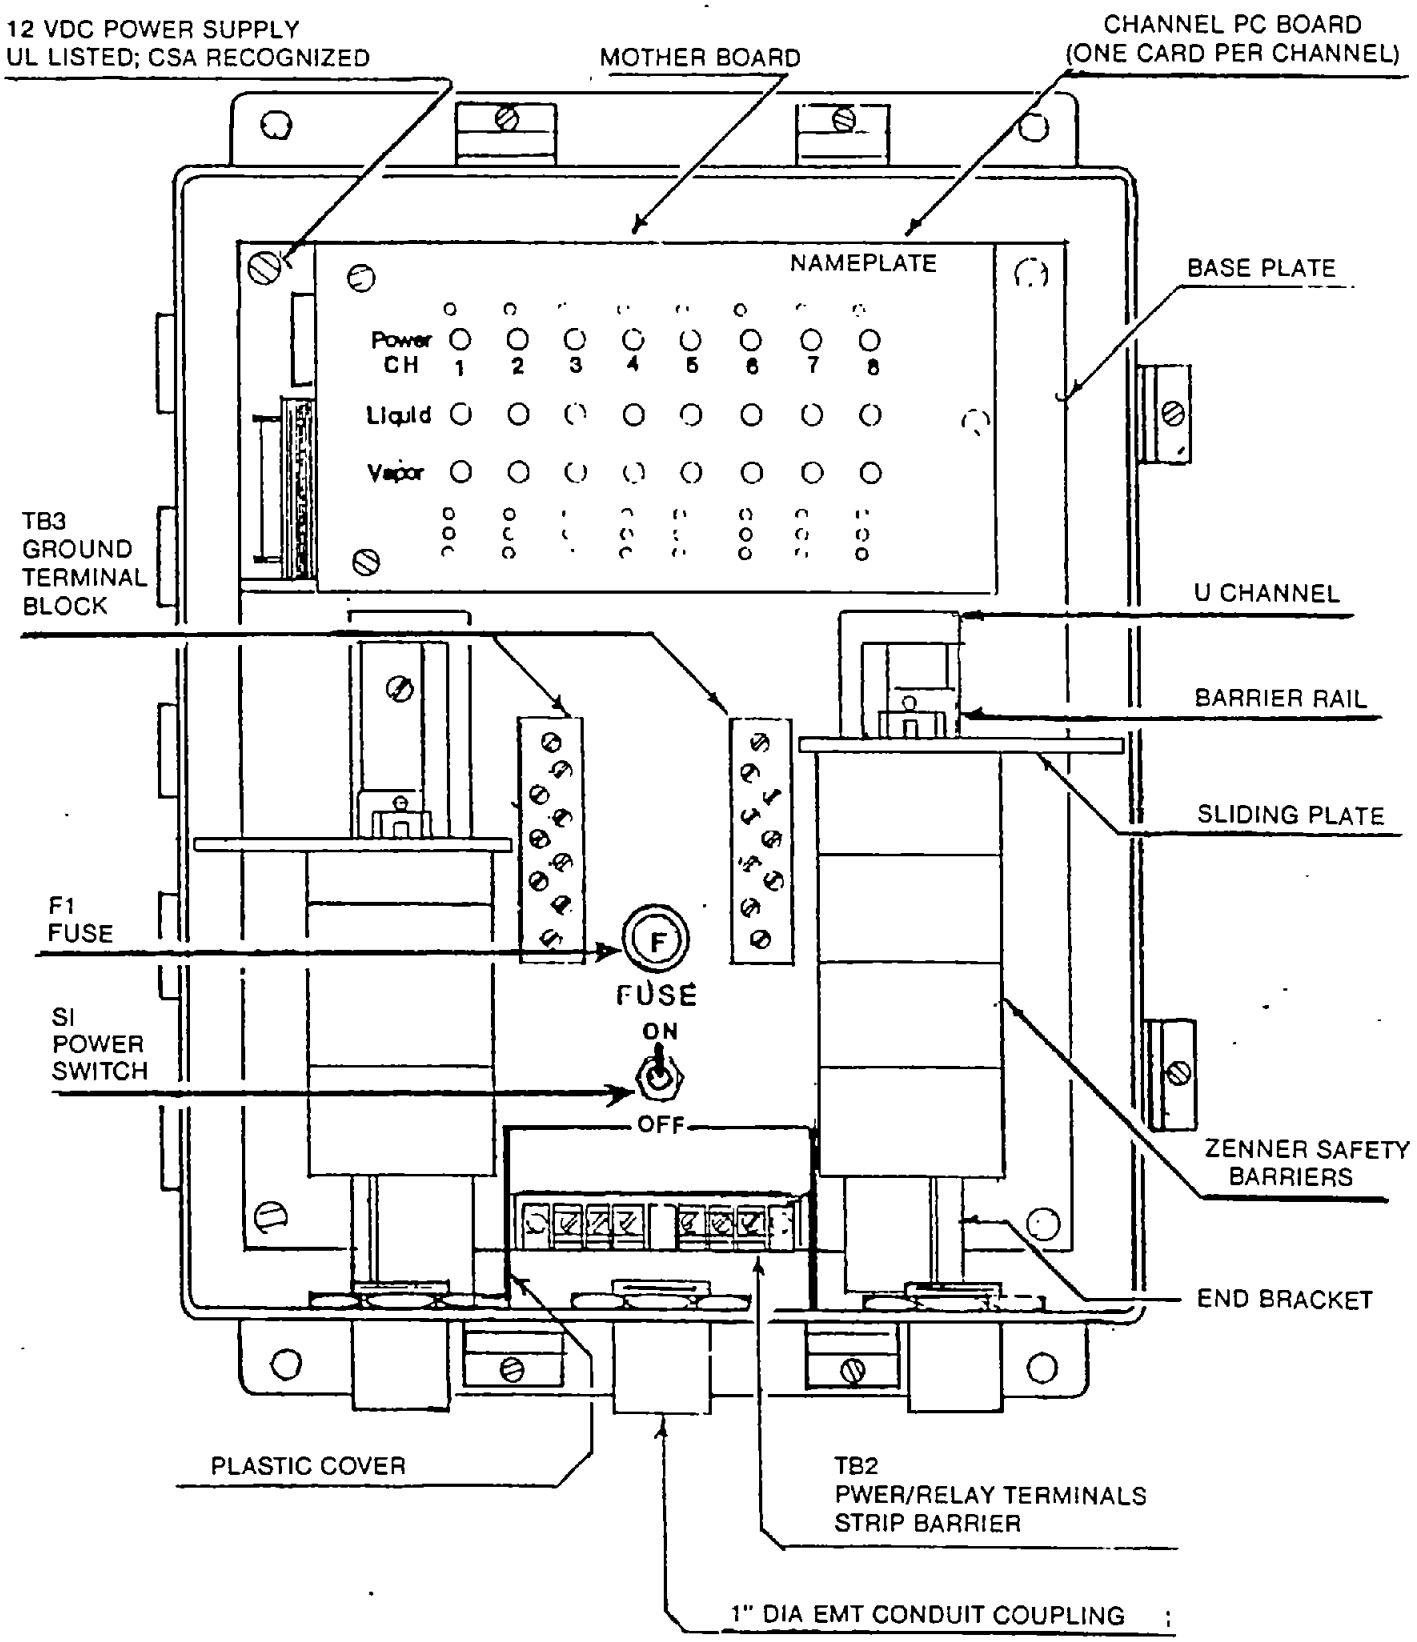

II.1.C INDICATOR NAMEPLATE

The function of the nameplate is to identify the channels, status of each channel, status of the LED alarm indicators. Access is provided to the adjustment trimpot for the vapor alarm. This aluminum panel also aids in heat dispersion for the power supply.

II.1.D D.C. POWER SUPPLY

A 12 VDC power supply provides the power for operation of the channel cards and other components of the mother board. This power supply is mounted to the base plate and is not field replaceable.

II.1.E MOTHER BOARD

A mother board is provided for interfacing with the individual channel PC cards P/N USD PC-58E, and input connections from each Zener Safety Barrier. The mother board is not a field replaceable part.

LA-04 MOTHER BOARD DIAGRAM

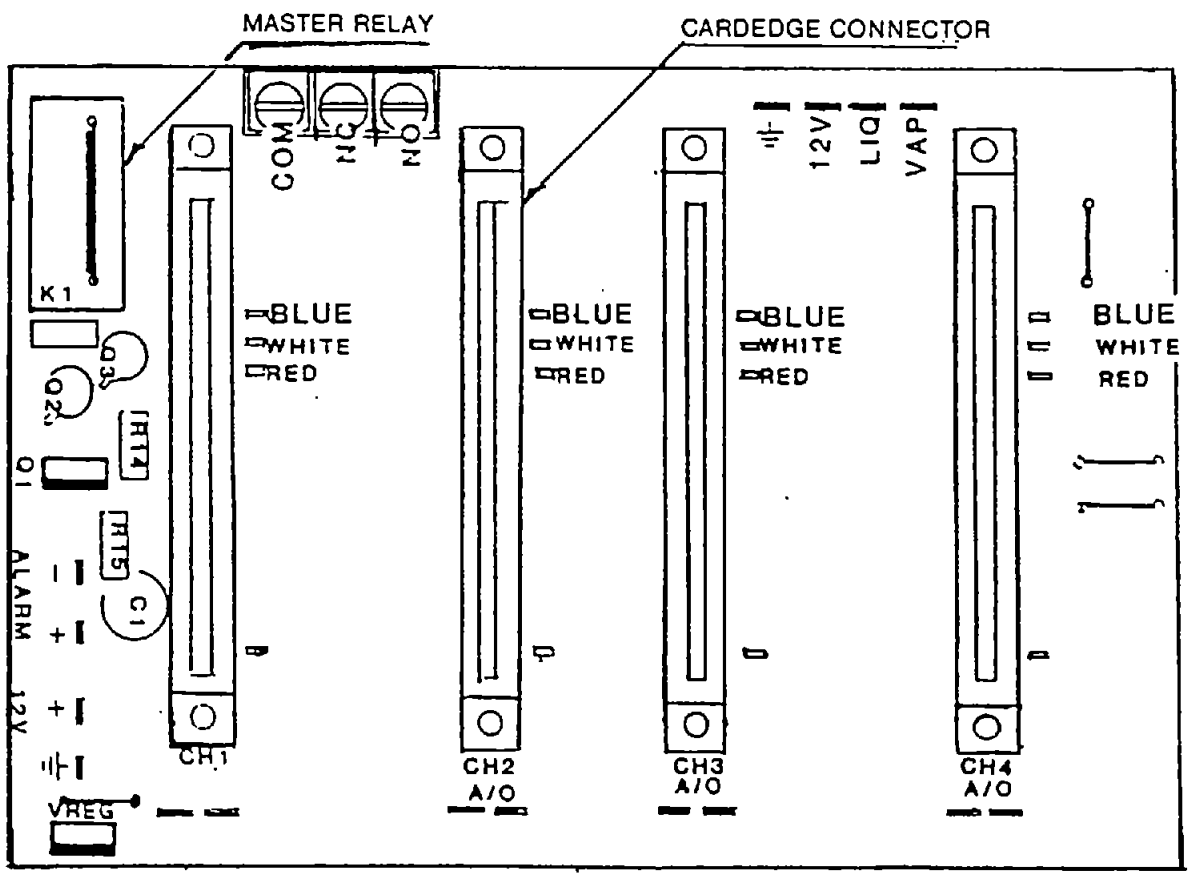

LA-08 MOTHER BOARD DIAGRAM

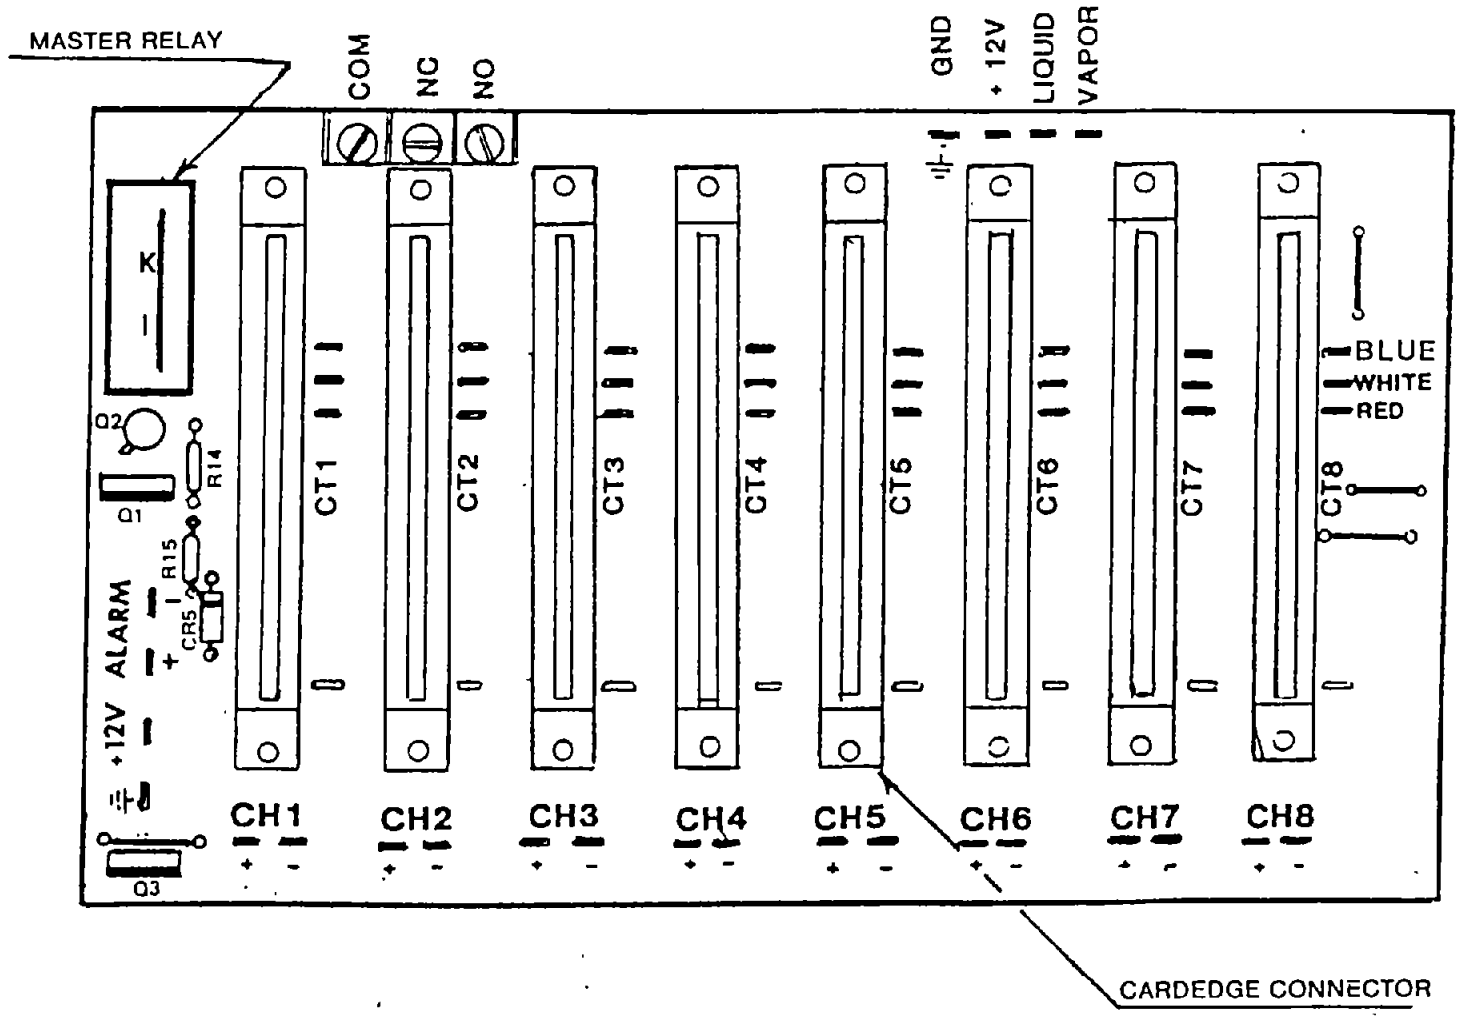

II.1.F CHANNEL PC CARD

Model no. USD PC-58E card plugs directly into the edge card connector on the mother board. The function of each channel is controlled independently on the channel pc card. Each channel pc card can be used to control one liquid sensor and one vapor sensor. The Leak Alert System LA-08 can accommodate up to 16 sensing probe channels. The green and red LED indicator lights located on the top of each card provide continues status of the power, and the liquid and vapor alarms. There is also a trimpot for vapor sensitivity adjustment.

CHANNEL PC CARD DIAGRAM

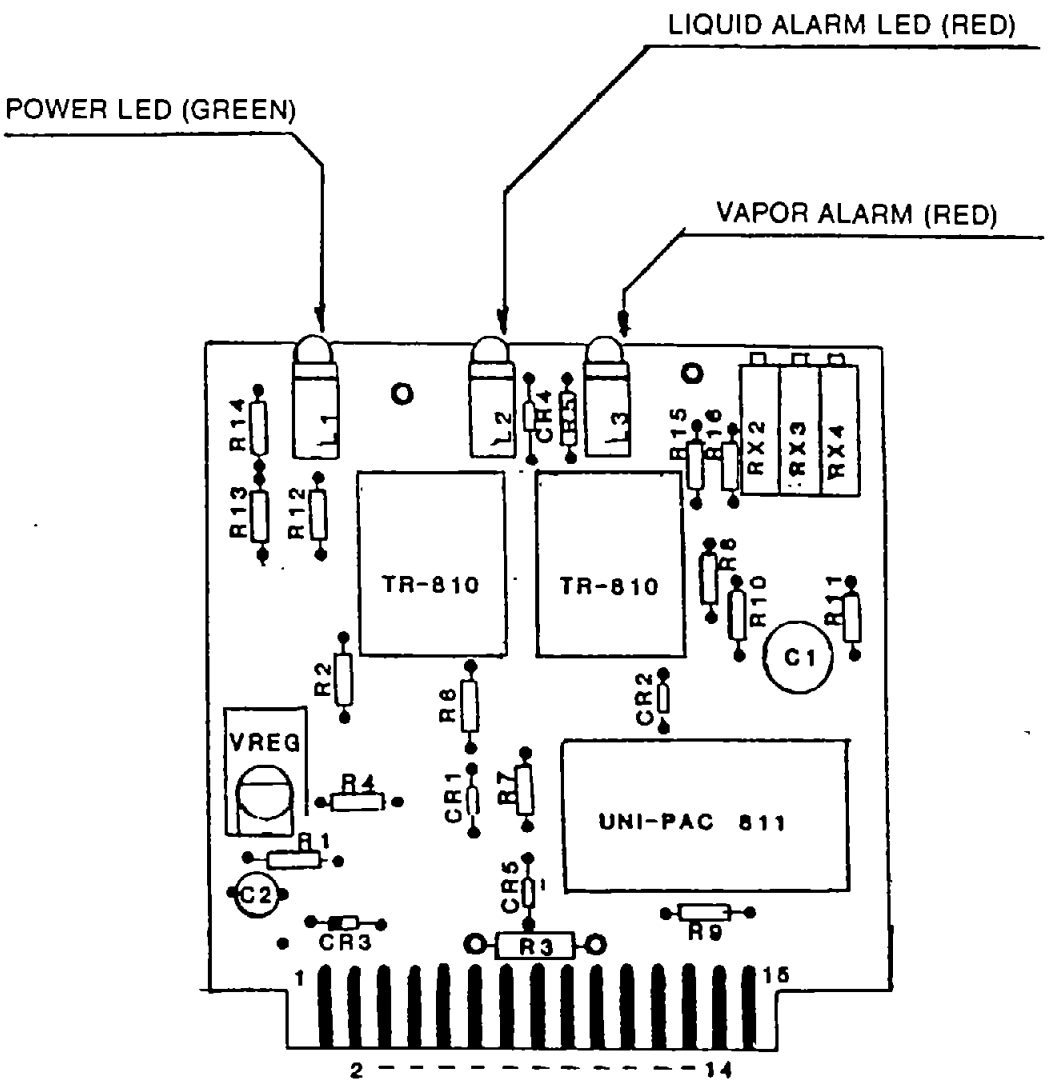

II. 1.G ZENER SAFETY BARRIERS

Model no. ZSB-1 and ZSB-2 are provided as an intrinsically safe interface between the hazardous location and non-hazardous location. More specifically, one side of the Zener Safety Barrieris connected to the system motherboard located in a non-hazardouslocation. The other side of the Zener Safety Barrier is connected to the sensor located in a hazardous location. When used properly with the Barrier End Plate a safe area is provided for connectionof sensor wiring.

ZSB-1 ZENER SAFETY BARRIER ASSEMBLY DIAGRAM

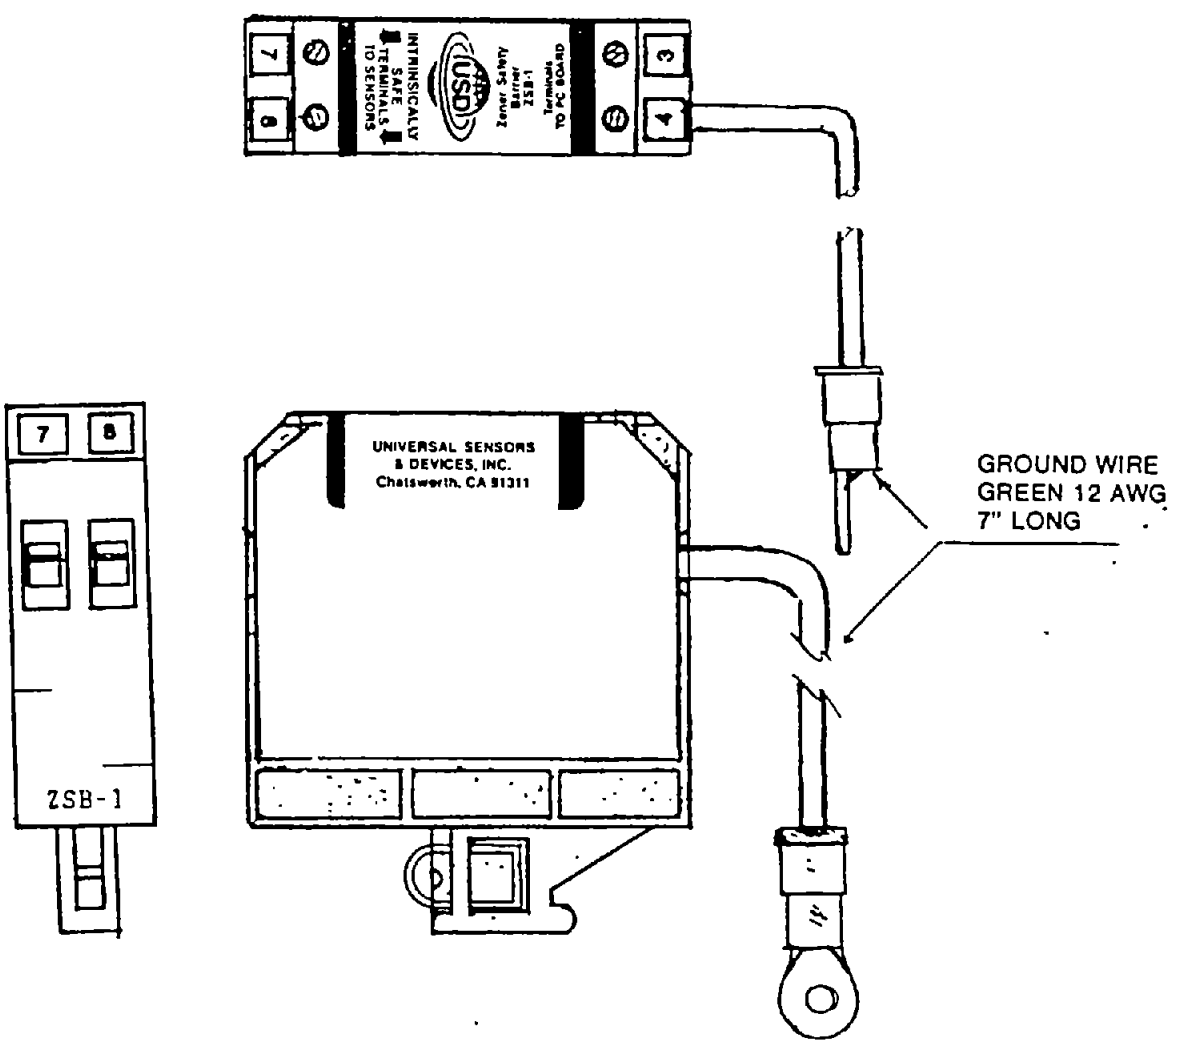

ZSB-2 ZENER SAFETY BARRIER ASSEMBLY DIAGRAM

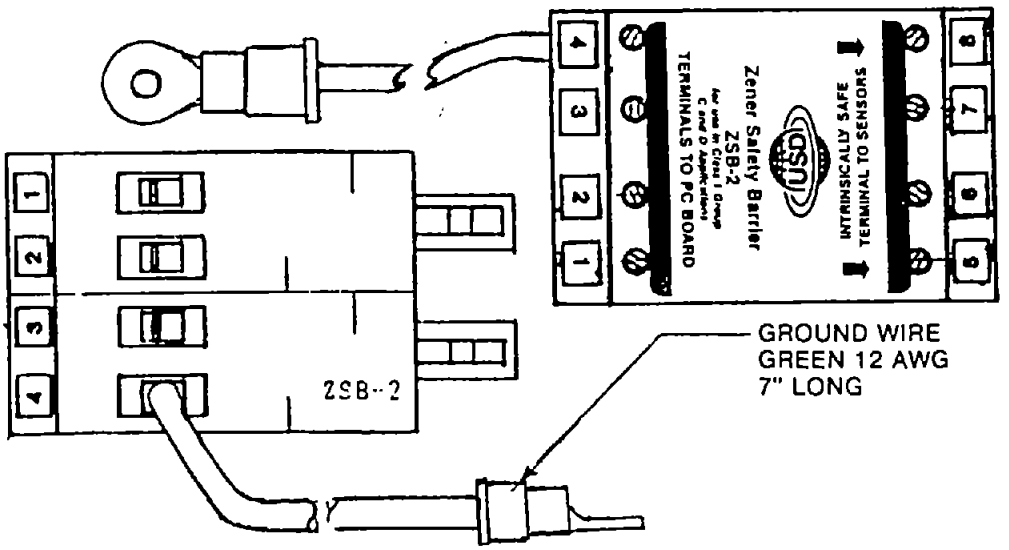

II.1.H BARRIER END PLATE

A sliding plate is provided to insure a sealed area for the connections of the sensors. The Zener Safety Barriers should always be mounted to the very bottom of the system enclosure and the sliding plate must be moved against the last Zener Safety Barrier and secured in place with the screw provided. Operating a unit without the sliding plate correctly installed or missing may effect safety of operation.

BARRIER END PLATE LOCATION DIAGRAM

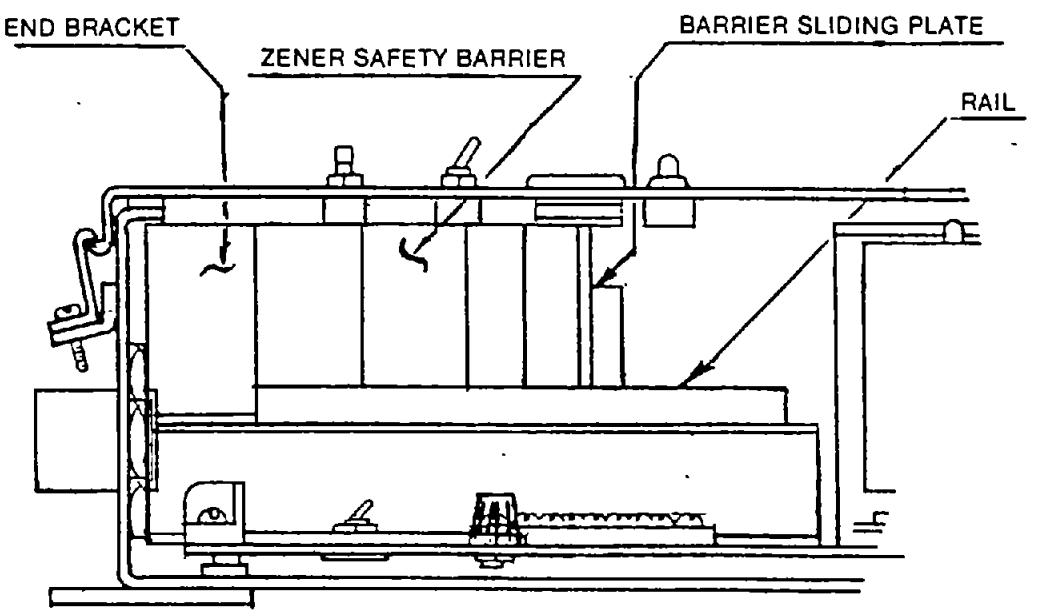

LA-04 / LA-08 SYSTEM DESCRIPTION DIAGRAM

NEMA TYPE 4
ENCLOSURE UL LISTED

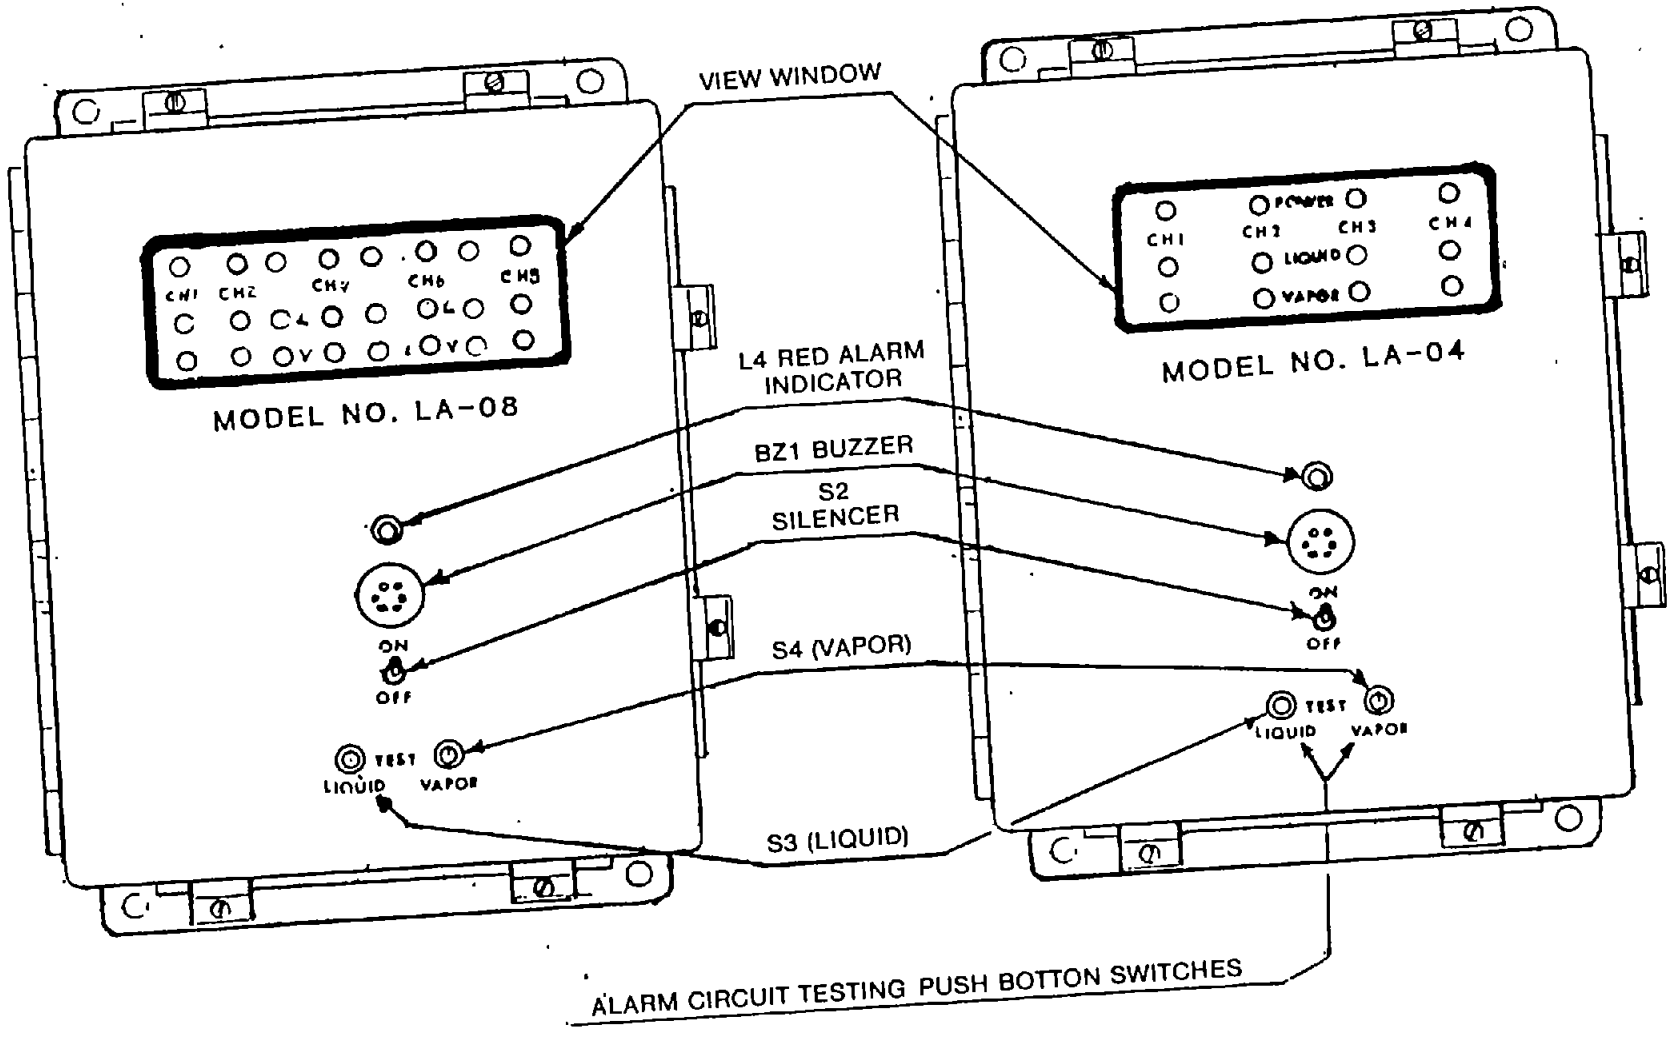

II.2. LIQUID SENSOR

The model LALS-1 liquid sensor consists of a thermal element permanently potted into a plastic housing 1/2 " in diameter. The sensor assembly is equipped with 25ft. of PVC jacketed two conductor (green and black) cable. The sensor can be installed in any orientation, and will work for most types of liquid.

LIQUID SENSOR MODEL LALS-1 DESCRIPTION

LALS-1

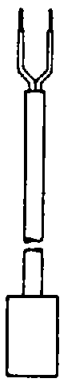

LALS-1

II.3. VAPOR SENSOR

The model *LAVS-1* sensor consists of a metal oxide semi-conductor *(MOS)* permanently potted in a plastic housing 3/4" in diameter. The sensor assembly is equipped with a 10 ft. PVC jacketed three conductor (red, white, black) cable. The sensormust be installed to avoid direct contact with any type of liquid The vapor sensor is sensitive to most organic and hydrocarbon vapors.

VAPOR SENSOR MODEL LAVS-1 DESCRIPTION

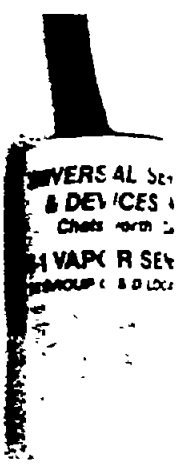

LAVS-1

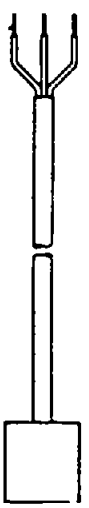

LAVS-1

II.4. INTERNAL ELECTRONIC WIRING

The Leak Alert system internal electric wiring diagram is shown in *DWG No. 84-1010, Pg 14.* It is divided into the following subgroups:

(a) Mother board Wiring
(b) Base Plate Wiring
(c) Front Cover Alarm Circuit Wiring

SYSTEM WIRING BLOCK DIAGRAM

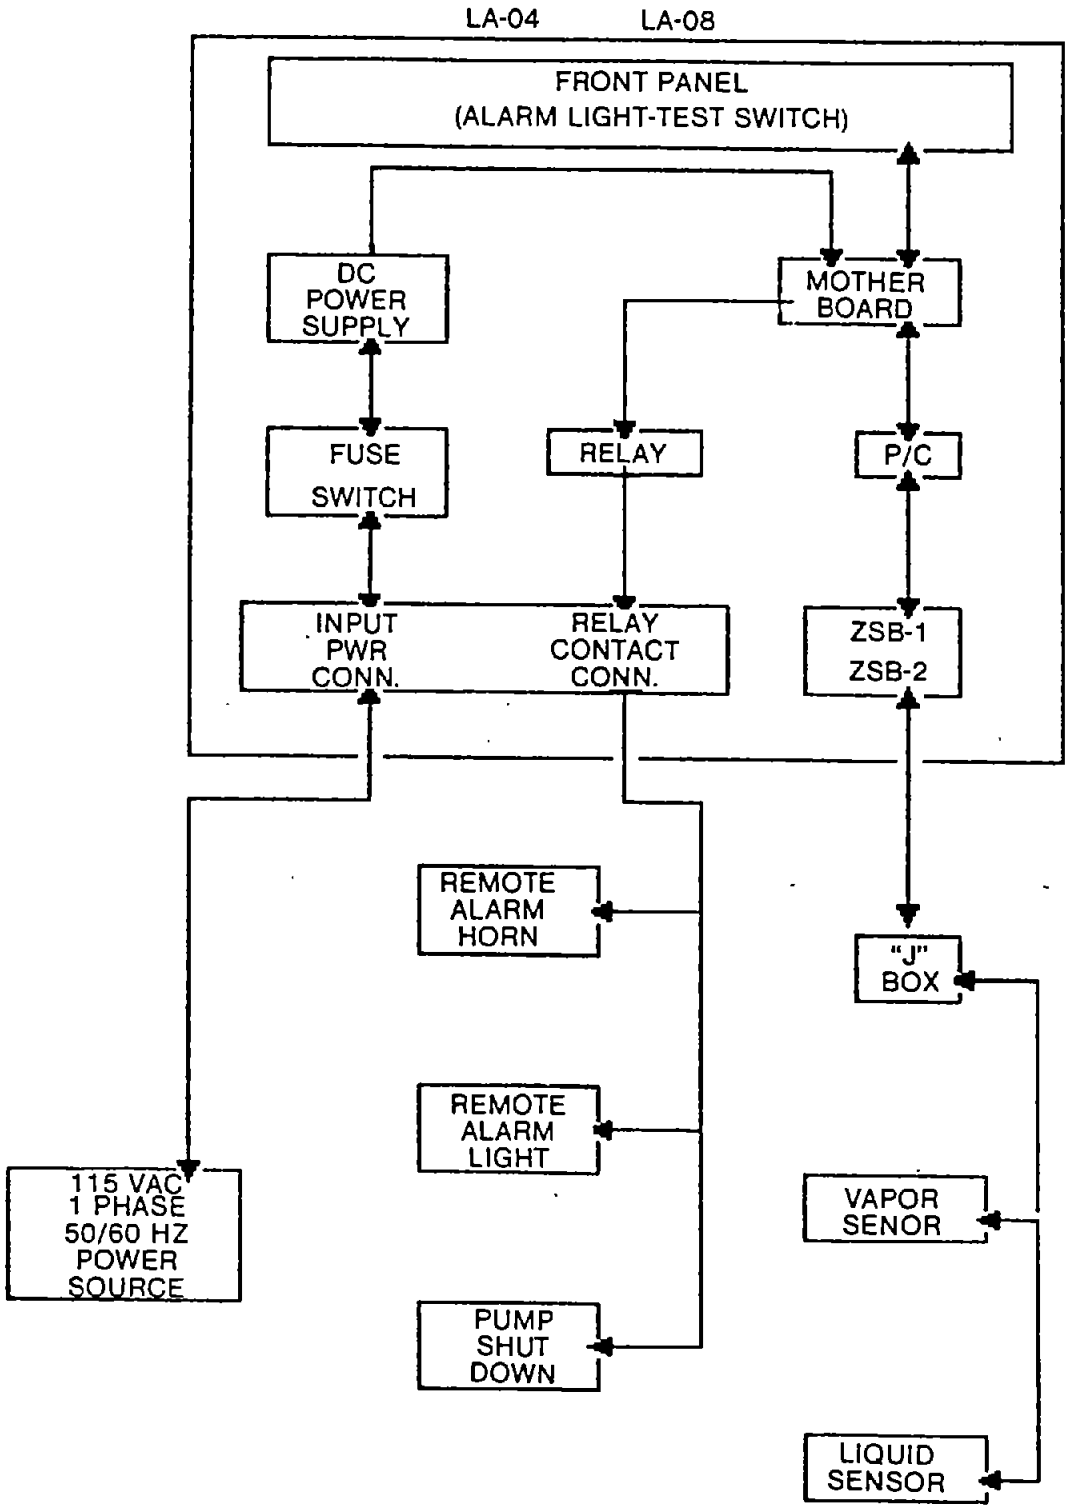

II.4. INTERNAL ELECTRICAL WIRING (continued)

(a) The mother board provides six wiring posts for audio and visual alarms, and the alarm circuits functional test switches which are located on the front cover alarm panel. The interface between the mother board and the channel PC card is accomplished with a 15 contact cardedge connector. Next to each PC cardconnector are three male quick connects marked *(BLUE, WHITE,RED)*. These are provided for the connections between the mother board and the zener safety barriers. Located at the top of the mother board to the left are the connections for the relay contacts. And on the left side on the board are the power supply connections to the mother board. The only field replaceable wiring is that connection between the mother board and the zener safety barrier. No attempt should be made to repair, replace, or modify any other wiring on the mother board.

(b) Base plate wiring consists of the input power connection, relay output connection and ground bar connections. The input power connector is marked *(INPUT POWER 115 VAC, LINE NEUT, GRD, and RELAY CONTACTS RATED FOR 115 VAC 5 AMPS, COM, NO, NC); these represent input power of 115 volts ac connecting the line to the LINE terminal, neutral to the NEUT.* terminal and ground to the GRD terminal. The relay contacts are rated for 115 volts ac at 5 amperes, the arm of the relay is marked *COM,* the normal open contact is marked *NO,* and the normal closed contact is marked NC. Mounted on the base plate are the DC power supply, mother board, input power connector, zener safety barrier support bracket and ground bar. These parts and wiring are all factory installed and can not be repaired or modified in the field.

(c) Mounted on the front cover alarm panel are a red visual alarm indicator, an audio alarm and it's silence switch, one liquid alarm test button, and one vapor alarm test button. The visual and audio alarm can be triggered with any alarm signal generated from any of the sensing channels. The audio alarm can be silenced with the alarm silence switch without effecting the visual alarm or function of the system. The source of the alarm can be identified by viewing the individual PC channel cards LED indicators. The *LIQUID* and *VAPOR* test switches are used for functional tests on active liquid and vapor channels. The lamp in the red visual alarm may be replaced in the field. There are no other replaceable, repairable parts or wiring on the front cover.

(For information on wiring and installation see Section III., page 15 FIELD INSTALLATION AND ELECTRONIC WIRING).

LEAK ALERT SYSTEM WIRING DIAGRAM LA-04 / LA-08

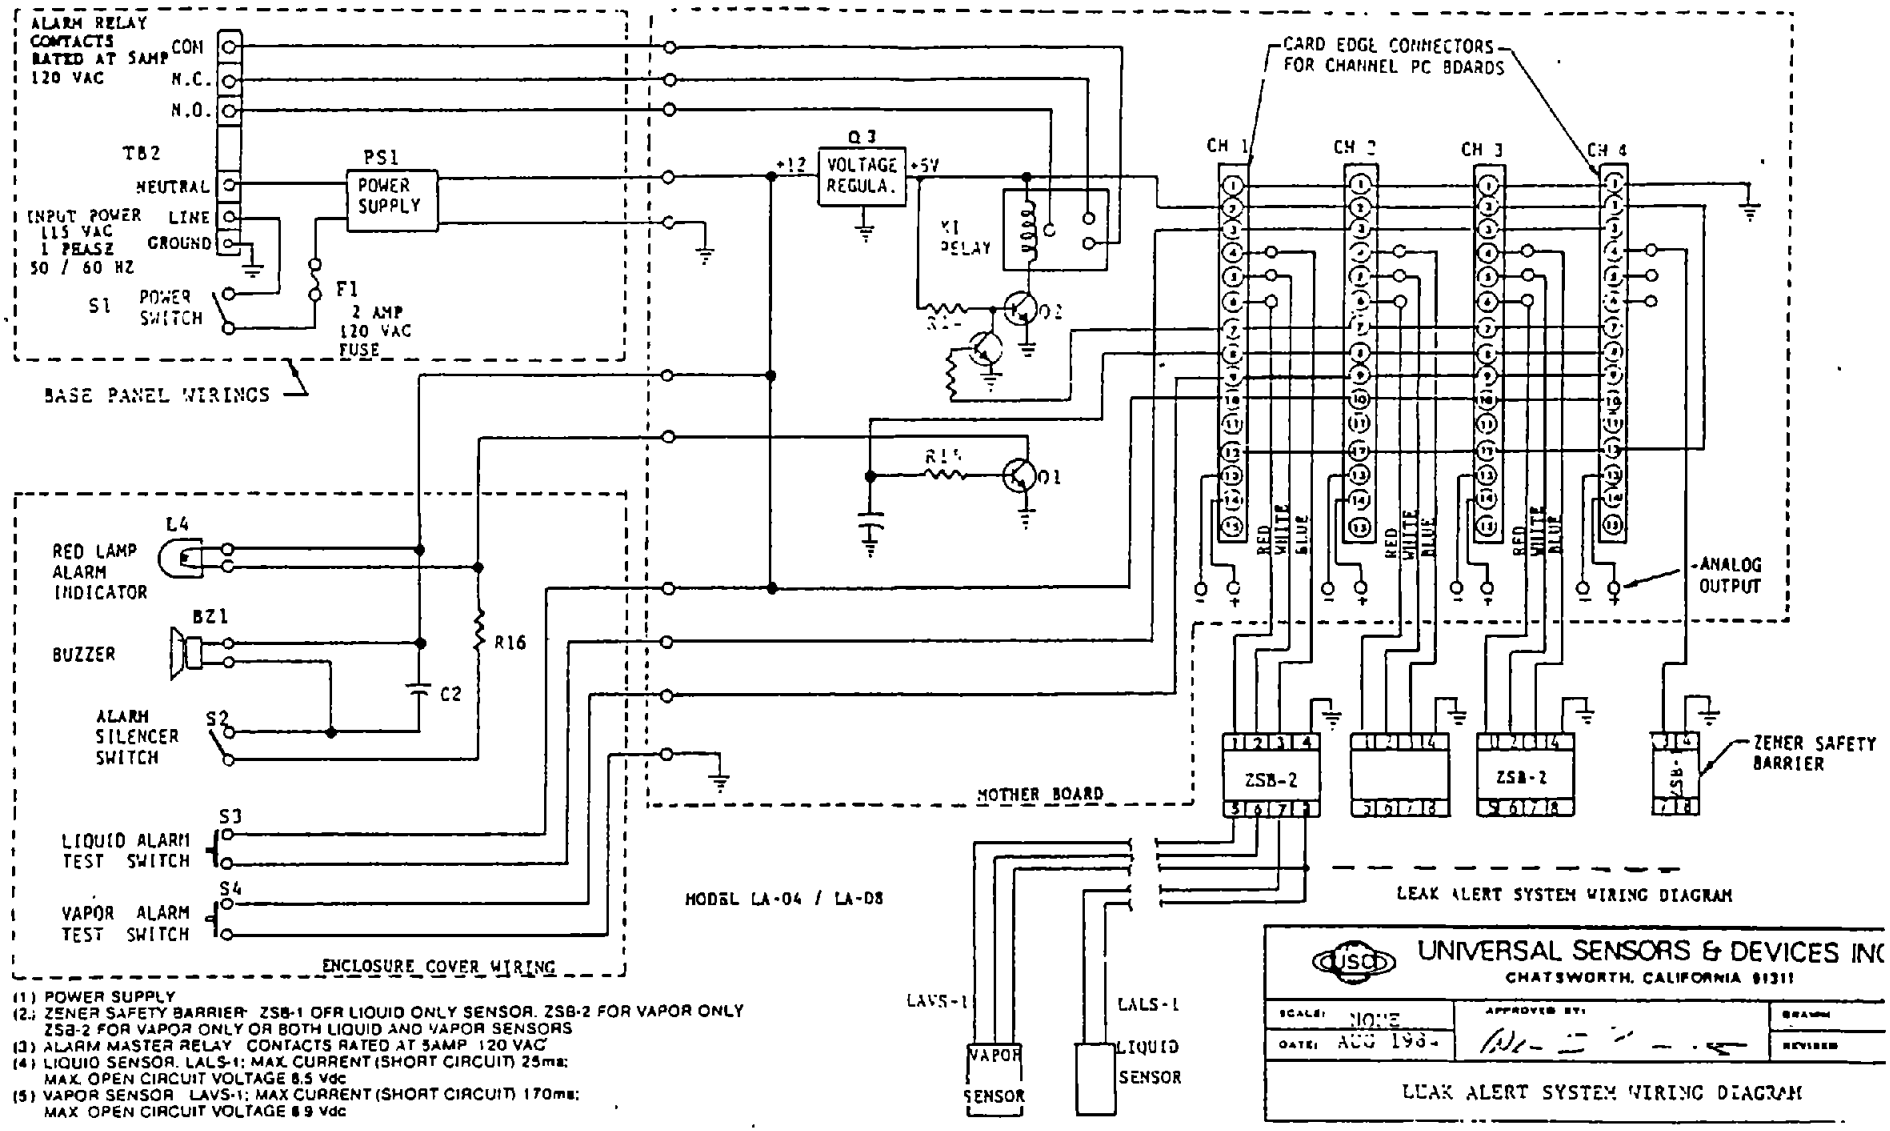

(1) POWER SUPPLY
(2) ZENER SAFETY BARRIER: ZSB-1 OFR LIQUID ONLY SENSOR. ZSB-2 FOR VAPOR ONLY ZSB-2 FOR VAPOR ONLY OR BOTH LIQUID AND VAPOR SENSORS
(3) ALARM MASTER RELAY CONTACTS RATED AT 5AMP 120 VAC
(4) LIQUID SENSOR. LALS-1: MAX CURRENT (SHORT CIRCUIT) 25ma; MAX OPEN CIRCUIT VOLTAGE 8.5 Vdc
(5) VAPOR SENSOR LAVS-1: MAX CURRENT (SHORT CIRCUIT) 170ma; MAX OPEN CIRCUIT VOLTAGE 6.9 Vdc

UNIVERSAL SENSORS & DEVICES INC
CHATSWORTH, CALIFORNIA 91311

SCALE: NONE
DATE: AUG 198-
APPROVED BY:
DRAWN
REVISED

LEAK ALERT SYSTEM WIRING DIAGRAM

III. FIELD INSTALLATION AND ELECTRONIC WIRING

NOTE: INSTALLATION AND SERVICE SHOULD ONLY BE PROVIDED BY A QUALIFIED INSTALLER.

III.1. ENCLOSURE MOUNTING

The enclosure has four 5/16" diameter holes located on the mounting plate. Select a vertical wall or instrument mounting panel free from water or dust collection. Easy access for routine service and maintenance should also be a consideration when selecting a location for mounting.

III.2. SENSOR INSTALLATION

For future inspection and service, a junction box should be used to terminate the sensor cable above the monitoring well or tank riser. The size of the junction box should be 3/4" NPT or larger, to allow the sensor to be removed when service is needed.

Because of its small size, the sensor can be adapted to almost all well sizes and tank wall gap spacing. Also, because of its light weight, the sensor can be supported by its own cable alone without the need of any additional mounting attachment.

The liquid sensor should be placed close to the lowest point within the space to be monitored, so as to respond to the early leakage condition.

The vapor sensor can be placed arbitrarily within the probing space due to the fact that the vapor will diffuse and occupy the space uniformly under stagnant conditions. However, to avoid potential direct contact with the liquid in case of large leakage, it is recommended that the vapor sensor be installed at least a few feet above the bottom of the well or tank.

SENSOR INSTALLATION DIAGRAM GENERAL

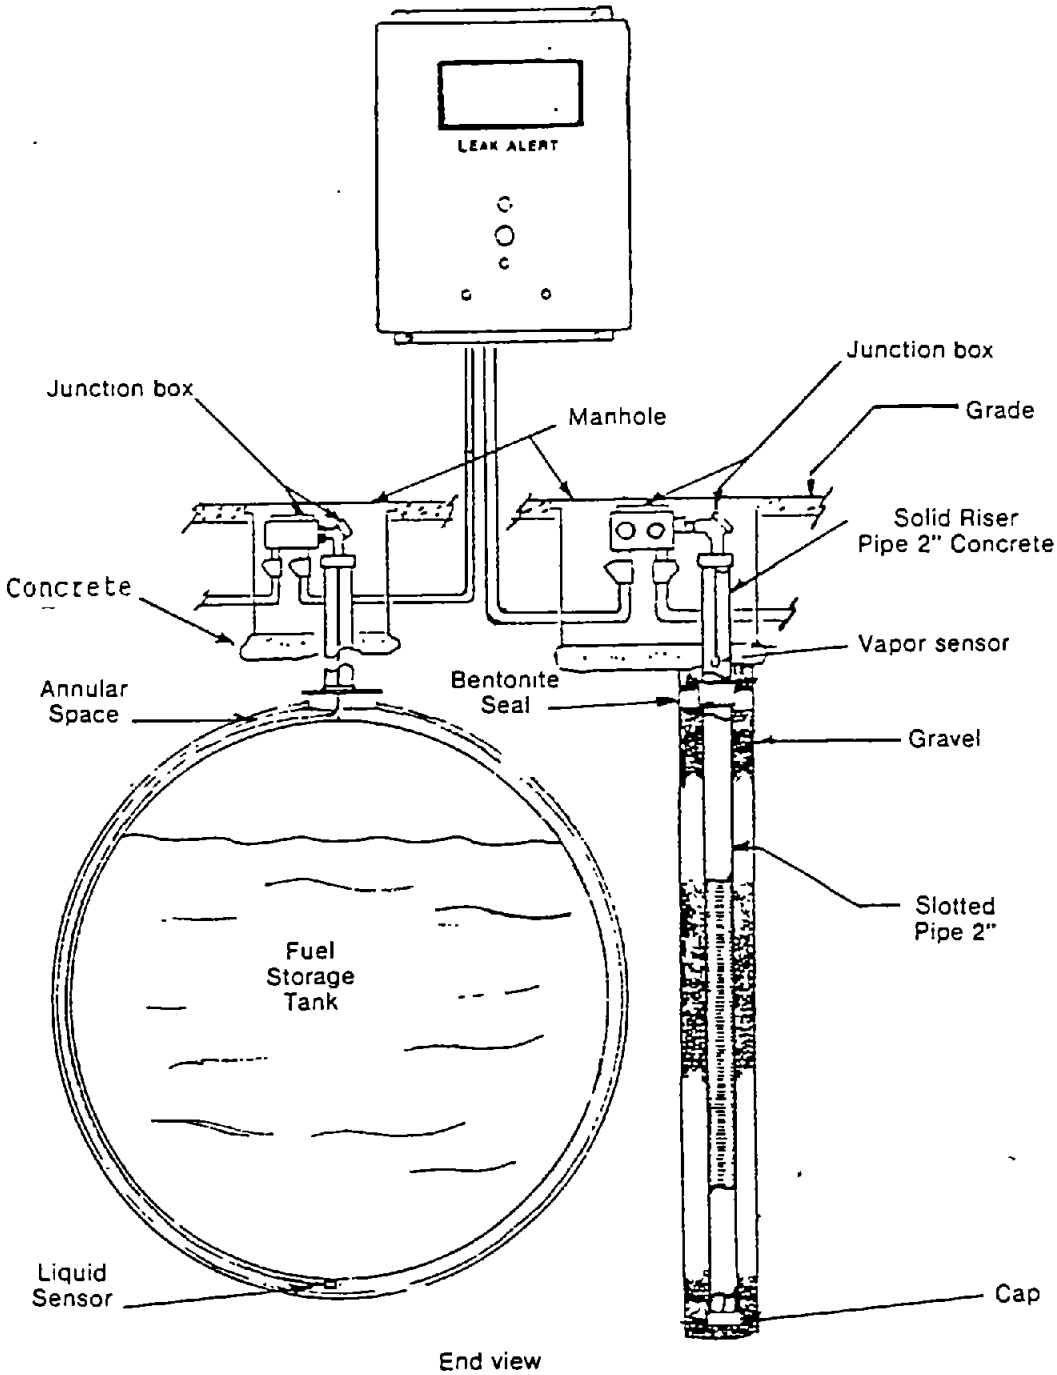

End view

For double wall tank monitoring:

Use LALS-1 Liquid sensor and locate sensor at bottom of annular space.

For Vadose Zone well monitoring:

Use LAVS-1 Vapor sensor and locate sensor above highest ground water level

WARNING: VAPOR SENSOR WARRANTY VOID IF SUBMERGED IN LIQUID

III.3. HOME RUN CABLE

The electrical interconnection between the junction box and the electronic enclosure is facilitated with a home run cable. It must be a PVC-jacketed cable installed inside an electrical conduit, or an approved certified direct burial cable. The length of the cable with wire size 18 AWG or larger must not exceed 500 ft. between the electrical enclosure and the junction box.

The factory can supply an approved conduit cable which is a four conductor 18 AWG cable with one red, one white, one green, and one black wire.

" WARNING " : Seperation of the sensor home run cable from any power wiring must be provided. The sensor cable must not be installed within the same conduit as used by any A/C power wiring.

RECOMMENDED LEAK ALERT FIELD PLUMBING LA-04 / LA-05

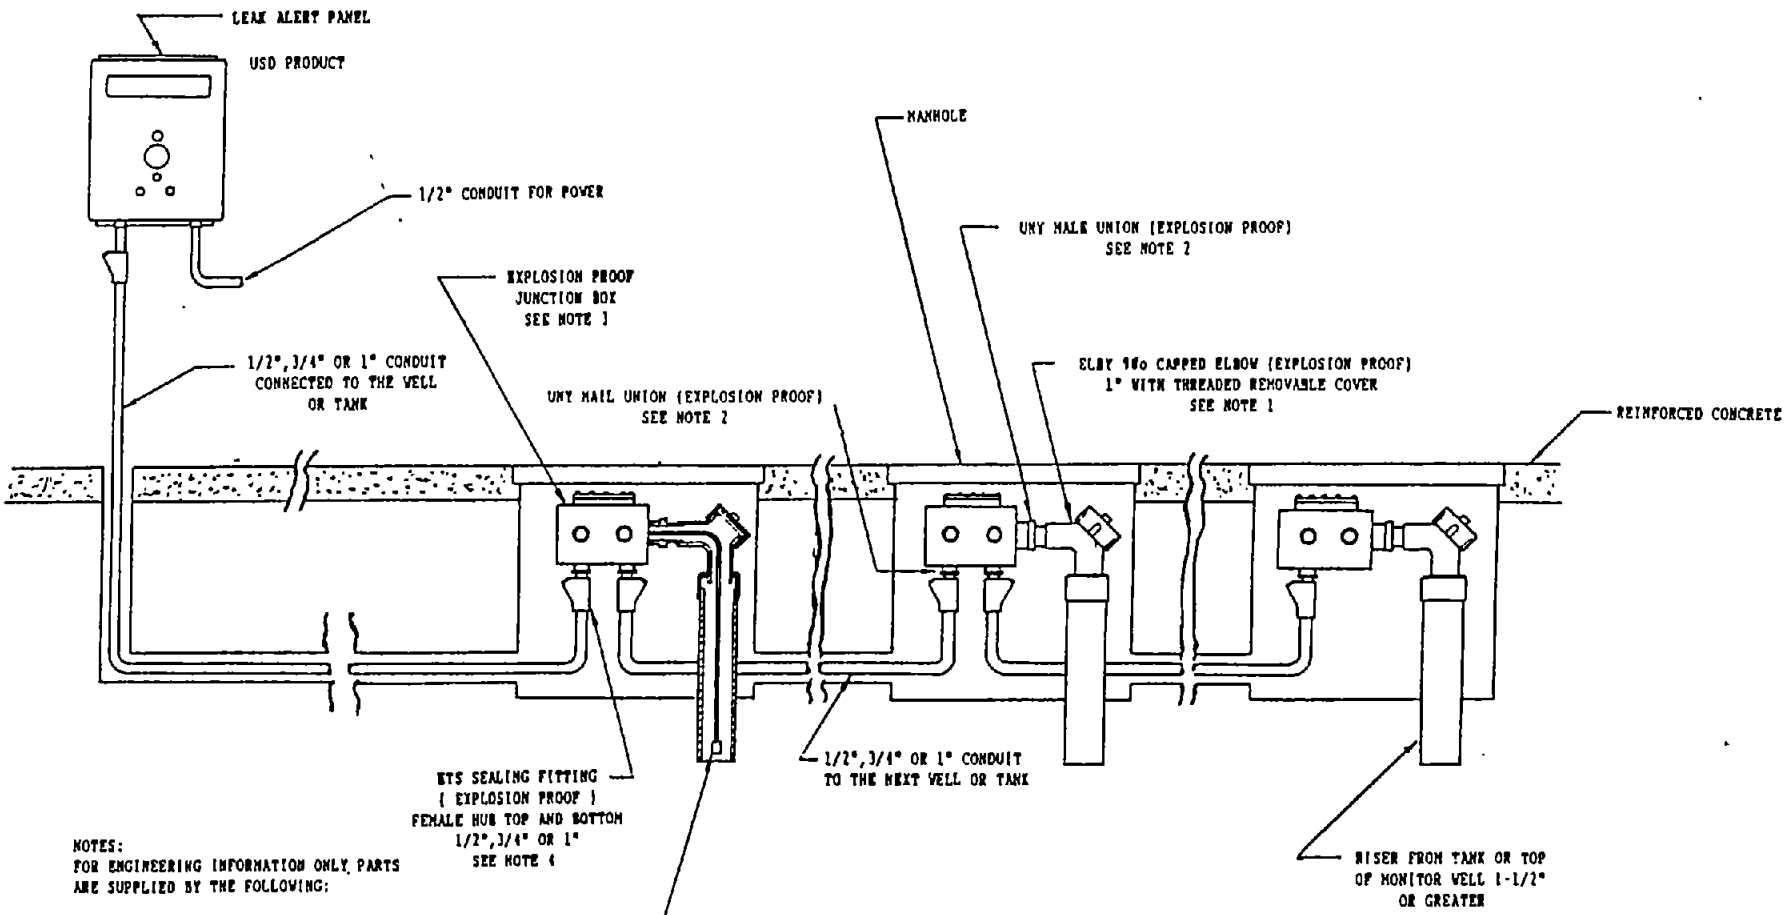

NOTES:
FOR ENGINEERING INFORMATION ONLY, PARTS ARE SUPPLIED BY THE FOLLOWING:

1 - KILARK | T-3
GROUSE-HINDS | LBY-3
APPLETON | ELBY-100 OR EQUIVALENT
2 - KILARK | UNY (1,2 OR 3)
GROUSE-HINDS | UNY (105,205 OR 305)
APPLETON | UNY (50,75 OR 100) OR EQUIVALENT
3 - KILARK | GRSS-A(1,2 OR 3 KO'S)
APPLETON | GUBB (11A, 22A OR 33A KO'S) OR EQUIVALENT
4 - GROUSE-HINDS | EYS (1,2 OR 3)
APPLETON | EYSF (50,75 OR 100) OR EQUIVALENT

WARNING: VAPOR SENSOR WARRANTY VOID IF SUBMERGED INTO LIQUID

UNIVERSAL SENSORS & DEVICES INC

RECOMMENDED LEAK ALERT FIELD PLUMBING

FOR SERVICE STATION APPLICATION

III.4. CHANNEL PC CARD

The channel PC are installed and adjusted by the factory. If field service adjustment is required refer to *page 27*. For field replacement the card can be reached by first removing three flat head mounting screws that secure the nameplate. The PC cards can be removed by gently pulling the card out. To insert the PC card firmly press the card into the cardedge connector. Substitution of components or parts may effect the operation and safety.

NOTE: Turn off all power before removing or installing the PC card, failure to do so will cause damage to the PC cardcomponents.

III.5. ZENER SAFETY BARRIERS

The Zener Safety Barrier provides the separation and electrical interfacing between the sensor home run cable and the system mother board. The sensor side of the barrier is intrinsically safe for the connection of USD model *LALS-1* and *LAVS-1* sensors. Model ZSB-1 safety barrier used on the *LALS-1* liquid sensor. Model ZSB-2 safety barrier used with the *LAVS-1* vapor sensor or with both *LALS-1* and *LAVS-1* combination application. For more information of the correct method of connection and installation of the Zener Safety Barriers refer to *Section II.1.G ZENER SAFETY BARRIER DIAGRAM Page 8 and 9.*

Below is listed three different ways for connection:

A. For Liquid-Only Channel: Use Model ZSB-1 Zener Safety Barrier

ZSB-1 Terminal	Connect To
3	Mother board terminal marked BLUE (or GREEN for earlier model)
4	Ground buss terminal
7	Liquid sensor GREEN wire
8	Liquid sensor BLACK wire

III.5. ZENER SAFETY BARRIER WIRING (continued)

B. For Vapor-Only Channel: Use Model ZSB-2 Zener Safety Barrier.

ZSB-2 Terminal	Connect To
1	Mother board terminal marked RED
2	Mother board terminal marked WHITE
4	Ground buss terminal
5	Vapor sensor RED wire
6	Vapor sensor WHITE wire
8	Vapor sensor BLACK wire

NOTE: Be sure to connect the special ground wire provided to the mother board terminal marked Blue and the other end to the ground buss terminal.

C. For Vapor / Liquid Combination Channel: Use Model ZSB-2 Zener Safety Barrier.

ZSB-2 Terminal	Connect To
1	Mother board terminal marked RED
2	Mother board terminal marked WHITE
3	Mother board terminal marked BLUE
4	Ground buss terminal
5	Vapor sensor RED wire
6	Vapor sensor WHITE wire
7	Liquid sensor GREEN wire
8	Liquid sensor BLACK wire and Vapor sensor BLACK wire

SENSOR / ZENER SAFETY BARRIER WIRING DIAGRAM

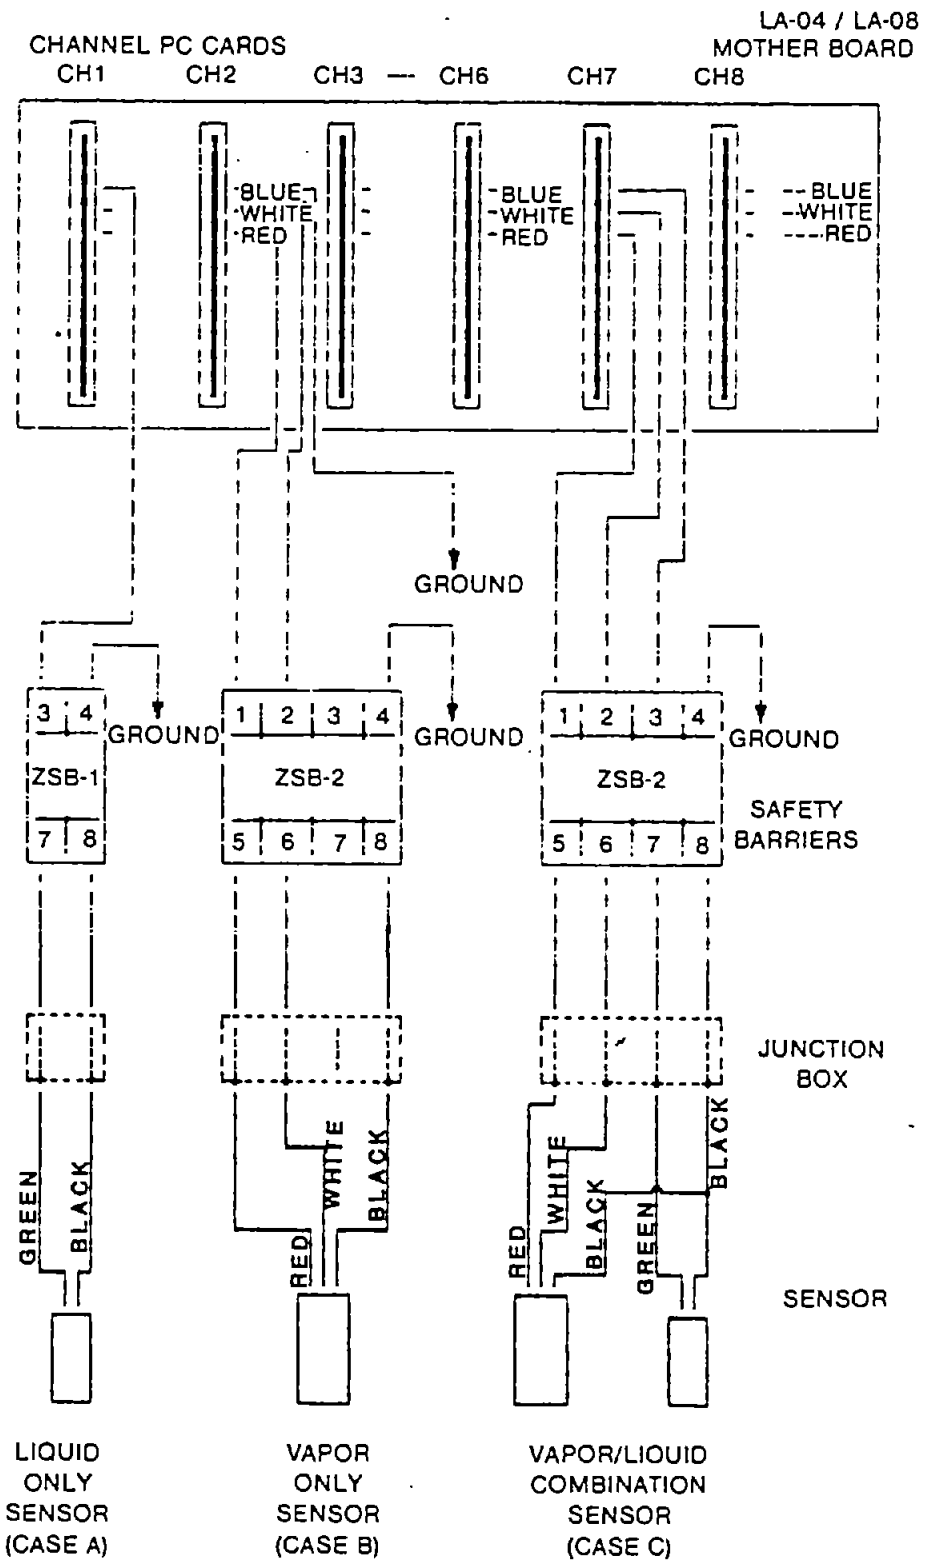

III.6. INPUT POWER TERMINAL BLOCK COVER

A clear plastic cover is provided for safety and protection. This cover should be removed when wiring the master relay and the input power terminals. Remove the two screws that secure the housing to the base plate and carefully lift out the cover. All wiring on and to the input power terminal block must comply with local codes, enter and exit through the conduit hole provided. After the completion of the wiring replace the cover and reinstall the two mounting screws.

III.7. MASTER RELAY CONTACT / CONNECTION

The Leak Alert system has provide a set of SPDT master relay contacts. These are for applications such as a remote alarm, automatic telephone dialer, or product pump shut down control, etc. This master relay is mounted on the mother board and it is activated by any alarm signal from any of the individual monitoring channels. Connections for the master relay contacts are located on the Input Power Terminal Block found at the bottom of the enclosure. *Refer to Sec. II.1.B Pg 2.* The relay connections are marked *COM* for the arms of the relay, *NO* for the normal open contact, and *NC* for the normal closed contact. The relay contacts are rated 5 Amps. 115 VAC.

III.8. POWER INPUT WIRING

The Leak Alert system operates from a standard single phase 115 VAC 50 / 60 HZ power source. Input power wiring is accomplished by three terminals located on the Input Power Terminal Block found at the bottom of the enclosure. *Refer to SecII.1.B.*. Markings for the terminals are *LINE* for connection of the input power line wire, *NEUT* for the neutral wire, and *GRD* for the ground wire. All wiring should comply with local electrical codes. A fuse rated at 2 Amps. 115 VAC is provided for circuit protection.

Refer to Section II.4., INTERNAL ELECTRICAL WIRING Page 14 for wiring schematic.

MODEL LA-04 SYSTEM PHOTOGRAPH

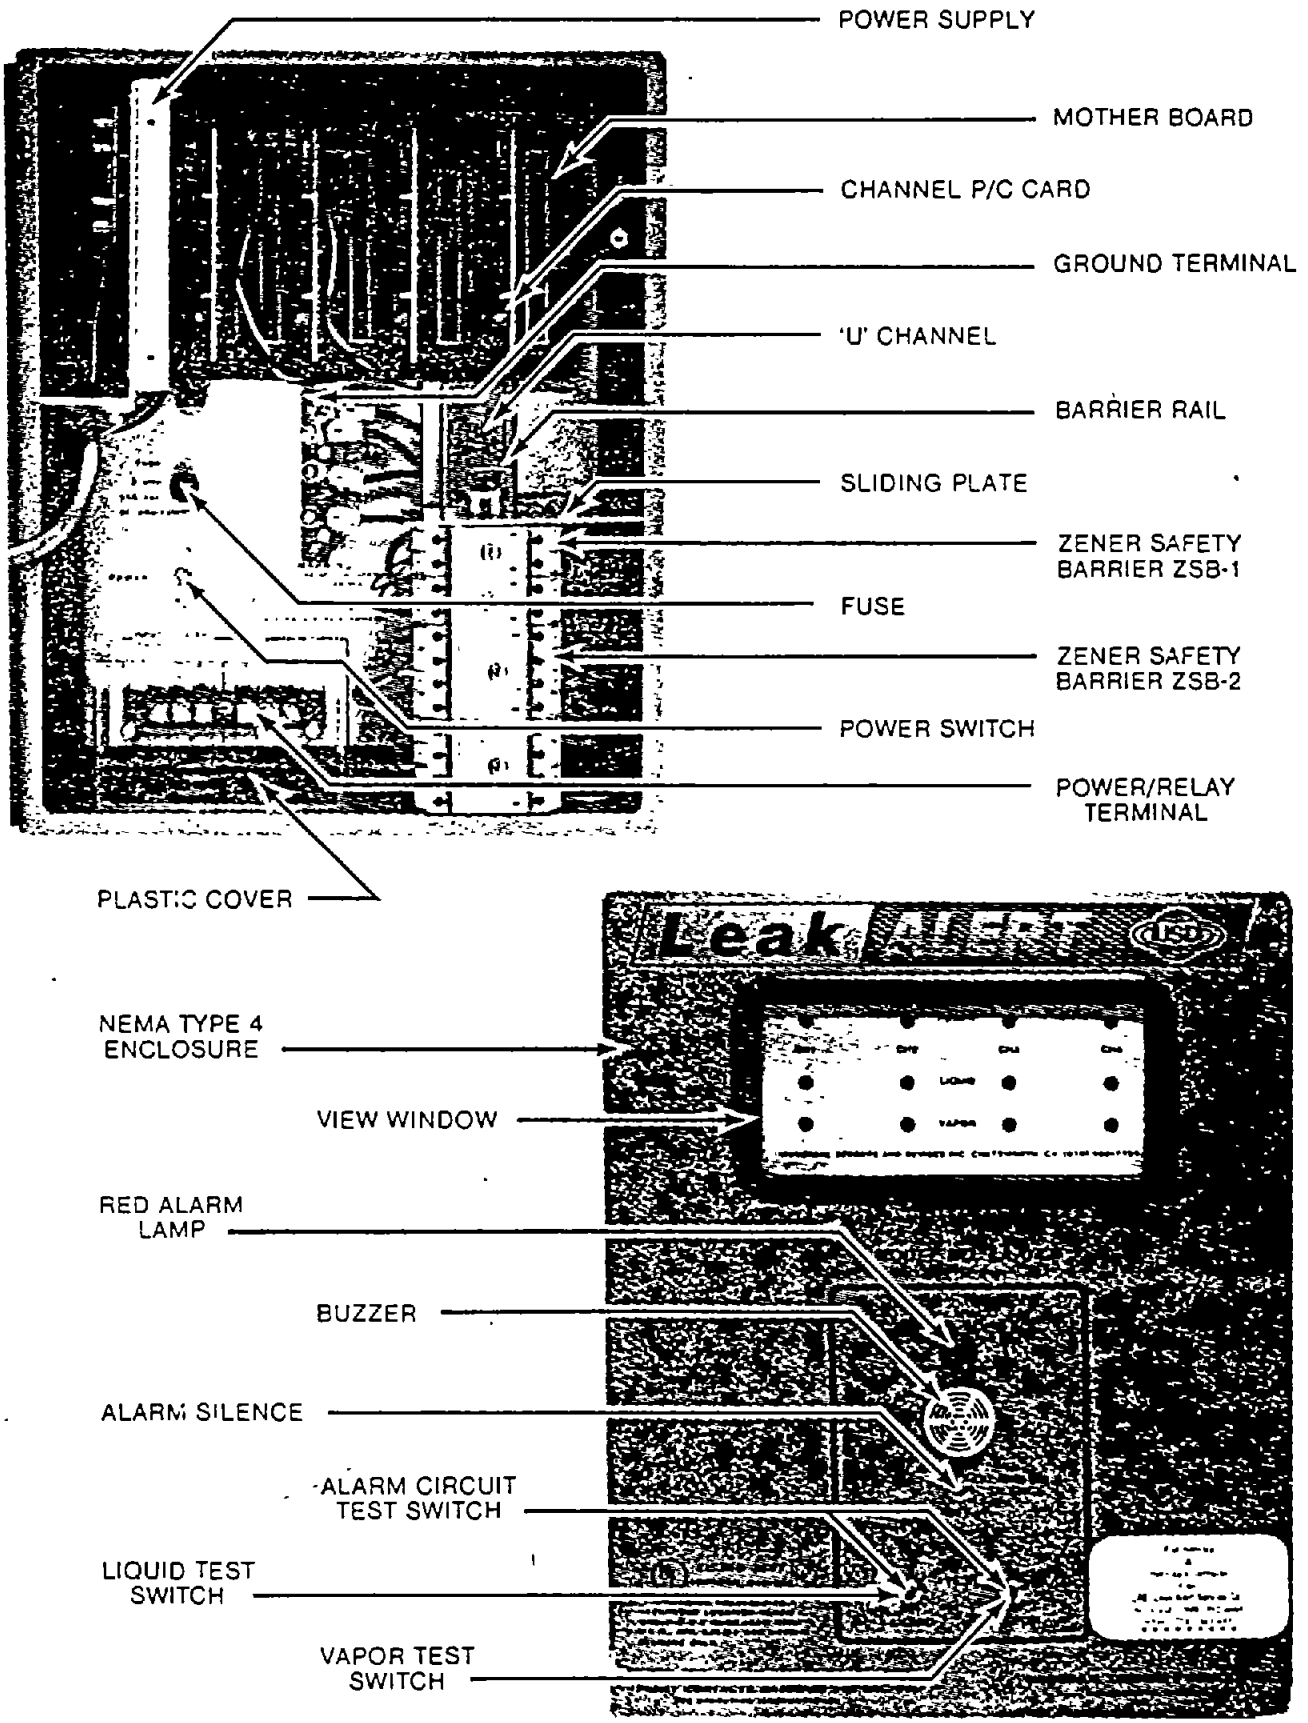

MODEL LA-08 SYSTEM PHOTOGRAPH

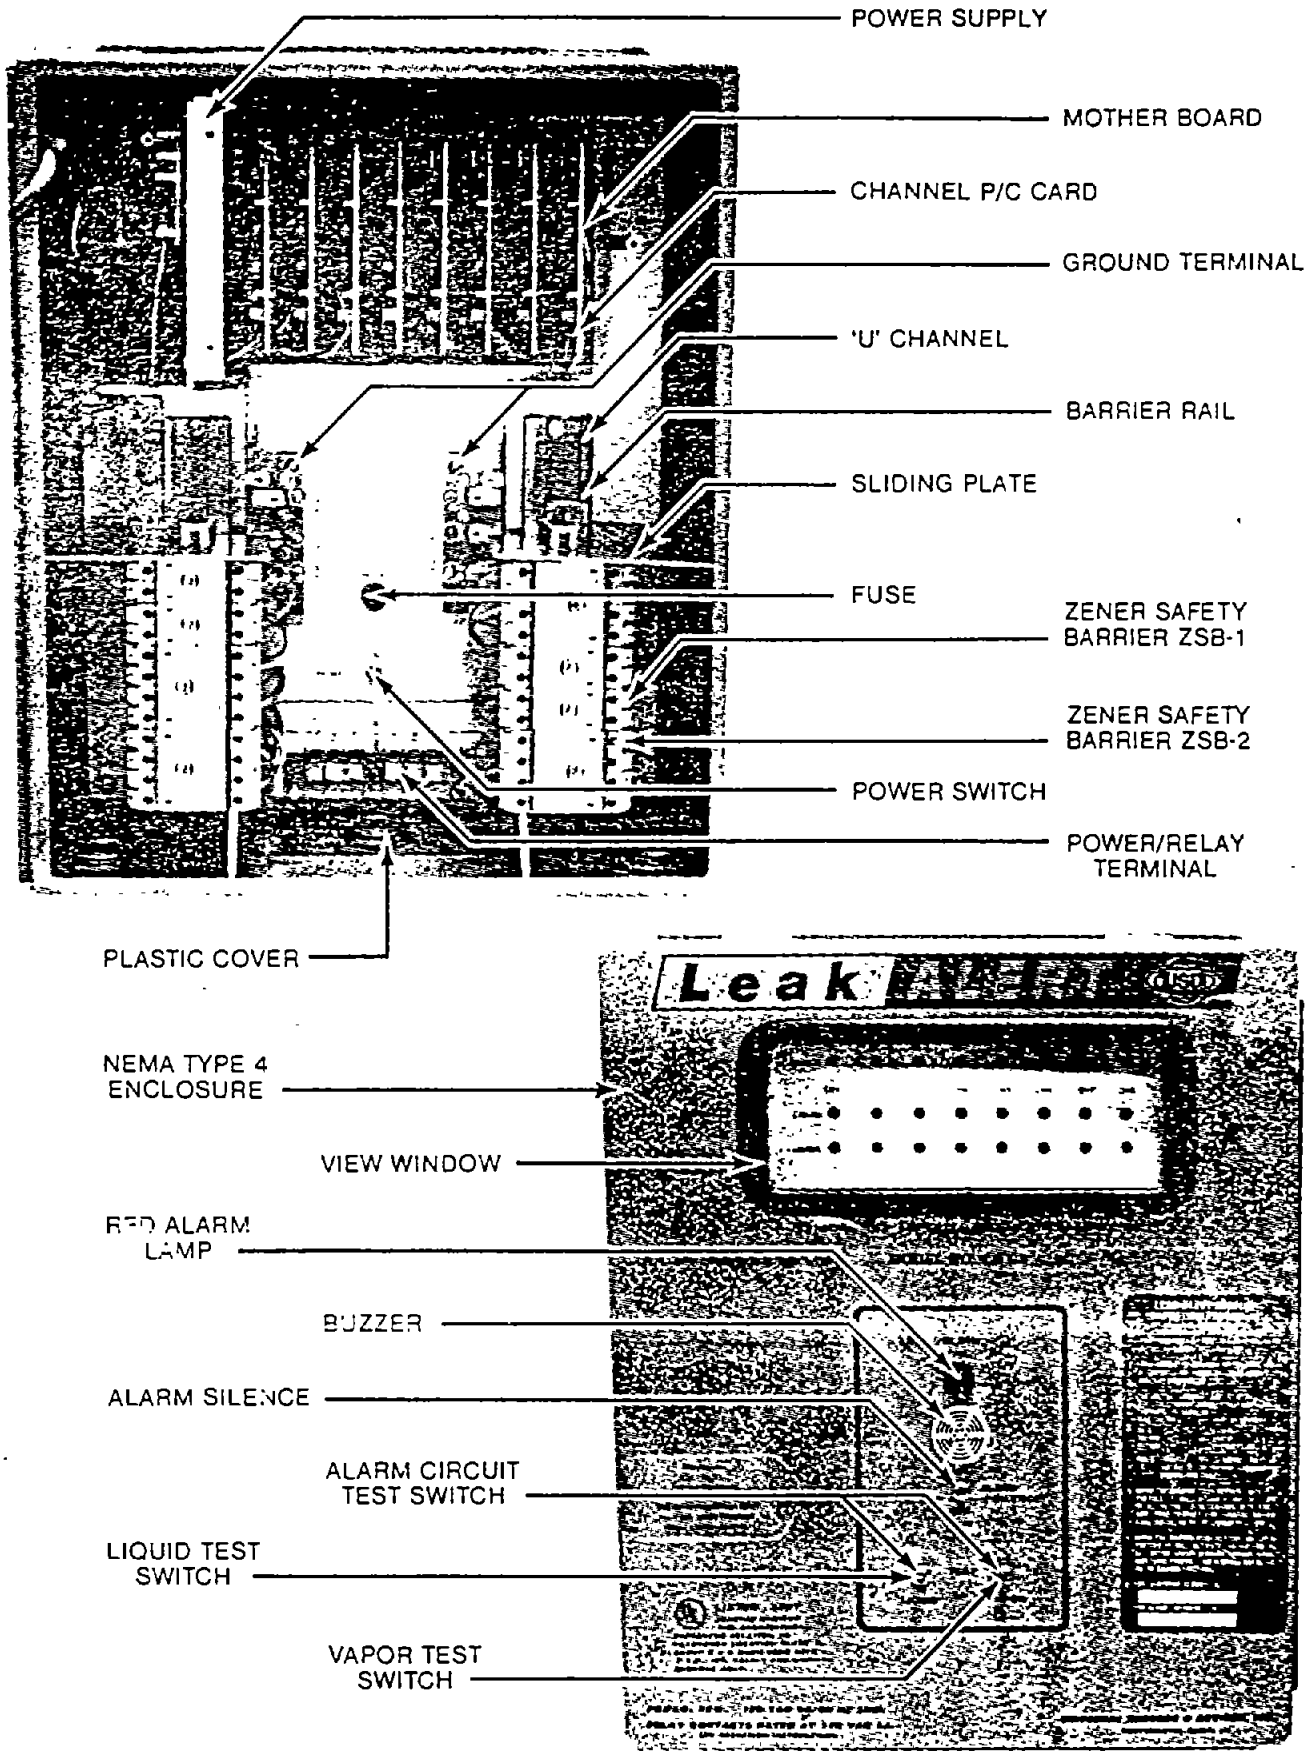

IV OPERATION AND MAINTENANCE

IV.1. SYSTEM START UP

(COMPLETELY READ THESE INSTRUCTIONS BEFORE PROCEEDING)

After all the wiring is completed following the instructions listed in Section III, and all external connections comply with local electric codes, and have been inspected, the system is ready for the start up test.

Turn on the power switch located on the base plate. The green LED will light on each channel PC card to indicate a powered condition.

If the Leak Alert system is equipped with liquid sensors, the RED liquid LED located on those channel PC cards that are active might momentarily light up, and then turn off after a few seconds. This is normal operation for the liquid sensor circuit warm up and stabilization.

If the Leak Alert system is equipped with vapor sensors, the RED vapor LED located on those channel PC cards that are active will light several seconds after the power is turned on and remain on for a period of time. The length of time will depend on the idling time for each sensor and the adjusted set point of each sensor. Allow at least two hours for warm up for the Vapor sensor to completely stabilize.

Whenever any of the liquid and / or vapor alarm LED on the channel PC card activate, the audio alarm, master relay, and front panel alarm will also activate. The audio alarm can be silenced by turning off the alarm switch located on the front panel. This will silence the audio alarm but leave the alarm light on, and the master relay activated. During initial warm up it is advisable to keep this in mind.

IV.2. SYSTEM TEST AND ADJUSTMENT

Each active channel of the Leak Alert system is equipped with a trimpot for vapor alarm set point adjustment. In addition there are two push button switches mounted on the enclosure front cover panel for the vapor alarm and the liquid alarm functional test.

IV.2.1. LIQUID ALARM ADJUSTMENT

The liquid alarm set point has been set with fixed resistors and no adjustment is available for the liquid portion of the channel PC card. All the liquid alarm set points have been fixed at the factory prior to shipment; and hence no field adjustment is required or available.

NOTE: Set point adjustment might be needed for long distance sensor installation. Consult the factory for special applications.

If actual sensor functional test is desired, simply submerge the sensor housing slowly into liquid. The alarm should be triggered immediately. When the sensor is removed from the liquid the alarm will continue for a while until the sensor element is dried.

IV.2.2. VAPOR ALARM ADJUSTMENT

The vapor alarm circuit is provided with an adjustment trimpot marked *"VADJ"* on the front name plate panel. The trimpot is located just below the red vapor alarm led.

Do not attempt to adjust the vapor set point prior to warm-up. It is essential that the vapor sensor be warmed up for at least two hours before the alarm set point is adjusted.

Prior to shipment, the vapor alarm set point is adjusted to approximately 2 1/2 turns counterclockwise from the alarm point in a clean air environment.

When the Leak Alert system is first turned on, the initial warm-up period might activate the alarm. If the alarm continues for more than one hour, then it is quite possible that the monitoring environment or background has already been contaminated with certain toxic gas or hydrocarbons. To verify whether the alarm is caused by contamination, simply remove the vapor sensor from the monitoring well, and place it in clean air, if the alarm continues, then the alarm set point is too sensitive and hence, should be readjusted. On the other hand, if the alarm stops, then it confirms that, indeed the monitoring well has been contaminated. Under this condition, a thorough inspection of the field should be launched to seek the cause and magnitude of the contamination. Depending on your locations and local, county and state laws and ordinances, a clean up effort might be needed. Contact the proper authorities to determine the necessary clean up steps and scope.

IV.2.2. VAPOR ALARM ADJUSTMENT (continue)

The alarm trimpot may be adjusted by turning clockwise to increase the sensitivity, or counter-clockwise to decrease the sensitivity. An overly sensitive set point may be subject to background noise effect and causing random nuisance false alarms. Under normal condition (i.e., the field is not contaminated) it is recommended to adjust the set point to approximately 1 1/ 2 to 2 turns counter-clockwise back from the alarm point for gasoline, and 1/2 turn for diesel applications.

IV.2.3. ALARM TEST SWITCHES

On the enclosure front cover panel are two push-button switches marked *LIQUID* and *VAPOR*. These switches are for functional test of the vapor and liquid alarm circuits.

When the *LIQUID* switch is pushed, the alarms of all the active liquid sensing channels will be activated. Similarly, the alarms of all the active vapor sensing channels will be activated when the *VAPOR* switch is pressed.

IV.3. TROUBLESHOOTING

WARNING: Do not attempt to troubleshoot this system unless you are completely familiar with the operation and maintenance and are familiar with standard troubleshooting techniques.

WARNING: Do not install or remove any parts, components, subassemblies or assemblies with power applied to the system. Confirm that the power switch on the Leak Alert system is in the OFF position and the power to the system is also OFF before touching anything inside the enclosure.

The only field replaceable parts are the PC channel card, zener safety barrier, liquid and vapor sensor only. Contact your service representative, or factory, for service information.

IV.3. TROUBLESHOOTING (continued)

Following listings are the possible problems, causes and recommended remedies:

1. ALL GREEN POWER LED's OFF

Possible causes and remedies:

a. Power switch not turned on, make sure the power switch is turned to the ON position.

b. AC power is connected improperly. *Refer to section III.8. POWER INPUT WIRING*, the 115 VAC line, neutral and ground must be wired to the correct terminals marked.

c. Fuse is blown, check the fuse continuity and replace if needed. Replacement fuse must be 2 amp 115 VAC or equivalent.

2. VAPOR ALARM IS ACTIVATED ALL THE TIME

Possible causes and remedies:

a. Vapor present in the monitoring well. Remove the sensor from the monitoring well, if the alarm stops, then it indicates the presence of a vapor.

b. The alarm set point is too sensitive. If the vapor alarm continues when the probe is removed from the well, then adjust the set point trimpot counter-clockwise until the alarm stops. *(See section IV.2.2. VAPOR ALARM ADJUSTMENTS page 27.)*

c. *Vapor sensor failure. If the vapor sensor continues even after the sensor is removed from the monitoring well, and even after the sensor set point trimpot has been turned counter-clockwise all the way, disconnect the white sensor wire from the safety barrier ZSB-2 terminal no.6; if the alarm stops, this indicates the presents of a short circuit in the sensor.*

d. Zener safety barrier failure. If the vapor sensor checks out to be functional, then the malfunction may be a short circuit within the zener safety barrier. If the system is equipped with more than one ZSB-2 safety barrier, then a quick check can be made by exchanging the questionable barrier with a functional part. And contact the installer, authorized repair center or your local service agent for replacement part.

e. Channel PC card failure. The malfunction may also be in the card. If the system is equipped with more than one channel PC card, then a quick check can be made by exchanging the questionable card with one from the working channels. If replacement is required, contact the installer, or your local service agent.

3. VAPOR ALARM FAILS TO ACTIVATE WHEN "VAPOR" TEST SWITCH IS PRESSED.

Possible causes and remedies:

a. Improper alarm set point adjustment. Adjust the VADJ trimpot clockwise to increase the sensitivity *(See section IV.2.2. VAPOR ALARM ADJUSTMENT page 27).*

b. Channel PC card failure. If after adjustment of the VADJ trimpot, the channel still has a malfunction, the failure might be associated with the channel PC card. If the system is equipped with more than one channel PC card, then a quick check of the PC card would be to exchange the questionable PC card with a working card, and contact the installer, authorized repair center or your local service agent if replacement is needed.

4. LIQUID ALARM REMAINS ACTIVATED ALL THE TIME

Possible causes and remedies:

a. Liquid present in the monitoring well. Check the sensor for possible contact with any liquid in the monitoring space or well. If liquid present, then remove the liquid in the correct manner complying with all laws and regulations.

DIALYSIS CO.
P.O. BOX 3178 ★ SIMI VALLEY, CA 93093

CERTIFIED
TANK TESTING
TANK CLEANING
MONITOR CERTIFICATION

800-227-7879
805-520-4858
FAX 805-527-3854

U.S.T. MONITORING EQUIPMENT CERTIFICATION

***** IMPORTANT DOCUMENT *****

YOUR LOCAL REGULATORY AGENCY WILL REQUEST TO VIEW THIS CERTIFICATE, PLEASE KEEP A COPY AT THE FACILITY.

COMPANY NAME: Pacific Bell
LOCATION : VNNYCA1f
16201 Raymer Ave.
Van Nuys, California 91406

On Wednesday March 27, 1996 Dialysis Company, a authorized service representative of Veeder Root environmental products, certified one TLS-350 console, on a underground fuel storage tank monitoring system, Serial Number # 40630287005001.

The following items were tested individually and found to be in working order:

Annular Space Sensor(s):

Liquid Sump Sensor(s):

TLM Probe(s): 1

Alarm Simulation: Passed

Tank Type(s): 1/12000 gallon Unleaded Single Wall, Underground tank & line.

Comments: Panel, and probe tested and certified, were found to be functioning as per manufacturers specifications. Performed a UST 2000P Underfill test on the above tank along with a Petro-tite line test, the tank and line were found to be tight

The alarm panel was tagged with a Dialysis Company Seal.

SIGNED BY: _____
Tamara Zimmerman, Owner

Tank and Monitor Summary

Location Pacific Bell
Address 16201 Raymer Ave.
City Van Nuys
County Los angeles
Zip 91406

Geo/Parcel B4-622
CLLC: VNNYCA1F
Tank # 582
Tank Permit # 04172
Expiration Date 6/30/96

Inspection Record

Underground Storage Tank

Tank Size: 12000 sngprod. Unl level @ test 9494 gal 70.73 Monitor 71. "Stick

Agency requiring Certification: Los Angeles Waste Management
Agency signature: N/A required to be on site? No

Required Testing: Tank: Yes (Annual) _____ Annually Lines: Yes (Annual) _____ Annually
Testing Permit Required _____ Yes XX No
Test Type: Petro-Tite Line Test
Test Date: 3/27/96

Test Performed By: Company Dialysis Company
Contact: James or Tamara Zimmerman
Phone Number 800 227-7879
Tested By: James Zimmerman license # 90-1180

Test Results: Passed Pass/Fail
Remarks: Single wall product line tested and passed. Single wall tank, testing not required.

Monitoring System

Manufacturer: Veeder Root Model: TLS-350

Agency Requiring Certification Los Angeles Waste Management
Agency Signature: N/A Required to be on site? No Date: 3/27/96

Required Testing: XX Annual Semi-Annual ____ Annually
Testing Permit Required: _____ Yes XX No
Test Type: Annual Monitor Test
Test Date: 3/27/96

Test Performed By: Company DIALYSIS COMPANY
Contact: James or Tamara Zimmerman
Phone: 800 227-7879
Tested By: James Zimmerman

Test Results: Pass Pass / Fail
Remarks: Certified one TLS-350 System. Panel, probe and sensor were found to be functioning per manufacturers specifications.

Date of Next Test: 3/27/97

Ser. #40630287005001

******* C U S T O M E R D A T A ********

JOB NUMBER	: 000230
CUSTOMER (COMPANY NAME)	: PACIFIC BELL
CUSTOMER CONTACT(LAST, FIRST)	: CLANCY, NANCY
ADDRESS - LINE 1	: P.O. BOX 5095
ADDRESS - LINE 2	: RM.# 1N201
CITY, STATE	: SAN RAMON, CA.
ZIP CODE (XXXXX-XXXX)	:
PHONE NUMBER (XXX)XXX-XXXX	: 415-331-0924

******* C O M M E N T L I N E S *******

TESTING TANK WITH THE UST-2000.
TESTING LINE VIA PETROTITE.
SUCTION SYSTEM.

******* S I T E D A T A ********

SITE NAME (COMPANY NAME)	: PACIFIC BELL
SITE CONTACT(LAST, FIRST)	: BURKE, RON
ADDRESS - LINE 1	: 16201 RAYMER AVE.
ADDRESS - LINE 2	: VNNYCA1F
CITY, STATE	: VAN NUYS, CA.
ZIP CODE (XXXXX-XXXX)	: 91406
PHONE NUMBER (XXX)XXX-XXXX	: 805-583-8529
GROUND WATER LEVEL (FT)	: 18
NUMBER OF TANKS	: 1
LENGTH OF PRE-TEST (MIN)	: 30
LENGTH OF TEST (MIN)	: 180

******* T A N K D A T A ********

	TANK NO. 1	TANK NO. 2	TANK NO. 3	TANK NO. 4
TANK DIAMETER (IN)	96			
LENGTH (FT)	31.91			
VOLUME (GAL)	12000			
TYPE	ST			
FUEL LEVEL (IN)	71			
FUEL TYPE	REG UNLD			
dVOL/dy (GAL/IN)	139.69			

CALIBRATION ROD	DISTANCE
1	10.65625
2	26.95313
3	41.93750
4	56.93750
5	74.93750

INVOICE #DB000230 TEST DATE: 03/27/96

Dialysis Company
P.O. Box 3178
Simi Valley, ca. 93093

TANK STATUS EVALUATION REPORT

***** CUSTOMER DATA *****

PACIFIC BELL
P.O. BOX 5095
RM.# 1N201
SAN RAMON, CA.

CONTACT: CLANCY, NANCY
PHONE #: 415-331-0924

***** SITE DATA *****

PACIFIC BELL
16201 RAYMER AVE.
VNNYCA1F
VAN NUYS, CA.
91406

CONTACT: BURKE, RON
PHONE #: 805-583-8529

***** COMMENT LINES *****

TESTING TANK WITH THE UST-2000.
TESTING LINE VIA PETROTITE.
SUCTION SYSTEM.

CURRENT EPA STANDARDS DICTATE
THAT FOR UNDERGROUND FUEL TANKS, THE MAXIMUM ALLOWABLE LEAK/GAIN RATE
OVER THE PERIOD OF ONE HOUR IS .05 GALLONS.

TANK #1: REG UNLEADED TYPE: STEEL RATE: .012440 G.P.H. LOSS

TANK IS TIGHT.

OPERATOR: Dialysis Co. SIGNATURE: [signature] DATE: 3-27-96

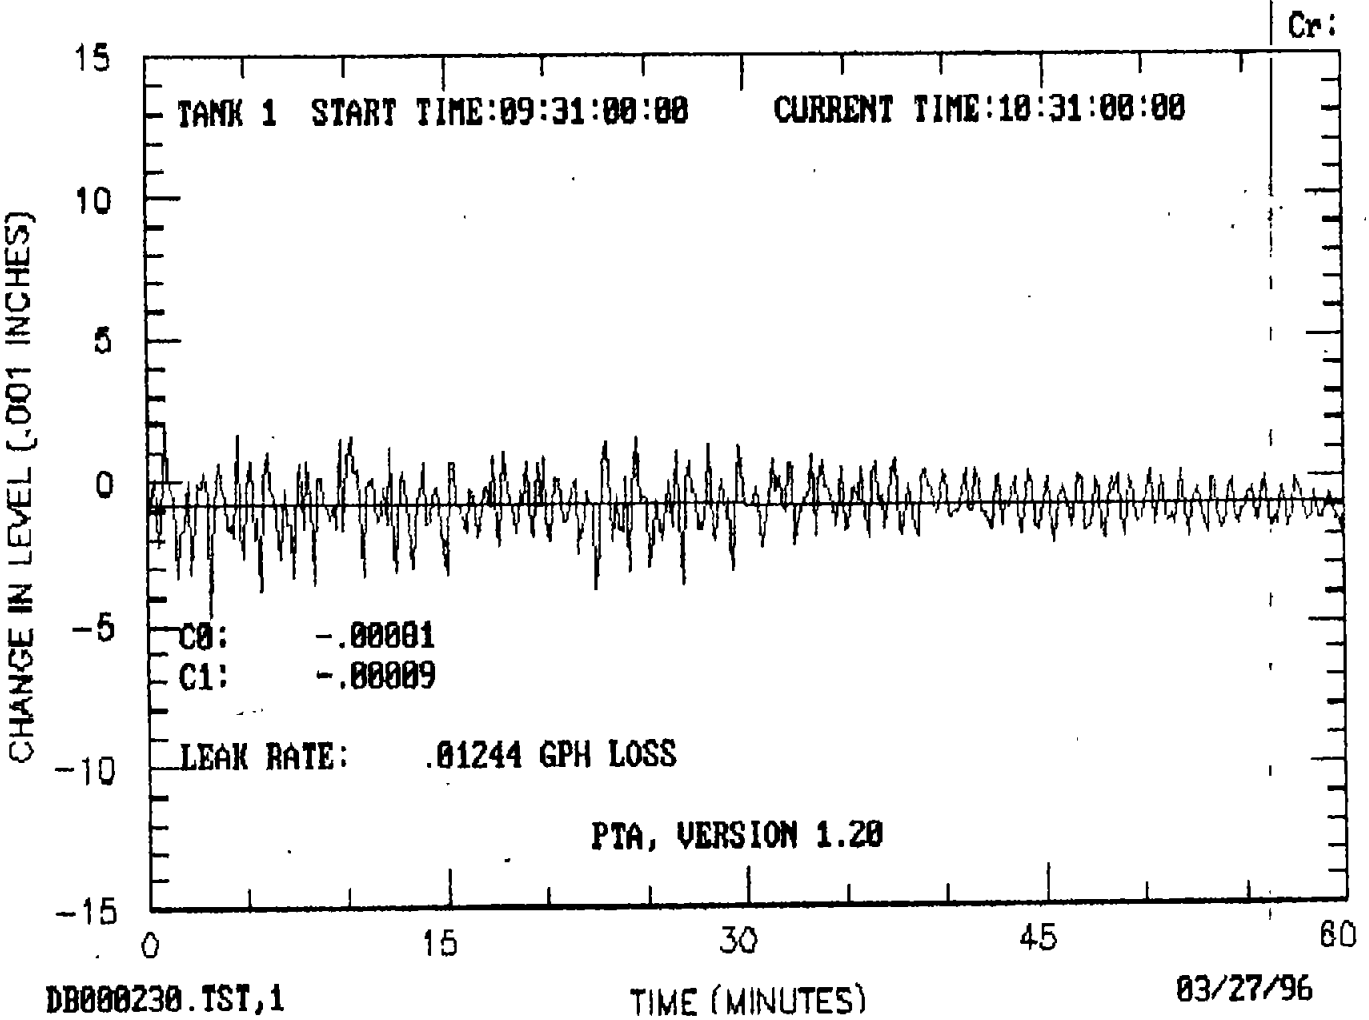
Cr:
TANK 1 START TIME:09:31:00:00 CURRENT TIME:10:31:00:00
15
10
5
0
-5
-10
-15
CHANGE IN LEVEL (.001 INCHES)
C0: -.00001
C1: -.00009
LEAK RATE: .01244 GPH LOSS
PTA, VERSION 1.20
0
15
30
45
60
DB000230.TST,1
TIME (MINUTES)
03/27/96

INVOICE #DB000230

TEST DATE: 03/27/96

Dialysis Company
P.O. Box 3178
Simi Valley, ca. 93093

TANK STATUS REPORT -- ULLAGE TEST

***** CUSTOMER DATA *****

PACIFIC BELL
P.O. BOX 5095
RM.# 1N201
SAN RAMON, CA.

CONTACT: CLANCY, NANCY
PHONE #: 415-331-0924

***** SITE DATA *****

PACIFIC BELL
16201 RAYMER AVE.
VNNYCA1F
VAN NUYS, CA.
91406

CONTACT: BURKE, RON
PHONE #: 805-583-8529

***** COMMENT LINES *****

TESTING TANK WITH THE UST-2000.
TESTING LINE VIA PETROTITE.
SUCTION SYSTEM.

CURRENT EPA STANDARDS DICTATE
THAT FOR UNDERGROUND FUEL TANKS, THE MAXIMUM ALLOWABLE LEAK/GAIN RATE
OVER THE PERIOD OF ONE HOUR IS .05 GALLONS.

TANK #1: REG UNLEADED TYPE: STEEL SN: -.65

TANK IS TIGHT.

OPERATOR: Dialysis Co. SIGNATURE: [signature] DATE: 3-27-96

T A N K C H A R T

TANK TYPE: STEEL
TANK DIAMETER: 96 INCHES
TANK VOLUME: 12000 GALLONS

FLUID LEVEL	VOLUME	FLUID LEVEL	VOLUME
1	21.6	49	6159.1
2	60.9	50	6318.2
3	111.5	51	6477.2
4	171.1	52	6635.9
5	238.3	53	6794.3
6	312.3	54	6952.4
7	392.2	55	7110.1
8	477.6	56	7267.3
9	568.0	57	7424.0
10	663.1	58	7580.0
11	762.4	59	7735.3
12	865.8	60	7889.8
13	972.9	61	8043.4
14	1083.5	62	8196.2
15	1197.5	63	8347.9
16	1314.6	64	8498.5
17	1434.7	65	8648.0
18	1557.6	66	8796.2
19	1683.1	67	8943.0
20	1811.2	68	9088.4
21	1941.6	69	9232.3
22	2074.3	70	9374.6
23	2209.2	71	9515.2
24	2346.0	72	9654.0
25	2484.8	73	9790.8
26	2625.4	74	9925.7
27	2767.7	75	10058.4
28	2911.6	76	10188.8
29	3057.0	77	10316.9
30	3203.8	78	10442.4
31	3352.0	79	10565.3
32	3501.5	80	10685.4
33	3652.1	81	10802.5
34	3803.8	82	10916.5
35	3956.6	83	11027.1
36	4110.2	84	11134.2
37	4264.7	85	11237.6
38	4420.0	86	11336.9
39	4576.0	87	11432.0
40	4732.7	88	11522.4
41	4889.9	89	11607.8
42	5047.6	90	11687.7
43	5205.7	91	11761.7
44	5364.1	92	11828.9
45	5522.8	93	11888.5
46	5681.8	94	11939.1
47	5840.9	95	11978.4
48	6000.0	96	12000.0

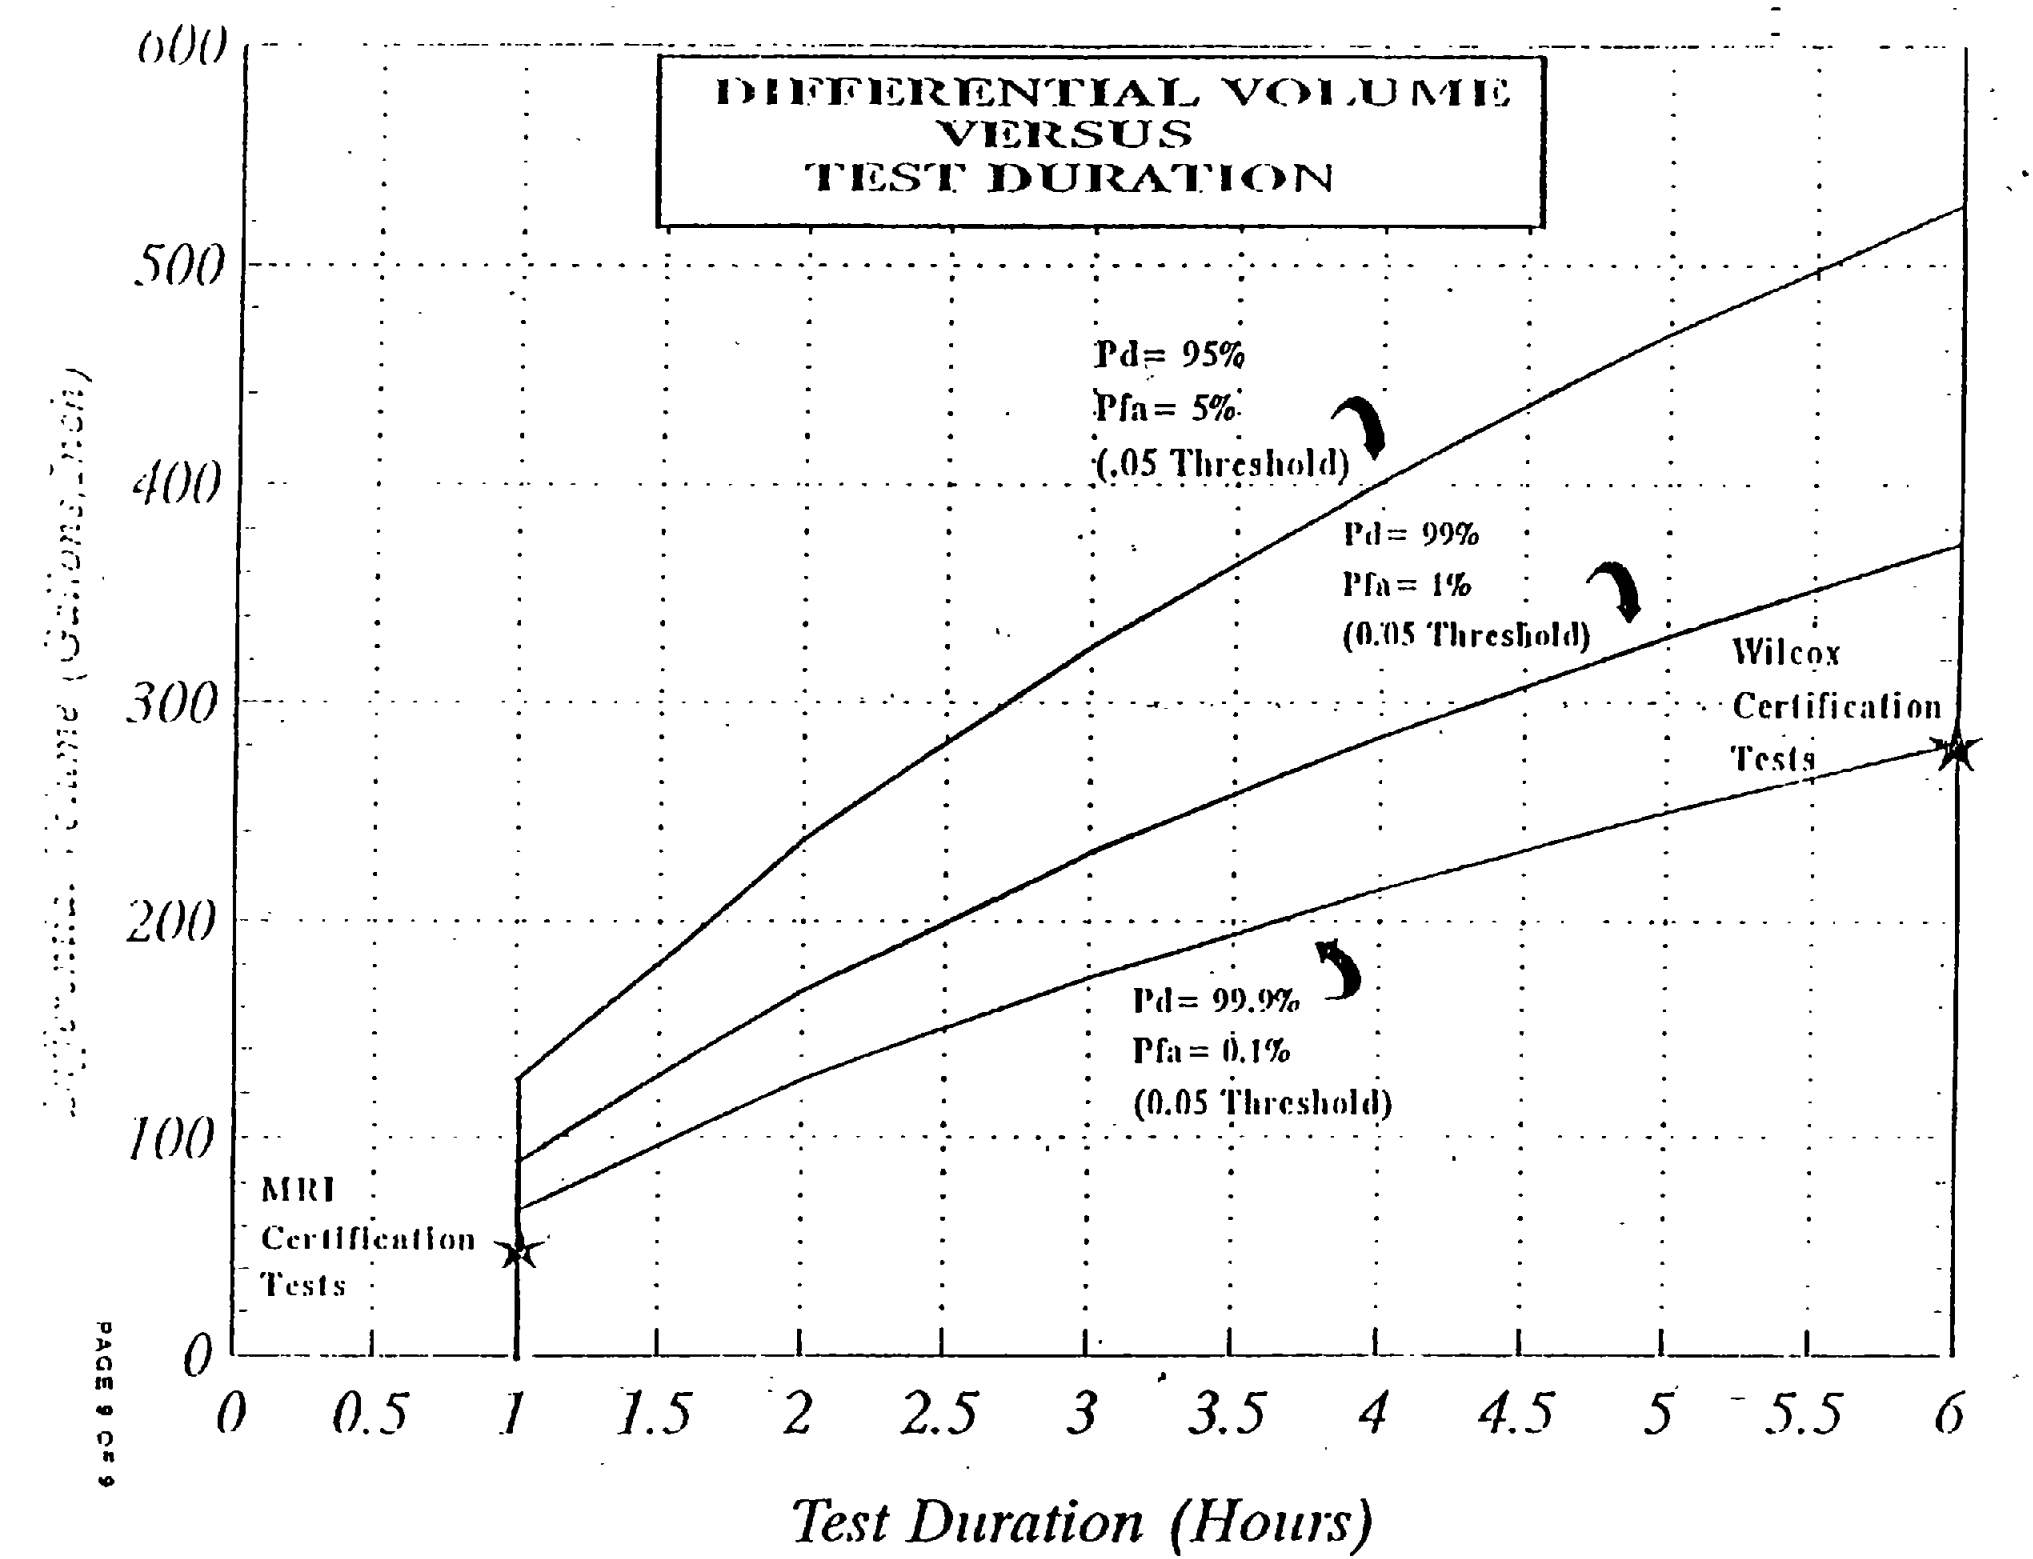
DIFFERENTIAL VOLUME
VERSUS
TEST DURATION
600
500
400
300
200
100
0
Pd= 95%
Pfa= 5%
(.05 Threshold)
Pd= 99%
Pfa= 1%
(0.05 Threshold)
Wilcox
Certification
Tests
Pd= 99.9%
Pfa= 0.1%
(0.05 Threshold)
MRI
Certification
Tests
0
0.5
1
1.5
2
2.5
3
3.5
4
4.5
5
5.5
6
Test Duration (Hours)

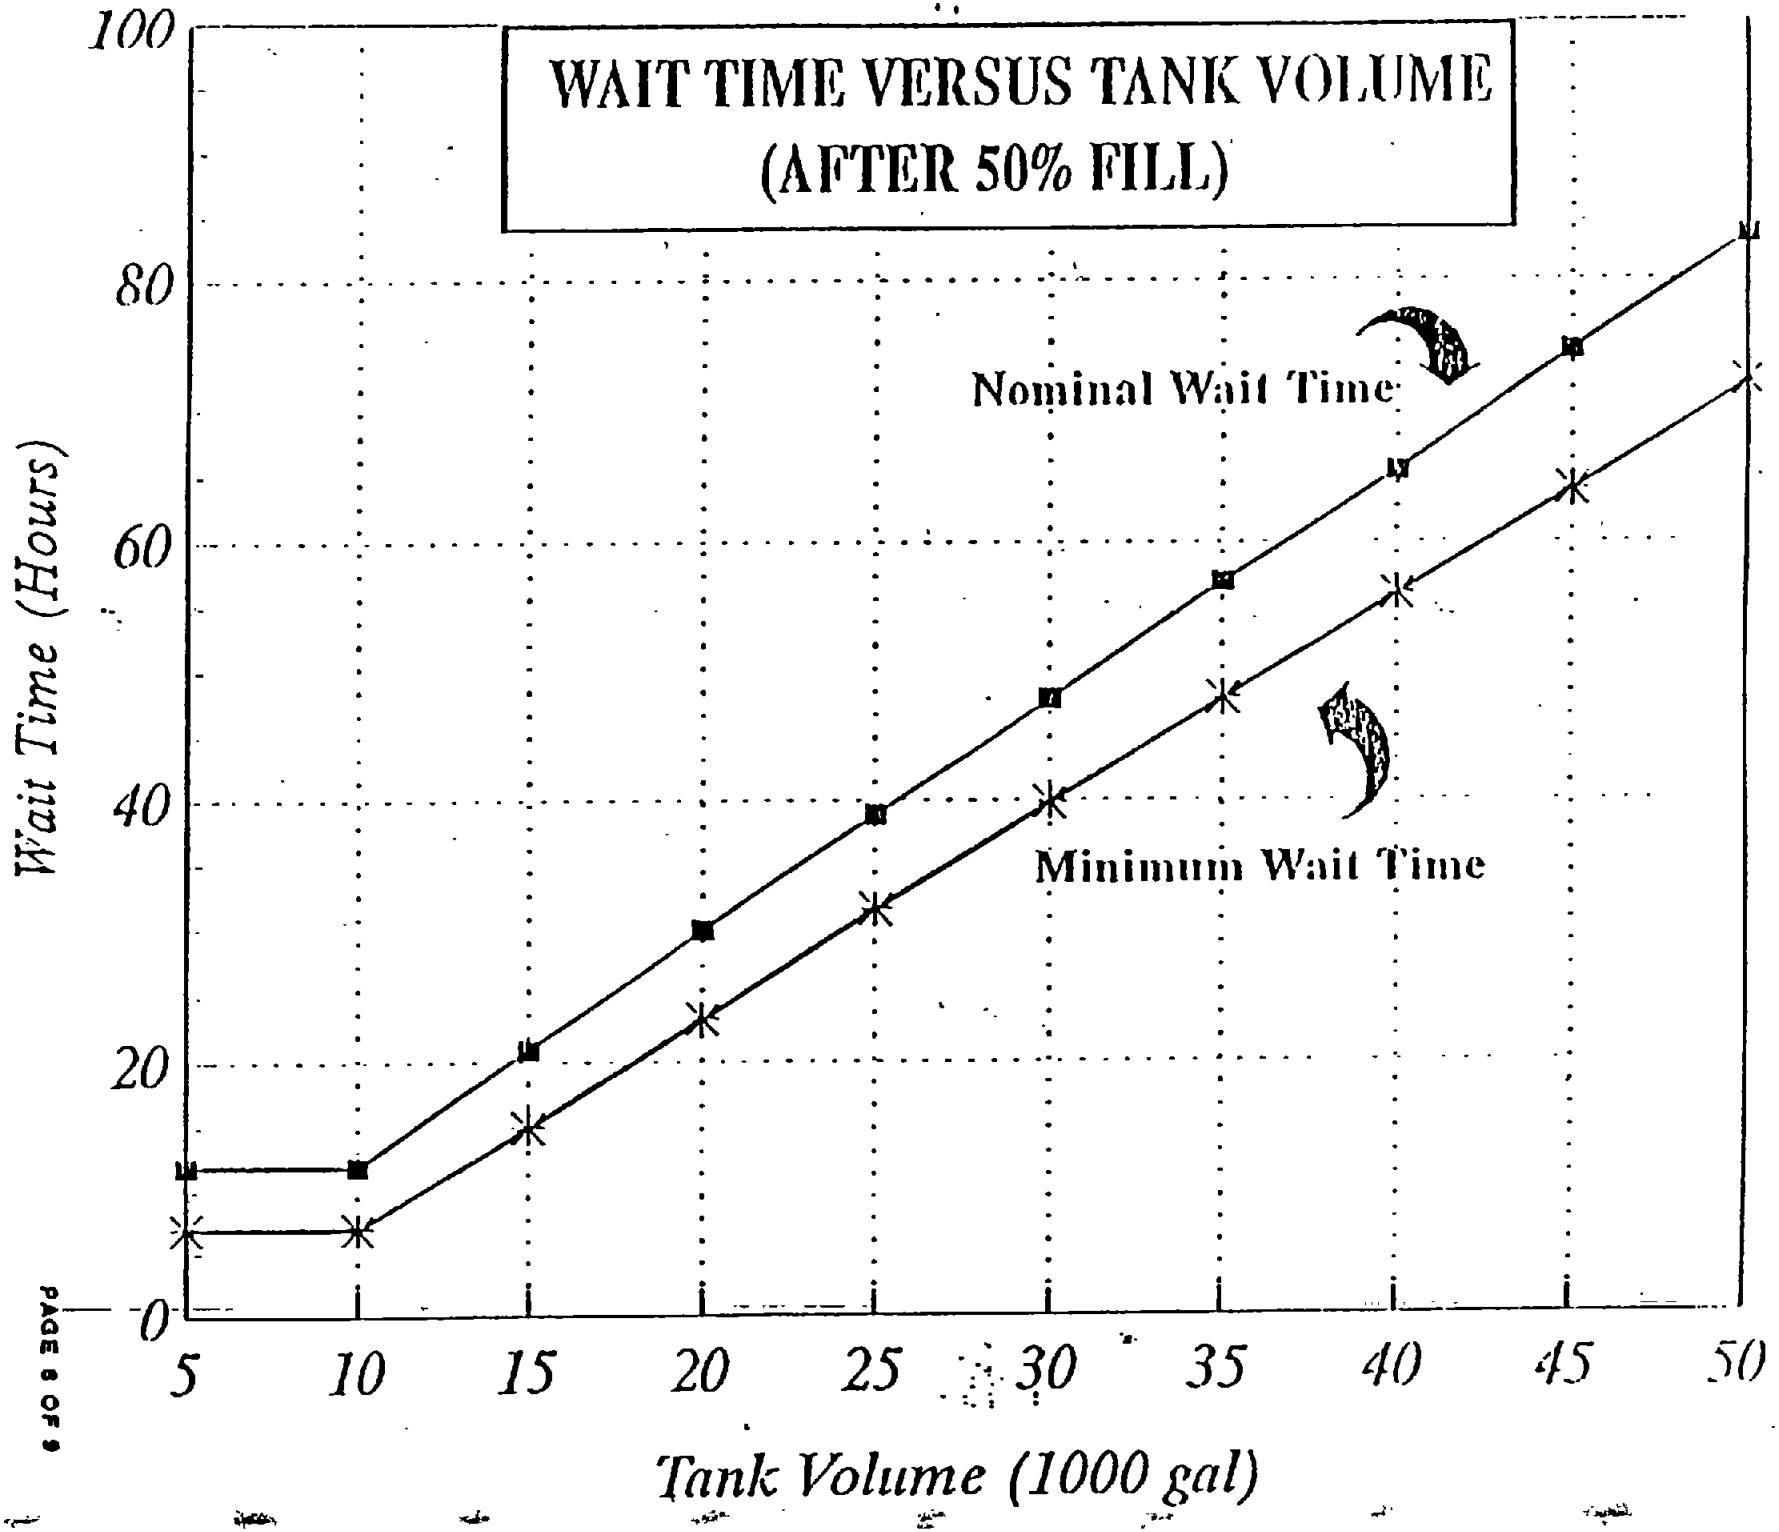
WAIT TIME VERSUS TANK VOLUME
(AFTER 50% FILL)
Nominal Wait Time
Minimum Wait Time
Wait Time (Hours)
Tank Volume (1000 gal)
0
20
40
60
80
100
5
10
15
20
25
30
35
40
45
50

RECEIVED
DEPT. OF PUBLIC WORKS

1996 MAY -8 AM 7:27

MAILROOM
900 S. FREMONT AVE.

CONVERSE ENVIRONMENTAL WEST

3393 East Foothill Boulevard, Suite B
Pasadena, California 91107-3112

Telephone (818) 796-8200
FAX (818) 351-1060

SUBJECT TO FIELD INSPECTION
The approval of these plans and/or specifications does not exempt them from strict compliance with all other pertinent Sections of the Municipal Code and other laws and regulations
APPROVED
3/29/91
LOS ANGELES FIRE DEPARTMENT
BUREAU OF FIRE PREVENTION
BY
#1731

June 15, 1991

City of Los Angeles Fire Department
Bureau of Fire Prevention
200 N. Main Street, Room 920
Los Angeles,California 90012

Attention: Inspector Joe Gould/Underground Tank Unit

Subject: **ADDENDUM TO HAZARDOUS MATERIALS UNDERGROUND STORAGE PLAN**
Pacific Bell B4-622 (VNNY CA 1F)
16201 Raymer Street
Van Nuys, California
CEW Project No. 87-41-176-02/86-41-275-03

Converse Environmental West (CEW) has been authorized by Pacific Bell to prepare this addendum to the previously submitted Hazardous Materials Underground Storage Plan (HMUSP), dated August 17, 1987, for above referenced facility. A letter, dated March 6, 1991, addressed to the City of Los Angeles Fire Department (LAFD), stated that CEW will resubmit the HMUSP, along with the results of the product line borings and recent precision tank test results, in order to obtain a Division 5 permit on behalf of Pacific Bell.

DRILLING AND SAMPLING

Per LAFD requirements, exploratory test borings were drilled every twenty linear feet along the product line piping associated with the 12,000-gallon unleaded gasoline underground storage tank T-1 (UST T-1). Product line monitoring boring (PL-1) was advanced to 13.5 feet below grade, with environmental soil samples being collected at depths of 8.5 feet and 13.5 feet below grade. Product line boring (PL-2) boring was advanced to 8.5 feet below grade, with an environmental soil sample collected at the base of the boring, at a depth of approximately 5 feet below the product line piping. All soil samples were screened in the field for hydrocarbon contamination using an Organic Vapor Analyzer (OVA). The soil samples were handled and transported to a California-state certified laboratory (Converse Envirolab, Inc.) for analysis according to EPA protocol, including chain-of-custody documentation.

Printed On Recycled Paper

Both soil borings were converted to vadose zone monitoring wells with flush threaded 2-inch diameter PVC casing (Figures 1 and 2). Vadose zone monitoring well PL-1 was installed from grade level to approximately 2 feet below the bottom of the tank. Vadose zone well PL-2 was installed from grade level to approximately 2 feet below the product line piping.

ANALYTICAL TESTING

In accordance with LAFD requirements, the soil samples were analyzed for total fuel hydrocarbons (TFH) using EPA Test Method 8015 and for benzene, toluene, xylenes, and ethylbenzene (BTXE) using EPA Test Method 8020. Analytical results are reported in milligrams per kilogram (mg/kg), or parts per million by mass (ppm), with detection limits of 5 mg/kg for Method 8015 and 0.5 mg/kg for Method 8020.

Analytical results of discrete soil samples collected from boring PL-1 and PL-2 indicated nondetectable (ND) levels of hydrocarbon contamination. Enclosed are copies of the laboratory report and chain-of-custody documents.

TANK LEVEL SENSOR (TLS-250)/LEAK ALERT (LA-04) REMOTE MONITORING

The TLS-250 tank level sensor system consists of a Computerized Inventory Monitor (CIM) together with one Digital Sensing Probe (DSP) for each tank being monitored. The LA-04 leak alert system employs remote sensors to provide visual and audible alarms, as well as a remote alarm. The Leak Alert sensor probe is located in each well within the slotted interval of the casing as to ensure the earliest detection of any hydrocarbon vapors.

The TLS-250 inventory monitor system surveillance is accomplished through a Pacific Bell computer program called Leaking Underground Storage Tank Information System (LUST-IS). This system poles the TLS-250's by dialing up the modem at each site four times a day. The LUST-IS computer is located at the Pacific Bell Fresno Field Unit (FFU), located in Fresno, California. The FFU personnel review daily the Reconciliation Data Report and compare it with the Leak Test Failure Report and the Exception Failure Report. Any alarm conditions that cannot be reconciled are noted and reported to the responsible official on-site. The TLS-250 alarm panel is installed in a staffed location within audible range of the personnel on site.

In addition to being monitored at each fleet maintenance facility, the Leak Alert alarms are wired to the TLS-250 external alarm relays. When the LA-04 is in alarm mode, the LUST-IS computer at the FFU identifies the alarm by reporting that the external relay is "on". When this condition occurs, the FFU immediately reports the alarm to the Fleet Supervisor responsible for the facility. The Fleet Supervisor will then take the necessary corrective action.

CONCLUSIONS AND RECOMMENDATIONS

The integrity of UST T-1 was tested on March 15, 1991 using the "Ezy-Chek" Method. The tank was tested as a complete system and no excavation or alteration of the piping was performed. The underground tank system was certified tight. Enclosed is a copy of the tank integrity results.

Because UST T-1 and the associated piping tested tight and because hydrocarbon contamination was not detected within the subsurface soils, there is no evidence to suggest leakage has occurred from the underground tank system at this site. Based on these results, CEW requests that Pacific Bell be granted a Division 5 permit for the 12,000-gallon UST at the subject facility.

Should you have any questions regarding this addendum, please feel free to contact either of the undersigned.

Sincerely,

CONVERSE ENVIRONMENTAL WEST

James L. Bruce, R.G. 4808
Senior Geologist

Reno Grigorian
Associate

JLB/RG:MBB

Encl: Laboratory reports dated March 4, 1991 and April 30, 1991
Tank test results dated March 16, 1991

Dist: 3/Addressee
2/Pacific Bell; J. Jonasen and J. Pettigrew

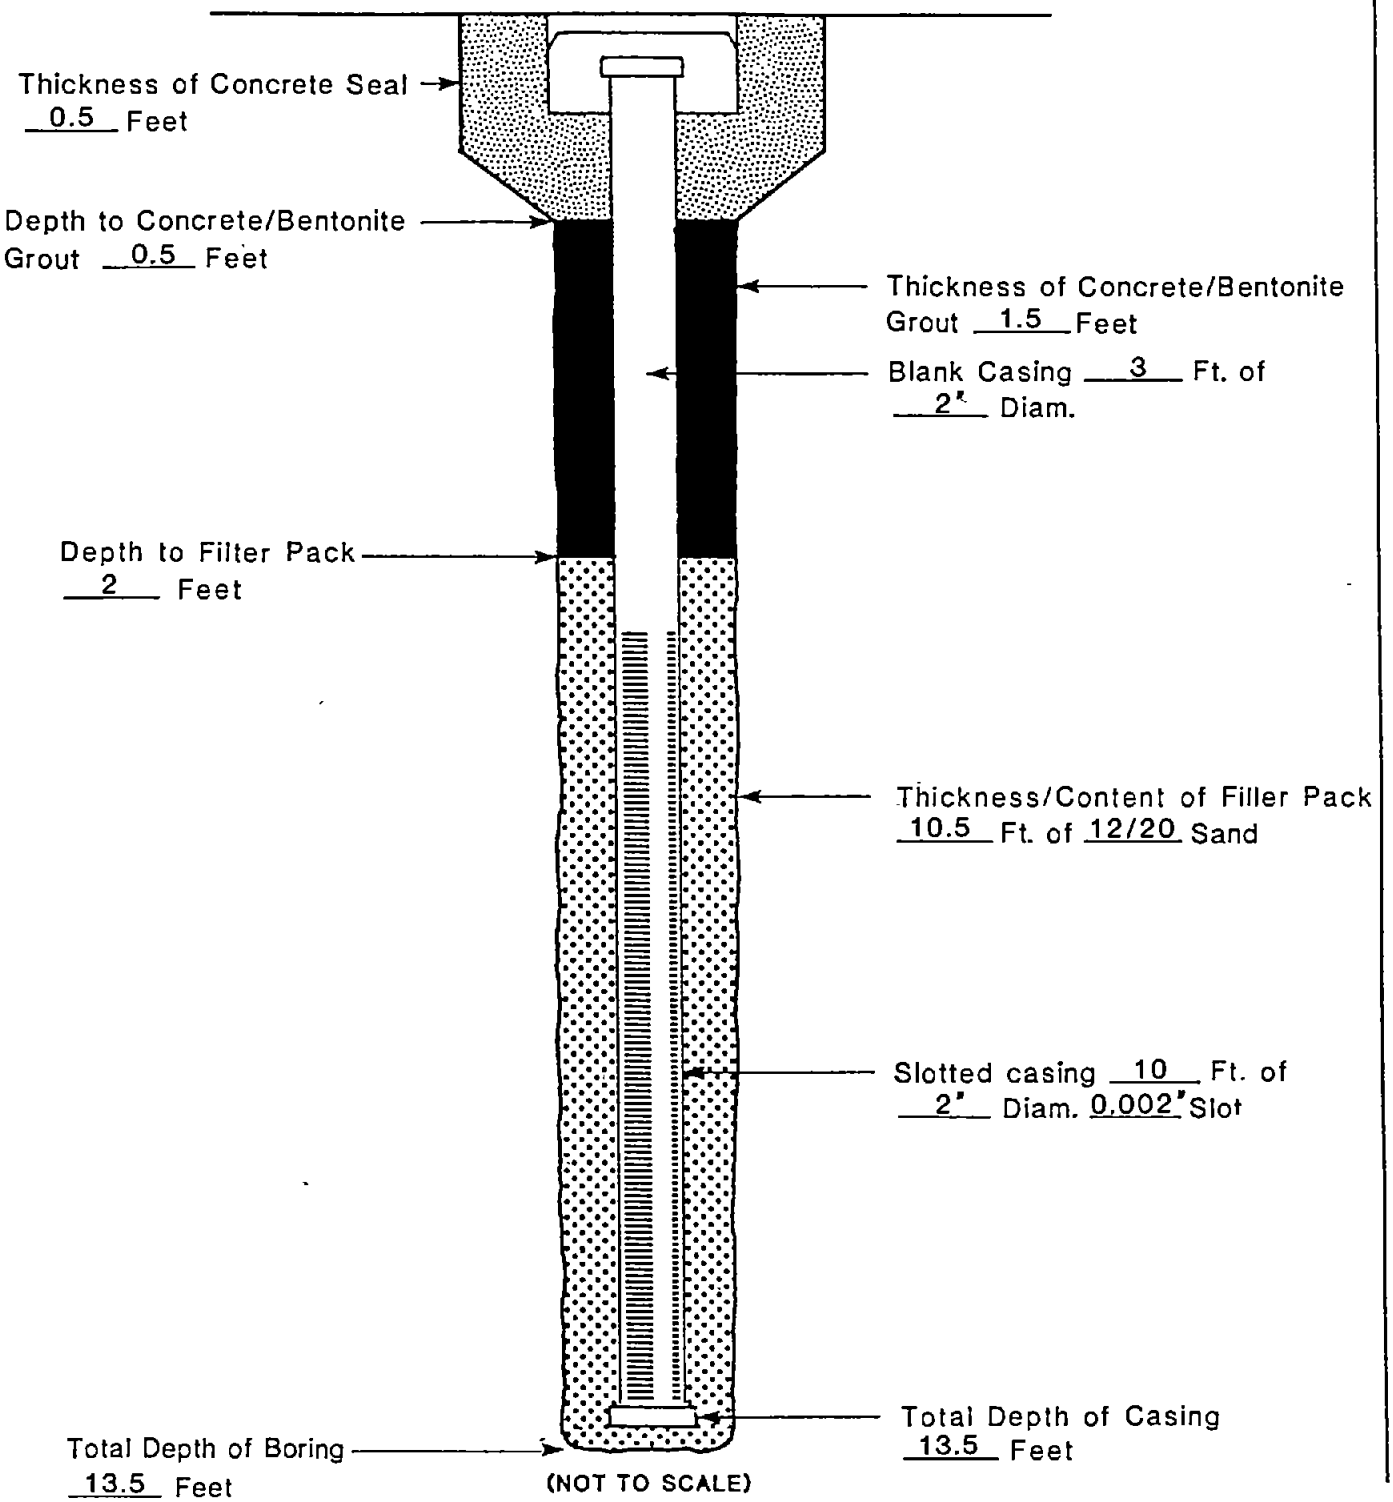

PRODUCT LINE MONITORING WELL PL-1

PACIFIC BELL
16201 Raymer Street
Van Nuys, California

Project No
87-41-176-02

Figure No.
1

Converse Environmental West

Approved for publication by

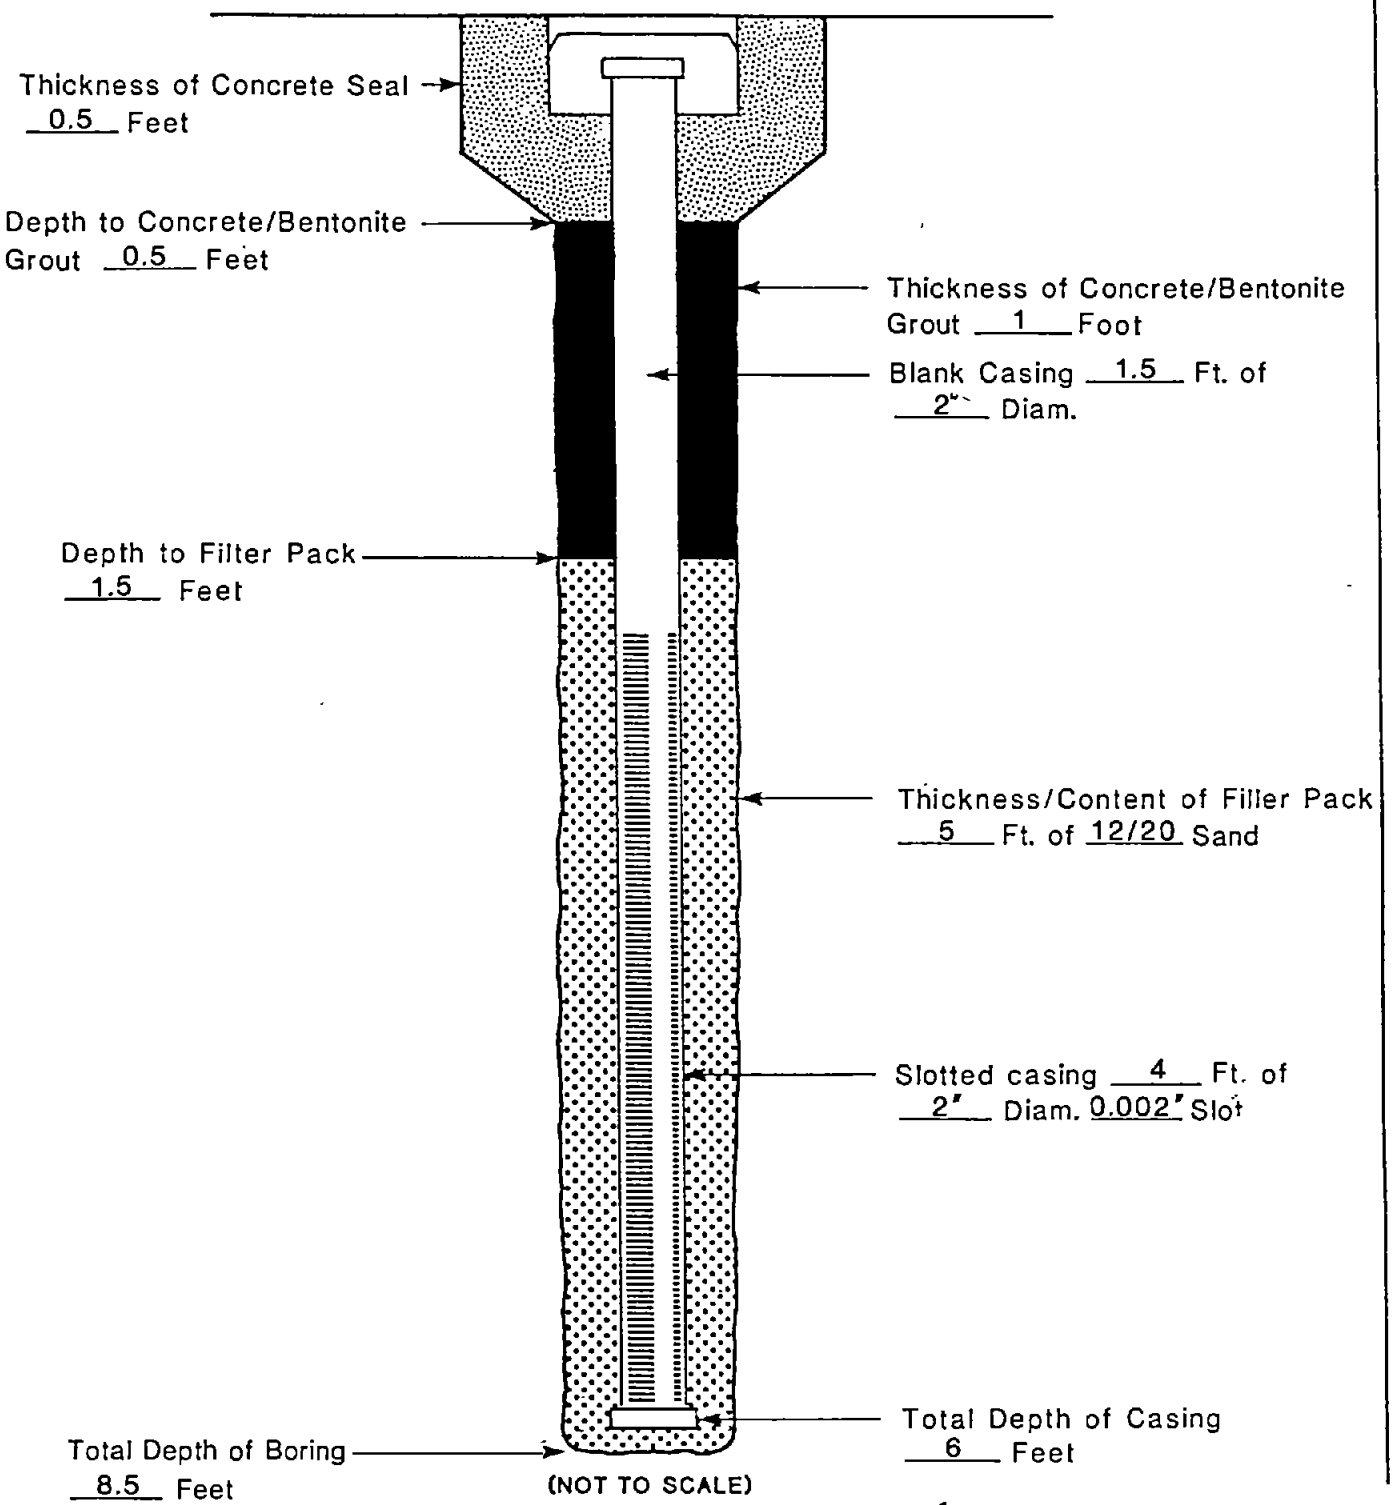

PRODUCT LINE MONITORING WELL PL-2

PACIFIC BELL
16201 Raymer Street
Van Nuys, California

Project No.
87-41-176-02

Figure No
2

Converse Environmental West

Approved for publication by

Converse Envirolab
169 North Halstead Street, Pasadena, California 91107-3127

Telephone (818) 351-2330
FAX (818) 568-9165

Mar. 04, 1991

PROJECT/CLIENT : PAC BELL/RAYMER ST. PROJECT NO. : 87-41-176-02
PROJECT ENG/MGR: Martin Bloes ENVIROLAB NO. : 91-71-02-191

Subject : Analysis of Samples

On Feb. 26, 1991, 2 sample(s) was/were delivered to the laboratory for analysis. The sample(s) was/were analyzed using the following methods:

8015/8020

The report was approved on Mar. 04, 1991.
The results which were obtained are listed in the attached table(s).

George Colovos, Ph.D.
Laboratory Director

Converse Envirolab
169 North Halstead Street, Pasadena, California 91107-3127

Telephone (818) 351-2330
FAX (818) 568-9165

Project/Client	: PAC BELL/RAYMER ST.	Report Date	: Mar 04, 1991
Project No.	: 87-41-176-02	Date Approved	: Mar 04, 1991
Project Eng/Mgr	: Martin Bloes	Date Received	: Feb 26, 1991
Envirolab No.	: 91-71-02-191	Date Sampled	: Feb 26, 1991

Analysis by Method 8015/8020

Sample ID:	191-01	191-02	DL
Client Sample ID	PL-1	PL-2	
Batch Number	q059g152	Q059G152	
Date Analyzed	02/28/91	02/28/91	
Benzene	N.D.	N.D.	0.5
Chlorobenzene	N.D.	N.D.	0.5
1,2-Dichlorobenzene	N.D.	N.D.	0.5
1,3-Dichlorobenzene	N.D.	N.D.	0.5
1,4-Dichlorobenzene	N.D.	N.D.	0.5
Ethyl Benzene	N.D.	N.D.	0.5
Toluene	N.D.	N.D.	D.5
Xylenes	N.D.	N.D.	0.5
Total Petroleum Hydrocarbons	N.D.	N.D.	5.0

Units: mg/kg
DL : Detection Limits
N.D. : Not Detected

Reviewed by:

Approved by:

George Colovos, Ph.D
Laboratory Director

A Wholly Owned Subsidiary of
The Converse Professional Group

Converse Envirolab
169 North Halstead Street, Pasadena, California 91107-3127
Telephone (818) 568-2807

CHAIN OF CUSTODY RECORD

Envirolab Log Number 91-71-02-191

Project Name	PAC BELL / RAYMER	Project Number	87-41-176-02
Project Location	16201 RAYMER ST. VAN NUYS, CA	Phone Number	
Project Manager	MBB	Sample Collector	DFM

Analyses Required: 8015, 8020

Turn Around: Normal - 10 working days (X); 1 week RUSH; 24-48 hour RUSH; < 24 hour RUSH

Lab sample number	Date sampled	Time sampled	Matrix	Sample Identification	Comp. Instr.	8015	8020	Remarks
1	3/26/91		SOIL	PL-1		X	X	
2	3/26/91		SOIL	PL-2		X	X	

	Signature	Print Name	Company	Date	Time
Relinquished by		Donald F. Moss	C.E.W.	3/26/91	5:05
Received by		RORN MCRAE	ENVIROLAB	3/26/91	5:10:05
Relinquished by					
Received by					
Relinquished by					
Received by					

Converse Envirolab
169 North Halstead Street, Pasadena, California 91107-3127

Telephone (818) 351-2330
FAX (818) 568-9165

Apr. 30, 1991

PROJECT/CLIENT : PAC BELL/RAYMER ST. PROJECT NO. : 87-41-176-02
PROJECT ENG/MGR: Martin Bloes ENVIROLAB NO. : 91-71-04-191

Subject : Analysis of Samples

On Apr. 22, 1991, 1 soil sample(s) was/were delivered to the laboratory for analysis. The soil sample(s) was/were analyzed using the following methods:

8015/8020

The results which were obtained are listed in the attached table(s).

George Colovos, Ph.D.
Laboratory Director

Converse Envirolab
169 North Halstead Street, Pasadena, California 91107-3127

Telephone (818) 351-2330
FAX (818) 568-9165

Envirolab No.	: 91-71-04-191	Date Sampled	: Apr 22, 1991
Project No.	: 87-41-176-02	Date Received	: Apr 22, 1991
Project/Client	: PAC BELL/RAYMER ST.	Report Date	: Apr 30, 1991
Project Eng/Mgr:	Martin Bloes		

Analysis by Method 8015/8020

Sample ID.	191-01	DL
Client Sample ID	PL#1-C	
Batch Number"	Q115G151	
Date Analyzed	04/25/91	
Benzene	N.D.	0.5
Chlorobenzene	N.D.	0.5
1,2-Dichlorobenzene	N.D.	0.5
1,3-Dichlorobenzene	N.D.	0.5
1,4-Dichlorobenzene	N.D.	0.5
Ethyl Benzene	N.D.	0.5
Toluene	N.D.	0 5
Xylenes	N.D.	0.5
Total Petroleum Hydrocarbons .	N.D.	5.0

Units: mg/kg"
DL : Detection Limits
N.D. : Not Detected

Reviewed by:

Approved by:

George Colovos, Ph.D
Laboratory Director

A Wholly Owned Subsidiary of
The Converse Professional Group

Converse Envirolab
169 North Halstead Street, Pasadena, California 91107-3127
Telephone (818) 568-2807

CHAIN OF CUSTODY RECORD

Envirolab Log Number 91-71-04-191

Project Name	Project Number
PAC-SCAL	57-91-176.02
Project Location	**Phone Number**
16201 RAYMER	786-5200
Project Manager	**Sample Collector**
M. R.B.	C. HAN

Analyses Required: Lead; Cr20 Cd Ag

Turn Around:
- Normal - 10 working days: X
- 1 week RUSH
- 24-48 hour RUSH
- < 24 hour RUSH

Lab sample number	Date sampled	Time sampled	Matrix	Sample identification	Comp. Instr.	Lead	Cr20 Cd Ag	Remarks
1	4-22-91		SOIL	PL#1-C 13'		X	X	

	Signature	Print Name	Company	Date	Time
Relinquished by		GREG MUCHMORE	C.E.L.	4-22-91	3:30
Received by		SEAN MCRAE	ENVIROLABS	4-22-91	3:30
Relinquished by					
Received by					
Relinquished by					
Received by					

MILLIGAN TESTING & SERVICE, INC.
17029 Devonshire St., Suite 300
Northridge, CA 91325
(818) 773-0770

March 16, 1991

Mr. Jack W. Pettigrew
Pacific Bell
177 East Colorado Blvd.
Room 938
Pasadena, CA 91105

RE: PACIFIC BELL
16201 Raymer
@ Woodley
Van Nuys, CA

Dear Mr. Pettigrew:

Enclosed are the results of the tank integrity tests performed at the above location on March 15, 1991. The system used for the tests is the Horner "Ezy-Chek" Tank Testing System. This system meets NFPA requirements, and is able to detect a leak rate of .05 gallons per hour.

This criteria of .05 gallons per hour represents an accuracy tolerance of the equipment and is not to be construed as a permissable leak rate. MTS assumes no responsibility for product leakage. Our responsibility is limited to passing or failing the test based on the specified tolerance of the Horner Test System.

TANK DATA					TEST DATA				
TANK NO.	CAP.	PRODUCT	TANK MAT.	PUMP TYPE	TEST LEVEL	TANK	V/VR LINES	PROD. LINE	LEAK RATE
1	12K	Unlead	SWS	Benn.	140	Pass	Pass	Pass	-.0438

We appreciate the opportunity to work with you and look forward to providing additional services in the future.

Sincerely,

Dave Milligan
State License #91-1299

Test conducted by:

Mike McCarthy
State License #91-1061

MILLIGAN TESTING & SERVICE, INC.

EZY-CHEK WORKSHEET

CUSTOMER: PACIFIC BELL
TEST LOCATION: 16201 Raymer
@ Woodley
Van Nuys, CA

TEST DATE: 03/15/91
TECHNICIAN: M. McCarthy
STATE LICENSE #: 91-1061

TANK TEST
SYSTEM = PASS
TEST LEVEL = 140 Inches
FINAL LEAK RATE = -.0438

LINE TEST
LINE = PASS

TANK INFORMATION:
TANK # = 1
PRODUCT = Unleaded
CAPACITY = 12,000 Gallons
CONSTRUCTION = Single Wall Steel
DIAMETER = 95 Inches
RISER = 48.25 Inches
TURBINE = Bennett

PRODUCT INFORMATION:
WATER = -0- Inches
GRAVITY = 58.7 Inches
TEMPERATURE = 65 F
COEFFICIENT = .00059
TEMP. CALIB. = 7.08
LEVEL CALIB. = .0042

TIME	TEMP.	TEMP. CHANGE	RESULT	LEVEL	LEVEL CHANGE	RESULT	FINAL RESULT	GPH
09:36	.503	-	-	52	-	-	-	
09:42	.504	.001	.0071	52	0	.0000	-.0071	
09:48	.505	.001	.0071	53	1	.0042	-.0029	
09:54	.505	.000	.0000	53	0	.0000	.0000	
10:00	.506	.001	.0071	53	0	.0000	-.0071	
10:06	.506	.000	.0000	53	0	.0000	.0000	
10:12	.507	.001	.0071	53	0	.0000	-.0071	
10:18	.507	.000	.0000	53	0	.0000	.0000	
10:24	.508	.001	.0071	53	0	.0000	-.0071	
10:30	.508	.000	.0000	53	0	.0000	.0000	
10:36	.509	.001	.0071	53	0	.0000	-.0071	-.0383
10:42	.510	.001	.0071	53	0	.0000	-.0071	-.0383
10:48	.511	.001	.0071	53	0	.0000	-.0071	-.0425
10:54	.511	.000	.0000	53	0	.0000	.0000	-.0425
11:00	.511	.000	.0000	52	-1	-.0042	-.0042	-.0396
11:06	.511	.000	.0000	52	0	.0000	.0000	-.0396
11:12	.511	.000	.0000	51	-1	-.0042	-.0042	-.0367
11:18	.511	.000	.0000	51	0	.0000	.0000	-.0367
11:24	.512	.001	.0071	50	-1	-.0042	-.0113	-.0409
11:30	.513	.001	.0071	50	0	.0000	-.0071	-.0480
11:36	.514	.001	.0071	51	1	.0042	-.0029	-.0438

LINE TEST WORKSHEET

CUSTOMER: PACIFIC BELL
TEST LOCATION: 16201 Raymer
@ Woodley
Van Nuys, CA

TEST DATE: 03/15/91
TECHNICIAN: M. McCarthy
STATE LICENSE #: 91-1061

PRODUCT: Unleaded

TIME	PSI	LEVEL START	LEVEL END	LINES LOSS	GAL. LOSS	GPH. LOSS	CONCLUSION
09:00	15	136	136	-0-	.0000	.0000	
09:15	15	136	136	-0-	.0000	.0000	
09:30	15	136	136	-0-	.0000	.0000	
09:45	15	136	136	-0-	.0000	.0000	PASS

REPORT

UNDERGROUND STORAGE TANK CLOSURE

Project 21789
Pacific Bell Corporation
16201 Raymer Street
Van Nuys, CA

Prepared for:

Wes Caulkins
Daryl Stice Excavating
P.O. Box 7146
Thousand Oaks, CA 91359

February 12, 1990

RECEIVED
MAR 0 6 1990
UNDERGROUND TANK
ENFORCEMENT UNIT

TABLE OF CONTENTS

CONTENTS		PAGE
Preface		i
List of Figures		ii
I.	Background	1
	A. Site Description	
	B. Groundwater	
	C. Permits	
II.	Tank Removal	1
	A. Tank Preparation	
	B. Tank Removal	
III.	Post Removal Procedures	2
	A. Soils Samples	
	B. Lab Analysis	
	C. Compaction Report	
IV.	Conclusion	3

Appendix A - Regulatory Documentation
Appendix B - Chain-of-Custody and Lab Results
Appendix C - Compaction Report

PREFACE

On December 29, 1983, Los Angeles City adopted separate and distinct underground storage tank (UST) regulations in the form of ordinance 158585. Since that time UST's in the City of Los Angeles have been subject to specific requirements when installed, operated or abandoned.

The City of Los Angeles Fire Department became the lead agency in the enforcement of the UST program. Fire Prevention Bureau Requirement Number 41, as released on September 10, 1989, details the procedures for abandonment of underground tanks in the City of Los Angeles. It is from the procedures in FPB Requirement Number 41 (here after referred to as "Guidelines") that the body of this report was assembled.

Daryl Stice Excavating acted as general contractor on the project and contracted **Environmental Profiles Compliance Engineering, Inc.** to review sample procedures and prepare this report.

LIST OF FIGURES

Figure Number	Title
1	Area Map
2	Site Diagram

Environmental Profiles, Compliance Engineering, Inc.

EPCE * * A California Corporation * * P.O. Box 849, Seal Beach, CA 90740-0849 * * (213)493-2190 * * FAX (213)430-5177

Project Name: Pacific Bell Corporation	EPCE#: 21789
Location: 16201 Raymer Street, Van Nuys	
Map Source: USGS, 7.5 Minute Series, Van Nuys Quadrangle, Photorevised 1972	

Figure 1 – Area Map

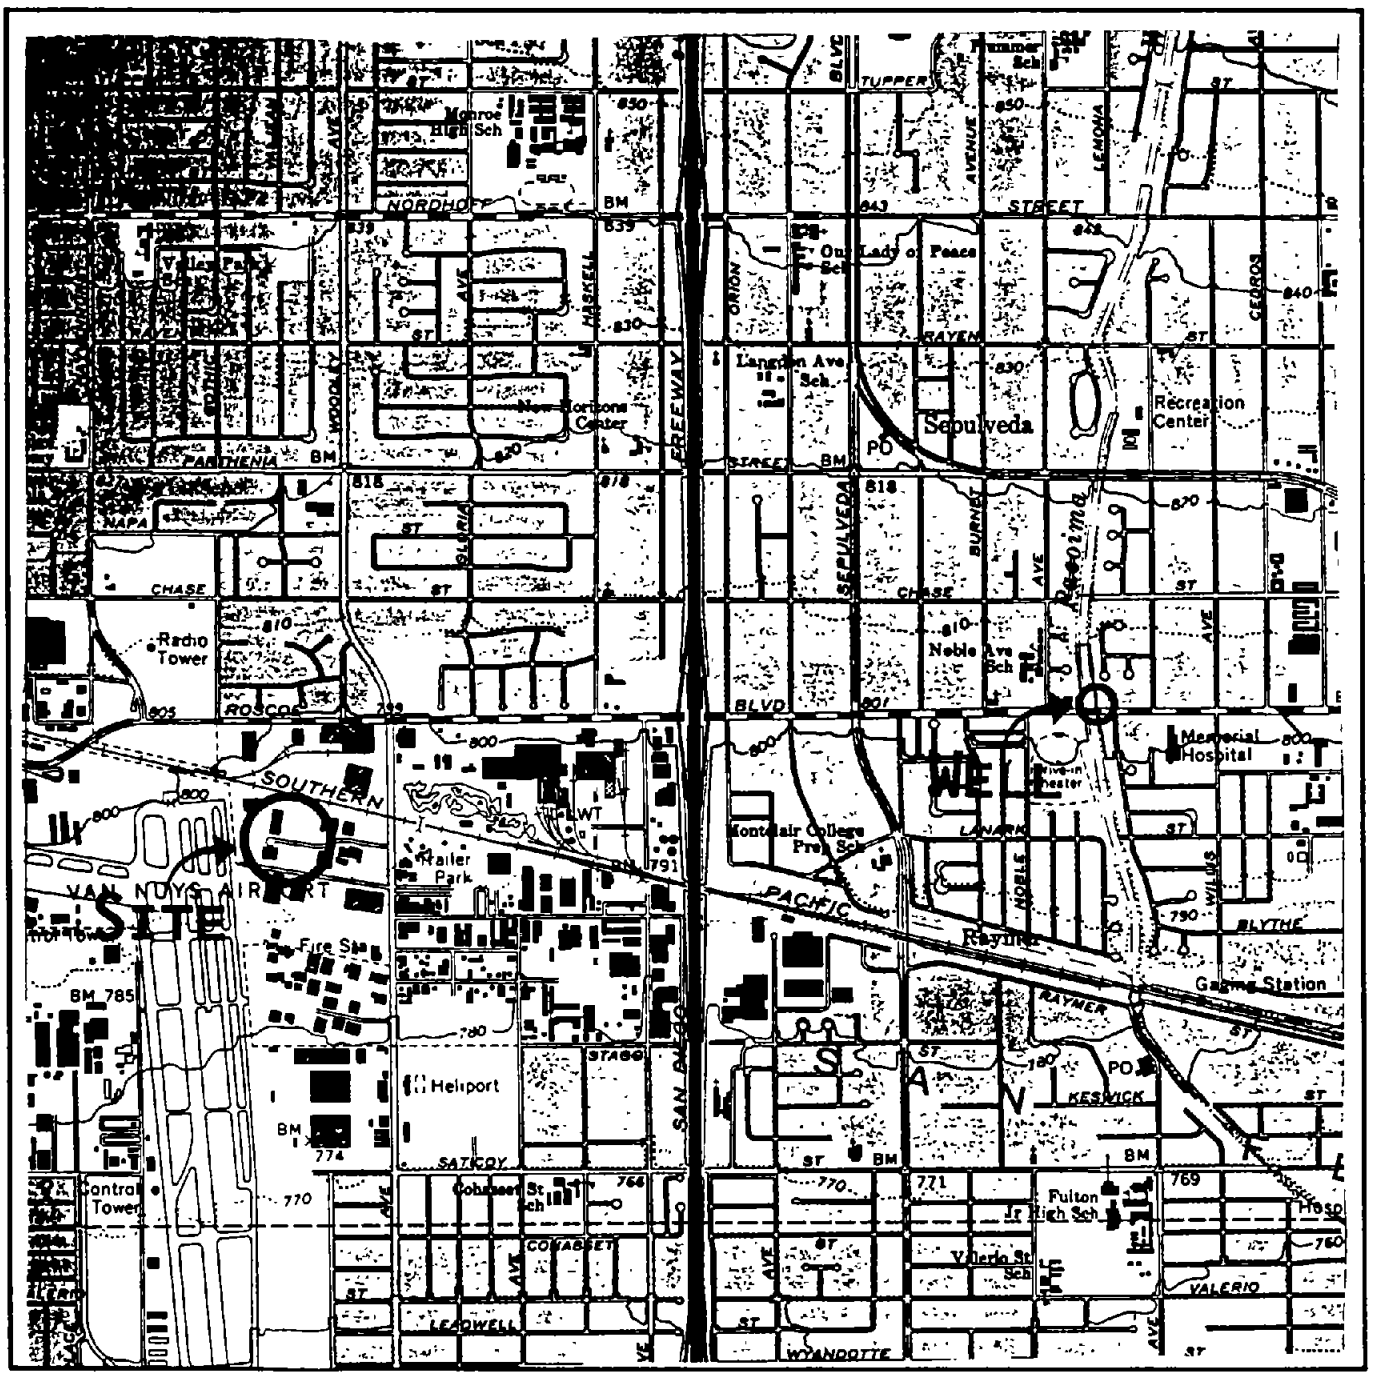

Environmental Profiles <=> Compliance Engineering, Inc.

EPCE • • • A California Corporation • • • P.O. Box 849, Seal Beach, CA 90740-0849 • • • (312)493-2190 • • • FAX (213)430-5177

Project Name: Pacific Bell Corporation		EPCE #: 21789
Location: 16201 Raymer Street, Van Nuys		
Drawing By: Tracy Draper	Date: February 8, 1990	Engineer: Matthew J. Walker P.E.

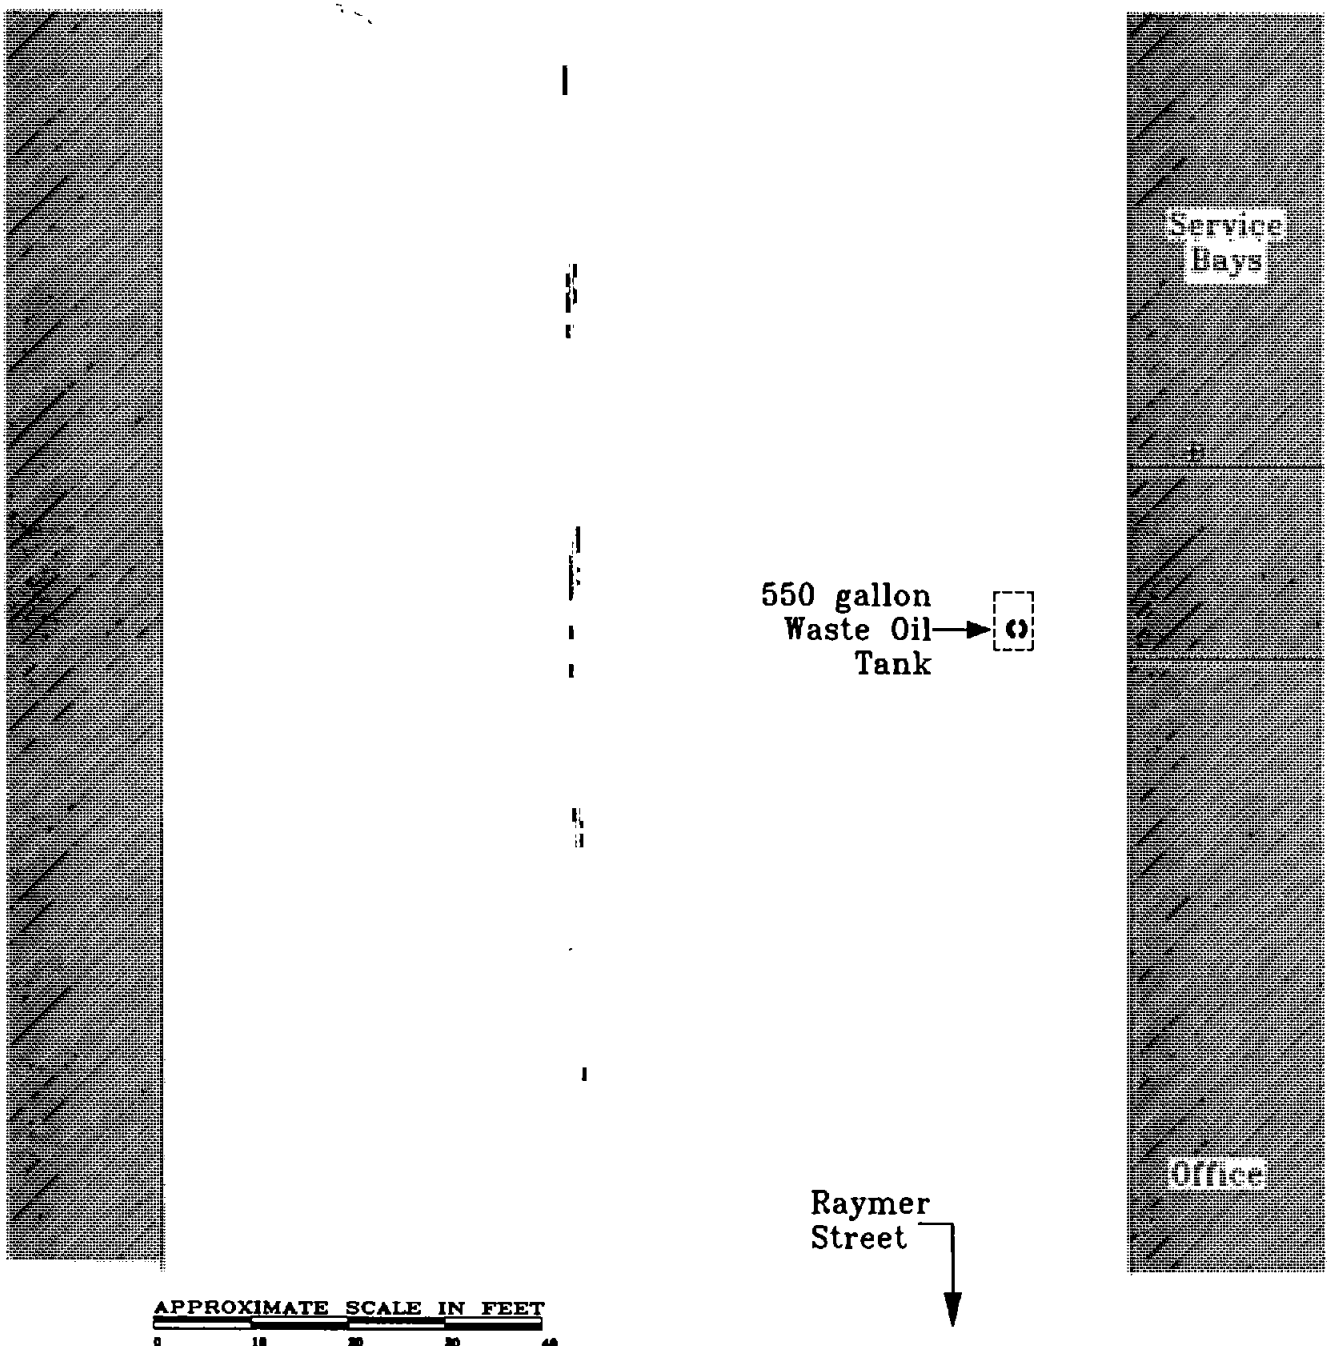

I. BACKGROUND

A. Site Description

Pacific Bell Corporation (PBC) had one (1) 280 gallon underground storage tank at their 16201 Raymer Street maintenance station in Van Nuys, California. The tank held waste oil generated in normal vehicle maintenance operations. The site is located on Figure 1 - Area Map. As a measure of compliance with the current City of Los Angeles regulations, PBC elected to abandon by removal the UST. PBC engaged the services of Daryl Stice Excavating (DSE) to coordinate and perform the removal. The UST installation as depicted in Figure 2 - Site Diagram had no history of leakage.

Method Number 2 of Abandonment by Removal as presented in the City of Los Angeles FPB Requirement Number 41[1] was chosen as appropriate for the removal operation.

B. Groundwater

A review of Los Angeles County Flood Control records indicate that the first principle aquifer beneath the site is approximately 222.9 feet below surface (well 4847 measured JUN 89). The well is located on Roscoe Blvd., between Noble Avenue and Kester avenue (West of the site). The surface elevation is approximately 795 feet above mean sea level. No groundwater was seen in the excavation.

C. Permits

On December 27, 1988 a Division 4 permit to perform the removal was applied for and issued prior to site work. Preparation of the tank for removal was performed per the Guidelines.[2] A copy of the permits are in Appendix A - Regulatory Documentation.

II. TANK REMOVAL

A. Tank Preparation

On Thursday December 27, 1989, the tank residual contents were removed under the supervision of a certified Safety professional for transfer to a TDSF. The tank was deemed "safe for hot work" by the Marine Chemist and labeled with the Division 4 permit number "61870" and the letters "LAFD" in red paint. The Uniform Hazardous Waste Manifest and Marine Chemist Certificate are in Appendix A - Regulatory Documentation.

---

[1] See Page 2 FPB 41

[2] See page 4, FPB 41, "Method Number 2"

B. Tank Removal

Approximately 10 pounds of dry ice per 1,000 gallon capacity was placed in the tank two hours prior to removal. In accordance with the Guidelines[3], Los Angeles Fire inspector Andrew Fox verified that the criteria of 0% LEL was met and the tank was lifted from the site. The tank was in good condition with no evidence of failure. The tank was placed on a truck for transport to scrapping facility. Certificate of Tank Disposal/Destruction is in Appendix A - Regulatory Documentation.

III. POST REMOVAL PROCEDURES

A. Soil Sampling

A soil sample was collected by Matthew J. Walker, Registered Civil Engineer in accordance with the Guidelines.[4] The sample was taken at one point (as seen in Figure 2) at a depth of 2 feet below the lower limits of the tank excavation. The sample was transported for analysis to Calscience Environmental Labs Incorporated, a Department of Health Services certified lab located in Stanton. The sample was handled and transported in strict accordance with applicable EPA Regulations. The sample was tested for total petroleum hydrocarbons (TPH) by method 418.1 and for BTX&E by EPA method 8020. The sample time and date are recorded on the Chain-of-Custody Record. The Chain-of-Custody record is in Appendix B -Chain-of-Custody and Lab Results.

B. Lab Analysis

Lab results indicated low levels of TPH (11 ppm) and less than 50 ppb of BTX&E. The lab results are in appendix B - Chain-of-Custody and Lab Results.

C. Backfill and Compaction

The site was backfilled and checked for proper compaction by Drew Associates of Hollywood California. Initial backfill and final base course were checked and found to be 90%+ prior to blacktop finish. Results of the compaction testing appear in Appendix C - Compaction Report.

---

[3] See Page 6, FPB 41, Method Number 2"

[4] See Page 9, FPB 41

IV. CONCLUSION

The PBC site, as tested, is within the maximum allowable levels (LUFT) for TPH and BTX&E for a site with deep groundwater. Therefore, the site is acceptable for closure. The site work has been performed in accordance with the LACFD guidelines.

Should you have any questions or comments, please call me for discussion between the hours of 8:00 a.m. and 5:00 p.m.Monday through Friday.

Sincerely,

Matthew J. Walker P.E.

Appendix A

Regulatory Documentation

F-350

Granted 12-27-88
Expires 12-27-89

Fire Department
City of Los Angeles
PERMIT

Reg. No. 61870
Fee Paid EXEMPT - 114

In accordance with terms of the application on file with the Fire Prevention Bureau, permission is granted to: MUST COMPLY WITH FPB REQUIREMENT NO. 41

Name PACIFIC BELL CORP

Mail to
J D M CONSTRUCTION, INC.
2471 E. ORANGETHORPE AVE.
FULLERTON, CA 92631

Permit to: Abandon 1 atmospheric tank(s) as per plans and specifications submitted to the Fire Prevention Bureau and subject to the field inspector's approval at the site.

Location
16201 RAYMER AVENUE
VAN NUYS, CA

BY ORDER OF CHIEF ENGINEER

By: C. V. Drummond
Fire Marshal

Valley Ind.

FIRE DEPARTMENT — CITY OF LOS ANGELES

APPLICATION FOR PERMIT

Reg. No. 54601

Date 09/18/86

Name of Owner: Pacific Bell	Doing Business As:
Address of Owner: 177 E Colorado Blvd. Rm 918 Pasadena, Calif	Owner's Phone:
Address of Installation: 16201 Raymer St., Van Nuys Calif.	Phone at Installation:
Mail Permit to: W. A. Deal & Sons Inc. 4327 W. Adams Blvd. L.A Calif 90018	
Signature of Applicant: R M. Deal — Title: Pres.	Contractor's Phone: 213-733-1153

Do Not Write Below This Line

NO.	ITEM	FEE
1	ADD TO OR ALTER PIPING (ADD DRAIN LINE and 2 Funnels TO EXISTING WASTE OIL TANK)	140 00

Total Fee	Approved	Disapproved	Date	Inspector
140 00	☑	☐	09/18/86	Ron Moreno

1/23/86 3" galvanized pipe for waste oil drain, pressure tested for 48 Hrs. OK to back-fill w/ Mortar

#54601

163 Valley Rd.

Converse Environmental Consultants California

126 West Del Mar Boulevard
Suite B
Pasadena, California 91105

Telephone 818 796-8200

September 18, 1986

Inspector Ainsworth
Los Angeles City Fire Department
Fire Prevention
200 N. Main Street
Los Angeles, CA 90012

CECC Project 86-41-275-01

Subject: Piping Repair Permit
Waste Oil Underground Storage Tank

Reference: Pacific Telephone
16201 Raymer St., Van Nuys, Ca.
CECC Letter September 10, 1986

Following our phone conversation this morning, we are re-submitting a copy of our September 10th letter along with Brown and Caldwell's Report of Analytical Results covering soil samples taken at the Ramer Street site earlier this year. All borings were clean.

You have indicated to W. A. Deel Plumbing that you will not issue a permit to complete the piping change-out until you have the integrity tank test results. It is not possible to test the tank until the piping is completed and hooked up.

Pacific Bell is most anxious to complete this work and bring their tank into compliance with L.A. City Fire Department regulations.

If you require additional information, please call us immediately.

Yours truly,

CONVERSE ENVIRONMENTAL CONSULTANTS CALIFORNIA

Reno Grigorian
Project Supervisor

Dist; 1/Addressee
1/Pacific Telephone
1/W.A.Deel Plumbing

Converse Enviro...nental Consultants California

126 West Del Mar Boulevard
Suite B
Pasadena, California 91105

Telephone 818 796-8200

FILE COPY

September 10, 1986

CECC Project 86-41-275-01

Inspector Ainsworth
Los Angeles City Fire Department
Fire Prevention
200 N. Main Street, Room 920
Los Angeles, CA 90012

Subject: Underground Waste Oil Storage Tank
Permit for Piping Repairs

Reference: Pacific Telephone
16201 Raymer St., Van Nuys, Ca.

It is our understanding that W. A. Deel and Sons, Plumbing, Inc. has attempted to pull a permit to perform some piping work at the referenced site. When their plans were presented to the inspector, the permit was refused because they did not have the following information:

1) Results of the integrity tank test

2) HMUSP plan for future monitoring of the tank

CECC has been retained by Pacific Telephone to handle the underground storage tank program, and we have been working with them regards this site for the past several months.

The integrity tank test could not be performed because the fill pipe was cocked, and it appeared some of the piping was not adequate. It was, therefore, decided to excavate to the tank top and make all necessary repairs and update the piping to current standards.

When this is completed, the tank will be cleaned, the integrity tank test performed and the site restored. Soil samples will be taken and the required HMUSP plan will be submitted to Los Angeles City Fire Department for approval. Pacific Telephone is planning to install a continuous on-going monitoring sensor.

Since we are unable to perform the integrity tank test until the piping work is completed, the job has been at a standstill. We are requesting your assistance to grant the permit to W. A. Deel and Sons Plumbing.

Should you have any questions regards any portion of this project, please call me at 818-796-8200 X 185 so we may proceed and bring the underground storage tank into compliance.

Yours truly,

CONVERSE ENVIRONMENTAL CONSULTANTS CALIFORNIA

Reno Grigorian
Project Supervisor

Dist: 1/Addressee
1/Pacific Telephone
1/W.A.Deel Plumbing, Kenny Deel

BROWN AND CALDWELL

ANALYTICAL LABORATORIES

JUN - 9 1986

RECEIVED

LOG NO: P86-05-376

Received: 21 MAY 86
Reported: 04 JUN 86

Reno Gregorian
Converse Consultants
126 W. Del Mar Avenue
Pasadena, California 91105

Project: 86-41-275-01 Pacific

REPORT OF ANALYTICAL RESULTS

LOG NO	SAMPLE DESCRIPTION , SOIL SAMPLES	DATE SAMPLED
05-376-1	Boring 1 S(1-5) 5'-40' Composite	21 MAY 86
05-376-2	Boring 2 S(1-5) 5'-40' Composite	21 MAY 86

PARAMETER	05-376-1	05-376-2
Fuel Aromatics/Hydrocarbons		
Benzene, mg/kg	<1	<1
Toluene, mg/kg	<1	<1
Total Xylene Isomers, mg/kg	<1	<1
Total Fuel Hydrocarbons, mg/kg	<5	<5

Edward Wilson, Laboratory Director

VANNUYS LACITY

THOMAS D. BECK & ASSOC., INC.
dba HARBOR TESTING LABORATORY
24 HOUR PHONE (213) 834-5223

MARINE CHEMIST CERTIFICATE

SERIAL NO. S 2867

G.V. ADAMS	PAC BELL	27 DEC 89
Survey Requested by	Vessel Owner or Agent	Date
1 TANK	UNDERGROUND TANK	16201 RAYMER
Vessel	Type of Vessel	Specific Location of Vessel
WASTE OIL	LEL, O2, VISUAL	1300
Last Cargo	Test Method	Time Survey Complete

TANK MARKED WITH RED PAINT

LAFD 61870 · 2867

TESTED 0% LEL 20.8% OXYGEN

SAFE FOR HOT WORK
NOT SAFE FOR WORKERS TO ENTER. NOT TESTED FOR SPECIFIC TOXICS.

In the event of any physical or atmospheric changes adversely affecting the STANDARD SAFETY DESIGNATIONS assigned to any of the above spaces, or if in any doubt, immediately stop all work and contact the undersigned Marine Chemist.

QUALIFICATIONS: Transfer of ballast or manipulation of valves or closure equipment tending to alter conditions in pipe lines, tanks or compartments subject to gas accumulation, unless specifically approved in this Certificate, requires inspection and endorsement or release of Certificate for the spaces so affected. All lines, vents, heating coils, valves, and similarly enclosed appurtenances shall be considered "not safe" unless otherwise specifically designated.

STANDARD SAFETY DESIGNATIONS (partial list, paraphrased from NFPA 306-1980, Subsections 1-6.1 through 1-6.4, and Subsection 5-3.2).

SAFE FOR WORKERS: Means that in the compartment or space so designated: (a) the oxygen content of the atmosphere is at least 19.5 percent by volume; and that, (b) toxic materials in the atmosphere are within permissible concentrations; and that, (c) the residues are not capable of producing toxic materials under existing atmospheric conditions while maintained as directed on the Marine Chemist's Certificate.

NOT SAFE FOR WORKERS: Means that in the compartment or space so designated, the requirements of Safe for Workers has not been met.

SAFE FOR HOT WORK: Means that in the compartment so designated: (a) oxygen content of the atmosphere is at least 19.5 percent by volume, with the exception of inerted spaces or where external hot work is to be performed; and that, (b) the concentration of flammable materials in the atmosphere is below 10 percent of the lower flammable limit; and that, (c) the residues are not capable of producing a higher concentration than permitted by (b) above under existing atmospheric conditions in the presence of fire, and while maintained as directed on the Marine Chemist's Certificate; and further, that, (d) all adjacent spaces containing or having contained flammable or combustible materials have been cleaned sufficiently to prevent the spread of fire, or are satisfactorily inerted, or, in the case of fuel tanks or lube oil tanks or engine room or fire room bilges, have been treated in accordance with the Marine Chemist's requirements.

NOT SAFE FOR HOT WORK: Means that in the compartment so designated, the requirements of Safe for Hot Work have not been met.

CHEMIST'S ENDORSEMENT. This is to certify that I have personally determined that all spaces in the foregoing list are in accordance with NFPA 306-1980 Control of Gas Hazards on Vessels and have found the condition of each to be in accordance with its assigned designation.

"The undersigned acknowledges receipt of this Certificate under Section 2-3 of NFPA 306-1980 and understands conditions and limitations under which it was issued."

This Certificate is based on conditions existing at the time the inspection herein set forth was completed and is issued subject to compliance with all qualifications and instructions

Signed Chad M Chinotto G.V. ADAMS 12-27-89 Signed Thomas Noel 594

Name Company Date Marine Chemist Certificate No.

Appendix C

Compaction Report

[redacted]

Daily Observation Report

W.O. _____

Date 1-8-90

Name Drew Haney

Client Matt Walker c/o Pacific Bell

Address 16201 Raymer St.

Van Nuys

☐ Footings ☐ Key Way ☐ Grading ☐ Swim Pool ☐ Seep Pit ☑ Other waste oil Tank exc. backfill

Test No.	Location	~~Elev~~ or Depth S.G.	Moisture Content %	Dry Density p.c.f	% Relative Compaction	Test Type	Soil Type
1	waste oil tank exc. backfill	3.0 (bot.)	9.7	113.9	91	MC	TJ (12s
2		1.5	10.1	115.9	93	MC	
3		~S.G.	8.6	117.3	94	MC	

Job Progress and Activity: Observed bottom of excavation mid-day. Bottom approved for compactive backfill @ -3.0'. Monitored backfill operations, performed density tests.

Comments: Density tests results > 90% relative. Numerical results pending max analysis.

☑ Acceptable ☐ Unacceptable

Received By _____

Page 1 of 1

By Drew Haney

DREW ASSOCIATES

WORK ORDER: _____ DATE: 1-8-90

CLIENT: Matt Walker c/o E.P.C.E.

SAMPLES BY: D. Haney TESTED BY: D. Haney

EXCAVATION _____ DEPTH (FEET): _____

CLASSIFICATION: Tan medium fine sand w/ silt

MAXIMUM DENSITY

DESIGNATION: II

TEST NUMBER	1	2	3	4
WEIGHT OF SOIL & MOLD lbs.	8.95	9.07	9.05	
WEIGHT OF MOLD	4.50	4.50	4.50	
NET WET WEIGHT OF SOIL	4.45	4.57	4.55	
WET DENSITY LBS/CU.FT.	133.5	137.1	136.5	
DRY DENSITY LBS/CU.FT.	123.6	124.7	122.3	
MOISTURE DETERMINATION				
WET WEIGHT SOIL [redacted] grams	500	500	500	
DRY WEIGHT SOIL [redacted]	463	455	448	
WEIGHT MOISTURE	37	45	52	
MOISTURE %	8.0	9.9	11.6	

VOLUME OF MOLD 1/30 ft.3

SIEVE USED #4

MAX. DENSITY LBS/CU.FT. 125.0

OPT. MISTURE % DRY WEIGHT 10.0

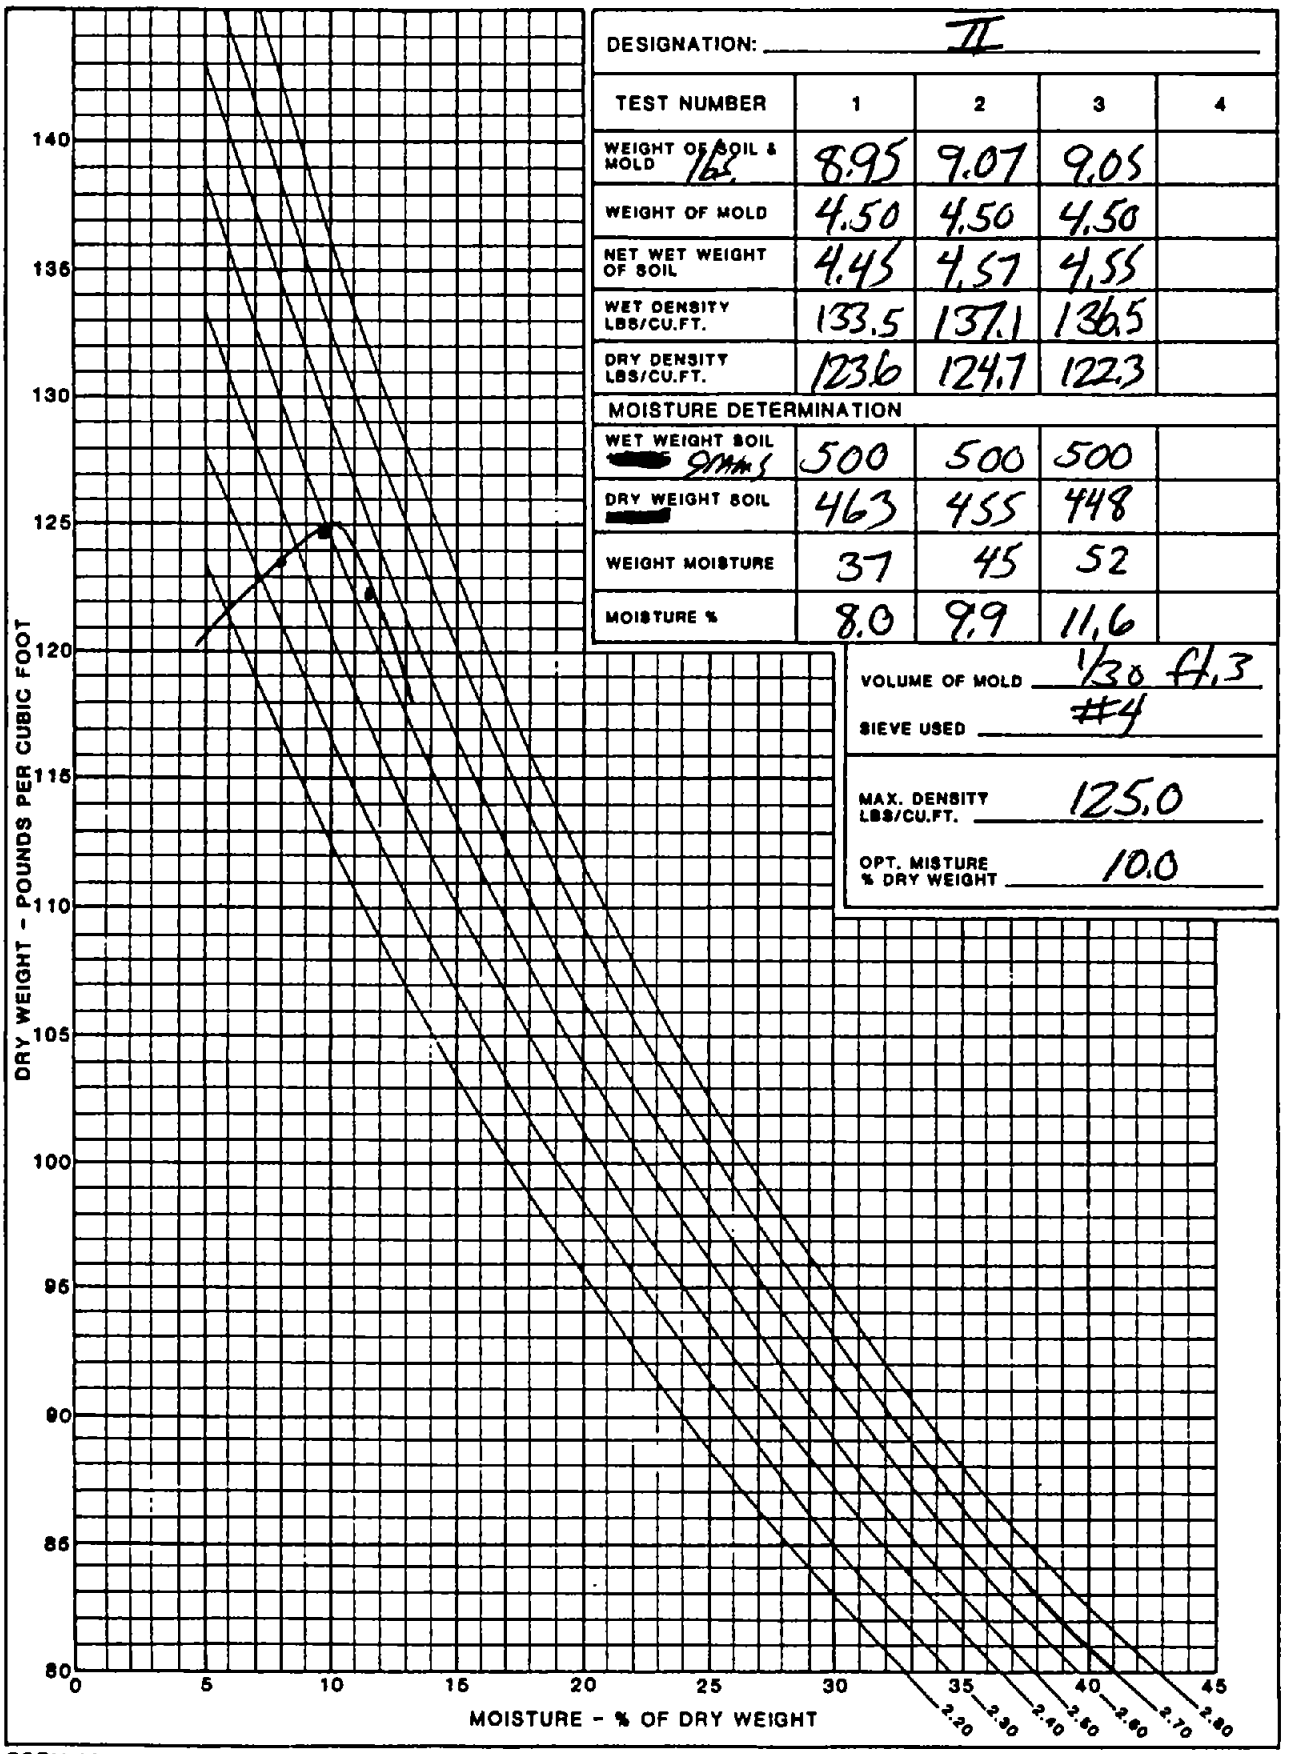

FORM 87/4

Poc Geh
VAN NUYS

DREW ASSOCIATES

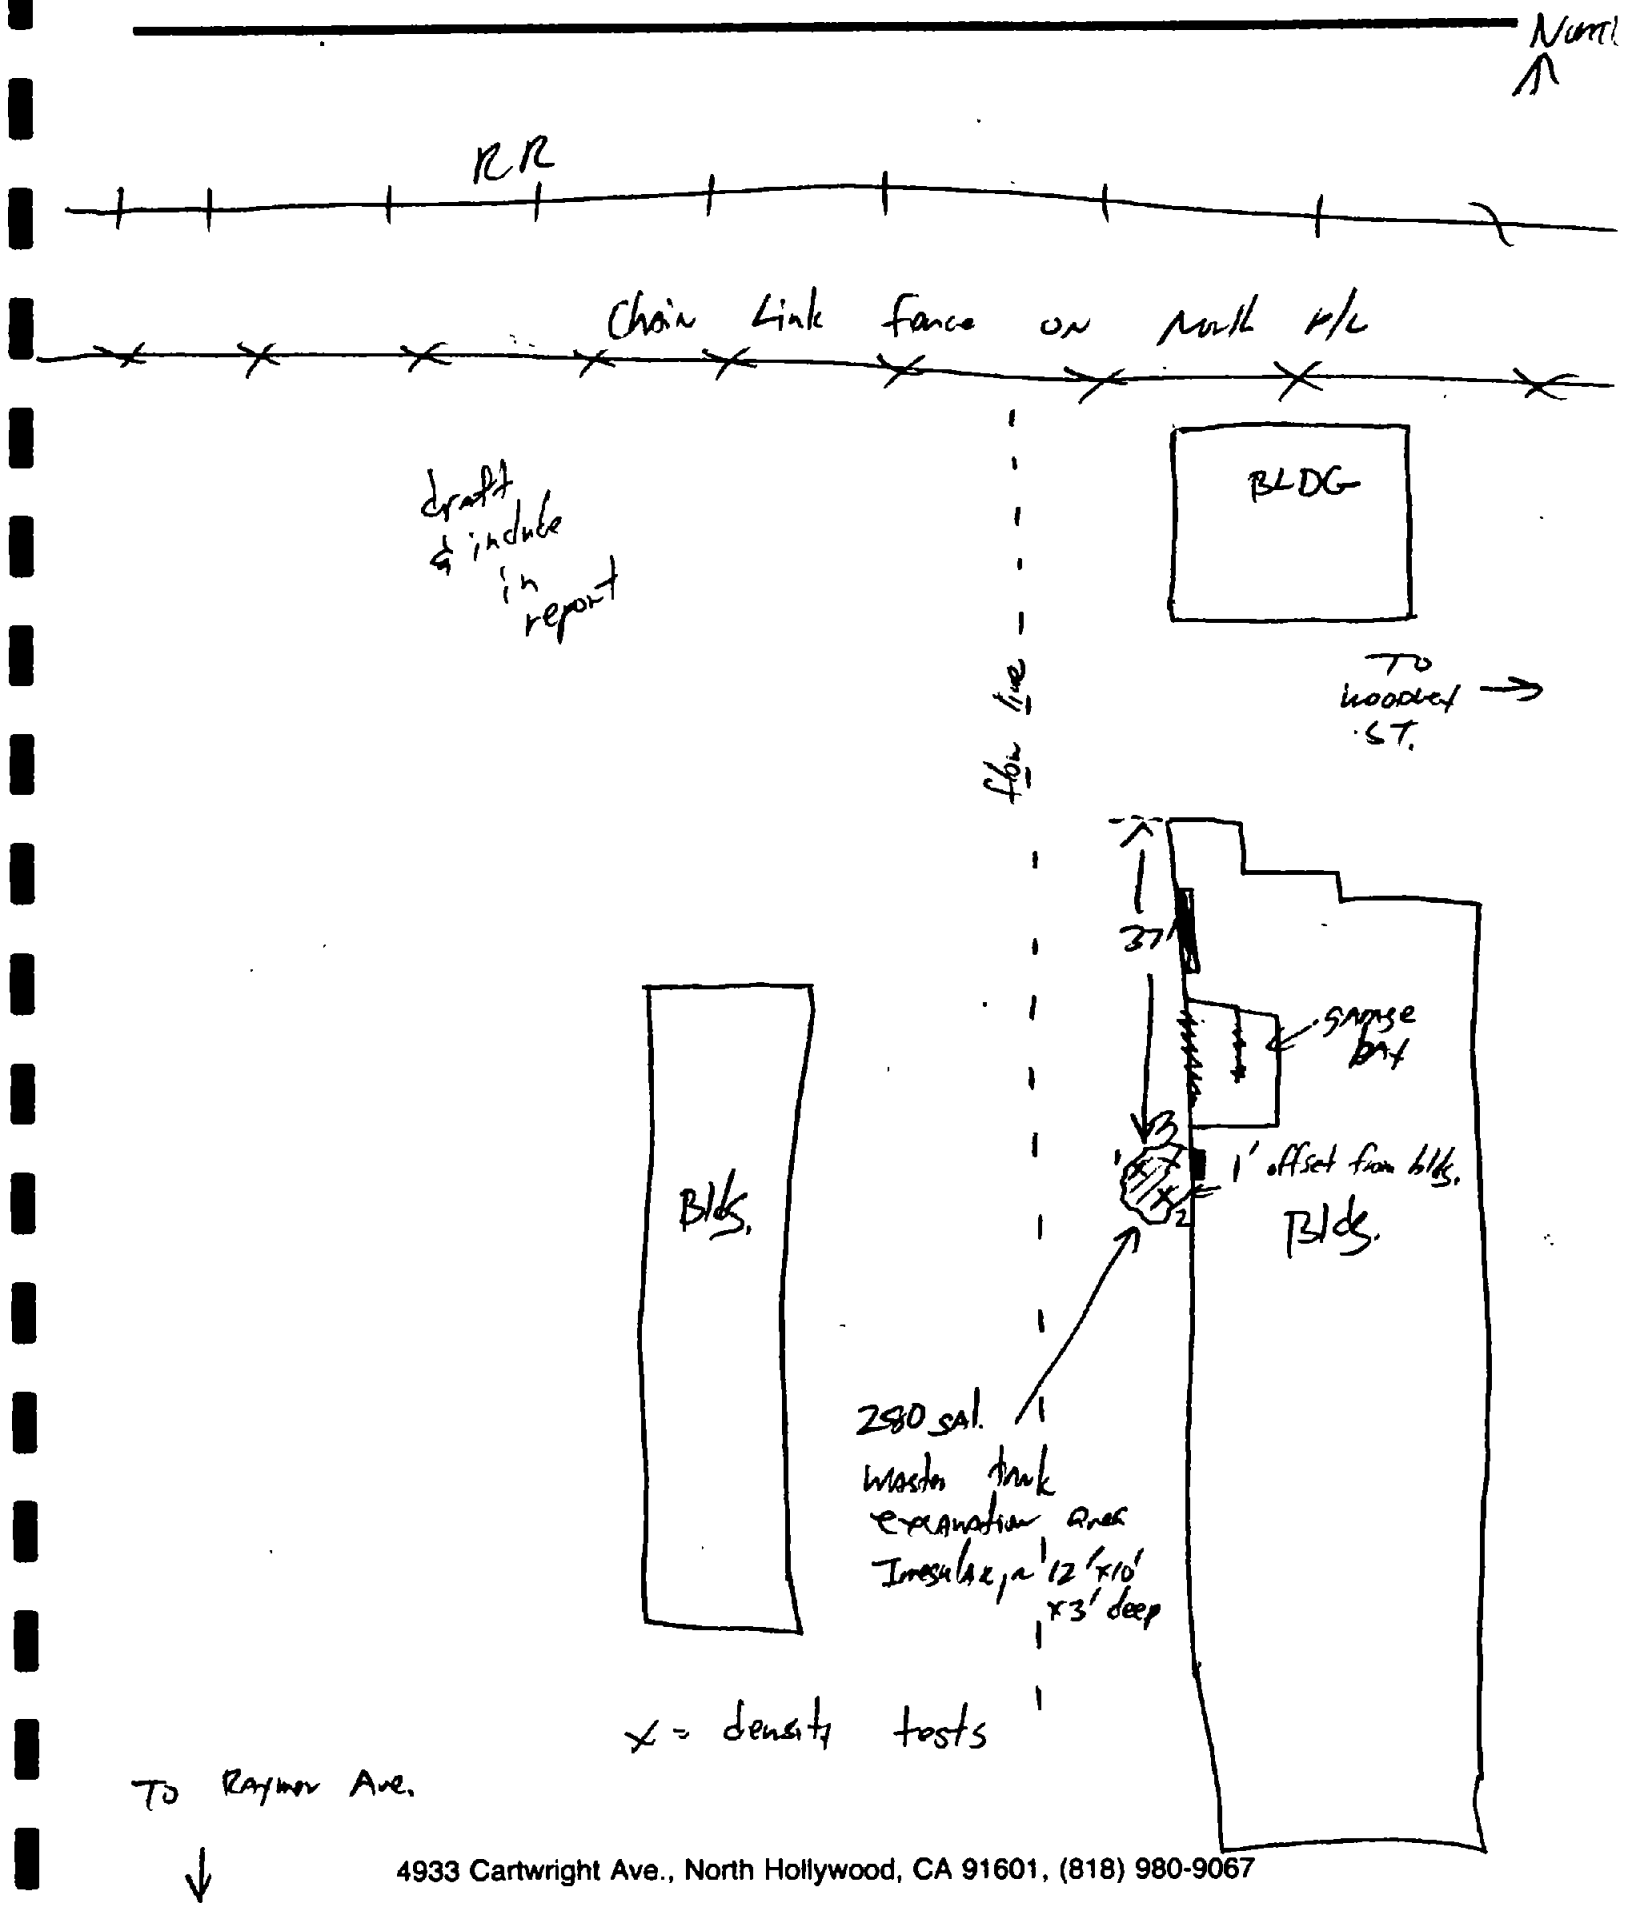

4933 Cartwright Ave., North Hollywood, CA 91601, (818) 980-9067

[redacted]

Daily Observation Report

W.O. _____

Date 1-18-90

Name Drew Haney

Client E.P.C.E.

Address 16201 Raymer (Pacific Bell)
VAN Nuys

☐ Footings ☐ Key Way ☑ Grading fine grade base course ☐ Swim Pool ☐ Seep Pit ☐ Other

Test No.	Location	~~Elev.~~ or ~ Depth ~~from~~ s.c	Moisture Content %	Dry Density p.c.f	% Relative Compaction	Test Type	Soil Type
1	~ center of backfill area	base subgrade	8.9	126.9	90+(90)	MIC	III class II base

Job Progress and Activity: Removed ~ 6" of wet surface material, extra base used to bring excavation to subgrade prior to paving.

Comments: AC around backfill distressed. Test result > 90% relative; numerical % compaction pending max analysis.

☑ Acceptable ☐ Unacceptable

Page 1 of 1

Received By _____

By _____

DREW ASSOCIATES

WORK ORDER: _____ DATE: 1-18-90

CLIENT: E.P.C.E.

SAMPLES BY: _____ TESTED BY: D. Haney

EXCAVATION _____ DEPTH (FEET): _____

CLASSIFICATION: Class II Base Course Aggregate

MAXIMUM DENSITY

DESIGNATION: _____

TEST NUMBER	1	2	3	4
WEIGHT OF SOIL & MOLD lbs.	9.31	9.45	9.42	
WEIGHT OF MOLD	4.50	4.50	4.50	
NET WET WEIGHT OF SOIL	4.81	4.95	4.92	
WET DENSITY LBS/CU.FT.	144.3	148.5	147.6	
DRY DENSITY LBS/CU.FT.	138.2	139.6	136.4	
MOISTURE DETERMINATION				
WET WEIGHT SOIL grams	500	500	500	
DRY WEIGHT SOIL	479	470	462	
WEIGHT MOISTURE	21	30	38	
MOISTURE %	4.4	6.4	8.2	

VOLUME OF MOLD 1/30 ft.3

SIEVE USED 1" (hand removed)

MAX. DENSITY LBS/CU.FT. 140.0

OPT. MISTURE % DRY WEIGHT 7.0

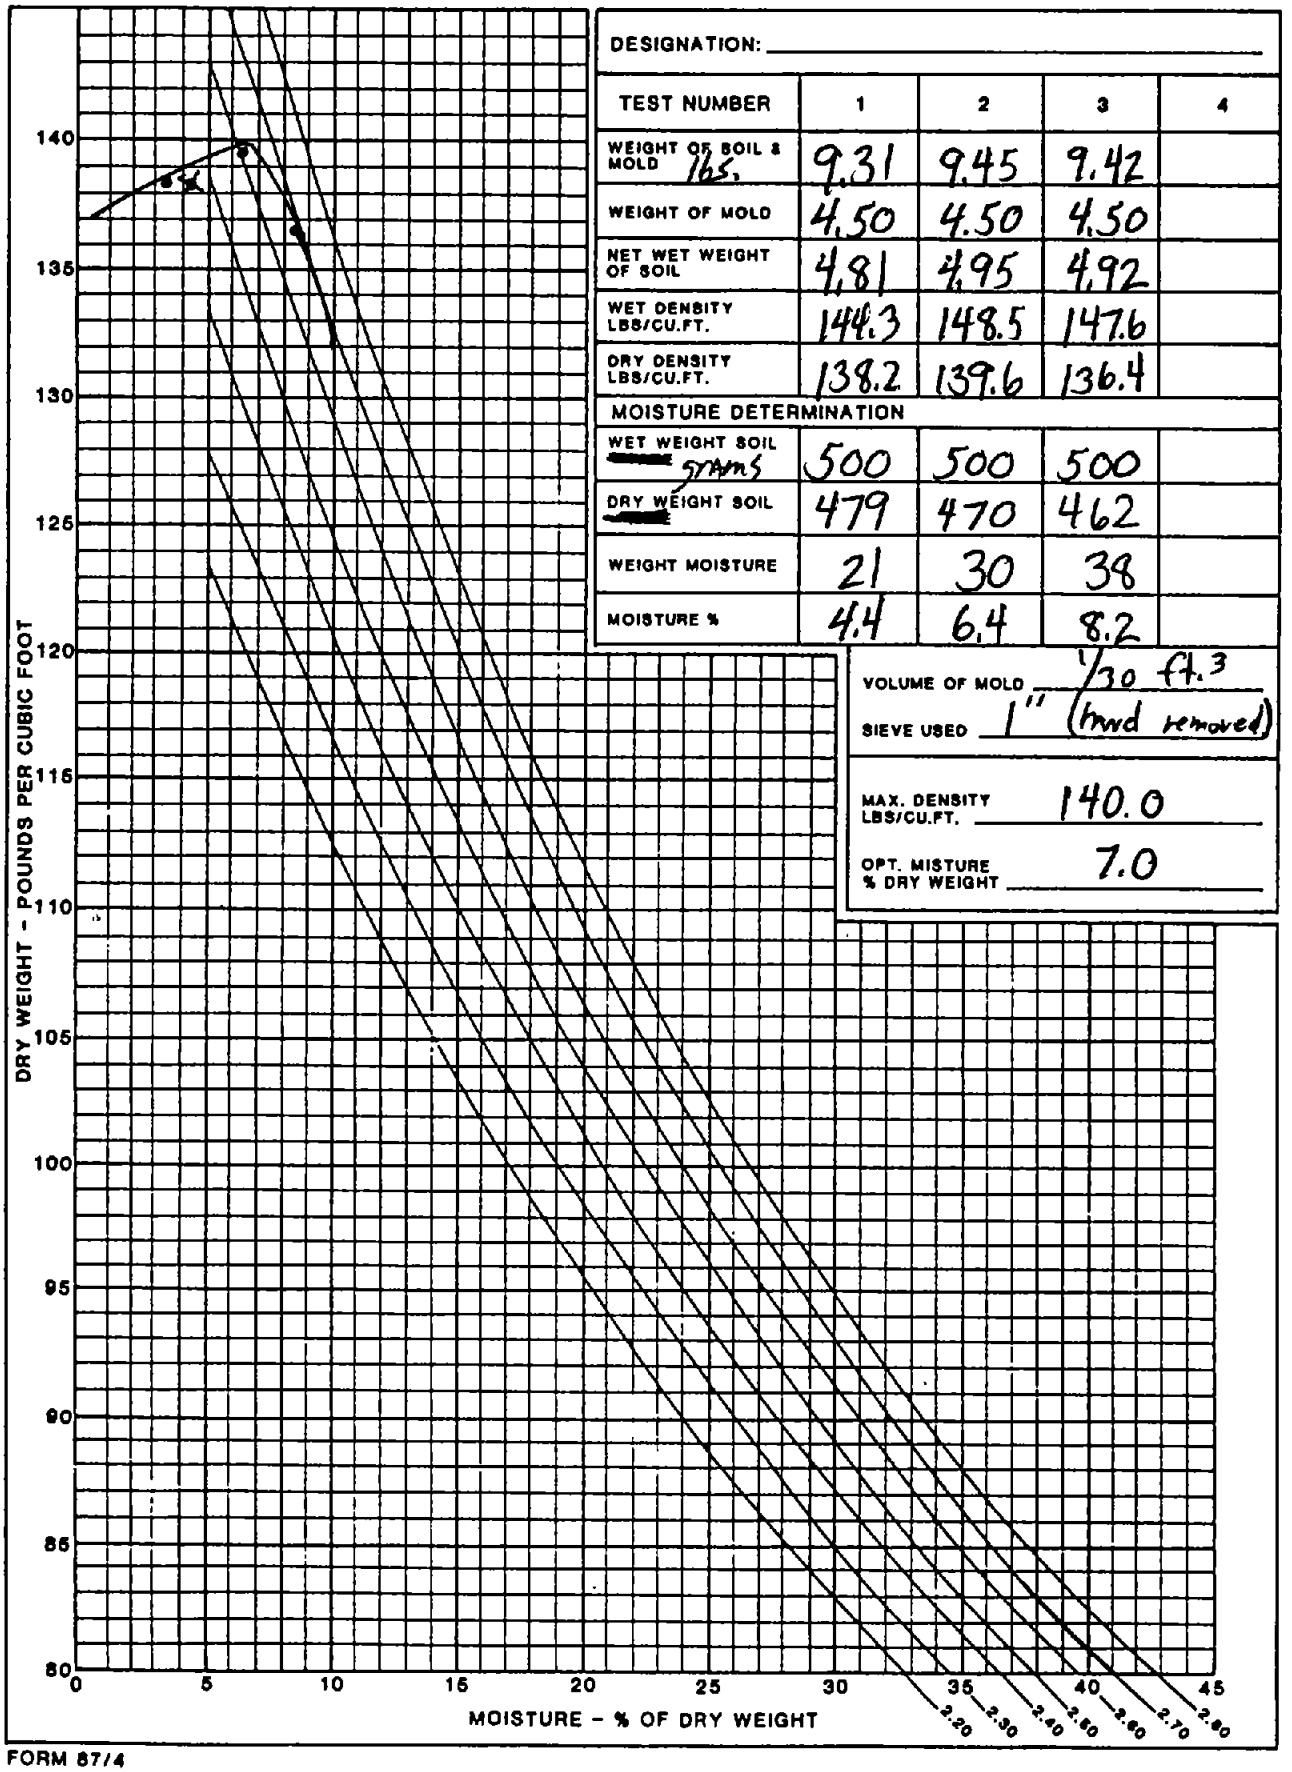

FORM 87/4

Calscience
Environmental
Laboratories, Inc.

ANALYTICAL REPORT

E.P.C.E.		Date Sampled:	12/27/89
P.O.Box 849		Date Received:	12/29/89
Seal Beach, CA 90740		Date Extracted:	01/03/90
		Date Analyzed:	01/04/90
		CEL Batch No.:	89-12-141
Attn: Matt Walker			
RE: PACTEL - Raymer		Method:	EPA 418.1

All concentrations are reported in mg/kg (ppm).

Sample Number	Concentration	Det'n Limit
S-1	11	5

Reviewed and Approved Steven L. Lane on 01/04/1990.
Steven Lane
Laboratory Director

ND denotes not detected at indicated detection limit.

Each sample was received by CEL in a chilled state, intact and with chain-of-custody attached.

Calscience Environmental Laboratories, Inc.

ANALYTICAL REPORT

E.P.C.E.	Date Sampled: 12/27/89
P.O. Box 849	Date Received: 12/29/89
Seal Beach, CA 90740	Date Extracted: 01/02/90
	Date Analyzed: 01/02/90
	CEL Batch No.: 89-12-141
Attn: Matt Walker	
RE: PACTEL - Raymer	Method: EPA 8020

All concentrations are reported in ug/kg (ppb).

	Concentration	Det'n Limit
Sample Number: S-1		
Benzene	ND	50
Toluene	ND	50
Chlorobenzene	ND	50
Ethylbenzene	ND	50
Total Xylenes	ND	50
1,2-Dichlorobenzene	ND	50
1,3-Dichlorobenzene	ND	50
1,4-Dichlorobenzene	ND	50

Reviewed and Approved Steven L. Lane on 01/04/1990.

Steven Lane
Laboratory Director

ND denotes not detected at indicated limit.

Each sample was received by CEL in a chilled state, intact and with chain-of-custody attached.

CALSCIENCE ENVIRONMENTAL LABORATORIES, INC.
11631 SEABOARD CIRCLE
STANTON, CA 90680
TEL: (714) 895-5494 • FAX: (714) 894-7501

CHAIN OF CUSTODY RECORD

Date 12·27·89

Page 1 of 1

LABORATORY CLIENT.* EPIC	CLIENT PROJECT NAME / NUMBER: PACTEL – RAYMER
ADDRESS: BOX 849	PROJECT CONTACT: MATT WALKER
CITY SEAL BEACH STATE CA ZIP 90740	SAMPLER(S): (SIGNATURE)
TEL: 213-493-2180 FAX:	

TURN AROUND TIME DESIRED ☐ SAME DAY (100 %) ☐ 24 HOURS (50%) ☐ 48 HOURS (25%) ☐ 10 DAYS
Prior confirmation with CEL is recommended for rush samples

LABORATORY WORK ORDER NUMBER : _____

SHIPMENT METHOD: ICE CHEST

AFTER ANALYSES, SAMPLES ARE TO BE: ☐ DISPOSED OF ☐ RETURNED TO CLIENT ☐ STORED (30 DAYS MAX.) ☐ OTHER _____

SPECIAL INSTRUCTIONS:

SAMPLE ID	LOCATION DESCRIPTION	SAMPLING DATE	SAMPLING TIME	SAMPLE TYPE WATER Comp.	SAMPLE TYPE WATER Grab.	SAMPLE TYPE AIR Integ.	SAMPLE TYPE AIR Grab.	SOLID / SOIL	NO. OF CONTAINERS	TESTS REQUIRED
S-1	280 Gaucho Marcial	12.27	5:40					✓	1	Y.S.I 8020

Relinquished by: (Signature)	Received by: (Signature)	Date:	Time:
Relinquished by: (Signature)	Received by: (Signature)	Date:	Time:
Relinquished by: (Signature)	Received for Laboratory by: (Signature) Richard McHale	Date: 12-29-89	Time: 2:15

* The report will be forwarded to this address

DISTRIBUTION: White with report, Yellow to CEL, Pink to Courier

SOURCE: Adapted from U S. EPA, 1985

Valley

Agency

TANK TESTING INTERNATIONAL, INC.

4444 COCHRAN STREET • SIMI VALLEY, CA 93063

CALIFORNIA
805-584-9045

TO FILE

SEP 19 1989

UNDERGROUND TANK
ENFORCEMENT UNIT

F3 90

UNDERGROUND STORAGE TANK INTEGRITY RESULTS

THE "EZY-CHEK" LEAK DETECTION SYSTEM WAS USED IN THE TESTING. THE SYSTEM IS CAPABLE OF DETECTING A LEAK RATE OF .05 GALLONS PER HOUR, BUT THIS IS NOT TO BE CONSTRUED AS A PERMISSIBLE LEAK RATE, BUT AS THE ACCURACY TOLERANCE OF THE SYSTEM. TTI ASSUMES NO LIABILITY FOR ANY PRODUCT LEAKAGE. FINAL RESULTS ARE IN GALLONS PER HOUR.

TEST PERFORMED FOR:	PACIFIC BELL
LOCATION:	16201 RAYMER STREET VAN-NUYS, CA
GEO AND PAR:	B4-622
PHONE:	818-786-0513
DATE:	6-8-89
CONTACT:	VILLEGAS
TANK TEST NUMBER	5-13
CAPACITY	12000
PRODUCT	UNLEADED
TANK DIAMETER	96"
FILL PIPE LENGTH	50"
TOTAL	146"
PRESSURE ON TANK BOTTOM	4.55 PSI
DATE AND TIME OF FILL	DAYS PREVIOUS
COEFFICIENT	.00060355
HIGH TEST RESULTS	-0.02450 GPH (PASSED)
LINE TEST RESULTS	ALL LINES TIGHT

NOTE AND COMMENTS: TANK SYSTEM WITHIN NFPA 329 CRITERIA.

GROUND H2O: NONE DIA: 95" E Z Y - C H E K CALIBRATION: BAR OR LIQUID? BAR
TANK H2O B/T: NONE FILL: 50" W O R K S H E E T NO. LINES CHANGE: 1 23
TANK H2O A/T: NONE TOTAL:145" 2 22
3 22 TOTAL 67 / 3 = 22.3

TANK TEST #: 5-13 TEST LEVEL: SYSTEMS PRODUCT: UNLEADED SIZE: 12000 CHART CALC: 0.05 / 22.33333 = 0.002238 (A)
MEASURED GRAVITY: 60 PRODUCT TEMP: 72 DEG COEFFICIENT: .00060355 TEMP CALC: 0.00060355 X 12000 = 7.2426 (B)

TEST #	LEVEL START		LEVEL END		GAIN + LOSS -		x(A)		LEVEL RESULT	TEMP. START		TEMP. END		GAIN + LOSS -		x(B)		TEMP. RESULT	FINAL RESULT	TIME
1	53	-	0	=	-53	x	0.002238	=	-0.11865	0.042	-	0.036	=	-0.006	x	7.2426	=	-0.04345	=-0.07520	0936
	ADJUST																			
2	99	-	51	=	-48	x	0.002238	=	-0.10746	0.036	-	0.042	=	0.006	x	7.2426	=	0.043455	=-0.15091	0942
3	51	-	7	=	-44	x	0.002238	=	-0.09850	0.042	-	0.038	=	-0.004	x	7.2426	=	-0.02897	=-0.06953	0948
	ADJUST																			
4	100	-	53	=	-47	x	0.002238	=	-0.10522	0.038	-	0.034	=	-0.004	x	7.2426	=	-0.02897	=-0.07625	0954
5	53	-	21	=	-32	x	0.002238	=	-0.07164	0.034	-	0.038	=	0.004	x	7.2426	=	0.028970	=-0.10061	1000
	100		4																	
6	91	-	51	=	-136	x	0.002238	=	-0.30447	0.038	-	0.038	=	0	x	7.2426	=	0	=-0.30447	1006
7	40	-	21	=	-19	x	0.002238	=	-0.04253	0.038	-	0.037	=	-0.001	x	7.2426	=	-0.00724	=-0.03529	1012
	ADJUST																			
8	100	-	75	=	-25	x	0.002238	=	-0.05597	0.037	-	0.034	=	-0.003	x	7.2426	=	-0.02172	=-0.03424	1018
9	75	-	40	=	-35	x	0.002238	=	-0.07835	0.034	-	0.033	=	-0.001	x	7.2426	=	-0.00724	=-0.07111	1024
	ADJUST																			
10	100	-	70	=	-30	x	0.002238	=	-0.06716	0.033	-	0.029	=	-0.004	x	7.2426	=	-0.02897	=-0.03819	1030
11	70	-	45	=	-25	x	0.002238	=	-0.05597	0.029	-	0.026	=	-0.001	x	7.2426	=	-0.00724	=-0.04672	1036
12	45	-	25	=	-20	x	0.002238	=	-0.04477	0.026	-	0.027	=	-0.001	x	7.2426	=	-0.00724	=-0.03783	1042
13	25	-	6	=	-19	x	0.002238	=	-0.04253	0.027	-	0.03	=	0.003	x	7.2426	=	0.021727	=-0.06425	1048
	ADJUST																			
14	97	-	82	=	-15	x	0.002238	=	-0.03356	0.03	-	0.03	=	0	x	7.2426	=	0	=-0.03356	1054
15	82	-	67	=	-15	x	0.002238	=	-0.03356	0.03	-	0.027	=	-0.003	x	7.2426	=	-0.02172	=-0.05528	1100
16	67	-	56	=	-11	x	0.002238	=	-0.02462	0.027	-	0.026	=	-0.001	x	7.2426	=	-0.00724	=-0.05186	1106

GROUND H2O: DIA: E Z Y - C H E K CALIBRATION: BAR OR LIQUID? BAR PAGE 2 OF 3

TANK H2O B/T: FILL: SEE PAGE 1 W O R K S H E E T NO. LINES CHANGE: 1 33

TANK H2O A/T: TOTAL: 2 22

3 22 TOTAL 67 / 3 = 22.3

TANK TEST #: 5-13 TEST LEVEL: SYSTEMS PRODUCT: UNLEADED SIZE: 12000 CHART CALC: 0.05 / 22.33333 = 0.002238 (A)

MEASURED GRAVITY: 60 PRODUCT TEMP: 72 DEG COEFFICIENT: .00060355 TEMP CALC: 0.00060355 x 12000 = 7.2426 (B)

TEST #	LEVEL START		LEVEL END		GAIN + LOSS -		x(A)		LEVEL RESULT		TEMP. START		TEMP. END		GAIN + LOSS -		x(B)		TEMP. RESULT		FINAL RESULT		TIME
1	56	-	50	=	-6	x	0.002238	=	-0.01343		0.026	-	0.027	=	0.001	x	7.2426	=	0.007242		=-0.02067		1112
2	50	-	45	=	-5	x	0.002238	=	-0.01119		0.027	-	0.028	=	0.001	x	7.2426	=	0.007242		=-0.01843		1118
	ADJUST																						
3	97	-	92	=	-5	x	0.002238	=	-0.01119		0.028	-	0.027	=	-0.001	x	7.2426	=	-0.00724		=-0.00395		1124
4	92	-	86	=	-6	x	0.002238	=	-0.01343		0.027	-	0.027	=	0	x	7.2426	=	0		=-0.01343		1130
5	86	-	80	=	-6	x	0.002238	=	-0.01343		0.027	-	0.027	=	0	x	7.2426	=	0		=-0.01343		1136
6	80	-	70	=	-10	x	0.002238	=	-0.02238		0.027	-	0.026	=	-0.001	x	7.2426	=	-0.00724		=-0.01514		1142
7	70	-	57	=	-13	x	0.002238	=	-0.02910		0.026	-	0.025	=	-0.001	x	7.2426	=	-0.00724		=-0.02186		1148
8	57	-	46	=	-11	x	0.002238	=	-0.02462		0.025	-	0.026	=	0.001	x	7.2426	=	0.007242		=-0.03186		1154
	ADJUST																						
9	99	-	92	=	-7	x	0.002238	=	-0.01567		0.026	-	0.026	=	0	x	7.2426	=	0		=-0.01567		1200
10	92	-	85	=	-7	x	0.002238	=	-0.01567		0.026	-	0.026	=	0	x	7.2426	=	0		=-0.01567		1206
11	85	-	75	=	-10	x	0.002238	=	-0.02238		0.026	-	0.027	=	0.001	x	7.2426	=	0.007242		=-0.02963		1212
12	75	-	68	=	-7	x	0.002238	=	-0.01567		0.027	-	0.03	=	0.003	x	7.2426	=	0.021727		=-0.03739		1218
13	68	-	58	=	-10	x	0.002238	=	-0.02238		0.03	-	0.031	=	0.001	x	7.2426	=	0.007242		=-0.02963		1224
14	58	-	44	=	-14	x	0.002238	=	-0.03134		0.031	-	0.03	=	-0.001	x	7.2426	=	-0.00724		=-0.02410		1230
15	95	-	90	=	-5	x	0.002238	=	-0.01119		0.03	-	0.03	=	0	x	7.2426	=	0		=-0.01119		1236
16	90	-	90	=	0	x	0.002238	=	0		0.03	-	0.03	=	0	x	7.2426	=	0		= 0		1242

COMPANY: PAC BELL 16201 RAYMER ST. DATE: 6-8-89 OPERATOR: J. SAVAGE RESULTS PER HOUR: SEE PAGE 3

GROUND H2O: DIA: E C T - C - E A CALIBRATION, BAR OR LIQUID? BAR PAGE 3 OF 3

TANK H2O B T: FILL: SEE PAGE 1 W C P A S - S E T NO. LINES CHANGE: 1 23 /

TANK H2O A/T: TOTAL: 2 22 /

3 22 TOTAL 67 / 3 = 22.3

TANK TEST #: 6-13 TEST LEVEL: SYSTEMS PRODUCT: UNLEADED SIZE: 12000 CHART CALC: 0.06 / 22.33333 = 0.002238 (A)

MEASURED GRAVITY: 60 PRODUCT TEMP: 72 DEG COEFFICIENT: .00060385 TEMP CALC: 0.00060385 x 12000 = 7.2426 (B)

TEST #	LEVEL START		LEVEL END	GAIN + LOSS -		x(A)		LEVEL RESULT	TEMP. START		TEMP. END	GAIN + LOSS -		x(B)		TEMP. RESULT	FINAL RESULT	TIME
1	90	-	83	= -7	x	0.002238	=	-0.01567	0.03	-	0.029	= -0.002	x	7.2426	=	-0.01448	=-0.00119	1249
2	83	-	78	= -5	x	0.002238	=	-0.01119	0.022	-	0.025	= -0.003	x	7.2426	=	-0.02172	=0.010553	1254
3	78	-	72	= -6	x	0.002238	=	-0.01343	0.025	-	0.024	= -0.001	x	7.2426	=	-0.00724	=-0.00619	1300
4	72	-	66	= -6	x	0.002238	=	-0.01343	0.024	-	0.022	= -0.002	x	7.2426	=	-0.01448	=0.001052	1306
5	66	-	59	= -7	x	0.002238	=	-0.01567	0.022	-	0.021	= -0.001	x	7.2426	=	-0.00724	=-0.00842	1312
6	59	-	54	= -5	x	0.002238	=	-0.01119	0.021	-	0.02	= -0.001	x	7.2426	=	-0.00724	=-0.00395	1318
ADJUST																		
7	95	-	88	= -7	x	0.002238	=	-0.01567	0.02	-	0.018	= -0.002	x	7.2426	=	-0.01448	=-0.00118	1324
8	88	-	83	= -5	x	0.002238	=	-0.01119	0.018	-	0.017	= -0.001	x	7.2426	=	-0.00724	=-0.00395	1330
9		-		= 0	x	0.002238	=	0		-		= 0	x	7.2426	=	0	= 0	
10		-		= 0	x	0.002238	=	0		-		= 0	x	7.2426	=	0	= 0	
11		-		= 0	x	0.002238	=	0		-		= 0	x	7.2426	=	0	= 0	
12		-		= 0	x	0.002238	=	0		-		= 0	x	7.2426	=	0	= 0	
13		-		= 0	x	0.002238	=	0		-		= 0	x	7.2426	=	0	= 0	
14		-		= 0	x	0.002238	=	0		-		= 0	x	7.2426	=	0	= 0	
15		-		= 0	x	0.002238	=	0		-		= 0	x	7.2426	=	0	= 0	
16		-		= 0	x	0.002238	=	0		-		= 0	x	7.2426	=	0	= 0	

COMPANY: PAC BELL 16201 RAYMER ST. DATE: 6-8-89 OPERATOR: J. SAVAGE RESULTS PER HOUR: -0.02450 GPH

Tank 5-13
BR 35140

Versar INC.

UNDERGROUND STORAGE TANK REMOVAL REPORT

PACIFIC BELL FACILITY
16201 RAYMER STREET
VAN NUYS, CALIFORNIA

Prepared for:

PACIFIC BELL
100 North Stoneman
Alhambra, California 91201

Prepared by:

VERSAR, INC. - SACRAMENTO
7844 Madison Avenue, Suite 167
Fair Oaks, California 95628

Versar Project No. 3564-006

July 21, 1997

Versar INC.

EXECUTIVE SUMMARY

On February 26, 1997, Versar, Inc. (Versar) provided oversight during the removal of one 12,000-gallon gasoline underground storage tank (UST) at the Pacific Bell Facility located 16201 Raymer Street in Van Nuys, California. The removal was conducted in compliance with the Los Angeles City Fire Department (LACFD) requirements and witnessed by Mr. Steven Skinner from the LACFD. Mr. Philip Cox, Associate Geologist with Versar, performed the oversight work and prepared this report. This report was reviewed and approved for release by Mr. Tim Berger, a registered geologist in the State of California. Based on the analytical results of the collected soil samples, Versar is requesting site closure on behalf of Pacific Bell.

Prepared By:

for Philip Cox
Associate Geologist
Environmental Management Division

Approved for Release By:

Tim Berger, R.G. No. 5225
Senior Geologist
Environmental Management Division

REGISTERED PROFESSIONAL GEOLOGIST
TIM BERGER
Rg No. 5225
Exp. 6/30/98
STATE OF CALIFORNIA

Versar INC.

TABLE OF CONTENTS

Section		Page
	EXECUTIVE SUMMARY	ES-1
1.0	INTRODUCTION	1
	1.1 Background	1
	1.2 Site Geology and Hydrology	1
2.0	UNDERGROUND STORAGE TANK REMOVAL	2
	2.1 Soil Sample Collection	2
	2.2 Laboratory Results	3
3.0	SOIL DISPOSAL	3
4.0	CONCLUSIONS	3
5.0	STATEMENT OF LIMITATIONS	4

Versar INC.

LIST OF FIGURES

Figure

1	Site Location Map
2	Site Layout
3	Soil Sampling Location Map

LIST OF TABLES

Table

1	Laboratory Analytical Results

LIST OF APPENDICES

Appendix

A	UST Removal Permit and Forms A, B, and C
B	Manifest and Recycling Certificate for Liquid Wastes
C	Marine Chemist Certification
D	Disposal Certificate for the UST
E	Laboratory Analytical Report
F	Soil Disposal Receipt

Versar INC.

1.0 INTRODUCTION

Versar, Inc. (Versar), under work order B41082E issued under Pacific Bell Master Agreement P06804, has provided environmental services associated with the removal of one underground storage tank (UST) from the Pacific Bell facility located at 16201 Raymer Street in Van Nuys, California (Site). The location of the facility is shown in Figure 1. Versar's services included arranging for triple-rinsing and cleaning of the UST, marine chemist certification, transportation and disposal of the rinsate, soil sampling and analysis beneath the former UST, and reporting of removal activities.

As part of Pacific Bell's statewide tank upgrade plan, the UST removal was conducted at the Site on February 26, 1997. A permit for the UST removal was acquired by Pacific Bell's subcontractor, Tait Environmental Systems (Tait), and is included in Appendix A. Also included in Appendix A are UST permit applications - Form A and Form B for the removed UST, and Form C for the new UST installed at the Site. The following personnel were on Site during the UST removal: Mr. Philip Cox of Versar, Mr. Eric Finley of Tait, and Mr. Steven Skinner of the Los Angeles City Fire Department (LACFD).

1.1 Background

One primary building is situated on the Pacific Bell property. Administrative services are provided in the western half of this building, and a vehicle maintenance area with an attached service bay occupies the eastern half. A small storage building and asphalt-paved parking area covers the remainder of the Site. The Site is bordered to the west by Raymer Street, and commercial properties to the east, north, and south. The UST, which formerly stored gasoline fuel for Pacific Bell vehicles, was located beneath the parking lot, west of the vehicle maintenance building (see Figure 2). The UST had a capacity of 12,000 gallons and was constructed of single wall, plastic-wrapped steel. The UST was reportedly installed in 1991 and was removed on February 26, 1997. A new, double-wall 12,000-gallon UST was installed at the Site in the same location on February 26, 1997.

1.2 Site Geology and Hydrology

The Site is located in the northwestern section of the Los Angeles sedimentary basin. The northwestern section of the basin is bounded by the Santa Monica and Raymond Hill faults to the south, the San Gabriel Mountains to the east and northeast, and the Ventura Basin portion of the Transverse Ranges to the west and north. This portion of the basin contains predominantly late Jurassic to late Cretaceous sedimentary rocks in fault contact with the underlying Catalina Schist basement rock. The local site geology consists of coarse sand and gravels up to ten inches in diameter with less than ten percent fine-grained material from approximately six inches below ground surface (bgs) to the total depth of the excavation at approximately 12.5 feet bgs.

Groundwater was not encountered during the UST removal. According to the Los Angeles Department of Public Works Hydrology Records Department, on May 29, 1996, the depth to groundwater in Well 4809A, located approximately 4,800 feet southeast of the Site near Saticoy Avenue and Bear Creek, was 118.6 feet bgs.

2.0 UNDERGROUND STORAGE TANK REMOVAL

During the week of February 24, 1997, Tait removed the asphalt above the UST, associated piping, and the backfill material overlying the UST. The piping and backfill were removed using a track excavator. Approximately 105 cubic yards of backfill material were removed from above the UST and stockpiled in one pile on an asphalt paved area at the Site. The location of the stockpiled material is shown in Figure 2.

On February 26, 1997, the UST was rendered inert by triple rinsing, rinsate removal using a vacuum truck, and CO_2 gas displacement. A total of approximately 300 gallons of rinsate was generated. The rinsate was transported to DeMenno/Kerdoon in Compton, California for recycling. The manifest and recycling certificate is included in Appendix B. The tank was transported for recycling under Hazardous Waste Manifest No. 96524942 by Erickson, Inc. (Erickson) to DeMenno/Kerdoon in Compton, California. Copies of the manifest and disposal certificate are included in Appendix D. The gasoline vapors removed during degassing were treated on Site with an internal combustion engine/degassing unit operated by Erickson. Following inertion, the UST was deemed clean and safe for removal by the on-site marine chemist, Mr. Thomas Beck, from Thomas D. Beck & Associates, Inc. The certification from the marine chemist is included as Appendix C.

Tait removed the UST on February 26, 1997. Regulatory oversight was provided by the LACFD representative, Mr. Steven Skinner. Upon removal, the UST and piping was inspected for pits, holes, and cracks. Versar and Mr. Skinner observed no sign of degradation of the UST or associated piping. The UST and associated piping was transported by Nieto and Sons Trucking to American Metal Recycling in Ontario, California. The disposal certificate is included in Appendix D.

2.1 Soil Sample Collection

Three soil samples were collected from the excavation following the removal of the UST. Samples TP1-14.5, TP2-14.5, and TP3-14.5 were collected, under the direction of Mr. Skinner, at a depth of approximately two feet below the bottom of the piping end, fill end, and middle of the former UST, respectively. The former UST excavation was approximately 12.5 feet deep. One soil sample, D1-3.0, was collected beneath the former location of the fuel dispenser. Additionally, a background soil sample (Background) was collected from a planter located on the

western boundary of the Pacific Bell property at approximately six inches bgs. At the request of Mr. Skinner, soil samples SP1 and SP2 were collected in brass tubes from the excavated backfill. The samples were than composed by the onsite laboratory into one sample for analysis. Figure 3 shows the soil sample locations except the Background sample, which is shown on Figure 2.

The soil samples were collected in pre-cleaned brass tubes from relatively undisturbed soil. The ends of each brass tube were fitted with parafilm and plastic end caps. The brass tubes were then labeled with the sample identification, date and time of sampling, and the sampler's initials. The soil samples were then placed in a cooler with ice and listed on the chain of custody attached to the laboratory report included in Appendix E. Laboratory analytical results are described in the following section.

2.2 Laboratory Results

At the request of Mr. Skinner, six of the seven soil samples collected were analyzed for total petroleum hydrocarbons as gasoline (TPH-G) by EPA Method 8015M; benzene, toluene, ethylbenzene, and xylenes (BTEX); methyl tertiary butyl ether (MTBE) by EPA Method 8020; and total lead by EPA Method 7240. Per Mr. Skinner's request, the Background sample was to be analyzed only if any of the six soil samples for total lead contained detected concentrations. The TPH-G, BTEX, and MTBE analyses were conducted by an on-site laboratory operated by Chemical and Environmental Laboratories, Incorporated (C&E), California Department of Health Services Certification No. 1597. C&E performed the lead analyses at their in-house laboratory. Laboratory analyses indicated that all six samples were non-detect for TPH-G, BTEX, MTBE, and total lead. The laboratory results are summarized in Table 1, and a complete copy of the analytical report is included in Appendix E.

3.0 SOIL DISPOSAL

A total of approximately 105 cubic yards of clean soil generated during the UST removal activities were stockpiled on the Site. Tait transported and disposed of the soil at Calmat (Class II) landfill in Sun Valley, California. A copy of the disposal receipt is included I Appendix F.

4.0 CONCLUSIONS

On February 26, 1997, Versar oversaw the removal of one 12,000-gallon gasoline UST at the Pacific Bell Facility at 16201 Raymer Street in Van Nuys, California. Based on the results of field observations and laboratory analysis, TPH-G, BTEX, MTBE, or lead was not present in the soil beneath the former UST, former fuel dispenser, or in the excavated soil. A new, double-wall UST was installed in the former UST excavation. Versar proposes that no further action

regarding the former UST at the Site be required, and therefore requests Site closure on behalf of Pacific Bell.

5.0 STATEMENT OF LIMITATIONS

The data presented and the opinions expressed in this report are qualified as follows:

- The sole purpose of the investigation and of this report is to assess the physical characteristics of the Site with respect to the presence or absence of oil or hazardous materials and substances in the environment as defined in the applicable state and federal environmental laws and regulations and to gather information regarding current and past environmental conditions at the Site.

- Versar derived the data in this report primarily from visual inspections, examination of records in the public domain, interviews with individuals with information about the Site, and a limited number of environmental samples. The passage of time, manifestation of latent conditions, or occurrence of future events may require further exploration at the Site, analysis of the data, and reevaluation of the findings, observations, conclusions, and recommendations expressed in the report.

- In preparing this report, Versar has relied upon and presumed accurate certain information (or the absence thereof) about the Site and adjacent properties provided by governmental officials and agencies, the Client, and others identified herein. Except as otherwise stated in the report, Versar has not attempted to verify the accuracy or completeness of such information.

- The data reported and the findings, observations, conclusions, and recommendations expressed in the report are limited by the Scope of Services, including the extent of environmental sampling and other tests. The Scope of Services was defined by the requests of the Client, the time and budgetary constraints imposed by the Client, and the availability of access to the Site.

- Because of the limitations stated above, the findings, observations, conclusions and recommendations expressed by Versar in this report are limited to the information obtained and the surface and subsurface investigation undertaken and should not be considered an opinion concerning the compliance of any past or current owner or operator of the Site with any federal, state, or local law or regulation. No warranty or guarantee, whether express or implied, is made with respect to the data reported or findings, observations, conclusions, and recommendations expressed in this report. Further, such data, findings, observations,

conclusions, and recommendations are based solely upon Site conditions in existence at the time of investigation.

- This report has been prepared on behalf of and for the exclusive use of the Client, and is subject to and issued in connection with the Agreement and the provisions thereof.

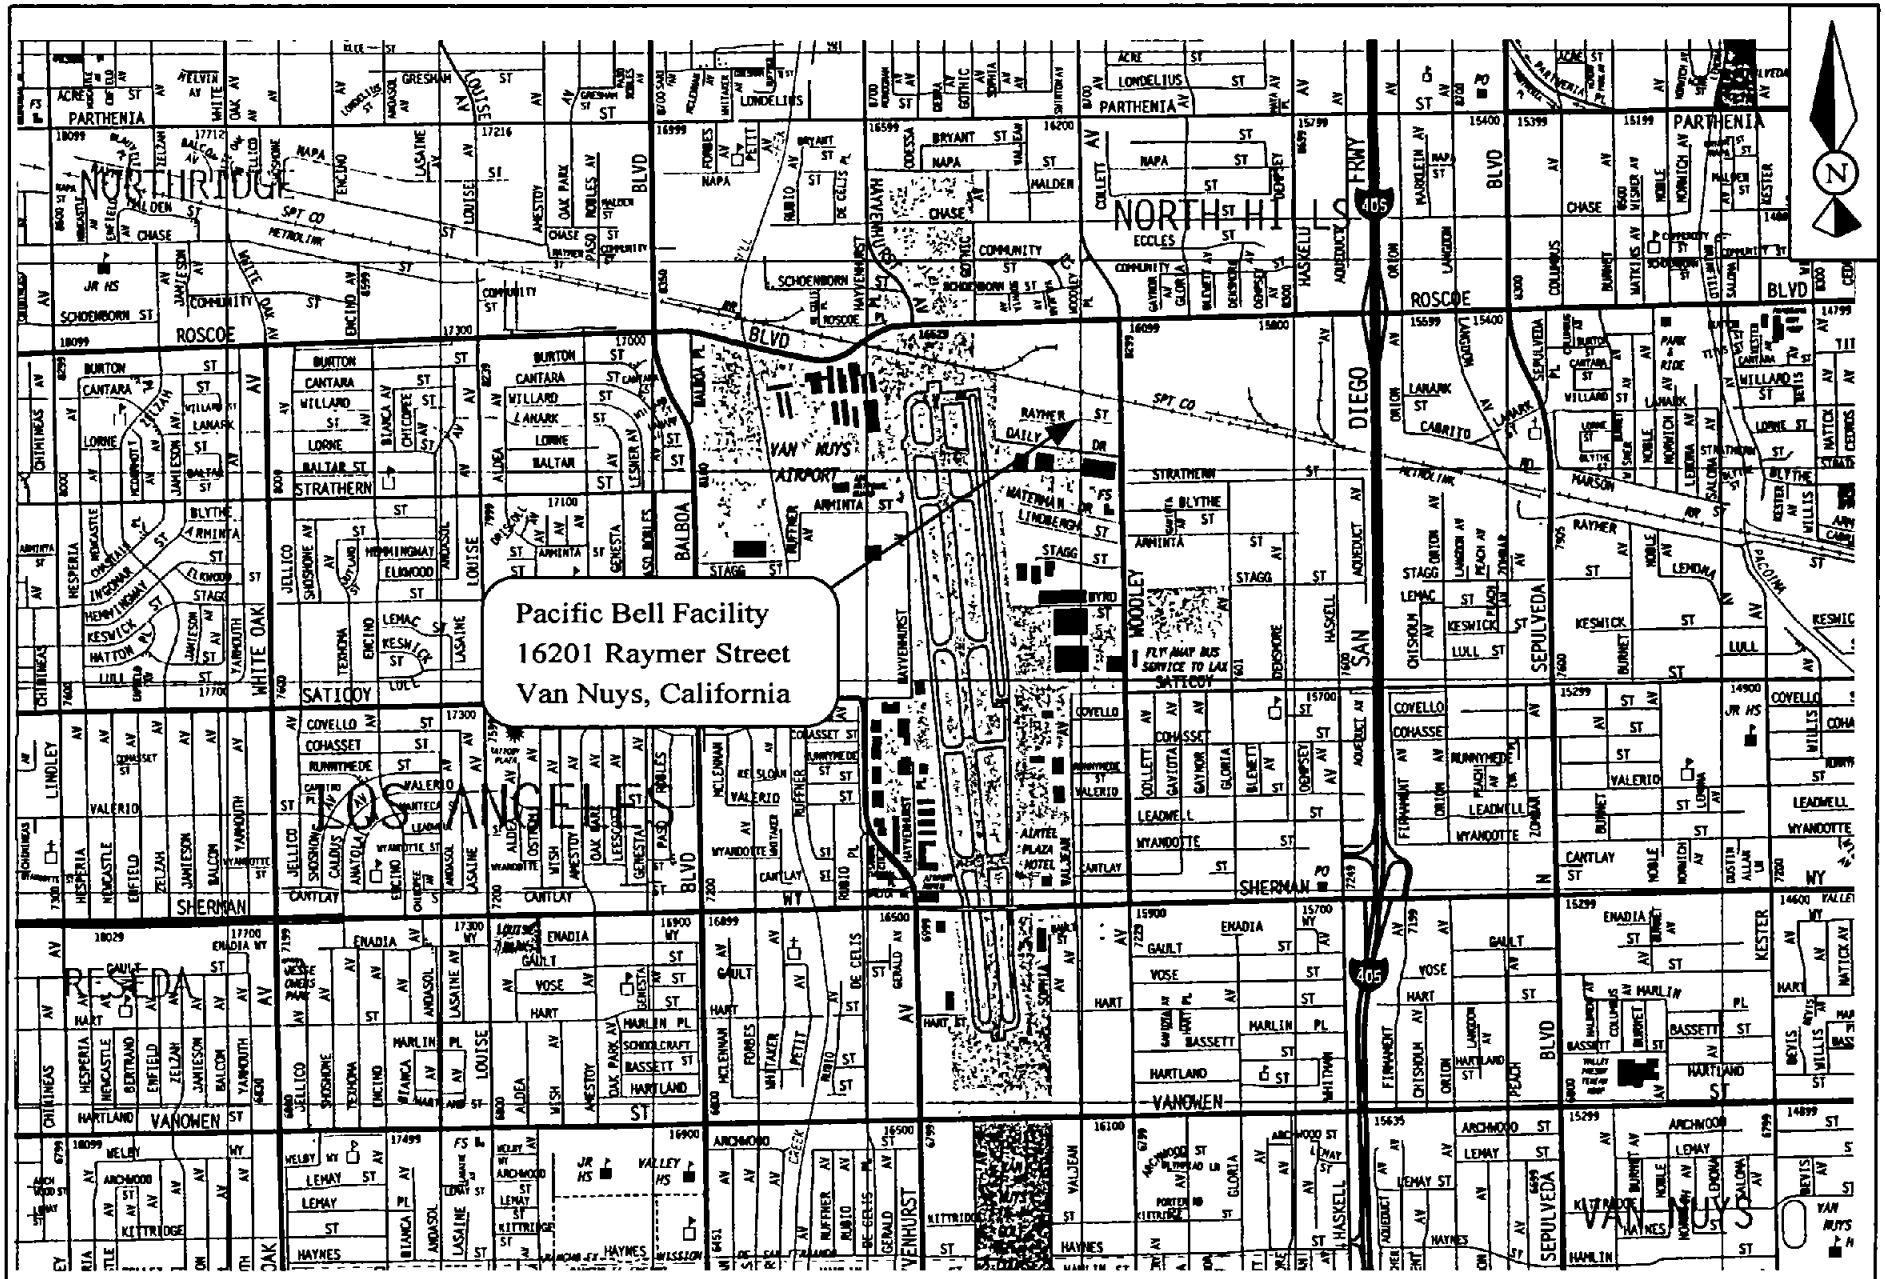

Detailed By P C Date 10/14/96 Scale 1" = 24,000' File Project 3564-001	Versar Inc. 7844 MADISON AVENUE SUITE 167 FAIR OAKS, CA 95628 (916) 962-1612	Pacific Bell Facility 16201 Raymer Street Van Nuys, CA	Site Location Map	FIG 1

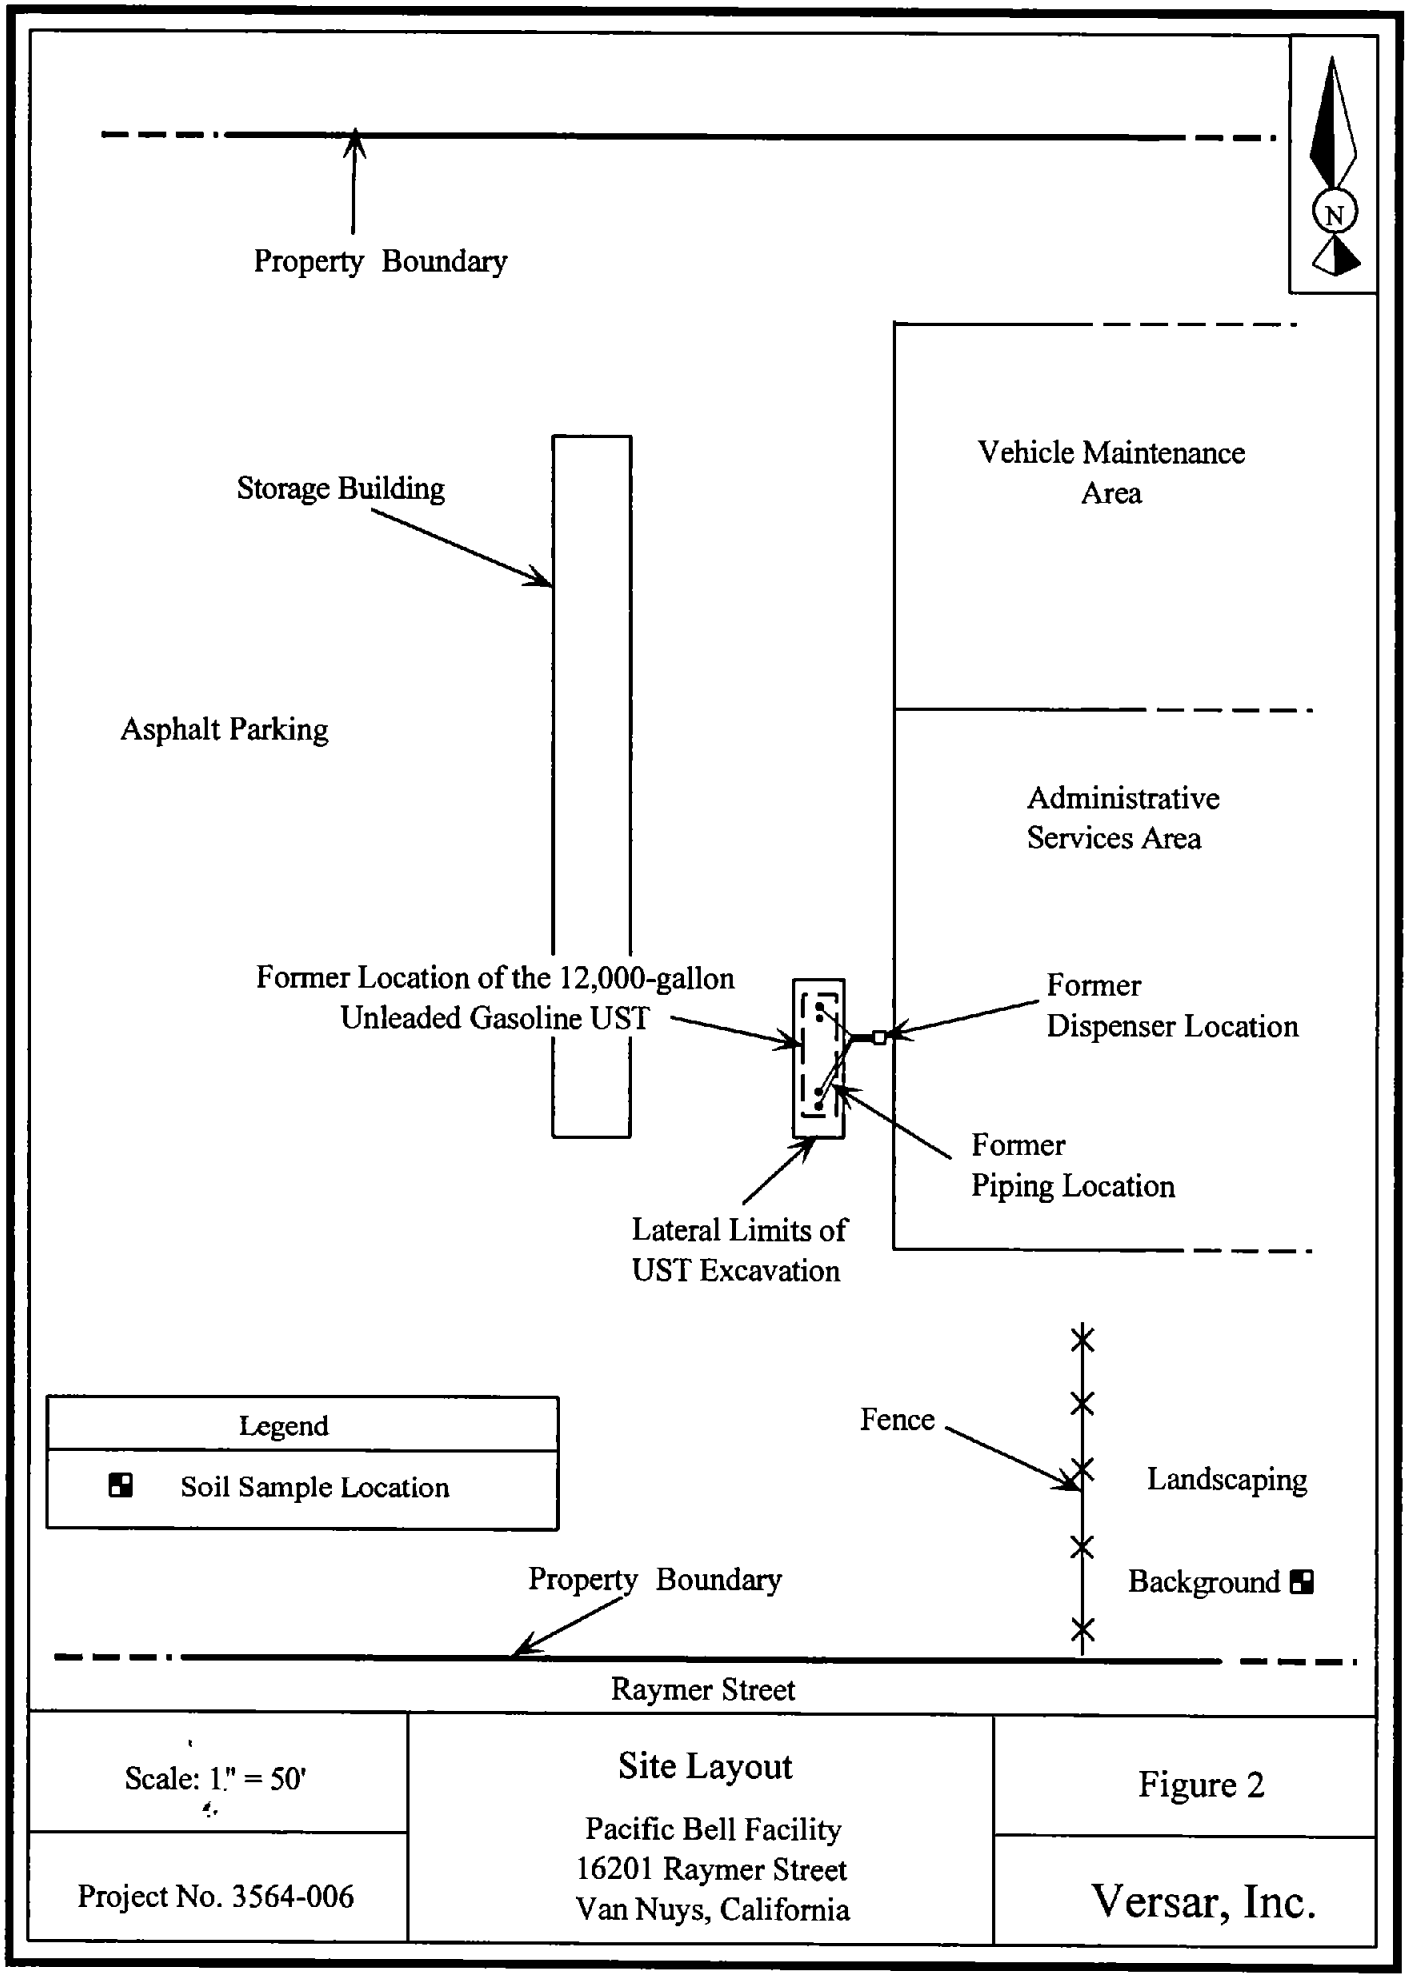

Scale: 1" = 50'	Site Layout	Figure 2
Project No. 3564-006	Pacific Bell Facility 16201 Raymer Street Van Nuys, California	Versar, Inc.

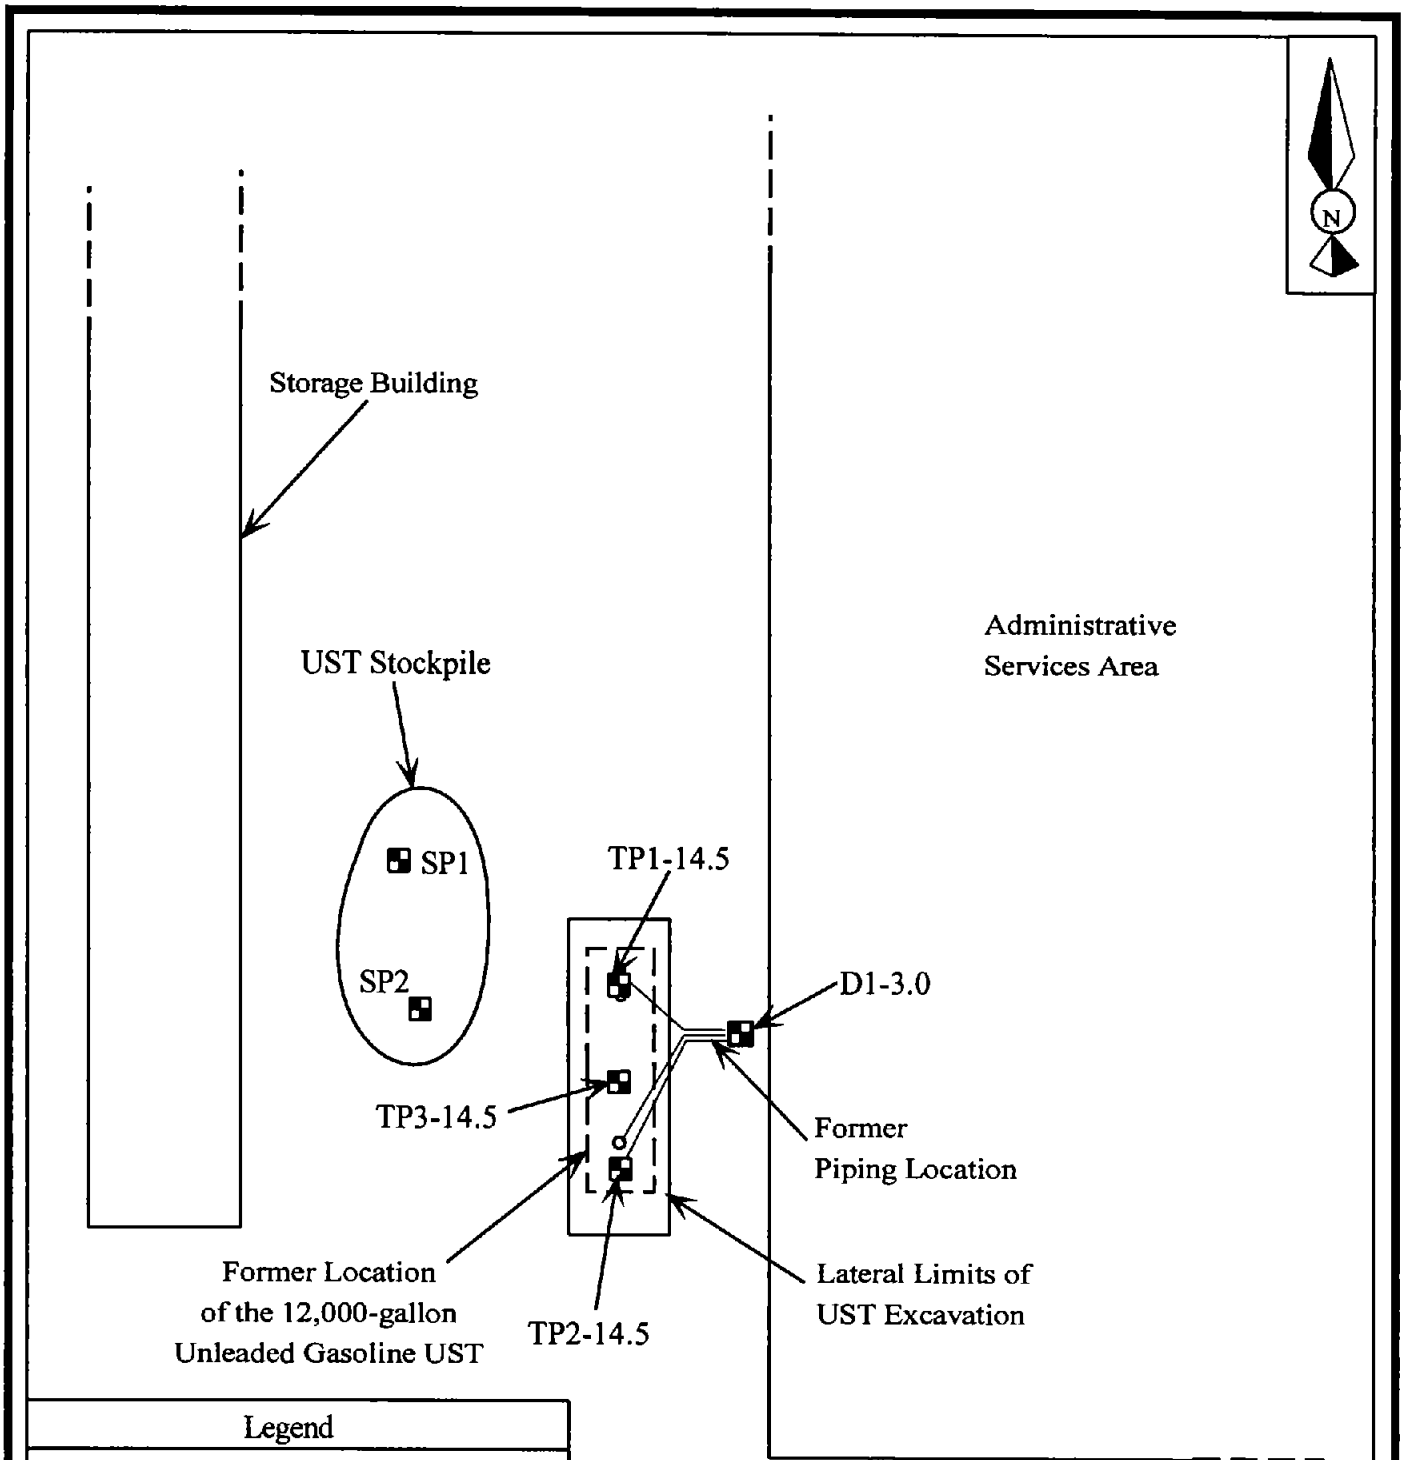

Legend
Soil Sample Location
Note: Background soil sample was collected in a dirt area located in the southeast corner of the property. See Figure 1

Scale: 1" = 25'	Soil Sampling Location Map Pacific Bell Facility 16201 Raymer Street Van Nuys, California	Figure 3
Project No. 3564-006		Versar, Inc.

Versar INC.

TABLE 1
Laboratory Analytical Results[1]

Pacific Bell
16201 Raymer Street
Van Nuys, California

Sample	TPH-G	Benzene	Toluene	Ethylbenzene	Xylenes	Lead
SP1[2]	ND	ND	ND	ND	ND	ND
SP2[2]	ND	ND	ND	ND	ND	ND
TP1-14.5[3]	ND	ND	ND	ND	ND	ND
D1-3.0[4]	ND	ND	ND	ND	ND	ND
TP2-14.5[3]	ND	ND	ND	ND	ND	ND
TP3-14.5[3]	ND	ND	ND	ND	ND	ND

Notes:

TPH-G = Total petroleum hydrocarbons as gasoline
ND = Not detected above laboratory method detection limit

[1] Results expressed in milligrams per kilogram, equivalent to parts per million.
[2] Soil sample collected from excavated backfill that was stockpiled on Site.
[3] Soil sample collected in former UST excavation at approximately 14.5 feet bgs, two feet below the UST.
[4] Soil sample collected from beneath former gasoline dispenser.

Versar INC.

APPENDIX A

UST Removal Permit and Forms A, B, and C

LOS ANGELES CITY FIRE DEPARTMENT
DIVISION- 5 PERMIT - ATMOSPHERIC UNDERGROUND TANK

Div 5-714/715	LAFD FACILITY I.D.	FIRE STATION #	ENFORCEMENT INSPECTOR
0419739-01	999	90	384-Skinner

LOCATION INFORMATION

▼ FD USE ONLY ▼

Doing Business As	Date Granted:	PERMIT#
PACBELL	1-29-97	4961
EPA # CAD 980881437	Date Expires: 1-29-98	

Address	Phone #
16201 RAYMER ST	(818) 308-8587

City: VAN NUYS State: CA Zip:

MANNY GETCHA (818)308-8587

PROPERTY OWNER

Name: PACBELL - ENVIRONMENTAL MGMT Phone: (415) 3331-0924

Address: P.O. BOX 3003 RM 1N200

City: SAN RAMON State: CA Zip: 94583

Print Name: JASON LEE FOR PACBELL Signature:

CONTRACTOR INFORMATION

Name: TAIT ENVIRONMENTAL ATTN: JIM STEETZ Phone: (714) 560-8222

Address: P.O. Box 4429

City: ORANGE State: CA Zip: 92863

CITY BUSINESS #	STATE CONTRACTORS #	WORK COMP #
786680	588098	GWN 10121396

Print Name: JASON LEE Signature: Title: AGENT

ITEM	QTY	
UGT/S ABANDONMENT BY REMOVAL	1	12,000 Gasoline
UGT/S TANK ENTRY/ LINING/ REPAIR		
UGT/S ABANDONMENT IN PLACE		
UGT/S INSTALLATION		
UGT/S ADD TO /ALTER: MONITORING		
UGT/S ADD TO/ ALTER: PIPING /DISPENSER		

FD Signature:

LOS ANGELES CITY FIRE DEPARTMENT
DIVISION- 5 PERMIT - ATMOSPHERIC UNDERGROUND TANK

Div 5-714/715	LAFD FACILITY I.D.	FIRE STATION #	ENFORCEMENT INSPECTOR
0419738-01	999	90	Skinner

LOCATION INFORMATION

▼ FD USE ONLY ▼

Doing Business As: PACBELL	Date Granted: 1-29-97	PERMIT#: 4962
PA #: CAD980881437	Date Expires: 1-29-98	
Address: 16201 RAYMER ST		Phone #: (818) 308-8587
City: VAN NUYS	State: CA	Zip:

Manny Gotcha

PROPERTY OWNER (818)308-8587

Name: PACBELL - ENVIRONMENTAL MGMT Phone: (415) 331-0924

Address: P.O. Box 5095 Rm 1N 200

City: SAN RAMON State: CA Zip: 94583

Print Name: JASON LEE FOR PACBELL Signature:

CONTRACTOR INFORMATION

Name: TAIT ENVIRONMENTAL Phone: (714) 560-8222

Address: P.O. Box 4429

City: ORANGE State: CA Zip: 92863

CITY BUSINESS #	STATE CONTRACTORS #	WORK COMP #
786680	588098	GWN 1012396

Print Name:	Signature:	Title:
JASON LEE		AGENT

ITEM	QTY	
UGT/S ABANDONMENT BY REMOVAL		
UGT/S TANK ENTRY/ LINING/ REPAIR		
UGT/S ABANDONMENT IN PLACE		
UGT/S INSTALLATION	1	12,000 GASOLINE
UGT/S ADD TO /ALTER: MONITORING		
UGT/S ADD TO/(ALTER) (PIPING) /DISPENSER		

STATE OF CALIFORNIA
STATE WATER RESOURCES CONTROL BOARD

UNDERGROUND STORAGE TANK PERMIT APPLICATION - FORM A

COMPLETE THIS FORM FOR EACH FACILITY/SITE

MARK ONLY ONE ITEM: ☐ 1 NEW PERMIT ☐ 2 INTERIM PERMIT ☐ 3 RENEWAL PERMIT ☒ 4 AMENDED PERMIT ☐ 5 CHANGE OF INFORMATION ☐ 6 TEMPORARY SITE CLOSURE ☐ 7 PERMANENTLY CLOSED SITE

I. FACILITY/SITE INFORMATION & ADDRESS - (MUST BE COMPLETED)

DBA OR FACILITY NAME	NAME OF OPERATOR	
Pacific Bell		
ADDRESS	NEAREST CROSS STREET	PARCEL # (OPTIONAL)
16201 Laymer Street		
CITY NAME	STATE / ZIP CODE	SITE PHONE # WITH AREA CODE
Van Nuys	CA	

✓ BOX TO INDICATE: ☒ CORPORATION ☐ INDIVIDUAL ☐ PARTNERSHIP ☐ LOCAL AGENCY DISTRICT* ☐ COUNTY AGENCY* ☐ STATE AGENCY* ☐ FEDERAL AGENCY*

* If owner of UST is a public agency, complete the following: name of Supervisor of division, section, or office which operates the UST _____

TYPE OF BUSINESS	☐ IF INDIAN RESERVATION OR TRUST LANDS	# OF TANKS AT SITE	E. P. A. I. D. # (optional)
☐ 1 GAS STATION ☐ 2 DISTRIBUTOR ☐ 3 FARM ☐ 4 PROCESSOR ☒ 5 OTHER	☐	1	

EMERGENCY CONTACT PERSON (PRIMARY)		EMERGENCY CONTACT PERSON (SECONDARY) - optional	
DAYS: NAME (LAST, FIRST)	PHONE # WITH AREA CODE	DAYS: NAME (LAST, FIRST)	PHONE # WITH AREA CODE
Emergency Control Center	916-977-7777	Same	
NIGHTS: NAME (LAST, FIRST)	PHONE # WITH AREA CODE	NIGHTS: NAME (LAST, FIRST)	PHONE # WITH AREA CODE
24 HRS/DAY	Same	Same	

II. PROPERTY OWNER INFORMATION - (MUST BE COMPLETED)

NAME	CARE OF ADDRESS INFORMATION		
Pacific Bell	Environmental Management		
MAILING OR STREET ADDRESS	✓ box to indicate: ☐ INDIVIDUAL ☐ LOCAL AGENCY ☐ STATE AGENCY		
P.O. Box 5095, Room 1N200	☒ CORPORATION ☐ PARTNERSHIP ☐ COUNTY AGENCY ☐ FEDERAL AGENCY		
CITY NAME	STATE	ZIP CODE	PHONE # WITH AREA CODE
San Ramon	CA	94583-0995	415-331-0924

III. TANK OWNER INFORMATION - (MUST BE COMPLETED)

NAME OF OWNER	CARE OF ADDRESS INFORMATION		
Pacific Bell	Permit Desk		
MAILING OR STREET ADDRESS	✓ box to indicate: ☐ INDIVIDUAL ☐ LOCAL AGENCY ☐ STATE AGENCY		
P.O. Box 601883	☒ CORPORATION ☐ PARTNERSHIP ☐ COUNTY AGENCY ☐ FEDERAL AGENCY		
CITY NAME	STATE	ZIP CODE	PHONE # WITH AREA CODE
Sacramento	CA	95860-1883	800-757-6575

IV. BOARD OF EQUALIZATION UST STORAGE FEE ACCOUNT NUMBER - Call (916) 322-9669 if questions arise.

TY (TK) HQ 44-031914

V. PETROLEUM UST FINANCIAL RESPONSIBILITY - (MUST BE COMPLETED) – IDENTIFY THE METHOD(S) USED

✓ box to indicate: ☒ 1 SELF INSURED ☐ 2 GUARANTEE ☐ 3 INSURANCE ☐ 4 SURETY BOND ☐ 5 LETTER OF CREDIT ☐ 6 EXEMPTION ☐ 99 OTHER ____

VI. LEGAL NOTIFICATION AND BILLING ADDRESS

Legal notification and billing will be sent to the tank owner unless box I or II is checked

CHECK ONE BOX INDICATING WHICH ABOVE ADDRESS SHOULD BE USED FOR LEGAL NOTIFICATIONS AND BILLING: I. ☐ II. ☐ III. ☒

THIS FORM HAS BEEN COMPLETED UNDER PENALTY OF PERJURY, AND TO THE BEST OF MY KNOWLEDGE, IS TRUE AND CORRECT

OWNER'S NAME (PRINTED & SIGNED)	OWNER'S TITLE	DATE MONTH/DAY/YEAR
James D. Steeitz	Agent For Owner	3-31-97

LOCAL AGENCY USE ONLY

COUNTY #	JURISDICTION #	FACILITY #

LOCATION CODE - OPTIONAL	CENSUS TRACT # - OPTIONAL	SUPVISOR - DISTRICT CODE - OPTIONAL

THIS FORM MUST BE ACCOMPANIED BY AT LEAST (1) OR MORE PERMIT APPLICATION - FORM B, UNLESS THIS IS A CHANGE OF SITE INFORMATION ONLY.

OWNER MUST FILE THIS FORM WITH THE LOCAL AGENCY IMPLEMENTING THE UNDERGROUND STORAGE TANK REGULATIONS

STATE OF CALIFORNIA
STATE WATER RESOURCES CONTROL BOARD

UNDERGROUND STORAGE TANK PERMIT APPLICATION - FORM B

COMPLETE A SEPARATE FORM FOR EACH TANK SYSTEM

MARK ONLY ONE ITEM: ☐ 1 NEW PERMIT ☐ 2 INTERIM PERMIT ☐ 3 RENEWAL PERMIT ☐ 4 AMENDED PERMIT ☐ 5 CHANGE OF INFORMATION ☐ 6 TEMPORARY TANK CLOSURE ☐ 7 PERMANENTLY CLOSED ON SITE ☒ 8 TANK REMOVED

DBA OR FACILITY NAME WHERE TANK IS INSTALLED: Pacific Bell, 16201 Raymer Street, Van Nuys

I. TANK DESCRIPTION COMPLETE ALL ITEMS - SPECIFY IF UNKNOWN

A. OWNER'S TANK I. D. #	B. MANUFACTURED BY. Unknown
C. DATE INSTALLED (MO/DAY/YEAR)	D. TANK CAPACITY IN GALLONS 12,000

II. TANK CONTENTS IF A-1 IS MARKED COMPLETE ITEM C

A: ☒ 1 MOTOR VEHICLE FUEL ☐ 2 PETROLEUM ☐ 3 CHEMICAL PRODUCT ☐ 4 OIL ☐ 90 EMPTY ☐ 95 UNKNOWN

B: ☒ 1 PRODUCT ☐ 2 WASTE

C: ☒ 1a REGULAR UNLEADED ☐ 1b PREMIUM UNLEADED ☐ 2 LEADED ☐ 3 DIESEL ☐ 4 GASAHOL ☐ 5 JET FUEL ☐ 6 AVIATION GAS ☐ 7 METHANOL ☐ 99 OTHER (DESCRIBE IN ITEM D. BELOW)

D. IF (A-1) IS NOT MARKED ENTER NAME OF SUBSTANCE STORED C.A.S #:

III. TANK CONSTRUCTION MARK ONE ITEM ONLY IN BOXES A, B AND C AND ALL THAT APPLIES IN BOX D AND E

A. TYPE OF SYSTEM: ☐ 1 DOUBLE WALL ☐ 3 SINGLE WALL WITH EXTERIOR LINER ☐ 95 UNKNOWN ☒ 2 SINGLE WALL ☐ 4 SECONDARY CONTAINMENT (VAULTED TANK) ☐ 99 OTHER

B. TANK MATERIAL (Primary Tank): ☒ 1 BARE STEEL ☐ 2 STAINLESS STEEL ☐ 3 FIBERGLASS ☐ 4 STEEL CLAD W/ FIBERGLASS REINFORCED PLASTIC ☐ 5 CONCRETE ☐ 6 POLYVINYL CHLORIDE ☐ 7 ALUMINUM ☐ 8 100% METHANOL COMPATIBLE W/FRP ☐ 9 BRONZE ☐ 10 GALVANIZED STEEL ☐ 95 UNKNOWN ☐ 99 OTHER

C. INTERIOR LINING: ☐ 1 RUBBER LINED ☐ 2 ALKYD LINING ☐ 3 EPOXY LINING ☐ 4 PHENOLIC LINING ☐ 5 GLASS LINING ☐ 6 UNLINED ☒ 95 UNKNOWN ☐ 99 OTHER
IS LINING MATERIAL COMPATIBLE WITH 100% METHANOL ? YES ___ NO ___

D. CORROSION PROTECTION: ☐ 1 POLYETHYLENE WRAP ☐ 2 COATING ☐ 3 VINYL WRAP ☐ 4 FIBERGLASS REINFORCED PLASTIC ☐ 5 CATHODIC PROTECTION ☐ 91 NONE ☒ 95 UNKNOWN ☐ 99 OTHER

E. SPILL AND OVERFILL SPILL CONTAINMENT INSTALLED (YEAR) _____ OVERFILL PREVENTION EQUIPMENT INSTALLED (YEAR) _____

IV. PIPING INFORMATION CIRCLE A IF ABOVE GROUND OR U IF UNDERGROUND, BOTH IF APPLICABLE

A. SYSTEM TYPE: A (U) 1 SUCTION A U 2 PRESSURE A U 3 GRAVITY A U 99 OTHER

B. CONSTRUCTION: A (U) 1 SINGLE WALL A U 2 DOUBLE WALL A U 3 LINED TRENCH A U 95 UNKNOWN A U 99 OTHER

C. MATERIAL AND CORROSION PROTECTION: A U 1 BARE STEEL A U 2 STAINLESS STEEL A U 3 POLYVINYL CHLORIDE (PVC) A U 4 FIBERGLASS PIPE A U 5 ALUMINUM A U 6 CONCRETE A U 7 STEEL W/ COATING A U 8 100% METHANOL COMPATIBLE W/FRP A U 9 GALVANIZED STEEL A U 10 CATHODIC PROTECTION A (U) 95 UNKNOWN A U 99 OTHER

D. LEAK DETECTION: ☐ 1 AUTOMATIC LINE LEAK DETECTOR ☐ 2 LINE TIGHTNESS TESTING ☐ 3 INTERSTITIAL MONITORING ☒ 99 OTHER TLS250

V. TANK LEAK DETECTION

☐ 1 VISUAL CHECK ☐ 2 INVENTORY RECONCILIATION ☐ 3 VADOZE MONITORING ☐ 4 AUTOMATIC TANK GAUGING ☐ 5 GROUND WATER MONITORING ☐ 6 TANK TESTING ☐ 7 INTERSTITIAL MONITORING ☐ 91 NONE ☒ 95 UNKNOWN ☐ 99 OTHER

VI. TANK CLOSURE INFORMATION

Removed

1. ESTIMATED DATE LAST USED (MO/DAY/YR)	2. ESTIMATED QUANTITY OF SUBSTANCE REMAINING	3. WAS TANK FILLED WITH INERT MATERIAL ?
March 1, 1997	0 GALLONS	YES ☐ NO ☐

THIS FORM HAS BEEN COMPLETED UNDER PENALTY OF PERJURY, AND TO THE BEST OF MY KNOWLEDGE, IS TRUE AND CORRECT

APPLICANT'S NAME (PRINTED & SIGNATURE)		DATE
J. Stetz	James O. Stetz Agent for Owner	3-31-97

LOCAL AGENCY USE ONLY THE STATE I.D. NUMBER IS COMPOSED OF THE FOUR NUMBERS BELOW

STATE I.D.#	COUNTY #	JURISDICTION #	FACILITY #	TANK #

PERMIT NUMBER	PERMIT APPROVED BY/DATE	PERMIT EXPIRATION DATE

THIS FORM MUST BE ACCOMPANIED BY A PERMIT APPLICATION - FORM A, UNLESS A CURRENT FORM A HAS BEEN FILED.
FILE THIS FORM WITH THE LOCAL AGENCY IMPLEMENTING THE UNDERGROUND STORAGE TANK REGULATIONS

STATE OF CALIFORNIA
STATE WATER RESOURCES CONTROL BOARD

UNDERGROUND STORAGE TANK PERMIT APPLICATION - FORM A

COMPLETE THIS FORM FOR EACH FACILITY/SITE

MARK ONLY ONE ITEM: [X] 1 NEW PERMIT [ ] 2 INTERIM PERMIT [ ] 3 RENEWAL PERMIT [ ] 4 AMENDED PERMIT [ ] 5 CHANGE OF INFORMATION [ ] 6 TEMPORARY SITE CLOSURE [ ] 7 PERMANENTLY CLOSED SITE

I. FACILITY/SITE INFORMATION & ADDRESS - (MUST BE COMPLETED)

DBA OR FACILITY NAME	NAME OF OPERATOR	
Pacific Bell		
ADDRESS	NEAREST CROSS STREET	PARCEL # (OPTIONAL)
16201 Raymer St.		
CITY NAME	STATE / ZIP CODE	SITE PHONE # WITH AREA CODE
Van Nuys	CA	

✓ BOX TO INDICATE: [X] CORPORATION [ ] INDIVIDUAL [ ] PARTNERSHIP [ ] LOCAL AGENCY DISTRICTS [ ] COUNTY-AGENCY [ ] STATE-AGENCY [ ] FEDERAL AGENCY

TYPE OF BUSINESS	✓ IF INDIAN RESERVATION OR TRUST LANDS	# OF TANKS AT SITE	E. P. A. I. D # (optional)
[ ] 1 GAS STATION [ ] 2 DISTRIBUTOR [ ] 3 FARM [ ] 4 PROCESSOR [X] 5 OTHER	[ ]	1	

EMERGENCY CONTACT PERSON (PRIMARY)		EMERGENCY CONTACT PERSON (SECONDARY) - optional	
DAYS: NAME (LAST, FIRST)	PHONE # WITH AREA CODE	DAYS: NAME (LAST, FIRST)	PHONE # WITH AREA CODE
Emergency Control Ctr	916-977-7777	Same	
NIGHTS: NAME (LAST, FIRST)	PHONE # WITH AREA CODE	NIGHTS: NAME (LAST, FIRST)	PHONE # WITH AREA CODE
24 hrs/day	Same	Same	

II. PROPERTY OWNER INFORMATION - (MUST BE COMPLETED)

NAME	CARE OF ADDRESS INFORMATION			
Pacific Bell	Environmental Mgmt			
MAILING OR STREET ADDRESS	✓ box to indicate: [ ] INDIVIDUAL [ ] LOCAL AGENCY [ ] STATE-AGENCY			
P.O. Box 5095, Room 1N200	[X] CORPORATION [ ] PARTNERSHIP [ ] COUNTY-AGENCY [ ] FEDERAL AGENCY			
CITY NAME	STATE	ZIP CODE	PHONE # WITH AREA CODE	
San Ramon	CA	94583-0995	415-331-0924	

III. TANK OWNER INFORMATION - (MUST BE COMPLETED)

NAME OF OWNER	CARE OF ADDRESS INFORMATION			
Pacific Bell	Permit Desk			
MAILING OR STREET ADDRESS	✓ box to indicate: [ ] INDIVIDUAL [ ] LOCAL AGENCY [ ] STATE-AGENCY			
P.O. Box 001883	[X] CORPORATION [ ] PARTNERSHIP [ ] COUNTY-AGENCY [ ] FEDERAL AGENCY			
CITY NAME	STATE	ZIP CODE	PHONE # WITH AREA CODE	
Sacramento	CA	95860-1883	800-757-6575	

IV. BOARD OF EQUALIZATION UST STORAGE FEE ACCOUNT NUMBER - Call (916) 323-9555 if questions arise.

TY (TK) HQ 44-031914

V. PETROLEUM UST FINANCIAL RESPONSIBILITY - (MUST BE COMPLETED) - IDENTIFY THE METHOD(S) USED

✓ box to indicate: [X] 1 SELF-INSURED [ ] 2 GUARANTEE [ ] 3 INSURANCE [ ] 4 SURETY BOND [ ] 5 LETTER OF CREDIT [ ] 6 EXEMPTION [ ] 99 OTHER

VI. LEGAL NOTIFICATION AND BILLING ADDRESS

Legal notification and billing will be sent to the tank owner unless box I or II is checked.

CHECK ONE BOX INDICATING WHICH ABOVE ADDRESS SHOULD BE USED FOR LEGAL NOTIFICATIONS AND BILLING: I. [ ] II. [ ] III. [X]

THIS FORM HAS BEEN COMPLETED UNDER PENALTY OF PERJURY, AND TO THE BEST OF MY KNOWLEDGE, IS TRUE AND CORRECT

APPLICANT'S NAME (PRINTED & SIGNATURE)	APPLICANT'S TITLE	DATE MONTH/DAY/YEAR
James D. Steeitz	Agent for Owner	3-31-97

LOCAL AGENCY USE ONLY

COUNTY #	JURISDICTION #	FACILITY #

LOCATION CODE - *OPTIONAL*	CENSUS TRACT # - *OPTIONAL*	SUPVISOR - DISTRICT CODE - *OPTIONAL*

THIS FORM MUST BE ACCOMPANIED BY AT LEAST (1) OR MORE PERMIT APPLICATION - FORM B, UNLESS THIS IS A CHANGE OF SITE INFORMATION ONLY.

STATE OF CALIFORNIA
STATE WATER RESOURCES CONTROL BOARD

UNDERGROUND STORAGE TANK PERMIT APPLICATION - FORM B

COMPLETE A SEPARATE FORM FOR EACH TANK SYSTEM.

MARK ONLY ONE ITEM: [X] 1 NEW PERMIT [ ] 2 INTERIM PERMIT [ ] 3 RENEWAL PERMIT [ ] 4 AMENDED PERMIT [ ] 5 CHANGE OF INFORMATION [ ] 6 TEMPORARY TANK CLOSURE [ ] 7 PERMANENTLY CLOSED ON SITE [ ] 8 TANK REMOVED

DBA OR FACILITY NAME WHERE TANK IS INSTALLED: Pacific Bell

I. TANK DESCRIPTION
COMPLETE ALL ITEMS – SPECIFY IF UNKNOWN

A. OWNER'S TANK I.D. #:
B. MANUFACTURED BY: Modern Welding
C. DATE INSTALLED (MO/DAY/YEAR):
D. TANK CAPACITY IN GALLONS: 12,000

II. TANK CONTENTS
IF A-1 IS MARKED COMPLETE ITEM C

A: [X] 1 MOTOR VEHICLE FUEL [ ] 2 PETROLEUM [ ] 3 CHEMICAL PRODUCT [ ] 4 OIL [ ] 80 EMPTY [ ] 95 UNKNOWN
B: [X] 1 PRODUCT [ ] 2 WASTE
C: [X] 1a REGULAR UNLEADED [ ] 1b PREMIUM UNLEADED [ ] 2 LEADED [ ] 3 DIESEL [ ] 4 GASAHOL [ ] 5 JET FUEL [ ] 6 AVIATION GAS [ ] 7 METHANOL [ ] 99 OTHER (DESCRIBE IN ITEM D. BELOW)

D. IF (A.1) IS NOT MARKED, ENTER NAME OF SUBSTANCE STORED: C.A.S. #:

III. TANK CONSTRUCTION
MARK ONE ITEM ONLY IN BOXES A, B, AND C, AND ALL THAT APPLIES IN BOX D AND E

A. TYPE OF SYSTEM: [X] 1 DOUBLE WALL [ ] 2 SINGLE WALL [ ] 3 SINGLE WALL WITH EXTERIOR LINER [ ] 4 SECONDARY CONTAINMENT (VAULTED TANK) [ ] 85 UNKNOWN [ ] 99 OTHER

B. TANK MATERIAL (Primary Tank): [ ] 1 BARE STEEL [ ] 2 STAINLESS STEEL [ ] 3 FIBERGLASS [X] 4 STEEL CLAD W/ FIBERGLASS REINFORCED PLASTIC [ ] 5 CONCRETE [ ] 6 POLYVINYL CHLORIDE [ ] 7 ALUMINUM [ ] 8 100% METHANOL COMPATIBLE W/FRP [ ] 9 BRONZE [ ] 10 GALVANIZED STEEL [ ] 95 UNKNOWN [ ] 99 OTHER

C. INTERIOR LINING: [ ] 1 RUBBER LINED [ ] 2 ALKYD LINING [ ] 3 EPOXY LINING [ ] 4 PHENOLIC LINING [X] 5 GLASS LINING [ ] 6 UNLINED [ ] 95 UNKNOWN [ ] 99 OTHER
IS LINING MATERIAL COMPATIBLE WITH 100% METHANOL ? YES ___ NO ___

D. CORROSION PROTECTION: [ ] 1 POLYETHYLENE WRAP [ ] 2 COATING [ ] 3 VINYL WRAP [X] 4 FIBERGLASS REINFORCED PLASTIC [ ] 5 CATHODIC PROTECTION [ ] 91 NONE [ ] 95 UNKNOWN [ ] 99 OTHER

E. SPILL AND OVERFILL: SPILL CONTAINMENT INSTALLED (YEAR) 1997 OVERFILL PREVENTION EQUIPMENT INSTALLED (YEAR) 1997

IV. PIPING INFORMATION
CIRCLE A IF ABOVE GROUND OR U IF UNDERGROUND, BOTH IF APPLICABLE

A. SYSTEM TYPE: A (U) 1 SUCTION; A U 2 PRESSURE; A U 3 GRAVITY; A U 99 OTHER
B. CONSTRUCTION: A U 1 SINGLE WALL; A (U) 2 DOUBLE WALL; A U 3 LINED TRENCH; A U 95 UNKNOWN; A U 99 OTHER
C. MATERIAL AND CORROSION PROTECTION: A U 1 BARE STEEL; A U 2 STAINLESS STEEL; A U 3 POLYVINYL CHLORIDE (PVC); A U 4 FIBERGLASS PIPE; A U 5 ALUMINUM; A U 6 CONCRETE; A U 7 STEEL W/ COATING; A U 8 100% METHANOL COMPATIBLE W/FRP; A U 9 GALVANIZED STEEL; A U 10 CATHODIC PROTECTION; A U 95 UNKNOWN; A (U) 99 OTHER ENVIROFLEX
D. LEAK DETECTION: [ ] 1 AUTOMATIC LINE LEAK DETECTOR [ ] 2 LINE TIGHTNESS TESTING [ ] 3 INTERSTITIAL MONITORING [X] 99 OTHER TLS 350

V. TANK LEAK DETECTION
[ ] 1 VISUAL CHECK [ ] 2 INVENTORY RECONCILIATION [ ] 3 VADOZE MONITORING [ ] 4 AUTOMATIC TANK GAUGING [ ] 5 GROUND WATER MONITORING [ ] 6 TANK TESTING [X] 7 INTERSTITIAL MONITORING [ ] 91 NONE [ ] 95 UNKNOWN [ ] 99 OTHER

VI. TANK CLOSURE INFORMATION
1. ESTIMATED DATE LAST USED (MO/DAY/YR):
2. ESTIMATED QUANTITY OF SUBSTANCE REMAINING ___ GALLONS
3. WAS TANK FILLED WITH INERT MATERIAL ? YES [ ] NO [ ]

THIS FORM HAS BEEN COMPLETED UNDER PENALTY OF PERJURY, AND TO THE BEST OF MY KNOWLEDGE, IS TRUE AND CORRECT

APPLICANT'S NAME (PRINTED & SIGNATURE): D. Tait Agent For Owner
DATE: 4-10-97

LOCAL AGENCY USE ONLY
THE STATE I.D. NUMBER IS COMPOSED OF THE FOUR NUMBERS BELOW

STATE I.D.# | COUNTY # | JURISDICTION # | FACILITY # | TANK #

PERMIT NUMBER | PERMIT APPROVED BY/DATE | PERMIT EXPIRATION DATE

THIS FORM MUST BE ACCOMPANIED BY A PERMIT APPLICATION - FORM A, UNLESS A CURRENT FORM A HAS BEEN FILED.
FILE THIS FORM WITH THE LOCAL AGENCY IMPLEMENTING THE UNDERGROUND STORAGE TANK REGULATIONS

STATE OF CALIFORNIA
STATE WATER RESOURCES CONTROL BOARD

CERTIFICATION OF COMPLIANCE FOR UNDERGROUND STORAGE TANK INSTALLATION

FORM C

COMPLETE A SEPARATE FORM FOR EACH TANK SYSTEM

I. SITE LOCATION Pacific Bell

STREET 16201 Raymer St.

CITY Van Nuys COUNTY Los Angeles

II. INSTALLATION (mark all that apply):

- [x] The installer has been certified by the tank and piping manufacturers.
- [ ] The installation has been inspected and certified by a registered professional engineer.
- [x] The installation has been inspected and approved by the implementing agency.
- [ ] All work listed on the manufacturer's installation checklist has been completed.
- [x] The installation Contractor has been certified or licensed by the Contractors State License Board.
- [ ] Another method was used as allowed by the implementing agency. (Please specify.)

III. OATH I certify that the information provided is true to the best of my belief and knowledge.

Tank Owner/Agent Tait Environmental Systems Date 4-1-97

Print Name James O. Steeitz Phone (714) 560-8222

Address P.O. Box 4429, Orange, Ca 92613

LOCAL AGENCY USE ONLY

STATE TANK I.D. #	COUNTY #	JURISDICTION #	FACILITY #	TANK #

Versar INC.

APPENDIX B

Manifest and Recycling Certificate for Liquid Wastes

NO. 122354

WEIGHTMASTER CERTIFICATE

THIS IS TO CERTIFY that the following described commodity was weighed, measured, or counted by a weighmaster, whose signature is on this certificate, who is a recognized authority of accuracy, as prescribed by Chapter 7 (commencing with Section 12700) of Division 5 of the California Business and Professions Code, administered by the Division of Measurement Standards of the California Department of Food and Agriculture.

NAME OF FIRM

De Menno / Kerdoon

2000 North Alameda Street, Compton, California 90222-2799 (310) 537-7100

RA

Weighed for: ERICKSON

Delivered to DIL

DRIVER	CARRIER	B/L NO.	FEE	
RUSSELL	ERICKSON	121209	$ 5.00	PD ☐ CHG ☐

TRIPLICATE

WEIGHT IN LBS.

14:46 02/26/97 19620 LB GROSS ▶

LOAD 02/26/97 17680 LB TARE ▶

1940 NET

35303

DE MENNO / KERDOON, Weighmaster

BY De Mc DEPUTY-DATE MTH 2 DAY 26 YEAR 97

BY Dan Black DEPUTY-DATE MTH 02 DAY 26 YEAR 97

Weighed at: 2000 North Alameda • Compton, California 90222

UNITS	COMMODITY	MARK	VEHICLE LIC NO.
94C	CLAY		TRAILER LICENSE NO
LBS			TRAILER LICENSE NO.

RECEIVED
APR 14 1997

DeMenno/Kerdoon

2000 North Alameda Street, Compton, California 90222-2799 (310) 537-7100

Receiving No. 121209

PH _____ Wt. No. 122354

Date 2-26-97

Received From: ERICKSON OIL

Job # _____ P.O. _____

Comments: H2O HOSE

3980

Quantity & Product 300 Gals. OILY H2O

B.S.%W 68.0 % (GRAVITY @60°F) 17.4 °API Temp 70 °F

Sediments 11.0 % Flash Pt. _____ °F. Halides _____ PPM

Hauler: ERICKSON

Ticket No.: 0165249AZ

Loader: JOHN Driver: RUSSELL

Tank No. 2001 Net Gal. _____

In 1448 Out 1654

Versar INC.

APPENDIX C

Marine Chemist Certification

Thomas D. Beck & Assoc., Inc.
dba HARBOR TESTING LABORATORY
24 HOUR PHONE: (310) 492-9646

VAN NUYS

MARINE CHEMIST CERTIFICATE

4962 Serial # 8205

ERICKSON	PACIFIC BELL	26 FEB 97
Survey Requested by	Vessel Owner or Agent	Date
SEE BELOW	UNDERGROUND TK	16201 RAYMER
Vessel	Type of Vessel	Specific Location of Vessel
GASOLINE	LEL, O_2, VISUAL	1330
Last Cargo	Tests Performed	Time Survey Completed

UNDERGROUND STORAGE TANK MARKED WITH RED SPRAY PAINT LAFD 4962 and 8205

TESTED: 0% LEL
20.8% O_2
SAFE FOR HOT WORK
NOT SAFE FOR WORKERS TO ENTER.

In the event of any physical or atmospheric changes adversely affecting the STANDARD SAFETY DESIGNATIONS assigned to any of the above spaces, or if in any doubt, immediately stop all work and contact the undersigned Marine Chemist.

QUALIFICATIONS: Transfer of ballast or manipulation of valves or closure equipment tending to alter conditions in pipe lines, tanks or compartments subject to gas accumulation, unless specifically approved in this Certificate, requires inspection and endorsement or reissue of Certificate for the spaces so affected. All lines, vents, heating coils, valves, and similarly enclosed appurtenances shall be considered "not safe" unless otherwise specifically designated.

STANDARD SAFETY DESIGNATIONS (partial list, paraphrased from NFPA 306 Subsections 2-3.1 through 2-3.5, and Subsection 6-3.2)

SAFE FOR WORKERS: Means that in the compartment or space so designated: (a) the oxygen content of the atmosphere is at least 19.5 percent by volume; and that, (b) toxic materials in the atmosphere are within permissible concentrations; and that, (c) the residues are not capable of producing toxic materials under existing atmospheric conditions while maintained as directed on the Marine Chemist's Certificate.

NOT SAFE FOR WORKERS: Means that in the compartment or space so designated, the requirements of Safe for Workers have not been met.

ENTER WITH RESTRICTIONS: Means that in any compartment or space so designated, entry for work may be made only if conditions of proper protective equipment, clothing, and time are as specified.

SAFE FOR HOT WORK: Means that in the compartment so designated: (a) oxygen content of the atmosphere is at least 19.5 percent by volume, with the exception of inerted spaces or where external hot work is to be performed; and that, (b) the concentration of flammable materials in the atmosphere is below 10 percent of the lower flammable limit; and that, (c) the residues are not capable of producing a higher concentration than permitted by (b) above under existing atmospheric conditions in the presence of fire, and while maintained as directed on the Marine Chemist's Certificate; and further, that, (d) all adjacent spaces containing or having contained flammable or combustible materials have been cleaned sufficiently to prevent the spread of fire, or are satisfactorily inerted, or, in the case of fuel tanks or lube oil tanks, or engine room or fire room bilges, have been treated in accordance with the Marine Chemist's requirements.

NOT SAFE FOR HOT WORK: Means that in the compartment so designated, the requirements of Safe for Hot Work have not been met.

CHEMIST'S ENDORSEMENT. This is to certify that I have personally determined that all spaces in the foregoing list are in accordance with NFPA 306 Control of Gas Hazards on Vessels and have found the condition of each to be in accordance with its assigned designation.

"The undersigned acknowledges receipt of this Certificate under Section 2-6 of NFPA 306 and understands conditions and limitations under which it was issued."

This Certificate is based on conditions existing at the time the inspection herein set forth was completed and is issued subject to compliance with all qualifications and instructions.

Signed L. J. Barrigan			Signed		
Name	Company	Date	Marine Chemist		Certificate No.

Versar INC.

APPENDIX D

Disposal Certificate for the UST

AMERICAN FUEL TANK METAL RECYCLING, INC.

2202 South Milliken Avenue
Ontario, CA 91761
(714) 988-8000

No. 44796

TANK DISPOSAL FORM

Date: 2-26 ,1997.
Job #
P. O. #

TS6593 (6)

CONTRACTOR: T & T

ADDRESS:

JOB SITE: PAC-DELTA

ADDRESS: 16201 Raymer. Van Nuys CA

DESTINATION: A M.R. 2202 S. Milliken Ave., Ontario, CA 91761

DATE	TIME	PROJECTED TANKS	ORDERED BY:	LIC NO

SPECIAL INSTRUCTIONS: c/o Nicholson's

TIME IN:
TIME OUT.

✓	Services Rendered	Cost
___	Disposal Fee	200.00
___	Extensive Loading Time	150.00
___	Disposal Fee with Permit	300.00
___	Fiberglass Tank Disposal Fee Per Tank	400.00
___	Fiberglass Tank Delivered	200.00
___	Bobtail Disposal Fee	250.00
___	Cancellation Fee DEC	250.00
	TOTAL CHARGES	

All fees incurred are per load unless specified. Terms are net 30 days from date of invoice. Contractor's signature represents acceptance of terms for payment, and confirms that tank removal complies with State laws.

CONTRACTOR'S SIGNATURE

TANKS RECEIVED

QTY	GALLONS	TYPE F* S*	NET TONS	TOTAL
	250		.14	
	500		.21	
	550		.24	
	1000 - 12 ft.		.44	
	1000 - 6 ft.		.61	
	1500		.87	
	2000		.97	
	2500		1.14	
	3000		1.32	
	4000		2.42	
	5000		2.64	
	6000		3.07	
	7500		3.44	
	8000		3.62	
	9000		4.03	
	10000		4.83	
	12000			

RECEIVED
MAR 07 1997
BY

NO. OF TANKS: 1 TOTAL NET TONS:

*F — FIBERGLASS *S — STEEL 105

CERTIFICATE OF TANK DISPOSAL / DESTRUCTION

THIS IS TO CERTIFY THE RECEIPT AND ACCEPTANCE OF THE TANK(S) AS SPECIFIED ABOVE. ALL MATERIALS SPECIFIED HAVE BEEN COMPLETELY DESTROYED FOR SCRAP PURPOSES ONLY.

AUTHORIZED REP.

2-26-97
DATE

CONTRACTOR COPY

TAIT & ASSOCIATES
APR-01-1997 10:42
P.02/08

Versar INC.

APPENDIX E

Laboratory Analytical Report

CHEMICAL & ENVIRONMENTAL LABORATORIES, INC.

March 4, 1997

Mr. Philip Cox
Versar Inc.
7844 Madison Ave., Suite 167
Fair Oaks, CA 95628

Dear Mr. Cox,

Enclosed please find the analytical report for the samples received and analyzed at 16201 Raymer Street, Van Nuys, California on 2–26–97. The samples were analyzed as indicated on the chain–of–custody attached. In the report, the results are summarized in total of four pages.

Chemical & Environmental Laboratory is a DHS certified Laboratory (certificate number: 1597). If you have any questions concerning these results and our service, Please call me.

Sincerely,

Larry Zhang

Larry Zhang, Ph.D.
Laboratory Director

14148 E. Firestone Blvd., Santa Fe Springs, CA 90670 Tel: 310 921-8123, Fax: 310 921-7974

CHEMICAL & ENVIRONMENTAL LABORATORIES, INC.

ANALYTICAL REPORT

---M8015(Gasoline)/M8020(BTEX,MTBE)---

Client Name: Versar Inc.
Project Manager: Philip Cox
Project Name: Pacific Bell

Date Sampled: 02/26/97
Date Analyzed: 02/26/97
Date Reported: 02/26/97

SAMPLE IDENTIFICATION		RESULT (mg/kg or ppm)					
C&E ID	Sample ID	M8015 Gasoline	M8020 Benzene	M8020 Toluene	M8020 Ethylbenzene	M8020 Xylenes	M8020 MTBE
70226B-1	SP 1	ND	ND	ND	ND	ND	ND
70226B-2	SP 2	ND	ND	ND	ND	ND	ND
70226B-3	TP1-14.5	ND	ND	ND	ND	ND	ND
70226B-4	D1-3.0	ND	ND	ND	ND	ND	ND
70226B-5	TP2-14.5	ND	ND	ND	ND	ND	ND
70226B-6	TP3-14.5	ND	ND	ND	ND	ND	ND
Detection Limit:		10	0.005	0.005	0.005	0.015	0.1

ND = Not detected at the indicated detection limit.

14148 E. Firestone Blvd., Santa Fe Springs, CA 90670 Tel: 310 921-8123, Fax: 310 921-7974

CHEMICAL & ENVIRONMENTAL LABORATORIES, INC.

ANALYTICAL REPORT

--- EPA 7420(Total Lead) ---

Client Name: Versar Inc.
Project Manager: Philip Cox
Project Name: Pacific Bell

Date Sampled: 02/26/97
Date Analyzed: 02/27/97
Date Reported: 02/28/97

SAMPLE IDENTIFICATION		RESULT
C&E ID	Sample ID	(mg/kg or ppm)
70226B-1	SP 1	ND
70226B-2	SP 2	ND
70226B-3	TP1-14.5	ND
70226B-4	D1-3.0	ND
70226B-5	TP2-14.5	ND
70226B-6	TP3-14.5	ND
Detection Limit:		2.5

ND = Not detected at the indicated detection limit.

14148 E. Firestone Blvd., Santa Fe Springs, CA 90670 Tel: 310 921-8123, Fax: 310 921-7974

CHEMICAL & ENVIRONMENTAL LABORATORIES, INC.

QA/QC REPORT

--- M8015(G)/M8020 ---

I. Matrix Spike (MS)/Matrix Spike Duplicate(MSD)

Date Performed: 02/26/97
Batch #: 1894
Lab Sample I.D.: 70226B

Unit: mg/kg

ANALYTE	SPK CONC	MS (mg/kg)	MS %	MSD (mg/kg)	MSD %	RPD	ACP %MS	ACP RPD
Benzene	0.0200	0.0194	97	0.0212	106	8.9	80-120	20
Toluene	0.0200	0.0205	103	0.0207	104	1.0	80-120	20
Ethylbenzene	0.0200	0.0205	103	0.0220	110	7.1	80-120	20
Xylenes	0.0200	0.0207	104	0.0198	99	4.4	80-120	20
Gasoline	1	0.94	94	1.06	106	12.0	80-120	20

II. Laboratory Quality Control Check Sample

ANALYTE	SPK CONC	RESULT	%RECOVERY	ACP %
Benzene	0.0200	0.0206	103	80-120
Toluene	0.0200	0.0201	101	80-120
Ethylbenzene	0.0200	0.0203	102	80-120
Xylenes	0.0200	0.0209	105	80-120
Gasoline	1	0.93	93	80-120

14148 E. Firestone Blvd., Santa Fe Springs, CA 90670 Tel: 310 921-8123, Fax: 310 921-7974

CHEMICAL & ENVIRONMENTAL LABORATORIES, INC.

QA/QC REPORT

--- EPA 7420 ---

I. Matrix Spike (MS)/Matrix Spike Duplicate(MSD)

Date Performed: 02/27/97
Batch #: 1894
Lab Sample I.D.: 70226B

Unit: mg/kg

ANALYTE	Sample CONC	SPK CONC	MS (mg/kg)	MS %	MSD (mg/kg)	MSD %	RPD	ACP %MS	ACP RPD
Total Lead	ND	70.0	65.9	94.1	68.3	97.6	3.6	70-130	<30

II. Laboratory Quality Control Check Sample

ANALYTE	LCS RESULT	TRUE VALUE	%RECOVERY	ACP %
Total Lead	64.1	70.0	91.6	80-120

14148 E. Firestone Blvd., Santa Fe Springs, CA 90670 Tel: 310 921-8123, Fax: 310 921-7974

Versar INC. 70226B

CHAIN OF CUSTODY RECORD

PROJECT NO.	PROJECT NAME
3564-006	Pacific Bell: Van Nuys

SAMPLERS: (Signature) Philip Cox (Printed) Philip Cox

PARAMETERS: TPH-G, BTEX, MTBE, Total Lead 7420

INDUSTRIAL HYGIENE SAMPLE: Y

FIELD SAMPLE NUMBER	DATE	TIME	COMP.	GRAB	STATION LOCATION	NO. OF CONTAINERS	TPH-G	BTEX	MTBE	Total Lead 7420	REMARKS
SP1	2/26/97	1435		X		1	X	X	X	X	
SP2		1435				1	X	X	X	X	
TP1-14.5		1441				1	X	X	X	X	
D1-3.0		1445				1	X	X	X	X	
TP2-14.5		1455				1	X	X	X	X	
TP3-14.5		1500				1	X	X	X	X	
Background						1					HOLD

Relinquished by: (Signature)	Date / Time	Received by: (Signature)	Relinquished by: (Signature)	Date / Time	Received by: (Signature)
Philip Cox	2/26/97				
(Printed) Philip Cox	Versar, Inc.	(Printed)	(Printed)		(Printed)

Relinquished by: (Signature)	Date / Time	Received for Laboratory by: (Signature)	Date / Time	Remarks
		Larry Zhang	2/26/97 15:35	
(Printed)		(Printed) LARRY ZHANG		

Distribution: Original Plus One Accompanies Shipment (white and yellow); Copy to Coordinator Field Files (pink).

Versar INC.

APPENDIX F

Soil Disposal Receipt

DUMP TRUCK FREIGHT BILL

PRIME OR OVERLYING CARRIER: WEST COAST S+G — BILL NO. [illegible] 5406

TRUCK # 28 — TRAILER # 28 — DATE 3-3-97

UNDERLYING CARRIER (IF ANY) — CAL. T- 88822

RECEIVED FROM (CONSIGNOR)	DELIVERED TO (CONSIGNEE)
TAIT	CALMAT
ADDRESS 11201 RAYMER	ADDRESS LANDFILL
CITY VAN NUYS	CITY

NAME AND ADDRESS OF DEBTOR (IF OTHER THAN CONSIGNOR) — JOB #

ZONE RATES ONLY — DISTANCE RATES ONLY

PRODUCTION AREA NO — POINT OF ORIGIN — SHORTEST LEGAL MILES

DELIVERY ZONE NO — POINT OF DESTINATION

SCALE TAG NO.	WEIGHT	CHARGES	SCALE TAG NO.	WEIGHT	CHARGES
1			7		
2			8		
3			9		
4			10		
5			11		
6			12		

TOTAL WEIGHT — RATE @ $ 60.00 — TOTAL CHARGES $

HOURLY RATE NOTICE NO. AND DATE	COMMODITY TRANSPORTED	REPORTING TIME	START LOADING TIME NEXT TO LAST TRIP	ELAPSED TIME	ARRIVAL AT ORIGIN AFTER NEXT TO LAST TRIP
		12:15 AM / PM	AM / PM	HRS / MIN	AM / PM

NO. OF AXLES ON UNIT OF EQUIPT.	IF APPLICABLE SHOW CAPACITY IN CUBIC YARDS	ELAPSED TIME	ENDING TIME	TYPE OF DUMP TRUCK EQUIPMENT
		HRS / MIN		TRAILER(S): ☐ NONE ☐ BOTTOM DUMP DBL ☒ TRANSFER ☐ END DUMP SEMI ☐ ____

TRUCK OWNER (IF NOT SHOWN ABOVE).

START LOADING TIME LAST TRIP — AM / PM

TRUCK	TRACTOR
☐ 2 AXLE	☒ 2 AXLE
☒ 3 AXLE	☐ 3 AXLE

DRIVER SIGNATURE

DEBTOR AGREES TO PAY LEGAL FEES, COURT COSTS FOR COLLECTION OF DELINQUENT ACCOUNTS AND LEGAL RATE OF INTEREST FOR PAST DUE ACCOUNTS.

AUTHORIZED JOB SIGNATURE

TOTAL TIME IS THE TOTAL OF THE TWO ELAPSED TIME BOXES ABOVE — HRS 45 MIN

DEDUCT MEALS AND TRUCK DOWNTIME — HRS — MIN

CONVERT NET TIME TO NEAREST 1/10 HOUR (6 MINUTES) AND COMPUTE CHARGE — NET TIME 2 HRS 45 MIN — 2.75 HRS @ $ 60 = $ 165

ADD DUMP FEES, BRIDGE TOLLS, ACCESSORIAL AND OTHER CHARGES — 21

TOTAL CHARGE — 2810

PUBLIC UTILITIES COMMISSION REQUIRES PAYMENT FOR THESE CHARGES NOT LATER THAN THE FIFTEENTH OF THE MONTH FOLLOWING DATE OF THIS BILL.

CALIF. DUMP TRUCK OWNER'S ASSOCIATION P.O. BOX 215 MONTEREY PARK, CALIF.

DUMP TRUCK FREIGHT BILL

PRIME OR OVERLYING CARRIER: West Coast Sands Gravel

BILL NO. NC 10424

TRUCK # 14 TRAILER # 14 DATE 3-March-97

UNDERLYING CARRIER (IF ANY)

CAL. T-

RECEIVED FROM (CONSIGNOR)	DELIVERED TO (CONSIGNEE)
Tait & Assoc.	
ADDRESS 16201 Raymer	ADDRESS
CITY Van Nuys	CITY

NAME AND ADDRESS OF DEBTOR (IF OTHER THAN CONSIGNOR) — JOB #

ZONE RATES ONLY: PRODUCTION AREA NO; DELIVERY ZONE NO; POINT OF ORIGIN: Van Nuys; POINT OF DESTINATION

DISTANCE RATES ONLY: SHORTEST; LEGAL; MILES

	SCALE TAG NO.	WEIGHT	CHARGES		SCALE TAG NO.	WEIGHT	CHARGES
1	1			7			
2				8			
3				9			
4				10			
5				11			
6				12			

TOTAL WEIGHT — RATE @ $ — TOTAL CHARGES $

HOURLY RATE NOTICE NO. AND DATE	COMMODITY TRANSPORTED	REPORTING TIME	START LOADING TIME NEXT TO LAST TRIP	ELAPSED TIME	ARRIVAL AT ORIGIN AFTER NEXT TO LAST TRIP.
60.00	Dirt	2:30 (AM) PM	AM PM	HRS MIN	AM PM

NO. OF AXLES ON UNIT OF EQUIPT.	IF APPLICABLE SHOW CAPACITY IN CUBIC YARDS	ELAPSED TIME	ENDING TIME	TYPE OF DUMP TRUCK EQUIPMENT
5		HRS MIN	4:30	TRAILER(S): ☐ NONE ☐ BOTTOM DUMP DBL. ☒ TRANSFER ☐ END DUMP SEMI ☐ _____

TRUCK OWNER (IF NOT SHOWN ABOVE).

START LOADING TIME LAST TRIP: AM / PM

TRUCK	TRACTOR
☐ 2 AXLE	☐ 2 AXLE
☒ 3 AXLE	☐ 3 AXLE

OWNER SIGNATURE

DEBTOR AGREES TO PAY LEGAL FEES COURT COSTS FOR COLLECTION OF DELINQUENT ACCOUNTS AND LEGAL RATE OF INTEREST FOR PAST DUE ACCOUNTS

AUTHORIZED JOB SIGNATURE

TOTAL TIME IS THE TOTAL OF THE TWO ELAPSED TIME BOXES ABOVE: 2 HRS 00 MIN

DEDUCT MEALS AND TRUCK DOWNTIME: HRS MIN

CONVERT NET TIME TO NEAREST 1/10 HOUR (6 MINUTES) AND COMPUTE CHARGE: NET TIME 2 HRS 00 MIN = 2.00 HRS @ $ 60.00 = $ 120.00

ADD DUMP FEES, BRIDGE TOLLS, ACCESSORIAL AND OTHER CHARGES: 60.50

TOTAL CHARGE: 180.50

PUBLIC UTILITIES COMMISSION REQUIRES PAYMENT FOR THESE CHARGES NOT LATER THAN THE FIFTEENTH OF THE MONTH FOLLOWING DATE OF THIS BILL.

CALIF. DUMP TRUCK OWNER'S ASSOCIATION P.O. BOX 215 MONTEREY PARK, CALIF.

DUMP TRUCK FREIGHT BILL

PRIME OR OVERLYING CARRIER: West Coast Sand & Gravel — BILL NO. NC 10423

TRUCK # 141 — TRAILER # 111 — DATE 3-Mar-97

UNDERLYING CARRIER (IF ANY) — CAL. T-

RECEIVED FROM (CONSIGNOR)	DELIVERED TO (CONSIGNEE)
Tait & Assoc	
ADDRESS 16201 Raymar	ADDRESS
CITY Los Angeles	CITY

NAME AND ADDRESS OF DEBTOR (IF OTHER THAN CONSIGNOR) — JOB #

ZONE RATES ONLY: PRODUCTION AREA NO; DELIVERY ZONE NO; POINT OF ORIGIN: Los Angels; POINT OF DESTINATION

DISTANCE RATES ONLY: SHORTEST LEGAL MILES

	SCALE TAG NO.	WEIGHT	CHARGES		SCALE TAG NO	WEIGHT	CHARGES
1	1			7			
2	1			8			
3				9			
4				10			
5				11			
6				12			

TOTAL WEIGHT — RATE @ $ — TOTAL CHARGES $

HOURLY RATE NOTICE NO. AND DATE: 60 cw

COMMODITY TRANSPORTED: Dirt

REPORTING TIME: 10:30 AM/PM

START LOADING TIME NEXT TO LAST TRIP: AM/PM

ELAPSED TIME: HRS / MIN

ARRIVAL AT ORIGIN AFTER NEXT TO LAST TRIP: AM/PM

NO. OF AXLES ON UNIT OF EQUIPT: 5

IF APPLICABLE SHOW CAPACITY IN CUBIC YARDS

ELAPSED TIME: HRS / MIN

ENDING TIME: 1:30

TYPE OF DUMP TRUCK EQUIPMENT

TRAILER(S)
- ☐ NONE
- ☐ BOTTOM DUMP DBL
- ☒ TRANSFER
- ☐ END DUMP SEMI
- ☐ _____

TRUCK OWNER (IF NOT SHOWN ABOVE)

START LOADING TIME LAST TRIP: AM/PM

TRUCK	TRACTOR
☐ 2 AXLE	☐ 2 AXLE
☒ 3 AXLE	☐ 3 AXLE

TOTAL TIME IS THE TOTAL OF THE TWO ELAPSED TIME BOXES ABOVE: 3 HRS 00 MIN

DRIVER SIGNATURE

DEDUCT MEALS AND TRUCK DOWNTIME: HRS / MIN

CONVERT NET TIME TO NEAREST 1/10 HOUR (6 MINUTES) AND COMPUTE CHARGE: NET TIME 3 HRS 00 MIN; 3.00 HRS @ $100 = $ 180

DEBTOR AGREES TO PAY LEGAL FEES COURT COSTS FOR COLLECTION OF DELINQUENT ACCOUNTS AND LEGAL RATE OF INTEREST FOR PAST DUE ACCOUNTS

ADD DUMP FEES, BRIDGE TOLLS, ACCESSORIAL AND OTHER CHARGES: 121

AUTHORIZED JOB SIGNATURE

TOTAL CHARGE: 301

PUBLIC UTILITIES COMMISSION REQUIRES PAYMENT FOR THESE CHARGES NOT LATER THAN THE FIFTEENTH OF THE MONTH FOLLOWING DATE OF THIS BILL.

CALIF. DUMP TRUCK OWNER'S ASSOCIATION P.O. BOX 215 MONTEREY PARK, CALIF.

DUMP TRUCK FREIGHT BILL

PRIME OR OVERLYING CARRIER: LAE-4COAST SAND & GRAVEL BILL NO. 10302

TRUCK # 22 TRAILER # 22T DATE 3-3-97

UNDERLYING CARRIER (IF ANY) CAL. T-98822

RECEIVED FROM (CONSIGNOR)	DELIVERED TO (CONSIGNEE)
TAIT & ASSOC INC	MIMAT LANDFILL
ADDRESS 16201 RAYMER	ADDRESS
CITY VAN NUYS	CITY

NAME AND ADDRESS OF DEBTOR (IF OTHER THAN CONSIGNOR) JOB #

ZONE RATES ONLY: PRODUCTION AREA NO; DELIVERY ZONE NO; POINT OF ORIGIN; POINT OF DESTINATION

DISTANCE RATES ONLY: SHORTEST LEGAL MILES

	SCALE TAG NO	WEIGHT	CHARGES		SCALE TAG NO.	WEIGHT	CHARGES
1				7			
2				8			
3				9			
4				10			
5				11			
6				12			

TOTAL WEIGHT RATE @ $ 60.00 TOTAL CHARGES $

HOURLY RATE NOTICE NO. AND DATE: 60 2-

COMMODITY TRANSPORTED: DIRT

REPORTING TIME AM PM

START LOADING TIME NEXT TO LAST TRIP: 1215 AM PM

ELAPSED TIME HRS MIN

ARRIVAL AT ORIGIN AFTER NEXT TO LAST TRIP AM PM

NO. OF AXLES ON UNIT OF EQUIPT: 5

IF APPLICABLE SHOW CAPACITY IN CUBIC YARDS

ELAPSED TIME HRS MIN

ENDING TIME: 2.30

TYPE OF DUMP TRUCK EQUIPMENT

TRAILER(S)
- ☐ NONE
- ☐ BOTTOM DUMP DBL
- ☐ TRANSFER
- ☐ END DUMP SEMI
- ☐ _____

TRUCK OWNER (IF NOT SHOWN ABOVE)

START LOADING TIME LAST TRIP AM PM

TRUCK	TRACTOR
☐ 2 AXLE	☐ 2 AXLE
☐ ~~3~~ 5 AXLE	☐ 3 AXLE

DRIVER SIGNATURE

TOTAL TIME IS THE TOTAL OF THE TWO ELAPSED TIME BOXES ABOVE: 2 HRS 15 MIN

DEDUCT MEALS AND TRUCK DOWNTIME HRS MIN

CONVERT NET TIME TO NEAREST 1/10 HOUR (6 MINUTES) AND COMPUTE CHARGE: NET TIME 2 HRS 15 MIN; 2.25 HRS @ $ $

ADD DUMP FEES, BRIDGE TOLLS, ACCESSORIAL AND OTHER CHARGES: 60.50

TOTAL CHARGE: 95.50

DEBTOR AGREES TO PAY LEGAL FEES, COURT COSTS FOR COLLECTION OF DELINQUENT ACCOUNTS AND LEGAL RATE OF INTEREST FOR PAST DUE ACCOUNTS

AUTHORIZED JOB SIGNATURE

PUBLIC UTILITIES COMMISSION REQUIRES PAYMENT FOR THESE CHARGES NOT LATER THAN THE FIFTEENTH OF THE MONTH FOLLOWING DATE OF THIS BILL.

CALIF. DUMP TRUCK OWNER'S ASSOCIATION P.O. BOX 215 MONTEREY PARK, CALIF.

DUMP TRUCK FREIGHT BILL

PRIME OR OVERLYING CARRIER: WEST COAST SAND & GRAVEL BILL NO. 10301

TRUCK # 22 TRAILER # 22T DATE 3-3-97

UNDERLYING CARRIER (IF ANY) CAL. T- 9422

RECEIVED FROM (CONSIGNOR)	DELIVERED TO (CONSIGNEE)
TAIT & ASSOC INC.	~~MCAFEE~~ V LANDFILL
ADDRESS 16201 RAYMER ST.	ADDRESS CALMAT
CITY VAN NUYS	CITY

NAME AND ADDRESS OF DEBTOR (IF OTHER THAN CONSIGNOR) JOB #

ZONE RATES ONLY: PRODUCTION AREA NO; POINT OF ORIGIN; DISTANCE RATES ONLY: SHORTEST LEGAL MILES; DELIVERY ZONE NO; POINT OF DESTINATION

	SCALE TAG NO	WEIGHT	CHARGES		SCALE TAG NO	WEIGHT	CHARGES
1	1 -	9:00 -	10:45	7			
2	2 -			8			
3				9			
4				10			
5				11			
6				12	60.00		

TOTAL WEIGHT | RATE @ $ 60.00 | TOTAL CHARGES $

HOURLY RATE NOTICE NO AND DATE 60 2/97

COMMODITY TRANSPORTED DIRT

REPORTING TIME AM PM

START LOADING TIME NEXT TO LAST TRIP 9:00 AM PM

ELAPSED TIME HRS MIN

ARRIVAL AT ORIGIN AFTER NEXT TO LAST TRIP AM PM

NO. OF AXLES ON UNIT OF EQUIPT 5

IF APPLICABLE SHOW CAPACITY IN CUBIC YARDS

ELAPSED TIME HRS MIN

ENDING TIME 1045

TYPE OF DUMP TRUCK EQUIPMENT

TRAILER(S): ☐ NONE ☐ BOTTOM DUMP DBL. ☑ TRANSFER ☐ END DUMP SEMI ☐ ____

TRUCK OWNER (IF NOT SHOWN ABOVE)

START LOADING TIME LAST TRIP AM PM

TRUCK: ☑ 2 AXLE ☐ 3 AXLE

TRACTOR: ☐ 2 AXLE ☐ 3 AXLE

DRIVER SIGNATURE

TOTAL TIME IS THE TOTAL OF THE TWO ELAPSED TIME BOXES ABOVE: 1 HRS 45 MIN

DEDUCT MEALS AND TRUCK DOWNTIME HRS MIN

CONVERT NET TIME TO NEAREST 1/10 HOUR (6 MINUTES) AND COMPUTE CHARGE: NET TIME 1 HRS 45 MIN = 1.75 HRS @ $ 60.00 = $ 105.00

ADD DUMP FEES, BRIDGE TOLLS, ACCESSORIAL AND OTHER CHARGES: 60.50

TOTAL CHARGE: 165.50

DEBTOR AGREES TO PAY LEGAL FEES, COURT COSTS FOR COLLECTION OF DELINQUENT ACCOUNTS AND LEGAL RATE OF INTEREST FOR PAST DUE ACCOUNTS

AUTHORIZED JOB SIGNATURE

PUBLIC UTILITIES COMMISSION REQUIRES PAYMENT FOR THESE CHARGES NOT LATER THAN THE FIFTEENTH OF THE MONTH FOLLOWING DATE OF THIS BILL.

CALIF. DUMP TRUCK OWNER'S ASSOCIATION P.O. BOX 218 MONTEREY PARK, CALIF.

IN CASE OF EMERGENCY OR SPILL, CALL THE NATIONAL RESPONSE CENTER 1-800-424-8802. WITHIN CALIFORNIA, CALL 1-800-852-7550

California Environmental Protection Agency — See Instructions on back of page 6

Form Approved OMB No. 2050-0039 (Expires 9-30-96) — Please print or type. (Form designed for use on elite (12-pitch) typewriter.) — Department of Toxic Substances Control, Sacramento, California

UNIFORM HAZARDOUS WASTE MANIFEST	1. Generator's US EPA ID No.	2. Manifest Document No.	3. Page 1 of	Information in the shaded areas is not required by federal law.
	CA D 0 0 9 8 1 4 3 2 1 0 0			

GENERATOR

5. Generator's Name and Mailing Address: PACIFIC BELL, P.O. BOX 6295, SAN RAMON, CA 94583

4. Generator's Phone (510) 308-8572

6. Transporter 1 Company Name: ERICKSON, INC. — 7. US EPA ID Number: CA D 0 0 9 4 6 6 9 2

8. Transporter 2 Company Name — 9. US EPA ID Number

10. Designated Facility Name and Site Address: DEMENNO KERDOON, 2000 N. ALAMEDA ST., COMPTON, CA. 90222 — 10. US EPA ID Number: CA T 0 8 0 0 1 3 3 5 2

11. US DOT Description (including Proper Shipping Name, Hazard Class, and ID Number)	12. Container No.	12. Container Type	13. Total Quantity	14. Unit Wt/Vol	Waste No.
a. RQ. WASTE FLAMMABLE LIQUID, N.O.S. (CONTAINS GASOLINE),3,UN1993,III (D001)	0 0 1	T T	0 0 3 0 0	G	
b.					
c.					
d.					

12. Additional Descriptions for Materials Listed Above — Handling Codes for Wastes Listed Above

15. Special Handling Instructions and Additional Information:
WEAR APPROPRIATE PERSONAL PROTECTIVE CLOTHING
24-HR. EMERGENCY CONTACT PH# 916 977-7777
JOB#15303

SITE ADDRESS:
PACIFIC BELL
16201 RAYMER AVE.
VAN NUYS, CA. 91408

16. GENERATOR'S CERTIFICATION: I hereby declare that the contents of this consignment are fully and accurately described above by proper shipping name and are classified, packed, marked, and labeled, and are in all respects in proper condition for transport by highway according to applicable international and national government regulations.

If I am a large quantity generator, I certify that I have a program in place to reduce the volume and toxicity of waste generated to the degree I have determined to be economically practicable and that I have selected the practicable method of treatment, storage, or disposal currently available to me which minimizes the present and future threat to human health and the environment; OR, if I am a small quantity generator, I have made a good faith effort to minimize my waste generation and select the best waste management method that is available to me and that I can afford.

Printed/Typed Name	Signature	Month	Day	Year
CESAR CASTICO		0 2	2 6	9 7

TRANSPORTER

17. Transporter 1 Acknowledgement of Receipt of Materials

Printed/Typed Name	Signature	Month	Day	Year
RUSSELL ALEXANDER	Russell Alexander	0 2	2 6	9 7

18. Transporter 2 Acknowledgement of Receipt of Materials

Printed/Typed Name	Signature	Month	Day	Year

FACILITY

19. Discrepancy Indication Space

20. Facility Owner or Operator Certification of receipt of hazardous materials covered by this manifest except as noted in Item 19.

Printed/Typed Name	Signature	Month	Day	Year
JOHN KEYNON		0 2	2 6	9 7

DO NOT WRITE BELOW THIS LINE.

DTSC 8022A (1/95)
EPA 8700—22

Green: TRANSPORTER RETAINS

State of California—Health and Welfare Agency
Form Approved OMB No. 2050—0039 (Expires 9-30-91)
Please print or type. *(Form designed for use on elite (12-pitch typewriter).*

Department of Health Services
Toxic Substances Control Division
Sacramento, California

UNIFORM HAZARDOUS WASTE MANIFEST

1. Generator's US EPA ID No. CAD [illegible] Manifest Document No.

2. Page 1 of 1

Information in the shaded areas is not required by Federal law.

3. Generator's Name and Mailing Address
PACIFIC BELL / ENVIRONMENTAL MGT.
2600 CAMINO RAMON SAN RAMON, CA. (MD) [illegible]

4. Generator's Phone [illegible]

A. State Manifest Document Number 9015867 3

B. State Generator's ID HVH 360.10 [illegible]

5. Transporter 1 Company Name ADAMS TRUCKING

6. US EPA ID Number CAD [illegible]

C. State Transporter's ID 01164 8

D. Transporter's Phone (213) 771-6079

7. Transporter 2 Company Name

8. US EPA ID Number

E. State Transporter's ID

F. Transporter's Phone

9. Designated Facility Name and Site Address CHEMICAL WASTE MANAGEMENT INC
3121 SANDHILL ROAD
PINCKNEYVILLE, IL 62274

10. US EPA ID Number ILD [illegible]

G. State Facility's ID

H. Facility's Phone (618) 357-8415

11. US DOT Description (Including Proper Shipping Name, Hazard Class, and ID Number)	12. Containers No.	12. Containers Type	13. Total Quantity	14. Unit Wt/Vol	I. Waste No.
a. WASTE COMBUSTIBLE LIQUID N.O.S. UN 1993	001	TP	00200	G	State 241 / EPA/Other [illegible]
b.					State / EPA/Other
c.					State / EPA/Other
d.					State / EPA/Other

J. Additional Descriptions for Materials Listed Above
OIL/WATER MIXTURE

K. Handling Codes for Wastes Listed Above
a. 01 b.
c. d.

15. Special Handling Instructions and Additional Information
[illegible]
NO SMOKING

[illegible]
VAN NUYS, CA

16.

GENERATOR'S CERTIFICATION: I hereby declare that the contents of this consignment are fully and accurately described above by proper shipping name and are classified, packed, marked, and labeled, and are in all respects in proper condition for transport by highway according to applicable international and national government regulations.

If I am a large quantity generator, I certify that I have a program in place to reduce the volume and toxicity of waste generated to the degree I have determined to be economically practicable and that I have selected the practicable method of treatment, storage, or disposal currently available to me which minimizes the present and future threat to human health and the environment; OR, if I am a small quantity generator, I have made a good faith effort to minimize my waste generation and select the best waste management method that is available to me and that I can afford.

Printed/Typed Name	Signature	Month	Day	Year
X JIM JAMES	X [signature]		[illegible]	89

TRANSPORTER

17. Transporter 1 Acknowledgement of Receipt of Materials

Printed/Typed Name	Signature	Month	Day	Year
[illegible]	[signature]		[illegible]	89

18. Transporter 2 Acknowledgement of Receipt of Materials

Printed/Typed Name	Signature	Month	Day	Year

FACILITY

19. Discrepancy Indication Space

20. Facility Owner or Operator Certification of receipt of hazardous materials covered by this manifest except as noted in Item 19.

Printed/Typed Name	Signature	Month	Day	Year

IN CASE OF AN EMERGENCY OR SPILL, CALL THE NATIONAL RESPONSE CENTER 1-800-424-8802; WITHIN CALIFORNIA CALL 1-800-852-7550

9015867 3

8022 A (1/88)
8700—22
(9-88) Previous editions are obsolete.

Do Not Write Below This Line

YELLOW: GENERATOR RETAINS

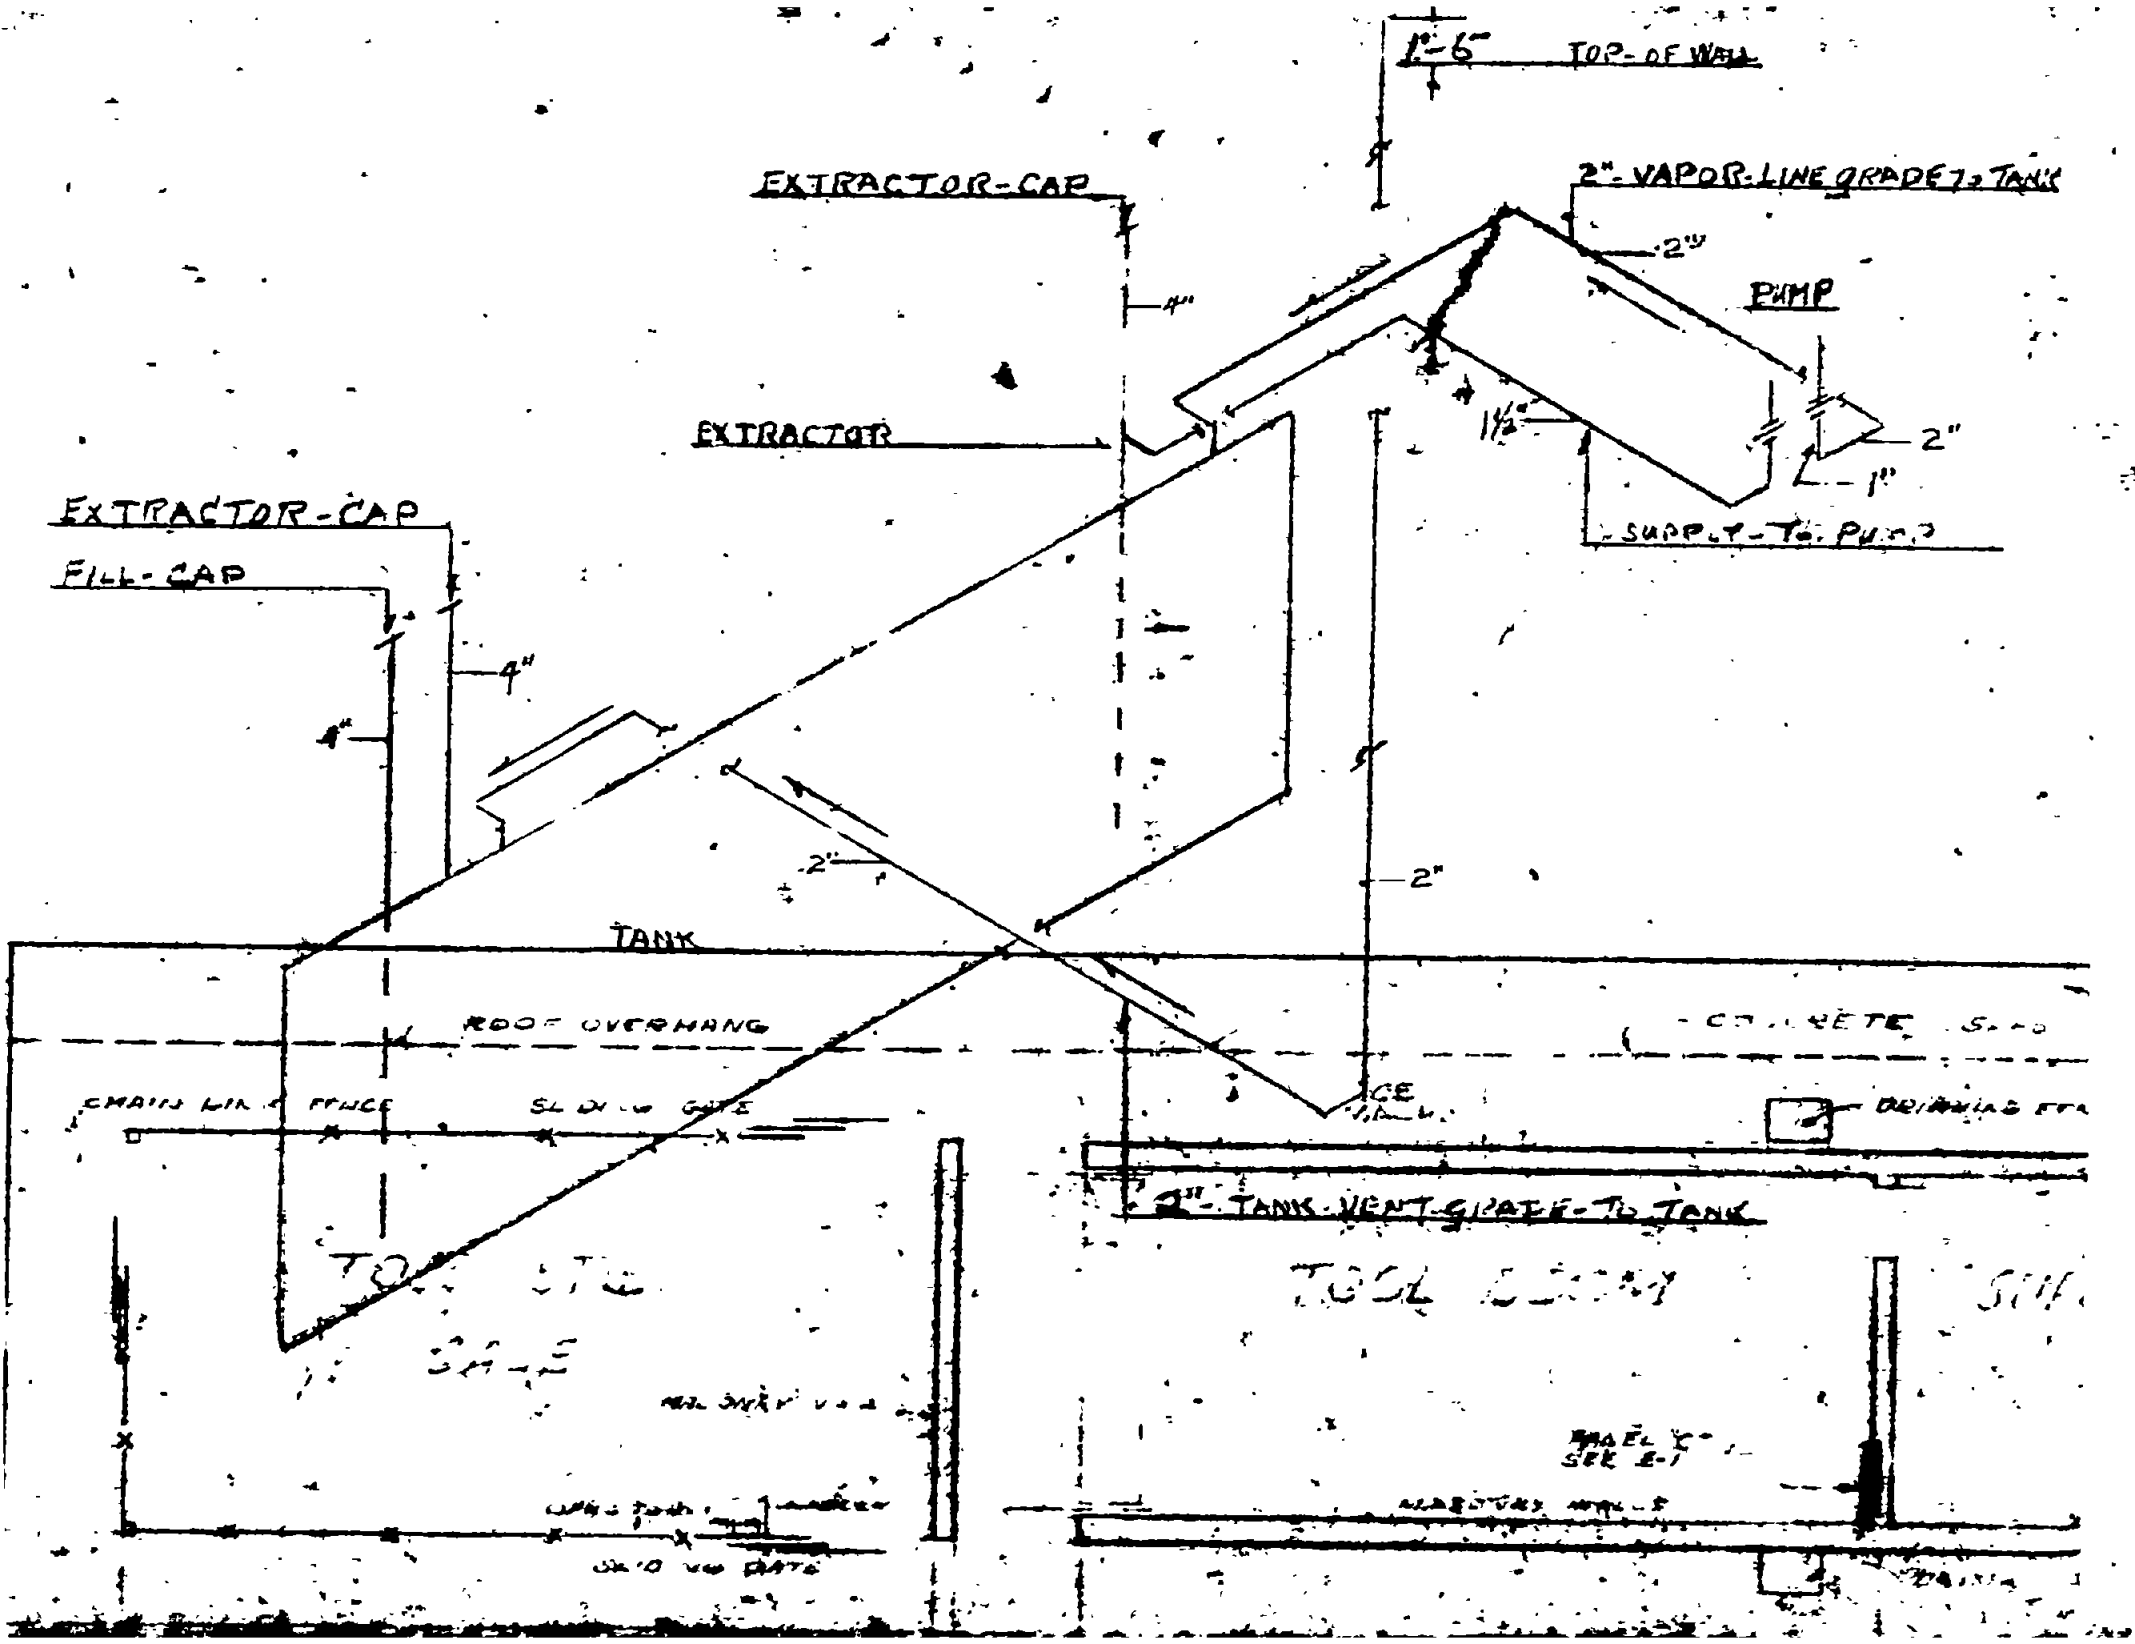
1'-6" TOP OF WALL
EXTRACTOR-CAP
2" VAPOR LINE GRADE TO TANK
2"
PUMP
4"
EXTRACTOR
1½"
2"
1"
SUPPLY TO PUMP
EXTRACTOR-CAP
FILL-CAP
4"
4"
2"
2"
TANK
ROOF OVERHANG
CHAIN LINK FENCE
SLIDING GATE
CONCRETE
2" TANK VENT GRADE TO TANK
SEE E-1

ATTIC SPACE PLAN

16201 Raymer

CABLE WORKSHOP 101

CABLE SCHOOL 102

OFFICE 103

CLOS 104

CLOS 105

106

MECH. ROOM 107

JAN 108

EMER. MAINT. ITEMS 165

SEE NOTE AT 2ND FL.

OPEN TO SKY

VENDING MACHINES

1 HR. FIN CORRIDOR

113

CONFERENCE 118

CABLE TESTERS 121

EQ. 122

REST. 123

MEN 120

WOMEN 123

MODERN FOLD DOOR

CLOTHES HOOKS

CLOSET 117

PARTS 133

AUTO MAINT. 130

MICROWAVE STOR 129

125

126

127

OFFICE 128

OFFICE 131

TELEPHONE TERMINAL CABINET

TAPERED STEEL GIRDER

SLIDING CLASS "C" DOOR

HOIST 10 TON N.I.C.

TIRE CHANGER N.I.C.

WORK BENCH N.I.C.

N.I.C. REELS

8" CONC BLK

6" CONC BLK

2x6 STUD

3/4" FULL HT. PLYWOOD (TYP.)

3/4 - 4'-0" x 8'-0" PLYWD.

LOUVER

VEST CONC

12'-0" x 14'-0" OVERHEAD DOOR

10'-0" x 14'-0" OVERHEAD DOOR

6" CONC. WALL

PLAS. WALLS & CLG. CONST.

Tanks and piping shall be installed in accordance with the Los Angeles Fire Code.

An emergency valve shall be installed under all dispensers served by a pressure delivery system.

280 gal Waste Oil Tank

APPROVED

LOS ANGELES FIRE DEPARTMENT

FEB 2 3 1967

BUREAU OF FIRE PREVENTION

SPECIAL EFFECTS

11830

F L O O R P L A N

SUBJECT TO FIELD INSPECTION

The approval of these plans and/or specifications does not exempt them from strict compliance with all other pertinent Sections of the Municipal Code and other laws and regulations.

APPROVED

LOS ANGELES FIRE DEPARTMENT
BUREAU OF FIRE PREVENTION

By _____ #3333 4-11-05

UNDERGROUND TANK REMOVAL
SBC FACILITY
16201 RAYMER ST.
VAN NUYS, CALIFORNIA

DRAWING INDEX

GENERAL

G1.0 COVER SHEET
G1.1 LEGEND AND NOTES

ARCHITECTURAL

A1.0 SITE LOCATION PLAN
A1.1 SITE PLANS

LOCATION PLAN

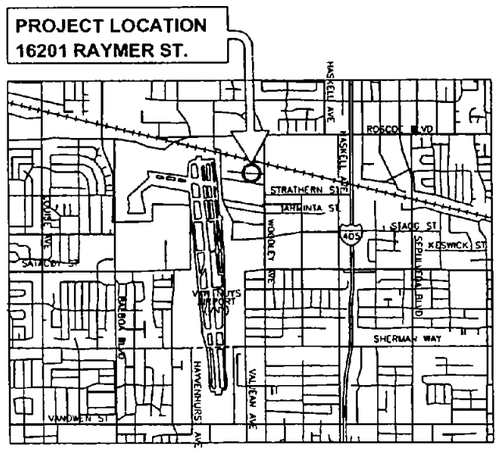

N

LOCATION MAP
NOT TO SCALE

SITE PLAN

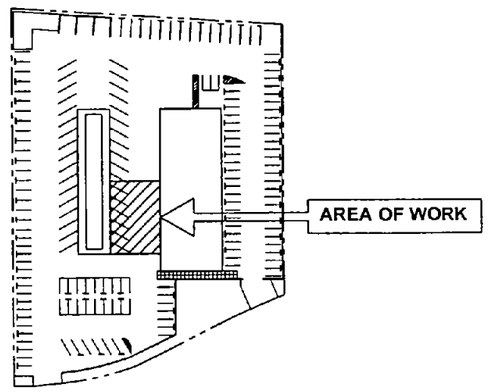

N

SITE PLAN
NOT TO SCALE

CONSULTANT STAMP

TENG

TENG COMPANIES OF CALIFORNIA, INC
ENGINEERS/ARCHITECTS/PLANNERS
330 N. BRAND BLVD., GLENDALE CA 91203
TELEPHONE 818 539 1100

TENG PROJ NO

REVISIONS / AUTHORIZATIONS

NO.	REVISIONS / AUTHORIZATIONS	DATE	BY

PROPRIETARY SBC INFORMATION

NOT FOR GENERAL USE OR DISCLOSURE OUTSIDE OF SBC UNDER EXEMPTIONS SET FORTH IN THE CALIFORNIA PUBLIC RECORDS ACT. THIS INFORMATION MAY ONLY BE USED BY AUTHORIZED PERSONNEL OF THE LOCAL GOVERNMENT AGENCY IN CONNECTION WITH APPLICATION FOR PERMITS AND AUTHORIZATIONS FOR BUILDINGS, CONSTRUCTION, AND/OR ZONING CHANGES

DRAWINGS PREPARED FOR

CORPORATE
REAL ESTATE

PROJECT TITLE

TANK REMOVAL
SBC FACILITY
16201 RAYMER ST
VAN NUYS, CA 91406

VNNYCA02

SHEET TITLE

COVER SHEET
ARCHITECTURAL

ENGAGEMENT NUMBER	DATE 03/03/2005	SCALE N/A
	DRAWN BY JH	CHECKED BY EM
SBC AUTHORIZATION	SHEET 1 OF 4 SHEETS	BUILDING NO
	SBC DRAWING NO VNNYCA02-G10	

N:\Teng\Losangeles\SBC\VEST\16201 Raymer St (Van Nuys)\VNNYCA02-G10.dwg
03-10-2005, 10:51:18 (PRLE) VNNYCA02-G10.dwg

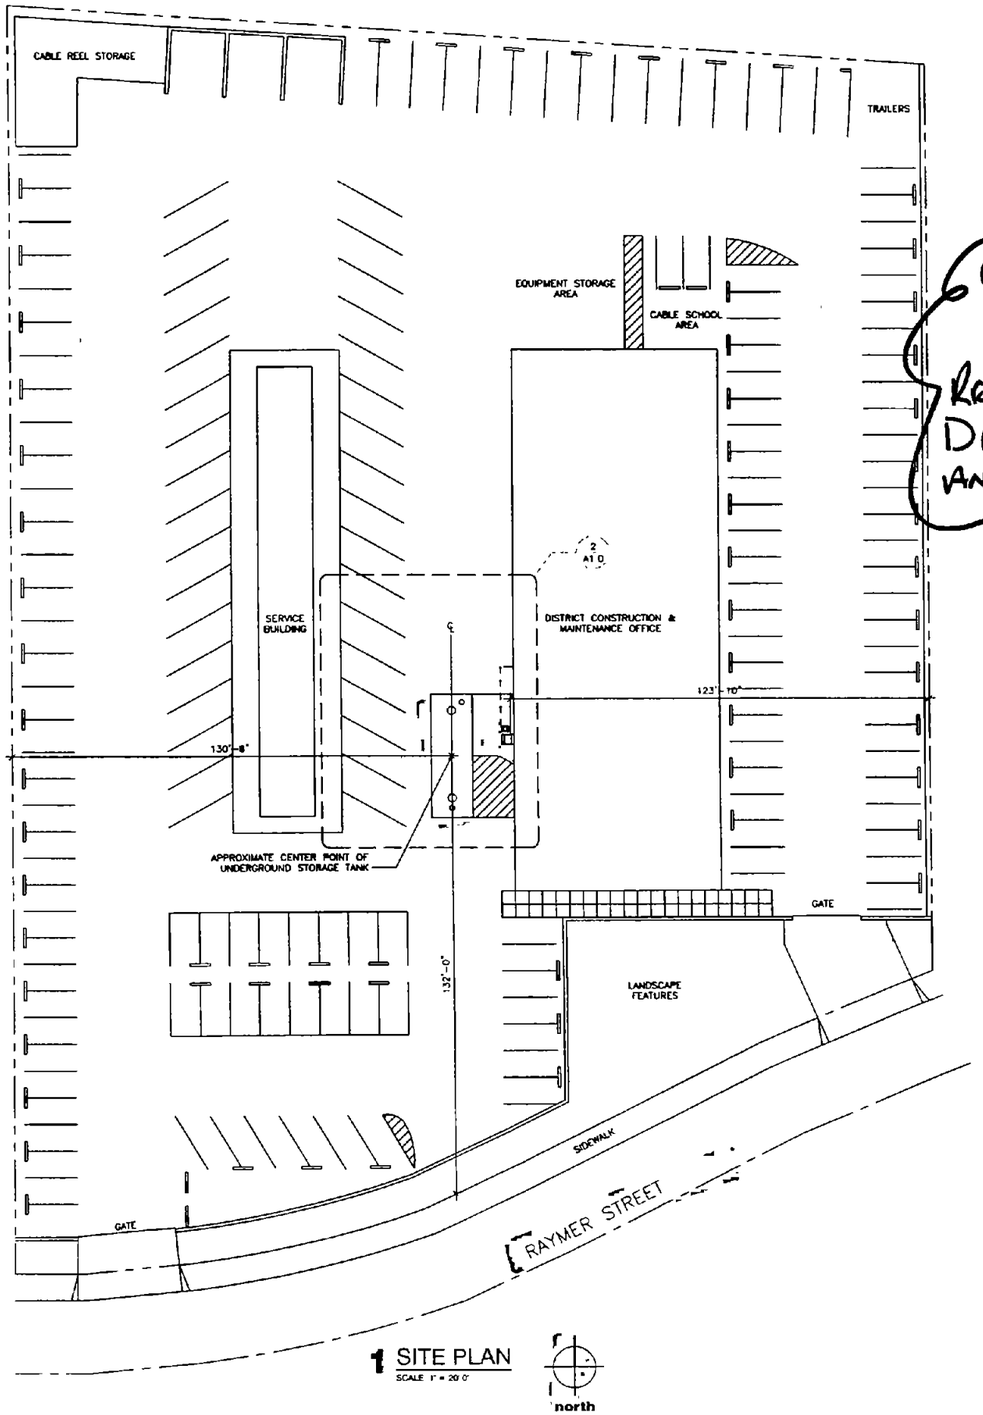

1 SITE PLAN
SCALE 1" = 20'-0"

KEY NOTES:

1. VEHICLE FUEL DISPENSER
2. ELECTRONIC CARD READER & PEDESTAL
3. 1½" GAS LINE
4. 2" VAPOR RECOVERY LINE
5. VENT LINE
6. UNDERGROUND STORAGE TANK (12,000-GALLON)
7. MANWAY COVER (TYP.)
8. VENT RISER
9. FILL PIPE
10. EMERGENCY FUEL SHUT-OFF (MOUNTED ON WALL)
11. TANK ALARM (MOUNTED ON WALL)
12. TLS-350 TANK MONITORING SYSTEM (INSIDE BUILDING)
13. EDGE OF TANK SLAB
14. EDGE OF DISPENSER PAD

REMOVE 1-12,000 GALLON DIESEL TANK ALL PIPING AND DISPENSER.

SUMMARIZED SCOPE OF WORK

1 DRAIN OR FLUSH PRODUCT FROM PIPING INTO TANK

2 REMOVE ALL REMAINING FLAMMABLE LIQUID FROM TANK. REMOVE ALL PRODUCT AND RINSATE. ALL RESIDUAL LIQUID OR SLUDGE (INCLUDING RINSTATE) TO BE DISPOSED OF BY ENVIROMENTAL CONTRACTOR

3. SAWCUT AND REMOVE CONCRETE AND A.C. COVER FOR ACCESS TO TANK, DISPOSE OF CONCRETE AND A.C. DEBRIS

4 DIG DOWN TO TOP OF TANK.

[redacted]

6 PLUG ALL TANK OPENINGS

7. RENDER TANK INERT USING THIRTY POUNDS OF DRY ICE PER THOUSAND GALLONS OF TANK CAPACITY (OR AS REQUIRED BY LOCAL AUTHORITIES)

8 FOLLOWING INSPECTION BY LOCAL HEALTH AND FIRE INSPECTORS, EXCAVATE AND REMOVE TANK AND PIPING. DISPOSAL OF TANK AND PIPING BY ENVIROMENTAL CONTRACTOR. ABANDON DEADMAN SLAB IN PLACE.

9 BACKFILL EXCAVATION, PROVIDE BASE AND ASPHALT PAVING IN AREA OF REMOVED TANK

10 REPLACE OR RESTORE ANY EXISTING SITE CONDITION DAMAGED OR ALTERED DURING THE TANK REMOVAL AND INSTALLATION, REMOVE SHEET PILING

11 PATCH AND REPAIR EXISTING ASPHALT PAVING WHERE DISTURBED BY NEW WORK TO MATCH EXISTING. RESTORE PARKING SPACES TO ORIGINAL CONDITION

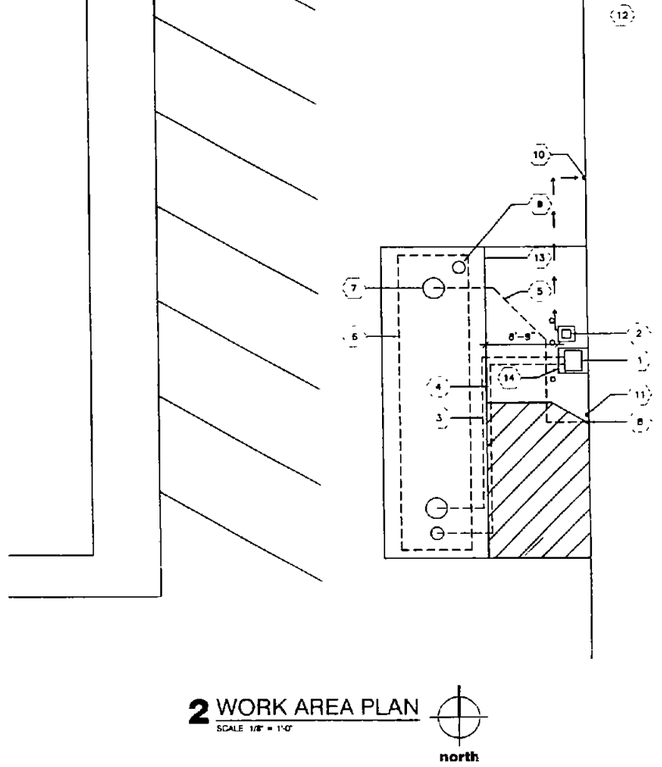

2 WORK AREA PLAN
SCALE 1/8" = 1'-0"

ISSUE DATE MM-DD-YY
DRWG
SHT

CONSULTANT STAMP

TENG
TENG COMPANIES OF CALIFORNIA, INC
ENGINEERS/ARCHITECTS/PLANNERS
330 N. BRAND BLVD., GLENDALE CA 91203
TELEPHONE 818 539 1100

TENG PROJ NO 26-A074-01

REVISIONS / AUTHORIZATIONS

NO	REVISIONS / AUTHORIZATIONS	DATE	BY

PROPRIETARY SBC INFORMATION

NOT FOR GENERAL USE OR DISCLOSURE OUTSIDE OF SBC UNDER EXEMPTIONS SET FORTH IN THE CALIFORNIA PUBLIC RECORDS ACT. THIS INFORMATION MAY ONLY BE USED BY AUTHORIZED PERSONNEL OF THE LOCAL GOVERNMENT AGENCY IN CONNECTION WITH APPLICATION FOR PERMITS AND AUTHORIZATIONS FOR BUILDINGS, CONSTRUCTION, AND/OR ZONING CHANGES

DRAWINGS PREPARED FOR

SBC CORPORATE REAL ESTATE

PROJECT TITLE

TANK REMOVAL
SBC FACILITY
16201 RAYMER ST
VAN NUYS, CA 91406
VNNYCA02

SHEET TITLE

SITE LOCATION PLAN
ARCHITECTURAL

ENGAGEMENT NUMBER	DATE 03/03/2005	SCALE
	DRAWN BY JN	CHECKED BY TM
SBC AUTHORIZATION	SHEET 3 OF 4 SHEETS	BUILDING NO
	SBC DRAWING NO VNNYCA02-A10	

T:\Document\26g07401\Com\JAX\DWG\VNNYCA02-a10.dwg
04-06-2005 18:17:30 (XREF) VNNYCA02_cap.dwg (XREF) VNNYCA02-ttb.dwg

1" = 20'

Property Line

N

S

JUNK
CABLE

CABLE
SCHOOL
AREA

MICROWAVE
STOR.

281 GAL. REFUSE
OIL TANK SEE
DETL. 5/P-1

C.O.T.G.

4"

3" W. & 1 1/4" V. BEL. GRADE

4" C.I.

793.70

I.E. 783.80
10' below F.F.

S.O.V.Y.B.

1"

OK-Alan 11-9-66

C.O.T.G. 2" C.I.

2" W

4" C.I.
2% SLOPE

PROPOSED BLD'G
F.F. ELEV. 793.70'

I.E. 783.18'

4" C.I.

1" G. FOR SUPPLY
RM. BLD'G. W/
S.O.V.Y.B.

2½" C.W. W/
S.O.V.Y.B.

3" G. W/ S.O.V.

GAS METER ABOVE GROUND
"SENTINAL EARTHQUAKE VALVE"

2½" IN LIEU OF

Property Line

793.70
-4.00
789.70

793.70
-3.18.0
1'-0"
2'-7"
10

100
60
160
20
140
60
240
60
26
10

C.

BE
BA
AS

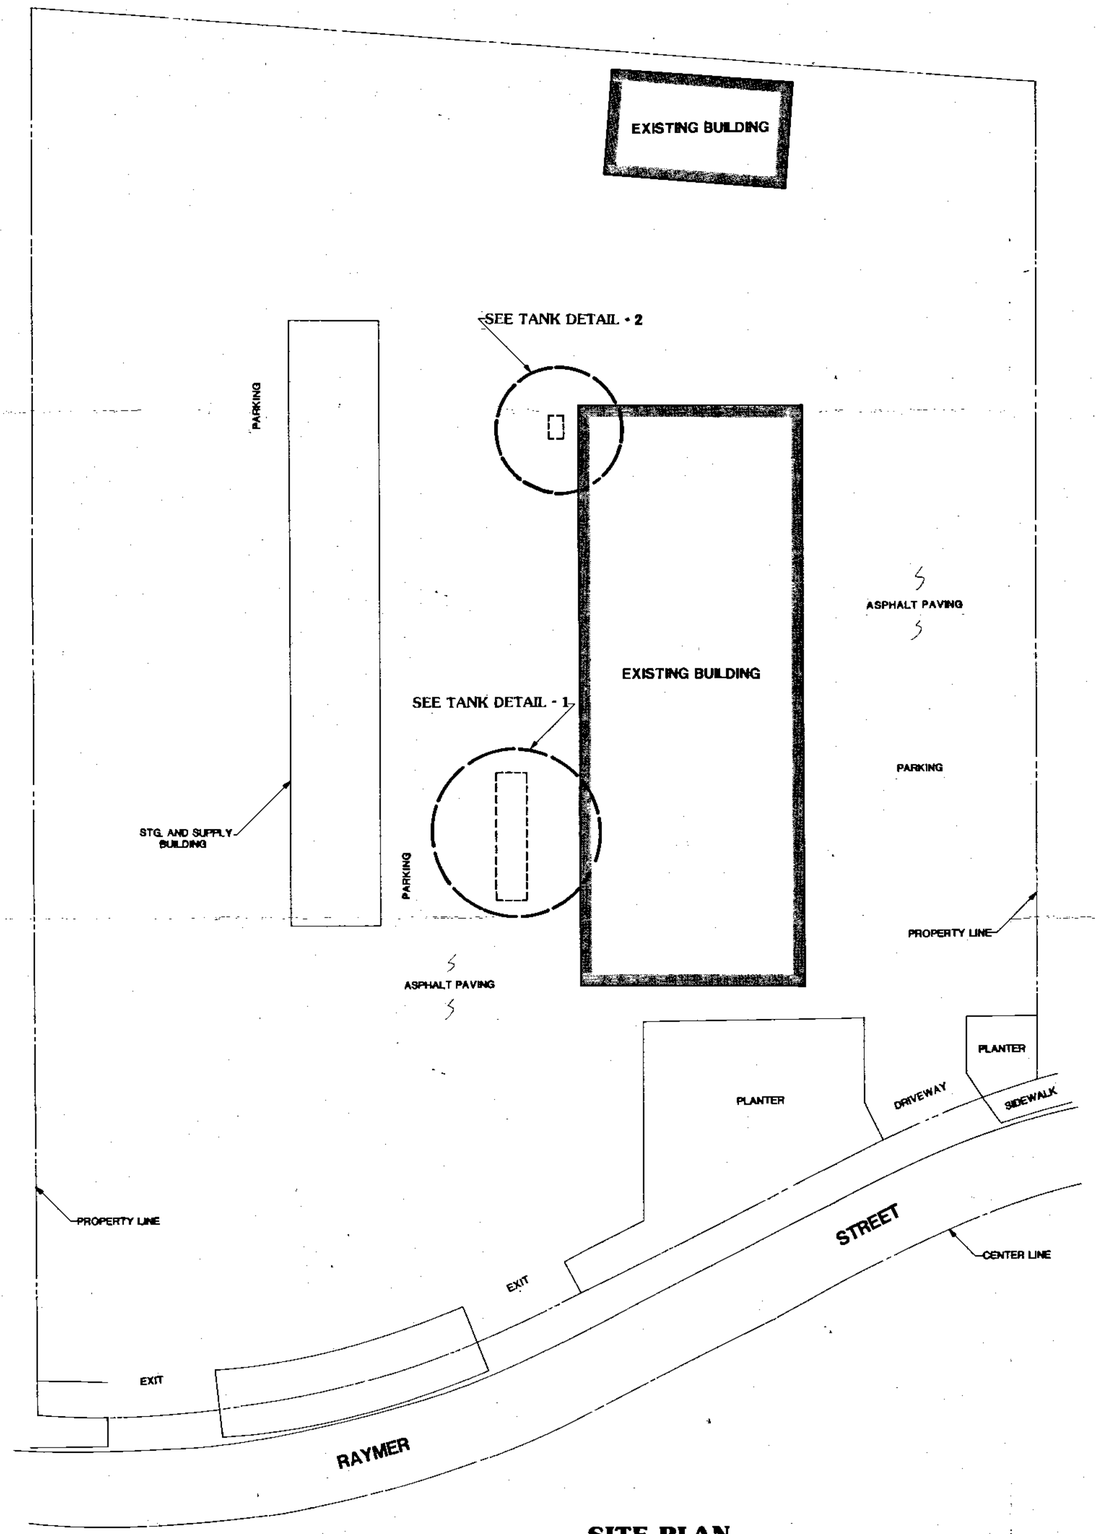

SITE PLAN
SCALE: 1" = 20'

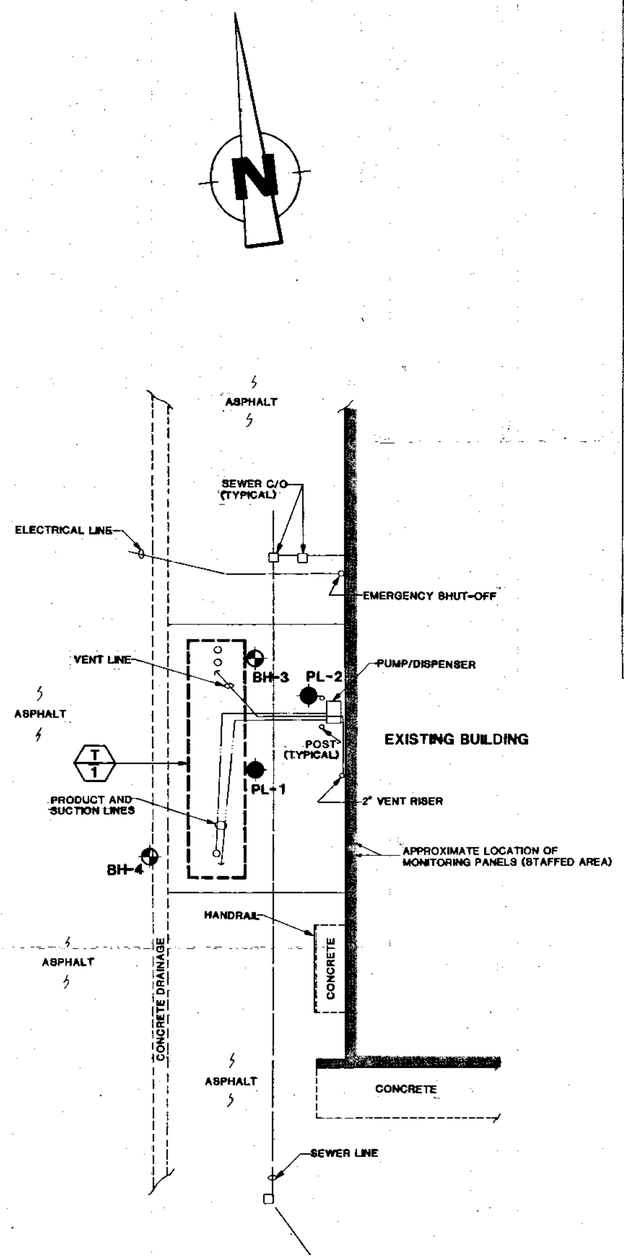

TANK DETAIL - 1
SCALE: 1" = 10'

TANK SCHEDULE

SYMBOL	CONTENTS	CAPACITY GAL.	TOP ELEV.	BOTT. ELEV.	DIA. LENGTH	FILL PIPE	REMARKS
T 1	UNLEADED GASOLINE	12,000	3' 8"	11' 8"	8' x 33'	4"	
T 2	WASTE OIL	285			3' 8" x 3' 6"		

GENERAL NOTES

1. TANK CONTENTS WERE ESTIMATED BY CEW PERSONNEL ON SITE
2. TANK CAPACITY WAS MEASURED AND VERIFIED BY CECC PERSONNEL ON SITE
3. TANK LOCATION WAS DETERMINED BY PROJECTION FROM STICK HOLES, FILL PIPES, AND UNDERGROUND PIPE LOCATIONS WAS MEASURED AND VERIFIED CEW PERSONNEL ONSITE
4. TANK PIPING (UNDERGROUND) WAS DETERMINED BY USE OF A METAL DETECTOR
5. UNDERGROUND UTILITIES WERE MEASURED AND ESTIMATED ONLY BY USE OF METAL AND PIPE DETECTOR ON SITE BY CEW PERSONNEL

BH-1 SOIL BORING

BH-3 SOIL BORING AND VADOSE ZONE MONITORING WELL

PL-1 PRODUCT LINE BORING

T 1 TANK REFERENCE

BURIED UNDERGROUND TANK

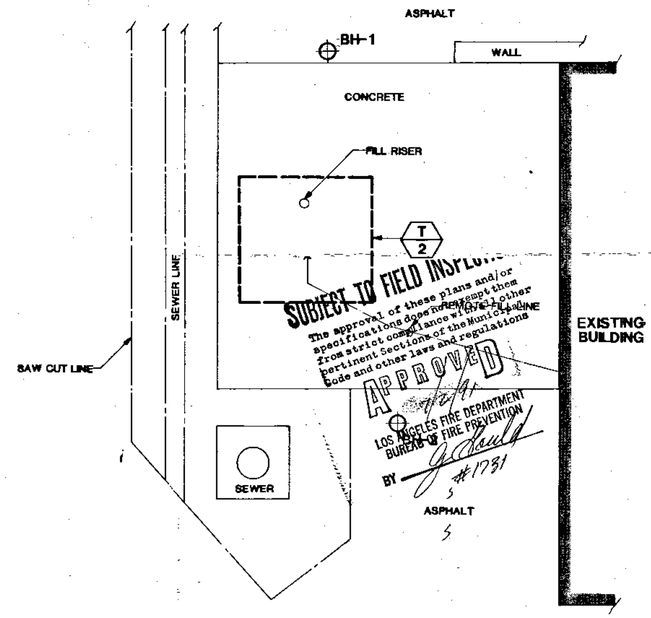

TANK DETAIL - 2
SCALE: 1" = 2'

REVISED: 6/18/91

LOCATION OF UNDERGROUND STORAGE TANKS AND TEST BORINGS

PACIFIC BELL-RAYMER
16201 Raymer Street, Van Nuys, California
for: Pacific Bell

Converse Environmental West

Scale	as shown
Date	8/7/87
Prepared By	VAB
Checked By	MBB
Approved By	RG
Project No.	87-41-176-02 86-41-275-03
Drawing No.	1

MODERN PASADENA BLUEPRINT / 101223

242.62'

CABLE REEL STORAGE

HEAT SHRINK BLDG. - EXIST.

3" Clean Out To Grade

New 3" wrapped galv pipe Oil Drain Line - Sch 40

P.O.C. To exist 3" drain with swing joint Connections

Addition this project

3" drain line up To Two drain Funnels and 2" Vent To Roof

3" Trap under each funnel

3'

EXISTING

Exist 3" Waste Oil Drain line from Service Area

Exist Waste Oil Tank

EXIST. SUPPLY CAGE

EXIST SERVICE BLDG

EXIST TOOL CAGE

Parking

EXISTING BUILDING

Parking

Property Line

382.31'

260.42'

Property Line

274.27'

RAYMER STREET

N

SUBJECT TO FIELD INSPECTION

The approval of these plans and/or specifications does not exempt them from strict compliance with all other pertinent Sections of the Municipal Code and other laws and regulations.

APPROVED
9/18/86
LOS ANGELES FIRE DEPARTMENT
BUREAU OF FIRE PREVENTION
BY Lou Thomas
PERMIT # 54601

PLOT PLAN
SCALE 1" = 20'

Waste Oil Piping
To
Existing Waste Oil Tank
For
PACIFIC BELL
16201 Raymer Street
Van Nuys, California
Submitted by
W. A. Deel & Sons Inc.
4327 W. Adams Blvd. LA 90018
733 1153 9/2/86 RM Deel

NUMBERED NOTES: (TANK REMOVAL)

1. REMOVE EXISTING 12,000 GALLON GASOLINE FUEL
   REMOVE EXISTING 12,000 GALLON GASOLINE FUEL
2. RE-USE EXISTING DISPENSER.
3. PROVIDE TEMPORARY CHAIN LINK FENCE AROUND EXISTING TANK DURING EXCAVATION.
   SECURE TO CONCRETE WITH LOCABLE GATE.

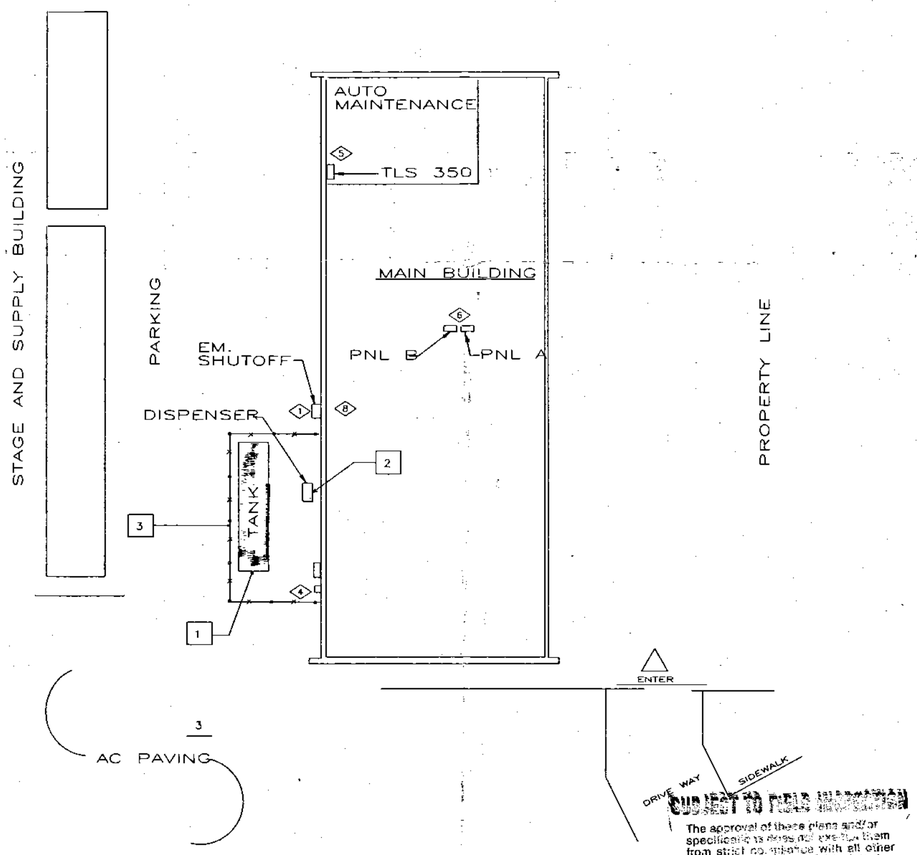

SUBJECT TO FIELD INSPECTION

The approval of these plans and/or specifications does not exempt them from strict compliance with all other pertinent Sections of the Municipal code and other laws and regulations.

494
APPROVED
1-29-97
LOS ANGELES FIRE DEPARTMENT
BUREAU OF FIRE PREVENTION
BY

TANK REMOVAL PLAN

SCALE: 1"=20' (PARTIAL PLAN)

NUMBERED NOTES:

(TANK INSTALLATION)

1. INSTALL NEW 12,000 GALLON GASOLINE FUEL UNDERGROUND TANK. NEW UNDERGROUND TANK SHALL BE INSTALLED AT SAME LOCATION.
2. RE-USE EXISTING FUEL DISPENSER.
   PROVIDE NEW CONTAINMENT SYSTEM UNDER FUEL DISPENSER.
   REMOVE EXISTING CONTAINMENT SYSTEM.
   NEW CONTAINMENT SYDTEM SHALL BE PER NEW PACBELL STANDARDS.
3. 1 1/2" SUCTION LINEN(ENVIROFLEX) FROM TANK TO DISPENSER.
4. 2" FRP VENT, CONN. TO EXIST RISER.
   TANK TO DISPENSER. EXACT LOCATION BY CONTRACTOR

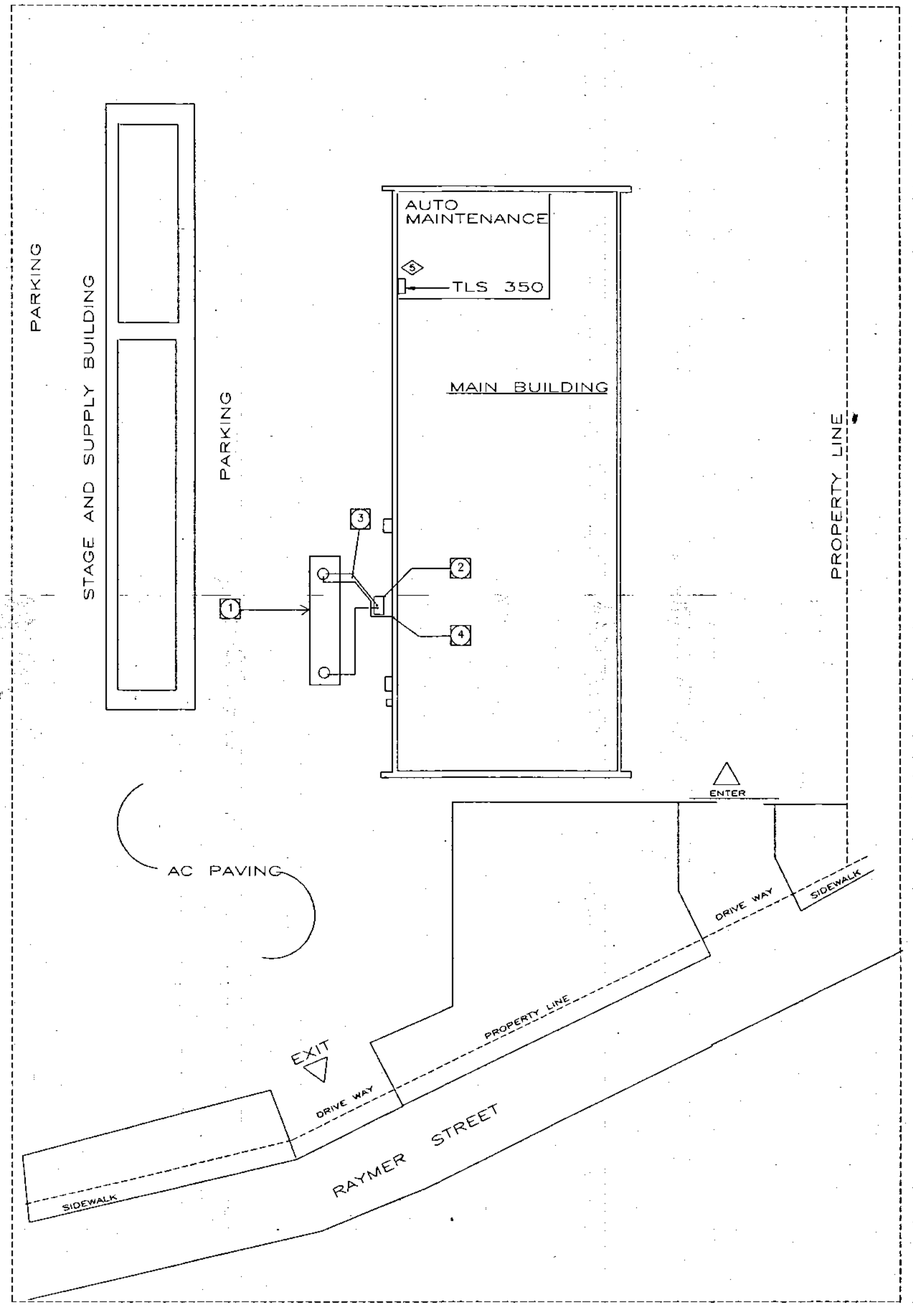

SITE PLAN

SCALE: 1"=20'

North

SEAL BY LOCAL ENGINEER

NO.	REVISIONS / AUTHORIZATIONS	DATE	BY

EL. PLOT PLAN

DRAWINGS PREPARED FOR
PACIFIC BELL
SAN RAMON, CALIFORNIA

FACILITY ADDRESS
16201 RAYMER ST.,
VAN NUYS, CA.

CESAR CASTILLO, PROJECT ENGINEER	DATE: DEC 10 96 DRAWN BY: JA
	CHECKED BY: CC
EST/RO NO. B41082E	SHEET: 1 OF 7 SHEETS
APPROVED MANNY GECHA, P.E. MANAGER	DRAWING NO. Y-1047W20 P-2

DRAWING No.

XREFS

NUMBERED NOTES: (TANK REMOVAL)

1. REMOVE EXISTING 12,000 GALLON GASOLINE FUEL ~~REMOVE EXISTING 12,000 GALLON GASOLINE FUEL~~
2. RE-USE EXISTING DISPENSER.
3. PROVIDE TEMPORARY CHAIN LINK FENCE AROUND EXISTING TANK DURING EXCAVATION. SECURE TO CONCRETE WITH LOCABLE GATE.

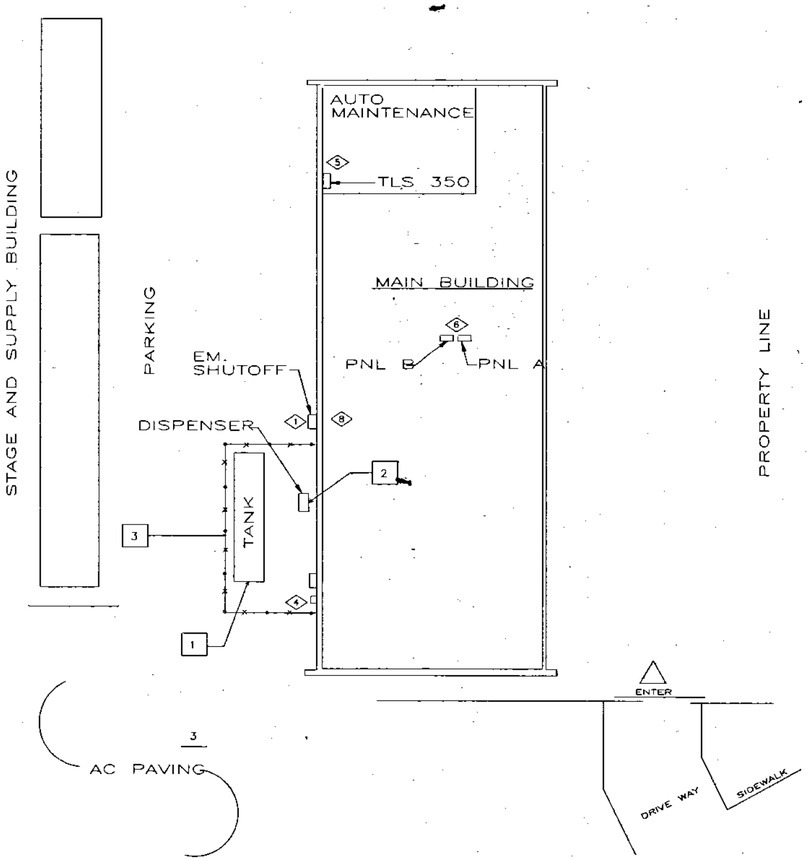

TANK REMOVAL PLAN

SCALE: 1"=20' (PARTIAL PLAN)

NUMBERED NOTES:

(TANK INSTALLATION)

1. INSTALL NEW 12,000 GALLON GASOLINE FUEL UNDERGROUND TANK. NEW UNDERGROUND TANK SHALL BE INSTALLED AT SAME LOCATION.
2. ~~RE-USE EXISTING FUEL DISPENSER~~ PROVIDE NEW CONTAINMENT SYSTEM UNDER FUEL DISPENSER. REMOVE EXISTING CONTAINMENT SYSTEM. NEW CONTAINMENT SYSTEM SHALL BE PER NEW PACBELL STANDARDS.
3. 1 ~~1/2~~ SUCTION LINE (ENVIROFLEX) FROM TANK TO DISPENSER.
4. ~~2"~~ VNP VENT, CONN. TO EXIST RISER. TANK TO DISPENSER. EXACT LOCATION BY CONTRACTOR

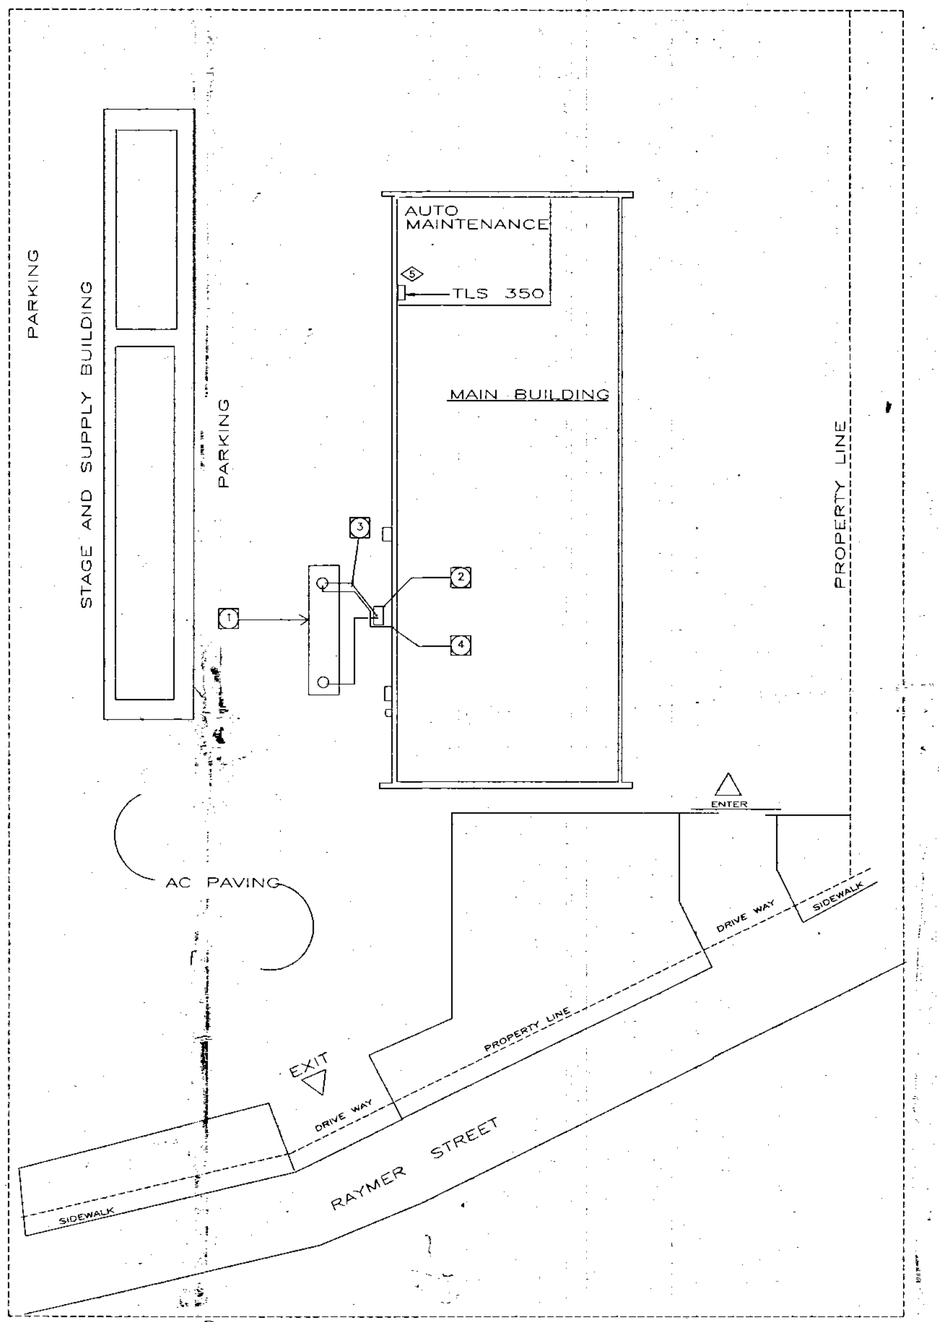

SITE PLAN

SCALE: 1"=20'

North

SUBJECT TO FIELD INSPECTION

The approval of these plans and/or specifications does not permit them from strict compliance with all other pertinent Sections of the Municipal code and other ordinances and regulations.

1-29-97

APPROVED

4962

LOS ANGELES FIRE DEPARTMENT
BUREAU OF FIRE PREVENTION

BY

SEAL BY LOCAL ENGINEER

NO.	REVISIONS / AUTHORIZATIONS	DATE	BY

EL. PLOT PLAN

DRAWINGS PREPARED FOR

PACIFIC BELL

SAN RAMON, CALIFORNIA

FACILITY ADDRESS

16201 RAYMER ST.
VAN NUYS, CA.

CESAR CASTILLO PROJECT ENGINEER	DATE: DEC 10 96 DRAWN BY: JA
	CHECKED BY: CC
EST/RO NO. B41082E	SHEET: 1 OF 7 SHEETS
APPROVED MANNY GECHA, P.E. MANAGER	DRAWING NO. Y-1047W20 P-2

DRAWING No.

XREFS

ELECTRICAL SPECIFICATIONS

REFER TO APPLICABLE PARTS ONLY.

1. Work shall conform to the following codes:
   a. NFPA 70 – National Electrical Code
   b. Uniform Building Code, latest edition
   c. Occupational Safety and Health Act (OSHA) Standards
   d. Uniform Fire code
   e. CCR Title 23
   f. City or County Codes as applicable.

2. Electrical materials used on this project shall be new and free from defects and shall conform where applicable, to the following standards, unless otherwise noted.
   a. NEMA – National Electrical Manufacturers Association.
   b. ANSI – American National Standards Institute.
   c. UL – Underwriters Laboratories, Inc.

3. The extent of the electrical work includes but is not limited to the following items:
   a. Provide receptacle outlets, pull boxes, switches, wire, circuits, relays, conduits with supports, anchors and sleeves, additional materials and accessories as required for a complete functioning installation. Alarm unit and bell.
   b. Install owner furnished TLS-350 panel sensors and probe.

4. Breakers: Voltage as required. Manufacturer shall be the same as the panel board or switchboard in which they are mounted. If two or three pole breakers occur in the panels, they shall be common trip units. Single pole breakers with tie-bar between handles will not be accepted. Breakers shall have toggle, quick-make, and quick-break operating mechanisms with trip-free feature to prevent contacts being held closed against over current conditions in the circuit. Trip position of the breakers shall be clearly indicated by movement of the operating handles to the center position.

5. Rigid Steel Conduit: Comply to Underwriter's Laboratories UL-6 specification, ANSIC80.1 and Federal specification WW-C-581 or latest revisions. Hot dip galvanized on the exterior. Zinc or enamel on the interior. Couplings, locknuts, and other fittings shall be galvanized or sheardized, waterproof and threaded type only.

6. Outlet Boxes: Galvanized steel, boxes installed in any exterior location, where exposed to rain or where exposed to moisture laden atmosphere shall be cast screw hub type with gasketed weatherproof covers. Boxes for vapor proof or explosion proof applications shall be designed specifically for such use.

7. Where applicable, pull boxes and cabinets shall be pre-fabricated concrete type; Christy Concrete Products, Brooks or equal. Boxes shall have standard brass hold-down bolts and hardware. Boxes located in paved areas or the areas over which vehicles normally may travel shall have traffic covers.

8. Relays for pumps and generator shall be heavy duty type safety switches as manufactured by G.E., Westinghouse, Cutler-Hammer, Gould or Square D. Furnish with enclosure suitable for application. Provide fused type where indicated or required by code. Motor starters shall be disconnect switch type complete with three overload relays and enclosure suitable for application, G.E., Westinghouse, Cutler-Hammer, Gould or Square D.

9. Conductors: Unless specifically noted otherwise herein, conductors for general wiring shall be a minimum of 98% conductivity, stranded, soft drawn copper, No. 10 and smaller shall be 600 volt, Type THWN.

10. Connections: #8 and smaller; pre-insulated spring type connectors. Threaded or crimp types will not be accepted. Use Skotchlock, Hydent, T&B or equal. Terminals for stranded conductors No. 8 and smaller shall be a pre-insulated crimp type. Lugs and connectors for conductors No. 6 and larger shall be compression types of one piece tubular construction with flat rectangular tongues. Two hole lugs shall be used for sizes 4/0 and larger. Fittings for copper conductors shall be tin-plated copper. Cast resin kits shall be Skotchlock sealing packs for wire size to #10 and Skotchlock kits for larger splices as recommended by 3M Company.

11. Grounding and bonding: The entire electrical system shall form a continuous metallic electrical conductor from service point to every outlet and shall be grounded by connection to the main service ground. Electrical systems, supports, cabinets, control equipment, motor frames and utilization apparatus shall be permanently and effectively grounded.

12. Conduit Application: Minimum size of conduit shall be 1/2 inch. In no case shall the conduit size be smaller than that shown on the drawings. Boxes installed indoors or imbedded in concrete shall be galvanized steel type. Boxes installed exposed or outdoors shall be galvanized cast steel with thread hubs. Branch circuit conduits under slab shall be separated by at least one inch. In cases where two or more conduits are installed in a common concrete encasement, they shall be separated by at least three inches. Conduit shall be securely fastened in place so that absolutely no shifting will occur during placing of concrete encasement. Joints in conduit installed in concrete or exposed to weather, shall be liquid and gas tight.

13. Conduit location: Exposed conduit shall be neatly installed parallel to or at right angles to the structural members. Exposed conduit stubbing up through the floor into the bottom of exposed panels, cabinets or equipment shall be line dup, properly spaced and shall be straight and plumb. Conduits shall be installed at sufficient depth below the floor to eliminate any part of the bend above. Maintain 12 inches separation between power and intercommunication cables. Conduit shall be kept at least 6 inches from the covering on hot water pipes and 18 inches from the covering on flues and breaching.

14. Conduit Support: Conduit shall be supported at inter-valse not exceeding 10 feet with a support not more than 3 feet from the outlet and at any point where it changes in direction. Conduit placed against concrete or masonry above ground shall be fastened to the concrete with pipe straps or one-screw conduit clamps attached to the concrete by means of expansion anchors and screws. Expanders and shields and bolts shall be such that the proof test load will not be less than four times the actual working load.

15. Conduit bends, other than factory ells, shall have a radius of not less than ten times the internal diameter of the conduit.

16. Conduit Protection: Cap conduit during construction by means of manufactured seals. Swab out conduit before putting in wire.

17. Pulling: No oil, grease or similar substances shall be used to facilitate the pulling in of conductors. Use a UL approved wire pulling compound. No wire or cable shall be pulled in until construction which might damage insulation or fill conduit with foreign materials is completed. Wire shall be pulled into conduits with care to prevent damage to insulation. Use basket pulling grips to avoid slipping of insulation on conductors. Nylon rope or other "soft" surface cable must be used for pulling in conduits other than steel.

18. Connections: Stranded conductors No. 8 and smaller shall be terminated with terminals of appropriate size where connected to screw type lugs. Joints, splices and taps in dry locations for conductors No. 8 and smaller shall be made with twist on connectors suitable sized for the number and gage of the conductors. Furnish and install proper lugs in panel boards, switchboards and gutters as required to properly terminate every cable. Where paralleled conductors or conductors of large sizes are to terminate on a breaker, a short length of copper cable (of capacity of the breaker) shall be connected to the breaker, and the proper compression type lug installed to connect this cable to the feeder cable. The cutting of cable strands to fit the breaker will not be permitted. Copper to aluminum connections of bus bars and lugs shall be made using belleville washers and flat washers to compensate for differing rates of thermal expansion. Only crimping tools approved by the manufacturer of the terminals or lugs shall be used. Non-insulated lugs and wire ends shall be insulated with layers of plastic tape equal to insulation of wire, with irregular surfaces properly padded with insulotian putty prior to application of tape. Splices in underground pull boxes or in other areas subject to moisture shall be provided with cast resin kits. Prepare splices as specified before resin kits are applied.

19. Systems shall test free from short circuits and grounds and be free from mechanical and electrical defects. Circuits shall be tested for the proper neutral connection and rotation of motors. Where tests indicate faulty installation or other defects, they shall be located, repaired and retested at the Contractor's expense.

20. Electrical contractor shall refer to latest issue of Veeder-Root installation instruction prior to starting work.

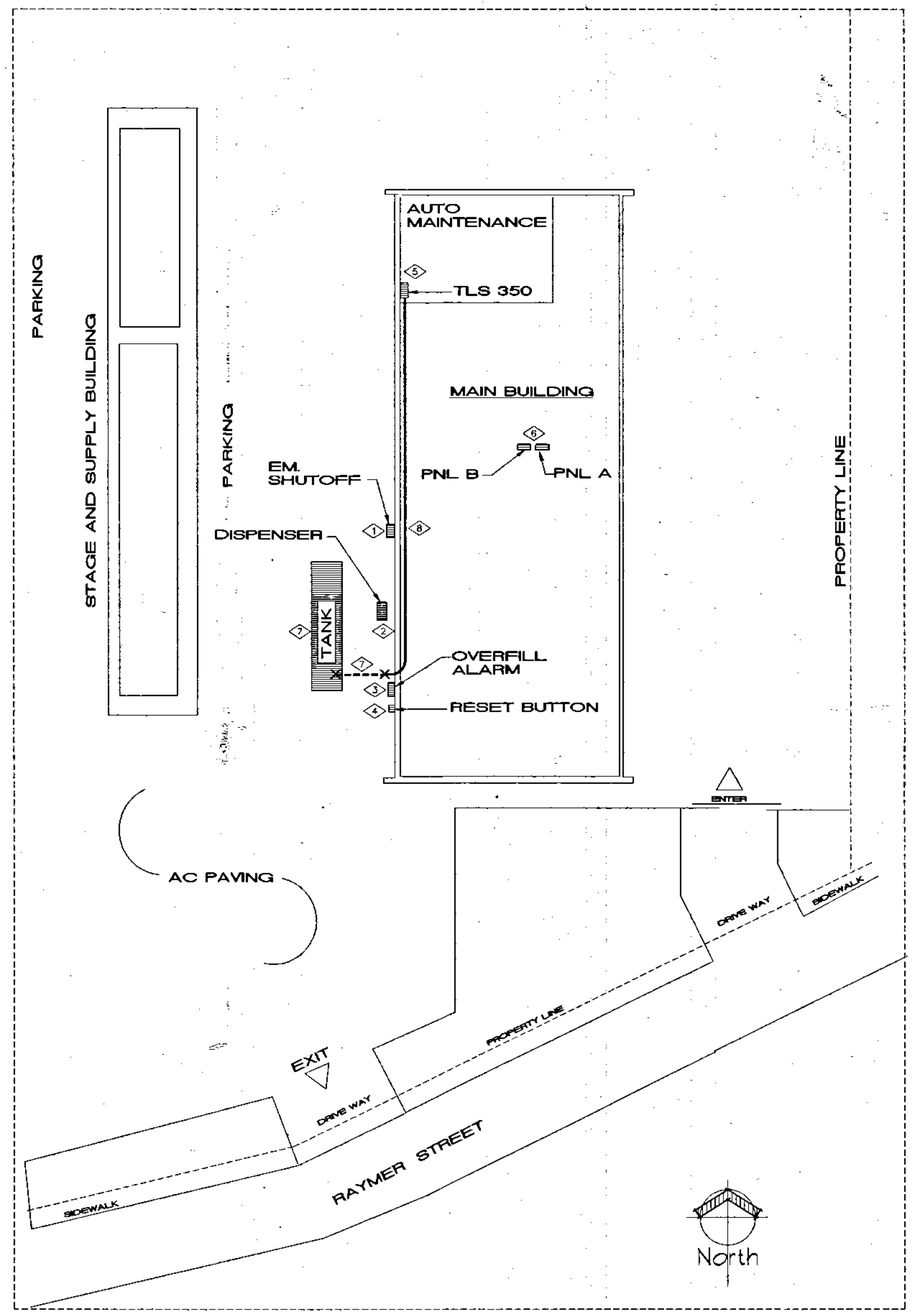

PARTIAL ELECTRICAL PLOT PLAN

SCALE: 1"=20'

REFERENCE NOTES:

1. EXISTING EMERGENCY SHUTOFF SWITCH TO REMAIN.
2. EXISTING GAS DISPENSER PUMP STATION TO REMAIN.
3. EXISTING OVERFILL ALARM TO REMAIN.
4. EXISTING ACKNOWLEDGEMENT SWITCH AND RESET BUTTON TO REMAIN.
5. EXISTING VEEDER ROOT TLS-350 REMAIN.
6. EXISTING PANELBOARDS TO REMAIN.
7. DISCONNECT AND REMOVE ALL ELECTRICAL WIRING CONNECTED TO OLD TANK TO THE CLOSEST J-BOX OUTSIDE THE CONSTRUCTION SITE INCLUDING RELATED CONDUIT, PRIOR THE OLD TANK IS REMOVED.
   AFTER THE NEW TANK HAS BEEN INSTALLED (BY OTHERS). INSTALL NEW WIRING AND CONDUITS AS SPECIFIED IN WIRING DIAGRAM ON SHEET E-2. COORDINATE ROUTING WITH ALL OTHER TRADES TO AVOID POSSIBILITY OF CONSTRUCTION CONFLICTS.
   X-REPRESENT CONDUIT SEALS. ELECTRICAL CONTRACTOR SHALL INSTALL ELECTRICAL EQUIPMENT AS REQUIRED BY NEC ARTICLE 514.
   ALL UNDERGROUND CONDUITS SHALL BE RIGID STEEL PVC COATED 24" MIN. BELOW GRADE.
8. EXISTING CONDOR AND WIRES TO REMAIN.

SUBJECT TO FIELD INSPECTION
The approval of these plans and specifications does not permit the violation of any section of the California Building, Mechanical, Plumbing and Electrical Codes and other laws and regulations.
9962
1-29-97
APPROVED
LOS ANGELES FIRE DEPARTMENT
BUREAU OF FIRE PREVENTION
BY

SEAL BY LOCAL ENGINEER

NO.	REVISIONS / AUTHORIZATIONS	DATE	BY

EL. PLOT PLAN

DRAWINGS PREPARED FOR
PACIFIC BELL
SAN RAMON, CALIFORNIA

FACILITY ADDRESS
VAN NUYS, CALIF. 16201 RAYMER ST.
VAN NUYS EXCH.

DATE: DEC 10 96 DRAWN BY: OK
PROJECT ENGINEER CHECKED BY: OK
EST/RO NO. SHEET: 1 OF 2 SHEETS
APPROVED DRAWING NO. 1047W20 E-1
MANAGER

KRAUSZ & ASSOCIATES
ELECTRICAL CONSULTING ENGINEERS
6106 TEESDALE AVE. N. HOLLYWOOD CA. 91606
TEL: (818) 766-1646 FAX: (818) 766-1646

DRAWING No.

XREFS

TYPICAL TLS-350 INSTALLATION

NOTE: THIS DRAWING IS ONLY TO BE USED AS A GUIDE. FOR SPECIFIC INSTALLATION INFORMATION YOU MUST USE THE VEEDER - ROOT SITE PREPARATION AND INSTALLATION INSTRUCTION. (MANUAL NO. 576013-622)

SEE SITE PLAN, FOR LOCATION OF OVERFILL ALARM AND ACKNOWLEDGEMENT SWITCH. INSTALL OVERFILL ALARM AT +8'-0" A.F.F., ACKNOWLEDGEMENT SWITCH @ +5'-0" A.F.F.

OVERFILL ALARM 790091-001

OVERFILL ALARM SEE NOTE 9

RED LIGHT

ALARM BUZZER

EXTERNAL INPUT SEE NOTE 9

YELLOW LIGHT (ACKNOWLEDGE)

ACKNOWLEDGEMENT SWITCH SEE NOTE 9

ACKNOWLEDGEMENT SWITCH 790095-001

EXTERNAL INPUT/ GENERATOR "ON" INPUT

DRY CONTACT SWITCH (CUSTOMER SUPPLIED)

RESET BUTTON

NOTE: REFER TO THE N.E.C. HANDBOOK FOR SPECIFIC WIRING AND GROUNDING REQUIREMENTS OF ELECTRICAL PANEL.

ELECTRICAL PANEL (TYPICAL MAIN PANEL) CONNECTION

115 VAC CIRCUIT BREAKER OVERFILL ALARM

115 VAC CIRCUIT BREAKER TLS 350 MONITOR

N

G

WARNING: ALARM CANNOT BE USED FOR FLOW CONTROL. ALARM RELAYS PROVIDE ONLY A MOMENTARY CLOSURE AND CANNOT ACTUATE FLOW CONTROL DEVICES SUCH AS VALVES AND PUMP MOTOR RELAYS. DO NOT CONNECT OUTPUT RELAYS TO A DEVICE THAT DRAWS MORE THAN 2 AMPS!

SHIELDED CABLE MUST BE USED WHEN UTILIZING THE EXTERNAL INPUT

NOTE: THIS EQUIPMENT IS REQUIRED FOR STANDBY ENGINE SITES ONLY, NOT REQUIRED FOR FLEET TANK SITES.

NEUTRAL
AC LINE
BARRIER GROUND
CHASSIS GROUND

RIGID CONDUIT

EXTERNAL INPUT (-)
EXTERNAL INPUT (+)

ACKNOWLEDGEMENT SWITCH TERMINAL #1
ACKNOWLEDGEMENT SWITCH TERMINAL #5

TLS-350 MONITOR

PROBE INTERFACE MODULE

INTERSTITIAL SENSOR INTERFACE MODULE

I/O COMBINATION MODULE

INPUT

RELAY

WARNING: BE SURE AC POWER TO THE SYSTEM AND ANY ASSORTED ALARM CIRCUITS IS OFF BEFORE OPENING THE FRONT-PANEL COVER AND CONNECTING PROBE AND SENSOR WIRES. IF HIGH VOLTAGE IS SHORTED ACROSS ANY BARRIER TERMINAL, EXPLOSION AND FIRE COULD RESULT.

WARNING: DISCONNECT ALL POWER BEFORE MAKING ANY CONNECTIONS TO PREVENT DEATH, SERIOUS INJURY, EXPLOSION, OR ELECTRICAL SHOCK. MONITOR MUST NEVER BE OPERATED UNLESS THE FRONT COVER IS CLOSED OVER THE BARRIER TERMINALS IN THE INTRINSICALLY-SAFE AREA.

WARNING: EXPLOSION AND/OR EQUIPMENT DAMAGE COULD OCCUR IF CONDUITS DO NOT ENTER THE TLS-350 MONITOR THROUGH THEIR DESIGNATED PREFORMED KNOCKOUTS.

NOTES:

1. WIRING TO PROBES AND SENSORS MUST BE THWN GAS AND OIL RESISTANT SIZES FROM AWG #18 TO AWG #14. BARRIER GROUND WIRING MUST BE AWG #12 OR LARGER.
2. CONNECT WITH #12 AWG (OR LARGER) CONDUCTOR THE BARRIER GROUND TO THE EARTH GROUND BUS AT THE POWER DISTRIBUTION PANEL.
3. ⊖ DENOTES FIELD WIRING CONNECTION USING WATERPROOF CONNECTORS SUPPLIED WITH THE PROBE(S) AND SENSOR(S).
4. INTRINSICALLY SAFE WIRING SHALL BE INSTALLED IN ACCORDANCE WITH ARTICLE 504-20 OF THE NEC ANSI/NFPA 70, 1990.
5. TO MAINTAIN INTRINSIC SAFETY AND PROPER SYSTEM OPERATION, PROBE AND SENSOR WIRING MUST BE INSTALLED WITHIN SEALED CONDUIT.
6. ELECTRICAL RATING POWER INPUT - 120 VAC, 50/60 HZ, 600 WATTS MAXIMUM.
7. INCREASE THIS MINIMUM DIMENSION IF THE TANK DIAMETER DOES NOT MATCH THE PROBE LENGTH. EXAMPLE: A 7'6" DIA TANK WILL USE AN 8' PROBE. THE EXTRA PROBE HEIGHT WILL RESIDE IN THE RISER PIPE WHICH MUST BE 6" LONGER THAN THE 20" MIN IN ORDER TO PROVIDE ROOM.
8. SEE VEEDER-ROOT SITE PREPARATION AND INSTALLATION INSTRUCTIONS (MANUAL NUMBER 576013-622) FOR MORE DETAILED INFORMATION ON THE INSTALLATION OF THIS PRODUCT.
9. SEE VEEDER-ROOT INSTALLATION AND OPERATION INSTRUCTIONS (MANUAL NUMBER 576013-589) FOR MORE INFORMATION ON THE INSTALLATION OF THIS PRODUCT.
10. THE TOP OF THE RISER PIPE MUST BE THREADED TO ACCEPT A 4x8 NPT CAP ADAPTER RING. IN ADDITION, MAKE SURE THERE WILL BE ENOUGH CLEARANCE BETWEEN THE TOP OF THE INSTALLED RISER CAP AND MANHOLE COVER TO ALLOW ROOM FOR THE TWO-WIRE PROBE CABLE TO PROTRUDE FROM THE CAP. INSTALL A STANDARD ADAPTER RING AND RISER CAP ON THE RISER PIPE.

NOTE: THE CAP SHOULD BE A LOCKING CAP, "EVERTITE" OR EQUIVALENT, WITH A STANDARD RING ADAPTER. THE CAP MUST BE DRILLED AND TAPPED TO RECEIVE THE FURNISHED CABLE GRIP. KITS CONSISTING OF A 4-INCH CAP, ADAPTER RING AND PLUG FOR THE CAP ARE AVAILABLE FROM VEEDER-ROOT. FOR EACH PROBE RISER, ORDER ONE KIT NUMBER: 312020-952 (CAPACITANCE & MAGNETOSTRUCTIVE PROBES.

11. WEATHERPROOF JUNCTION BOX WITH 1/2 INCH NPT THDS (16 CUBIC INCH MINIMUM) SEALOFFS MUST BE INSTALLED PER NFPA SPEC.

CAUTION: RS-232 CABLE RUNS LONGER THAN 50 FEET COULD RESULT IN DATA ERRORS, COMPONENT FAILURE OR BOTH.

MODEM PHONE LINE TO BE INSTALLED BY PACIFIC BELL. CONTRACTOR SHALL COORDINATE WITH PACIFIC BELL PROJECT ENGINEER.

MODEM

US-ROBOTICS SPORTSTER 14.4 FAXMODEM (EXTERNAL VERSION) SUPPLIED BY PACIFIC BELL

MODEM ENCLOSURE FURNISHED AND INSTALLED BY GENERAL CONTRACTOR. SEE SITE PLAN FOR LOCATION.

CONNECT MODEM LINE TO OPTIONAL EIA RS-232 INTERFACE MODULE

WARNING: DO NOT PERFORM DRILLING, FILING, GRINDING AND TAPPING PROCEDURES IN A HAZARDOUS AREA. DRILLING, FILING, GRINDING AND TAPPING CAN CAUSE SPARKS AND IGNITE VOLATILE FUMES AND LIQUIDS FOUND IN A CLASS I, GROUP D HAZARDOUS LOCATION. FAILURE TO COMPLY COULD RESULT IN DEATH, SERIOUS PERSONAL INJURY, PROPERTY LOSS AND EQUIPMENT DAMAGE.

(N) WEATHERPROOF JUNCTION BOX WITH 3/4 INCH NPT THDS (16 CUBIC INCH MINIMUM) SEE NOTE 11 (TYP. OF 3)

CAP & RING KIT #312020-B78 SEE NOTE 10

5'(2 WIRE) CABLE SUPPLIED WITH PROBE

CORD GRIP SEALS SUPPLIED WITH SENSORS 1-FOR RISER CAP, 1-FOR J-BOX

2 CORD GRIP SEALS SUPPLIED WITH PROBE 1-FOR RISER CAP 1-FOR J-BOX

1 CORD GRIP SEAL FOR J-BOX SUPPLIED WITH SENSOR

GRADE

2-1/2" REDUCER

SENSOR(+)
SENSOR(-)
RISER 20" MIN SEE NOTE 7

WHITE +
BLACK -
SUMP SENSOR (-)
SUMP SENSOR (+)

(N) SUMP SENSOR SEE NOTE 8

FILL & VAPOR CONTAINMENT SUMP

2" DIAMETER RISER

LEADER CABLE OF INTERSTITIAL SENSOR

(N) 3/4"PVC COATED RIGID STEEL-8#18

24" MIN. BELOW GRADE

PROBE 4" A.P.I. PIPE SCHEDULE 40 SEE NOTE 8

(B)

(N) BY OTHERS.

INTERSTITIAL SENSOR SEE NOTE 8

IMPROPER SYSTEM OPERATION COULD RESULT IN UNDETECTED POTENTIAL ENVIRONMENTAL AND HEALTH HAZARDS IF THE PROBE- OR SENSOR-TO-MONITOR WIRE RUNS EXCEED 1000 FEET. RUNS OVER 1000 FEET ARE NOT UL ACCEPTED FOR THIS APPLICATION PROBE- AND SENSOR-TO-MONITOR WIRE RUNS MUST NOT EXCEED 1000 FEET.

RIGID CONDUIT

PROBE (+)
PROBE (-)
INTERSTITIAL SENSOR (+)
INTERSTITIAL SENSOR (-)
SUMP SENSOR (+)
SUMP SENSOR (-)
SUMP SENSOR (+)
SUMP SENSOR (-)

WARNING: EXPLOSION COULD OCCUR IF OTHER WIRES SHARE CONDUITS OR TROUGHS WITH PROBE OR SENSOR WIRING. CONDUITS AND WIRING TROUGHS FROM TLS-350 PROBES AND SENSORS MUST NOT CONTAIN ANY OTHER WIRES.

TO MAINTAIN INTRINSIC SAFETY, PROBE AND SENSOR WIRING MUST BE INSTALLED WITHIN SEALED CONDUIT. PROBE AND SENSOR WIRING MUST NOT BE ROUTED IN THE SAME CONDUIT AS ANY OTHER WIRING. IF A WIRING TROUGH IS USED FOR PROBE AND SENSOR WIRES, NO OTHER WIRING CAN USE THE SAME TROUGH. KEEP PROBE AND SENSOR WIRES SEPARATED FROM ALL OTHER WIRING.

CAUTION: IMPROPER SYSTEM OPERATION WILL RESULT IF PROBE AND SENSOR WIRING FROM SEPARATE TLS-350 MONITORS SHARE THE SAME CONDUIT. DO NOT RUN PROBE AND SENSOR WIRING FROM SEPARATE TLS-350 SYSTEMS IN THE SAME CONDUIT.

NOTE: WIRING FROM SEPARATE TLS PROBES AND TLS SENSORS MAY BE RUN IN THE SAME CONDUITS OR TROUGHS PROVIDING THEY ARE POWERED BY THE SAME MONITOR.

CAUTION: IT IS CRITICAL THAT YOU IDENTIFY AND MAINTAIN THE RELATIONSHIP OF PROBE AND SENSOR LOCATIONS AND THEIR WIRES TO THEIR POSITIONS ON THE PROBE OR SENSOR CONNECTORS. FAILURE TO DO SO COULD RESULT IN THE IMPROPER IDENTIFICATION OF A LEAK LOCATION OR LEAK TYPE. APPENDIX A PROVIDES A FORM TO RECORD THE COLOR CODING OR LABELING METHOD USED TO IDENTIFY THE WIRING SCHEME.

ALL ELECTRICAL EQUIPMENT ARE EXISTING EXCEPT NOTED (N) NEW. REFER TO PLOT PLAN.

SEAL BY LOCAL ENGINEER

NO.	REVISIONS / AUTHORIZATIONS	DATE	BY

TYPICAL TLS-350 INSTALLATION

DRAWINGS PREPARED FOR

PACIFIC BELL

VAN NUYS, CALIFORNIA

FACILITY ADDRESS

VAN NUYS, CALIF. 16201 RAYMER ST.

VAN NUYS EXCH.

DATE DEC 10, 96 DRAWN BY: OK

PROJECT ENGINEER CHECKED BY: OK

EST/RO NO. SHEET 2 OF 2 SHEETS

APPROVED DRAWING NO. 1047W20 E-2

MANAGER

KRAUSZ & ASSOCIATES
ELECTRICAL CONSULTING ENGINEERS
6106 TEESDALE AVE. N. HOLLYWOOD CA. 91606
TEL: (818) 766-1646 FAX: (818) 766-1646

XREFS

TANK HOLD DOWN CALCULATION

NOTE:
WHERE TWO SUMPS OCCUR, ASSUME THAT THIS VOID IS OVERCOME BY WEIGHT OF TANK TOP EQUIPMENT.

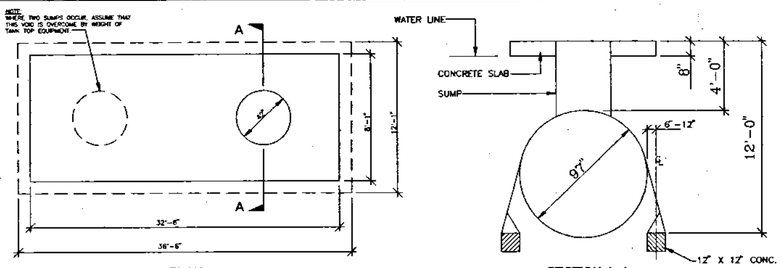

PLAN

SECTION A-A

I. ASSUMPTIONS
(TO BE USED WHEN DEPTH OF WATER TABLE IS UNKNOWN OR FLUCTUATES. IF WATER TABLE DEPTH IS KNOWN RECALCULATE AS REQUIRED.)

1. VERTICAL SOIL RUPTURE SURFACE
2. NEGLECT FRICTION FORCE ALONG RUPTURE SURFACE.
3. WATER TABLE AT UNDERSIDE OF SLAB.
4. WEIGHT OF SUBMERGED PEA GRAVEL = 57.6# / CU. FT.
5. WEIGHT OF CONCRETE = 150# / CU. FT.
6. WHERE MORE THAN ONE SUMP IS USED ASSUME THAT THE VOID IS OVER COME BY THE WEIGHT OF TANK TOP EQUIPMENT.
7. SAFETY FACTOR = 1.25.

NOTE:
IF MORE THAN ONE SIZE TANK OR TYPE OF TANK IS USED ATTACH ADDITIONAL CALCULATION SHEETS.

II. BUOYANCY CALCULATION

a.	DETERMINE TANK DIAMETER	D = (IN.)	97
b.	FIND FACTOR "A" FROM CHART	A = (LBS. /FT.)	3,158
c.	CALCULATE TANK UPLIFT	U = A x L (LBS.)	101,985
d.	DETERMINE MANWAY DIAMETER	d = (IN.)	42
e.	FIND FACTOR "A" FROM CHART	A = (LBS. /FT.)	601
f.	CALCULATE MANWAY UPLIFT	UI = A x (J-E) (LBS.)	2,001
g.	CALCULATE GROSS UPLIFT	U + UI = (LBS.)	103,986

III. CALCULATE HOLD DOWN FORCE

a.	WEIGHT OF EMPTY TANK (MFG'S DATA)	= (LBS.)	19,175
b.	WEIGHT OF CONC. SLAB (X) (Y) (E) (150)	= (LBS.)	17,608
c.	WEIGHT OF BACKFILL (L) (D) (J-E) (57.6)	= (LBS.)	49,915
d.	WEIGHT OF BACKFILL AROUND TANK (D^2/2) (.215) (L) (57.6)	= (LBS.)	12,859
	TOTAL HOLDDOWN FORCE WITHOUT HOLD DOWNS	= (LBS.)	99,555

SAFETY FACTOR= HOLD DOWN FORCES / GROSS UPLIFT = 99,555 / 103,986 = 0.957 (ADD DEADMAN)

e.	WEIGHT OF DEADMAN (I) (I) (L) (150-62.4) (2)	= (LBS.)	5,694
f.	WEIGHT OF SOIL ABOVE DEADMAN (Z-E) (L) (57.6) (2)	= (LBS.)	44,928
	TOTAL HOLDDOWN FORCE WITH HOLD DOWNS	= (LBS.)	50,622

SAFETY FACTOR= HOLD DOWN FORCES WITH DEADMAN / GROSS UPLIFT = 150,177 / 103,986 = 1.44 (OKAY WITH HOLD DOWN)

NOTE:
1. HOLD DOWNS ARE REQUIRED EVEN IF SAFETY FACTOR WITHOUT HOLD DOWNS IS GREATER THAN 1.25.
2. IF SAFETY FACTOR IS ≥ 1.25 OK WITH HOLDDOWNS

CYLINDRICAL SHELL/LIN. FT.

"D"/"d" O.D. OF VESSEL in.	FACTOR "A" WT. OF WATER lb.
12	49
14	67
16	87
18	110
20	136
22	165
24	196
26	230
28	267
30	306
32	349
34	394
36	441
38	492
40	545
42	601
48	784
54	993
60	1226
66	1483
72	1765
78	2071
84	2402
90	2758
96	3138
102	3542
108	3971
114	4425
120	4903
126	5405
132	5932
138	6484
144	7060

TESTING

A STATE CERTIFIED PRECISION TEST MUST BE PERFORMED AFTER PLACEMENT OF FINISH YARD MATERIALS. CONTACT PACIFIC BELL REPRESENTATIVE 5 DAYS PRIOR TO TEST TO ARRANGE PRODUCT DELIVERY. SUBMIT TEST RESULTS TO IMPLEMENTING AGENCY, PACIFIC BELL ENGINEER AND ENVIRONMENTAL MANAGEMENT.

CONTAINMENT REQUIREMENTS / SPECIAL PIPING

REQUIRED	NOT-REQUIRED	
		SUPPLY (OR PRODUCT) SECONDARY CONTAINMENT
		RETURN (FOR GENERATOR) SECONDARY CONTAINMENT
		ANNULAR VENT LINE
		VENT LINE SECONDARY CONTAINMENT
		VAPOR RECOVERY SECONDARY CONTAINMENT
		CAPACITY OF OVERSPILL/FILL CONTAINMENT BOX REQUIRED

TANK(S) TO BE REMOVED UNDER THIS CONTRACT

12,000 GALLONS	UNLEADED FUEL TYPE	ONE QUANTITY
GALLONS	TYPE	QUANTITY
GALLONS	TYPE	QUANTITY

TANK(S) TO BE INSTALLED UNDER THIS CONTRACT

12,000 GALLONS	UNLEADED FUEL TYPE	ONE QUANTITY
GALLONS	TYPE	QUANTITY
GALLONS	TYPE	QUANTITY

GENERAL CONDITIONS

COORDINATION

1. COORDINATE THE WORK: DO NOT DELEGATE THE RESPONSIBILITY FOR COORDINATION TO ANY SUBCONTRACTOR, FABRICATOR OR SUPPLIER.
2. RESOLVE DIFFERENCES OR DISPUTES CONCERNING COORDINATION, INTERFERENCE, OR EXTENT OF WORK.
3. USE LARGE-SCALE LAYOUT DRAWINGS OF OTHER AFFECTED WORK, TO CHECK, COORDINATE, AND INTEGRATE THE WORK TO PREVENT INTERFERENCES.
4. COORDINATE WORK PERFORMED BY PACIFIC BELL AND OTHERS AS IT INVOLVES THE EXECUTION OF THIS WORK.
5. COORDINATE DELIVERY AND STORAGE OF OWNER FURNISHED EQUIPMENT AND FUEL FOR TESTING.

CUTTING AND PATCHING

1. PATCHING SHALL SUCCESSFULLY DUPLICATE UNDISTURBED ADJACENT FINISHES, COLORS, TEXTURES AND PROFILES.
2. COMPLY WITH LOCAL ORDINANCES AND THE REQUIREMENTS OF CCR TITLE 8, INDUSTRIAL SAFETY ORDERS AND CAL/OSHA REGULATIONS. DO NOT CUT OR ALTER STRUCTURAL MEMBERS WITHOUT PRIOR WRITTEN APPROVAL OF PACIFIC BELL.
3. PERFORM CUTTING, ASSOCIATED STRUCTURAL REINFORCING AND PATCHING IN A MANNER TO PREVENT DAMAGE TO OTHER WORK AND TO PROVIDE PROPER SURFACES FOR THE INSTALLATION OF MATERIALS, EQUIPMENT AND REPAIRS. PERFORM DEMOLITION WORK IN SUCH MANNER AS TO PREVENT DAMAGE TO EXISTING FACILITIES TO REMAIN OR TO BE SALVAGED, AND TO PREVENT INJURY TO PUBLIC AND WORKERS ENGAGED ON SITE UNDER THIS OR OTHER CONTRACTS. DEMOLITION DEBRIS SHALL NOT BE ALLOWED TO ACCUMULATE ON SITE. HAZARDOUS WORK SHALL NOT BE LEFT STANDING OR HANGING OVERNIGHT OR WEEKENDS.
4. WHEREVER CUTTING AND REMOVAL OF PORTIONS OF EXISTING WORK IS INDICATED, SUCH WORK SHALL BE SAWN IN A MANNER THAT WILL PRODUCE NEAT AND STRAIGHT LINES, PARALLEL TO ADJACENT SURFACES OR PLUMB FOR VERTICAL SURFACES. GRIND SMOOTH RESULTING EDGES OF CONCRETE SLABS OR WALKS.
5. NEATLY REMOVE EXISTING FINISH MATERIALS BACK TO CLEAN STRAIGHT LINE ON NEAREST SUPPORT IN ORDER TO FACILITATE INSTALLATION OF NEW MATERIALS. PATCHES OR REPAIRS. EXECUTE CUTTING AND DEMOLITION BY METHODS WHICH WILL PREVENT DAMAGE TO OTHER WORK AND WHICH WILL PROVIDE PROPER SURFACES TO RECEIVE INSTALLATION OF REPAIRS AND NEW WORK.
6. KEEP AREAWAYS, WALKS, CORRIDORS AND STREETS FREE OF DIRT AND RUBBISH.
7. REPAIR OR REPLACE IMPROVEMENTS DAMAGED AS A RESULT OF THIS WORK AT NO ADDITIONAL EXPENSE TO PACIFIC BELL.
8. PROVIDE WATER DAMS AND OTHER CONTAINMENT PROCEDURES, AS NECESSARY, FOR CONTROLLING WATER USED FOR CONCRETE SAW CUTTING.

CONTACTS

AIR POLLUTION CONTROL DISTRICT
PERMIT #

BUILDING DEPARTMENT
PERMIT #

ENVIRONMENTAL HEALTH DEPARTMENT
PERMIT #

FIRE DISTRICT
PERMIT #

CALL BEFORE YOU DIG
"UNDERGROUND SERVICES ALERT"

IN NORTHERN CALIFORNIA 1-800-642-2444 U.S.A. IN SOUTHERN CALIFORNIA 1-800-422-4133

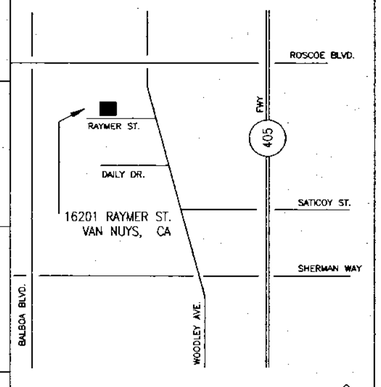

SHEET INDEX

P-1	COVER SHEET
P-2	SITE PLAN
P-3	TANK SECTION / SLAB PLAN AND DETAILS
P-4	TANK AND PIPING DETAILS
P-5	TYPICAL TLS-350 INSTALLATION
P-6	SPECIFICATIONS
P-7	PROJECT CLOSE OUT CHECK SHEET

ENVIRONMENTAL CONSULTANT- SCOPE OF WORK

THE FOLLOWING SCOPE OF WORK WILL BE PERFORMED BY THE ENVIRONMENTAL CONSULTANT UNDER A SEPARATE CONTRACT WITH PACIFIC BELL.

1. ATTEND (1) METHODS OF PROCEDURE MEETING AT THE SITE PRIOR TO CONSTRUCTION.
2. TRIPLE RINSE UNDERGROUND UNLEADED FUEL TANK INDICATED ON THE DRAWINGS.
3. COLLECT REQUIRED NUMBER OF SOIL AND/OR GROUND WATER SAMPLES FROM BENEATH TANK, AND REQUIRED SAMPLES EVERY 15' FROM PIPING TRENCHES AND ANALYZE WITH ON-SITE MOBILE LABORATORY FOR CONSTITUENTS REQUIRED BY THE LOCAL GOVERNING AGENCIES. A HARD COPY OF THE ANALYTICAL RESULTS SHALL BE SUBMITTED TO THE LOCAL AGENCY WITHIN TWENTY-FOUR HOURS OF SAMPLE COLLECTION.
4. TRANSPORT AND DISPOSE OF RINSATE.
5. TRANSPORT AND DISPOSE OF FUEL PIPING IN QUANTITIES SHOWN ON DRAWINGS.
6. COMPILE CLOSURE REPORT AS REQUIRED BY ENVIRONMENTAL MANAGER AND SEND COPIES TO LOCAL AGENCIES AND PACIFIC BELL.
7. IF APPLICABLE, HAUL AND DISPOSE OF CONTAMINATED SOIL OR GROUNDWATER AS DIRECTED BY PACIFIC BELL REPRESENTATIVE.

GENERAL NOTES

1. CONTRACTOR TO FURNISH ALL LABOR, MATERIALS, EQUIPMENT AND SERVICES NECESSARY FOR THE SATISFACTORY COMPLETION OF ALL WORK CALLED FOR OR REQUIRED BY THE DRAWINGS AND SPECIFICATIONS.
2. ALL WORK SHALL BE PERFORMED IN ACCORDANCE WITH THE CURRENT APPLICABLE UNIFORM BUILDING CODE, UNIFORM FIRE CODE, NATIONAL ELECTRICAL CODE, CALIFORNIA UNDERGROUND STORAGE TANK REGULATIONS, CAL-OSHA CONSTRUCTION SAFETY ORDERS AND ANY OTHER APPLICABLE STATE, CITY, OR COUNTY ORDINANCES.
3. CONTRACTOR SHALL PROTECT ALL EXISTING FACILITIES TO REMAIN UNLESS NOTED OTHERWISE. CONTRACTOR SHALL REPAIR OR REPLACE ANY EXISTING FACILITIES WHICH ARE DAMAGED BY THE CONTRACTOR'S OPERATIONS TO THE SATISFACTION OF THE OWNER.
4. THE EXISTENCE OF UNDERGROUND UTILITIES IS UNKNOWN. IT SHALL BE THE CONTRACTORS RESPONSIBILITY TO DETERMINE THE EXACT LOCATION(S) AND/OR EXISTENCE OF ALL UNDERGROUND UTILITIES IN WORK AREA. PRIOR TO CONSTRUCTION, CONTRACTOR SHOULD CONTACT UNDERGROUND SERVICE ALERT FOR FIELD MARKING OF UTILITY LOCATIONS.
5. CONTRACTOR SHALL APPLY AND PAY FOR ALL PERMITS REQUIRED FOR THE COMPLETION OF THIS PROJECT. CONTRACTOR TO SUPPLY CERTIFICATE OF INSURANCE, CITY BUSINESS LICENSE. EVIDENCE OF CONTRACTORS LICENSE AND ANY OTHER INFORMATION WHICH THE PERMITTING AGENCY REQUIRES FROM CONTRACTORS.
6. GENERAL CONTRACTOR SHALL NOTIFY THE ENGINEER PROMPTLY IF SITE CONDITIONS OR DIMENSIONS DISAGREE WITH INFORMATION SHOWN ON THESE DRAWINGS. WORK IS NOT TO PROCEED UNTIL SUCH DIFFERENCES ARE RESOLVED.
7. CONTRACTOR SHALL COORDINATE WITH THE ENVIRONMENTAL CONSULTANT AND PACIFIC BELL FOR DISPOSAL OF TANK, PIPING AND RELATED EQUIPMENT AND THE TESTING FOR CONTAMINATION.
8. TANK CONTRACTOR SHALL TRANSPORT AND DISPOSE OFF EXISTING UNDERGROUND TANK, PIPING, CLEAN SOIL, CONCRETE DEBRIS AND MISCELLANEOUS EQUIPMENT.
9. ENVIRONMENTAL CONSULTANT SHALL BE RESPONSIBLE FOR ALL SOIL/GROUNDWATER SAMPLING AND ANALYSIS. ENVIRONMENTAL CONSULTANT SHALL TRANSPORT AND DISPOSE OFF ANY CONTAMINATED SOIL AND GROUNDWATER.
10. CONTRACTOR SHALL PROVIDE A DETAILED METHOD OF PROCEDURE (M.O.P.) TO PACIFIC BELL FOR APPROVAL PRIOR TO START CONSTRUCTION.
11. CONTRACTOR SHALL SUPPLY PACIFIC BELL WITH A DETAILED WORK SCHEDULE AND UPDATE PROGRESS AND/OR CHANGES ON A WEEKLY BASIS.
12. CONTRACTOR SHALL PROVIDE THREE SETS OF SUBMITTALS ON ALL EQUIPMENT TO THE ENGINEER PRIOR TO START OF CONSTRUCTION.
13. CONTRACTOR SHALL BE RESPONSIBLE FOR SUPPLYING THREE COMPLETE SETS OF OPERATION, MAINTENANCE AND TEST DATA, WHICH SHALL INCLUDE:
    - A) ALL MANUFACTURER'S LITERATURE, SUBMITTAL DATA COPIES, INSTALLATION, OPERATION AND MAINTENANCE DATA ON ALL EQUIPMENT AND DEVICES INSTALLED. THIS IS TO INCLUDE TANKS, SENSORS, WELLS, PIPING, PUMPS, DOUBLE CONTAINMENT SYSTEM, SUMPS, AND ALL OTHER INSTALLED ACCESSORIES.
    - B) ALL TEST RESULTS INCLUDING BUT NOT LIMITED TO PRESSURE AND/OR LEAK TESTING.
    - C) ALL PERMITS, COPIES OF SIGNED-OFF PERMITS FROM ALL AGENCIES INVOLVED.
    - D) COPY OF CORRESPONDENCE WITH VARIOUS AGENCIES CONCERNING THIS PROJECT.
    - E) ALL DOCUMENTS AND DATA SHALL BE INSTALLED IN A RING BINDER AND EACH SECTION APPROPRIATELY IDENTIFIED. OUTSIDE COVER SHALL CLEARLY IDENTIFY JOB LOCATION AND DATE.
    - F) AS-BUILT DRAWINGS
14. STOCKPILE OF DIRT SHALL BE COVERED COMPLETELY WITH PLASTIC TARP. ANCHOR AND SECURE PLASTIC TARP FIRMLY TO PROTECT FROM THE ELEMENTS.
15. ALL ELECTRICAL WORK TO BE DONE IN COMPLIANCE WITH CHAPTER 5, ARTICLES 500-50 AND 514 OF THE NATIONAL ELECTRIC CODE. SEAL ALL CONDUITS AS REQUIRED UNDER THE CODE.
16. NO GALVANIZED PIPE OR FITTINGS FOR DIESEL SERVICE WILL BE ALLOWED.
17. ALL CONDUIT SHALL BE RIGID TYPE WITH THREADED CONNECTORS AND BE WRAPPED FOR CORROSION PROTECTION TO A POINT ABOVE GROUND LEVEL. NO DIE CAST, PVC, OR PLASTIC ELECTRICAL CONDUIT OR FITTINGS SHALL BE USED. USE ONLY STEEL CONDUIT FITTINGS.
18. NEW TANKS AND PIPING TO BE TESTED IN ACCORDANCE WITH APPLICABLE REGULATIONS AND SPECIFICATIONS.

GENERAL NOTES

19. PRIOR TO START UP OF TLS-350 SYSTEM, CONTACT SACRAMENTO FUEL UNIT (916) 972-4377.
20. ABOVE GROUND FUEL PIPING SHALL BE SECONDARILY CONTAINED AND MONITORED IF ANY OF THE FOLLOWING CONDITIONS EXIST:
    - A) PIPING RUNS INSIDE IMPORTANT EQUIPMENT ROOMS, SUCH AS SWITCHING EQUIPMENT, CABLE VAULTS, ETC.
    - B) PRESSURIZED FUEL PIPING RUNS
    - C) ENVIRONMENTALLY SENSITIVE AREAS (NEAR STORM DRAIN INLETS, SCHOOLS, ETC.)

SCOPE OF WORK

1. REPLACE EXISTING 12,000 GALLONS UNDERGROUND UNLEADED GASOLINE TANK WITH NEW 12,000 GALLONS MODERN WELDING UNDERGROUND UNLEADED GASOLINE TANK.
2. TWO(2) VEEDER-ROOT PART # 794380-352 SUMP SENSORS, ONE (1) VEEDER-ROOT PART # 794390-421 AND ONE (1) VEEDER-ROOT PART # 847398-107 (MAG.1) SHALL BE FURNISHED BY PACIFIC BELL AND INSTALLED BY THE TANK CONTRACTOR.
3. SUBMIT SHORING DETAIL AS REQUIRED AND HAVE IT APPROVED BY CONSULTING ENGINEER PRIOR TO ACTUAL START OF SHORING OF THE UNDERGROUND TANK.
4. PULL OUT ALL ELECTRICAL WIRING NO LONGER NEEDED AND LABEL ELECTRICAL PANELBOARD SPARE.

PACIFIC BELL ENGINEER

NOT FOR GENERAL USE OR DISCLOSURE OUTSIDE OF PACIFIC BELL UNDER EXEMPTIONS SET FORTH IN THE CALIFORNIA PUBLIC RECORDS ACT. THIS INFORMATION MAY ONLY BE USED BY AUTHORIZED PERSONNEL OF THE LOCAL GOVERNMENT AGENCY IN CONNECTION WITH APPLICATION FOR PERMITS AND AUTHORIZATIONS FOR BUILDING, CONSTRUCTION, AND/OR ZONING CHANGES.

C & M ENGINEERS
A MECHANICAL CONSULTING GROUP
1415 East Colorado St. Suite 212 Glendale, CA 91205
Tel:(818) 547-0171 Fax:(818) 547-0172 Beeper:(818) 801-1964

NO	REVISIONS / AUTHORIZATIONS	DATE	BY
	1996 U.S.T. TASK FORCE REVISED	MAY 1996	

COVER SHEET

DRAWINGS PREPARED FOR
PACIFIC BELL
SAN RAMON, CALIFORNIA

FACILITY ADDRESS
16201 RAYMER STREET
VAN NUYS, CALIFORNIA
UNDERGROUND TANK REPLACEMENT

CESAR CASTILLO PROJECT ENGINEER	DATE 12/31/96	DRAWN BY ACAD
	CHECKED BY CC	
EST/RO NO.	SHEET 1 OF 7 SHEETS	
APPROVED MANNY GECHA, P.E. MANAGER	DRAWING NO. Y- 1047W20	P-1

DRAWING No. F:\USERS\CAM\TEMP\UNDERP1 OCT 09, 1996 11:43 Scale:48 Username:CAM

XREFS: ENCAD\9854P\24X36

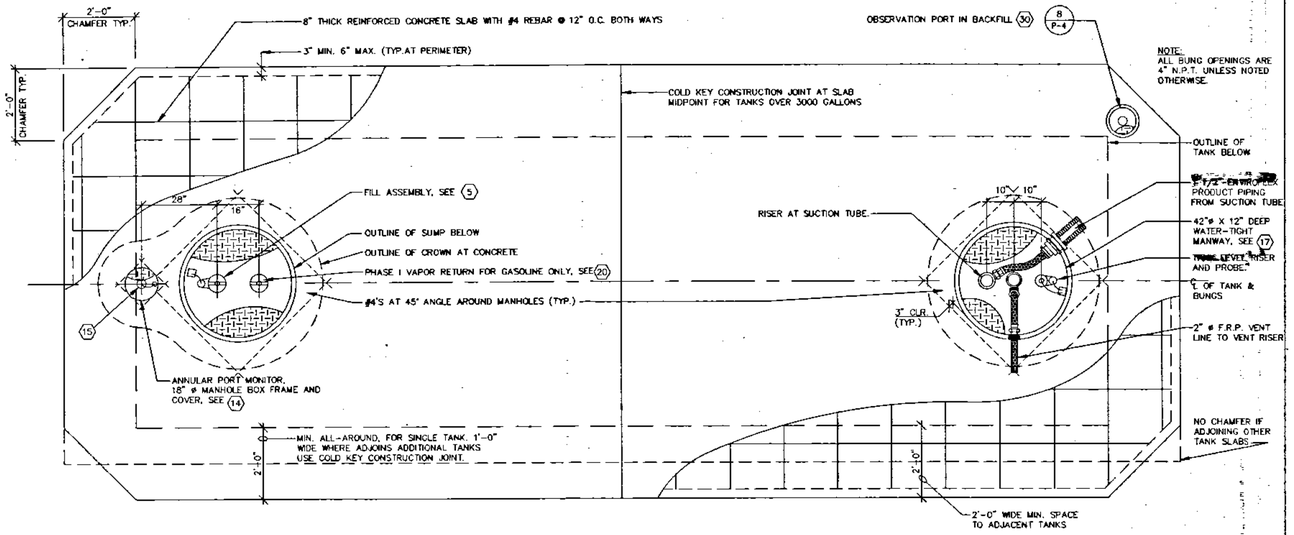

1 TANK SLAB PLAN — SCALE: 1/2"=1'-0"

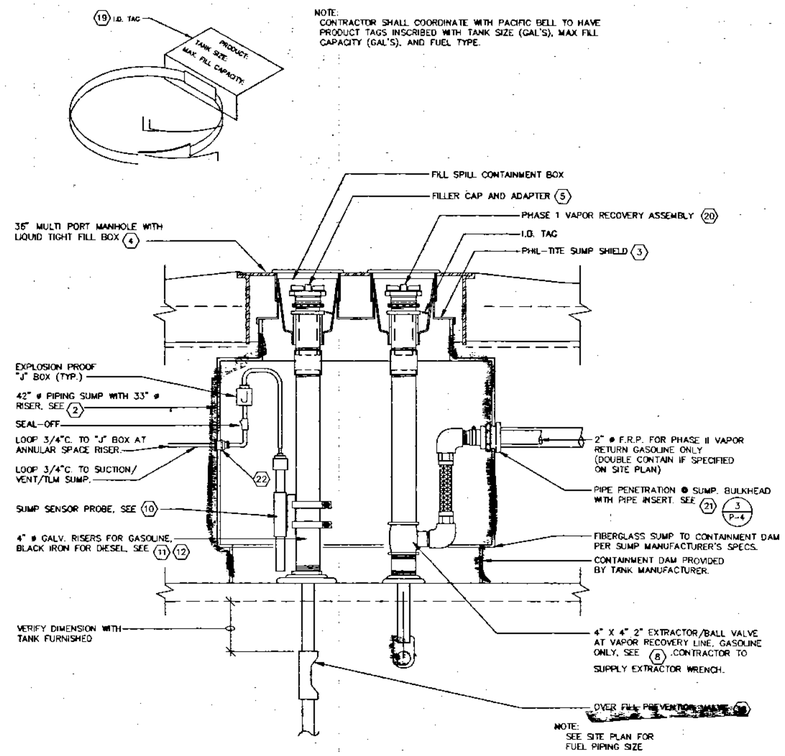

3 FILL / VAPOR RECOVERY SUMP DETAIL — SCALE: 1"=1'-0"

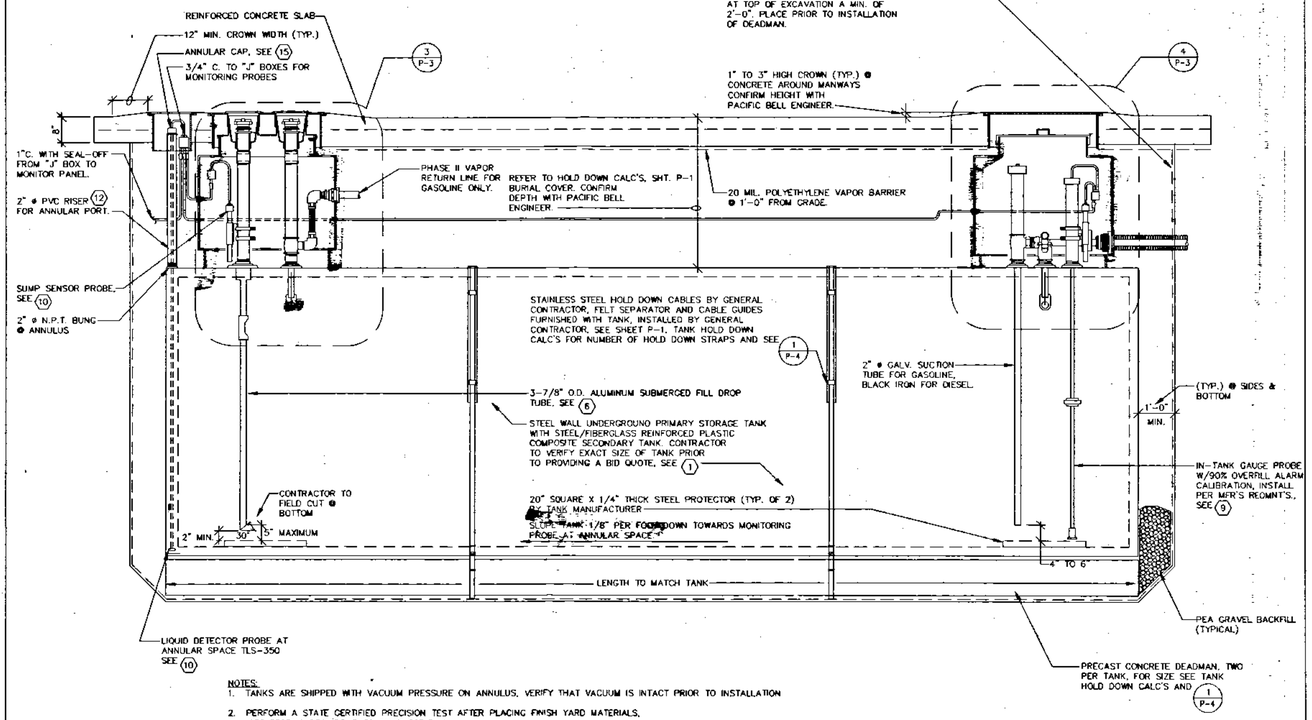

NOTES:
1. TANKS ARE SHIPPED WITH VACUUM PRESSURE ON ANNULUS, VERIFY THAT VACUUM IS INTACT PRIOR TO INSTALLATION
2. PERFORM A STATE CERTIFIED PRECISION TEST AFTER PLACING FINISH YARD MATERIALS. SEE TESTING REQUIREMENTS ON SHEET P-6.

2 TANK SECTION — SCALE: 1/2"=1'-0"

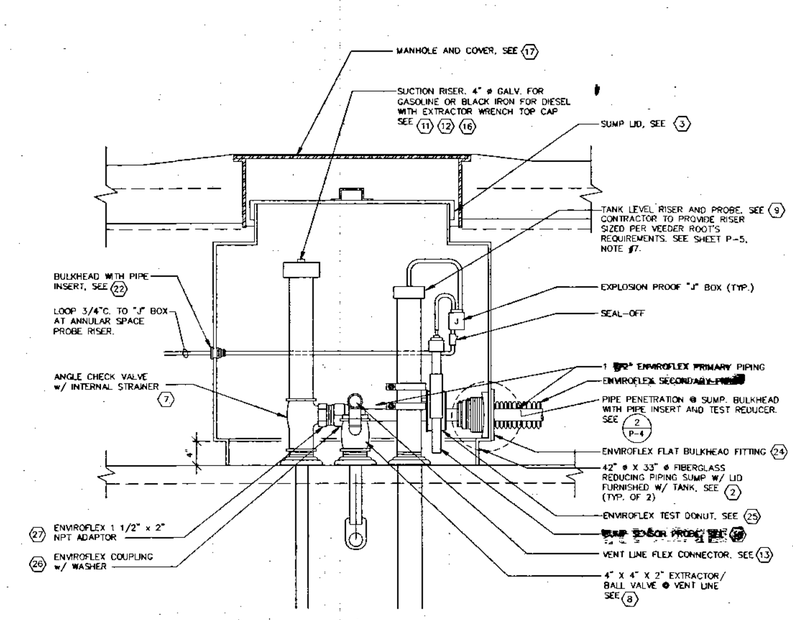

NOTE: ENVIROFLEX PIPING IS APPROVED FOR PRODUCT PIPING ONLY. USE FIBERGLASS PIPE FOR VAPOR RETURN AND VENT PIPING.

4 SUCTION / VENT / TANK LEVEL SUMP — SCALE: 1"=1'-0"

HARDWARE SCHEDULE

* (1) Tank: [illegible] Welding, steel primary tank with secondary containment provided by a steel/fiberglass reinforced plastic composite secondary tank, U.L. approved. Two 42" containment domes, 1/4" steel plate bottom protectors under each bung opening, tie-down guides and polyethylene separator provided by tank manufacturer.
(2) *Piping Sump: American Lining fiberglass piping sump 42" diameter with 33" diameter riser. Cut or extend to height in field to bury depth. Contractor to order extensions if necessary. Alternate: Phil-Tite 42" diameter with 33" diameter riser.
(3) *Sump Lid: PHIL-TITE sump shield 33" diameter, motan fitting configuration.
* (4) Manhole: [illegible] For Gasoline only, PHIL-TITE SC 3600-TSC, 36" diameter, fill manhole with 3 GAL. [illegible] containment box.
* (5) Fill Cap and Adaptor: Emco Wheaton [illegible]A97-005 cap and Emco Wheaton #A30-014 aluminum hard coated 4" diameter adaptor.
* (6) Fill Drop Tube: Emco Wheaton [illegible]A28-004, aluminum submerged drop tube, field cut. Contractor shall order to fit proper tank diameter.
* (7) Angle Check Valve: Universal 405 double poppet valve or Foot Valve with extractor, Emco Wheaton A439-005.
* (8) Extractor Ball Float: Universal #37-206016 with Universal #V421-20-20 extractor housing.
* (9) Tank level Probe/Overfill Alarm @ 90%: Veeder-Root 350.
* (10) Liquid [illegible] sensors with cables to junction box.
(11) Riser Pipe: Schedule 40 black iron wrapped with corrosion resistant tape.
(12) Risers not subject to oil exposure: Galvanized schedule 40 for Gasoline or black iron for Diesel.
* ( ) 24-0120 or 2" diameter x 12" long flex connectors, Titeflex #110165-32-0120 male or female ends as preferred, open end equipped with a union. Titeflex only, no equals.
* (14) Manhole Cover at Annular Monitor: Universal #98-1810, 18" diameter.
* (15) Annular Cap: Veeder Root sensor riser cap and adaptor kit.
(16) Riser Cap: 4" diameter threaded cap with extractor wrench tap fitting.
* (17) Manhole at suction/vent end: Universal 98-3610, 36" pull handle.
* (18) Overfill Prevention Valve: [illegible] Guardian.
* (19) Product ID/Capacity Tag: Provide stamped plate with product and capacity. Universal #560 for diesel. Universal #560 for unleaded.
* (20) Phase 1 Vapor Recovery assembly: Emco Wheaton #A99-002 cap with Emco Wheaton #A76-005-vapor adaptor.
* (21) Bulk heads for Fiberglass vent and vapor lines: Total containment #FB3950
Total Containment pipe insert #CS 3920-2" pipe
Total Containment pipe insert #CS 3930-3" pipe
Total Containment pipe insert #CS 3940-4" pipe
* (22) Bulk heads for conduits: Total Containment #FB1530
Total Containment pipe insert #CS 1575-3/4" conduit
Total Containment pipe insert #CS 1510-1" conduit
* (23) Test Reducer: Total Containment #TR4200 for 4" to 2" reduction. #TR4300 for 4" to 3" reduction.
* (24) Bulkhead fittings for Enviroflex product piping; 1 1/2" Flat Bulkhead fitting # FB3950.
* (25) Test Donut, Enviroflex # TD5000
* (26) Enviroflex primary piping Coupling w/ washer # FC1500
* (27) Primary piping adapter, Enviroflex SA4000
* (28) Enviroflex 90° fitting, #E1.1500.
* (29) Dispenser Containment Box, total containment DU2614.
* (30) Observation Port Kit: Includes slotted PVC pipe, locking cap and manhole.

*Items marked with one asterisk are furnished by owner; installed by contractor, unless noted otherwise on drawing.

NOTE:
ENVIROFLEX PIPING SHALL BE USED AS PACIFIC-BELL STANDARD.

FIBERGLASS CONTAINMENT SUPPLY & RETURN SHALL BE USED ONLY WHEN REQUIRED BY SITE CONDITIONS AR LOCAL AGENCIES.

SEAL BY LOCAL ENGINEER

ROBERT H. LEE & ASSOCIATES, INC.
ARCHITECTURE ENGINEERING ENVIRONMENTAL SERVICES
[illegible] NORTH MARIPOSA AVENUE, VENTURA, CALIFORNIA 93004 (805) 653-1660
JOHN W. JOHNSON, ARCHITECT JAMES H. RAY, CIVIL ENGINEER

NO.	REVISIONS / AUTHORIZATIONS	DATE	BY
	1996 U.S.T. TASK FORCE REVISED	MAY 1996	

FLEET TANK SECTION/SLAB PLAN AND DETAILS (ENVIROFLEX PIPING)

DRAWINGS PREPARED FOR
PACIFIC BELL
SAN RAMON, CALIFORNIA

FACILITY ADDRESS
VAN NUYS, CALIFORNIA 16201 RAYMER ST
VAN NUYS EXCHANGE

CESAR CASTILLO, PROJECT ENGINEER
DATE 1/17/1997 DRAWN BY JA
CHECKED BY CC
EST/RO NO. B41082E
SHEET 3 OF 7 SHEETS
APPROVED
MANNY GECHA, P.E. MANAGER
DRAWING NO. Y-1047W20 P-3

XREFS: P:\CAD\98542\24X36

XREFS

DRAWING No. F:\USERS\CAM\TEMP\FLT-ENP3 OCT 09, 1996 10:51 Scale:48 Username:CAM

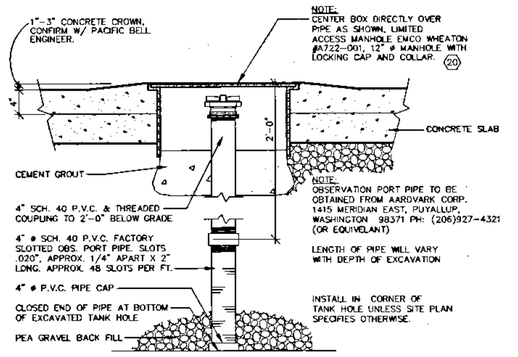

FOR WET & DRY HOLE INSTALLATIONS

SCALE: 1"=1'-0"

8 | TANK BACK FILL OBSERVATION PORT

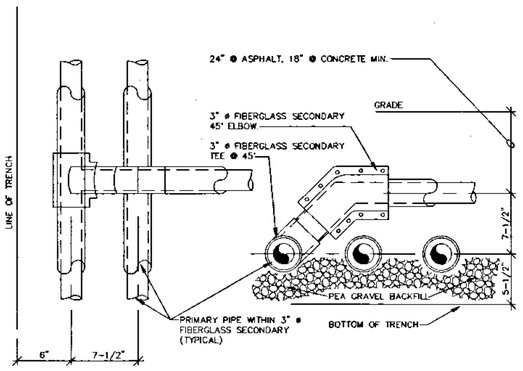

PLAN SECTION

9 | DOUBLE WALL PIPE CROSS OVER/TRENCH DETAIL

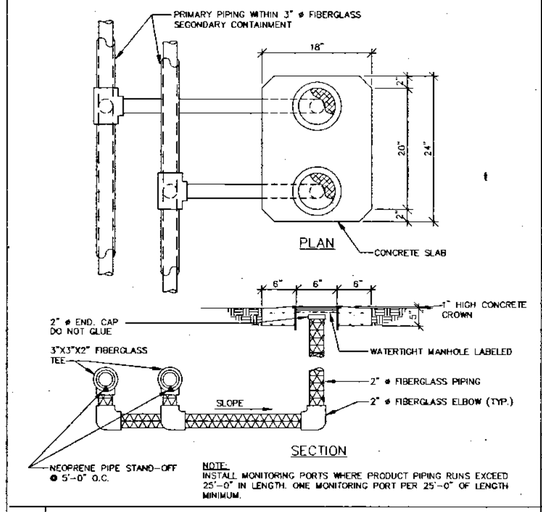

PLAN SECTION

NOTE: INSTALL MONITORING PORTS WHERE PRODUCT PIPING RUNS EXCEED 25'-0" IN LENGTH. ONE MONITORING PORT PER 25'-0" OF LENGTH MINIMUM.

10 | VISUAL MONITORING PORT DETAIL

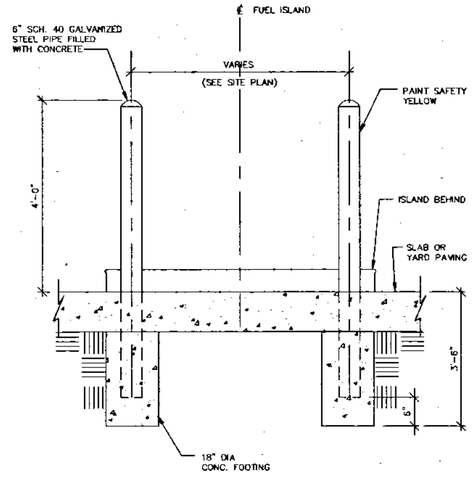

6 | BOLLARD DETAIL SCALE: NONE

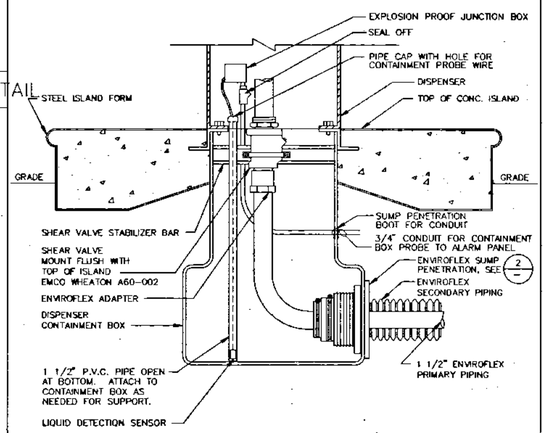

NOTE:
1. THIS DETAIL IS FOR PRODUCT PIPING ONLY. VAPOR RETURN PIPING MUST BE FIBERGLASS.

7 | DISP. PIPING TERM DETAIL (ENVIROFLEX PIPING)

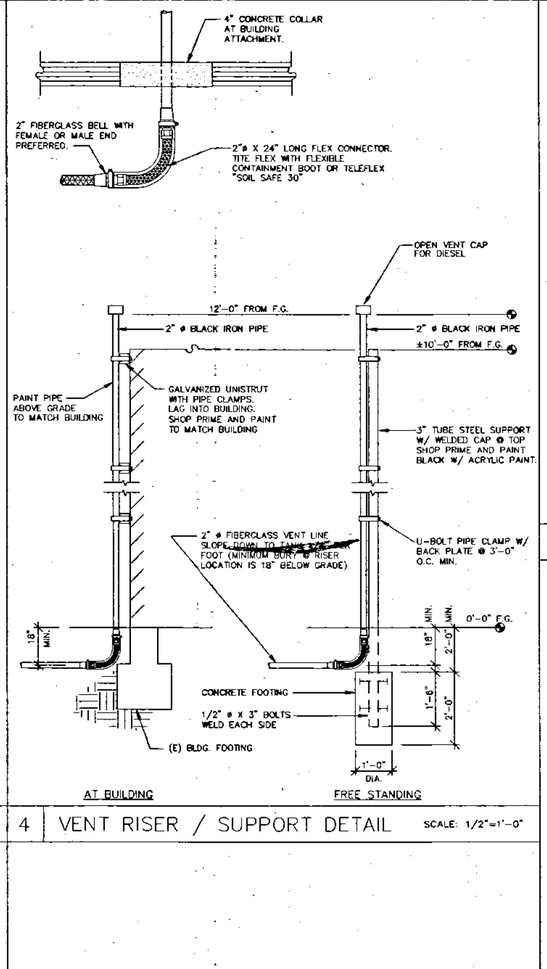

4 | VENT RISER / SUPPORT DETAIL SCALE: 1/2"=1'-0"

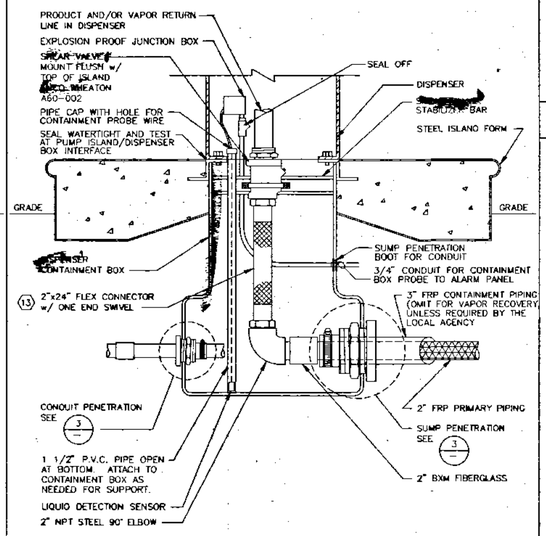

NOTE:
1. THIS DETAIL APPLIES TO BOTH PRODUCT AND VAPOR RETURN LINES.

DISP. PIPING TERM DETAIL (FIBERGLASS PIPING)

NOTE:
1. DEADMAN TO BE LOWERED DOWN IN TANK HOLE WITH THE CABLES ATTACHED.
2. BACKFILL THE TANK HOLE WITH 12" OF PEA GRAVEL AND THEN SET THE TANK IN PLACE IN ACCORDANCE WITH THE TANK MANUFACTURES SPECIFICATIONS.
3. PLACE STRAPS AND POLYETHYLENE SEPARATOR ON TANK. THEN ATTACH CABLES OVER TANK AND SECURE WITH CABLE CLAMPS MIN. OF 3 PER CABLE END.
4. REFER TO HOLD DOWN CALCULATIONS, SHEET P-1 FOR NUMBER OF HOLD DOWN STRAPS REQUIRED.

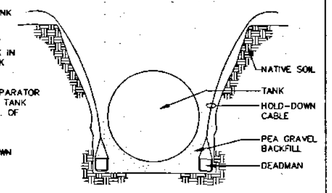

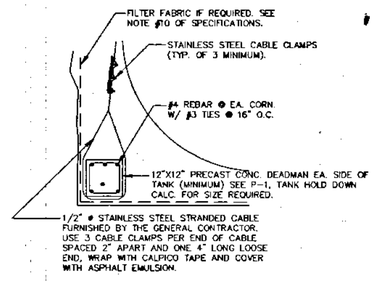

1 | TANK HOLD DOWN DETAIL SCALE: NONE

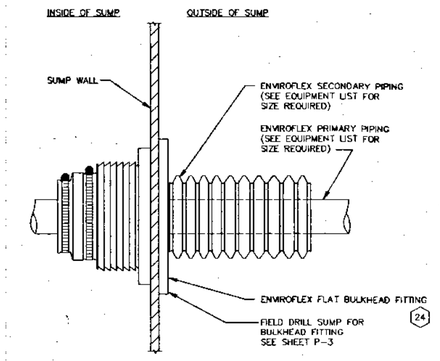

NOTE:
⬡ – REFER TO EQUIPMENT LIST ITEM ON SHEET P-3

2 | SUMP PENETRATION DTL (ENVIROFLEX PIPING)

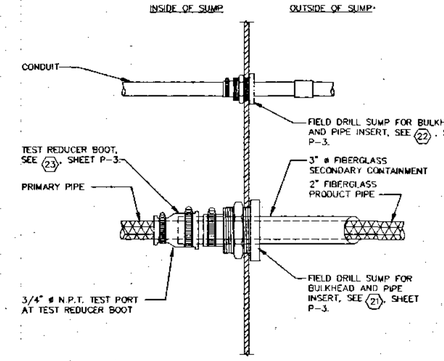

NOTE:
1. REFER TO SHT. P-3 FOR EQUIPMENT ITEMS ⬡

SCALE: 1-1/2"=1'-0"

SUMP PENETRATION DTL (FIBERGLASS PIPING)

SEAL BY LOCAL ENGINEER

ROBERT H. LEE & ASSOCIATES, INC.
ARCHITECTURE ENGINEERING ENVIRONMENTAL SERVICES
1137 NORTH MCDOWELL BOULEVARD, PETALUMA, CALIFORNIA 94954 (707)765-1660
JOHN W. JOHNSON, ARCHITECT JAMES H. RAY, CIVIL ENGINEER

NO.	REVISIONS / AUTHORIZATIONS	DATE	BY
	1996 U.S.T. TASK FORCE REVISED	MAY 1996	

STANDARD TANK AND PIPING DETAILS (FLEET TANKS)

DRAWINGS PREPARED FOR
PACIFIC BELL
SAN RAMON, CALIFORNIA

FACILITY ADDRESS
VAN NUYS, CALIFORNIA
VAN NUYS EXCHANGE
16201 RAYMER ST

CESAR CASTILLO
PROJECT ENGINEER

DATE 1/17/1997 DRAWN BY JA
CHECKED BY CC
EST/RO NO. B41085E
SHEET 4 OF 7 SHEETS
APPROVED
MANNY GECHA, P.E.
MANAGER
DRAWING NO. Y-1047W20 P-4

DRAWING No. F:\CAD\98542\FLEET\FLEETP4 OCT 08, 1996 08:45 Username:CAM Scale:48

WRELSS F:\CAD\98542\24X36

ASPHALT CONCRETE PAVING

1. Unless otherwise noted, streets, paths or other paved areas in which the surface is removed, broken, or damaged, or in which the ground has caved in or settled due to the installation of the improvements shall be resurfaced and brought to the original grade. Pavement replacement shall be in kind subject to the following minimum pavement sections:
   a. Streets and Other Areas Subject to Vehicular Traffic: 3 inch asphalt concrete over 12 inch aggregate base material.
   b. Asphalt Paths and Walks: 1 1/2 inch asphalt concrete over 4 inch aggregate base material.
2. Before resurfacing material is placed, pavement edges shall be trimmed back far enough to provide clean, solid faces and shall be free of any loose material. Trenches shall be sawcut 6 inches back from side of trench.
3. Subgrade: The top 6 inches of subgrade under areas to be poved shall be scarified and compacted to 95% of the maximum density determined in accordance with ASTM D1557.

PRE-CAST CONCRETE

1. Precast concrete deadmen shall be formed to size as noted on Drawings. Provide lifting lugs of minimum #6 rebar at 4 feet on center, minimum of 2 lugs.
2. Concrete shall be reinforced, minimum 4,000 psi. Provide Pacific Bell with factory test results of concrete strength prior to installation. Cracking or chipping of concrete shall be grounds for rejection.

CAST-IN-PLACE CONCRETE

1. Comply with requirements of ACI for cast-in-ploce concrete.
2. Forms shall be new materials of Douglas Fir, Construction Grade, S1S2E, or Douglas Fir Plywood, five-ply, 5/8 inch, B-B Plyform, Class 1 Exterior Type with mill-oiling treatment omitted.
3. Reinforcement: ASTM A615, Grade 40 far bars No. 4 and smaller.
4. Concrete: Readymixed, ASTMC94, or job mixed. Cement: ASTM C150, Type II. Aggregate: ASTM C33, clean and dry. Water: Potable, clean, fram domestic source. Curing Compound: Liquid membrane, ASTM C309, Type 1. Curing Sheet Material: ASTM C171.
5. Batch and mix concrete in accordance with ASTM C94 at an established plant, or job-mix. Mix concrete in quantity for immediate use. Do not re-temper or use set concrete.
6. Concrete shall be regular weight, 145 pfc. Minimum 28-day compressive strength far slab on grade shall be 3,000 minimum psi. Maximum aggregate size shall be 3/8 inch for regular-weight concrete. Maximum slump shall be 4 inches.
7. Design and construct formwork. Forms shall be substantially built and of sufficient strength and rigidity to produce finished concrete of the precise size, shape and location indicated.
8. Finish shall be medium broom. Keep surfaces continuously damp far twenty-four hours. Curing is intended to maintain water for proper hydration and to minimize temperature ranges. Procedures shall be consistent therewith as far as practical and within scope of work specified.
9. Defective concrete shall be repaired or replaced as directed at no additional expense to Pacific Bell.

UNDERGROUND FUEL STORAGE

1. Comply with the following requirements:
   a. CAC Title 19, State Fire Marshal.
   b. CAC Title 8, Industrial Safety Orders.
   c. American Petroleum Institute (API) Standards for double wall tank installations.
   d. Materials, fabrication and testing shall conform to standards of NEMP, IEEE, NFPA, UL and USAIA.
   e. National Electrical Code, NFPA 70.
   f. CAC Title 24, Part 3, State Electrical Code.
   g. CAC Title 24, Part 5, State Plumbing Code.
   h. NFPA 30 and 31.
   i. Required tank labeling, UL 58.
   j. CAC Title 23, Water Resources Control Board.
   k. Requirements of local authorities.
   l. Local fire and health deportments.
2. When lifting or moving tanks, olways use adequate sized equipment and lift by lifting lugs and use a spreader bar to ensure a lift angle of at least 45° at each lifting lug. Each tank shall have a minimum of two lifting lugs. Do not set tanks with less than two lifting lugs.
3. Protect tanks against abrasion from sharp or hard objects; impact damage from improper storage, transport, laying or backfilling. Protect steel pipe and fittings against damage to the protective cooting or wrapping. Protect tanks from prolonged exposure to ultra violet light.
4. Underground fuel tanks shall be a steel primary tank meeting UL58 with secondary containment provided by a steel/fiberglass reinforced plastic composite secondary tank. The tanks shall carry UL label approval for underground motar fuel storage. Tanks shall comply with ANSI B137.1 and NFPA Standards 30 & 31. Annular cavities shall be monitored with electronic manitoring equipment. Working capacities, openings and appurtenances shall be as shown on Drawings. Unused tank openings shall be tightly sealed with plugs and caps installed in accordance with manufacturer's recommendations.

   Alternate: Steel primary tank as specified above with a U.L. listed secondary containment and corrasion protection jacket of high density polyethylene.
5. Tonks shall be installed in complionce with manufacturer's printed requirements.
6. As a minimum, excavation shall have 12 inches clear at sides and bottom and o minimum buriol cover of 3 feet and a maximum of 5 feet.
7. As a minimum, a 12 inch bed of backfill material shall be placed in the excavation, leveled and smoothed.
8. Tanks within 12 feet of building foundations or where soil conditions are unstable, contact Pacific Bell to determine if shoring or alternate excavation methods should be used.
9. Appraved backfill materials:
   a. Pea gravel: A clean, naturally rounded aggregate with an 1/8 inch minimum and o 3/8 maximum diameter. Up to 3% of the particles may pass through a #8 sieve.
   b. Approved materials shall be dry and comply with ASTM C33, Para. 9.1 for quality and soundness.
10. In wet hole installations, pump hole continuously and provide geotextiles filter fabric lining at bottom and sides of excavation, Mirafi 140N or approved equal.
11. During installation maintain factory applied pressure or vacuum test on the tank annular space. Prior to covering tanks perform tests as required.

SUMPS

1. For tank fill sump, secure sump riser to containment collar (which is furnished with tank) os recommended by sump manufacturer.
2. Penetrations to tank fill sump shall be sealed using methad recommended by sump manufacturer.
3. Water test sump for four hours after penetrations have been sealed to verify water tightness. Check for seepage; if none, remove water using a hand pump and install sump monitoring probe.
4. For 3,000 gallon tanks which are 64 inches in diameter, change 42 inch diameter reducer sump to 38 inch diameter bottom by 33 inch diameter top tapered containment sump and ring.

RISERS AND ASSOCIATED PIPING

1. Underground steel portions of pipe and risers , including one located in sumps, shall be wrapped with two layers of Calpico, Polyken 940 Scotchwrap 50 (10 mil. tape) or approved equal, 2 inches wide with 1/2 inch spiral lap.
2. Connections to tank risers shall flexible connectors. No direct connections allowed.

FUEL PIPING

Comply with the following requirements:

a. CCR Title 19, State Fire Marshal.
b. CCR Title 8, Industrial Safety Orders.
c. American Petroleum Institute (API) Standards for double wall tank installations.
d. Materials, fabrication and testing shall conform to standards of NEMP, IEEE, NFPA, UL and USAIA.
e. National Electrical Code, NFPA 70.
f. CCR Title 24, Part 3, State Electrical Code.
g. CCR Title 24, Part 5, State Plumbing Code.
h. NFPA 30 and 31.
i. Required tank labeling, UL 58.
j. CCR Title 23, Water Resources Control Board.
k. Requirements of local authorities.
l. Local fire and health departments.

1. Fiberglass Piping
   a. Protect fiberglass pipe and fittings against abrasion from sharp or hard objects; impact damage from improper storage, transport, laying or backfilling. Inspect pipe for damage prior to using in the piping system. Protect piping fram prolonged exposure to ultraviolet light.
   b. Primary and secondary pipe and fittings shall be UL approved, non-metallic, 100% alcohol and methanol compatible, for underground piping of petroleum products. The primary pipe shall have bell and spigot or threaded and bonded joints. Secondary piping shall have flanged and bolted joints. Ciba-Geilgy, Dualay 3,000 Pipe System, Smith, Red Thread II Pipe System, or approved equal.
   c. Cut fiberglass pipe with a fine-taothed hacksaw blade or an abrasive wheel on o circular power saw. Use a saw guide or "Wrap Around" to ensure o square cut end. Cut pipe end must be within 1/8 inch of square.
   d. Tapering and reaming: Cut fiberglass pipe ends shall be tapered using standard tapering tools available fram the pipe manufacturer. Protect pipe during tapering to prevent damage to pipe. The finish taper shall be smooth, clean and free from surface defects. The length of taper far 2 inch diameter is 1 5/8 inches and far 3 inch diameter pipe is 1 3/4 inches. For other size pipe, consult pipe manufacturer's instructions.
   e. Fiberglass pipe surfaces to be banded shall be cleaned with solvent as supplied by pipe manufacturer. If tapered section is wet or moist, dry with propane torch, - do not overheat or burn the pipe. If temperature is below 60° F, warm tapered surfaces with propane torch, - do not overheat or burn the pipe or fitting. Bell and spigot joints shall be made up with epoxy adhesive as recommended by the pipe manufacturer. Adhesive shall be mixed thoroughly in accordance with manufacturer's instructions and shall be applied to bath surfaces. Insert the spigot end into the bell using a slight turning motion (one-half turn to o full turn is necessory) and push. Apply pressure until mechanical lock is achieved. Back axiol pressure should be maintained on previously assembled joints to reduce the chonce of separation.
   f. Fiberglass pipe adhesive shall be as recommended by pipe manufacturer.
   g. Install fiberglass piping in accordance with manufacturer's requirements; do not intermix fiberglass piping systems.
2. Steel Piping
   a. Protect steel pipe and fittings against damage to the protective coating/wrapping.
   b. Galvanized for gasoline or Black Iron for diesel,Schedule 40 (ASTM A-120) Steel Pipe with 300 pound Malleable Iron Fittings. Do not use standard couplings normally furnished with the pipe.
   c. Pipe wrapping: Underground steel portions of pipe and risers shall be wrapped with two layers of Calpico, Polyken 940, Scotchwrap 50 (10 mil, tape) or approved equal, 2 inches wide with 1/2 inch spiral lap.
   d. Cut steel pipe with a hand or power or power operated pipe cutter, as in normal fitting practice. Steel pipe ends shall be reamed.
   e. Threaded joints shall be reamed and have clean cut, intact threads, made up with non-hardening joint compound insoluble in petroleum products.
   f. Joint compounds shall be Gilbarco Rectorseal, Permatex 57 or equal, non-hardening, fuel resistant.
3. Enviroflex Piping System
   a. Shall consist of flexible inner primary pipe contained within a flexible outer containment pipe.
   b. Shall be continuous, whereby there shall be no fittings or piping connections, for either the primary or secondary containment pipe which are not visible or accessible from the aboveground surface.
   c. Shall provide watertight containment of the tanks piping and its associated fittings, and the shear valve assembly located below each ground fuel dispenser unit.
   d. Shall be made of non-corrosive materials, or if metallic, such as the fittings and couplings, isolated from corrosion causing elements.
   e. Outer secondary containment system shall be of such a design and made of materials to have sufficient strength to withstand the maximum underground burial loads and tested in accordance with AASHTO M294.
   f. Flexible inner primary piping system shall be capable of withstanding liquid pressure five times greater than the designed operating pressures.
   g. Outer secondary containment system shall undergo an air pressure hold test (3 to 5 psi) after installation and before the final backfill.
   h. Flexible inner primary piping system shall be subject to 60 psi air pressure hold test prior to final backfill.
   i. Design of secondary containment system shall permit any leak in the primary piping system to flow from its source to a surface access containment chamber which can be fitted with an electronic leak detection system.
   j. Secondary containment pipe shall be sized to allow removal of primary pipe without need for excavation.
4. Interior surface of pipes and fitting shall be free from dirt, scale, metal, fiberglass particles, etc. before connecting.
5. Fuel piping shall be pitched upward continuously from annular space end a minimum of 1/8 inch per foot; 1/4 inch per faot far suction vent and return piping. Traps or sags will not be permitted. Graup piping and locate as shawn on the plans. Lines are to be laid straight, using fittings for directional and elevation changes.
6. Do not support piping with foreign objects, such as scraps of wood, pipe, etc. Where piping passes through existing materials gasket with resilient materials. Where black iron pipe is primary, support primary piping inside of secondory containment piping with blocks of neoprene at a minimum of 5 feet on center.
7. For bedding of piping runs and backfill of pipe trenches, refer to other portions of these specifications.
8. Fiberglass to steel pipe connections. Fiberglass threaded-end adapters ore ta be threaded into the steel pipe or fitting before bonding onto the fiberglass pipe.
9. Flexible connectors. Flexible connectors for connection af fuel return and vent piping at tanks may be used in lieu of swing joints if approved by local jurisdiction.
10. All lines shall be located as shawn on the building drawing and shall grade dawn to tank. Identify lines with brass engraved tags at both ends.
11. The foot valve shall be removed from the tank with the full length of extractar pipe in place in presence of telephone company representatives.
12. If Pacific Bell Engineer has required total containment "Enviroflex" product piping to be installed, see sheet P-3.E for additional piping specifications.

BEDDING AND BACKFILL

1. A 4 inch minimum bed of backfill material is to be placed in piping trenches. Smooth, compact and slope bedding material to allow a slope of 1/4 inch per foot toward the tanks. In extreme conditions, 1/8 inch per foot may be used if approved by Pacific Bell.
2. Piping shall be placed on prepared bed in such o manner as to minimize points at which one pipe may cross over another pipe. At points where piping must cross over, a minimum of 1 1/2 pipe diameter shall separate the pipes.
3. Approved backfill materials:
   a. Pea gravel: A clean, naturally rounded aggregate with an 1/8 inch minimum and a 3/8 inch maximum diameter. Up to 3% of the particles may pass through a #8 sieve.
   b. Approved materials shall be dry and comply with ASTM C33, Para. 9.1 for quality and soundness.

PIPING TERMINATION SUMP

1. Piping shall terminate in 200 mil. thick polyethylene sumps.
2. Seal penetrations in sumps with bulkheods per sump manufacturer's recommendations.
3. See Test #5 for sump test.

TESTING

1. Test #1: Primary suction and return pipes shall be tested to 26 inches of vacuum for a half-hour minimum duration without pumping and in the presence of Pacific Bell company representative.

   Suggested procedure:
   a. Tank shall be vented to atmosphere at all times.
   b. Remove foot valve and cap suction line at bottom of suction stub.
   c. Apply 26 inches of vacuum to suction line at point of connection to equipment.
   d. Do not apply vacuum to tank or generator engine.
2. Test #2: Primary pipe shall be air pressure tested at 75 psig for one hour. Joints shall be soaped with #7006 Southbend Leak Detector, Arnwoy LOCHigh soap or equal using a garden type hand pump sprayer. Isolate pipes from tank. Remove extractable elements and insert Emco Wheaton #491723 test plugs.
3. Test #3: Secondary piping shall be oir pressure tested at 5 psig for one hour and soaped as noted in Test #2. Air pressure shall be maintained until after backfilling operations are completed.
4. Test #4: When required by local code, perform a 5 psi test on the system. Cap primary product, return or vapor and vent lines. Pressure system for one half hour minimum at 5 psi, soap all joints.
5. Test #5: Prior to placing finish yard materials, conduct a state certified precision leak test (Horner E-Z Check or approved equal) of the entire system. Test shall be conducted using fuel. No staking, probing or boring allawed after test.
6. Test #6: Water test sump for four hours after penetrations have been sealed to verify water tightness. Check for seepage. If none, remove water using a hand pump and install leak detector and pour pea gravel backfilling materials around sump.
7. Test #7: Perform a line block and drop test as follaws:
   a. A liquid blockage test of all vapar piping fram each dispenser to its underground tank to insure adequate line slope and liquid drainage.
   b. A pressure drip versus flow rate test from each nozzle to its associated underground tank.
   c. A pressure decoy/leak test of each product's vapor control system including nazzles and underground tanks, where required by local authorities.

UNDERGROUND TANK REMOVAL PROCEDURE

1. Contractor shall call U.S.A. and have utilities field marked prior to any excavation. In addition, Contractor shall make visual and magnetic inspection af work area for any possible underground utilities and conduits. Contractor is responsible for restoring any underground utilities damaged during construction.
2. Notify Pacific Bell Facilities Engineer,_____, Site Contact, _____ and U.S.A. (800) 642-2444, forty-eight (48) hours priar to start of tank removal or any excavation.
3. Fuel in existing underground tank shall be removed and disposed by Pacific Bell.
4. _____ will apply for and pay for tank removal permits. Contactor is responsible for arranging inspections. All tank and piping removal is by Contractor. Contractor shall cooperate with "Environmental Contractor" for soil/water sampling and disposal of tank.
5. Provide fire extinguishers of size and rating specified by local fire departments.
6. There shall be no welding or other sources of ignition in the area while the removal operations are in progress. There shall be no smoking on the job site. "NO SMOKING" signs shall be posted.
7. Provide barricades with flashing yellow lights and warning signs to protect pedestrians and/or motar vehicles from work area and tank hate.
8. Drain, and when appropriate, flush product in the piping into the tank.
9. The Rinse Contractor shall remave all remaining flammable liquid fram the tank which can be pumped out. It may be necessary to use a hand pump to remove the bottom few inches of product and rinsate. All residual liquid or sludge, including rinstate will be disposed by Enviranmental Contractor.
10. Sawcut and remove concrete or A.C. cover far access to tank, dispase of concrete and A.C. debris.
11. Shore the edge of the tank hole, if required. All sharing is to be in place before excavating tank.
12. Dig down to the tap of the tank.
13. Remave the fill (drop) tube and TLS probe. Disconnect the fill, gauge, and product and vent lines. Cap or plug open ends of the lines which are not to be used further. Remove any remaining liquid from the delivery line using using care to avoid spillage.
14. Plug all tank openings with one plug ta have 1/8 inch vent hald for temperature expansion.
15. The tank shall be made inert by using thirty pounds of dry ice per thousand gallons of tank capacity or as required by local authorities.
16. After tank has been inspected by local health and fire inspectors, excavate and remove tank and piping. Contractor to load tank and piping on transport provided by others. Disposal of tank and piping by Enviro. Contractor. Contractor to remave and dispose of existing concrete tie-down slab beneath tank if specified in Scope of Work on sheet P-1.
17. After the existing tank is removed, soil and/or water samples will be taken fram the tank hole by the Environmental Contractor. If the soil/water samples are clean, then soil shall be disposed by Contractor. If contamination is discovered, Contractor to notify Pacific Bell Project Manager immediately. Contaminated soil is to be stacked separately on visqueen firmly to prevent it from being blown off. Provide an asphalt, concrete or sandbag berm around all dirt stack piles to prevent runoff. Disposal of contaminated soil will be under separate contract.
18. If contamination is discovered, Contractor shall notify Pacific Bell Engineer immediately. Contaminated soil is to be stacked separately on visqueen and covered with visqueen. Disposal of contaminated soil will be by Environmental Contractor. Contractor shall load contaminated soil on truck provided by Environmental Contractor.
19. If hole is left open overnight, Contractor to completely fence off the tank hole with six (6) foot high temporary chain link fencing, no exceptions. A lockable gate shall be provided on all excavations left open more than 2 days. See plans for location.
20. Upon approval of Pacific Bell Facility Engineer, Contractor shall install new tank.
21. Replace or restore any existing site condition damaged or altered during the tank removal and installation, remove sheet piling.

ELECTRICAL

1. Work shall conform to the following codes:
   a. NFPA 70 - National Electricol Code
   b. Uniform Building Code, latest edition
   c. Occupational Safety and Health Act (OSHA) Standards
   d. Uniform Fire code
   e. CCR Title 23
   f. City or County Codes as applicable.
2. Electricol materials used on this project shall be new and free from defects and shall canform where applicable, to the following standards, unless otherwise noted.
   a. NEMA - National Electricol Manufacturers Association.
   b. ANSI - Americon Nationol Standards Institute.
   c. UL - Underwriters Laboratories, Inc.
3. The extent of the electrical work includes but is not limited to the following items:
   a. Provide receptacle outlets, pull boxes, switches, wire, circuits, relays, conduits with supports, anchors and sleeves, additional materials and accessories as required for a complete functioning installation. Alarm unit and bell.
   b. Install owner furnished TLS-350 panel sensors and probe.
4. Breakers: Voltage as required. Manufacturer shall be the same as the panel board or switchboard in which they are mounted. If two or three pole breakers occur in the panels, they shall be common trip units. Single pole breakers with tie-bar between handles will not be accepted. Breakers shall have toggle, quick-make, and quick-break operating mechanisms with trip-free feature to prevent contacts being held closed against over current conditions in the circuit. Trip position of the breakers shall be clearly indicated by movement of the operating handles to the center position.
5. Rigid Steel Conduit: Comply to Underwriter's Laboratories UL-6 specification, ANSIC80.1 and Federal specification WW-C-581 or latest revisions. Hot dip galvanized on the exterior. Zinc or enamel on the interior. Couplings, locknuts, and other fittings shall be galvanized or sheardized, waterproof and threaded type only.
6. Outlet Boxes: Galvanized steel, boxes installed in any exterior location, where exposed to rain or where exposed to moisture laden atmasphere shall be cast screw hub type with gasketed weatherproof covers. Boxes for vapor proof or explosion proof applications shall be designed specifically for such use.
7. Where applicable, pull boxes and cabinets shall be pre-fabricated concrete type; Christy Concrete Products, Braaks or equal. Boxes shall have standard brass hold-down bolts and hardware. Boxes located in paved areas or the areas over which vehicles normolly may travel shall have traffic covers.
8. Relays for pumps and generator shall be heavy duty type safety switches as manufactured by G.E., Westinghouse, Cutler-Hammer, Gauld or Square D. Furnish with enclosure suitable for application. Provide fused type where indicoted or required by code. Motor starters shall be disconnect switch type complete with three overload relays and enclosure suitable for application, G.E., Westinghouse, Cutler-Hammer, Gould or Square D.
9. Conductors: Unless specifically nated otherwise herein, conductors for general wiring shall be a minimum af 98% conductivity, stranded, soft drawn copper, No. 10 and smaller shall be 600 volt, Type THWN.
10. Connections: #8 and smaller; pre-insulated spring type connectors. Threaded or crimp types will not be accepted. Use Skotchlack, Hydent, T&B or equal. Terminals for stranded conductors No. 8 and smaller shall be a pre-insulated crimp type. Lugs and connectors for conductors No. 6 and larger shall be compression types of one piece tubular construction with flat rectangular tongues. Two hole lugs shall be used for sizes 4/0 and larger. Fittings for copper conductors shall be tin-plated copper. Cast resin kits shall be Skatchlack sealing packs for wire size to #10 and Skotchlock kits for larger splices as recommended by 3M Company.
11. Grounding and bonding: The entire electrical system shall form a continuous metallic electrical conductor from service point to every outlet and shall be grounded by connection to the main service ground. Electrical systems, supports, cabinets, control equipment, motor frames and utilization apparatus sholl be permanently and effectively grounded.
12. Conduit Application: Minimum size af conduit shall be 1/2 inch. In no case shall the conduit size be smaller than that shawn on the drawings. Boxes installed indoors or imbedded in concrete shall be galvanized steel type. Boxes installed exposed or outdoors shall be galvanized cost steel with thread nubs. Branch circuit conduits under slab shall be separated by at least one inch. In cases where two or more conduits are installed in a comman concrete encasement, they shall be separated by at least three inches. Conduit shall be securely fastened in place so that absolutely no shifting will occur during placing af concrete encasement. Joints in conduit installed in concrete or exposed to weather, shall be liquid and gas tight.
13. Conduit location: Exposed conduit shall be neatly installed parallel to or at right angles to the structural members. Exposed conduit stubbing up through the floor into the bottom of exposed panels, cabinets or equipment shall be line dup, properly spaced and shall be straight and plumb. Conduits shall be installed at sufficient depth below the floor to eliminate any part of the bend above. Maintain 12 inches separation between power and intercommunication cables. Conduit shall be kept at least 6 inches from the covering on hot water pipes and 18 inches from the covering on flues and breaching.
14. Conduit Support: Conduit shall be supported at intervals not exceeding 10 feet with a support not more than 3 feet from the outlet and at any point where it changes in direction. Conduit placed against concrete or masonry above ground shall be fastened to the concrete with pipe straps or one-screw conduit clamps attached to the concrete by means of expansion anchors and screws. Expanders and shields and bolts shall be such that the proof test load will not be less than four times the actual working load.
15. Conduit bends, other than factory ells, shall have a radius of not less than ten times the internal diameter of the conduit.
16. Conduit Protection: Cap conduit during construction by means of manufactured seals. Swab out conduit before putting in wire.
17. Pulling: No oil, grease or similar substonces shall be used to facilitate the pulling in of conductors. Use a UL approved wire pulling compound. No wire or cable shall be pulled in until construction which might damage insulation or fill canduit with foreign materials is completed. Wire shall be pulled into conduits with care to prevent damage to insulation. Use basket pulling grips to avoid slipping of insulation on conductors. Nylan rope or other "soft" surface cable must be used for pulling in canduits other than steel.
18. Connections: Stranded conductors No. 8 and smaller shall be terminated with terminals of appropriate size where connected to screw type lugs. Joints, splices and taps in dry locations for conductors No. 8 and smaller shall be made with twist on connectors suitable sized for the number and gage of the conductors. Furnish and install proper lugs in panel boards, switchboards and gutters as required to properly terminate every cable. Where paralleled conductors or conductors of large sizes are to terminate on a breaker, a short length af copper cable (of capacity of the breaker) shall be connected to the breaker, and the proper compression type lug installed to connect this cable to the feeder cable. The cutting af cable strands to fit the breaker will not be permitted. Copper to aluminum connections of bus bars and lugs shall be made using belleville washers and flat washers to compensate for differing rates of thermal expansion. Only crimping tools approved by the manufacturer of the terminals or lugs shall be used. Non-insulated lugs and wire ends shall be insulated with layers of plastic tape equal to insulation of wire, with irregular surfaces properly padded with insulation putty prior to application of tape. Splices in underground pull boxes or in other areas subject to moisture shall be provided with cast resin kits. Prepare splices as specified before resin kits are applied.
19. Systems shall test free fram short circuits and grounds and be free from mechanical and electrical defects. Circuits shall be tested far the proper neutral connection and rotation of motors. Where tests indicate faulty installation or other defects, they shall be located, repaired and retested at the Contractor's expense.
20. Electrical contractor shall refer to latest issue of Veeder-Root installation instruction prior to starting work.

SEAL BY LOCAL ENGINEER

ROBERT H. LEE & ASSOCIATES, INC.
ARCHITECTURE ENGINEERING ENVIRONMENTAL SERVICES
1337 NORTH McDOWELL BOULEVARD PETALUMA CA. 94954 (707) 765-1660
JOHN W. JOHNSON, ARCHITECT JAMES H. RAY, CIVIL ENGINEER

NO.	REVISIONS / AUTHORIZATIONS	DATE	BY
	1996 U.S.T. TASK FORCE REVISED	MAY 1996	

SPECIFICATIONS

DRAWINGS PREPARED FOR

PACIFIC BELL

SAN RAMON, CALIFORNIA

FACILITY ADDRESS

VAN NUYS, CALIFORNIA 16201 RAYMER ST

VAN NUYS EXCHANGE

CESAR CASTILLO PROJECT ENGINEER	DATE 1/17/1997	DRAWN BY JA
	CHECKED BY CC	
EST/RO NO. B41082E	SHEET 6 OF 7	SHEET
APPROVED MANNY GECHA, P.E. MANAGER	DRAWING NO. Y-1047W20	AC6

DRAWING No. F:\CAD\98542\UNDER6 OCT 08, 1996 08:12

XREFS: F:\CAD\98542\24X36

SYSTEM INSTALLATION

YES	NO	N/A	
☐	☐	☐	1. TLS-350 system installed and located per drawings, operational and properly configured.
☐	☐	☐	2. TLS-350 modem enclosure installed.
☐	☐	☐	3. TLS-350 alarms have been tested and configured at their proper settings.
☐	☐	☐	4. All tank manhole covers opened for inspection of tank equipment and sump penetrations.
☐	☐	☐	5. Construction debris has been removed and the parking area cleaned and repaired satisfactorily.
☐	☐	☐	6. Damaged landscaping elements have been replaced or repaired.
☐	☐	☐	7. Standby engine has been successfully tested after new tank cut-over.
☐	☐	☐	8. Air and water reels located per drawings.
☐	☐	☐	9. Seal at the dispenser mount bracket/island interface.
☐	☐	☐	10. Observation well located per drawings.
☐	☐	☐	11. Emergency shut-off switch located per drawings.
☐	☐	☐	12. Commodity tags installed on fill risers.
☐	☐	☐	13. Manholes properly crowned.
☐	☐	☐	14. Field Inspection Final Acceptance Form signed by all parties.

DOCUMENTATION FOR ENVIRONMENTAL MANAGEMENT GROUP

YES	NO	N/A	
			State A, B, and C forms:
☐	☐	☐	1. Removal/Replacement projects: Original to local agency, copies to Environmental Consultant for closure report.
☐	☐	☐	2. New Installation projects: Originals to local agency, copies to Environmental Management.
			Underground Storage Tank Monitoring Plans:
☐	☐	☐	1. Contact designated agent assigned by Pacific Bell Environmental Management to prepare UST Monitoring and Response Plans.
			Spill Prevention, Control, and Countermeasure Plans:
☐	☐	☐	1. Contact designated agent assigned by Pacific Bell Environmental Management to prepare SPCC plan if required. (All above ground tanks over 660 gallon capacity, or USTs with total aggregate capacity over 42,000 gallons.)
			Tank Testing Results:
☐	☐	☐	1. Provide test results to local agency and Pacific Bell Environmental Management.
			Closure Reports:
☐	☐	☐	1. Manifests and triptickets, Certificates of Destruction, Compaction reports, etc. to Environmental Consultant for inclusion in Closure Report.
☐	☐	☐	2. Environmental Consultant to provide and mail copies of the closure report to Pacific Bell Environmental Management.

Sign below to indicate attendance at Final Inspection; Sign again to indicate FINAL ACCEPTANCE of work after Final Inspection (either in field if no remedial work needed, or after remedial work concluded.

	ATTENDANCE	FINAL ACCEPTANCE
Facility Engineer		
Facility Manager		
Site Manager		
Project Manager		
Contractor		
Consultant		

LITERATURE (To be placed in a ring binder by contractor, clearly identifying each item. Outside cover to show job location and date as per sheet P-1 of drawing set.)

A. Manufacturer's Warranty, Operation Manual/Maintenance Data

YES	NO	N/A	(list materials received)
☐	☐	☐	1. Tanks
☐	☐	☐	2. Sumps
☐	☐	☐	3. Sensors
☐	☐	☐	4. Piping
☐	☐	☐	5. Pumps
☐	☐	☐	6. Double containment piping system
☐	☐	☐	7. Wells
☐	☐	☐	8. Leak Detection Systems
☐	☐	☐	9. Other: _____

B. Permits and Agency Correspondence

YES	NO	N/A	
☐	☐	☐	10. Copies of signed permits (Health Care Agency, County or City Fire Departments and Building departments, etc. as applicable) given to Pacific Bell Engineer

C. Test Results

YES	NO	N/A	
☐	☐	☐	11. Fuel tests on fuel transferred from old underground storage tank
☐	☐	☐	12. Tank and Piping pressure test results
☐	☐	☐	13. Test results sent to A.Q.M.D.
☐	☐	☐	14. All test results given to Pacific Bell Engineer

D. As-Built Documentation

YES	NO	N/A	
☐	☐	☐	15. Contractor has submitted accurately marked set of as-built drawings to Pacific Bell Engineer.

SEAL BY LOCAL ENGINEER

ROBERT H. LEE & ASSOCIATES, INC.
ARCHITECTURE ENGINEERING ENVIRONMENTAL SERVICES
1137 NORTH McDOWELL BOULEVARD PETALUMA CA 94954 (707) 765-1660
JOHN W. JOHNSON, ARCHITECT JAMES H. RAY, CIVIL ENGINEER

NO.	REVISIONS / AUTHORIZATIONS	DATE	BY
	1996 U.S.T. TASK FORCE REVISED	MAY 1996	

PROJECT CLOSE-OUT SHEET

DRAWINGS PREPARED FOR
PACIFIC BELL
SAN RAMON, CALIFORNIA

FACILITY ADDRESS
VAN NUYS, CALIFORNIA 16201 RAYMER ST
VAN NUYS EXCHANGE PSDN CA

CESAR CASTILLO, PROJECT ENGINEER
DATE 1/17/1997 DRAWN BY JA
CHECKED BY CC
EST/RO NO. B41082E
SHEET 7 OF 7 SHEETS
APPROVED
MANNY GECHA, P.E. MANAGER
DRAWING NO. Y-1047W20 P-7

OCT 08, 1996 08:13
DRAWING No. F:\CAD\98542\UNDERP7
XREFS: F:\CAD\98542\24X36

FINISH SCHEDULE

CONC = CONCRETE
VAT = VINYL ASBESTOS TILE
RB = RUBBER BASE
DW = DRY WALL
DF = DOUGLAS FIR
ACT #1 = ACOUSTIC TILE 12"x12"
ACT #2 = ACOUSTIC TILE 24"x48" LAY-IN
ACT #3 = ACOUSTIC TILE
CT = CERAMIC TILE

ROOM NO.	ROOMS	FLOOR	BASE	WAINSCOT MATL	WAINSCOT HEIGHT	WALL FINISH	CEILING MATL	CEILING HEIGHT	DOORS	DOOR FRAMES	DOOR CASING	WINDOW STOOL	CASE WORK	REMARKS
101	CABLE WORKSHOP	CONC.	DF.			DW. BRK. CONC. BL.	EC.							
102	CABLE SCHOOL	VAT	R.B			DW. BRK. CONC	ACT #1	8'-6"						
103	OFFICE	VAT	RB			DW. BRK	ACT #1	8'-6"						
104	CLOS.	"	"			DW.	DW	8'-0"						
105	CLOS.	"	"			DW.		8'-0"						
106	JANITOR	CONC.	"			DW.	DW.	8'-0"						
107	MECH. ROOM	CONC.	RB.			DW. BRK. CONC.	DW.	9'-10"						
108	SUP. LINE FOREMAN	VAT	RB			DW. CONC.	ACT #1	8'-6"						
109	CLOS.	VAT	RB			DW. CONC.	DW.	8'-0"						
110	CLOS.	VAT	RB			DW. CONC.	DW.	8'-0"						
111	SUP. SPLICING FORM	VAT	RB			DW. CONC.	ACT #1	8'-6"						
112	BLDG. SERV. CLOS.	VAT	RB			DW.	DW.	8'-0"						
113	CORRIDOR	VAT	RB			DW. BRK.	ACT #2	8'-0"						
114	CABLE SPLICING FORE.	VAT	RB			DW. CONC.	ACT #1	8'-6"						
115	LINE INSPC. FORE.	VAT	RB			DW. CONC.	ACT #1	8'-6"						
116	CONFERENCE RM.	VAT	RB			DW. BRK.	ACT #1	8'-6"						
117	CLOS.	VAT	RB			DW. BRK.	ACT #1	8'-0"						
118	VEST	VAT	RB			DW.	ACT #2	8'-0"						
119	BLDG. SERV STORE	VAT	RB			DW. BRK.	DW.							
120	MEN	CT.	CT.	CT	8'-0"	DW.	DW.	8'-0"						
121	CABLE TESTERS	VAT	RB			DW.	DW	8'-0"						
122	REST	VAT	RB			DW.	DW.	8'-0"						
123	WOMEN	CT.	CT.	CT	8'-0"	DW.	DW	8'-0"						
124	CORRIDOR	VAT	RB			DW.	ACT #2	8'-0"						
125	TELE. CLOS.	VAT	RB			BLK & DW.	DW	8'-0"						PLYWD BK'BD OVER BLK.
126	TELE. CLOS	VAT	RB			BLK & DW.	DW	8'-0"						
127	TELE CLOS							8'-0"						
128	OFFICE	"	"			DW & BRK	ACT #1	8'-6"						
129	MICROWAVE STORE	CONC.	"			DW & BLK & DW.	EC.							
130	OFFICE	CONC.	"			" " "	EC.							
131	OFFICE	VAT	"			" " "	ACT #1	8'-6"						
132	OIL	CONC.	"			BRK. BLK.	DW.	8'-0"						
133	PARTS	CONC.	"			" "	DW.	8'-0"						
134	ELEC. CLOS	VAT	"			" "	DW.	8'-0"						
135	[illegible] MAT. ITEMS	CONC.	"			CMU. BRK.	EC.							
801	TOOL CRIB	CONC.				B	DW.							
802	SUPPLY ROOM	CONC.				B	DW							

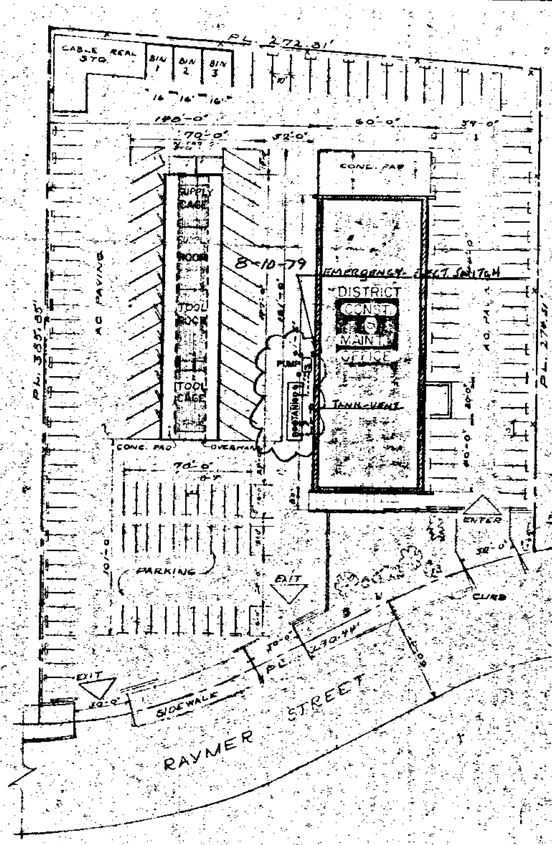

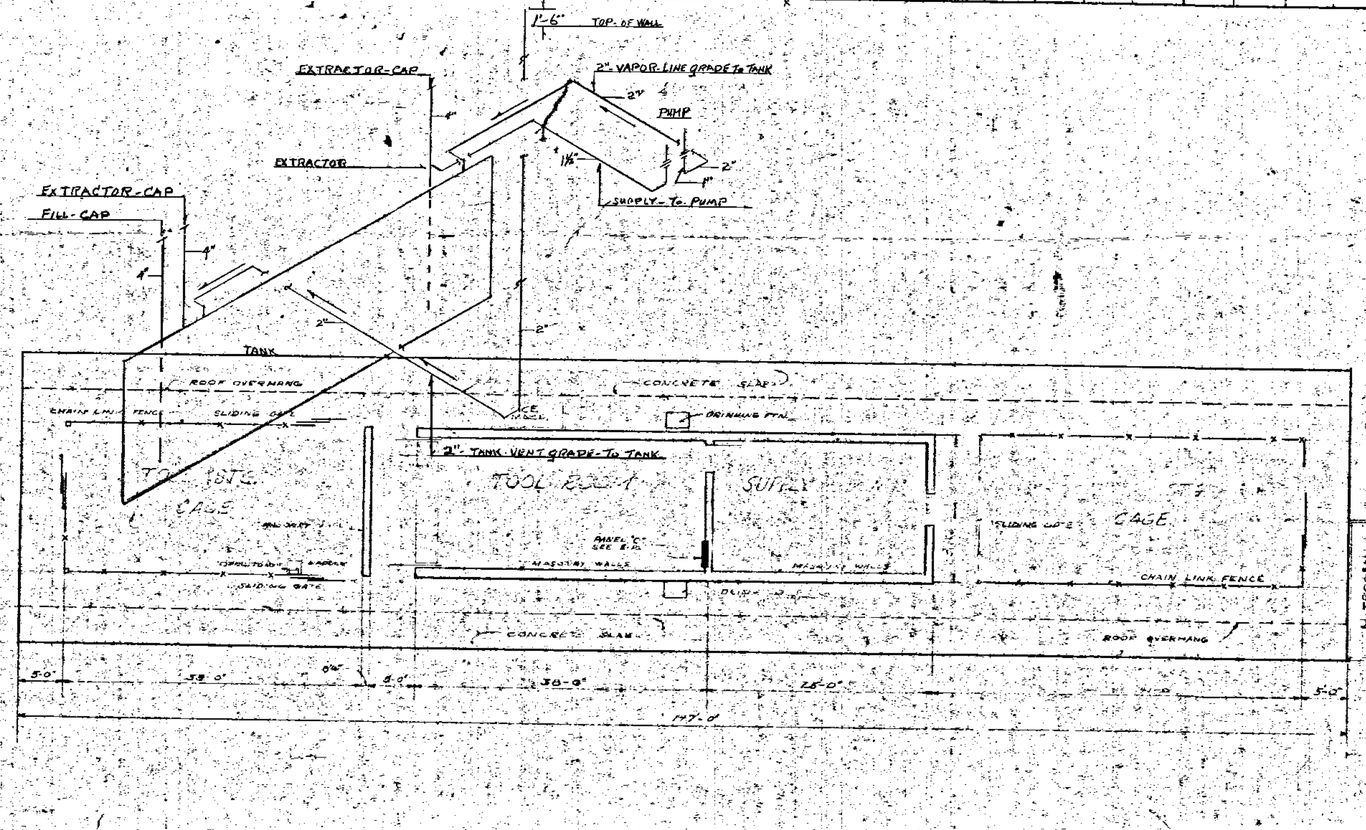

SUBJECT TO FIELD INSPECTION

APPROVED
LOS ANGELES FIRE DEPARTMENT
BY [illegible]

1047C-AI

VAN NUYS, CALIF.
VAN NUYS EXCH.

16201 RAYMER ST
ZZZZ ZH B4622

ISSUE 1

PLOT PLAN, FINISH SCHEDULE, SUPPLY & TOOL ROOM PLAN

DRAFTSMAN	CHECKED BY	ELECTRICAL CHECKED BY	MECHANICAL CHECKED BY	ARCHITECTURAL CHECKED BY	DIV. SUPV. ENGR.
E.A. CO.					

THE PACIFIC TEL. & TEL. CO.
OFFICE OF DIVISION ENGINEER
VAN NUYS, CALIF.

33308

FINISH SCHEDULE

CONC = CONCRETE DW = DRY WALL ACT = ACOUSTIC TILE
VAT = VINYL ASBESTOS TILE DF = DOUGLAS FIR CT = CERAMIC TILE
RB = RUBBER BASE ACT #1 = ACOUSTIC TILE 24" x 48" EXP-IN ACT #2 = ACOUSTIC TILE 24" x 48" LAY-IN

ROOM NO.	ROOMS	FLOOR	BASE	WAINSCOT MAT'L	WAINSCOT HEIGHT	WALL FINISH	CEILING MAT'L	CEILING HEIGHT	DOORS	DOOR FRAMES	DOOR CASING	WINDOW STOOL	CASE WORK	REMARKS
101	CABLE WORKSHOP	CONC.	D.F.			DW. BRK. CONC. B.	EC.							c/s T.T. FLOOR JOIST
102	CABLE SCHOOL	VAT	R.B.			DW. BRK. CONC	ACT #1	8'-6"						
103	OFFICE	VAT	R.B.			DW. BRK.	ACT #1	8'-6"						
104	CLOS.	"	"			DW.	DW	8'-0"						
105	CLOS.	"	"			DW.		8'-0"						
106	JANITOR	CONC.	"			DW.	DW	8'-0"						
107	MECH. ROOM	CONC.	RB			DW. BRK. CONC.	DW	9'-10"						
108	SUP. LINE FOREMAN	VAT	RB			DW. CONC.	ACT #1	8'-6"						
109	CLOS.	VAT	RB			DW. CONC.	DW	8'-0"						
110	CLOS.	VAT	RB			DW. CONC.	DW.	8'-0"						
111	SUP. SPLICING FORM.	VAT	RB			DW. CONC.	ACT #1	8'-6"						
112	BLDG. SERV. CLOS.	VAT	RB			DW.	DW.	8'-0"						
113	CORRIDOR	VAT	RB			DW. BRK.	ACT #2	8'-0"						
114	CABLE SPLICING FORE.	VAT	RB			DW. CONC.	ACT #1	8'-6"						
115	LINE INSPC. FORE.	VAT	RB			DW. CONC.	ACT #1	8'-6"						
116	CONFERENCE RM.	VAT	RB			DW. BRK.	ACT #1	8'-6"						
117	CLOS.	VAT	RB			DW. BRK.	ACT #1	8'-0"						
118	VEST.	VAT	RB			DW.	ACT #2	8'-0"						
119	BLDG. SERV STORE	VAT	RB			DW. BRK.	DW.							
120	MEN	CT.	CT.	CT	4'-0"	DW.	DW.	8'-0"						
121	CABLE TESTERS	VAT	RB			DW.	DW	8'-0"						
122	REST	VAT	RB			DW.	DW.	8'-0"						
123	WOMEN	CT.	CT.	CT	4'-0"	DW.	DW	8'-0"						
124	CORRIDOR	VAT	RB			DW.	ACT #2	8'-0"						
125	TELE. CLOS.	VAT	RB			BLK & DW.	DW	8'-0"						PLYWD BK'BD OVER BLK.
126	TELE. CLOS.	VAT	RB			BLK & DW.	DW.	8'-0"						
127	TELE. CLOS.	"	"			"	"	8'-0"						
128	OFFICE	"	"			DW. & BRK.	ACT #1	8'-6"						
129	MICROWAVE STORE	CONC.	"			DW. & BLK.	EC.							
130	OFFICE	CONC.	"			"	EC.							
131	OFFICE	VAT	"			"	ACT #1	8'-6"						
132	OIL	CONC.	"			BRK. BLK.	DW.	8'-0"						
133	PARTS	CONC.	"			"	DW.	8'-0"						
134	ELEC. CLOS.	VAT	"			"	DW	8'-0"						
135	ELEC. VAR. ITEMS	CONC.	"			CV. BRK.	EC.							
601	TOOL CRIB	CONC.				B	DW.							
602	SUPPLY ROOM	CONC.				B	DW							

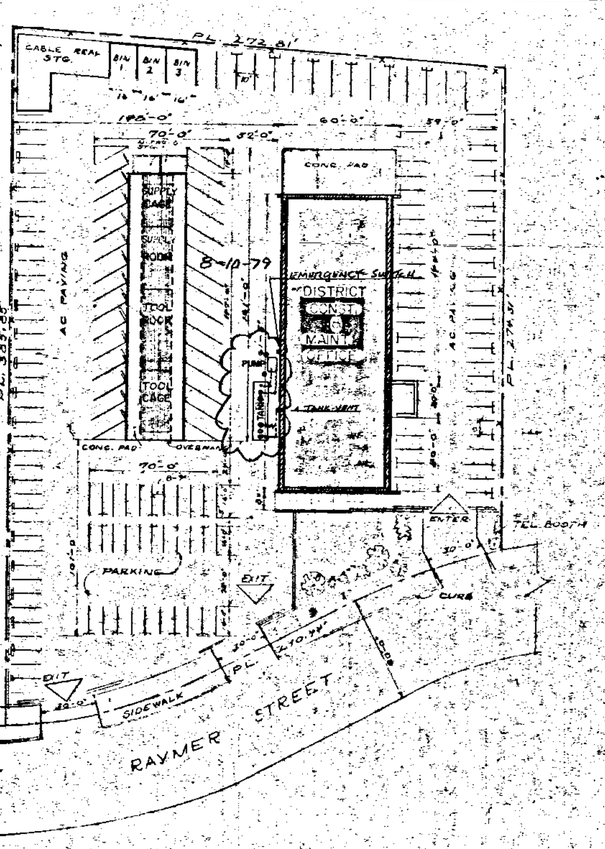

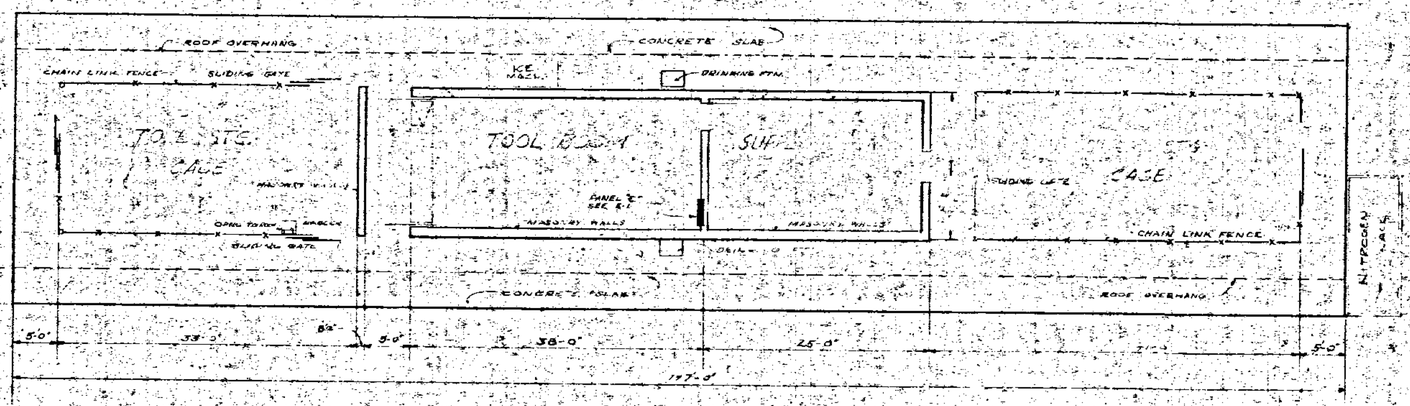

SUPPLY ROOM & TOOL CRIB FLOOR PLAN
SCALE 1/8"=1'-0"

1047C-AI

VAN NUYS, CALIF.
VAN NUYS EXCH.

6201 RAYMER ST.
ZZZZ ZH 84622

ISSUE 1

PLOT PLAN, FINISH SCHEDULE, SUPPLY & TOOL ROOM PLAN

DRAFTSMAN	CHECKED BY	ELECTRICAL CHECKED BY	MECHANICAL CHECKED BY	ARCHITECTURAL CHECKED BY	DIV. SUPV. ENGR.
E.A. CO.					

THE PACIFIC TEL. & TEL. CO.
OFFICE OF DIVISION ENGINEER
VAN NUYS, CALIF.

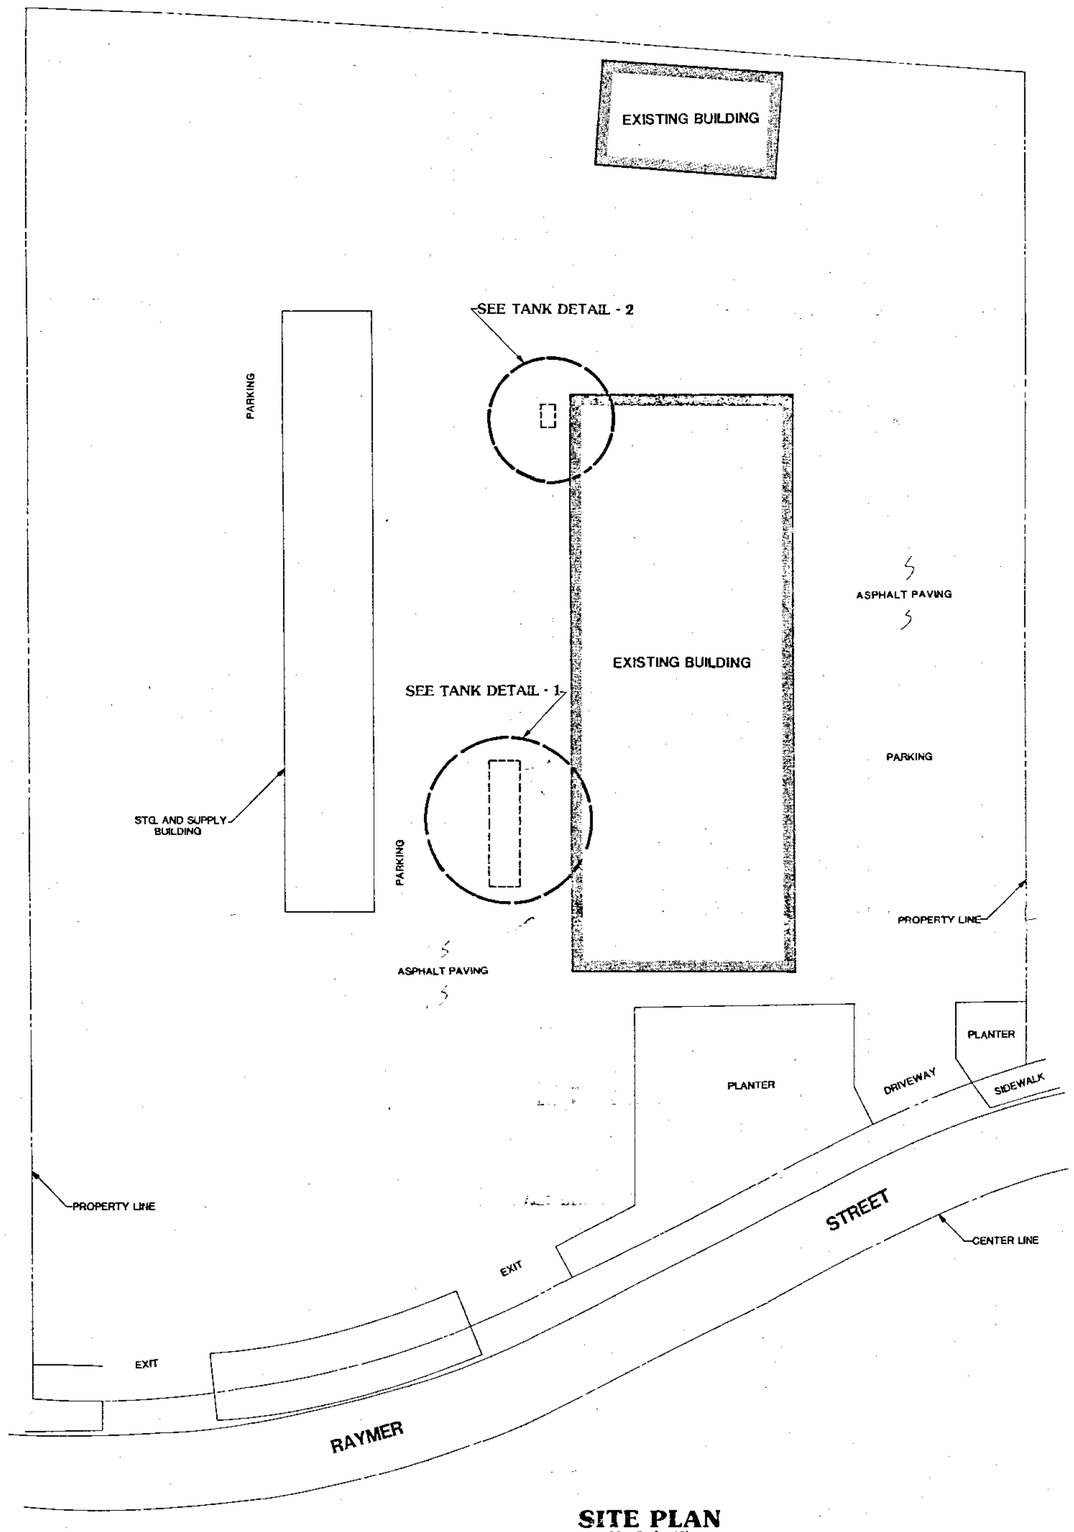

SITE PLAN
SCALE: 1" = 20'

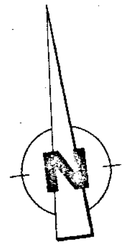

Note: Waste oil tank to be removed

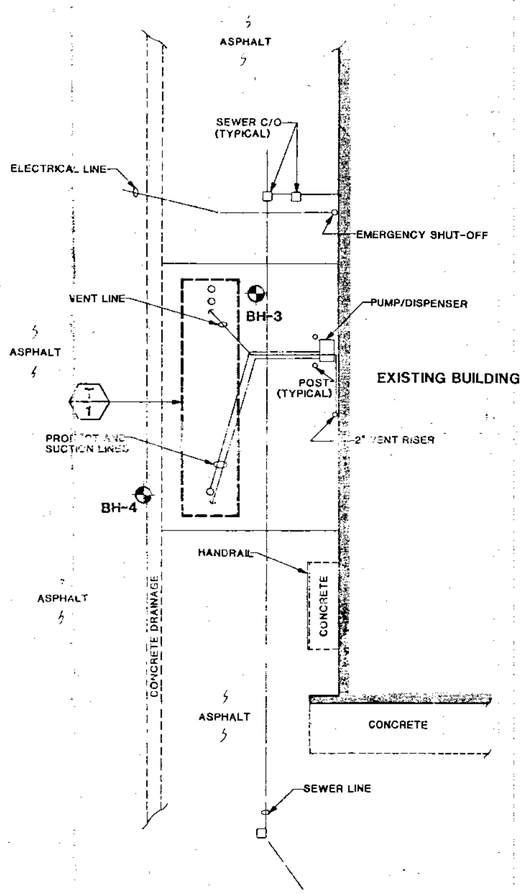

TANK DETAIL - 1
SCALE: 1" = 10'

TANK SCHEDULE

SYMBOL	CONTENTS	CAPACITY GAL.	TOP ELEV.	BOTT. ELEV.	DIA. LENGTH	FILL PIPE	REMARKS
T 1	UNLEADED GASOLINE	12,000	3' 8"	11' 8'	8' x 33'	4"	
T 2	WASTE OIL	285			3' 8" x 3' 6"		

GENERAL NOTES

1. TANK CONTENTS WERE ESTIMATED BY CECC PERSONNEL ON SITE
2. TANK CAPACITY WAS MEASURED AND VERIFIED BY CECC PERSONNEL ON SITE
3. TANK LOCATION WAS DETERMINED BY PROJECTION FROM STICK HOLES,FILL PIPES,AND UNDERGROUND PIPE LOCATIONS WAS MEASURED AND VERIFIED BY CECC PERSONNEL ONSITE
4. TANK PIPING (UNDERGROUND) WAS DETERMINED BY USE OF A METAL DETECTOR
5. UNDERGROUND UTILITIES WERE MEASURED AND ESTIMATED ONLY BY USE OF METAL AND PIPE DETECTOR ON SITE BY CECC PERSONNEL

BH-1 SOIL BORING

BH-3 SOIL BORING AND PROPOSED VADOSE ZONE MONITORING WELL

T 1 TANK REFERENCE

BURIED UNDERGROUND TANK (TYPICAL)

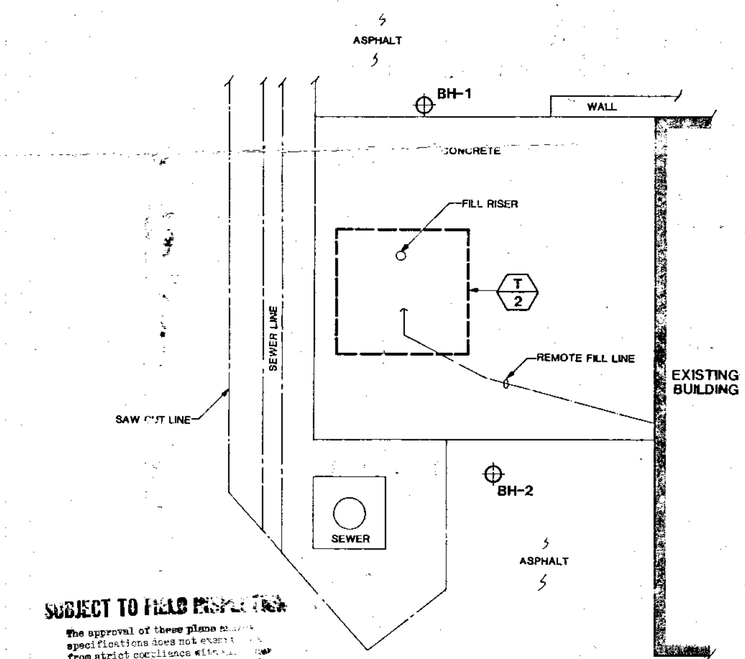

SUBJECT TO FIELD INSPECTION

The approval of these plans and specifications does not exempt from strict compliance with pertinent Sections of the Municipal Code and other laws and regulations.

APPROVED DEC 27 1988

LOS ANGELES FIRE DEPARTMENT
BUREAU OF FIRE PREVENTION
#61870

TANK DETAIL - 2
SCALE: 1" = 2'

LOCATION OF UNDERGROUND STORAGE TANKS AND TEST BORINGS

PACIFIC BELL-RAYMER
16201 Raymer Street,Van Nuys, California
for: Pacific Bell

Converse Environmental Consultants California

Scale	as shown	Project No.	86-41-275-03
Date	8/7/87		
Prepared By	VAB	Drawing No.	1
Checked By	BHB		
Approved By	RG		

MODERN PASADENA BLUEPRINT / 101223

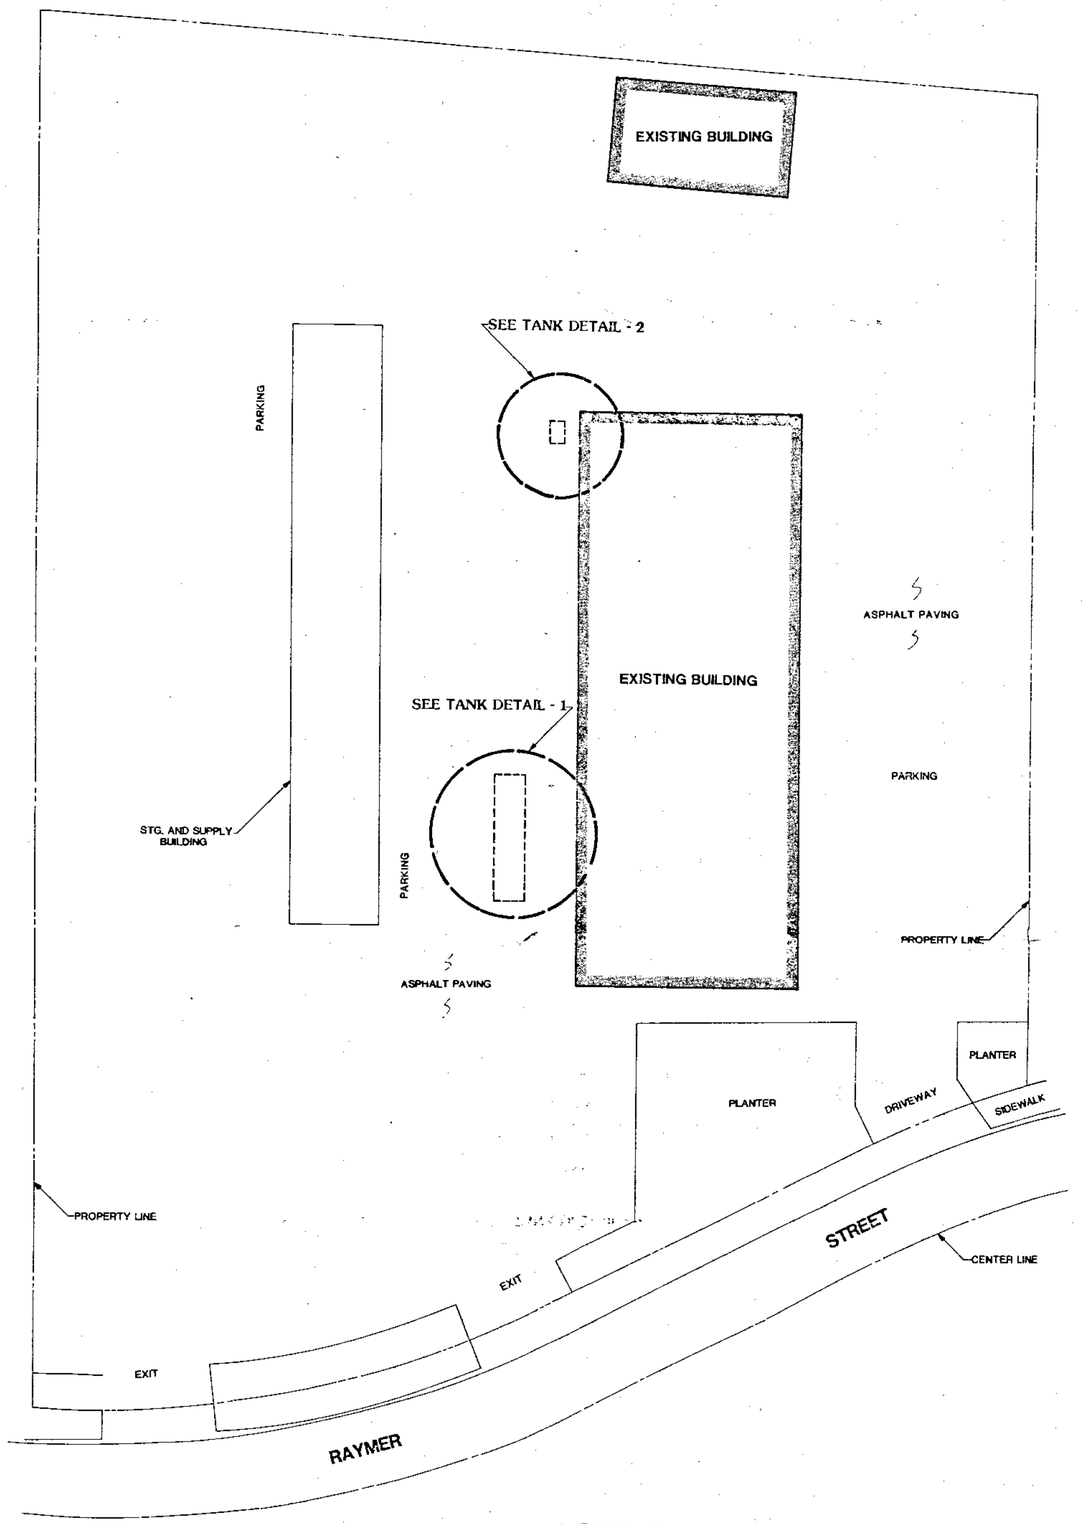

SITE PLAN
SCALE: 1" = 20'

Note: Waste oil tank to be removed

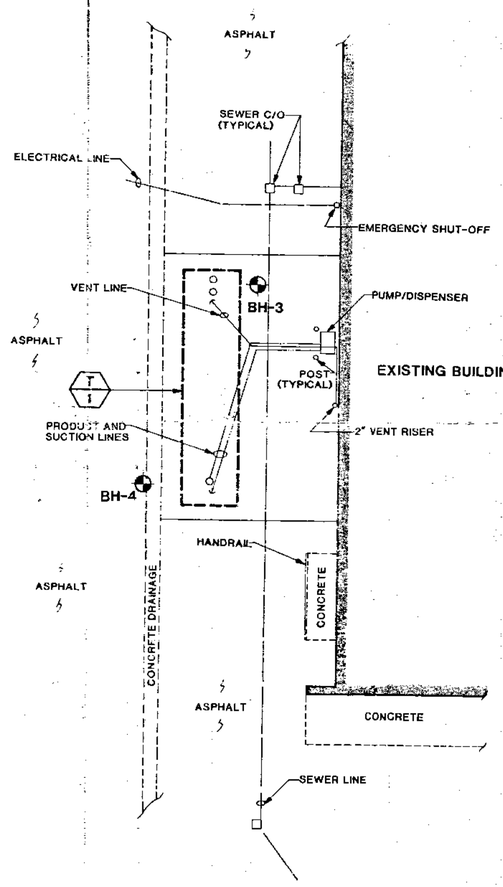

TANK DETAIL - 1
SCALE: 1" = 10'

TANK SCHEDULE

SYMBOL	CONTENTS	CAPACITY GAL.	TOP ELEV.	BOTT. ELEV.	DIA. LENGTH	FILL PIPE	REMARKS
T 1	UNLEADED GASOLINE	12,000	3' 8"	11" 8'	8' x 33'	4"	
T 2	WASTE OIL	285			3' 8" x 3' 6"		

GENERAL NOTES

1. TANK CONTENTS WERE ESTIMATED BY CECC PERSONNEL ON SITE
2. TANK CAPACITY WAS MEASURED AND VERIFIED BY CECC PERSONNEL ON SITE
3. TANK LOCATION WAS DETERMINED BY PROJECTION FROM STICK HOLES, FILL PIPES, AND UNDERGROUND PIPE LOCATIONS WAS MEASURED AND VERIFIED BY CECC PERSONNEL ONSITE
4. TANK PIPING (UNDERGROUND) WAS DETERMINED BY USE OF A METAL DETECTOR
5. UNDERGROUND UTILITIES WERE MEASURED AND ESTIMATED ONLY BY USE OF METAL AND PIPE DETECTOR ON SITE BY CECC PERSONNEL

BH-1 ⊕ SOIL BORING

BH-3 ⊕ SOIL BORING AND PROPOSED VADOSE ZONE MONITORING WELL

T 1 TANK REFERENCE

BURIED UNDERGROUND TANK (TYPICAL)

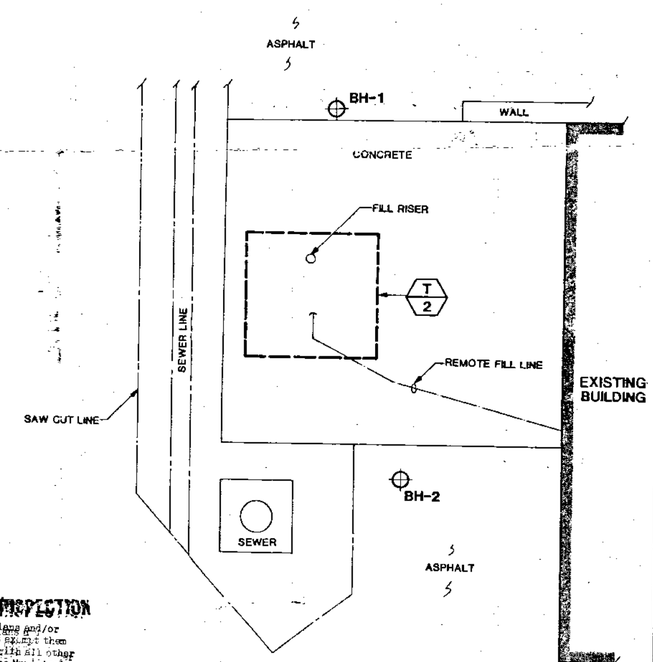

TANK DETAIL - 2
SCALE: 1" = 2'

SUBJECT TO FIELD INSPECTION

The approval of these plans and/or specifications does not permit the violation of any section of the Municipal Code nor other ordinance of the City of Los Angeles.

APPROVED
LOS ANGELES FIRE DEPARTMENT
BUREAU OF FIRE PREVENTION
#6870

DEC 27 1988

RAYMER AVE. 16201

6870

LOCATION OF UNDERGROUND STORAGE TANKS AND TEST BORINGS
PACIFIC BELL-RAYMER
16201 Raymer Street, Van Nuys, California
for: Pacific Bell

Converse Environmental Consultants California

Scale	as shown
Date	8/7/87
Prepared By	VAB
Checked By	BHB
Approved By	RG
Project No.	86-41-275-03
Drawing No.	1

MODERN PASADENA BLUEPRINT / 101223

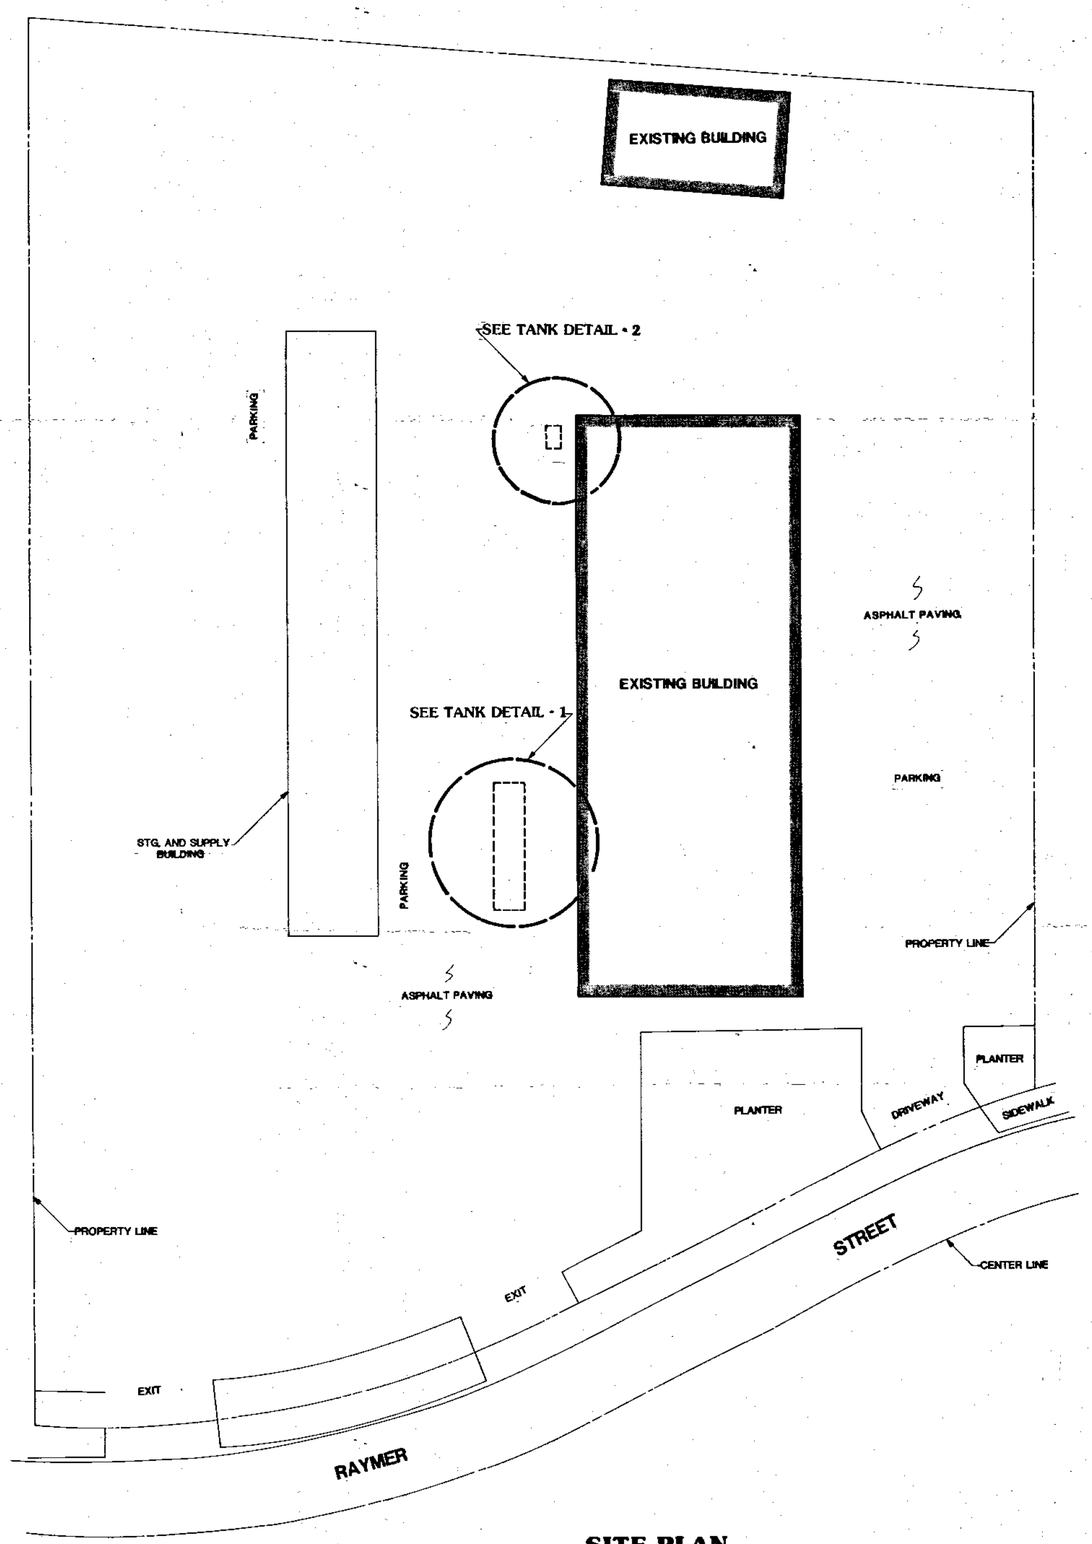

SITE PLAN
SCALE: 1" = 20'

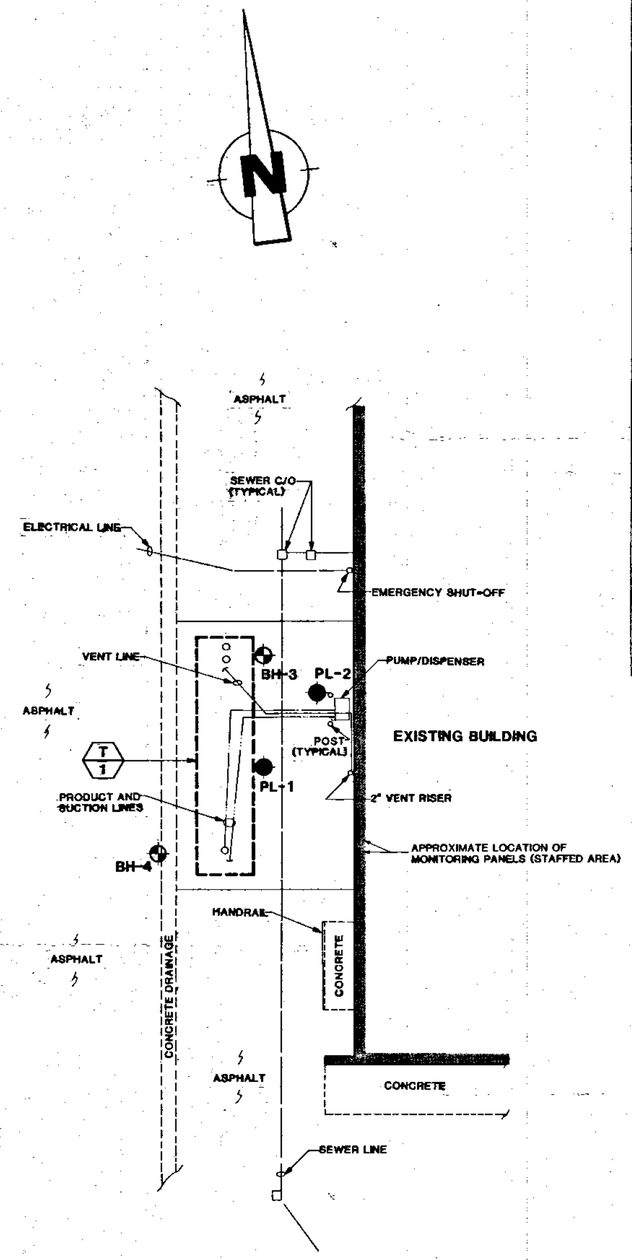

TANK DETAIL - 1
SCALE: 1" = 10'

TANK SCHEDULE

SYMBOL	CONTENTS	CAPACITY GAL.	TOP ELEV.	BOTT. ELEV.	DIA. LENGTH	FILL PIPE	REMARKS
T 1	UNLEADED GASOLINE	12,000	3' 8"	11' 8'	8' x 33'	4"	
T 2	WASTE OIL	285			3' 8" x 3' 6"		

GENERAL NOTES

1. TANK CONTENTS WERE ESTIMATED BY CEW PERSONNEL ON SITE
2. TANK CAPACITY WAS MEASURED AND VERIFIED BY CECC PERSONNEL ON SITE
3. TANK LOCATION WAS DETERMINED BY PROJECTION FROM STICK HOLES, FILL PIPES, AND UNDERGROUND PIPE LOCATIONS WAS MEASURED AND VERIFIED CEW PERSONNEL ONSITE
4. TANK PIPING (UNDERGROUND) WAS DETERMINED BY USE OF A METAL DETECTOR
5. UNDERGROUND UTILITIES WERE MEASURED AND ESTIMATED ONLY BY USE OF METAL AND PIPE DETECTOR ON SITE BY CEW PERSONNEL

BH-1 SOIL BORING

BH-3 SOIL BORING AND VADOSE ZONE MONITORING WELL

PL-1 PRODUCT LINE BORING

T 1 TANK REFERENCE

BURIED UNDERGROUND TANK

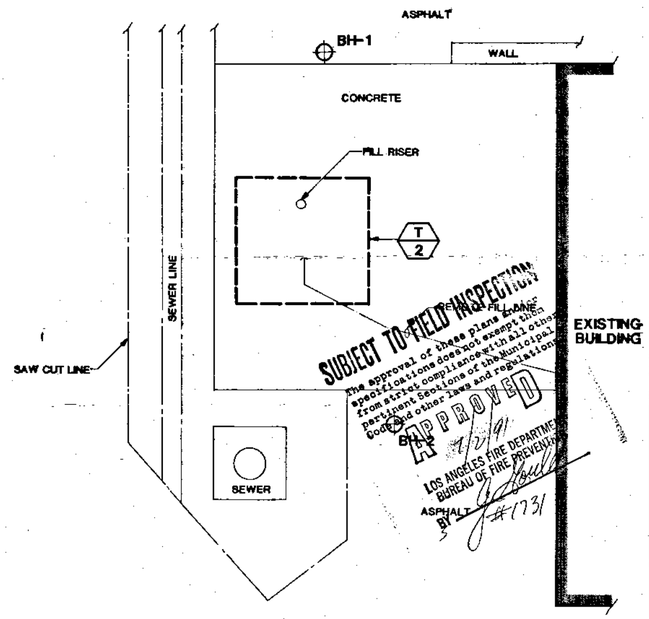

TANK DETAIL - 2
SCALE: 1" = 2'

REVISED: 6/18/91

LOCATION OF UNDERGROUND STORAGE TANKS AND TEST BORINGS

PACIFIC BELL-RAYMER
16201 Raymer Street, Van Nuys, California
for: Pacific Bell

Converse Environmental West

Scale	as shown
Date	8/7/87
Prepared By	VAB
Checked By	MBB
Approved By	RG
Project No.	87-41-176-02 86-41-275-03
Drawing No.	1

MODERN PASADENA BLUEPRINT / 101223

MONITORING SYSTEM CERTIFICATION

For Use By All Jurisdictions Within the State of California

Authority Cited - Chapter 6.7, Health and Safety Code; Chapter 16, Division 3, Title 23, California Code of Regulations

This form must be used to document testing and servicing of monitoring equipment. A separate certification or report must be prepared for each monitoring system control panel by the technician who performs the work. A copy of this form must be provided to the tank system owner/operator. The owner/operator must submit a copy of this form to the local agency regulating UST systems within 30 days of test date.

A. General Information

Facility Name: SBC GEO PAR #: B4-622 CLLC Code: VNNYCAWZ

Site Address: 16201 RAYMER AVENUE City: VAN NUYS Zip:

Facility Contact Person: RALPH RIVAS Contact Phone No.: 818-786-0513

Make/Model of Monitoring System: VEEDER ROOT TLS-350 Date of Testing/Service: 6/11/04

B. Inventory of Equipment Tested/Certified

Check the appropriate boxes to indicate specific equipment inspected/serviced:

Tank ID: 2514	Tank ID:
☒In-Tank Gauging Probe: Model: 847390-107	☐In-Tank Gauging Probe: Model:
☒Annular Space or Vault Sensor: Model: 794390-420	☐Annular Space or Vault Sensor Model:
☒Piping Sump/Trench Sensor (s) Model: 794380-208	☐Piping Sump/Trench Sensor (s): Model:
☒Fill Sump Sensor (s) Model: 794380-208	☐Fill Sump Sensor (s): Model:
☐Mechanical Line Leak Detector. Model:	☐Mechanical Line Leak Detector. Model:
☐Electronic Line Leak Detector Model:	☐Electronic Line Leak Detector Model:
☒Tank Overfill/High-level Sensor. Model: 790091-001	☐Tank Overfill/High-level Sensor: Model:
☐Other, Specify equip. type and model in Section E on Page 2	☐Other, Specify equip. type and model in Section E on Page 2
Tank ID:	Tank ID:
☐In-Tank Gauging Probe: Model:	☐In-Tank Gauging Probe: Model:
☐Annular Space or Vault Sensor: Model:	☐Annular Space or Vault Sensor Model:
☐Piping Sump/Trench Sensor (s): Model:	☐Piping Sump/Trench Sensor (s). Model:
☐Fill Sump Sensor (s) Model:	☐Fill Sump Sensor (s): Model:
☐Mechanical Line Leak Detector. Model:	☐Mechanical Line Leak Detector. Model:
☐Electronic Line Leak Detector Model:	☐Electronic Line Leak Detector Model:
☐Tank Overfill/High-level Sensor: Model:	☐Tank Overfill/High-level Sensor: Model:
☐Other, Specify equip. type and model in Section E on Page 2	☐Other, Specify equip. type and model in Section E on Page 2
Dispenser ID: UNLDEADED DISPENSER	Dispenser ID:
☒Dispenser Containment Sensor(s): Model: 794380-208	☐Dispenser Containment Sensor(s): Model:
☒ Shear Valve(s).	☐ Shear Valve(s).
☐Dispenser Containment Float(s) and Chain(s)	☐Dispenser Containment Float(s) and Chain(s)
Dispenser ID:	Dispenser ID:
☐Dispenser Containment Sensor(s): Model:	☐Dispenser Containment Sensor(s): Model:
☐ Shear Valve(s).	☐ Shear Valve(s).
☐Dispenser Containment Float(s) and Chain(s)	☐Dispenser Containment Float(s) and Chain(s)
Dispenser ID:	Dispenser ID:
☐Dispenser Containment Sensor(s): Model:	☐Dispenser Containment Sensor(s): Model:
☐ Shear Valve(s).	☐ Shear Valve(s).
☐Dispenser Containment Float(s) and Chain(s)	☐Dispenser Containment Float(s) and Chain(s)

*If the facility contains more tanks or dispensers, copy this form. Include information for every tank and dispenser at the facility

C. Certification

- I certify that the equipment identified in this document was inspected/serviced in accordance with the manufacturers' guidelines. Attached to this Certification is information (e.g. manufacturers' checklists) necessary to verify that this information is correct and a Plot Plan showing the layout of monitoring equipment. For any equipment capable of generating such reports, I have also attached a copy of the report; *(check all that apply)*: ☒ System set-up ☒ Alarm history report

Technician Name (Print): DON S. THOMPSON Signature: Don S. Thompson

Certification No.: 3354 License No.: 588098

Testing Company Name: TAIT ENVIRONMENTAL SYSTEMS Phone No.: (714) 560-8222

Monitoring System Certification

Site Address: 16201 RAYMER AVENUE, VAN NUYS Date of Testing/Servicing: 6/11/04

D. Results of Testing/Servicing

Software Version Installed: 121.00

Complete the following checklist:

☒ Yes	☐ No*	Is the audible alarm operational?
☒ Yes	☐ No*	Is the visual alarm operational?
☒ Yes	☐ No*	Were all sensors visually inspected, functionally tested, and confirmed operational?
☒ Yes	☐ No*	Were all sensors installed at lowest point of secondary containment and positioned so that other equipment will not interfere with their proper operation?
☒ Yes	☐ No* ☐ N/A	If alarms are relayed to a remote monitoring station, is all communications equipment (e.g. modem) operational?
☐ Yes	☐ No* ☒ N/A	For pressurized piping systems, does the turbine automatically shut down if the piping secondary containment monitoring system detects a leak, fails to operate, or is electrically disconnected? If yes: which sensors initiate positive shut-down? *(Check all that apply)* ☐ Sump/Trench Sensors; ☐ Dispenser Containment Sensors. Did you confirm positive shut-down due to leaks and sensor failure/disconnection? ☐ Yes; ☐ No.
☒ Yes	☐ No* ☐ N/A	For tank systems that utilize the monitoring system as the primary tank overfill warning device (i.e. no mechanical overfill prevention valve is installed), is the overfill warning alarm visible and audible at the tank fill point(s) and operating properly? If so, at what percent of tank capacity does the alarm trigger? 90 %
☐ Yes*	☒ No	Was any monitoring equipment replaced? If yes, identify specific sensors, probes, or other equipment replaced and list the manufacturer name and model for all replacement parts in Section E, below.
☐ Yes*	☒ No	Was liquid found inside any secondary containment systems designed as dry systems? *(Check all that apply)* ☐ Product; ☐ Water. If yes, describe causes in Section E, below.
☒ Yes	☐ No*	Was monitoring system set-up reviewed to ensure proper settings?
☒ Yes	☐ No*	Is all monitoring equipment operational per manufacturer's specifications?

*** In Section E below, describe how and when these deficiencies were or will be corrected.**

E. Comments:

Site Address: 16201 RAYMER AVENUE, VAN NUYS Date of Testing/Servicing: 6/11/04

F. In-Tank Gauging / SIR Equipment:

☒ Check this box if tank gauging is used only for inventory control.

☐ Check this box if no tank gauging or SIR equipment is installed.

This section must be completed if in-tank gauging equipment is used to perform leak detection monitoring.

Complete the following checklist:

☒ Yes	☐ No*	Has all input wiring been inspected for proper entry and termination, including testing for ground faults?
☒ Yes	☐ No*	Were all tank gauging probes visually inspected for damage and residue buildup?
☒ Yes	☐ No*	Was accuracy of system product level readings tested?
☒ Yes	☐ No*	Was accuracy of system water level readings tested?
☒ Yes	☐ No*	Were all probes reinstalled properly?
☒ Yes	☐ No*	Were all items on the equipment manufacturer's maintenance checklist completed?

*** In the Section H, below, describe how and when these deficiencies were or will be corrected.**

G. Line Leak Detectors (LLD):

☒ Check this box if LLDs are not installed.

Complete the following checklist:

☐ Yes	☐ No* ☐ N/A	For equipment start-up or annual equipment certification, was a leak simulated to verify LLD performance? *(Check all that apply)* Simulated leak rate: ☐ 3 g.p.h.[1]; ☐ 0.1 g.p.h.[2]; ☐ 0.2 g.p.h.[2] Notes: 1. Required for equipment start-up certification and annual certification. 2. Unless mandated by local agency, certification required only for electronic LLD start-up.
☐ Yes	☐ No*	Were all LLDs confirmed operational and accurate within regulatory requirements?
☐ Yes	☐ No*	Was the testing apparatus properly calibrated?
☐ Yes	☐ No* ☐ N/A	For mechanical LLDs, does the LLD restrict product flow if it detects a leak?
☐ Yes	☐ No* ☐ N/A	For electronic LLDs, does the turbine automatically shut off if the LLD detects a leak?
☐ Yes	☐ No* ☐ N/A	For electronic LLDs, does the turbine automatically shut off if any portion of the monitoring system is disabled or disconnected?
☐ Yes	☐ No* ☐ N/A	For electronic LLDs, does the turbine automatically shut off if any portion of the monitoring system malfunctions or fails a test?
☐ Yes	☐ No* ☐ N/A	For electronic LLDs, have all accessible wiring connections been visually inspected?
☐ Yes	☐ No*	Were all items on the equipment manufacturer's maintenance checklist completed?

*** In the Section H, below, describe how and when these deficiencies were or will be corrected.**

H. Comments:

Site Address: SBC, 16201 RAYMER AVE., VAN NUYS Date of Testing/Servicing: JUN 1 1 2004

Monitoring System Certification

UST Monitoring Site Plan

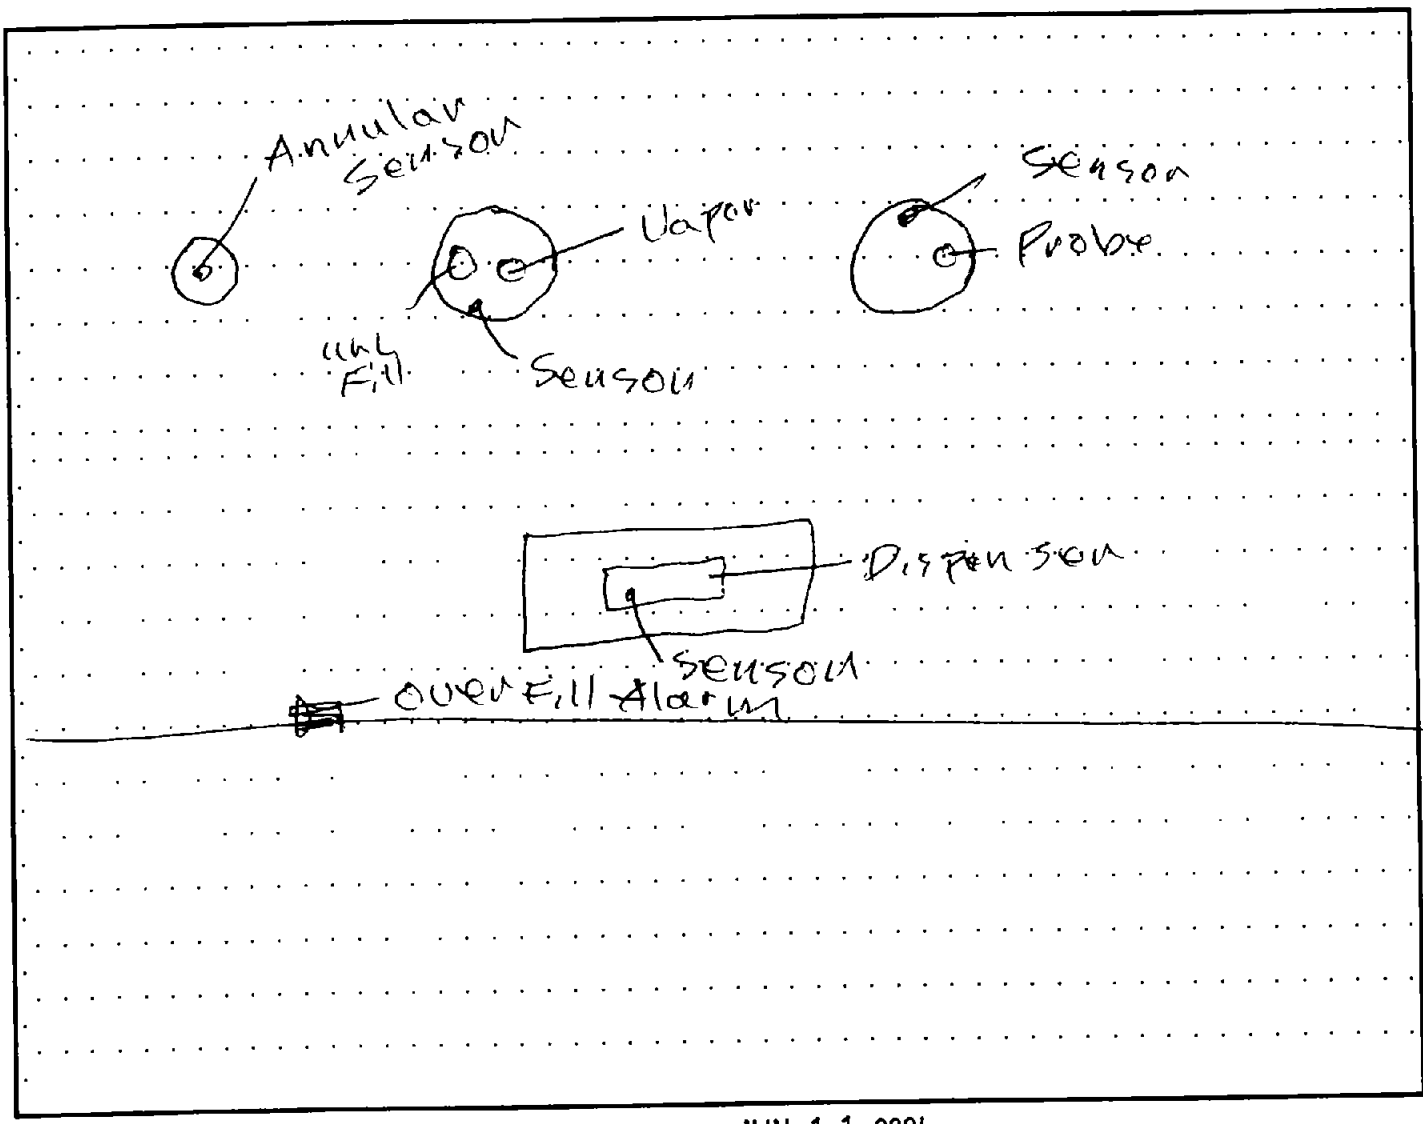

Date map was drawn: JUN / 1 1 / 2004

Instructions

If you already have a diagram that shows all required information, you may include it, rather than this page, with your Monitoring System Certification. On your site plan, show the general layout of tanks and piping. Clearly identify locations of the following equipment, if installed: monitoring system control panels; sensors monitoring tank annular spaces, sumps, dispenser pans, spill containers, or other secondary containment areas; mechanical or electronic line leak detectors; and in-tank liquid level probes (if used for leak detection). In the space provided, note the date this Site Plan was prepared.

Secondary Containment Testing Report Form

This form is intended for use by contractors performing periodic testing of UST secondary containment systems. Use the appropriate pages of this form to report results for all components tested. The completed form, written test procedures, and printouts from tests (if applicable), should be provided to the facility owner/operator for submittal to the local regulatory agency.

1. FACILITY INFORMATION **CLLC: VNNYCAWZ** **GEO PAR: B4-622**

Facility Name:	SBC	Date of Testing:	6/11/04
Facility Address:	16201 RAYMER AVENUE VAN NUYS, CA		
Facility Contact:	RALPH RIVAS	Phone:	818-786-0513
Date Local Agency Was Notified of Testing	48 HOURS PRIOR		
Name of Local Agency Inspector *(if present during testing)*:			

07101

2. TESTING CONTRACTOR INFORMATION

Company Name:	TAIT ENVIRONMENTAL SYSTEMS		
Technician Conducting Test:	DON S. THOMPSON		
Credentials:	☒ CSLB Licensed Contractor	☐ SWRCB Licensed Tank Tester	
License Type:	A ASB HAZ B C-10	License Number:	588-098

Manufacturer Training

Manufacturer	Component(s)	Date Training Expires
PHILTITE		

3 SUMMARY OF TEST RESULTS

Component	Pass	Fail	Not Tested	*Repairs* Made	Component	Pass	Fail	Not Tested	Repairs Made
UNLEADED FILL	☒								
UNLEADED VAPOR	☒								

If hydrostatic testing was performed, describe what was done with the water after completion of tests:

WATER LEFT ONSITE IN A 5 GALLON DRUM "YELLOW" LABEL

CERTIFICATION OF TECHNICIAN RESPONSIBLE FOR CONDUCTING THIS TESTING

To the best of my knowledge, the facts stated in this document are accurate and in full compliance with legal requirements

Technician's Signature: Don S. Thompson Date: 6/11/04

SPILL/OVERFILL CONTAINMENT BOXES

Facility is Not Equipped With Spill/Overfill Containment Boxes			
Spill/Overfill Containment Boxes are Present, but were Not Tested			
Test Method Developed By:	Spill Bucket Manufacturer	☒ Industry Standard	Professional Engineer
	Other *(Specify)*		
Test Method Used	Pressure	Vacuum	☒ Hydrostatic
	Other *(Specify)*		
Test Equipment Used: MARKER / VISUAL		Equipment Resolution: N/A	

	Spill Box # UNL FILL	**Spill Box # UNL VAPOR**	**Spill Box #**	**Spill Box #**
Bucket Diameter:	12"	12"		
Bucket Depth:	13"	11"		
Wait time between applying pressure/vacuum/water and starting test:				
Test Start Time:	1400	1400		
Initial Reading (R_I):	5"	6.5"		
Test End Time.	1500	1500		
Final Reading (R_F):	5"	6.5"		
Test Duration:	1 HOUR	1 HOUR		
Change in Reading (R_F-R_I):	0	0		
Pass/Fail Threshold or Criteria	0	0		
Test Result:	☒ **Pass** **Fail**	☒ **Pass** **Fail**	**Pass** **Fail**	**Pass** **Fail**

Comments – *(include information on repairs made prior to testing, and recommended follow-up for failed tests)*

VANNYCAW2

P1

SBC-VNNYCA50 B4-622
16201 RAYMER ST.
VAN NUYS, CA 91406
818-786-0241

JUN 11, 2004 3:20 PM

SYSTEM STATUS REPORT

ALL FUNCTIONS NORMAL

INVENTORY REPORT

T 1:UNLEADED 11-2514
VOLUME = 7770 GALS
ULLAGE = 4262 GALS
90% ULLAGE= 3058 GALS
TC VOLUME = 7672 GALS
HEIGHT = 59.81 INCHES
WATER VOL = 0 GALS
WATER = 0.00 INCHES
TEMP = 78.0 DEG F

* * * * * END * * * * *

SYSTEM SETUP

JUN 11, 2004 3:20 PM

SYSTEM UNITS
U.S.
SYSTEM LANGUAGE
ENGLISH
SYSTEM DATE TIME FORMAT
MON DD YYYY HH:MM:SS AM

SBC-VNNYCA50 B4-622
16201 RAYMER ST.
VAN NUYS, CA 91406
818-786-0241

SHIFT TIME 1 : 7:30 AM
SHIFT TIME 2 : DISABLED
SHIFT TIME 3 : DISABLED
SHIFT TIME 4 : DISABLED

SHIFT BIR PERIODIC:
DISABLED
DAILY BIR PERIODIC:
DISABLED
TICKETED DELIVERY
DISABLED
TANK PER TST NEEDED WRN
DISABLED
TANK ANN TST NEEDED WRN
DISABLED

LINE RE-ENABLE METHOD
PASS LINE TEST

LINE PER TST NEEDED WRN
DISABLED
LINE ANN TST NEEDED WRN
DISABLED

PRINT TC VOLUMES
ENABLED

TEMP COMPENSATION
VALUE (DEG F): 60.0
STICK HEIGHT OFFSET
DISABLED

H-PROTOCOL DATA FORMAT
HEIGHT
DAYLIGHT SAVING TIME
ENABLED
START DATE
APR WEEK 1 SUN
START TIME
2:00 AM
END DATE
OCT WEEK 6 SUN
END TIME
2:00 AM

RE-DIRECT LOCAL PRINTOUT
DISABLED

EURO PROTOCOL PREFIX
S

COMMUNICATIONS SETUP

PORT SETTINGS:

COMM BOARD : 1 (EXMOD)
BAUD RATE : 1200
PARITY : ODD
STOP BIT : 1 STOP
DATA LENGTH: 7 DATA
RS-232 SECURITY
CODE : ******
DIAL TYPE : TONE
ANSWER ON : 1 RING
MODEM SETUP STRING :

DIAL TONE INTERVAL: 32

RECEIVER SETUP:

D 1:EMCC
18004500241
RCVR TYPE: FACSIMILE
PORT NO: 1
RETRY NO: 99
RETRY DELAY: 10
CONFIRMATION REPORT ON

D 2:ALARM MONITORING CO.
17145608237
RCVR TYPE: FACSIMILE
PORT NO: 1
RETRY NO: 99
RETRY DELAY: 10
CONFIRMATION REPORT: ON

AUTO DIAL TIME SETUP:

D 1:EMCC
DIAL ON DATE
OCT 3, 2001
DIAL TIME : DISABLED
RECEIVER REPORTS:

D 2:ALARM MONITORING CO.
DIAL ON DATE
OCT 3, 2001
DIAL TIME : DISABLED
RECEIVER REPORTS:

RS-232 END OF MESSAGE
DISABLED

AUTO DIAL ALARM SETUP
- - - - - - - - - - - - - - -

D 1:EMCC

IN-TANK ALARMS
 ALL:LEAK ALARM
 ALL:HIGH WATER ALARM
 ALL:PROBE OUT

LIQUID SENSOR ALMS
 ALL:FUEL ALARM
 ALL:SHORT ALARM
 ALL:WATER ALARM
 ALL:WATER OUT ALARM
 ALL:HIGH LIQUID ALARM
 ALL:LOW LIQUID ALARM
 ALL:LIQUID WARNING

D 2:ALARM MONITORING CO

IN-TANK ALARMS
 ALL:LEAK ALARM
 ALL:PROBE OUT

LIQUID SENSOR ALMS
 ALL:FUEL ALARM
 ALL:SHORT ALARM
 ALL:WATER ALARM
 ALL:WATER OUT ALARM
 ALL:HIGH LIQUID ALARM
 ALL:LOW LIQUID ALARM
 ALL:LIQUID WARNING

LIQUID SENSOR SETUP
- - - - - - - - - - - - - - -

L 1:ANNULAR SPACE
TRI-STATE (SINGLE FLOAT)
CATEGORY : ANNULAR SPACE

L 2:FILL SUMP
TRI-STATE (SINGLE FLOAT)
CATEGORY : OTHER SENSORS

L 3:PIPING SUMP
TRI-STATE (SINGLE FLOAT)
CATEGORY PIPING SUMP

L 4:DISPENSER PAN
TRI-STATE (SINGLE FLOAT)
CATEGORY : DISPENSER PAN

EXTERNAL INPUT SETUP
- - - - - - - - - - - - - - -

NONE

RECONCILIATION SETUP
- - - - - - - - - - - - - - -

MDIM 1.

AUTOMATIC DAILY CLOSING
TIME: 2:00 AM

AUTO SHIFT #1 CLOSING
TIME: DISABLED

AUTO SHIFT #2 CLOSING
TIME: DISABLED

AUTO SHIFT #3 CLOSING
TIME: DISABLED

AUTO SHIFT #4 CLOSING
TIME: 7:30 AM

PERIODIC RECONCILIATION
MODE: MONTHLY
ALARM: DISABLED

TEMP COMPENSATION
STANDARD
METER CALIBRATION
OFFSET: 0.000%

BUS SLOT FUEL METER TANK
- - - - - - - - - - - - - -
 2 10 0 0 1

IN-TANK SETUP
- - - - - - - - - - - - - - -

NO TANKS CONFIGURED

LEAK TEST METHOD
- - - - - - - - - - - - - - -
TEST CSLD : ALL TANK
Pd = 95%
CLIMATE FACTOR:MODERATE

GROSS TEST
AUTO-CONFIRM: DISABLED

REPORT ONLY:
DISABLED

TST EARLY STOP:DISABLED

LEAK TEST REPORT FORMAT
ENHANCED

OUTPUT RELAY SETUP
- - - - - - - - - - - - - - -

R 1:OVERFILL ALARM
TYPE:
 STANDARD
NORMALLY OPEN

IN-TANK ALARMS
 ALL:OVERFILL ALARM
 ALL:HIGH PRODUCT ALARM
 ALL:MAX PRODUCT ALARM

SOFTWARE REVISION LEVEL
VERSION 121.00
SOFTWARE# 346121-100-A
CREATED - 00.11.15.13.23

S-MODULE# 330160-102-A
SYSTEM FEATURES:
 PERIODIC IN-TANK TESTS
 ANNUAL IN-TANK TESTS
 CSLD
 BIR

VWNCAN
P3

ALARM HISTORY REPORT

----- SYSTEM ALARM -----
PAPER OUT
FEB 24, 2004 3:53 PM
PRINTER ERROR
FEB 24, 2004 3:53 PM
BATTERY IS OFF
JAN 1 1996 8:00 AM
SYS SECURITY WARNING
JUN 4, 2002 4:41 PM

MAY 28, 2004 8:26 AM
APR 22, 2004 8:06 AM
MAR 17, 2004 2:32 PM

MAX PRODUCT ALARM
JUN 11, 2004 2:03 PM
JUN 19, 2003 3:36 PM
JUN 4, 2002 4:29 PM

CSLD INCR RATE WARN
FEB 21, 2003 4:39 AM

LOW TEMP WARNING
JUN 11, 2004 2:15 PM

ALARM HISTORY REPORT

- - - SENSOR ALARM
L 2:FILL SUMP
OTHER SENSORS
FUEL ALARM
JUN 11, 2004 2:21 PM

FUEL ALARM
FEB 26, 2004 1:40 AM

FUEL ALARM
FEB [illegible] 2004 [illegible] AM

* * * * * END * * * * *

* * * * * END * * * * *

* * * * * END * * * * *

ALARM HISTORY REPORT

---- IN-TANK ALARM -----

T 1:UNLEADED TK-2514

HIGH WATER ALARM
JUN 19, 2003 3:47 PM

OVERFILL ALARM
JUN 11, 2004 2:12 PM
JUN 11, 2004 2:04 PM
JUN 19, 2003 3:42 PM

LOW PRODUCT ALARM
JUN 1, 2004 10:13 AM
APR 23, 2004 8:14 AM
MAR 18, 2004 3:37 PM

HIGH PRODUCT ALARM
JUN 11, 2004 2:03 PM
JUN 19, 2003 3:43 PM
JUN 19, 2003 3:36 PM

PROBE OUT
JUN 11, 2004 2:14 PM
JUN 11, 2004 2:04 PM
JUN 11, 2004 2:02 PM

HIGH WATER WARNING
JUN 19, 2003 3:47 PM

ALARM HISTORY REPORT

----- SENSOR ALARM -----
L 1:ANNULAR SPACE
ANNULAR SPACE
FUEL ALARM
JUN 11, 2004 2:20 PM

FUEL ALARM
JUN 19, 2003 3:15 PM

FUEL ALARM
JUN 4, 2002 4:30 PM

* * * * * END * * * * *

ALARM HISTORY REPORT

- - - SENSOR ALARM
L 3:PIPING SUMP
PIPING SUMP
FUEL ALARM
JUN 11, 2004 2:50 PM

FUEL ALARM
JUN 19, 2003 3:44 PM

FUEL ALARM
JUN 4, 2002 4:30 PM

* * * * * END * * * * *

VANYCAN2

P4

ALARM HISTORY REPORT

----- SENSOR ALARM -----
L 4:DISPENSER PAN
DISPENSER PAN
FUEL ALARM
JUN 11, 2004 2:29 PM

FUEL ALARM
JUN 19, 2003 3:27 PM

FUEL ALARM
JUN 19, 2003 3:27 PM

* * * * * END * * * * *

ALARM HISTORY REPORT

----- SENSOR ALARM -----
L 5:
OTHER SENSORS

* * * * * END * * * * *

Tait Environmental Systems
UST Construction • Design • Maintenance • Compliance

July 16, 2004

Certified Mail – Return Receipt Requested

E-Certified 91 7108 2133 3930 8785 8200

City of Los Angeles
Bureau Fire Prevention & Public Safety
200 North Main Street, Room 970
Los Angeles, CA 90012

Re: SB989 Test Results

16201 Raymer St., Van Nuys **Geo Par: B4-622 CLLC: VNNYCAWZ**

To Whom It May Concern:

Enclosed are the SB989 Test results for the above-referenced location. These were originally sent to L.A. County Department of Public Works on August 9, 2001. We have also enclosed all the original documentation from that date.

Feel free to call if you have any questions.

Very Truly Yours,
TAIT ENVIRONMENTAL SYSTEMS

Alan Throckmorton

ALAN THROCKMORTON
Compliance Manager

AT:clb
.\tes\pacbell\sb989\letters\ vnnycawz
cc: Andy Taylor

Tait Environmental Systems
UST Construction • Design • Maintenance • Compliance

August 9, 2001

CERTIFIED MAIL – RETURN RECEIPT REQUESTED

Mr. Carl Sjoberg
L.A. County Dept. of Public Works
900 S. Fremont Avenue
Alhambra, CA 91803

Re: Pacific Bell Sites

29300 W. Roadside Drive, Agoura
301 S. La Brea Ave., Inglewood
16201 Raymar Street, Van Nuys

Dear Mr. Sjoberg,

Enclosed are the SB989 Test results for the above-referenced locations.

Feel free to call if you have any questions.

Very Truly Yours,
TAIT ENVIRONMENTAL SYSTEMS

Alan Throckmorton

Alan Throckmorton
Project Manager

Environmental Management
Pacific Region

P.O. Box 5095
Room 3E000
San Ramon, CA 94583

SB 989 Testing Form

Testing Date: 7/11/01

Name: PACIFIC BELL
Address: 16201 RAYMER STREET
VAN NUYS

County: LOS ANGELES
Agency. LOS ANGELES COUNTY PUBLIC WORKS

Testing Company: TAIT ENVIRONMENTAL SYSTEMS
Contractor's License No.. 588098
Classification: C10 B A ASB HAZ HIC
Technician's Name: DON LEWIS

Sump Test

Product	Sump Manufacturer	Results	Method
UNLEADED	TOTAL CONTAINMENT	PASS	HYDROSTATIC

Tank Interstitial Test

Product	Tank Manufacturer	Results	Method
UNLEADED	MODERN	PASS	VACUUM

Secondary Piping Test

Product	Piping Manufacturer	Results	Method
UNLEADED	ENVIROFLEX	PASS	PRESSURE

Dispenser Pan Test

Product	Piping Manufacturer	Results	Method
UNLEADED	BRAVO	PASS	HYDROSTATIC

Comments:

Secondary Containment Testing Report Form

This form is intended for use by contractors performing periodic testing of UST secondary containment systems. Use the appropriate pages of this form to report results for all components tested. The completed form, written test procedures, and printouts from tests (if applicable), should be provided to the facility owner/operator for submittal to the local regulatory agency

1. FACILITY INFORMATION

Facility Name:	SBC	Date of Testing:	8/10/04
Facility Address:	16201 RAYMER STREET	VAN NUYS, CA	
Facility Contact:	RALP RIVAS	Phone:	323-268-9964
Date Local Agency Was Notified of Testing:	48 Hours Prior – At Least		
Name of Local Agency Inspector *(if present during testing)*	None		

2. TESTING CONTRACTOR INFORMATION

Company Name:	TAIT ENVIRONMENTAL SYSTEMS		
Technician Conducting Test:	ROBERT ALLEN		
Credentials:	☒ CSLB Licensed Contractor	SWRCB Licensed Tank Tester	
License Type:	A ASB HAZ B C-10	License Number:	588-098

Manufacturer Training

Manufacturer	Component(s)	Date Training Expires

3. SUMMARY OF TEST RESULTS

Component	Pass	Fail	Not Tested	Repairs Made	Component	Pass	Fail	Not Tested	Repairs Made
ANNULAR	☒								
FILL SUMP	☒								
PIPING SUMP	☒								
SECONDARY	☒								
VAPOR	☒								
UDC	☒								

If hydrostatic testing was performed, describe what was done with the water after completion of tests:

CERTIFICATION OF TECHNICIAN RESPONSIBLE FOR CONDUCTING THIS TESTING

To the best of my knowledge, the facts stated in this document are accurate and in full compliance with legal requirements

Technician's Signature: Robert Allen Date: 8/18/04

4. TANK ANNULAR TESTING

Test Method Developed By:	☒ Tank Manufacturer	☒ Industry Standard	Professional Engineer
	Other *(Specify)*		
Test Method Used	Pressure	☒ Vacuum	Hydrostatic
	Other *(Specify)*		
Test Equipment Used 4" GLYCERIN FILLED DIAL GAUGE		Equipment Resolution:	

	Tank #	**Tank #**	**Tank #**	**Tank #**
Is Tank Exempt From Testing?[1]	Yes ☒ No	Yes No	Yes No	Yes No
Tank Capacity.	12000			
Tank Material	STEEL / GLASS			
Tank Manufacturer	MODERN			
Product Stored.	GAS			
Wait time between applying pressure/vacuum/water and starting test·	1 HOUR			
Test Start Time:	12.18			
Initial Reading (R_I)	-7			
Test End Time	1·18			
Final Reading (R_F)	-7			
Test Duration	1 HOUR			
Change in Reading (R_F-R_I)	0			
Pass/Fail Threshold or Criteria.	0			
Test Result:	☒ **Pass** ☐ **Fail**	☐ **Pass** ☐ **Fail**	☐ **Pass** ☐ **Fail**	☐ **Pass** ☐ **Fail**
Was sensor removed for testing?	☒ Yes No NA	Yes No NA	Yes No NA	Yes No NA
Was sensor properly replaced and verified functional after testing?	☒ Yes No NA	Yes No NA	Yes No NA	Yes No NA

Comments – *(include information on repairs made prior to testing, and recommended follow-up for failed tests)*

[1] Secondary containment systems where the continuous monitoring automatically monitors both the primary and secondary containment, such as systems that are hydrostatically monitored or under constant vacuum, are exempt from periodic containment testing {California Code of Regulations, Title 23, Section 2637(a)(6)}

5. SECONDARY PIPE TESTING

Test Method Developed By:	☒ Piping Manufacturer	☒ Industry Standard	Professional Engineer
	Other *(Specify)*		
Test Method Used.	☒ Pressure	Vacuum	Hydrostatic
	Other *(Specify)*		
Test Equipment Used: 4" GLYCERIN FILLED DIAL GAUGE		Equipment Resolution:	

	Piping Run # PROD	Piping Run # VAPR	Piping Run #	Piping Run #
Piping Material	PLASTIC	FIBERGLASS		
Piping Manufacturer:	ENVIROFLEX	SMITH		
Piping Diameter	3"	3"		
Length of Piping Run	14'	12'		
Product Stored	GAS	GAS		
Method and location of piping-run isolation	TEST BOOT	TEST BOOT		
Wait time between applying pressure/vacuum/water and starting test	15 MINUTES	15 MINUTES		
Test Start Time	11.50	1.55		
Initial Reading (R_I)	5 PSI	5 PSI		
Test End Time	12 50	2:55		
Final Reading (R_F)	5 PSI	5 PSI		
Test Duration	1 HOUR	1 HOUR		
Change in Reading (R_F-R_I):	0	0		
Pass/Fail Threshold or Criteria:	0	0		
Test Result:	☒ **Pass** ☐ **Fail**	☒ **Pass** ☐ **Fail**	☐ **Pass** ☐ **Fail**	☐ **Pass** ☐ **Fail**

Comments – *(include information on repairs made prior to testing, and recommended follow-up for failed tests)*

6. PIPING SUMP TESTING

Test Method Developed By:	Sump Manufacturer Other *(Specify)*	☒ Industry Standard	☒ Professional Engineer
Test Method Used:	Pressure Other *(Specify)*	Vacuum	☒ Hydrostatic
Test Equipment Used. TEMPSONIC TEST UNIT		Equipment Resolution· .002	

	Sump #	Sump #	Sump #	Sump #
Sump Diameter·	31"			
Sump Depth:	59"			
Sump Material·	FIBERGLASS			
Height from Tank Top to Top of Highest Piping Penetration·	23"			
Height from Tank Top to Lowest Electrical Penetration	16"			
Condition of sump prior to testing:	GOOD			
Portion of Sump Tested[1]	ABOVE PIPING			
Does turbine shut down when sump sensor detects liquid (both product and water)?*	Yes No ☒ NA	Yes No NA	Yes No NA	Yes No NA
Turbine shutdown response time	N/A			
Is system programmed for fail-safe shutdown?*	Yes No ☒ NA	Yes No NA	Yes No NA	Yes No NA
Was fail-safe verified to be operational?*	Yes No ☒ NA	Yes No NA	Yes No NA	Yes No NA
Wait time between applying pressure/vacuum/water and starting test	15 MINUTES			
Test Start Time.	12:44 / 12 59			
Initial Reading (R_I):	0 / 0			
Test End Time·	12:59 / 1:14			
Final Reading (R_F)	0009 / .0009			
Test Duration.	15 MINUTES			
Change in Reading (R_F-R_I):	0009 / .0009			
Pass/Fail Threshold or Criteria	.0020 / .0020			
Test Result:	☒ **Pass** ☐ **Fail**	☐ **Pass** ☐ **Fail**	☐ **Pass** ☐ **Fail**	☐ **Pass** ☐ **Fail**
Was sensor removed for testing?	☒Yes No NA	Yes No NA	Yes No NA	Yes No NA
Was sensor properly replaced and verified functional after testing?	☒ Yes No NA	Yes No NA	Yes No NA	Yes No NA

Comments – *(include information on repairs made prior to testing, and recommended follow-up for failed tests)*

[1] If the entire depth of the sump is not tested, specify how much was tested. If the answer to any of the questions indicated with an asterisk (*) is "NO" or "NA", the entire sump must be tested. (See SWRCB LG-160)

7. UNDER-DISPENSER CONTAINMENT (UDC) TESTING

Test Method Developed By.	UDC Manufacturer	☒ Industry Standard	Professional Engineer
	Other *(Specify)*		
Test Method Used	Pressure	Vacuum	☒ Hydrostatic
	Other *(Specify)*		
Test Equipment Used TEMPSONIC			Equipment Resolution: .002

	UDC #	UDC #	UDC #	UDC #
UDC Manufacturer	TOTAL CONTAINMENT			
UDC Material	PLASTIC			
UDC Depth:	33"			
Height from UDC Bottom to Top of Highest Piping Penetration	17"			
Height from UDC Bottom to Lowest Electrical Penetration.	15"			
Condition of UDC prior to testing	GOOD			
Portion of UDC Tested[1]	ABOVE PIPING			
Does turbine shut down when UDC sensor detects liquid (both product and water)?*	Yes No ☒ NA	Yes No NA	Yes No NA	Yes No NA
Turbine shutdown response time	N/A			
Is system programmed for fail-safe shutdown?*	Yes No ☒ NA	Yes No NA	Yes No NA	Yes No NA
Was fail-safe verified to be operational?*	Yes No ☒ NA	Yes No NA	Yes No NA	Yes No NA
Wait time between applying pressure/vacuum/water and starting test	15 MINUTES			
Test Start Time:	2 18 / 2:33			
Initial Reading (R_I)	0 / 0			
Test End Time.	2:33 / 2 48			
Final Reading (R_F).	.0000 / .0000			
Test Duration	15 MINUTES			
Change in Reading (R_F-R_I)	0 / 0			
Pass/Fail Threshold or Criteria	0 / 0			
Test Result:	☒ **Pass** ☐ **Fail**	☐ **Pass** ☐ **Fail**	☐ **Pass** ☐ **Fail**	☐ **Pass** ☐ **Fail**
Was sensor removed for testing?	☒ Yes No NA	Yes No NA	Yes No NA	Yes No NA
Was sensor properly replaced and verified functional after testing?	☒ Yes No NA	Yes No NA	Yes No NA	Yes No NA

Comments – *(include information on repairs made prior to testing, and recommended follow-up for failed tests)*

[1] If the entire depth of the UDC is not tested, specify how much was tested. If the answer to any of the questions indicated with an asterisk (*) is "NO" or "NA", the entire UDC must be tested (See SWRCB LG-160)

8. FILL RISER CONTAINMENT SUMP TESTING

Facility is Not Equipped With Fill Riser Containment Sumps			
Fill Riser Containment Sumps are Present, but were Not Tested			
Test Method Developed By	Sump Manufacturer	☒ Industry Standard	☐ Professional Engineer
	Other *(Specify)*		
Test Method Used	Pressure	Vacuum	☒ Hydrostatic
	Other *(Specify)*		
Test Equipment Used TEMPSONIC TEST UNIT		Equipment Resolution: .002	

	Fill Sump #	Fill Sump #	Fill Sump #	Fill Sump #
Sump Diameter	31"			
Sump Depth	56"			
Height from Tank Top to Top of Highest Piping Penetration.	23"			
Height from Tank Top to Lowest Electrical Penetration.	19"			
Condition of sump prior to testing:	GOOD			
Portion of Sump Tested	ABOVE PIPING			
Sump Material	FIBERGLASS			
Wait time between applying pressure/vacuum/water and starting test.	15 MINUTES			
Test Start Time	2:50 / 3:05			
Initial Reading (R_I)	0 / 0			
Test End Time:	3:05 / 3:20			
Final Reading (R_F)	0000 / .0000			
Test Duration.	15 MINUTES			
Change in Reading (R_F-R_I)	0 / 0			
Pass/Fail Threshold or Criteria	0020 / 0020			
Test Result:	☒ **Pass** ☐ **Fail**	☐ **Pass** ☐ **Fail**	☐ **Pass** ☐ **Fail**	☐ **Pass** ☐ **Fail**
Is there a sensor in the sump?	☒ Yes No	Yes No	Yes No	Yes No
Does the sensor alarm when either product or water is detected?	☒ Yes No NA	Yes No NA	Yes No NA	Yes No NA
Was sensor removed for testing?	☒ Yes No NA	Yes No NA	Yes No NA	Yes No NA
Was sensor properly replaced and verified functional after testing?	☒ Yes No NA	Yes No NA	Yes No NA	Yes No NA

Comments – *(include information on repairs made prior to testing, and recommended follow-up for failed tests)*

MONITORING SYSTEM CERTIFICATION

For Use By All Jurisdictions Within the State of California
Authority Cited:- Chapter 6.7, Health and Safety Code, Chapter 16, Division 3, Title 23, California Code of Regulations

This form must be used to document testing and servicing of monitoring equipment. A separate certification or report must be prepared for each monitoring system control panel by the technician who performs the work. A copy of this form must be provided to the tank system owner/operator. The owner/operator must submit a copy of this form to the local agency regulating UST systems within 30 days of test date.

A. General Information

Facility Name: PACIFIC BELL | GEO PAR #: B4-622 | CLLC Code: VNNYCA50

Site Address: 16201 RAYMER AVENUE | City: VAN NUYS | Zip:

Facility Contact Person: DEAN NICHOLS | Contact Phone No.: 818-786-0513

Make/Model of Monitoring System: VEEDER-ROOT TLS-350 | Date of Testing/Service: 6/19/03

B. Inventory of Equipment Tested/Certified

Check the appropriate boxes to indicate specific equipment inspected/serviced:

Tank ID: 2514	Tank ID:
☒In-Tank Gauging Probe: Model: 847390-107	☐In-Tank Gauging Probe: Model:
☒Annular Space or Vault Sensor: Model: 794390-420	☐Annular Space or Vault Sensor Model:
☒Piping Sump/Trench Sensor (s): Model: 794380-208	☐Piping Sump/Trench Sensor (s): Model:
☒Fill Sump Sensor (s): Model: 794380-208	☐Fill Sump Sensor (s): Model:
☐Mechanical Line Leak Detector. Model:	☐Mechanical Line Leak Detector. Model:
☐Electronic Line Leak Detector Model:	☐Electronic Line Leak Detector Model:
☒Tank Overfill/High-level Sensor: Model: 790091-001	☐Tank Overfill/High-level Sensor: Model:
☐Other, Specify equip. type and model in Section E on Page 2	☐Other, Specify equip. type and model in Section E on Page 2
Tank ID:	Tank ID:
☐In-Tank Gauging Probe: Model:	☐In-Tank Gauging Probe: Model:
☐Annular Space or Vault Sensor: Model:	☐Annular Space or Vault Sensor Model:
☐Piping Sump/Trench Sensor (s): Model:	☐Piping Sump/Trench Sensor (s): Model:
☐Fill Sump Sensor (s): Model:	☐Fill Sump Sensor (s): Model:
☐Mechanical Line Leak Detector. Model:	☐Mechanical Line Leak Detector. Model:
☐Electronic Line Leak Detector Model:	☐Electronic Line Leak Detector Model:
☐Tank Overfill/High-level Sensor: Model:	☐Tank Overfill/High-level Sensor: Model:
☐Other, Specify equip. type and model in Section E on Page 2	☐Other, Specify equip. type and model in Section E on Page 2
Dispenser ID: 1	Dispenser ID:
☒Dispenser Containment Sensor(s): Model: 784380-208	☐Dispenser Containment Sensor(s): Model:
☒ Shear Valve(s).	☐ Shear Valve(s).
☐Dispenser Containment Float(s) and Chain(s)	☐Dispenser Containment Float(s) and Chain(s)
Dispenser ID:	Dispenser ID:
☐Dispenser Containment Sensor(s): Model:	☐Dispenser Containment Sensor(s): Model:
☐ Shear Valve(s).	☐ Shear Valve(s).
☐Dispenser Containment Float(s) and Chain(s)	☐Dispenser Containment Float(s) and Chain(s)
Dispenser ID:	Dispenser ID:
☐Dispenser Containment Sensor(s): Model:	☐Dispenser Containment Sensor(s): Model:
☐ Shear Valve(s).	☐ Shear Valve(s).
☐Dispenser Containment Float(s) and Chain(s)	☐Dispenser Containment Float(s) and Chain(s)

*If the facility contains more tanks or dispensers, copy this form. Include information for every tank and dispenser at the facility

C. Certification

- I certify that the equipment identified in this document was inspected/serviced in accordance with the manufacturers' guidelines. Attached to this Certification is information (e.g. manufacturers' checklists) necessary to verify that this information is correct and a Plot Plan showing the layout of monitoring equipment. For any equipment capable of generating such reports, I have also attached a copy of the report; *(check all that apply)*: ☒ System set-up ☒ Alarm history report

Technician Name (Print): DON S. THOMPSON | Signature: Don S. Thompson

Certification No.: 3354 | License No.: 588098

Testing Company Name: TAIT ENVIRONMENTAL SYSTEMS | Phone No.: (714) 560-8222

Site Address: 16201 RAYMER AVENUE, VAN NUYS Date of Testing/Servicing: 6/19/03

D. Results of Testing/Servicing

Software Version Installed: 121.00

Complete the following checklist:

☒ Yes	☐ No*	Is the audible alarm operational?
☒ Yes	☐ No*	Is the visual alarm operational?
☒ Yes	☐ No*	Were all sensors visually inspected, functionally tested, and confirmed operational?
☒ Yes	☐ No*	Were all sensors installed at lowest point of secondary containment and positioned so that other equipment will not interfere with their proper operation?
☒ Yes	☐ No* ☐ N/A	If alarms are relayed to a remote monitoring station, is all communications equipment (e.g. modem) operational?
☐ Yes	☐ No* ☒ N/A	For pressurized piping systems, does the turbine automatically shut down if the piping secondary containment monitoring system detects a leak, fails to operate, or is electrically disconnected? If yes: which sensors initiate positive shut-down? *(Check all that apply)* ☐ Sump/Trench Sensors; ☐ Dispenser Containment Sensors. Did you confirm positive shut-down due to leaks and sensor failure/disconnection? ☐ Yes; ☐ No.
☒ Yes	☐ No* ☐ N/A	For tank systems that utilize the monitoring system as the primary tank overfill warning device (i.e. no mechanical overfill prevention valve is installed), is the overfill warning alarm visible and audible at the tank fill point(s) and operating properly? If so, at what percent of tank capacity does the alarm trigger? 95 %
☐ Yes*	☒ No	Was any monitoring equipment replaced? If yes, identify specific sensors, probes, or other equipment replaced and list the manufacturer name and model for all replacement parts in Section E, below.
☐ Yes*	☒ No	Was liquid found inside any secondary containment systems designed as dry systems? *(Check all that apply)* ☐ Product; ☐ Water. If yes, describe causes in Section E, below.
☒ Yes	☐ No*	Was monitoring system set-up reviewed to ensure proper settings?
☒ Yes	☐ No*	Is all monitoring equipment operational per manufacturer's specifications?

*** In Section E below, describe how and when these deficiencies were or will be corrected.**

E. Comments:

Site Address: 16201 RAYMER AVENUE, VAN NUYS Date of Testing/Servicing: 6/19/03

F. In-Tank Gauging / SIR Equipment:

☒ Check this box if tank gauging is used only for inventory control.
☐ Check this box if no tank gauging or SIR equipment is installed.

This section must be completed if in-tank gauging equipment is used to perform leak detection monitoring.

Complete the following checklist:

☒ Yes	☐ No*	Has all input wiring been inspected for proper entry and termination, including testing for ground faults?
☒ Yes	☐ No*	Were all tank gauging probes visually inspected for damage and residue buildup?
☒ Yes	☐ No*	Was accuracy of system product level readings tested?
☒ Yes	☐ No*	Was accuracy of system water level readings tested?
☒ Yes	☐ No*	Were all probes reinstalled properly?
☒ Yes	☐ No*	Were all items on the equipment manufacturer's maintenance checklist completed?

*** In the Section H, below, describe how and when these deficiencies were or will be corrected.**

G. Line Leak Detectors (LLD):

☒ Check this box if LLDs are not installed.

Complete the following checklist:

☐ Yes	☐ No* ☐ N/A	For equipment start-up or annual equipment certification, was a leak simulated to verify LLD performance? *(Check all that apply)* Simulated leak rate: ☐ 3 g.p.h.[1]; ☐ 0.1 g.p.h.[2]; ☐ 0.2 g.p.h.[2] Notes: 1. Required for equipment start-up certification and annual certification. 2. Unless mandated by local agency, certification required only for electronic LLD start-up.
☐ Yes	☐ No*	Were all LLDs confirmed operational and accurate within regulatory requirements?
☐ Yes	☐ No*	Was the testing apparatus properly calibrated?
☐ Yes	☐ No* ☐ N/A	For mechanical LLDs, does the LLD restrict product flow if it detects a leak?
☐ Yes	☐ No* ☐ N/A	For electronic LLDs, does the turbine automatically shut off if the LLD detects a leak?
☐ Yes	☐ No* ☐ N/A	For electronic LLDs, does the turbine automatically shut off if any portion of the monitoring system is disabled or disconnected?
☐ Yes	☐ No* ☐ N/A	For electronic LLDs, does the turbine automatically shut off if any portion of the monitoring system malfunctions or fails a test?
☐ Yes	☐ No* ☐ N/A	For electronic LLDs, have all accessible wiring connections been visually inspected?
☐ Yes	☐ No*	Were all items on the equipment manufacturer's maintenance checklist completed?

*** In the Section H, below, describe how and when these deficiencies were or will be corrected.**

H. Comments:

Site Address: 16201 RAYMER AVE., VAN NUYS Date of Testing/Servicing: JUN 19 2003

Monitoring System Certification

UST Monitoring Site Plan

TLS-350

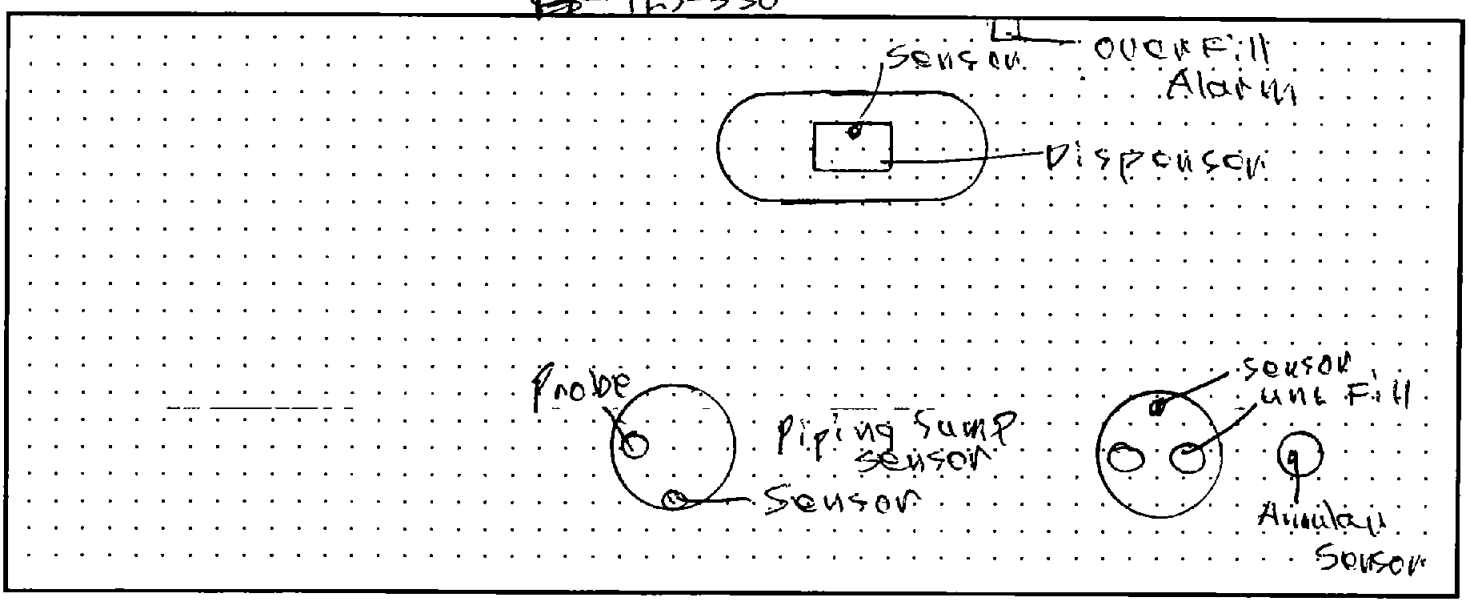

Date map was drawn: JUN 19 2003

Instructions

If you already have a diagram that shows all required information, you may include it, rather than this page, with your Monitoring System Certification. On your site plan, show the general layout of tanks and piping. Clearly identify locations of the following equipment, if installed: monitoring system control panels; sensors monitoring tank annular spaces, sumps, dispenser pans, spill containers, or other secondary containment areas; mechanical or electronic line leak detectors; and in-tank liquid level probes (if used for leak detection). In the space provided, note the date this Site Plan was prepared.

Tait Environmental Systems

UST Construction • Design • Maintenance • Compliance

SPILL/OVERFILL CONTAINMENT BOXES

TEST DATE: 6/19/03 CLLC: VNNYCA50

Test Method Developed By:	☐ Spill Bucket Manufacturer ☐ Other *(Specify)*	☒ Industry Standard	☐ Professional Engineer
Test Method Uses:	☐ Pressure ☐ Other *(Specify)*	☐ Vacuum	☒ Hydrostatic
Measuring Equipment Used for Testing: MARKER/VISUAL			

	Spill Box #1	Spill Box #	Spill Box #
Bucket Diameter:	11"		
Bucket Depth:	10"		
Wait time between applying pressure/vacuum/water and starting test:	2 MINUTES		
Test Start Time:	1520		
Initial Reading (R_I):	6"		
Test End Time:	1550		
Final Reading (R_F):	6"		
Test Duration:	30 MINUTES		
Change in Reading (R_F-R_I):	0		
Pass/Fail Threshold:	0		
Test Result:	PASS		

Comments – *(include information on repairs made to facilitate a passing test and indicate whether a permit was obtained for the repairs)*

CA Lic #588098 • AZ Lic #093614 • NV Lic #0049666

1863 North Neville Street • Orange, California 92865 • 714 560.8222 • 714.685.0006 Fax

3283 Luyung Drive • Rancho Cordova, California 95742 • 916.858.1090 • 916.858 1011 Fax

www.tait.com

VNNYCA

JUN 19. 2003 3:58 PM

SYSTEM STATUS REPORT

ALL FUNCTIONS NORMAL

INVENTORY REPORT

T 1:UNLEADED TK-2514
VOLUME = 9073 GALS
ULLAGE = 2959 GALS
90% ULLAGE= 1755 GALS
TC VOLUME = 8973 GALS
HEIGHT = 68.70 INCHES
WATER VOL = 0 GALS
WATER = 0.00 INCHES
TEMP = 75.6 DEG F

* * * * * END * * * * *

SYSTEM SETUP

JUN 19. 2003 3:58 PM

SYSTEM UNITS
U.S.
SYSTEM LANGUAGE
ENGLISH
SYSTEM DATE/TIME FORMAT
MON DD YYYY HH:MM:SS xM

SBC-VNNYCA50 B4-622
16201 RAYMER ST.
VAN NUYS, CA 91406
818-786-0241

SHIFT TIME 1 : 7:30 AM
SHIFT TIME 2 : DISABLED
SHIFT TIME 3 : DISABLED
SHIFT TIME 4 : DISABLED

SHIFT BIR PRINTOUTS
DISABLED
DAILY BIR PRINTOUTS
DISABLED
TICKETED DELIVERY
DISABLED
TANK PER TST NEEDED WRN
DISABLED
TANK ANN TST NEEDED WRN
DISABLED

LINE RE-ENABLE METHOD
PASS LINE TEST

LINE PER TST NEEDED WRN
DISABLED
LINE ANN TST NEEDED WRN
DISABLED

PRI
ENA

STICK HEIGHT OFF
DISABLED

H-PROTOCOL DATA FORMAT
HEIGHT
DAYLIGHT SAVING TIME
ENABLED
START DATE
APR WEEK 1 SUN
START TIME
2:00 AM
END DATE
OCT WEEK 6 SUN
END TIME
2:00 AM

RE-DIRECT LOCAL PRINTOUT
DISABLED

EURO PROTOCOL PREFIX
S

COMMUNICATIONS SETUP

PORT SETTINGS:

COMM BOARD : 1 (FXMOD)
BAUD RATE : 1200
PARITY : ODD
STOP BIT : 1 STOP
DATA LENGTH: 7 DATA
RS-232 SECURITY
CODE : ******
DIAL TYPE : TONE
ANSWER ON : 1 RING
MODEM SETUP STRING :

DIAL TONE INTERVAL: 32

RECEIVER SETUP:

D 1:EMCC
18004500241
RCVR TYPE: FACSIMILE
PORT NO: 1
RETRY NO: 99
RETRY DELAY: 10
CONFIRMATION REPORT: ON

D 2:ALARM MONITORING CO.
17145606237
RCVR TYPE: FACSIMILE
POI
RE
RE
CO

D 1:EMCC
DIAL ON DATE
OCT 3, 2001
DIAL TIME : DISABLED
RECEIVER REPORTS:

D 2:ALARM MONITORING CO.
DIAL ON DATE
OCT 3, 2001
DIAL TIME : DISABLED
RECEIVER REPORTS:

RS-232 END OF MESSAGE
DISABLED

AUTO DIAL ALARM SETUP

D 1:EMCC

IN-TANK ALARMS
ALL:LEAK ALARM
ALL:HIGH WATER ALARM
ALL:PROBE OUT

LIQUID SENSOR ALMS
ALL:FUEL ALARM
ALL:SHORT ALARM
ALL:WATER ALARM
ALL:WATER OUT ALARM
ALL:HIGH LIQUID ALARM
ALL:LOW LIQUID ALARM
ALL:LIQUID WARNING

D 2:ALARM MONITORING CO.

IN-TANK ALARMS
ALL:LEAK ALARM
ALL:PROBE OUT

LIQUID SENSOR ALMS
ALL:FUEL ALARM
ALL:SHORT ALARM
ALL:WATER ALARM
ALL:WATER OUT ALARM
ALL:HIGH LIQUID ALARM
ALL:LOW LIQUID ALARM
ALL:LIQUID WARNING

IN-

Vnnyca

8

[illegible]
PROD[illegible]
THER[illegible]
TANK [illegible]
TANK PROFILE : 1 FT
FULL VOL : 12032
METER DATA : YES
END FACTOR: FLAT
CAL UPDATE: IMMEDIATE

FLOAT SIZE: 4.0 IN.

WATER WARNING : 1.5
HIGH WATER LIMIT: 2.0

MAX OR LABEL VOL: 12032
OVERFILL LIMIT : 90%
: 10828
HIGH PRODUCT : 95%
: 11430
DELIVERY LIMIT : 20%
: 2406

LOW PRODUCT : 2000
LEAK ALARM LIMIT: 24
SUDDEN LOSS LIMIT: 50
TANK TILT : 1.38

MANIFOLDED TANKS
T#: NONE

LEAK MIN PERIODIC: 0%
: 0

LEAK MIN ANNUAL : 80%
: 9625

PERIODIC TEST TYPE
STANDARD

ANNUAL TEST FAIL
ALARM DISABLED

PERIODIC TEST FAIL
ALARM DISABLED

GROSS TEST FAIL
ALARM DISABLED

ANN TEST AVERAGING: OFF
PER TEST AVERAGING: OFF

TANK TEST NOTIFY: OFF

TNK TST SIPHON BREAK: OFF

DELIVERY DELAY : 6 MIN

LEAK TEST METHOD

TEST CMLD : ALL TANK
Pd = 95%
CLIMATE FACTOR: MODERATE

RT[illegible]
D

T[illegible]

LIQUID SENSOR SETUP

L 1:ANNULAR SPACE
TRI-STATE (SINGLE FLOAT)
CATEGORY : ANNULAR SPACE

L 2:FILL SUMP
TRI-STATE (SINGLE FLOAT)
CATEGORY : OTHER SENSORS

L 3:PIPING SUMP
TRI-STATE (SINGLE FLOAT)
CATEGORY : PIPING SUMP

L 4:DISPENSER PAN
TRI-STATE (SINGLE FLOAT)
CATEGORY : DISPENSER PAN

EXTERNAL INPUT SETUP

NONE

OUTPUT RELAY SETUP

R 1:OVERFILL ALARM
TYPE:
STANDARD
NORMALLY OPEN

ALL:OVERFILL [illegible]
ALL:HIGH PRODUCT ALARM
ALL:MAX PRODUCT ALARM

[illegible]

AUTOMATIC DAILY CLOSING
TIME: 2:00 AM

AUTO SHIFT #1 CLOSING
TIME: DISABLED

AUTO SHIFT #2 CLOSING
TIME: DISABLED

AUTO SHIFT #3 CLOSING
TIME: DISABLED

AUTO SHIFT #4 CLOSING
TIME: 7:30 AM

PERIODIC RECONCILIATION
MODE: MONTHLY
ALARM: DISABLED

TEMP COMPENSATION
STANDARD
METER CALIBRATION
OFFSET: 0.000%

BUS	SLOT	FUEL	METER	TANK
2	10	0	0	1

SOFTWARE REVISION LEVEL
VERSION 121.00
SOFTWARE# 346121-100-A
CREATED - 00.11.15.13.23

S-MODULE# 330160-102-A
SYSTEM FEATURES:
PERIODIC IN-TANK TESTS
ANNUAL IN-TANK TESTS
CSLD
BIR

ALARM HISTORY REPORT

----- SYSTEM ALARM -----
PAPER OUT
FEB 25, 2003 6:13 PM
PRINTER ERROR
FEB 25, 2003 6:13 PM
BATTERY IS OFF
JA[illegible]
SY[illegible]
JU[illegible]

Unnyc

ALARM HISTORY REPORT

---- IN-TANK ALARM -----

T 1:UNLEADED TK-2514

HIGH WATER ALARM
JUN 19, 2003 3:47 PM

OVERFILL ALARM
JUN 19, 2003 3:42 PM
OCT 8, 2001 8:42 PM

LOW PRODUCT ALARM
JUN 13, 2003 12:29 PM
MAY 11, 2003 3:44 PM
APR 9, 2003 3:28 PM

HIGH PRODUCT ALARM
JUN 19, 2003 3:43 PM
JUN 19, 2003 3:36 PM
JUN 4, 2002 4:29 PM

PROBE OUT
JUN 19, 2003 3:55 PM
JUN 19, 2003 3:37 PM
JUN 19, 2003 3:35 PM

HIGH WATER WARNING
JUN 19, 2003 3:47 PM

DELIVERY NEEDED
JUN 12, 2003 3:06 PM
MAY 9, 2003 8:54 AM
APR 8, 2003 10:15 AM

MAX PRODUCT ALARM
JUN 19, 2003 3:36 PM
JUN 4, 2002 4:29 PM
OCT 3, 2001 3:16 PM

CSLD INCR RATE WARN
FEB 21, 2003 4:39 AM

* * * * * END * * * * *

FUEL ALARM
JUN 19, 2003 3:15 PM

FUEL ALARM
JUN 4, 2002 4:30 PM

FUEL ALARM
OCT 3, 2001 3:15 PM

* * * * * END * * * * *

ALARM HISTORY REPORT

----- SENSOR ALARM -----
L 2:FILL SUMP
OTHER SENSORS
FUEL ALARM
JUN 19, 2003 3:21 PM

FUEL ALARM
JUN 4, 2002 4:34 PM

* * * * * END * * * * *

ALARM HISTORY REPORT

----- SENSOR ALARM -----
L 3:PIPING SUMP
PIPING SUMP
FUEL ALARM
JUN 19, 2003 3:24 PM

[illegible]

ALARM HISTORY REPORT

----- SENSOR ALARM -----
L 3:PIPING SUMP
PIPING SUMP
FUEL ALARM
JUN 19, 2003 3:24 PM

FUEL ALARM
JUN 4, 2002 4:30 PM

FUEL ALARM
OCT 3, 2001 2:12 PM

* * * * * END * * * * *

ALARM HISTORY REPORT

----- SENSOR ALARM -----
L 4:DISPENSER PAN
DISPENSER PAN
FUEL ALARM
JUN 19, 2003 3:27 PM

FUEL ALARM
JUN 19, 2003 3:27 PM

FUEL ALARM
JUN 4, 2002 4:30 PM

[illegible] REPORT

[illegible]

Los Angeles Fire Department
Underground Storage Tank Unit
200 N. Main St., Rm. 930
Los Angeles, CA 90012

SECONDARY CONTAINMENT COMPLIANCE CERTIFICATION

Complete this form and return with test documents, if applicable, to:

Los Angeles Fire Department Underground Storage Tank Unit
SB989 Compliance
200 N. Main St., Rm. 930,
Los Angeles, CA 90012.

Return on or before: February 14, 2003

Facility Compliance Coordinator
PACIFIC BELL - B4622
P.O. BOX 5095 RM 3EOOOT
SAN RAMON, CA 94583

Facility Name and Site Address:

PACIFIC BELL - B4622
16201 W RAYMER ST VAN NUYS
LOS ANGELES, 91406

Unified Program ID#: ***0017482***

CHOOSE ONE: Secondary Containment Compliance Certification

☑ **All secondary containment systems have been tested.** Copies of the testing documents are attached.
Test Date: _____ *****Attach copies of test documents.***

OR

☐ **Secondary containment systems have not yet been tested, but are scheduled to be tested on** _____
(fill in date)

OR

☐ **Secondary containment systems have not been tested and are not scheduled to be tested.**

CERTIFICATION STATEMENT:

I certify that I am the business owner or officially designated representative of the business listed at the top of this form.

I certify that the information contained on this form is accurate.

Signature FEB -4 2003 *Date*

STAN BRODECKI
Print Name

SR ENVIRONMENTAL MANAGER
Title

RETURN TO:
City of Los Angeles Fire Department
Underground Storage Tank Unit
SB989 Compliance
200 N. Main St., Rm. 930
Los Angeles, CA 90012

Environmental Management
Pacific Region

P.O. Box 5095
Room 3E000
San Ramon, CA 94583

SB 989 Testing Form

Testing Date: 7/11/01

Name: PACIFIC BELL
Address: 16201 RAYMER STREET
VAN NUYS

County: LOS ANGELES
Agency: LOS ANGELES COUNTY PUBLIC WORKS

Testing Company: TAIT ENVIRONMENTAL SYSTEMS
Contractor's License No.: 588098
Classification: C10 B A ASB HAZ HIC
Technician's Name: DON LEWIS

Sump Test

Product	Sump Manufacturer	Results	Method
UNLEADED	TOTAL CONTAINMENT	PASS	HYDROSTATIC

Tank Interstitial Test

Product	Tank Manufacturer	Results	Method
UNLEADED	MODERN	PASS	VACUUM

Secondary Piping Test

Product	Piping Manufacturer	Results	Method
UNLEADED	ENVIROFLEX	PASS	PRESSURE

Dispenser Pan Test

Product	Piping Manufacturer	Results	Method
UNLEADED	BRAVO	PASS	HYDROSTATIC

Comments:

Submitted to
California Department of Toxic Substances Control
9211 Oakdale Avenue
Chatsworth, California 91311-6505

Prepared on behalf of
Rexford Industrial Realty, Inc.
11620 Wilshire Boulevard, 10th Floor
Los Angeles, California 90025

Prepared by
Ramboll US Corporation
Irvine, California

Project Number
1690022152-010

Date
November 2022

SUPPLEMENTAL SITE INVESTIGATION WORKPLAN

VAN NUYS AIRPORT INDUSTRIAL CENTER
VAN NUYS, CALIFORNIA

(16216-16270 AND 16301-16345 RAYMER STREET, 7817, 7877 AND 8045 WOODLEY AVENUE, 16130-16320 STAGG STREET AND 16150, 16214 AND 16254-16300 LINDBERGH STREET)

RAMBOLL

PREPARED BY

Erik Pearson, PE
Senior Managing Consultant

Leo Rebele
Principal

Ramboll US Corporation
5 Park Plaza
Suite 500
Irvine, California 92614
(949) 261-5151
(949) 261-6202

CONTENTS

		Page
1.	**INTRODUCTION**	**1**
1.1	Regulatory Context	1
1.2	Objectives	2
1.3	North Project Area	2
1.3.1	AOCs	2
1.3.2	Data Gaps Related to Plume Delineation	2
1.4	South Project Area	2
1.4.1	AOCs	2
1.4.2	Data Gaps Related to Plume Delineation	3
2.	**BACKGROUND**	**4**
2.1	Site Setting and Description	4
2.2	Adjacent Properties	4
2.3	Historical Site Uses	5
2.3.1	North Project Area	5
2.3.2	South Project Area	6
2.4	Previous Investigations	7
2.4.1	Contaminant Distribution in Vadose Zone	7
2.4.2	Soil	7
2.4.3	Soil Vapor	7
2.5	Site Geology and Hydrogeology	8
3.	**SAMPLING RATIONALE**	**10**
3.1	Phase I: Shallow Soil Vapor Installation and Sampling Summary	10
3.2	Phase II: Deep Soil Vapor Installation and Sampling Summary	14
3.3	Phase III: Off-Site Soil Vapor Installation and Sampling Summary	17
4.	**FIELD INVESTIGATION**	**19**
4.1	Task 1: Site Access Arrangements	19
4.2	Task 2: Pre-field Activities, Site Visits, Permitting, and Utility Clearance	19
4.3	Task 3: Investigation Activities	19
4.3.1	Soil Sampling and Soil Vapor Installation and Sampling	19
4.4	Waste Disposal	20
5.	**DATA EVALUATION, REPORTING AND SCHEDULE**	**21**
5.1	Data Validation	21
5.2	Screening Levels	21
5.3	SSI Report	21
5.4	Schedule	21

TABLES

Table 1: Summary of VOC Concentrations in Soil Concentrations in Soil
Table 2: Summary of TPH in Soil
Table 3: Summary of Metals in Soil
Table 4: Summary of SVOCs in Soil Summary of VOC Concentrations in Groundwater
Table 5: Summary of VOC Concentrations in Sub-Slab Soil Vapor
Table 6: Summary of VOC Concentrations in Soil Vapor

FIGURES

Figure 1: Site Location Map
Figure 2: General Site Plan with Parcel Boundaries
Figure 3: Historical and Current Features – North Project Area
Figure 4: Historical and Current Features – South Project Area
Figure 5: Historical Soil, Soil Vapor, and Groundwater Sample Locations – North Project Area
Figure 6: Historical Soil, Soil Vapor, and Groundwater Sample Locations – South Project Area
Figure 7: Lateral Extent of Soil Vapor Source Area Plume – North Project Area
Figure 8: Lateral Extent of Soil Vapor Source Area Plume – South Project Area
Figure 9: Proposed Soil Vapor Boring Locations – North Project Area
Figure 10: Proposed Soil Vapor Boring Locations – South Project Area
Figure 11: A generalized multi-depth soil vapor well

APPENDICES

Appendix A: Standard Operating Procedures
Appendix B: Health and Safety Plan

1. INTRODUCTION

Ramboll US Consulting, Inc. (Ramboll) has prepared this Supplemental Site Investigation Workplan (Workplan), on behalf of Rexford Industrial Realty, Inc., (Rexford) regarding the Van Nuys Airport Industrial Center. The Van Nuys Airport Industrial Center is comprised of addresses 16216-16270 and 16301-16345 Raymer Street, 7817, 7877 and 8045 Woodley Avenue, 16130-16320 Stagg Street, and 16150, 16214 and 16254-16300 Lindbergh Street (the Site, see Figures 1 and 2).

For purposes of this report and future management purposes, the Site has been separated into two separate project areas: the North Project Area and the South Project Area. The North Project Area includes addresses 16216-16270 and 16301-16345 Raymer Street and 8045 Woodley Avenue. The Southern Project Area includes addresses 16130-16320 Stagg Street, 7817 and 7877 Woodley Avenue, and 16150, 16214 and 16254-16300 Lindbergh Street. The two project areas are separated by land not owned by Rexford (see Figure 2).

This Workplan is being submitted to the Department of Toxic Substances Control (DTSC) to describe additional delineation activities associated with soil vapor impacts by volatile organic compounds (VOCs) at the Site, as requested by DTSC.

1.1 Regulatory Context

On September 1, 2021, Rexford entered into a Voluntary Oversight Agreement (VOA) with the DTSC, identified as Docket No. HSA-FY 21/22-021, for the Site. Rexford entered into the VOA for regulatory oversight to address environmental impacts discovered at the Site, prior to Rexford's ownership, and to work towards obtaining a *No Further Action* determination (or equivalent) for the Site.

A scoping meeting was held with the DTSC on October 26, 2021. During the meeting, the DTSC requested a summary of the historical Site operations, environmental history, and previous investigation and/or excavation activities completed at the Site. In response to the scoping meeting and request for information, Ramboll submitted a Current Conditions Report (CCR) on February 10, 2022. DTSC provided comments on the CCR on April 11, 2022, and Ramboll provided responses to DTSC's comments on the CCR on May 27, 2022. This Workplan addresses the majority of DTSC's comments through the supplemental site investigation process. Any comments not directly addressed by this Workplan will be addressed during future phases of investigation and/or remediation activities. Specifically, this Workplan addresses the delineation of VOCs in the vadose zone as a first step in understanding current Site conditions and to evaluate the potential for on-Site versus potential off-Site contribution and future assessment needs – such as an assessment of impacts to groundwater, as requested by DTSC. In addition, as the industrial land use of the Site is not expected to change in the foreseeable future, no assessment of shallow soil for metals, total petroleum hydrocarbons, organochlorine pesticides and herbicides will not be evaluated during this investigation. In addition, although IAQ was performed in select buildings, concentrations appear to be generally on the lower end of the acceptable risk management range for existing uses and will be assessed in the future. Rexford intends to obtain Site closure under a land use covenant (LUC) and will restrict the land to commercial/industrial use. Future development of the Site would be managed under the LUC.

1.2 Objectives

The objectives of this Workplan are to further evaluate data gaps and areas of concerns (AOCs) identified within the vadose zone in the CCR. AOCs for the North and South Project Areas are depicted in Figures 3 and 4, respectively. The AOCs and data gaps identified in the CCR are further listed below.

1.3 North Project Area

1.3.1 AOCs

AOC 1: A former clarifier located south of the building at 16301 Raymer Street:

AOC 2: A former 1,000-gallon gasoline underground storage tank (UST) located at 16345 Raymer Street;

AOC 3: A former clarifier, trench drain, spray paint booth, and existing clarifier located north of the building1 at 16216 Raymer Street;

AOC 4: A former spray booth at 16238 Raymer Street;

AOC 5: A sump and the generation of wastes that contained halogenated solvents from 2004 to 2016 at 8045 Woodley Avenue;

AOC 6: A historical dry well and chemical storage area located north of the building at 16301 Raymer Street.

1.3.2 Data Gaps Related to Plume Delineation

1. The lateral and vertical extent of VOCs in soil vapor has not been defined to the north/northwest, west, south, and east portions of the 16345 Raymer property;
2. The lateral and vertical extent of VOCs in soil vapor has not been defined to the north, south, east, and west portions of 16216, 16238 and 16260/16270 Raymer properties;
3. The historical use and disposal of chlorinated solvents and the absence of environmental testing at 8045 Woodley Avenue.

1.4 South Project Area

1.4.1 AOCs

AOC 7: A former clarifier and spray paint booth located at 16130 Stagg Street;

AOC 8: Two former 4,000-gallon gasoline USTs at 16139 Stagg Street;

AOC 9: A former clarifier and 1,1,1-TCA UST/dispenser and solvent spray booth located at 16159 Stagg Street;

AOC 10: Three former USTs, existing clarifiers, a hazardous waste materials room, and a wash area located south of the building at 16200 Stagg Street;

AOC 11: A former clarifier or sump located at 16250 Stagg Street;

[1] During Ramboll's Site walk with DTSC on July 8, 2022, an existing clarifier located north of the building was not identified. However, two soil vapor borings are proposed in the northeastern corner of the property to delineate the plume and assess potential impacts from the former clarifier north of the building.

AOC 12: Four former USTs, a solvent above-ground storage tank (AST), a 1,1,1-trichloroethane (1,1,1-TCA) degreaser, a spray booth, and a parts washer located north of the building at 16300/16320 Stagg Street;

AOC 13: A former clarifier located northwest of the building at 7817 Woodley Avenue;

AOC 14: A former clarifier and sumps at 7877 Woodley Avenue;

AOC 15: A historical bermed chemical containment area with noted discharges to pavement located at 16249/16259 Stagg Street;

AOC 16: UST and a large quantity generator of hazardous waste from electroplating operations previously by Action Computers at 16214 Lindbergh Street.

1.4.2 Data Gaps Related to Plume Delineation

1. The lateral and vertical extent of VOCs in soil vapor has not been defined to the north, south, west and east portions of 16159, 16201 and 16249/16259 Stagg Street;
2. The lateral and vertical extent of VOCs in soil vapor has not been defined to the north, south/southwest, west and east portions of 7877 Woodley Avenue;
3. The lateral and vertical extent of VOCs in soil vapor has not been defined to the north, south, west and east portions of 16130 and 16150 Stagg Street;
4. The lateral and vertical extent of VOCs in soil vapor has not been defined to the north, south, west and east portions of 16300/16320, 16250 and 16200 Stagg Street;
5. The absence of environmental testing at 16139 Stagg Street, 16150 Lindbergh Street and 7817 Woodley Avenue, which are adjacent to properties with identified subsurface impacts that require further delineation.

2. BACKGROUND

2.1 Site Setting and Description

The Site lies in an industrial and commercial area of Van Nuys, along the eastern boundary of the Van Nuys Airport. The Site is divided into two project areas, the North Project Area and the South Project Area, and is comprised of different commercial properties leased to various businesses.

The North Project Area includes addresses 16216-16270 and 16301-16345 Raymer Street and 8045 Woodley Avenue and the Southern Project Area includes addresses 16130-16320 Stagg Street, 7817 and 7877 Woodley Avenue, and 16150, 16214 and 16254-16300 Lindbergh Street. The two project areas are separated by land not owned by Rexford (see Figure 2).

The North Project Area is improved with six buildings totaling approximately 164,000 square feet, associated parking lots, and a large parking lot area located at 16345 to the north of 16333 Raymer Street. The South Project Area is improved with thirteen buildings totaling approximately 295,000 square feet, associated parking areas, and a semi-truck parking lot located at 7877 Woodley Avenue to the north of 7817 Woodley Avenue.

Historically, these parcels have been used for a variety of commercial uses including manufacturing facilities, warehouses, airplane hangars, automotive shops, packing and shipping warehouses, and agricultural farms. The Site is currently zoned for commercial/industrial use. Rexford has acquired the Site and intends to maintain the Site for commercial/industrial use.

2.2 Adjacent Properties

The North Project Area is segregated into 3 non-contiguous sections and is generally bound to the south by Daily Drive and Van Nuys airport hangers and aviation buildings, to the north by railroad tracks, beyond which are commercial buildings (i.e., AT&T and Wholesale Investments Inc. Auto Sales) and Roscoe Boulevard, to the east by commercial buildings and a parking lot area occupied by KAG West Trucking and Woodley Avenue, and to the west by commercial buildings (i.e., Smith Pipe & Supply and Cardinal Health) and the Van Nuys Airport.

The South Project Area is bound to the south by an undeveloped asphalt lot, beyond which is Byrd Street, to the north by Lindbergh Street, beyond which are commercial buildings and parking lots, to the east by Woodley Avenue beyond which are commercial buildings, and to the west by the Van Nuys Airport.

The North Project Area is accessed via asphalt-paved entrances along Raymer Street and the South Project Area is accessed via asphalt-paved entrances along Stagg Street and Lindbergh Street. The nearest residential properties are located approximately 800 feet to the north of the North Project Area beyond Roscoe Boulevard and approximately 1,400 feet to the south/southeast of the South Project Area beyond Saticoy Street. Cohasset Street Elementary School is located on Saticoy Street, approximately 2,100 feet southeast of the South Project Area.

2.3 Historical Site Uses

This section provides a general background and history related to each parcel and/or address present in each project Area. Detailed historical reports can be found in Ramboll's CCR (February 2022).

2.3.1 North Project Area

2.3.1.1 16301, 16333 and 16345 Raymer Street

In a Phase I Environmental Site Assessment (ESA) conducted by ADR Environmental Group (ADR), dated October 30, 2020, these properties were structurally undeveloped agricultural land (grass crops) from at least 1928 to at least 1938. Between 1938 and 1947, the northwest portion of the Site was developed with a medium-size building and several sheds. In 1968, the building at 16301 Raymer Street was constructed. In 2006, the medium-size building, and all associated sheds were demolished. In 2007, the building at 16333 Raymer Street was constructed. Since its development, the properties have been occupied by a General Electric Co. facility, a hydraulic pump repair facility, a metal fabrication business, a general contractor, a moving and storage business, an electrical components and parts supplier, a supplier of electronics to the aircraft and ground-based carrier industries, an audio-visual systems supplier, and other businesses. The property at 16345 Raymer Street was historically used for agricultural purposes. In 1943, the U.S Army Air Corps of Engineers used the property at 16345 Raymer Street for airplane hangars and maintenance and subsequently redeveloped and occupied with various commercial/industrial tenants. This address is currently used for storage of towed vehicles and parking/storage of school buses.

2.3.1.2 16216, 16238 and 16260/16270 Raymer Street

According to an ADR Phase I ESA dated October 30, 2020, these properties were structurally undeveloped agricultural land (grass crops) from at least 1938 to at least 1947. Between 1938 and 1947, these properties were traversed by two roadways and a trail that were removed between 1952 and 1964, when a small building that appeared to be associated with a facility on the east adjoining property was constructed on the eastern parcel of the property located at 16216 Raymer Street. By 1968, the small building previously located on the eastern portion of the property was removed. In 1968, the current building was constructed, and in 1970, a 5,800-square-foot addition to this building and an 800-square-foot concrete block building for a print shop were constructed. It was noted that portions of the building located at 16216 were used for a spray booth (southwest corner), a hazardous material (paint) storage room (southwest corner) and a tile shop. In 1973, Buildings at 16238 and 16260/16270 were constructed. The properties located at 16238 and 16260/16270 Raymer Street, were noted as having a former spray paint booth in the southeast corner (16238), print shop (business forms), aircraft and trailer parts manufacturer, aircraft parts service, repair and sales firm, a painting contractor, wholesale electric supplies firm, cabinet hardware distributor, cabinet shop and other commercial and industrial businesses.

2.3.1.3 8045 Woodley Avenue

According to an ADR Phase I dated October 30, 2020, this property was structurally undeveloped agricultural land (grass crops) by 1928. Sometime between 1928 and 1938 until sometime between 1947 and 1952, the property was fallow land that was periodically traversed by paths and an unimproved roadway. From at least 1952 until 2004, the property was utilized for surface parking that was primarily associated with the facility located on the

west adjoining property or was used by a tree service company for truck parking and equipment storage. In 2004, the property was developed with the current building footprint. Since its development, the property has been occupied by Aviall Services Inc., a provider of aircraft parts, supplies, chemicals, halogenated solvents, tools and repair services (batteries, wheels and brakes).

2.3.2 South Project Area

2.3.2.1 16130-16320 Stagg Street, 7817 and 7877 Woodley Avenue, and 16150, 16214 and 16254-16300 Lindbergh Street

According to the ADR Phase I ESA dated October 30, 2020, these properties were structurally undeveloped agricultural land (grass crops) from at least 1928 to at least 1938, when several commercial and light industrial buildings were constructed. Since its development, the properties have been part of the Van Nuys Airport (former Van Nuys Army Air Field). Between 1938 and 1947, the properties were developed with four buildings including one in the northeast corner (7877 Woodley [Parcel D]), one near the western property boundary (north of current Building at 16311 Stagg Street), and one near each of the current buildings located at 16200 and 16201 Stagg Street. In 1941, four aircraft hangars were constructed on the western portion of the property. In 1943, a building previously located in the northeast corner of the property was demolished. The property at 7877 Woodley Avenue (Parcel D) was further developed with two small structures in the northeast corner, and the building previously located near the current building at 16200 Stagg Street was removed between 1938 and 1947. In 1952 and 1957, additions to the main building located in the northeast corner of the property were constructed. Between 1961 and 1964, the current buildings located at 16130, 16159, 16160/16170, 16139 and 16150 Stagg Street were constructed. In 1966, the southern portion of the current Parcel D property was converted to surface parking and the building located at 16150 Lindbergh was constructed. In 1947, two smaller buildings are visible immediately north of the present-day building 16249/16259 Stagg Street. The buildings previously located near present-day building 16200 Stagg Street is no longer visible and two buildings are visible near the present-day Stagg Street terminus. Two additional smaller structures are visible in the northeast corner of the property, and aircraft are visible on the western portion of the property, which appears to be part of the Van Nuys Airport. What appears to be a portion of the building identified as 16214 Lindbergh Street is visible on the north adjoining property south of Lindbergh Street. In 1974, the current building located at 7817 Woodley Avenue was constructed. In 1952, the westernmost north adjoining property is developed with building 16260 Lindbergh Street. In 1977, an 800-square-foot building in the northeast corner of the property was demolished, and five structures located in the southwest corner of the property were demolished. In 1978/1979, the current buildings at 16200, 16249/16259, 16300/16320 and 16250 Stagg Street were constructed. In 1991, the facility previously located in the northeast corner of the property was demolished. Between 1995 and 1999, the building previously located at 16201 Stagg Street was demolished and, in 1999, the current building at 16201 Stagg Street was constructed. Between 1995 and 2002, the buildings that had been located immediately north of the current building at 16249/16259 Stagg Street, since the 1940s, were demolished. Between 2001 and 2002, the current buildings at 16311 and 16201 Stagg Street were constructed.

Past operations at these addresses have included aircraft and engine repair firms, aircraft parts and supplies distributors, avionic parts manufacturing and service firms, manufacturer of metal components for computer and printer cabinets, heating and air conditioning

wholesaler, plumbing supplies firms, pool supply company, a nuclear pharmacy, a lumber company and other businesses.

2.4 Previous Investigations

Between 1991 and 2020, various environmental investigations have been conducted within the North and South Project Areas by multiple consultants. This section provides a summary of the most recent and extensive investigations conducted by Hazard Management Consulting, Inc. (HMC) in 2020. Historical boring locations in the North and South Project Areas are depicted in Figures 5 and 6, respectively. Analytical results are summarized in Tables 1 through 4 (soil), Tables 5 and 6 (soil vapor). Isoconentrations maps for carbon tetrachloride, TCE and/or PCE in soil vapor within the North and South Project Areas are provided in Figures 7 and 8, respectively. A detailed summary of all previous environmental investigations by property can be found in Ramboll's CCR (February 2022).

2.4.1 Contaminant Distribution in Vadose Zone

Based on HMC's investigations, the primary COPCs at the Site have been identified as chlorinated VOCs including tetrachloroethene (PCE), trichloroethene (TCE), their degradation products, and carbon tetrachloride in soil vapor. Although other VOCs are present in soil vapor, they are at significantly lower concentrations. The primary source of COPCs can been attributed to prior manufacturing, warehouse, airplane hangar, automotive shop, and other commercial/industrial business operations at the Site.

2.4.2 Soil

During HMC's investigations conducted at the Site in 2020, PCE and TCE were the most prevalent VOCs detected in soil samples. However, these compounds did not exceed commercial/industrial screening levels. Although total petroleum hydrocarbons (TPH) (mostly in the motor oil range) and inorganic metals were reported in select soil samples, TPH and/or metals were not reported above commercial/industrial soil screening levels and/or were within naturally occurring background concentrations. Semi-volatile organic compounds (SVOC) were not reported above laboratory reporting limits (RLs) in any soil samples (see Tables 1 through 4). Based on previous environmental subsurface investigations conducted in various locations of the Site, significant residual soil contamination was not identified by HMC at the Site.

2.4.3 Soil Vapor

Sub-Slab Soil Vapor

In 2020, sub-slab soil vapor samples were collected within the North Project Area in building addresses 16216, 16238, and 16260/16270 Raymer Street and in building addresses 16130, 16159, 16201, and 16249/16259 Stagg Street located within the South Project Area.

Five VOCs were detected at varying frequencies in the sub-slab soil vapor at concentrations exceeding their commercial regulatory screening criteria, however carbon tetrachloride, PCE, and TCE were detected at the highest concentrations in sub-slab soil vapor. The frequency of carbon tetrachloride exceedances of the screening criteria in soil vapor appears to be localized beneath building addresses 16159, 16201, and 16249/16259 Stagg Street in the South Project Area and correspond with concentrations found in soil vapor found in this area. PCE and TCE concentrations in sub-slab soil vapor exceed commercial regulator screening levels and appear to reflect the widespread distribution found in underlying soil vapor in both the North and South Project Areas (see Tables 5 and 6).

Soil Vapor

During the 2020 investigations conducted at the Site, nine VOCs were detected at varying frequencies in soil vapor at concentrations exceeding the respective commercial regulatory screening criteria, however carbon tetrachloride, PCE, and TCE were detected at the highest concentrations in soil vapor throughout portions of the North and South Project Areas.

In the North Project Area, distribution of PCE and TCE concentrations appear to be concentrated in the northwest and south-central and extend to a depth of approximately 190 feet bgs and exceed commercial regulatory screening levels (see Table 6 and Figure 7). In the South Project Area, carbon tetrachloride, PCE, and TCE concentrations appear to be concentrated in the northern portion of the South Project Area beneath buildings 16159, 16201, and 16249/16259 Stagg Street and 16150 and 16214 Lindbergh Street and extend to a depth of approximately 190 feet bgs and exceed commercial regulatory screening levels. In the southern portion of the South Project Area PCE and TCE concentrations appear to be concentrated beneath buildings16130, 16150, 16250 and 16300-16320 Stagg Street and extend to a depth of approximately 190 feet bgs and exceed commercial regulatory screening levels. A summary of VOCs in soil vapor are included in Table 6 and isoconcentration maps of carbon tetrachloride, TCE and/or PCE are depicted in Figures 7 and 8 in the North and South Project Areas, respectively.

2.5 Site Geology and Hydrogeology

A detailed description of regional geology and hydrogeology is presented in Ramboll's CCR (February 2022). According to the 1990 Planned Utilization of the Groundwater Basins of the Coastal Plain of Los Angeles County (Bulletin 104), prepared by the State of California Department of Water Resources, the Site is located in the Los Angeles intercoastal plain portion of Los Angeles County, which is characterized by sedimentary deposits, and bound by the Pacific Ocean to the south and west.

According to HMC's 2020 Site Investigation Report (HMC, 2020), the lithology encountered between 5 and 55 feet bgs generally consist of interbedded fine-grained sand, silty sand, silts, clay lenses and discontinuous lenses of sand and silty material. Below 55 feet, the lithology transition to medium- to coarse-grained sand with interbedded lenses of clay, silts, and very fine sand. HMC concluded that the lithology between borings was fairly consistent across the entire Site.

Groundwater was first encountered at depths ranging between approximately 195 to 215 feet bgs. HMC classified the first encountered groundwater as a perched groundwater zone. A property located at 8000 Woodley Avenue, approximately 850 feet northeast of the Site, Geosyntec Consultants (Geosyntec) submitted an Annual Groundwater Monitoring Report dated June 30, 2019. On this property, Geosyntec has investigated to a maximum depth of approximately 415 feet bgs at select locations. During their investigations, Geosyntec identified a perched groundwater zone between approximately 190 to 215 feet bgs, below which Geosyntec identified up to approximately 30 feet of unsaturated soil comprised of predominantly fine-grained sediments. Below the unsaturated soil, Geosyntec encountering what they described as an unconfined water table at a depth of approximately 240 to 250 feet bgs. During Geosyntec's investigations, the perched groundwater zone was limited to the western portion of 8000 Woodley Avenue and was identified south to at least Gaviota Avenue. A semi-confined to confined deep aquifer zone was identified between 280 feet to 300 feet bgs.

Based on the data presented in Geosyntec's June 30, 2019, report, the groundwater flow direction within the perched groundwater zone generally flows easterly with a slight northeasterly component, at an estimated gradient of 0.007 feet/feet (ft/ft). The flow direction in the deep confined aquifer zone is towards the east at an estimated gradient of 0.003 ft/ft.

3. SAMPLING RATIONALE

Based on historical data collected at the Site and detailed in Ramboll's CCR (February 2022), Ramboll identified a number of data gaps in in the North and South Project Areas. To further evaluate the lateral and vertical distribution of contamination in soil vapor and further evaluate specific AOCs identified in each Project Area, Ramboll has prepared a phased approach to the investigation. The phased approach is anticipated to require separate field mobilizations based on drilling equipment and access agreements and will be conducted as follows:

I. Phase I – on-site shallow and select deep soil vapor installation and sampling to address data gaps and plume delineation along property lines[2,3],

II. Phase II – deep soil vapor installation and sampling[3], and

III. Phase III – off-Site shallow and deep soil vapor Installation and sampling.

The proposed boring locations, sample type (i.e., soil and soil vapor), number and depth of samples, anticipated analytical suite, and rationale are summarized in the following sections and are subject to change based on field observations and further described in Section 4. Based on the review of the historical Phase II documents and the subsurface data collected to date, there appears to be the potential of off-site source contributions in multiple locations. As part of the phased approach, Ramboll plans to address data gaps and plume delineation along property lines first to determine the significance of an off-site contribution and evaluating baseline conditions prior to initiating interim soil vapor extraction testing and mass removal (i.e., potentially starting at 7877 Woodley) Proposed boring locations in the North and South Project Areas are depicted in Figures 9 and 10, respectively.

3.1 Phase I: Shallow Soil Vapor Installation and Sampling Summary

Shallow soil vapor installation is defined as soil vapor between 0 feet bgs and 50 feet bgs. Phase I borings are anticipated to be advanced to depths described in the below table using a direct-push drill rig. However, if maximum depths are unable to be obtained, an alternative drilling method will be evaluated (e.g., hollow-stem auger drill rig [HSA]). Discrete soil samples will be collected at boring locations if visual and/or olfactory conditions are observed or if PID readings are elevated (greater than 30 parts per million). Discrete soil samples may be collected at lithologic contacts of finer-grained material to evaluate vertical migration of contaminants. Soil samples will be collected and analyzed by USEPA Method 5035/8260B, respectively. In addition, select locations will be targeted to collect soil samples for physical properties to provide representative soil properties from different portions of each project area (i.e., 16345 16260/16270 and 16216 Raymer Street) to support future cross-sections and remedial approach evaluations of the Site. Prior to commencement of Phase I, Ramboll will coordinate with Rexford to obtain Site access.

[2] Shallow soil vapor is defined as depths between approximately 0 and 50 feet bgs.

[3] Deep soil vapor is defined as depths deeper than 50 feet bgs.

Shallow Soil Vapor Summary				
Sampling Location	**Sample Medium (# of borings)**	**Sample Depth (feet bgs)**	**Analytical Suite (Method)**	**Rationale**
North Project Area				
16333 Raymer Street *(North of Building)*	Soil Vapor (1)	Soil Vapor: 5, 25, 45	Soil Vapor: VOCs (USEPA 8260B)	Soil Vapor: Lateral and vertical delineation of TCE plume to South of DSVP-6, investigate possible vapor intrusion in building.
16333 Raymer Street *(West of Building)*	Soil Vapor (1)	Soil Vapor: 5, 25, 45	Soil Vapor: VOCs (USEPA 8260B)	Soil Vapor: Lateral and vertical delineation of TCE plume to South of DSVP-6 and 26-3.
16345 Raymer Street *(Northwest corner of property)*	Soil Vapor (1)	Soil Vapor: 5, 25, 45	Soil Vapor: VOCs (USEPA 8260B)	Soil Vapor: Lateral and vertical delineation of TCE plume to Northwest of DSVP-6.
16345 Raymer Street *(Southeast of DSVP-6)*	Soil Vapor (1)	Soil Vapor: 5, 25, 45	Soil Vapor: VOCs (USEPA 8260B)	Soil Vapor: Lateral and vertical delineation of TCE plume Southeast of DSVP-6, investigate identified AOC (former 1,000-gallon UST)
16345 Raymer Street *(Trucking yard, along Northeastern corner of property)*	Soil Vapor (1)	Soil Vapor: 5, 25, 45	Soil Vapor: VOCs (USEPA 8260B)	Soil Vapor: Lateral and vertical delineation of TCE plume east of DSVP-6.
16301 Raymer Street *(North of Building)*	Soil Vapor (1)	Soil Vapor: 5, 25, 45	Soil Vapor: VOCs (USEPA 8260B)	Soil Vapor: Lateral and vertical delineation of TCE plume east of DSVP-6, investigate identified AOC (chemical storage).
16301 Raymer Street *(South of Building)*	Soil Vapor (1)	Soil Vapor: 5, 25, 45	Soil Vapor: VOCs (USEPA 8260B)	Soil Vapor: Investigate potential AOC (former clarifier).
16260/16270 Raymer Street *(South/Southwest of Building)*	Soil Vapor (1)	Soil Vapor: 5, 25, 45	Soil Vapor: VOCs (USEPA 8260B)	Soil Vapor: Lateral and vertical delineation of TCE plume west of DSVP-5.

Shallow Soil Vapor Summary				
Sampling Location	**Sample Medium (# of borings)**	**Sample Depth (feet bgs)**	**Analytical Suite (Method)**	**Rationale**
North Project Area (Continued)				
16260/16270 Raymer Street *(Northeast of Building)*	Soil Vapor (1)	Soil Vapor: 5, 25, 45	Soil Vapor: VOCs (USEPA 8260B)	Soil Vapor: Lateral and vertical delineation of TCE plume northwest of DSVP-5.
16216 Raymer Street *(Northeast of Building)*	Soil Vapor (1)	Soil Vapor: 5, 25, 45	Soil Vapor: VOCs (USEPA 8260B)	Soil Vapor: Lateral and vertical delineation of TCE plume northeast of DSVP-5, investigate identified AOC (former and existing clarifier, trench drains, spray paint booth).
8045 Woodley Avenue	Soil Vapor (3)	Soil Vapor: 5, 15	Soil Vapor: VOCs (USEPA 8260B)	Soil Vapor: Investigate identified AOC (sump, and halogenated solvent use).
South Project Area				
16300/16320 Stagg Street *(North and Northeast of Building)*	Soil Vapor (2)	Soil Vapor: 5, 25, 45	Soil Vapor: VOCs (USEPA 8260B)	Soil Vapor: Lateral and vertical delineation of PCE plume north of DSVP-1, investigate identified AOC (former solvent USTs and AST, degreaser, spray paint booth, washer).
16250 Stagg Street *(East of Building)*	Soil Vapor (1)	Soil Vapor: 5, 25, 45	Soil Vapor: VOCs (USEPA 8260B)	Soil Vapor: Lateral and vertical delineation of PCE plume East/Northeast of DSVP-1, investigate identified AOC (former clarifier).
16200 Stagg Street *(South of Building)*	Soil Vapor (2)	Soil Vapor: 5, 25, 45	Soil Vapor: VOCs (USEPA 8260B)	Soil Vapor: Lateral and vertical delineation of PCE plume west of building, investigate identified AOC (former USTs, existing clarifiers, hazardous materials room/paint storage, wash area).
16150 Stagg Street *(South of Building)*	Soil Vapor (2)	Soil Vapor: 5, 25, 45	Soil Vapor: VOCs (USEPA 8260B)	Soil Vapor: Lateral and vertical delineation of PCE/TCE plume west of DSVP-2.

Shallow Soil Vapor Summary				
Sampling Location	**Sample Medium (# of borings)**	**Sample Depth (feet bgs)**	**Analytical Suite (Method)**	**Rationale**
South Project Area (Continued)				
16130 Stagg Street *(West and South of Building)* *(Inside Building)*	Soil Vapor (2)	Soil Vapor: 5, 25, 45 Soil Vapor: 5, 15 (inside)	Soil Vapor: VOCs (USEPA 8260B)	Soil Vapor: Lateral and vertical delineation of PCE plume North/Northeast/South of DSVP-2, investigate identified AOC (former clarifier, spray booth).
7817 Woodley Avenue *(West of Building)*	Soil Vapor (2)	Soil Vapor: 5, 25, 45	Soil Vapor: VOCs (USEPA 8260B)	Soil Vapor: Lateral and vertical delineation of PCE/TCE plume east and northeast of DSVP-2, investigate vapor intrusion at building and AOC (former clarifier)
16139 Stagg Street *(East and West of Building)*	Soil Vapor (2)	Soil Vapor: 5, 25, 45	Soil Vapor: VOCs (USEPA 8260B)	Soil Vapor: Data gap, provide lateral and vertical delineation of comingled plume, investigate vapor intrusion at building.
16139 Stagg Street *(North of Building)*	Soil Vapor (4)	Soil Vapor: 5, 25, 45	Soil Vapor: VOCs (USEPA 8260B)	Soil Vapor: Lateral delineation of comingled plume, investigate vapor intrusion at building and AOC (former 4,000-gallon USTs).
16150 Lindbergh Street *(North and East of Building)*	Soil Vapor (3)	Soil Vapor: 5, 25, 45	Soil Vapor: VOCs (USEPA 8260B)	Soil Vapor: Lateral and vertical delineation of comingled plume, investigate vapor intrusion at building.
16249/16259 Stagg Street *(North of building)*	Soil Vapor (1)	Soil Vapor: 5, 25, 45	Soil Vapor: VOCs (USEPA 8260B)	Soil Vapor: Lateral and vertical delineation of comingled plume Southwest of DSVP-3, investigate identified AOC (historical bermed chemical containment area).

Shallow Soil Vapor Summary				
Sampling Location	**Sample Medium (# of borings)**	**Sample Depth (feet bgs)**	**Analytical Suite (Method)**	**Rationale**
South Project Area (Continued)				
16214 Lindbergh Street (Northeast of Building)	Soil Vapor (1)	Soil Vapor: 5, 25, 45	Soil Vapor: VOCs (USEPA 8260B)	Soil Vapor: Lateral and vertical delineation of comingled plume Northwest of DSVP-3, investigate identified AOC (historical UST).
16254-16300 Lindbergh Street (North and South of Building)	Soil Vapor (2)	Soil Vapor: 5, 25, 45	Soil Vapor: VOCs (USEPA 8260B)	Soil Vapor: Lateral and vertical delineation of comingled plume Northwest of DSVP-3 and 19-6.

3.2 Phase II: Deep Soil Vapor Installation and Sampling Summary

Deep soil vapor installation is defined as soil vapor deeper than 50 feet bgs. Phase II borings are anticipated to be advanced to depths described in the table below using an HSA drill rig. Discrete soil samples will be collected at boring locations if visual and/or olfactory conditions are observed or if PID readings are elevated (greater than 30 parts per million). Discrete soil samples may be collected at lithologic contacts of finer-grained material to evaluate vertical migration of contaminants. Soil samples will be collected and analyzed by USEPA Method 5035/8260B, respectively. In addition, select locations will be targeted to collect soil samples for physical properties to get representative soil properties from different portions of each project area (i.e. 16345 16260/16270 and 16216 Raymer Street) to support future cross-sections and remedial approach evaluations of the Site. Prior to commencement of Phase II, Ramboll will coordinate with Rexford to obtain Site access.

Deep Soil Vapor Summary				
Sampling Location	**Sample Medium (# of borings)**	**Sample Depth (feet bgs)**	**Analytical Suite (Method)**	**Rationale**
North Project Area				
16333 Raymer Street *(North of Building)*	Soil Vapor (1)	Soil Vapor: 65, 95, 145, 180	Soil Vapor: VOCs (USEPA 8260B)	Soil Vapor: Lateral and vertical delineation of TCE plume Southeast of DSVP-6.
16345 Raymer Street *(Northwest corner of property)*	Soil Vapor (1)	Soil Vapor: 65, 95, 145, 180	Soil Vapor: VOCs (USEPA 8260B)	Soil Vapor: Lateral and vertical delineation of TCE plume Northwest of DSVP-6.

Deep Soil Vapor Summary				
Sampling Location	**Sample Medium (# of borings)**	**Sample Depth (feet bgs)**	**Analytical Suite (Method)**	**Rationale**
North Project Area (Continued)				
16345 Raymer Street *(Trucking yard, along Northeastern boundary of property)*	Soil Vapor (1)	Soil Vapor: 65, 95, 145, 180	Soil Vapor: VOCs (USEPA 8260B)	Soil Vapor: Lateral and vertical delineation of TCE plume East of DSVP-6.
16260/16270 Raymer Street *(East of Building)*	Soil Vapor (1)	Soil Vapor: 80, 110, 140, 190	Soil Vapor: VOCs (USEPA 8260B)	Soil Vapor: Lateral and vertical delineation of TCE plume Northwest of DSVP-5.
16260/16270 Raymer Street *(South of Building)*	Soil Vapor (1)	Soil Vapor: 80, 110, 140, 190	Soil Vapor: VOCs (USEPA 8260B)	Soil Vapor: Lateral and vertical delineation of TCE plume West of DSVP-5.
16238 Raymer Street (Northeast of Building)	Soil Vapor (1)	Soil Vapor: 80, 110, 140, 190	Soil Vapor: VOCs (USEPA 8260B)	Soil Vapor: Lateral and vertical delineation of TCE plume North of DSVP-5.
16216 Raymer Street *(Northeast and Southeast of Building)*	Soil Vapor (2)	Soil Vapor: 80, 110, 140, 190	Soil Vapor: VOCs (USEPA 8260B)	Soil Vapor: Lateral and vertical delineation of TCE plume to Northeast and East of DSVP-5. Potential off-site source to the South.
South Project Area				
16300/16320 Stagg Street *(North of Building)*	Soil Vapor (1)	Soil Vapor: 65, 100, 120, 165	Soil Vapor: VOCs (USEPA 8260B)	Soil Vapor: Lateral and vertical delineation of PCE plume North of DSVP-1.
16250 Stagg Street *(South of Building)*	Soil Vapor (1)	Soil Vapor: 65, 100, 120, 165	Soil Vapor: VOCs (USEPA 8260B)	Soil Vapor: Lateral and vertical delineation of PCE plume East of DSVP-1.
16200 Stagg Street (South of Building)	Soil Vapor (1)	Soil Vapor: 65, 100, 120, 165	Soil Vapor: VOCs (USEPA 8260B)	Soil Vapor: Lateral and vertical delineation of PCE plume Northeast and East of DSVP-1.
16150 Stagg Street *(South of Building)*	Soil Vapor (1)	Soil Vapor: 75, 105, 125, 155	Soil Vapor: VOCs (USEPA 8260B)	Soil Vapor: Lateral and vertical delineation of PCE/TCE plume West of DSVP-2.

Deep Soil Vapor Summary				
Sampling Location	**Sample Medium (# of borings)**	**Sample Depth (feet bgs)**	**Analytical Suite (Method)**	**Rationale**
South Project Area (Continued)				
16130 Stagg Street *(South and West of Building)*	Soil Vapor (2)	Soil Vapor: 75, 105, 125, 155	Soil Vapor: VOCs (USEPA 8260B)	Soil Vapor: Lateral and vertical delineation of PCE/TCE plume North and South of DSVP-2.
7817 Woodley Ave *(Southwest of Building)*	Soil Vapor (1)	Soil Vapor: 75, 105, 125, 155	Soil Vapor: VOCs (USEPA 8260B)	Soil Vapor: Lateral and vertical delineation of PCE/TCE plume East of DSVP-2.
7877 Woodley Avenue (Parcel D) *(North and East side of parcel, along property line)*	Soil Vapor (2)	Soil Vapor: 45, 85, 110, 172	Soil Vapor: VOCs (USEPA 8260B)	Soil Vapor: Lateral and vertical delineation of TCE plume North and East of DSVP-4. Potential off-site source to the North.
16139 Stagg Street *(Northern property line)*	Soil Vapor (3)	Soil Vapor: 55, 85, 110, 130, 155, 172	Soil Vapor: VOCs (USEPA 8260B)	Soil Vapor: Lateral and vertical delineation of TCE plume West of DSVP-4. Potential off-site source to the North.
16159 Stagg Street *(North of Building)*	Soil Vapor (3)	Soil Vapor: 65, 110, 140, 160	Soil Vapor: VOCs (USEPA 8260B)	Soil Vapor: Lateral and vertical delineation of comingled plume Southeast of DSVP-3.
16201 Stagg Street (North of Building)	Soil Vapor (1)	Soil Vapor: 65, 110, 140, 160	Soil Vapor: VOCs (USEPA 8260B)	Soil Vapor: Lateral and vertical delineation of comingled plume East of DSVP-3. Potential off-site source to the North.
16249/16259 Stagg Street *(North of building)*	Soil Vapor (1)	Soil Vapor: 65, 110, 140, 160	Soil Vapor: VOCs (USEPA 8260B)	Soil Vapor: Lateral and vertical delineation of comingled plume Southwest of DSVP-3.
16214 Lindbergh Street *(Southwest and North of Building)*	Soil Vapor (2)	Soil Vapor: 65, 110, 140, 160	Soil Vapor: VOCs (USEPA 8260B)	Soil Vapor: Lateral and vertical delineation of comingled plume West of DSVP-3 and 19-6. Potential off-site source to the North.
16254-16300 Lindbergh Street (North of Building)	Soil Vapor (1)	Soil Vapor: 65, 110, 140, 160	Soil Vapor: VOCs (USEPA 8260B)	Soil Vapor: Lateral and vertical delineation of comingled plume West of DSVP-3. Potential off-site source to the North.

3.3 Phase III: Off-Site Soil Vapor Installation and Sampling Summary

Phase III soil vapor installation will require off-site access agreements to adjacent properties. Phase III borings are anticipated to be advanced to depths described in the below table using a combination of direct-push and/or HSA drill rigs. Discrete soil samples will be collected at boring locations if visual and/or olfactory conditions are observed or if PID readings are elevated (greater than 30 parts per million). Discrete soil samples may be collected at lithologic contacts of finer-grained material to evaluate vertical migration of contaminants. Soil samples will be collected and analyzed by USEPA Method 5035/8260B, respectively. In addition, select locations will be targeted to collect soil samples for physical properties to get representative soil properties from different portions of each project area (i.e. 16345 16260/16270 and 16216 Raymer Street) to support future cross-sections and remedial approach evaluations of the Site. Prior to commencement of Phase III, Ramboll will coordinate with Rexford and/or the DTSC to obtain Site access for each off-site property.

Off-Site Shallow and Deep Soil Vapor Summary

Sampling Location	Sample Medium (# of borings)	Sample Depth (feet bgs)	Analytical Suite (Method)	Rationale
Off-Site from North Project Area				
Van Nuys Airport *(West of 16345 Raymer Street)*	Soil Vapor 1 – shallow 1 - deep	Shallow: 5, 25, 45 Deep: 65, 95, 145, 180	Soil Vapor: VOCs (USEPA 8260B)	Soil Vapor: Lateral and vertical delineation of TCE plume off-Site and West of DSVP-6.
Daily Drive *(South of 16216 Raymer Street)*	Soil Vapor 1- shallow 1 - deep	Shallow: 5, 25, 45 Deep: 80, 110, 140, 190	Soil Vapor: VOCs (USEPA 8260B)	Soil Vapor: Lateral and vertical delineation of TCE plume off-Site and Southeast of DSVP-5. Potential off-site source South of Daily Drive.
Off-Site from South Project Area				
Van Nuys Airport *(Southwest of 16300/16320 Stagg Street)*	Soil Vapor 1- shallow 1 - deep	Shallow: 5, 25, 45 Deep: 65, 100, 120, 165	Soil Vapor: VOCs (USEPA 8260B)	Soil Vapor: Lateral and vertical delineation of PCE plume off-Site and West of DSVP-1.
Empty Lot, North of Byrd Street *(South of 16300/16320 Stagg St)*	Soil Vapor 1 - shallow 1 – deep	Shallow: 5, 25, 45 Deep: 65, 100, 120, 165	Soil Vapor: VOCs (USEPA 8260B)	Soil Vapor: Lateral and vertical delineation of PCE plume off-Site and South of DSVP-1.
Empty Lot, North of Byrd Street *(South of 16130 Stagg St)*	Soil Vapor 1- shallow 1 – deep	Shallow: 5, 25, 45 Deep: 75, 105, 125, 155	Soil Vapor: VOCs (USEPA 8260B)	Soil Vapor: Lateral and vertical delineation of PCE/TCE plume off-Site and South of DSVP-2.

Off-Site Shallow and Deep Soil Vapor Summary				
Sampling Location	**Sample Medium (# of borings)**	**Sample Depth (feet bgs)**	**Analytical Suite (Method)**	**Rationale**
Off-Site from South Project Area (Continued)				
Parking Lot, North of Lindbergh Street *(North of 16214 Lindbergh)*	Soil Vapor 1-shallow	Shallow: 5, 25, 45	Soil Vapor: VOCs (USEPA 8260B)	Soil Vapor: Lateral and vertical delineation of comingled plume off-Site and North of DSVP-3.
16201 Lindbergh Avenue (North of 16201 Stagg Avenue)	Soil Vapor 1-shallow	Shallow: 5, 25, 45	Soil Vapor: VOCs (USEPA 8260B)	Soil Vapor: Lateral and vertical delineation of comingled plume off-Site and North of DSVP-3.
7901 Woodley Avenue North of 7877 Woodley Avenue (Parcel D)	Soil Vapor 1-shallow	Shallow: 5, 25, 45	Soil Vapor: VOCs (USEPA 8260B)	Soil Vapor: Lateral and vertical delineation of TCE plume off-Site and North of DSVP-4.

Table Notes:

PCE: Tetrachloroethene
TCE: Trichloroethene
USEPA: United States Environmental Protection Agency
VOCs: Volatile Organic Compounds
bgs: below ground surface

4. FIELD INVESTIGATION

The field investigation described below includes the following tasks: i) site access arrangements, ii) pre-field activities, Site visit, permitting, and utility clearance, and iii) site investigation consisting of soil sampling, soil vapor probe installation and soil vapor sampling. All activities will be conducted by an experienced geologist or engineer under the direct supervision of a California-registered Professional Engineer and/or Geologist. Ramboll's standard operation procedures for installation and sampling of soil and soil vapor are provided in Appendix A, for DTSCs approval.

4.1 Task 1: Site Access Arrangements

Upon DTSC's approval of this Workplan, Ramboll will coordinate with Rexford to obtain Site access for each Phase of work. Access agreements will be negotiated with the adjacent property owners, prior to commencing with Phase III field investigation activities. Additionally, the Van Nuys Airport, which is located to the west and south of the Site, may have additional requirements including specific training requirements in order to access the property. Ramboll will notify the DTSC at least two weeks prior to commencing each Phase of field activities. If needed, Ramboll will engage the DTSC in order to obtain access to off-Site properties as part of Phase III.

4.2 Task 2: Pre-field Activities, Site Visits, Permitting, and Utility Clearance

To address worker safety requirements, Ramboll will prepare a site-specific Health and Safety Plan (HASP), designed to minimize exposure of Ramboll's field personnel and subcontractors to potentially hazardous materials. The HASP will include COVID-19 precautionary measures consistent with Center for Disease Control (CDC) guidelines and will comply with applicable local regulations. All field personnel involved in the project will be required to implement the procedures presented in the HASP while conducting the planned field work. The HASP is included in Appendix B.

Prior to implementation of field activities, Ramboll will obtain any applicable permits from the Los Angeles County Public Health-Environmental Health Department, Los Angeles County Department of Public Works, and/or the City of Van Nuys, if needed. Ramboll will mobilize to the Site or off-Site adjacent properties (once access agreements are in place) to clearly mark the proposed boring locations in white paint, as required by Underground Services Alert (USA). Ramboll will then notify USA of our intent to conduct subsurface activities. In addition, Ramboll will contract with various California-licensed subcontractors, including a private utility locator, a drilling contractor, and analytical laboratories (fixed and mobile).

4.3 Task 3: Investigation Activities

4.3.1 Soil Sampling and Soil Vapor Installation and Sampling

Ramboll will contract with a California-licensed drilling contractor to advance borings using a direct-push and/or hollow stem drilling rig. Soil borings will be advanced in the North and South Project Areas at the approximate locations depicted in Figures 9 and 10 and as summarized in Tables 7 through 9 above. Final locations of the borings will be selected after completion of the pre-sampling site walk and will be dependent on adequate access and recommendations by Dig Alert and/or the private utility contractor. Each of the proposed locations will be hand augered to a depth of approximately 5 feet bgs and then advanced with direct-push drilling technology or an HSA drill rig. During advancement, borings will be continuously cored using a macro-core and/or a split-spoon sampling system. Soil

characteristics will be recorded in the field, logged in accordance with the unified soil classification system (USCS), and screened for total VOCs using a photoionization detector (PID) utilizing a 10.6 electron voltage (eV) lamp.

If visually impacted soil is observed or elevated PID readings are measured (i.e., greater than 30 parts per million), soil samples will be collected and submitted to a state-certified fixed analytical laboratory for analysis of VOCs by USEPA Method 5035/8260B and/or physical properties.

Once each boring reaches the total depths permanent multi-nested soil vapor well will be constructed at the depths indicated in Tables 7 through 9[4]. A generalized multi-depth soil vapor well is depicted in Figure 11.

Soil vapor probes will be installed and sampled in accordance with the guidelines set forth by the DTSC, Los Angeles Regional Water Quality Control Board (LARWQCB), and San Francisco Bay Regional Water Quality Control Board (SFRWQCB) Advisory - Active Soil Gas Investigations, dated July 2015 (the "Advisory"). Vapor probes will be constructed with an air stone filter, or equivalent, and 1/4-inch Teflon tubing equipped with a 3-way valve at its termination. Each probe tip will be set within a minimum of 18 inches of sand and topped with a minimum of 12 inches of dry granular bentonite, followed by bentonite-cement grout to just below the shallower probe or ground surface. Each vapor probe will be secured with a traffic-rated well box to prevent tampering. Per the Advisory, a minimum equilibration period of 48 hours is required prior to sampling. Soil vapor samples will be collected from each probe using a glass syringe or glass bulb. An appropriate leak detection compound will be selected and applied prior to sampling as discussed in Ramboll's standard operating procedures. Soil vapor samples will be collected and analyzed by a mobile laboratory for VOCs by USEPA Method 8260B. Quality control samples will be collected per the Advisory.

4.4 Waste Disposal

Investigation-derived wastes (e.g., soil cuttings, decontamination water, and wastewater) generated during the drilling activities will be placed into Department of Transportation (DOT)-approved 55-gallon drums or roll-off bins, properly labeled, and temporarily staged in a designated area at the Site for characterization and subsequent disposal. The waste will be sampled, profiled, and then transported by a licensed hauler, using appropriate waste manifest procedures, to a licensed disposal facility.

[4] Depth of soil vapor probes may be adjusted based on lithology encountered.

5. DATA EVALUATION, REPORTING AND SCHEDULE

Upon completion of each Phase of the field investigation/sampling activities and receipt of final laboratory analytical results, Ramboll will evaluate the data and will incorporate the findings and results into a Site Investigation (SSI) report, as described below.

5.1 Data Validation

Ramboll will conduct data validation based on procedures published by the USEPA Contract Laboratory Program in their National Functional Guidelines for organic and inorganic data review (USEPA 2020). The guidelines provide the criteria for reviewing laboratory and field quality control (QC) information and attaching the appropriate data qualifiers to the laboratory data. Ramboll will check the QC information, including chain-of-custody forms, holding times, reporting limits, matrix spike/matrix spike duplicate (MS/MSD) analyses, laboratory control sample/ laboratory control sample duplicates (LCS/LCSD), surrogate recoveries, duplicates, and blanks. The SSI report will include a discussion of Ramboll's data validation activities, including findings and conclusions.

5.2 Screening Levels

Ramboll proposes to compare soil and soil vapor analytical results with the most recent DTSC Screening Levels and/or USEPA Regional Screening Levels (DTSC SLs and/or the USEPA RSLs). Specifically, Ramboll will compare results for soil vapor samples to screening levels applicable to a commercial land use scenario. A default attenuation factor (AF) of 0.001 for existing commercial buildings will be applied to determine preliminary soil vapor screening thresholds. For comparison purposes only, analytical results will also be compared against a default AF of 0.03.

5.3 SSI Report

The SSI report will include a summary of field procedures, discussion and tabulation of historical and current sampling results, figures illustrating results, boring logs, data validation information, a comparison with applicable screening levels, and Ramboll's conclusions and recommendations regarding the results. Specifically, the report will address data gaps, the potential for vapor intrusion, and the need for response actions (e.g., vapor mitigation), if necessary.

5.4 Schedule

Upon receipt of DTSC's approval of this Workplan, Ramboll estimates that pre-field activities and mobilization for Phase I of the Workplan will take approximately three weeks, contingent upon obtaining Site access, procuring any necessary permits, the availability of subcontractors, and the lack of field work restrictions related to the COVID-19 pandemic (e.g., shelter-in-place orders). Phase I, utilizing direct-push technology, is anticipated to require approximately 5 to 8 weeks to complete. Phase II, utilizing an HSA drill rig, is anticipated to require approximately 9 weeks to 11 weeks to complete. Phase III, utilizing direct-push technology and an HSA drill rig, is anticipated to require approximately 7 to 8 weeks to complete after access agreements have been obtained.

TABLES

Table 1. Summary of VOC Concentrations in Soil
Van Nuys Airport Industrial Center
Van Nuys, California

Analytes				1,1-Dichloroethene	Carbon Tetrachloride	Chloroform	cis-1,2-Dichloroethene	Tetrachloroethene	Trichloroethene
Location ID	Sample Depth (feet bgs)	Date Collected	Primary (N) or Duplicate (FD)	µg/kg	µg/kg	µg/kg	µg/kg	µg/kg	µg/kg
USEPA Soil Commercial/Industrial RSLs				1,000,000	2,900	1,400	2,300,000	100,000	6,000
DTSC Soil Commercial/Industrial SLs				350,000	2,900	NE	84,000	2,700	NE
16216 Raymer Street									
11-1	5	3/18/2020	N	< 1.0	< 1.0	< 1.0	< 1.0	< 1.0	**7.9**
11-1	5	3/18/2020	FD	< 0.94	< 0.94	< 0.94	< 0.94	< 0.94	**8.8**
11-1	25	3/18/2020	N	< 0.84	< 0.84	< 0.84	< 0.84	< 0.84	< 1.7
11-1	45	3/18/2020	N	< 0.82	< 0.82	< 0.82	< 0.82	< 0.82	**17**
11-1	50	3/18/2020	N	< 1.0	< 1.0	< 1.0	< 1.0	< 1.0	**5.1**
11-2	5	3/30/2020	N	< 0.83	< 0.83	< 0.83	< 0.83	< 0.83	**2**
11-3	5	3/18/2020	N	< 1.4	< 1.4	< 1.4	< 1.4	< 1.4	**4.3**
11-4	5	3/18/2020	N	< 0.90	< 0.90	< 0.90	< 0.90	< 0.90	**3.6**
11-5	5	3/18/2020	N	< 0.96	< 0.96	< 0.96	< 0.96	< 0.96	**14**
11-6	5	3/18/2020	N	< 0.84	< 0.84	< 0.84	< 0.84	< 0.84	**12**
11-7	5	4/3/2020	N	< 0.87	< 0.87	< 0.87	< 0.87	< 0.87	**2.6**
11-7	25	4/3/2020	N	< 0.93	< 0.93	< 0.93	< 0.93	< 0.93	< 1.9
11-7	45	4/3/2020	N	< 0.94	< 0.94	< 0.94	< 0.94	< 0.94	**8.8**
11-7	75	4/3/2020	N	< 0.89	< 0.89	< 0.89	< 0.89	< 0.89	**8.1**
11-7	75	4/3/2020	FD	< 0.88	< 0.88	< 0.88	< 0.88	< 0.88	**2.5**
11-7	100	4/3/2020	N	< 0.99	< 0.99	< 0.99	< 0.99	< 0.99	< 2.0
16238 Raymer Street									
12-1	25	3/25/2020	N	< 0.87	< 0.87	< 0.87	< 0.87	< 0.87	< 1.7
12-2	5	3/19/2020	N	< 0.83	< 0.83	< 0.83	< 0.83	< 0.83	**4**
12-3	5	3/19/2020	N	< 0.95	< 0.95	< 0.95	< 0.95	< 0.95	**3.4**
12-4	5	3/26/2020	N	< 1.0	< 1.0	< 1.0	< 1.0	< 1.0	< 2.1
12-4	25	3/26/2020	N	< 1.1	< 1.1	< 1.1	< 1.1	< 1.1	< 2.1
12-4	45	3/26/2020	N	< 0.90	< 0.90	< 0.90	< 0.90	< 0.90	< 1.8
12-5	5	3/26/2020	N	< 0.95	< 0.95	< 0.95	< 0.95	< 0.95	**9.4**
12-5	5	3/26/2020	FD	< 0.85	< 0.85	< 0.85	< 0.85	< 0.85	**5.7**
12-6	5	4/1/2020	N	< 0.88	< 0.88	< 0.88	< 0.88	< 0.88	**6.8**
12-6	25	4/1/2020	N	< 0.88	< 0.88	< 0.88	< 0.88	< 0.88	**16**
12-6	45	4/1/2020	N	< 0.84	< 0.84	< 0.84	< 0.84	< 0.84	**9**
12-6	75	4/1/2020	N	< 1.0	< 1.0	< 1.0	< 1.0	< 1.0	**9.9**
12-6	100	4/1/2020	N	< 0.98	< 0.98	< 0.98	< 0.98	< 0.98	< 2.0
12-6	100	4/1/2020	FD	< 0.96	< 0.96	< 0.96	< 0.96	< 0.96	< 1.9
12-7	5	3/30/2020	N	< 0.87	< 0.87	< 0.87	< 0.87	< 0.87	**3.3**
12-8	5	3/19/2020	N	< 0.94	< 0.94	< 0.94	< 0.94	< 0.94	**5.9**
12-9	5	3/26/2020	N	< 0.83	< 0.83	< 0.83	< 0.83	< 0.83	**2.3**
12-10	5	3/26/2020	N	< 0.84	< 0.84	< 0.84	< 0.84	< 0.84	**4.5**
12-11	5	3/26/2020	N	< 0.88	< 0.88	< 0.88	< 0.88	< 0.88	**3.2**
12-12	5	3/26/2020	N	< 0.84	< 0.84	< 0.84	< 0.84	< 0.84	**2.9**
12-13	5	3/26/2020	N	< 0.82	< 0.82	< 0.82	< 0.82	< 0.82	**4.4**
12-14	5	3/19/2020	N	< 1.0	< 1.0	< 1.0	< 1.0	< 1.0	**12**
12-15	5	3/26/2020	N	< 0.88	< 0.88	< 0.88	< 0.88	< 0.88	**4.7**
16260/16270 Raymer Street									
15-1	5	3/25/2020	N	< 0.99	< 0.99	< 0.99	< 0.99	< 0.99	< 2.0
15-1	25	3/25/2020	N	< 1.9	< 1.9	< 1.9	< 1.9	< 1.9	< 3.9
15-1	25	3/25/2020	FD	< 1.3	< 1.3	< 1.3	< 1.3	< 1.3	< 2.6
15-1	45	3/25/2020	N	< 0.92	< 0.92	< 0.92	< 0.92	< 0.92	< 1.8
15-2	5	3/25/2020	N	< 0.89	< 0.89	< 0.89	< 0.89	< 0.89	< 1.8
15-3	5	3/23/2020	N	< 0.91	< 0.91	< 0.91	< 0.91	< 0.91	< 1.8
15-3	5	3/23/2020	FD	< 0.88	< 0.88	< 0.88	< 0.88	< 0.88	< 1.8
15-4	5	3/19/2020	N	< 0.90	< 0.90	< 0.90	< 0.90	< 0.90	**2.3**
15-5	5	3/19/2020	N	< 1.0	< 1.0	< 1.0	< 1.0	< 1.0	**3.8**
15-6	5	3/25/2020	N	< 0.97	< 0.97	< 0.97	< 0.97	< 0.97	**2**
15-7	5	3/25/2020	N	< 0.99	< 0.99	< 0.99	< 0.99	< 0.99	< 2.0
15-8	5	3/23/2020	N	< 0.84	< 0.84	< 0.84	< 0.84	< 0.84	< 1.7
16200 Stagg Street									
18-1	5	3/11/2020	N	< 0.81	< 0.81	< 0.81	< 0.81	< 0.81	< 1.6
18-2	5	3/11/2020	N	< 0.87	< 0.87	< 0.87	< 0.87	**2**	< 1.7
18-3	5	3/12/2020	N	< 0.91	< 0.91	< 0.91	< 0.91	**3.1**	< 1.8
16300/16320 Stagg Street									
20-1	5	3/9/2020	N	< 0.77	< 0.77	< 0.77	< 0.77	**28**	< 1.5
20-1	25	3/9/2020	N	< 1.0	< 1.0	< 1.0	< 1.0	**7.3**	< 2.1
20-2	5	3/9/2020	N	< 0.85	< 0.85	< 0.85	< 0.85	**26**	< 1.7
20-2	25	3/9/2020	N	< 0.84	< 0.84	< 0.84	< 0.84	**5.7**	< 1.7
20-2	43.5	3/9/2020	N	< 0.99	< 0.99	< 0.99	< 0.99	**4.1**	< 2.0
20-3	5	3/9/2020	N	< 0.87	< 0.87	< 0.87	< 0.87	**8.7**	< 1.7
20-3	25	3/9/2020	N	< 0.97	< 0.97	< 0.97	< 0.97	**1.7**	< 1.9
20-4	5	3/10/2020	N	< 0.79	< 0.79	< 0.79	< 0.79	**35**	< 1.6
20-4	25	3/10/2020	N	< 0.82	< 0.82	< 0.82	< 0.82	**8.6**	< 1.6
20-5	5	3/10/2020	N	< 0.96	< 0.96	< 0.96	< 0.96	**17**	< 1.9

Table 1. Summary of VOC Concentrations in Soil
Van Nuys Airport Industrial Center
Van Nuys, California

Analytes				1,1-Dichloroethene	Carbon Tetrachloride	Chloroform	cis-1,2-Dichloroethene	Tetrachloroethene	Trichloroethene
Location ID	Sample Depth (feet bgs)	Date Collected	Primary (N) or Duplicate (FD)	µg/kg	µg/kg	µg/kg	µg/kg	µg/kg	µg/kg
USEPA Soil Commercial/Industrial RSLs				**1,000,000**	**2,900**	**1,400**	**2,300,000**	**100,000**	**6,000**
DTSC Soil Commercial/Industrial SLs				**350,000**	**2,900**	**NE**	**84,000**	**2,700**	**NE**
20-5	24	3/10/2020	N	< 0.97	< 0.97	< 0.97	< 0.97	**6**	< 1.9
20-6	4	3/10/2020	N	**1.1**	< 0.91	< 0.91	< 0.91	**16**	< 1.8
20-6	25	3/10/2020	N	< 1.1	< 1.1	< 1.1	< 1.1	**1.8**	< 2.2
16201 Stagg Street									
23-1	50	3/24/2020	N	< 0.84	**9.2**	**6.2**	**1**	**19**	**360**
16345 Raymer Street									
26-1	5	4/2/2020	N	< 1.0	< 1.0	< 1.0	< 1.0	< 1.0	**5.5**
26-2	5	4/2/2020	N	< 0.84	< 0.84	< 0.84	< 0.84	< 0.84	**12**
26-3	5	3/31/2020	N	< 0.87	< 0.87	< 0.87	< 0.87	< 0.87	**17**
26-4	5	4/2/2020	N	< 0.87	< 0.87	< 0.87	< 0.87	< 0.87	**23**
26-5	5	4/2/2020	N	< 0.87	< 0.87	< 0.87	< 0.87	< 0.87	**33**
26-6	5	3/31/2020	N	< 1.2	< 1.2	< 1.2	< 1.2	< 1.2	**21**
26-7	5	3/31/2020	N	< 0.91	< 0.91	< 0.91	< 0.91	< 0.91	< 1.8
26-8	5	3/31/2020	N	< 1.0	< 1.0	< 1.0	< 1.0	< 1.0	**11**
26-9	5	4/2/2020	N	< 0.90	< 0.90	< 0.90	< 0.90	< 0.90	< 1.8
26-10	5	3/31/2020	N	< 0.88	< 0.88	< 0.88	< 0.88	< 0.88	< 1.8
26-11	5	3/31/2020	N	< 1.1	< 1.1	< 1.1	< 1.1	< 1.1	**2.5**
26-12	5	3/31/2020	N	< 1.2	< 1.2	< 1.2	< 1.2	< 1.2	< 2.3
26-12	5	3/31/2020	FD	< 0.92	< 0.92	< 0.92	< 0.92	< 0.92	**2.1**
7877 Woodley Avenue									
D-1	5	3/27/2020	N	< 0.86	< 0.86	< 0.86	< 0.86	< 0.86	< 1.7
D-1	25	3/27/2020	N	< 0.90	< 0.90	< 0.90	< 0.90	< 0.90	< 1.8
D-1	25	3/27/2020	FD	< 0.92	< 0.92	< 0.92	< 0.92	< 0.92	< 1.8
D-2	5	3/27/2020	N	< 0.97	< 0.97	< 0.97	< 0.97	< 0.97	< 1.9
D-3	5	3/27/2020	N	< 0.83	< 0.83	< 0.83	< 0.83	< 0.83	< 1.7
D-4	5	3/27/2020	N	< 0.91	< 0.91	< 0.91	< 0.91	< 0.91	**2.6**
D-5	5	3/27/2020	N	< 0.89	< 0.89	< 0.89	< 0.89	< 0.89	**2.3**
D-6	5	3/27/2020	N	< 0.90	< 0.90	< 0.90	< 0.90	< 0.90	< 1.8
D-7	5	3/27/2020	N	< 0.82	< 0.82	< 0.82	< 0.82	< 0.82	**22**
D-8	5	3/27/2020	N	< 0.87	< 0.87	< 0.87	< 0.87	< 0.87	**2.5**
D-9	5	3/27/2020	N	< 0.88	< 0.88	< 0.88	< 0.88	< 0.88	< 1.8
D-9	25	3/27/2020	N	< 0.84	< 0.84	< 0.84	< 0.84	< 0.84	< 1.7
D-10	5	3/27/2020	N	< 0.94	< 0.94	< 0.94	< 0.94	**1.9**	**59**
D-10	25	3/27/2020	N	< 0.91	< 0.91	< 0.91	< 0.91	**1.5**	**30**
D-11	5	3/27/2020	N	< 0.90	< 0.90	< 0.90	< 0.90	< 0.90	**4.8**
D-12	5	3/27/2020	N	< 0.83	< 0.83	< 0.83	< 0.83	< 0.83	< 1.7
D-12	5	3/27/2020	FD	< 0.84	< 0.84	< 0.84	< 0.84	< 0.84	< 1.7

Notes:
DTSC = Department of Toxic Substances Control
feet bgs = feet below ground surface
ID = Identification
µg/kg = microgram per kilogram
NE = Not Established
RSLs = Regional Screening Levels
SLs = Screening Levels
USEPA = United States Environmental Protection Agency
<X = Compound not detected above the laboratory reporting limit
Only compounds reported above the laboratory reporting limit in at least one sample are shown
Bolded values denote that compound was reported above the laboratory reporting limit

References:
Cal/EPA. 2020. Human and Ecological Risk Office (HERO) Human Health Risk assessment (HHRA) Note Number 3, Issue: DTSC-Modified Screening Levels (DTSC-SLs). Jun
USEPA. 2021. Regional Screening Levels Summary Table. November.

Table 2. Summary of TPH Concentrations in Soil
Van Nuys Airport Industrial Center
Van Nuys, California

Analytes				C11-C12	C13-C14	C15-C16	C17-C18	C19-C20	C21-C22	C23-C24	C25-C28	C29-C32	C33-C36	C37-C40	C41-C44	C6	C7	C8	C9-C10
Location ID	Sample Depth (feet bgs)	Date Collected	Primary (N) or Duplicate (FD)	mg/kg	mg/kg	mg/kg	mg/kg	mg/kg	mg/kg	mg/kg	mg/kg	mg/kg	mg/kg	mg/kg	mg/kg	mg/kg	mg/kg	mg/kg	mg/kg
USEPA Soil Commercial/Industrial RSLs								30,000	30,000	30,000	30,000	30,000	30,000	30,000	30,000				
DTSC Soil Commercial/Industrial SLs								18,000	18,000	18,000	18,000	18,000	18,000	18,000	18,000				
16216 Raymer Street																			
11-1	5	3/18/2020	N	ND	ND	ND	ND	ND	ND	ND	ND	ND	ND	ND	ND	ND	ND	ND	ND
11-1	5	3/18/2020	FD	ND	ND	ND	ND	ND	ND	ND	ND	ND	ND	ND	ND	ND	ND	ND	ND
11-1	25	3/18/2020	N	ND	ND	ND	ND	ND	ND	ND	ND	ND	ND	ND	ND	ND	ND	ND	ND
11-1	45	3/18/2020	N	ND	ND	ND	ND	ND	ND	ND	**5.5**	ND	ND	ND	ND	ND	ND	ND	ND
11-1	50	3/18/2020	N	ND	ND	ND	ND	ND	ND	ND	ND	ND	ND	ND	ND	ND	ND	ND	ND
11-2	5	3/30/2020	N	ND	ND	ND	ND	ND	ND	ND	ND	ND	ND	ND	ND	ND	ND	ND	ND
11-3	5	3/18/2020	N	ND	ND	ND	ND	ND	ND	ND	ND	ND	ND	ND	ND	ND	ND	ND	ND
11-4	5	3/18/2020	N	ND	ND	ND	ND	ND	**6.3**	**11**	**38**	**60**	**50**	**33**	**15**	ND	ND	ND	ND
11-5	5	3/18/2020	N	ND	ND	ND	ND	ND	ND	ND	ND	ND	ND	ND	ND	ND	ND	ND	ND
11-6	5	3/18/2020	N	ND	ND	ND	ND	ND	ND	ND	ND	ND	**4.8**	ND	ND	ND	ND	ND	ND
11-7	5	4/3/2020	N	ND	ND	ND	ND	ND	ND	ND	ND	ND	ND	ND	ND	ND	ND	ND	ND
11-7	25	4/3/2020	N	ND	ND	ND	ND	ND	ND	ND	ND	ND	ND	ND	ND	ND	ND	ND	ND
11-7	45	4/3/2020	N	ND	ND	ND	ND	ND	ND	ND	ND	ND	ND	ND	ND	ND	ND	ND	ND
11-7	75	4/3/2020	N	ND	ND	ND	ND	ND	ND	ND	ND	ND	ND	ND	ND	ND	ND	ND	ND
11-7	75	4/3/2020	FD	ND	ND	ND	ND	ND	ND	ND	ND	ND	ND	ND	ND	ND	ND	ND	ND
11-7	100	4/3/2020	N	ND	ND	ND	ND	ND	ND	ND	ND	ND	ND	ND	ND	ND	ND	ND	ND
16238 Raymer Street																			
12-1	25	3/25/2020	N	ND	ND	ND	ND	ND	ND	ND	ND	ND	ND	ND	ND	ND	ND	ND	ND
12-2	5	3/19/2020	N	ND	ND	ND	ND	ND	ND	ND	ND	ND	ND	ND	ND	ND	ND	ND	ND
12-3	5	3/19/2020	N	ND	ND	ND	ND	ND	ND	ND	ND	ND	ND	ND	ND	ND	ND	ND	ND
12-4	5	3/26/2020	N	ND	ND	ND	ND	ND	ND	ND	ND	ND	ND	ND	ND	ND	ND	ND	ND
12-4	25	3/26/2020	N	ND	ND	ND	ND	ND	ND	ND	ND	ND	ND	ND	ND	ND	ND	ND	ND
12-4	45	3/26/2020	N	ND	ND	ND	ND	ND	**4.8**	**5.3**	**19**	**29**	**25**	**19**	**13**	ND	ND	ND	ND
12-5	5	3/26/2020	N	ND	ND	ND	ND	ND	ND	ND	ND	ND	ND	ND	ND	ND	ND	ND	ND
12-5	5	3/26/2020	FD	ND	ND	ND	ND	ND	ND	ND	ND	ND	ND	ND	ND	ND	ND	ND	ND
12-6	5	4/1/2020	N	ND	ND	ND	ND	ND	ND	ND	ND	ND	ND	ND	ND	ND	ND	ND	ND
12-6	25	4/1/2020	N	ND	ND	ND	ND	ND	ND	ND	ND	ND	ND	ND	ND	ND	ND	ND	ND
12-6	45	4/1/2020	N	ND	ND	ND	ND	ND	ND	ND	ND	ND	ND	ND	ND	ND	ND	ND	ND
12-6	75	4/1/2020	N	ND	ND	ND	ND	ND	ND	ND	ND	ND	ND	ND	ND	ND	ND	ND	ND
12-6	100	4/1/2020	N	ND	ND	ND	ND	ND	ND	ND	ND	ND	ND	ND	ND	ND	ND	ND	ND
12-6	100	4/1/2020	FD	ND	ND	ND	ND	ND	ND	ND	ND	ND	ND	ND	ND	ND	ND	ND	ND
12-7	5	3/30/2020	N	ND	ND	ND	ND	ND	ND	ND	**8.1**	**12**	**11**	**8.3**	ND	ND	ND	ND	ND
12-8	5	3/19/2020	N	ND	ND	ND	ND	ND	ND	ND	ND	ND	ND	ND	ND	ND	ND	ND	ND
12-9	5	3/26/2020	N	ND	ND	ND	ND	ND	ND	ND	ND	ND	ND	ND	ND	ND	ND	ND	ND
12-10	5	3/26/2020	N	ND	ND	ND	ND	ND	ND	ND	ND	ND	ND	ND	ND	ND	ND	ND	ND
12-11	5	3/26/2020	N	ND	ND	ND	ND	ND	ND	ND	ND	ND	ND	ND	ND	ND	ND	ND	ND
12-12	5	3/26/2020	N	ND	ND	ND	ND	ND	ND	ND	ND	ND	ND	ND	ND	ND	ND	ND	ND
12-13	5	3/26/2020	N	ND	ND	ND	ND	ND	ND	ND	ND	ND	ND	ND	ND	ND	ND	ND	ND
12-14	5	3/19/2020	N	ND	ND	ND	ND	ND	ND	ND	ND	ND	ND	ND	ND	ND	ND	ND	ND
12-15	5	3/26/2020	N	ND	ND	ND	ND	ND	ND	ND	ND	ND	ND	ND	ND	ND	ND	ND	ND

Table 2. Summary of TPH Concentrations in Soil
Van Nuys Airport Industrial Center
Van Nuys, California

Analytes				C11-C12	C13-C14	C15-C16	C17-C18	C19-C20	C21-C22	C23-C24	C25-C28	C29-C32	C33-C36	C37-C40	C41-C44	C6	C7	C8	C9-C10
Location ID	Sample Depth (feet bgs)	Date Collected	Primary (N) or Duplicate (FD)	mg/kg	mg/kg	mg/kg	mg/kg	mg/kg	mg/kg	mg/kg	mg/kg	mg/kg	mg/kg	mg/kg	mg/kg	mg/kg	mg/kg	mg/kg	mg/kg
USEPA Soil Commercial/Industrial RSLs								30,000	30,000	30,000	30,000	30,000	30,000	30,000	30,000				
DTSC Soil Commercial/Industrial SLs								18,000	18,000	18,000	18,000	18,000	18,000	18,000	18,000				
16260/16270 Raymer Street																			
15-1	5	3/25/2020	N	ND	ND	ND	ND	ND	ND	ND	ND	ND	ND	ND	ND	ND	ND	ND	ND
15-1	25	3/25/2020	N	ND	ND	ND	ND	ND	ND	ND	ND	ND	ND	ND	ND	ND	ND	ND	ND
15-1	25	3/25/2020	FD	ND	ND	ND	ND	ND	ND	ND	ND	ND	ND	ND	ND	ND	ND	ND	ND
15-1	45	3/25/2020	N	ND	ND	ND	ND	ND	ND	ND	ND	ND	ND	ND	ND	ND	ND	ND	ND
15-2	5	3/25/2020	N	ND	ND	ND	ND	ND	ND	ND	ND	ND	ND	ND	ND	ND	ND	ND	ND
15-3	5	3/23/2020	N	ND	ND	ND	ND	ND	ND	ND	ND	ND	ND	ND	ND	ND	ND	ND	ND
15-3	5	3/23/2020	FD	ND	ND	ND	ND	ND	ND	ND	ND	ND	ND	ND	ND	ND	ND	ND	ND
15-4	5	3/19/2020	N	ND	ND	ND	ND	ND	ND	ND	ND	ND	ND	ND	ND	ND	ND	ND	ND
15-5	5	3/19/2020	N	ND	ND	ND	ND	ND	ND	ND	ND	ND	ND	ND	ND	ND	ND	ND	ND
15-6	5	3/25/2020	N	ND	ND	ND	ND	ND	ND	ND	ND	ND	ND	ND	ND	ND	ND	ND	ND
15-7	5	3/25/2020	N	ND	ND	ND	ND	ND	ND	ND	ND	ND	ND	ND	ND	ND	ND	ND	ND
15-8	5	3/23/2020	N	ND	ND	ND	ND	ND	ND	ND	ND	ND	ND	ND	ND	ND	ND	ND	ND
16200 Stagg Street																			
18-1	5	3/11/2020	N	ND	ND	ND	ND	ND	ND	ND	ND	ND	ND	ND	ND	ND	ND	ND	ND
18-2	5	3/11/2020	N	ND	ND	ND	ND	ND	ND	ND	ND	ND	ND	ND	ND	ND	ND	ND	ND
18-3	5	3/12/2020	N	ND	ND	ND	ND	ND	ND	ND	ND	ND	ND	ND	ND	ND	ND	ND	ND
16300/16320 Stagg Street																			
20-1	5	3/9/2020	N	ND	ND	ND	ND	ND	ND	ND	ND	ND	ND	ND	ND	ND	ND	ND	ND
20-1	25	3/9/2020	N	ND	ND	ND	ND	ND	ND	ND	ND	ND	ND	ND	ND	ND	ND	ND	ND
20-2	5	3/9/2020	N	ND	ND	ND	ND	ND	ND	ND	ND	ND	ND	ND	ND	ND	ND	ND	ND
20-2	25	3/9/2020	N	ND	ND	ND	ND	ND	ND	ND	**11**	**13**	**9.1**	**5.5**	ND	ND	ND	ND	ND
20-2	43.5	3/9/2020	N	ND	ND	ND	ND	ND	ND	ND	ND	ND	ND	ND	ND	ND	ND	ND	ND
20-3	5	3/9/2020	N	ND	ND	ND	ND	ND	ND	ND	ND	ND	ND	ND	ND	ND	ND	ND	ND
20-3	25	3/9/2020	N	ND	ND	ND	ND	ND	ND	ND	ND	ND	ND	ND	ND	ND	ND	ND	ND
20-4	5	3/10/2020	N	ND	ND	ND	ND	ND	ND	ND	ND	ND	ND	ND	ND	ND	ND	ND	ND
20-4	25	3/10/2020	N	ND	ND	ND	ND	ND	ND	ND	ND	ND	ND	ND	ND	ND	ND	ND	ND
20-5	5	3/10/2020	N	ND	ND	ND	ND	ND	ND	ND	ND	ND	ND	ND	ND	ND	ND	ND	ND
20-5	24	3/10/2020	N	ND	ND	ND	ND	ND	ND	ND	ND	ND	ND	ND	ND	ND	ND	ND	ND
20-6	4	3/10/2020	N	ND	ND	ND	ND	ND	ND	ND	ND	ND	ND	ND	ND	ND	ND	ND	ND
20-6	25	3/10/2020	N	ND	ND	ND	ND	ND	ND	ND	ND	ND	ND	ND	ND	ND	ND	ND	ND
16201 Stagg Street																			
23-1	50	3/24/2020	N	ND	ND	ND	ND	ND	ND	ND	ND	ND	ND	ND	ND	ND	ND	ND	ND
16345 Raymer Street																			
26-1	5	4/2/2020	N	ND	ND	ND	ND	ND	ND	ND	ND	ND	ND	ND	ND	ND	ND	ND	ND
26-2	5	4/2/2020	N	ND	ND	ND	ND	ND	ND	ND	ND	**43**	**37**	**28**	ND	ND	ND	ND	ND
26-3	5	3/31/2020	N	ND	ND	ND	ND	ND	ND	ND	ND	ND	ND	ND	ND	ND	ND	ND	ND
26-4	5	4/2/2020	N	ND	ND	ND	ND	ND	ND	ND	ND	ND	ND	ND	ND	ND	ND	ND	ND
26-5	5	4/2/2020	N	ND	ND	ND	ND	ND	ND	ND	ND	**5.8**	**5.6**	**4.8**	ND	ND	ND	ND	ND
26-6	5	3/31/2020	N	ND	ND	ND	ND	ND	ND	ND	**5.5**	**6.3**	**7.6**	**8.4**	**12**	ND	ND	ND	ND
26-7	5	3/31/2020	N	ND	ND	ND	ND	ND	ND	ND	**14**	**20**	**19**	**13**	**8.8**	ND	ND	ND	ND

Table 2. Summary of TPH Concentrations in Soil
Van Nuys Airport Industrial Center
Van Nuys, California

Analytes				C11-C12	C13-C14	C15-C16	C17-C18	C19-C20	C21-C22	C23-C24	C25-C28	C29-C32	C33-C36	C37-C40	C41-C44	C6	C7	C8	C9-C10
Location ID	Sample Depth (feet bgs)	Date Collected	Primary (N) or Duplicate (FD)	mg/kg	mg/kg	mg/kg	mg/kg	mg/kg	mg/kg	mg/kg	mg/kg	mg/kg	mg/kg	mg/kg	mg/kg	mg/kg	mg/kg	mg/kg	mg/kg
USEPA Soil Commercial/Industrial RSLs								**30,000**	**30,000**	**30,000**	**30,000**	**30,000**	**30,000**	**30,000**	**30,000**				
DTSC Soil Commercial/Industrial SLs								**18,000**	**18,000**	**18,000**	**18,000**	**18,000**	**18,000**	**18,000**	**18,000**				
16345 Raymer Street *(Continued)*																			
26-8	5	3/31/2020	N	ND	ND	ND	ND	ND	ND	**28**	**94**	**170**	**340**	**410**	**230**	ND	ND	ND	ND
26-9	5	4/2/2020	N	ND	ND	ND	ND	ND	ND	ND	ND	ND	ND	ND	ND	ND	ND	ND	ND
26-10	5	3/31/2020	N	ND	ND	ND	ND	ND	ND	ND	ND	ND	ND	ND	ND	ND	ND	ND	ND
26-11	5	3/31/2020	N	ND	ND	ND	ND	**5.7**	**11**	**12**	**25**	**20**	**14**	**9.7**	**6.4**	ND	ND	ND	ND
26-12	5	3/31/2020	N	ND	ND	ND	ND	**6.6**	**7.7**	ND	**8**	**7.5**	**6.2**	ND	ND	ND	ND	ND	ND
26-12	5	3/31/2020	FD	ND	ND	ND	ND	ND	**5.6**	ND	**6.3**	**5.1**	ND	ND	ND	ND	ND	ND	ND
7877 Woodley Avenue																			
D-1	5	3/27/2020	N	ND	ND	ND	ND	ND	ND	ND	ND	ND	ND	ND	ND	ND	ND	ND	ND
D-1	25	3/27/2020	N	ND	ND	ND	ND	ND	ND	ND	ND	ND	ND	ND	ND	ND	ND	ND	ND
D-1	25	3/27/2020	FD	ND	ND	ND	ND	ND	ND	ND	ND	ND	ND	ND	ND	ND	ND	ND	ND
D-2	5	3/27/2020	N	ND	ND	ND	ND	ND	ND	ND	ND	ND	ND	ND	ND	ND	ND	ND	ND
D-3	5	3/27/2020	N	ND	ND	ND	ND	ND	ND	ND	ND	ND	ND	ND	ND	ND	ND	ND	ND
D-4	5	3/27/2020	N	ND	ND	ND	ND	ND	ND	ND	ND	ND	ND	ND	ND	ND	ND	ND	ND
D-5	5	3/27/2020	N	ND	ND	ND	ND	ND	ND	ND	ND	ND	ND	ND	ND	ND	ND	ND	ND
D-6	5	3/27/2020	N	ND	ND	ND	ND	ND	ND	ND	ND	ND	ND	ND	ND	ND	ND	ND	ND
D-7	5	3/27/2020	N	ND	ND	ND	ND	ND	ND	ND	ND	ND	ND	ND	ND	ND	ND	ND	ND
D-8	5	3/27/2020	N	ND	ND	ND	ND	ND	ND	ND	ND	ND	ND	ND	ND	ND	ND	ND	ND
D-9	5	3/27/2020	N	ND	ND	ND	ND	ND	ND	ND	ND	ND	ND	ND	ND	ND	ND	ND	ND
D-9	25	3/27/2020	N	ND	ND	ND	ND	ND	ND	ND	ND	ND	ND	ND	ND	ND	ND	ND	ND
D-10	5	3/27/2020	N	ND	ND	ND	ND	ND	ND	ND	ND	ND	ND	ND	ND	ND	ND	ND	ND
D-10	25	3/27/2020	N	ND	ND	ND	ND	ND	ND	ND	ND	ND	ND	ND	ND	ND	ND	ND	ND
D-11	5	3/27/2020	N	ND	ND	ND	ND	ND	ND	ND	ND	ND	ND	ND	ND	ND	ND	ND	ND
D-12	5	3/27/2020	N	ND	ND	ND	ND	ND	ND	ND	ND	ND	ND	ND	ND	ND	ND	ND	ND
D-12	5	3/27/2020	FD	ND	ND	ND	ND	ND	ND	ND	ND	ND	ND	ND	ND	ND	ND	ND	ND

Notes:
C1-C2 = Carbon Chain Range
DTSC = Department of Toxic Substances Control
feet bgs = feet below ground surface
ID = Identification
mg/kg = milligram per kilogram
ND = Not Detected
NE = Not Established
RSLs = Regional Screening Levels
SLs = Screening Levels
USEPA = United States Environmental Protection Agency
Only compounds reported above the laboratory reporting limit in at least one sample are shown.
Bolded values denote that compound was reported above the laboratory reporting limit.

References:
Cal/EPA. 2020. Human and Ecological Risk Office (HERO) Human Health Risk assessment (HHRA) Note Number 3, Issue: DTSC-Modified Screening Levels (DTSC-SLs). June.
USEPA. 2021. Regional Screening Levels Summary Table. November.

Table 3. Summary of Inorganic Metal Concentrations in Soil
Van Nuys Airport Industrial Center
Van Nuys, California

Analytes				Antimony	Arsenic	Barium	Beryllium	Cadmium	Chromium (total)	Cobalt	Copper	Lead	Molybdenum	Nickel	Thallium	Vanadium	Zinc
Location ID	Sample Depth (feet bgs)	Date Collected	Primary (N) or Duplicate (FD)	mg/kg	mg/kg	mg/kg	mg/kg	mg/kg	mg/kg	mg/kg	mg/kg	mg/kg	mg/kg	mg/kg	mg/kg	mg/kg	mg/kg
USEPA Soil Commercial/Industrial RSLs				470	12*	220,000	6,900	9,300	NE	1,900	47,000	800	5,800	64,000	12	5,800	350,000
DTSC Soil Commercial/Industrial SLs				NE	0.36	NE	6,900	4,000	NE	NE	NE	320	NE	64,000	NE	NE	NE
16216 Raymer Street																	
11-1	5	3/18/2020	N	ND	2.84	130	0.607	1.14	15.7	8.13	16.5	2.78	2.15	24.2	ND	32.5	49.1
11-1	5	3/18/2020	FD	1.25	2.28	115	0.53	1	13	6.79	13.9	2.25	1.65	20.6	ND	27.2	41.4
11-1	45	3/18/2020	N	1.35	1.88	69.8	0.328	ND	8.78	5.02	6.19	1.52	1.11	11.6	ND	18	33.2
11-2	5	3/30/2020	N	0.766	3.23	120	0.562	1.11	16.4	7.94	19.1	8.08	2.62	22.6	ND	32.7	54.9
11-7	5	4/3/2020	N	1.35	1.89	100	0.439	0.846	11.8	5.58	10.7	1.66	1.18	17.8	ND	23.9	37.1
16238 Raymer Street																	
12-4	5	3/26/2020	N	ND	2.71	103	0.466	0.912	11.3	6.08	12.1	3.03	1.66	18.6	ND	24	40.2
12-4	45	3/26/2020	N	1.18	2.58	47.4	0.254	ND	5.14	3.82	4.99	2.09	0.986	8.67	ND	12.5	18.6
12-5	5	3/26/2020	N	ND	2.73	96.1	0.36	0.691	10.1	5.35	11.1	1.82	1.1	17.4	ND	22.8	35.1
12-5	5	3/26/2020	FD	ND	2.36	98.2	0.368	0.695	10.4	5.44	11.4	1.74	1.21	17.6	ND	23.1	35.6
12-6	5	4/1/2020	N	0.76	3.03	116	0.577	0.804	19.4	6.91	14.8	0.958	1.96	21.6	0.88	35.5	44.4
12-6	5	4/1/2020	FD	ND	1.4	47.8	ND	ND	5.46	3.98	6.25	ND	ND	4.33	ND	15.5	16.1
12-7	5	3/30/2020	N	ND	2.68	124	0.575	1.05	16.5	7.58	19.6	2.21	3.13	24	ND	33.4	53.2
12-11	5	3/26/2020	N	0.802	2.82	106	0.482	0.901	11.7	6.32	12.4	2.6	1.9	19.3	ND	25.2	39.5
12-12	5	3/26/2020	N	1.65	2.63	123	0.57	1.11	14.1	7.49	15.8	2.47	1.77	22.7	ND	29.3	48.5
12-13	5	3/26/2020	N	1.15	3.36	115	0.517	0.996	12.8	6.91	14	2.32	1.86	20.8	ND	27.2	42.9
12-15	5	3/26/2020	N	1.36	2.89	117	0.524	0.973	12.8	6.91	13.6	2.57	1.84	21.4	ND	27.3	43.7
16260/16270 Raymer Street																	
15-1	5	3/25/2020	N	0.968	2.45	112	0.481	1.13	11.9	6.51	13.8	2.93	1.57	19.6	ND	24.9	40
15-2	5	3/25/2020	N	1.27	2	84.5	0.38	0.921	8.71	5.09	9.84	2.14	1.4	15.9	ND	19.5	29.9
15-3	5	3/23/2020	N	1.3	3.48	120	0.504	1.14	12.6	7.03	14.7	2.47	1.63	21.1	ND	27.4	44.7
15-3	5	3/23/2020	FD	ND	3.21	131	0.55	1.19	14.8	7.59	16.2	2.82	1.85	23.6	ND	30.5	50
15-5	5	3/19/2020	N	0.95	3.4	137	0.618	1.27	15.4	8.04	17.1	2.88	2.1	24.2	ND	32.7	50.7
15-6	5	3/25/2020	N	0.934	2.2	121	0.518	1.35	13.1	7.1	14.9	2.96	1.65	21.7	ND	27	44.1
15-7	5	3/25/2020	N	1.39	1.78	96.9	0.424	0.955	10	5.8	11.5	2.73	1.39	17.1	ND	22.1	34.7
15-8	5	3/23/2020	N	ND	2.5	120	0.511	1.19	13.4	7.2	15.2	2.82	1.9	22	ND	28.1	46.3
16200 Stagg Street																	
18-1	5	3/11/2020	N	ND	2.34	132	0.604	1.21	16.7	7.31	15.9	2.23	2.03	22.3	ND	32	49
18-2	5	3/11/2020	N	ND	4.17	171	0.844	1.8	23.5	10.6	24.6	2.53	3.29	35	ND	45.4	68.6
18-3	5	3/12/2020	N	ND	3.24	126	0.602	1.18	17.2	7.4	15.4	2.01	2.16	22.3	ND	32.4	46.6
16300/16320 Stagg Street																	
20-1	5	3/9/2020	N	2.49	5.81	127	0.627	1.34	15.4	7.58	16.5	3.34	3.1	23.4	1.17	32.1	52.3
20-2	5	3/9/2020	N	ND	5.81	142	0.734	1.52	18.4	8.62	19.4	4.02	3.02	27.4	ND	36.7	63.9
20-3	5	3/9/2020	N	ND	4.42	154	0.773	1.6	19.4	9.2	20.5	3.4	3.15	28.6	ND	39	66.8
20-4	5	3/10/2020	N	2.38	4.85	128	0.626	1.33	15.6	7.5	15.2	3.32	2.45	22.5	ND	32.2	49.6
20-5	5	3/10/2020	N	1.36	4.02	124	0.629	1.3	15.4	7.76	15.4	3.25	2.36	23.3	ND	31.7	48.7
20-6	4	3/10/2020	N	3.05	4.17	157	0.764	1.64	19.5	9.33	19.3	4	3.03	26.8	ND	39.6	60.1
16345 Raymer Street																	
26-1	5	4/2/2020	N	ND	4.22	143	0.657	1.0	21.6	8.16	16	1.26	2.54	25.3	ND	41.4	51.6
26-3	5	3/31/2020	N	0.795	3.35	95.4	0.397	0.762	8.84	5.1	11.5	2.87	1.87	16.2	ND	21.1	33.8
26-4	5	4/2/2020	N	ND	4.21	111	0.53	1.03	19.2	6.49	14.9	6.52	2.16	20	ND	34	50.5
26-6	5	3/31/2020	N	1.15	3.37	101	0.421	0.873	9.33	5.44	12	2.84	2.06	17.5	ND	21.9	34.8

Table 3. Summary of Inorganic Metal Concentrations in Soil
Van Nuys Airport Industrial Center
Van Nuys, California

Analytes				Antimony	Arsenic	Barium	Beryllium	Cadmium	Chromium (total)	Cobalt	Copper	Lead	Molybdenum	Nickel	Thallium	Vanadium	Zinc
Location ID	Sample Depth (feet bgs)	Date Collected	Primary (N) or Duplicate (FD)	mg/kg	mg/kg	mg/kg	mg/kg	mg/kg	mg/kg	mg/kg	mg/kg	mg/kg	mg/kg	mg/kg	mg/kg	mg/kg	mg/kg
USEPA Soil Commercial/Industrial RSLs				470	12*	220,000	6,900	9,300	NE	1,900	47,000	800	5,800	64,000	12	5,800	350,000
DTSC Soil Commercial/Industrial SLs				NE	0.36	NE	6,900	4,000	NE	NE	NE	320	NE	64,000	NE	NE	NE
7877 Woodley Avenue																	
D-1	5	3/27/2020	N	**1.37**	**2.86**	**118**	**0.514**	**0.771**	**14.9**	**6.91**	**14.3**	**1.46**	**1.86**	**20.2**	ND	**29.3**	**44.7**
D-2	5	3/27/2020	N	**0.969**	**2.64**	**122**	**0.557**	**0.836**	**15.9**	**7.18**	**14.8**	**1.73**	**2**	**22.1**	ND	**32.2**	**45.8**
D-3	5	3/27/2020	N	ND	**2.57**	**124**	**0.551**	**0.88**	**15.4**	**7.19**	**15.1**	**1.54**	**1.78**	**21.6**	ND	**31.1**	**46.3**
D-4	5	3/27/2020	N	ND	**2.6**	**106**	**0.475**	**0.676**	**13.3**	**6.02**	**12.6**	**1.97**	**1.61**	**18.2**	ND	**26.9**	**40.5**
D-5	5	3/27/2020	N	ND	**3.5**	**125**	**0.539**	**0.9**	**14.9**	**7.15**	**16.9**	**2.13**	**1.67**	**21.4**	ND	**30.6**	**50**
D-6	5	3/27/2020	N	ND	**2.3**	**135**	**0.593**	**0.98**	**17.3**	**7.56**	**17.2**	**2.56**	**2.03**	**23.1**	ND	**33.6**	**52.7**
D-7	5	3/27/2020	N	ND	**2.55**	**119**	**0.516**	**0.923**	**14.8**	**7.1**	**15.1**	**2.27**	**2.1**	**21.2**	ND	**28.8**	**47.1**
D-8	5	3/27/2020	N	ND	**2.76**	**132**	**0.56**	**0.952**	**16.2**	**7.32**	**15.4**	**1.51**	**2.13**	**22.6**	ND	**32.1**	**48.7**
D-9	5	3/27/2020	N	ND	**2.52**	**126**	**0.573**	**0.977**	**14.7**	**7.41**	**14.7**	**2.28**	**2.44**	**23**	ND	**30.2**	**46.5**
D-10	5	3/27/2020	N	ND	**3.47**	**105**	**0.44**	**0.624**	**12.2**	**6.15**	**12.1**	**1.61**	**1.73**	**16.8**	ND	**25.7**	**39.7**
D-11	5	3/27/2020	N	**1.23**	**2.58**	**137**	**0.59**	**1.05**	**16.2**	**7.72**	**17.3**	**1.59**	**2.05**	**22.6**	ND	**33.1**	**52.4**
D-12	5	3/27/2020	N	**0.867**	**1.77**	**108**	**0.481**	**0.78**	**13.4**	**6.22**	**13.1**	**1.86**	**1.89**	**19.1**	ND	**27.1**	**41.8**
D-12	5	3/27/2020	FD	**0.804**	**1.89**	**122**	**0.528**	**0.812**	**14.6**	**6.97**	**15.1**	**1.86**	**1.84**	**20.4**	ND	**30.1**	**46.9**

Notes:

DTSC = Department of Toxic Substances Control
feet bgs = feet below ground surface
ID = Identification
mg/kg = milligram per kilogram
NE = Not Established
ND = Not Detected
RSLs = Regional Screening Levels
SLs = Screening Levels
USEPA = United States Environmental Protection Agency
Only compounds reported above the laboratory reporting limit in at least one sample are shown.
Bolded values denote that compound was reported above the laboratory reporting limit.

References:

Cal/EPA. 2020. Human and Ecological Risk Office (HERO) Human Health Risk assessment (HHRA) Note Number 3, Issue: DTSC-Modified Screening Levels (DTSC-SLs). June.
USEPA. 2021. Regional Screening Levels Summary Table. November.
*Southern California regional background arsenic concentration in soil (Determination of Southern California Regional Background Arsenic Concentration in Soil, DTSC)

Table 4. Summary of SVOC Concentrations in Soil
Van Nuys Airport Industrial Center
Van Nuys, California

Analytes				Naphthalene	t-Amyl methyl ether
Location ID	Sample Depth (feet bgs)	Date Collected	Primary (N) or Duplicate (FD)	µg/kg	µg/kg
USEPA Soil Commercial/Industrial RSLs				8,600	NE
DTSC Soil Commercial/Industrial SLs				6,500	NE
16216 Raymer Street					
11-1	5	3/18/2020	N	< 10	< 1.0
11-1	5	3/18/2020	FD	< 9.4	< 0.94
11-1	25	3/18/2020	N	< 8.4	< 0.84
11-1	45	3/18/2020	N	< 8.2	< 0.82
11-1	50	3/18/2020	N	< 10	< 1.0
11-2	5	3/30/2020	N	< 8.3	< 0.83
11-3	5	3/18/2020	N	< 14	< 1.4
11-4	5	3/18/2020	N	< 9.0	< 0.90
11-5	5	3/18/2020	N	< 9.6	< 0.96
11-6	5	3/18/2020	N	< 8.4	< 0.84
11-7	5	4/3/2020	N	< 8.7	< 0.87
11-7	25	4/3/2020	N	< 9.3	< 0.93
11-7	45	4/3/2020	N	< 9.4	< 0.94
11-7	75	4/3/2020	N	< 8.9	< 0.89
11-7	75	4/3/2020	FD	< 8.8	< 0.88
11-7	100	4/3/2020	N	< 9.9	< 0.99
16238 Raymer Street					
12-1	25	3/25/2020	N	< 8.7	< 0.87
12-2	5	3/19/2020	N	< 8.3	< 0.83
12-3	5	3/19/2020	N	< 9.5	< 0.95
12-4	5	3/26/2020	N	< 10	< 1.0
12-4	25	3/26/2020	N	< 11	< 1.1
12-4	45	3/26/2020	N	< 9.0	< 0.90
12-5	5	3/26/2020	N	< 9.5	< 0.95
12-5	5	3/26/2020	FD	< 8.5	< 0.85
12-6	5	4/1/2020	N	< 8.8	< 0.88
12-6	25	4/1/2020	N	< 8.8	< 0.88
12-6	45	4/1/2020	N	< 8.4	< 0.84
12-6	75	4/1/2020	N	< 10	< 1.0
12-6	100	4/1/2020	N	< 9.8	< 0.98
12-6	100	4/1/2020	FD	< 9.6	< 0.96
12-7	5	3/30/2020	N	< 8.7	< 0.87
12-8	5	3/19/2020	N	< 9.4	< 0.94
12-9	5	3/26/2020	N	< 8.3	< 0.83
12-10	5	3/26/2020	N	< 8.4	< 0.84
12-11	5	3/26/2020	N	< 8.8	< 0.88
12-12	5	3/26/2020	N	< 8.4	< 0.84
12-13	5	3/26/2020	N	< 8.2	< 0.82
12-14	5	3/19/2020	N	< 10	< 1.0
12-15	5	3/26/2020	N	< 8.8	< 0.88
16260/16270 Raymer Street					
15-1	5	3/25/2020	N	< 9.9	< 0.99
15-1	25	3/25/2020	N	< 19	< 1.9
15-1	25	3/25/2020	FD	< 13	< 1.3
15-1	45	3/25/2020	N	< 9.2	< 0.92
15-2	5	3/25/2020	N	< 8.9	< 0.89
15-3	5	3/23/2020	N	< 9.1	< 0.91
15-3	5	3/23/2020	FD	< 8.8	< 0.88
15-4	5	3/19/2020	N	< 9.0	< 0.90
15-5	5	3/19/2020	N	< 10	< 1.0
15-6	5	3/25/2020	N	< 9.7	< 0.97
15-7	5	3/25/2020	N	< 9.9	< 0.99
15-8	5	3/23/2020	N	< 8.4	< 0.84
16200 Stagg Street					
18-1	5	3/11/2020	N	< 8.1	< 0.81
18-2	5	3/11/2020	N	< 8.7	< 0.87
18-3	5	3/12/2020	N	< 9.1	< 0.91
16300/16320 Stagg Street					
20-1	5	3/9/2020	N	< 7.7	< 0.77
20-1	25	3/9/2020	N	< 10	< 1.0
20-2	5	3/9/2020	N	< 8.5	< 0.85
20-2	25	3/9/2020	N	< 8.4	< 0.84
20-2	43.5	3/9/2020	N	< 9.9	< 0.99

Table 4. Summary of SVOC Concentrations in Soil
Van Nuys Airport Industrial Center
Van Nuys, California

Analytes				Naphthalene	t-Amyl methyl ether
Location ID	Sample Depth (feet bgs)	Date Collected	Primary (N) or Duplicate (FD)	µg/kg	µg/kg
USEPA Soil Commercial/Industrial RSLs				8,600	NE
DTSC Soil Commercial/Industrial SLs				6,500	NE
16300/16320 Stagg Street *(Continued)*					
20-3	5	3/9/2020	N	< 8.7	< 0.87
20-3	25	3/9/2020	N	< 9.7	< 0.97
20-4	5	3/10/2020	N	< 7.9	< 0.79
20-4	25	3/10/2020	N	< 8.2	< 0.82
20-5	5	3/10/2020	N	< 9.6	< 0.96
20-5	24	3/10/2020	N	< 9.7	< 0.97
20-6	4	3/10/2020	N	< 9.1	< 0.91
20-6	25	3/10/2020	N	< 11	< 1.1
16201 Stagg Street					
23-1	50	3/24/2020	N	< 8.4	< 0.84
16345 Raymer Street					
26-1	5	4/2/2020	N	< 10	< 1.0
26-2	5	4/2/2020	N	< 8.4	< 0.84
26-3	5	3/31/2020	N	< 8.7	< 0.87
26-4	5	4/2/2020	N	< 8.7	< 0.87
26-5	5	4/2/2020	N	< 8.7	< 0.87
26-6	5	3/31/2020	N	< 12	< 1.2
26-7	5	3/31/2020	N	< 9.1	< 0.91
26-8	5	3/31/2020	N	< 10	< 1.0
26-9	5	4/2/2020	N	< 9.0	< 0.90
26-10	5	3/31/2020	N	< 8.8	< 0.88
26-11	5	3/31/2020	N	< 11	< 1.1
26-12	5	3/31/2020	N	< 12	< 1.2
26-12	5	3/31/2020	FD	< 9.2	< 0.92
7877 Woodley Avenue					
D-1	5	3/27/2020	N	< 8.6	< 0.86
D-1	25	3/27/2020	N	< 9.0	< 0.90
D-1	25	3/27/2020	FD	< 9.2	< 0.92
D-2	5	3/27/2020	N	< 9.7	< 0.97
D-3	5	3/27/2020	N	< 8.3	< 0.83
D-4	5	3/27/2020	N	< 9.1	< 0.91
D-5	5	3/27/2020	N	< 8.9	< 0.89
D-6	5	3/27/2020	N	< 9.0	< 0.90
D-7	5	3/27/2020	N	< 8.2	< 0.82
D-8	5	3/27/2020	N	< 8.7	< 0.87
D-9	5	3/27/2020	N	< 8.8	< 0.88
D-9	25	3/27/2020	N	< 8.4	< 0.84
D-10	5	3/27/2020	N	< 9.4	< 0.94
D-10	25	3/27/2020	N	< 9.1	< 0.91
D-11	5	3/27/2020	N	< 9.0	< 0.90
D-12	5	3/27/2020	N	< 8.3	< 0.83
D-12	5	3/27/2020	FD	< 8.4	< 0.84

Notes:
DTSC = Department of Toxic Substances Control
feet bgs = feet below ground surface
ID = Identification
µg/kg = microgram per kilogram
NE = Not Established
RSLs = Regional Screening Levels
SLs = Screening Levels
USEPA = United States Environmental Protection Agency
<X = Compound not detected above the laboratory reporting limit

References:

Cal/EPA. 2020. Human and Ecological Risk Office (HERO) Human Health Risk assessment (HHRA) Note Number 3, Issue: DTSC-Modified Screening Levels (DTSC-SLs). June.

USEPA. 2021. Regional Screening Levels Summary Table. November.

Table 5. Summary of VOC Concentrations in Sub-Slab Soil Vapor
Van Nuys Airport Industrial Center
Van Nuys, California

Analytes				1,1,1-Trichloroethane	1,1,2-Trichloro-1,2,2-trifluoroethane	1,1-Dichloroethene	1,1-Difluoroethane	2-Butanone	Acetone	Benzene	Bromodichloromethane	Carbon Tetrachloride	Chloroethane	Chloroform
Location ID	Sample Depth (feet bgs)	Date Collected	Primary (N) or Duplicate (FD)	µg/m³	µg/m³	µg/m³	µg/m³	µg/m³	µg/m³	µg/m³	µg/m³	µg/m³	µg/m³	µg/m³
Soil Vapor Commercial/Industrial Screening Levels (AF = 0.001)				22,000,000	22,000,000	210,000	180,000,000	22,000,000	140,000,000	420	330	2,000	NE	530
Soil Vapor Commercial/Industrial Screening Levels (AF = 0.03)				733,333.3	733,333.3	10,333.3	6,000,000	733,333.3	4,666,666.7	14	11.0	66.7	NE	17.7
Shallow Soil Vapor Results														
16130 Stagg Street														
01-VP-1	0.5	4/29/2020	N	ND	770	750	ND	ND	ND	ND	ND	ND	ND	57
01-VP-2	0.5	4/29/2020	N	ND	160	9.8	ND	ND	17	82	ND	ND	ND	ND
16159 Stagg Street														
02-2-VP	0.5	4/24/2020	N	ND	67	ND	ND	ND	22	ND	ND	53	ND	7.3
02-8-VP	0.5	4/23/2020	N	ND	800	ND	ND	ND	30	ND	ND	74	ND	7
02-9-VP	0.5	4/29/2020	N	ND	750	ND	ND	ND	21	ND	ND	180	ND	14
02-10-VP	0.5	4/24/2020	N	ND	700	ND	ND	ND	23	ND	ND	200	ND	24
16249/16259 Stagg Street														
19-9-VP	0.5	4/29/2020	N	ND	33	ND	ND	ND	6.1	ND	ND	29	ND	ND
19-10-VP	0.5	4/29/2020	N	ND	870	ND	ND	ND	21	ND	ND	510	ND	40
16201 Stagg Street														
23-5-VP	0.5	4/24/2020	N	ND	4,100	ND	ND	ND	10	ND	ND	110	ND	69
23-6-VP	0.5	4/24/2020	N	ND	3,300	ND	ND	ND	31	ND	ND	1,000	ND	60
23-6-VP	0.5	4/24/2020	FD	ND	2,500	ND	ND	ND	ND	ND	ND	740	ND	37
23-7-VP	0.5	4/24/2020	N	ND	2,300	ND	ND	ND	ND	ND	ND	680	ND	100
23-8-VP	0.5	4/24/2020	N	ND	300	ND	ND	ND	34	ND	ND	45	ND	ND
16216 Raymer Street														
11-1-VP	0.5	5/1/2020	N	24	ND	ND	ND	ND	ND	ND	ND	ND	ND	ND
11-3-VP	0.5	5/1/2020	N	4.7	ND	ND	ND	ND	16	ND	ND	ND	ND	ND
11-4-VP	0.5	5/1/2020	N	ND	ND	ND	ND	ND	19	ND	ND	ND	ND	ND
11-5-VP	0.5	5/1/2020	N	11	ND	ND	ND	ND	ND	ND	ND	ND	ND	ND
11-6-VP	0.5	5/1/2020	N	ND	ND	ND	ND	ND	82	ND	ND	ND	ND	ND
16238 Raymer Street														
12-2-VP	0.5	4/28/2020	N	75	ND	ND	ND	ND	23	ND	ND	ND	ND	ND
12-3-VP	0.5	4/28/2020	N	ND	ND	ND	ND	ND	84	ND	ND	ND	ND	ND
12-8-VP	0.5	4/28/2020	N	ND	ND	ND	ND	ND	24	ND	ND	ND	ND	ND
12-14-VP	0.5	4/28/2020	N	ND	ND	ND	ND	ND	620	ND	ND	ND	ND	ND
16260/16270 Raymer Street														
15-3-VP	0.5	4/28/2020	N	ND	ND	ND	ND	5.7	30	ND	ND	ND	ND	ND
15-4-VP	0.5	4/28/2020	N	4.5	ND	ND	ND	5	24	ND	ND	ND	ND	ND
15-5-VP	0.5	4/28/2020	N	ND	ND	ND	ND	8.8	28	ND	ND	ND	ND	ND
15-8-VP	0.5	4/27/2020	N	15	ND	ND	7.1	8.2	86	ND	4	5.4	ND	18

Table 5. Summary of VOC Concentrations in Sub-Slab Soil Vapor
Van Nuys Airport Industrial Center
Van Nuys, California

Analytes				Chloromethane	cis-1,2-Dichloroethene	Dichlorodifluoromethane	Isopropanol	ortho-xylene	Tetrachloroethene	Toluene	Trichloroethene	Trichlorofluoromethane
Location ID	Sample Depth (feet bgs)	Date Collected	Primary (N) or Duplicate (FD)	µg/m³	µg/m³	µg/m³	µg/m³	µg/m³	µg/m³	µg/m³	µg/m³	µg/m³
Soil Vapor Commercial/Industrial Screening Levels (AF = 0.001)				190,000	36,000	440,000	880,000	440,000	2,000	1,100,000	7,000	5,300,000
Soil Vapor Commercial/Industrial Screening Levels (AF = 0.03)				17,000	1,166.7	14,666.7	29,333.3	14,666.7	66.7	43,333.3	100	176,666.7
Shallow Soil Vapor Results												
16130 Stagg Street												
01-VP-1	0.5	4/29/2020	N	ND	ND	ND	ND	ND	1,300	ND	8,500	ND
01-VP-2	0.5	4/29/2020	N	1.1	ND	2.7	16	ND	58	ND	250	ND
16159 Stagg Street												
02-2-VP	0.5	4/24/2020	N	ND	ND	2.7	23	ND	33	ND	240	ND
02-8-VP	0.5	4/23/2020	N	ND	ND	ND	ND	ND	50	ND	440	ND
02-9-VP	0.5	4/29/2020	N	ND	ND	3.3	12	ND	63	ND	330	ND
02-10-VP	0.5	4/24/2020	N	ND	ND	ND	ND	ND	31	ND	780	ND
16249/16259 Stagg Street												
19-9-VP	0.5	4/29/2020	N	ND	ND	2.5	79	ND	39	ND	50	ND
19-10-VP	0.5	4/29/2020	N	ND	ND	ND	ND	ND	400	ND	510	ND
16201 Stagg Street												
23-5-VP	0.5	4/24/2020	N	ND	29	5.5	ND	ND	270	ND	1,900	ND
23-6-VP	0.5	4/24/2020	N	ND	ND	ND	ND	ND	170	ND	2,300	ND
23-6-VP	0.5	4/24/2020	FD	ND	ND	ND	ND	ND	100	ND	2,200	ND
23-7-VP	0.5	4/24/2020	N	ND	ND	ND	ND	17	110	82	2,000	ND
23-8-VP	0.5	4/24/2020	N	ND	ND	3.3	14	ND	25	ND	5.5	ND
16216 Raymer Street												
11-1-VP	0.5	5/1/2020	N	ND	ND	ND	ND	ND	33	ND	1,400	ND
11-3-VP	0.5	5/1/2020	N	ND	ND	ND	ND	ND	19	3.2	170	21
11-4-VP	0.5	5/1/2020	N	ND	ND	ND	ND	ND	8.7	ND	120	23
11-5-VP	0.5	5/1/2020	N	ND	ND	ND	ND	ND	23	ND	1,300	ND
11-6-VP	0.5	5/1/2020	N	ND	ND	ND	ND	ND	34	ND	2,300	89
16238 Raymer Street												
12-2-VP	0.5	4/28/2020	N	1.3	ND	ND	30	ND	39	ND	45	26
12-3-VP	0.5	4/28/2020	N	ND	ND	ND	57	ND	18	ND	230	13
12-8-VP	0.5	4/28/2020	N	ND	ND	ND	ND	ND	37	ND	1,800	ND
12-14-VP	0.5	4/28/2020	N	ND	ND	ND	61	ND	41	ND	110	39
16260/16270 Raymer Street												
15-3-VP	0.5	4/28/2020	N	ND	ND	2.5	ND	ND	18	ND	440	39
15-4-VP	0.5	4/28/2020	N	1.2	ND	ND	ND	ND	42	ND	560	68
15-5-VP	0.5	4/28/2020	N	ND	ND	2.8	ND	ND	22	ND	ND	23
15-8-VP	0.5	4/27/2020	N	13	ND	7	ND	ND	31	ND	ND	80

Notes:
AF = Attenuation Factor
ID = Identification
feet bgs = feet below ground surface
µg/m³ = micrograms per cubic meter
NE = Not Established
ND = Not Detected
Only compounds reported above the laboratory reporting limit in at least one sample are shown.
Bolded values denote that compound was reported above the laboratory reporting limit.
Concentration detected above respective commercial screening level, using an AF of 0.03.
Concentration detected above respective commercial screening level, using an AF of 0.001.

References:

Cal/EPA. 2011. Guidance for the Evaluation and Mitigation of Subsurface Vapor Intrusion to Indoor Air - Final. October.

Cal/EPA and SWRCB. 2020. Draft Supplemental Guidance for Screening and Evaluating Vapor Intrusion. February.

Cal/EPA. 2020. Human and Ecological Risk Office (HERO) Human Health Risk assessment (HHRA) Note Number 3, Issue: DTSC-Modified Screening Levels (DTSC-SLs). June.

USEPA. 2021. Regional Screening Levels Summary Table. November.

Table 6. Summary of VOC Concentrations in Soil Vapor
Van Nuys Airport Industrial Center
Van Nuys, California

Analytes				1,1,1-Trichloroethane	1,1,2-Trichloro-1,2,2-trifluoroethane	1,1,2-Trichloroethane	1,1-Dichloroethane	1,1-Dichloroethane	1,1-Difluoroethane	1,2,4-Trimethylbenzene	1,2-Dichloroethane	1,3,5-Trimethylbenzene	2-Butanone	4-Ethyltoluene
Location ID	Sample Depth (feet bgs)	Date Collected	Primary (N) or Duplicate (FD)	µg/m³	µg/m³	µg/m³	µg/m³	µg/m³	µg/m³	µg/m³	µg/m³	µg/m³	µg/m³	µg/m³
Soil Vapor Commercial/Industrial Screening Levels (AF = 0.001)				22,000,000	22,000,000	770	7,700	310,000	180,000,000	160,000	470	260,000	12,000,000	NE
Soil Vapor Commercial/Industrial Screening Levels (AF = 0.03)				733,333.3	733,333.3	25.7	256.7	10,333.3	6,000,000	5,666.7	15.7	8,666.7	733,333.3	NE
Shallow Soil Vapor Results														
16130 Stagg Street														
01-1	5	4/21/2020	N	ND	3,100	ND	ND	3,300	ND	ND	ND	ND	ND	ND
01-1	5	4/21/2020	FD	ND	ND	ND	ND	5.1	ND	ND	ND	ND	ND	ND
01-2	5	4/21/2020	N	ND	5,000	ND	ND	3,700	ND	ND	ND	ND	ND	ND
01-3	5.5	4/21/2020	N	ND	2,700	ND	ND	1,800	ND	ND	ND	ND	ND	ND
01-4	5	4/21/2020	N	ND	3,800	ND	ND	4,200	ND	ND	ND	ND	ND	ND
01-5	5.5	4/21/2020	N	ND	1,900	ND	ND	1,400	ND	ND	ND	ND	ND	ND
16159 Stagg Street														
02-1	5	4/22/2020	N	ND	2,500	ND	ND	ND	ND	ND	ND	ND	19	ND
02-1	5	4/22/2020	FD	ND	2,600	ND	ND	ND	ND	ND	ND	ND	9.1	ND
02-2	5	4/24/2020	N	ND	2,000	ND	ND	21	ND	ND	ND	ND	ND	ND
02-2	25.5	4/24/2020	N	ND	8,600	ND	ND	190	ND	ND	ND	ND	ND	ND
02-3	5	4/23/2020	N	ND	4,700	ND	ND	ND	ND	ND	ND	ND	ND	ND
02-4	7	4/23/2020	N	ND	5,300	ND	ND	150	ND	ND	ND	ND	ND	ND
02-4	25	4/23/2020	N	ND	5,500	ND	ND	180	ND	ND	ND	ND	ND	ND
02-4	44	4/23/2020	N	ND	10,000	ND	ND	420	ND	ND	ND	ND	ND	ND
02-5	5	4/23/2020	N	ND	4,100	ND	ND	96	ND	ND	ND	ND	ND	ND
02-6	5	4/23/2020	N	ND	4,600	ND	ND	130	ND	ND	ND	ND	ND	ND
02-6	25	4/23/2020	N	ND	4,900	ND	ND	170	ND	ND	ND	ND	ND	ND
02-6	25	4/23/2020	FD	ND	5,400	ND	ND	170	ND	ND	ND	ND	ND	ND
02-7	5	4/23/2020	N	ND	4,100	ND	ND	74	ND	ND	ND	ND	ND	ND
02-8	5	4/23/2020	N	ND	1,600	ND	ND	10	ND	ND	ND	ND	ND	ND
02-8	25	4/23/2020	N	ND	3,000	ND	ND	72	ND	ND	ND	ND	ND	ND
02-9	5	4/29/2020	N	4.6	820	ND	ND	5	ND	ND	ND	ND	5.3	ND
02-10	5	4/24/2020	N	ND	1,000	ND	ND	20	ND	ND	ND	ND	7.6	ND
02-10	25.5	4/24/2020	N	ND	1,700	ND	ND	68	ND	ND	ND	ND	45	ND
02-10	25.5	4/24/2020	FD	ND	2,600	ND	ND	97	ND	ND	ND	ND	36	ND
16216 Raymer Street														
11-1	5	5/1/2020	N	30	ND	ND	ND	94	ND	ND	ND	ND	ND	ND
11-1	25	5/1/2020	N	ND	ND	ND	ND	250	ND	ND	ND	ND	ND	ND
11-1	45	5/1/2020	N	ND	ND	ND	ND	580	ND	ND	ND	ND	ND	ND
11-2	5	4/27/2020	N	64	ND	ND	56	140	ND	ND	ND	ND	26	ND
11-3	5	5/1/2020	N	ND	ND	ND	ND	13	ND	ND	ND	ND	ND	ND
11-3	5	5/1/2020	FD	ND	ND	ND	ND	13	ND	ND	ND	ND	ND	ND
11-4	5	5/1/2020	N	ND	ND	ND	ND	30	ND	ND	ND	ND	ND	ND
11-5	5	5/1/2020	N	47	ND	ND	ND	140	ND	ND	ND	ND	ND	ND
11-5	5	5/1/2020	FD	47	ND	ND	ND	140	ND	ND	ND	ND	ND	ND
11-6	5	5/1/2020	N	ND	ND	ND	ND	120	ND	ND	ND	ND	ND	ND
11-7	5	4/27/2020	N	480	26	ND	49	150	ND	ND	ND	ND	ND	ND
11-7	25	4/27/2020	N	300	46	ND	100	450	ND	ND	ND	ND	ND	ND
11-7	45	4/27/2020	N	ND	ND	ND	130	880	ND	ND	ND	ND	ND	ND
11-7	75	4/27/2020	N	ND	ND	ND	170	2,000	ND	ND	ND	ND	ND	ND
11-7	100	4/27/2020	N	ND	ND	ND	ND	ND	ND	ND	ND	ND	ND	ND
11-7	100	4/27/2020	FD	ND	ND	ND	220	5,100	ND	ND	ND	ND	ND	ND

Table 6. Summary of VOC Concentrations in Soil Vapor
Van Nuys Airport Industrial Center
Van Nuys, California

Location ID	Sample Depth (feet bgs)	Date Collected	Primary (N) or Duplicate (FD)	1,1,1-Trichloroethane µg/m³	1,1,2-Trichloro-1,2,2-trifluoroethane µg/m³	1,1,2-Trichloroethane µg/m³	1,1-Dichloroethane µg/m³	1,1-Dichloroethene µg/m³	1,1-Difluoroethane µg/m³	1,2,4-Trimethylbenzene µg/m³	1,2-Dichloroethane µg/m³	1,3,5-Trimethylbenzene µg/m³	2-Butanone µg/m³	4-Ethyltoluene µg/m³
Soil Vapor Commercial/Industrial Screening Levels (AF = 0.001)				22,000,000	22,000,000	729	7,700	310,000	189,000,000	146,000	458	240,000	33,000,000	NE
Soil Vapor Commercial/Industrial Screening Levels (AF = 0.03)				733,333.3	733,333.3	24.7	256.7	10,333.3	6,000,000	4,866.7	15.7	8,666.7	733,333.3	NE
16238 Raymer Street														
12-1	25	4/30/2020	N	ND	ND	ND	ND	ND	ND	ND	ND	ND	18	ND
12-2	5	4/28/2020	N	ND	ND	ND	ND	31	ND	ND	ND	ND	ND	ND
12-3	5	4/28/2020	N	ND	ND	ND	ND	16	ND	ND	ND	ND	ND	ND
12-4	5	4/27/2020	N	ND	ND	ND	ND	ND	ND	ND	ND	ND	13	ND
12-4	25	4/27/2020	N	ND	ND	ND	ND	ND	ND	ND	ND	ND	ND	ND
12-4	45	4/27/2020	N	ND	ND	ND	ND	100	ND	ND	ND	ND	ND	ND
12-5	5	4/27/2020	N	ND	ND	ND	ND	99	ND	ND	ND	ND	ND	ND
12-6	5	4/27/2020	N	35	ND	ND	ND	320	ND	ND	ND	ND	ND	ND
12-6	25	4/27/2020	N	ND	ND	ND	ND	540	ND	ND	ND	ND	ND	ND
12-6	45	4/27/2020	N	ND	ND	ND	ND	920	ND	ND	ND	ND	ND	ND
12-6	75	4/27/2020	N	ND	ND	ND	180	2,800	ND	ND	ND	ND	ND	ND
12-6	100	4/27/2020	N	ND	ND	ND	ND	2900	ND	ND	ND	ND	ND	ND
12-6	100	4/27/2020	FD	ND	ND	ND	ND	3,100	ND	ND	ND	ND	ND	ND
12-7	5	4/27/2020	N	51	ND	ND	ND	200	ND	ND	ND	ND	ND	ND
12-8	5	4/28/2020	N	ND	ND	ND	ND	54	ND	ND	ND	ND	ND	ND
12-9	5	4/28/2020	N	ND	ND	ND	ND	58	ND	ND	ND	ND	ND	ND
12-10	5	4/28/2020	N	ND	ND	ND	ND	80	ND	ND	ND	ND	ND	ND
12-11	5	4/28/2020	N	ND	ND	ND	ND	49	ND	ND	ND	ND	ND	ND
12-11	5	4/28/2020	FD	ND	ND	ND	ND	49	ND	ND	ND	ND	ND	ND
12-12	5	4/28/2020	N	ND	ND	ND	ND	98	ND	ND	ND	ND	ND	ND
12-13	5	4/28/2020	N	ND	ND	ND	ND	55	ND	ND	ND	ND	ND	ND
12-14	5	4/28/2020	N	ND	ND	ND	ND	38	ND	ND	ND	ND	ND	ND
12-15	5	4/28/2020	N	ND	ND	ND	ND	73	ND	ND	ND	ND	ND	ND
16260/16270 Raymer Street														
15-1	5	4/27/2020	N	ND	ND	ND	ND	26	ND	ND	ND	ND	ND	ND
15-1	25	4/27/2020	N	ND	ND	ND	ND	55	ND	ND	ND	ND	ND	ND
15-1	45	4/27/2020	N	ND	ND	ND	ND	220	ND	ND	ND	ND	ND	ND
15-2	5	4/27/2020	N	ND	ND	ND	ND	ND	ND	ND	ND	ND	11	ND
15-3	5	4/28/2020	N	ND	ND	ND	ND	ND	ND	ND	ND	ND	ND	ND
15-4	5	4/28/2020	N	ND	ND	ND	ND	ND	ND	ND	ND	ND	ND	ND
15-4	5	4/28/2020	FD	ND	ND	ND	ND	ND	ND	ND	ND	ND	ND	ND
15-5	5	4/28/2020	N	ND	ND	ND	ND	ND	ND	ND	ND	ND	ND	ND
15-6	5	4/28/2020	N	ND	ND	ND	ND	25	ND	ND	ND	ND	ND	ND
15-7	5	4/28/2020	N	ND	ND	ND	ND	32	ND	ND	ND	ND	ND	ND
15-8	5	4/27/2020	N	7.5	ND	ND	ND	ND	ND	ND	ND	ND	ND	ND
16200 Stagg Street														
18-1	5	4/23/2020		No Flow										
18-2	5	4/23/2020	N	ND	940	ND	ND	520	ND	ND	ND	ND	ND	ND
18-3	5	4/23/2020	N	ND	1,600	ND	ND	720	ND	ND	ND	ND	ND	ND
16249/16259 Stagg Street														
19-1	5	4/22/2020	N	ND	730	ND	ND	ND	ND	ND	ND	ND	15	ND
19-2	7	4/22/2020	N	ND	3,000	ND	ND	29	ND	ND	ND	ND	27	ND
19-3	5	4/22/2020	N	ND	5,300	ND	28	120	ND	ND	ND	ND	ND	ND
19-3	24	4/22/2020	N	ND	5,200	ND	150	230	ND	ND	ND	ND	ND	ND
19-4	5	4/23/2020	N	ND	6,200	ND	23	150	ND	ND	ND	ND	ND	ND
19-5	5	4/23/2020	N	ND	1,600	ND	ND	ND	ND	ND	ND	ND	ND	ND
19-6	7	4/22/2020	N	14	2,300	ND	ND	11	ND	ND	ND	ND	ND	ND

Table 6. Summary of VOC Concentrations in Soil Vapor
Van Nuys Airport Industrial Center
Van Nuys, California

Analytes				1,1,1-Trichloroethane	1,1,2-Trichloro-1,2,2-trifluoroethane	1,1,2-Trichloroethane	1,1-Dichloroethane	1,1-Dichloroethene	1,1-Difluoroethane	1,2,4-Trimethylbenzene	1,2-Dichloroethane	1,3,5-Trimethylbenzene	2-Butanone	4-Ethyltoluene
Location ID	Sample Depth (feet bgs)	Date Collected	Primary (N) or Duplicate (FD)	µg/m³	µg/m³	µg/m³	µg/m³	µg/m³	µg/m³	µg/m³	µg/m³	µg/m³	µg/m³	µg/m³
Soil Vapor Commercial/Industrial Screening Levels (AF = 0.001)				22,000,000	33,000,000	770	7,700	310,000	180,000,000	209,000	470	180,000	33,000,000	NE
Soil Vapor Commercial/Industrial Screening Levels (AF = 0.03)				733,333.3	733,333.3	25.7	256.7	10,333.3	6,000,000	6,966.7	15.7	6,000	733,333.3	NE
19-6	24	4/22/2020	N	ND	3,100	ND	28	140	ND	ND	ND	ND	ND	ND
19-7	7	4/22/2020	N	ND	3,600	ND	110	350	ND	ND	ND	ND	ND	ND
19-8	7	4/23/2020	N	ND	ND	ND	ND	ND	ND	ND	ND	ND	ND	ND
19-8	24	4/23/2020	N	ND	11,000	ND	ND	570	ND	ND	ND	ND	ND	ND
19-9	5	4/29/2020	N	ND	360	ND	ND	2.6	ND	ND	ND	ND	ND	ND
19-10	5	4/29/2020	N	ND	780	ND	ND	15	ND	ND	ND	ND	5.6	ND
16300/16320 Stagg Street														
20-1	5	4/20/2020	N	ND	ND	ND	ND	5,600	ND	ND	ND	ND	ND	ND
20-1	25	4/20/2020	N	ND	560	ND	ND	11,000	ND	ND	ND	ND	ND	ND
20-2	5	4/20/2020	N	84	200	ND	20	3,300	ND	ND	ND	ND	ND	ND
20-2	25	4/20/2020	N	ND	ND	ND	ND	6,400	ND	ND	ND	ND	ND	ND
20-2	43.5	4/20/2020	N	ND	1,200	ND	120	17,000	ND	ND	ND	ND	ND	ND
20-3	5	4/20/2020	N	ND	ND	ND	ND	5,800	ND	ND	ND	ND	ND	ND
20-3	5	4/20/2020	FD	ND	240	ND	ND	3,500	ND	ND	ND	ND	ND	ND
20-3	25	4/20/2020	N	ND	ND	ND	ND	2,200	ND	ND	ND	ND	ND	ND
20-4	5	4/20/2020	N	ND	ND	ND	ND	5,300	ND	ND	ND	ND	ND	ND
20-4	25	4/20/2020	N	ND	ND	ND	ND	9,300	ND	ND	ND	ND	ND	ND
20-5	5	4/20/2020	N	ND	ND	ND	ND	4,400	ND	ND	ND	ND	ND	ND
20-5	24	4/20/2020	N	ND	490	ND	ND	10,000	ND	ND	ND	ND	ND	ND
20-6	4	4/21/2020	N	ND	530	ND	ND	ND	ND	ND	ND	ND	ND	ND
20-6	25	4/21/2020	N	ND	510	ND	ND	6,300	ND	ND	ND	ND	ND	ND
16250 Stagg Street														
21-1	6	4/21/2020	N	ND	410	ND	ND	3,400	ND	ND	ND	ND	ND	ND
21-2	5.5	4/21/2020	N	ND	230	ND	ND	350	ND	ND	ND	ND	86	ND
21-3	5	4/21/2020	N	ND	650	ND	ND	ND	ND	ND	ND	ND	ND	ND
21-4	5	4/21/2020	N	ND	740	ND	ND	1,100	ND	ND	ND	ND	ND	ND
21-5	5	4/21/2020	N	ND	970	ND	ND	1,700	ND	ND	ND	ND	ND	ND
21-5	25	4/21/2020	N	ND	1,100	ND	ND	2,500	ND	ND	ND	ND	ND	ND
21-6	5	4/21/2020	N	ND	650	ND	ND	1,700	ND	ND	ND	ND	ND	ND
21-6	25	4/21/2020	N	ND	780	ND	ND	3,200	ND	ND	ND	ND	ND	ND
16201 Stagg Street														
23-1	5	4/22/2020	N	ND	4,500	ND	ND	110	ND	ND	ND	ND	ND	ND
23-1	24	4/22/2020	N	ND	7,800	ND	ND	400	ND	ND	ND	ND	ND	ND
23-1	44.5	4/22/2020	N	ND	4,800	ND	ND	120	ND	ND	ND	ND	ND	ND
23-2	5	4/22/2020	N	ND	11,000	ND	ND	94	ND	ND	ND	ND	ND	ND
23-2	25	4/22/2020	N	ND	10,000	ND	ND	190	ND	ND	ND	ND	ND	ND
23-3	5	4/22/2020	N	ND	9,700	ND	ND	60	ND	ND	ND	ND	ND	ND
23-3	25	4/22/2020	N	ND	10,000	ND	ND	190	ND	ND	ND	ND	ND	ND
23-4	5	4/22/2020	N	ND	7,600	ND	ND	70	ND	ND	ND	ND	ND	ND
23-4	25	4/22/2020	N	ND	6,100	ND	ND	89	ND	ND	ND	ND	ND	ND
23-5	5	4/24/2020	N	ND	8,500	ND	ND	130	ND	ND	ND	ND	ND	ND
23-5	25	4/24/2020	N	ND	11,000	ND	ND	320	ND	ND	ND	ND	ND	ND
23-6	5	4/24/2020	N	ND	9,300	ND	ND	52	ND	ND	ND	ND	ND	ND
23-6	25	4/24/2020	N	ND	8,800	ND	ND	100	ND	ND	ND	ND	ND	ND
23-7	5	4/24/2020	N	ND	5,800	ND	ND	19	ND	ND	ND	ND	ND	ND
23-7	25	4/24/2020	N	ND	11,000	ND	ND	150	ND	ND	ND	ND	ND	ND
23-8	5	4/24/2020	N	ND	3,300	ND	ND	28	ND	ND	ND	ND	ND	ND
23-8	25	4/24/2020	N	ND	5,300	ND	ND	62	ND	140	ND	ND	ND	ND

Table 6. Summary of VOC Concentrations in Soil Vapor
Van Nuys Airport Industrial Center
Van Nuys, California

Analytes				1,1,1-Trichloroethane	1,1,2-Trichloro-1,2,2-trifluoroethane	1,1,2-Trichloroethane	1,1-Dichloroethane	1,1-Dichloroethene	1,1-Difluoroethane	1,2,4-Trimethylbenzene	1,2-Dichloroethane	1,3,5-Trimethylbenzene	2-Butanone	4-Ethyltoluene
Location ID	Sample Depth (feet bgs)	Date Collected	Primary (N) or Duplicate (FD)	µg/m³	µg/m³	µg/m³	µg/m³	µg/m³	µg/m³	µg/m³	µg/m³	µg/m³	µg/m³	µg/m³
Soil Vapor Commercial/Industrial Screening Levels (AF = 0.001)				27,000,000	21,000,000	770	7,700	310,000	190,000,000	260,000	420	260,000	32,000,000	NE
Soil Vapor Commercial/Industrial Screening Levels (AF = 0.03)				733,333.3	733,333.3	25.7	256.7	10,333.3	6,000,000	8,666.7	15.7	8,666.7	733,333.3	NE
16345 Raymer Street														
26-1	5	5/1/2020	N	ND	ND	ND	ND	68	ND	ND	ND	ND	ND	ND
26-2	5	5/1/2020	N	89	ND	ND	ND	810	ND	ND	ND	ND	ND	ND
26-3	5	5/1/2020	N	120	ND	ND	ND	2,900	ND	ND	ND	ND	ND	ND
26-4	5	5/1/2020	N	180	ND	ND	47	380	ND	ND	ND	ND	ND	ND
26-5	5	5/1/2020	N	720	ND	ND	ND	ND	ND	ND	ND	ND	ND	ND
26-7	5	4/30/2020	N	36	ND	ND	3.3	ND	ND	ND	ND	ND	5.7	7.1
26-8	5	4/30/2020	N	500	ND	ND	ND	130	ND	ND	ND	ND	ND	ND
26-8	5	4/30/2020	FD	510	ND	ND	ND	130	ND	ND	ND	ND	ND	ND
26-9	5	4/30/2020	N	170	ND	ND	13	1,700	ND	ND	ND	ND	ND	ND
26-10	5	4/30/2020	N	15	ND	ND	ND	ND	ND	ND	ND	ND	5.2	ND
26-11	5	4/30/2020	N	27	ND	ND	ND	370	ND	ND	ND	ND	ND	ND
26-12	5	4/30/2020	N	24	ND	ND	ND	340	ND	ND	ND	ND	17	ND
7877 Woodley Avenue														
D-1	5	4/30/2020	N	ND	690	ND	ND	ND	ND	ND	NR	ND	52	ND
D-1	25	4/30/2020	N	ND	1,900	ND	ND	ND	ND	ND	NR	ND	22	ND
D-1	25	4/30/2020	FD	ND	1,800	ND	ND	ND	ND	ND	NR	ND	ND	ND
D-2	5	4/30/2020	N	ND	300	ND	ND	ND	ND	ND	NR	ND	ND	ND
D-3	5	4/30/2020	N	ND	570	ND	ND	ND	ND	ND	NR	ND	7.8	ND
D-4	5	4/30/2020	N	ND	710	ND	ND	ND	ND	ND	NR	ND	7.2	ND
D-5	5	4/30/2020	N	ND	2,400	ND	ND	ND	ND	ND	NR	ND	ND	ND
D-5	5	4/30/2020	FD	ND	1,700	ND	ND	ND	ND	ND	NR	ND	ND	ND
D-6	5	4/30/2020	N	ND	1,300	ND	ND	ND	ND	ND	NR	ND	7	ND
D-7	5	4/30/2020	N	ND	ND	ND	ND	ND	ND	ND	NR	ND	ND	ND
D-8	5	4/30/2020	N	ND	1,700	ND	ND	ND	ND	ND	NR	ND	ND	ND
D-9	5	4/30/2020	N	ND	670	ND	ND	ND	ND	ND	NR	ND	8.7	ND
D-9	25	4/30/2020	N	ND	1,300	ND	ND	ND	ND	ND	NR	ND	ND	ND
D-10	5	4/30/2020	N	ND	930	ND	ND	ND	ND	ND	NR	ND	ND	ND
D-10	25	4/30/2020	N	ND	ND	ND	ND	ND	ND	ND	NR	ND	ND	ND
D-11	5	4/30/2020	N	ND	660	ND	ND	ND	ND	ND	NR	ND	ND	ND
D-12	5	4/30/2020	N	ND	220	ND	ND	ND	ND	ND	NR	ND	ND	ND
Deep Soil Vapor Results														
16345 Raymer Street														
B-3	50	8/14/2020	N	720	ND	ND	ND	18,000	NR	NR	ND	ND	ND	NR
B-3	75	8/14/2020	N	1,100	ND	ND	800	20,000	NR	NR	ND	ND	ND	NR
B-3	125	8/14/2020	N	ND	ND	ND	398	7,200	NR	NR	ND	ND	ND	NR
B-3	150	8/14/2020	N	350	ND	ND	330	17,000	NR	NR	ND	ND	ND	NR
B-3	175	8/14/2020	N	ND	ND	ND	ND	530	NR	NR	ND	ND	ND	NR
B-13	100	8/14/2020	N	740	ND	ND	720	ND	NR	NR	ND	ND	ND	NR
B-17	10	8/14/2020	N	ND	ND	ND	ND	2,800	NR	NR	ND	ND	ND	NR
B-17	30	8/14/2020	N	ND	ND	ND	ND	3,300	NR	NR	ND	ND	ND	NR
B-17	40	8/14/2020	N	ND	ND	ND	ND	6,200	NR	NR	ND	ND	ND	NR
B-18	10	8/14/2020	N	ND	ND	ND	ND	490	NR	NR	ND	ND	ND	NR
B-18	40	8/14/2020	N	ND	ND	ND	ND	980	NR	NR	ND	ND	ND	NR
DSVP-6	65	8/7/2020	N	620	ND	ND	640	13,000	NR	NR	ND	ND	ND	ND

Table 6. Summary of VOC Concentrations in Soil Vapor
Van Nuys Airport Industrial Center
Van Nuys, California

Analytes				1,1,1-Trichloroethane	1,1,2-Trichloro-1,2,2-trifluoroethane	1,1,2-Trichloroethane	1,1-Dichloroethane	1,1-Dichloroethene	1,1-Difluoroethane	1,2,4-Trimethylbenzene	1,2-Dichloroethane	1,3,5-Trimethylbenzene	2-Butanone	4-Ethyltoluene
Location ID	Sample Depth (feet bgs)	Date Collected	Primary (N) or Duplicate (FD)	µg/m³	µg/m³	µg/m³	µg/m³	µg/m³	µg/m³	µg/m³	µg/m³	µg/m³	µg/m³	µg/m³
Soil Vapor Commercial/Industrial Screening Levels (AF = 0.001)				22,000,000	22,000,000	770	7,700	210,000	180,000,000	360,000	470	360,000	22,000,000	NE
Soil Vapor Commercial/Industrial Screening Levels (AF = 0.03)				733,333.3	733,333.3	25.7	256.7	10,333.3	6,000,000	8,666.7	15.7	8,666.7	733,333.3	NE
DSVP-6	95	8/7/2020	N	770	ND	ND	720	18,000	NR	NR	ND	ND	ND	ND
DSVP-6	120	8/7/2020	N	220	ND	ND	380	11,000	NR	NR	ND	ND	ND	ND
DSVP-6	145	8/7/2020	N	180	ND	ND	350	6,300	NR	NR	ND	ND	ND	ND
DSVP-6	160	8/7/2020	N	ND	ND	ND	ND	820	NR	NR	ND	ND	56	ND
DSVP-6	180	8/7/2020	N	93	ND	ND	110	2,300	NR	NR	ND	ND	ND	ND
16300/16320 Stagg Street														
DSVP-1	65	8/7/2020	N	ND	ND	ND	ND	46,000	NR	NR	ND	ND	ND	ND
DSVP-1	100	8/7/2020	N	ND	ND	ND	ND	73,000	NR	NR	ND	ND	ND	ND
DSVP-1	120	8/7/2020	N	ND	1,700	ND	180	75,000	NR	NR	180	ND	ND	ND
DSVP-1	145	8/7/2020	N	ND	2,000	100	190	82,000	NR	NR	360	ND	ND	ND
DSVP-1	165	8/7/2020	N	ND	580	ND	ND	9,400	NR	NR	ND	ND	ND	ND
16130 Stagg Street														
DSVP-2	25	8/7/2020	N	ND	4,300	ND	190	6,600	NR	NR	ND	ND	ND	ND
DSVP-2	55	8/7/2020	N	ND	10,000	ND	870	23,000	NR	NR	190	ND	ND	ND
DSVP-2	75	8/7/2020	N	ND	11,000	ND	1,000	31,000	NR	NR	190	ND	ND	ND
DSVP-2	105	8/7/2020	N	ND	8,700	ND	330	10,000	NR	NR	78	ND	ND	ND
DSVP-2	125	8/7/2020	N	ND	9,100	ND	680	36,000	NR	NR	910	ND	ND	ND
DSVP-2	155	8/7/2020	N	ND	4,100	ND	380	11,000	NR	NR	79	ND	ND	ND
16201 Stagg Street														
DSVP-3	65	8/5/2020	N	ND	23,000	ND	210	2,000	NR	NR	ND	ND	ND	ND
DSVP-3	85	8/5/2020	N	ND	24,000	ND	250	2,500	NR	NR	ND	ND	ND	ND
DSVP-3	110	8/5/2020	N	ND	56,000	ND	150	4,000	NR	NR	54	ND	ND	ND
DSVP-3	125	8/5/2020	N	ND	24,000	ND	49	2,900	NR	NR	ND	ND	ND	ND
DSVP-3	140	8/5/2020	N	ND	8,500	ND	55	3,900	NR	NR	ND	ND	ND	ND
DSVP-3	160	8/5/2020	N	ND	4,100	ND	ND	1,500	NR	NR	ND	ND	ND	ND
7877 Woodley Avenue														
DSVP-4	55	8/7/2020	N	ND	2,500	110	ND	160	NR	NR	ND	ND	ND	ND
DSVP-4	85	8/7/2020	N	ND	4,300	120	ND	290	NR	NR	ND	ND	ND	ND
DSVP-4	110	8/7/2020	N	ND	28,000	67	ND	1,400	NR	NR	180	ND	ND	ND
DSVP-4	130	8/7/2020	N	ND	8,900	66	ND	1,200	NR	NR	99	ND	ND	ND
DSVP-4	155	8/7/2020	N	ND	5,500	56	ND	1,100	NR	NR	69	ND	ND	ND
DSVP-4	172	8/7/2020	N	ND	2,700	71	ND	190	NR	NR	ND	ND	ND	ND
16216 Raymer Street														
DSVP-5	65	8/5/2020	N	ND	ND	ND	ND	170	NR	NR	ND	ND	ND	ND
DSVP-5	80	8/5/2020	N	ND	ND	ND	160	2,300	NR	NR	ND	ND	ND	ND
DSVP-5	110	8/5/2020	N	ND	ND	ND	140	3,200	NR	NR	ND	ND	ND	ND
DSVP-5	140	8/5/2020	N	ND	ND	ND	87	14,000	NR	NR	ND	62	ND	46
DSVP-5	170	8/5/2020	N	ND	ND	ND	74	3,500	NR	NR	ND	25	52	ND
DSVP-5	190	8/5/2020	N	ND	ND	ND	48	2,600	NR	NR	ND	ND	ND	ND

Table 6. Summary of VOC Concentrations in Soil Vapor
Van Nuys Airport Industrial Center
Van Nuys, California

Analytes				Acetone	Benzene	Bromodichlorom ethane	Bromoform	Bromomethane	Carbon Disulfide	Carbon Tetrachloride	Chloroethane	Chloroform	Chloromethane	cis-1,2-Dichloroethene	Dichlorodifluoro methane
Location ID	Sample Depth (feet bgs)	Date Collected	Primary (N) or Duplicate (FD)	µg/m³	µg/m³	µg/m³	µg/m³	µg/m³	µg/m³	µg/m³	µg/m³	µg/m³	µg/m³	µg/m³	µg/m³
Soil Vapor Commercial/Industrial Screening Levels (AF = 0.001)				140,000,000	420	330	11,000	22,000	2,100,000	2,000	NE	530	390,000	35,000	440,000
Soil Vapor Commercial/Industrial Screening Levels (AF = 0.03)				4,666,666.7	14	11.0	366.7	733.3	103,333.3	66.7	NE	17.7	13,000	1,166.7	14,666.7
Shallow Soil Vapor Results															
16130 Stagg Street															
01-1	5	4/21/2020	N	ND	ND	ND	ND	ND	ND	ND	ND	280	ND	ND	ND
01-1	5	4/21/2020	FD	ND	7	ND	ND	ND	ND	ND	ND	ND	ND	ND	ND
01-2	5	4/21/2020	N	ND	ND	ND	ND	ND	ND	ND	ND	340	ND	ND	ND
01-3	5.5	4/21/2020	N	ND	ND	ND	ND	ND	ND	ND	ND	210	ND	ND	ND
01-4	5	4/21/2020	N	ND	ND	ND	ND	ND	ND	ND	ND	ND	ND	ND	ND
01-5	5.5	4/21/2020	N	ND	ND	ND	ND	ND	ND	ND	ND	100	ND	ND	ND
16159 Stagg Street															
02-1	5	4/22/2020	N	72	4.7	ND	ND	ND	ND	750	ND	33	3.1	ND	5.3
02-1	5	4/22/2020	FD	47	4.8	ND	ND	ND	ND	430	ND	30	ND	ND	6.5
02-2	5	4/24/2020	N	ND	ND	ND	ND	ND	ND	880	ND	120	ND	ND	ND
02-2	25.5	4/24/2020	N	ND	ND	ND	ND	ND	ND	4,500	ND	830	ND	ND	ND
02-3	5	4/23/2020	N	700	ND	ND	ND	ND	ND	230	ND	135	ND	ND	ND
02-4	7	4/23/2020	N	350	ND	ND	ND	ND	ND	1,500	ND	320	ND	ND	ND
02-4	25	4/23/2020	N	ND	ND	ND	ND	ND	ND	1,600	ND	350	ND	ND	ND
02-4	44	4/23/2020	N	500	ND	ND	ND	ND	ND	2,900	ND	530	ND	ND	ND
02-5	5	4/23/2020	N	ND	ND	ND	ND	ND	ND	530	ND	140	ND	ND	ND
02-6	5	4/23/2020	N	ND	ND	ND	ND	ND	ND	885	ND	140	ND	ND	ND
02-6	25	4/23/2020	N	ND	ND	ND	ND	ND	ND	650	ND	180	ND	ND	ND
02-6	25	4/23/2020	FD	ND	ND	ND	ND	ND	ND	680	ND	180	ND	ND	ND
02-7	5	4/23/2020	N	ND	ND	ND	ND	ND	ND	210	ND	86	ND	ND	ND
02-8	5	4/23/2020	N	ND	ND	ND	ND	ND	ND	110	ND	12	ND	ND	ND
02-8	25	4/23/2020	N	ND	ND	ND	ND	ND	ND	250	ND	58	ND	ND	ND
02-9	5	4/29/2020	N	14	ND	ND	ND	ND	ND	200	ND	14	ND	ND	3.5
02-10	5	4/24/2020	N	31	ND	ND	ND	ND	ND	430	ND	88	1.6	ND	4
02-10	25.5	4/24/2020	N	92	ND	ND	ND	ND	ND	370	ND	120	1.4	ND	4.6
02-10	25.5	4/24/2020	FD	49	ND	ND	ND	ND	ND	1,100	ND	170	ND	ND	ND
16216 Raymer Street															
11-1	5	5/1/2020	N	ND	ND	ND	ND	ND	ND	ND	ND	ND	ND	ND	ND
11-1	25	5/1/2020	N	ND	ND	ND	ND	ND	ND	ND	ND	ND	ND	ND	ND
11-1	45	5/1/2020	N	ND	ND	ND	ND	ND	ND	ND	ND	ND	ND	ND	ND
11-2	5	4/27/2020	N	180	ND	ND	150	42	ND	ND	ND	25	12	ND	ND
11-3	5	5/1/2020	N	ND	ND	ND	ND	ND	ND	ND	ND	ND	ND	ND	ND
11-3	5	5/1/2020	FD	ND	ND	ND	ND	ND	ND	ND	ND	ND	ND	ND	ND
11-4	5	5/1/2020	N	25	ND	ND	ND	ND	ND	ND	ND	ND	ND	ND	ND
11-5	5	5/1/2020	N	ND	ND	ND	ND	ND	ND	ND	ND	ND	ND	ND	ND
11-5	5	5/1/2020	FD	ND	ND	ND	ND	ND	ND	ND	ND	ND	ND	ND	ND
11-6	5	5/1/2020	N	ND	ND	ND	ND	ND	ND	ND	ND	ND	ND	ND	ND
11-7	5	4/27/2020	N	63	5.9	ND	ND	ND	15	10	ND	17	7.5	ND	ND
11-7	25	4/27/2020	N	53	14	ND	ND	ND	31	23	ND	42	ND	ND	ND
11-7	45	4/27/2020	N	ND	ND	ND	ND	ND	ND	ND	ND	ND	ND	ND	ND
11-7	75	4/27/2020	N	ND	ND	410	ND	ND	ND	ND	ND	ND	ND	ND	ND
11-7	100	4/27/2020	N	ND	ND	ND	ND	ND	ND	ND	ND	ND	ND	ND	ND
11-7	100	4/27/2020	FD	ND	ND	ND	ND	ND	ND	ND	ND	170	ND	ND	ND

Table 6. Summary of VOC Concentrations in Soil Vapor
Van Nuys Airport Industrial Center
Van Nuys, California

Location ID	Sample Depth (feet bgs)	Date Collected	Primary (N) or Duplicate (FD)	Acetone µg/m³	Benzene µg/m³	Bromodichloromethane µg/m³	Bromoform µg/m³	Bromomethane µg/m³	Carbon Disulfide µg/m³	Carbon Tetrachloride µg/m³	Chloroethane µg/m³	Chloroform µg/m³	Chloromethane µg/m³	cis-1,2-Dichloroethene µg/m³	Dichlorodifluoromethane µg/m³
Soil Vapor Commercial/Industrial Screening Levels (AF = 0.001)				140,000,000	420	330	11,000	22,000	3,100,000	2,000	NE	530	390,000	15,000	440,000
Soil Vapor Commercial/Industrial Screening Levels (AF = 0.03)				4,666,666.7	14	11.0	366.7	733.3	103,333.3	66.7	NE	17.7	13,000	1,166.7	14,666.7
16238 Raymer Street															
12-1	25	4/30/2020	N	27	ND	ND	ND	ND	ND	ND	ND	ND	ND	ND	ND
12-2	5	4/28/2020	N	200	ND	ND	ND	ND	ND	ND	ND	ND	ND	ND	ND
12-3	5	4/28/2020	N	ND	ND	ND	ND	ND	ND	ND	ND	ND	ND	ND	ND
12-4	5	4/27/2020	N	100	ND	ND	ND	ND	ND	ND	ND	ND	5	ND	ND
12-4	25	4/27/2020	N	51	ND	ND	ND	ND	ND	ND	ND	ND	ND	ND	ND
12-4	45	4/27/2020	N	130	ND	ND	ND	ND	ND	ND	ND	ND	ND	ND	ND
12-5	5	4/27/2020	N	79	ND	ND	ND	ND	ND	ND	ND	ND	ND	ND	ND
12-6	5	4/27/2020	N	98	12	ND	ND	ND	ND	ND	ND	ND	ND	ND	ND
12-6	25	4/27/2020	N	ND	ND	ND	ND	ND	ND	ND	ND	ND	ND	ND	ND
12-6	45	4/27/2020	N	ND	ND	ND	ND	ND	ND	ND	ND	ND	ND	ND	ND
12-6	75	4/27/2020	N	ND	ND	ND	ND	ND	ND	ND	ND	ND	ND	ND	ND
12-6	100	4/27/2020	N	ND	ND	ND	ND	ND	ND	ND	ND	ND	ND	ND	ND
12-6	100	4/27/2020	FD	ND	ND	ND	ND	ND	ND	ND	ND	ND	ND	ND	ND
12-7	5	4/27/2020	N	88	ND	ND	ND	ND	ND	ND	ND	ND	ND	ND	ND
12-8	5	4/28/2020	N	ND	ND	ND	ND	ND	ND	ND	ND	ND	ND	ND	ND
12-9	5	4/28/2020	N	ND	ND	ND	ND	ND	ND	ND	ND	ND	ND	ND	ND
12-10	5	4/28/2020	N	ND	ND	ND	ND	ND	ND	ND	ND	ND	ND	ND	ND
12-11	5	4/28/2020	N	ND	ND	ND	ND	ND	ND	ND	ND	ND	ND	ND	ND
12-11	5	4/28/2020	FD	ND	ND	ND	ND	ND	ND	ND	ND	ND	ND	ND	ND
12-12	5	4/28/2020	N	ND	ND	ND	ND	ND	ND	ND	ND	ND	ND	ND	ND
12-13	5	4/28/2020	N	ND	ND	ND	ND	ND	ND	ND	ND	ND	ND	ND	ND
12-14	5	4/28/2020	N	ND	ND	ND	ND	ND	ND	ND	ND	ND	ND	ND	ND
12-15	5	4/28/2020	N	ND	ND	ND	ND	ND	ND	ND	ND	ND	ND	ND	ND
16260/16270 Raymer Street															
15-1	5	4/27/2020	N	72	ND	ND	ND	ND	ND	ND	ND	31	ND	ND	ND
15-1	25	4/27/2020	N	ND	ND	ND	ND	ND	ND	ND	ND	ND	ND	ND	ND
15-1	45	4/27/2020	N	ND	ND	ND	ND	ND	ND	ND	ND	ND	ND	ND	ND
15-2	5	4/27/2020	N	29	15	ND	ND	ND	ND	ND	ND	2.5	ND	ND	2.8
15-3	5	4/28/2020	N	14	ND	ND	ND	ND	ND	ND	ND	ND	ND	ND	ND
15-4	5	4/28/2020	N	ND	ND	ND	ND	ND	ND	ND	ND	ND	ND	ND	ND
15-4	5	4/28/2020	FD	ND	ND	ND	ND	ND	ND	ND	ND	ND	ND	ND	ND
15-5	5	4/28/2020	N	ND	ND	ND	ND	ND	ND	ND	ND	ND	ND	ND	ND
15-6	5	4/28/2020	N	ND	ND	ND	ND	ND	ND	ND	ND	ND	ND	ND	ND
15-7	5	4/28/2020	N	ND	ND	ND	ND	ND	ND	ND	ND	ND	ND	ND	ND
15-8	5	4/27/2020	N	51	ND	ND	ND	ND	ND	ND	ND	ND	ND	ND	4.6
16200 Stagg Street															
18-1	5	4/23/2020		No Flow											
18-2	5	4/23/2020	N	55	ND	ND	ND	ND	ND	ND	ND	130	ND	ND	ND
18-3	5	4/23/2020	N	24	ND	ND	ND	ND	ND	ND	ND	110	ND	ND	ND
16249/16259 Stagg Street															
19-1	5	4/22/2020	N	91	ND	ND	ND	ND	ND	280	ND	ND	2.4	ND	3.7
19-2	7	4/22/2020	N	120	41	ND	ND	ND	ND	1,300	ND	83	ND	ND	ND
19-3	5	4/22/2020	N	80	11	ND	ND	ND	ND	2,200	ND	490	ND	ND	12
19-3	24	4/22/2020	N	72	ND	ND	ND	ND	ND	4,400	ND	885	ND	ND	ND
19-4	5	4/23/2020	N	200	ND	ND	ND	ND	ND	1,800	ND	760	ND	ND	ND
19-5	5	4/23/2020	N	29	ND	ND	ND	ND	ND	640	ND	23	ND	ND	ND
19-6	7	4/22/2020	N	70	11	ND	ND	ND	ND	650	ND	200	5.4	ND	ND

Table 6. Summary of VOC Concentrations in Soil Vapor
Van Nuys Airport Industrial Center
Van Nuys, California

Location ID	Sample Depth (feet bgs)	Date Collected	Primary (N) or Duplicate (FD)	Acetone µg/m³	Benzene µg/m³	Bromodichloromethane µg/m³	Bromoform µg/m³	Bromomethane µg/m³	Carbon Disulfide µg/m³	Carbon Tetrachloride µg/m³	Chloroethane µg/m³	Chloroform µg/m³	Chloromethane µg/m³	cis-1,2-Dichloroethene µg/m³	Dichlorodifluoromethane µg/m³
Soil Vapor Commercial/Industrial Screening Levels (AF = 0.001)				140,000,000	420	330	12,000	21,000	2,100,000	2,000	NE	530	250,000	35,000	440,000
Soil Vapor Commercial/Industrial Screening Levels (AF = 0.03)				4,666,666.7	14	11.0	366.7	733.3	107,333.3	66.7	NE	17.7	13,000	1,166.7	14,666.7
19-6	24	4/22/2020	N	ND	ND	ND	ND	ND	ND	1,500	ND	520	ND	ND	ND
19-7	7	4/22/2020	N	44	ND	ND	ND	ND	ND	1,800	ND	830	ND	23	ND
19-8	7	4/23/2020	N	ND	ND	ND	ND	ND	ND	ND	ND	ND	ND	ND	ND
19-8	24	4/23/2020	N	ND	ND	ND	ND	ND	ND	8,190	ND	1,600	ND	ND	ND
19-9	5	4/29/2020	N	24	35	ND	ND	ND	ND	330	ND	16	ND	ND	3.2
19-10	5	4/29/2020	N	34	ND	ND	ND	ND	ND	710	ND	75	ND	ND	ND
16300/16320 Stagg Street															
20-1	5	4/20/2020	N	ND	ND	ND	ND	ND	ND	ND	ND	ND	ND	ND	ND
20-1	25	4/20/2020	N	ND	ND	ND	ND	ND	ND	ND	ND	ND	ND	ND	ND
20-2	5	4/20/2020	N	57	ND	ND	ND	ND	ND	ND	ND	ND	ND	ND	ND
20-2	25	4/20/2020	N	ND	ND	ND	ND	ND	ND	ND	ND	ND	ND	ND	ND
20-2	43.5	4/20/2020	N	ND	ND	ND	ND	ND	ND	ND	ND	ND	ND	ND	ND
20-3	5	4/20/2020	N	ND	ND	ND	ND	ND	ND	ND	ND	ND	ND	ND	ND
20-3	5	4/20/2020	FD	660	ND	ND	ND	ND	ND	ND	ND	ND	ND	ND	ND
20-3	25	4/20/2020	N	ND	ND	ND	ND	ND	ND	ND	ND	ND	ND	ND	ND
20-4	5	4/20/2020	N	ND	ND	ND	ND	ND	ND	ND	ND	ND	ND	ND	ND
20-4	25	4/20/2020	N	ND	ND	ND	ND	ND	ND	ND	ND	ND	ND	ND	ND
20-5	5	4/20/2020	N	ND	ND	ND	ND	ND	ND	ND	ND	ND	ND	ND	ND
20-5	24	4/20/2020	N	ND	ND	ND	ND	ND	ND	ND	ND	ND	ND	ND	ND
20-6	4	4/21/2020	N	ND	ND	ND	ND	ND	ND	ND	ND	ND	ND	ND	ND
20-6	25	4/21/2020	N	ND	ND	ND	ND	ND	ND	ND	ND	ND	ND	ND	ND
16250 Stagg Street															
21-1	6	4/21/2020	N	ND	ND	ND	ND	ND	ND	ND	ND	59	ND	ND	ND
21-2	5.5	4/21/2020	N	64	ND	ND	ND	ND	ND	ND	ND	15	ND	ND	4.4
21-3	5	4/21/2020	N	ND	ND	ND	ND	ND	ND	ND	ND	290	ND	ND	ND
21-4	5	4/21/2020	N	ND	ND	ND	ND	ND	ND	ND	ND	560	ND	ND	ND
21-5	5	4/21/2020	N	ND	ND	ND	ND	ND	ND	ND	ND	300	ND	ND	ND
21-5	25	4/21/2020	N	ND	ND	ND	ND	ND	ND	ND	ND	480	ND	ND	ND
21-6	5	4/21/2020	N	ND	ND	ND	ND	ND	ND	ND	ND	44	ND	ND	ND
21-6	25	4/21/2020	N	ND	ND	ND	ND	ND	ND	ND	ND	110	ND	ND	ND
16201 Stagg Street															
23-1	5	4/22/2020	N	ND	ND	ND	ND	ND	ND	1,500	ND	630	ND	ND	ND
23-1	24	4/22/2020	N	ND	ND	ND	ND	ND	ND	9,190	ND	1,500	ND	ND	ND
23-1	44.5	4/22/2020	N	ND	ND	ND	ND	ND	ND	3,800	ND	670	ND	ND	ND
23-2	5	4/22/2020	N	ND	40	ND	ND	ND	ND	4,500	ND	710	ND	ND	ND
23-2	25	4/22/2020	N	ND	ND	ND	ND	ND	ND	7,300	ND	1,200	ND	ND	ND
23-3	5	4/22/2020	N	ND	ND	ND	ND	ND	ND	3,400	ND	450	ND	ND	ND
23-3	25	4/22/2020	N	ND	ND	ND	ND	ND	ND	6,200	ND	920	ND	ND	ND
23-4	5	4/22/2020	N	ND	ND	ND	ND	ND	ND	3,500	ND	580	ND	ND	ND
23-4	25	4/22/2020	N	ND	ND	ND	ND	ND	ND	2,700	ND	550	ND	ND	ND
23-5	5	4/24/2020	N	ND	11	ND	ND	ND	ND	5,300	ND	1,100	ND	ND	ND
23-5	25	4/24/2020	N	ND	ND	ND	ND	ND	ND	9,800	ND	1,900	ND	ND	ND
23-6	5	4/24/2020	N	ND	ND	ND	ND	ND	ND	4,200	ND	610	ND	ND	ND
23-6	25	4/24/2020	N	ND	ND	ND	ND	ND	ND	5,300	ND	800	ND	ND	ND
23-7	5	4/24/2020	N	25	ND	ND	ND	ND	ND	2,400	ND	430	ND	ND	13
23-7	25	4/24/2020	N	150	ND	ND	ND	ND	ND	6,900	ND	1,100	ND	ND	ND
23-8	5	4/24/2020	N	ND	ND	ND	ND	ND	ND	2,500	ND	160	ND	ND	ND
23-8	25	4/24/2020	N	79	180	ND	ND	ND	ND	3,500	ND	360	ND	ND	ND

Table 6. Summary of VOC Concentrations in Soil Vapor
Van Nuys Airport Industrial Center
Van Nuys, California

Analytes				Acetone	Benzene	Bromodichlorom ethane	Bromoform	Bromomethane	Carbon Disulfide	Carbon Tetrachloride	Chloroethane	Chloroform	Chloromethane	cis-1,2-Dichloroethene	Dichlorodifluoro methane
Location ID	Sample Depth (feet bgs)	Date Collected	Primary (N) or Duplicate (FD)	µg/m³	µg/m³	µg/m³	µg/m³	µg/m³	µg/m³	µg/m³	µg/m³	µg/m³	µg/m³	µg/m³	µg/m³
Soil Vapor Commercial/Industrial Screening Levels (AF = 0.001)				140,000,000	420	320	11,000	23,000	3,100,000	2,000	NE	530	500,000	23,000	420,000
Soil Vapor Commercial/Industrial Screening Levels (AF = 0.03)				4,666,666.7	14	11.0	366.7	733.3	103,333.3	66.7	NE	17.7	33,000	1,166.7	14,666.7
16345 Raymer Street															
26-1	5	5/1/2020	N	150	ND	ND	ND	ND	ND	ND	ND	ND	ND	ND	ND
26-2	5	5/1/2020	N	ND	ND	ND	ND	ND	ND	ND	ND	ND	ND	ND	ND
26-3	5	5/1/2020	N	120	ND	ND	ND	ND	ND	ND	ND	ND	ND	ND	ND
26-4	5	5/1/2020	N	ND	ND	ND	ND	ND	ND	ND	ND	50	ND	ND	ND
26-5	5	5/1/2020	N	ND	19	ND	ND	ND	ND	ND	ND	ND	ND	ND	ND
26-7	5	4/30/2020	N	27	2.4	ND	ND	ND	12	ND	ND	ND	ND	1	ND
26-8	5	4/30/2020	N	31	ND	ND	ND	ND	ND	ND	ND	ND	ND	ND	ND
26-8	5	4/30/2020	FD	ND	ND	ND	ND	ND	ND	ND	ND	ND	ND	ND	ND
26-9	5	4/30/2020	N	ND	ND	ND	ND	ND	ND	ND	ND	20	ND	ND	ND
26-10	5	4/30/2020	N	33	ND	ND	ND	ND	ND	ND	ND	ND	ND	ND	ND
26-11	5	4/30/2020	N	24	2.1	ND	ND	ND	ND	ND	ND	11	ND	ND	ND
26-12	5	4/30/2020	N	33	2.1	ND	ND	ND	ND	ND	ND	8.2	ND	ND	ND
7877 Woodley Avenue															
D-1	5	4/30/2020	N	360	2.9	8.6	ND	26	ND	20	5	54	37	ND	3.6
D-1	25	4/30/2020	N	34	ND	ND	ND	ND	ND	ND	ND	32	ND	ND	ND
D-1	25	4/30/2020	FD	31	66	ND	ND	ND	ND	ND	ND	36	ND	ND	ND
D-2	5	4/30/2020	N	38	ND	ND	ND	ND	ND	ND	ND	ND	ND	ND	3.6
D-3	5	4/30/2020	N	30	ND	ND	ND	ND	ND	ND	ND	ND	ND	ND	3.7
D-4	5	4/30/2020	N	190	ND	ND	ND	3.5	ND	ND	15	44	36	ND	6.2
D-5	5	4/30/2020	N	72	ND	ND	ND	ND	ND	ND	ND	17	ND	ND	ND
D-5	5	4/30/2020	FD	160	ND	ND	ND	ND	ND	ND	ND	12	ND	ND	ND
D-6	5	4/30/2020	N	33	ND	ND	ND	ND	ND	ND	ND	ND	ND	ND	5.2
D-7	5	4/30/2020	N	ND	ND	ND	ND	ND	ND	ND	ND	ND	ND	ND	ND
D-8	5	4/30/2020	N	66	ND	ND	ND	ND	ND	ND	ND	31	ND	ND	ND
D-9	5	4/30/2020	N	58	2.1	ND	ND	ND	ND	ND	ND	2.8	ND	3.6	ND
D-9	25	4/30/2020	N	ND	ND	ND	ND	ND	ND	ND	ND	ND	ND	ND	ND
D-10	5	4/30/2020	N	ND	ND	ND	ND	ND	ND	ND	ND	ND	ND	ND	ND
D-10	25	4/30/2020	N	ND	430	ND	ND	ND	ND	ND	ND	ND	ND	ND	ND
D-11	5	4/30/2020	N	68	ND	ND	ND	ND	ND	ND	ND	31	ND	ND	ND
D-12	5	4/30/2020	N	34	ND	ND	ND	ND	ND	ND	ND	ND	ND	ND	3.3
Deep Soil Vapor Results															
16345 Raymer Street															
B-3	50	8/14/2020	N	ND	ND	NR	NR	NR	ND	ND	NR	ND	NR	ND	NR
B-3	75	8/14/2020	N	ND	ND	NR	NR	NR	ND	ND	NR	ND	NR	ND	NR
B-3	125	8/14/2020	N	ND	ND	NR	NR	NR	ND	ND	NR	ND	NR	ND	NR
B-3	150	8/14/2020	N	ND	ND	NR	NR	NR	ND	ND	NR	160	NR	ND	NR
B-3	175	8/14/2020	N	ND	ND	NR	NR	NR	ND	ND	NR	ND	NR	ND	NR
B-13	100	8/14/2020	N	ND	ND	NR	NR	NR	ND	ND	NR	290	NR	ND	NR
B-17	10	8/14/2020	N	ND	ND	NR	NR	NR	ND	ND	NR	ND	NR	ND	NR
B-17	30	8/14/2020	N	ND	ND	NR	NR	NR	ND	ND	NR	ND	NR	ND	NR
B-17	40	8/14/2020	N	ND	ND	NR	NR	NR	ND	ND	NR	ND	NR	ND	NR
B-18	10	8/14/2020	N	ND	ND	NR	NR	NR	ND	ND	NR	ND	NR	ND	NR
B-18	40	8/14/2020	N	ND	ND	NR	NR	NR	ND	ND	NR	ND	NR	ND	NR
DSVP-6	65	8/7/2020	N	160	160	NR	NR	NR	ND	ND	NR	69	NR	ND	NR

Table 6. Summary of VOC Concentrations in Soil Vapor
Van Nuys Airport Industrial Center
Van Nuys, California

Analytes				Acetone	Benzene	Bromodichloromethane	Bromoform	Bromomethane	Carbon Disulfide	Carbon Tetrachloride	Chloroethane	Chloroform	Chloromethane	cis-1,2-Dichloroethene	Dichlorodifluoromethane
Location ID	Sample Depth (feet bgs)	Date Collected	Primary (N) or Duplicate (FD)	µg/m³	µg/m³	µg/m³	µg/m³	µg/m³	µg/m³	µg/m³	µg/m³	µg/m³	µg/m³	µg/m³	µg/m³
Soil Vapor Commercial/Industrial Screening Levels (AF = 0.001)				(40,000,000)	420	320	11,000	22,000	3,100,000	2,000	31	530	380,000	35,000	485,000
Soil Vapor Commercial/Industrial Screening Levels (AF = 0.03)				4,666,666.7	14	11.0	366.7	733.3	103,333.3	66.7	NE	17.7	13,000	1,166.7	16,666.7
DSVP-6	95	8/7/2020	N	120	120	NR	NR	NR	ND	ND	NR	100	NR	ND	NR
DSVP-6	120	8/7/2020	N	120	57	NR	NR	NR	ND	ND	NR	57	NR	ND	NR
DSVP-6	145	8/7/2020	N	100	ND	NR	NR	NR	ND	ND	NR	78	NR	ND	NR
DSVP-6	160	8/7/2020	N	91	14	NR	NR	NR	ND	ND	NR	ND	NR	ND	NR
DSVP-6	180	8/7/2020	N	96	87	NR	NR	NR	ND	ND	NR	ND	NR	ND	NR
16300/16320 Stagg Street															
DSVP-1	65	8/7/2020	N	980	ND	NR	NR	NR	ND	ND	NR	ND	NR	ND	NR
DSVP-1	100	8/7/2020	N	ND	ND	NR	NR	NR	ND	ND	NR	ND	NR	ND	NR
DSVP-1	120	8/7/2020	N	ND	ND	NR	NR	NR	ND	ND	NR	85	NR	ND	NR
DSVP-1	145	8/7/2020	N	ND	ND	NR	NR	NR	ND	73	NR	64	NR	ND	NR
DSVP-1	165	8/7/2020	N	ND	ND	NR	NR	NR	ND	ND	NR	49	NR	ND	NR
16130 Stagg Street															
DSVP-2	25	8/7/2020	N	ND	ND	NR	NR	NR	ND	ND	NR	430	NR	ND	NR
DSVP-2	55	8/7/2020	N	ND	ND	NR	NR	NR	ND	ND	NR	1,000	NR	ND	NR
DSVP-2	75	8/7/2020	N	ND	ND	NR	NR	NR	ND	ND	NR	2,200	NR	ND	NR
DSVP-2	105	8/7/2020	N	ND	ND	NR	NR	NR	ND	ND	NR	340	NR	ND	NR
DSVP-2	125	8/7/2020	N	ND	ND	NR	NR	NR	ND	240	NR	2,400	NR	ND	NR
DSVP-2	155	8/7/2020	N	ND	ND	NR	NR	NR	ND	93	NR	890	NR	ND	NR
16201 Stagg Street															
DSVP-3	65	8/5/2020	N	ND	37	NR	NR	NR	ND	26,000	NR	4,600	NR	1,000	NR
DSVP-3	85	8/5/2020	N	150	37	NR	NR	NR	ND	28,000	NR	4,300	NR	1,200	NR
DSVP-3	110	8/5/2020	N	110	46	NR	NR	NR	ND	72,000	NR	5,100	NR	2,100	NR
DSVP-3	125	8/5/2020	N	81	31	NR	NR	NR	ND	38,000	NR	3,100	NR	1,400	NR
DSVP-3	140	8/5/2020	N	ND	ND	NR	NR	NR	ND	26,000	NR	2,000	NR	970	NR
DSVP-3	160	8/5/2020	N	77	ND	NR	NR	NR	ND	5,300	NR	830	NR	140	NR
7877 Woodley Avenue															
DSVP-4	55	8/7/2020	N	ND	ND	NR	NR	NR	ND	ND	NR	220	NR	66	NR
DSVP-4	85	8/7/2020	N	ND	56	NR	NR	NR	ND	ND	NR	260	NR	110	NR
DSVP-4	110	8/7/2020	N	ND	64	NR	NR	NR	ND	130	NR	380	NR	350	NR
DSVP-4	130	8/7/2020	N	ND	89	NR	NR	NR	ND	75	NR	240	NR	100	NR
DSVP-4	155	8/7/2020	N	ND	48	NR	NR	NR	ND	120	NR	210	NR	76	NR
DSVP-4	172	8/7/2020	N	ND	ND	NR	NR	NR	ND	ND	NR	190	NR	63	NR
16216 Raymer Street															
DSVP-5	65	8/5/2020	N	ND	190	NR	NR	NR	290	ND	NR	70	NR	ND	NR
DSVP-5	80	8/5/2020	N	ND	150	NR	NR	NR	ND	ND	NR	140	NR	ND	NR
DSVP-5	110	8/5/2020	N	140	120	NR	NR	NR	ND	ND	NR	120	NR	ND	NR
DSVP-5	140	8/5/2020	N	120	26	NR	NR	NR	ND	130	NR	190	NR	ND	NR
DSVP-5	170	8/5/2020	N	130	61	NR	NR	NR	110	ND	NR	310	NR	ND	NR
DSVP-5	190	8/5/2020	N	130	49	NR	NR	NR	ND	ND	NR	70	NR	ND	NR

Table 6. Summary of VOC Concentrations in Soil Vapor
Van Nuys Airport Industrial Center
Van Nuys, California

Analytes				Ethyl Benzene	Isopropanol	m,p-xylene	Methyl tert-butyl ether	Naphthalene	ortho-xylene	Tetrachloroethene	Toluene	Trichloroethene	Trichloro-fluoromethane	Vinyl Acetate
Location ID	Sample Depth (feet bgs)	Date Collected	Primary (N) or Duplicate (FD)	µg/m³	µg/m³	µg/m³	µg/m³	µg/m³	µg/m³	µg/m³	µg/m³	µg/m³	µg/m³	µg/m³
Soil Vapor Commercial/Industrial Screening Levels (AF = 0.001)				4,800	880,000	440,000	47,000	NE	440,000	1,900	1,300,000	3,900	5,300,000	880,000
Soil Vapor Commercial/Industrial Screening Levels (AF = 0.03)				163.3	29,333.3	14,666.7	1,566.7	NE	14,666.7	66.7	43,333.3	100	176,666.7	29,333.3
Shallow Soil Vapor Results														
16130 Stagg Street														
01-1	5	4/21/2020	N	ND	ND	ND	ND	ND	ND	28,000	ND	16,000	ND	ND
01-1	5	4/21/2020	FD	ND	ND	ND	ND	ND	ND	**41**	ND	**9.3**	ND	ND
01-2	5	4/21/2020	N	ND	ND	ND	ND	ND	ND	21,000	ND	16,000	ND	ND
01-3	5.5	4/21/2020	N	ND	ND	ND	ND	ND	ND	12,000	ND	18,000	ND	ND
01-4	5	4/21/2020	N	ND	ND	ND	ND	ND	ND	11,000	ND	26,000	ND	ND
01-5	5.5	4/21/2020	N	ND	ND	ND	ND	ND	ND	5,300	ND	13,000	ND	ND
16159 Stagg Street														
02-1	5	4/22/2020	N	ND	ND	ND	ND	ND	ND	110	**9.1**	580	ND	**8**
02-1	5	4/22/2020	FD	ND	**28**	ND	ND	**32**	ND	110	**7.6**	540	ND	**8**
02-2	5	4/24/2020	N	ND	ND	ND	ND	ND	ND	150	ND	2,800	ND	ND
02-2	25.5	4/24/2020	N	ND	ND	ND	ND	ND	ND	630	ND	9,200	ND	ND
02-3	5	4/23/2020	N	ND	ND	ND	ND	ND	ND	**42**	ND	1,300	ND	ND
02-4	7	4/23/2020	N	ND	ND	ND	ND	ND	ND	390	ND	9,500	ND	ND
02-4	25	4/23/2020	N	ND	ND	ND	ND	ND	ND	460	ND	18,000	ND	ND
02-4	44	4/23/2020	N	ND	ND	ND	ND	ND	ND	640	ND	26,000	ND	ND
02-5	5	4/23/2020	N	ND	ND	ND	ND	ND	ND	430	ND	11,000	ND	ND
02-6	5	4/23/2020	N	ND	ND	ND	ND	ND	ND	**81**	ND	4,400	ND	ND
02-6	25	4/23/2020	N	ND	ND	ND	ND	ND	ND	510	ND	25,000	ND	ND
02-6	25	4/23/2020	FD	ND	ND	ND	ND	ND	ND	540	ND	23,000	ND	ND
02-7	5	4/23/2020	N	ND	ND	ND	ND	ND	ND	320	ND	4,400	ND	ND
02-8	5	4/23/2020	N	ND	ND	ND	ND	ND	ND	**81**	ND	1,100	ND	ND
02-8	25	4/23/2020	N	ND	ND	ND	ND	ND	ND	130	ND	3,000	ND	ND
02-9	5	4/29/2020	N	ND	ND	ND	ND	ND	ND	**46**	ND	340	ND	ND
02-10	5	4/24/2020	N	ND	**17**	ND	ND	ND	ND	91	**2.7**	1,100	ND	ND
02-10	25.5	4/24/2020	N	ND	**18**	ND	ND	ND	ND	120	ND	2,000	ND	**10**
02-10	25.5	4/24/2020	FD	ND	ND	ND	ND	ND	ND	160	ND	3,100	ND	ND
16216 Raymer Street														
11-1	5	5/1/2020	N	ND	ND	ND	ND	ND	ND	71	ND	7,440	**120**	ND
11-1	25	5/1/2020	N	ND	ND	ND	ND	ND	ND	130	ND	21,000	**220**	ND
11-1	45	5/1/2020	N	ND	ND	ND	ND	ND	ND	ND	ND	18,000	**390**	ND
11-2	5	4/27/2020	N	ND	ND	ND	ND	ND	ND	78	ND	5,500	**220**	ND
11-3	5	5/1/2020	N	ND	ND	ND	ND	ND	ND	**27**	ND	2,900	**82**	ND
11-3	5	5/1/2020	FD	ND	ND	ND	ND	ND	ND	**26**	ND	2,980	**82**	ND
11-4	5	5/1/2020	N	ND	ND	ND	ND	ND	ND	**38**	ND	2,100	**150**	ND
11-5	5	5/1/2020	N	ND	ND	ND	ND	ND	ND	44	ND	12,000	**170**	ND
11-5	5	5/1/2020	FD	ND	ND	ND	ND	ND	ND	30	ND	7,200	**170**	ND
11-6	5	5/1/2020	N	ND	ND	ND	ND	ND	ND	**41**	ND	5,800	**170**	ND
11-7	5	4/27/2020	N	ND	ND	ND	ND	ND	ND	ND	ND	400	**270**	ND
11-7	25	4/27/2020	N	ND	ND	ND	ND	ND	ND	130	**32**	14,000	**350**	ND
11-7	45	4/27/2020	N	ND	ND	ND	ND	ND	ND	340	ND	40,000	**490**	ND
11-7	75	4/27/2020	N	ND	ND	ND	ND	ND	ND	270	ND	60,000	**870**	ND
11-7	100	4/27/2020	N	ND	ND	ND	ND	ND	ND	ND	ND	**21**	ND	ND
11-7	100	4/27/2020	FD	ND	ND	ND	ND	ND	ND	320	ND	63,000	**1800**	ND

Table 6. Summary of VOC Concentrations in Soil Vapor
Van Nuys Airport Industrial Center
Van Nuys, California

Analytes				Ethyl Benzene	Isopropanol	m,p-xylene	Methyl tert-butyl ether	Naphthalene	ortho-xylene	Tetrachloroethene	Toluene	Trichloroethene	Trichloro-fluoromethane	Vinyl Acetate
Location ID	Sample Depth (feet bgs)	Date Collected	Primary (N) or Duplicate (FD)	µg/m³	µg/m³	µg/m³	µg/m³	µg/m³	µg/m³	µg/m³	µg/m³	µg/m³	µg/m³	µg/m³
Soil Vapor Commercial/Industrial Screening Levels (AF = 0.001)				4,808	880,000	440,000	47,000	NE	440,000	2,000	1,300,000	3,000	3,300,000	880,000
Soil Vapor Commercial/Industrial Screening Levels (AF = 0.03)				163.3	29,333.3	14,666.7	1,566.7	NE	14,666.7	66.7	43,333.3	100	178,666.7	29,333.3
16238 Raymer Street														
12-1	25	4/30/2020	N	ND	**15**	ND	ND	ND	ND	**16**	ND	**180**	**67**	ND
12-2	5	4/28/2020	N	ND	ND	ND	ND	ND	ND	**170**	ND	14,000	**240**	ND
12-3	5	4/28/2020	N	ND	ND	ND	ND	ND	ND	**50**	ND	3,300	**99**	ND
12-4	5	4/27/2020	N	ND	**28**	ND	ND	ND	ND	**27**	ND	240	**79**	**15**
12-4	25	4/27/2020	N	ND	ND	ND	ND	ND	ND	**34**	ND	2,000	**95**	ND
12-4	45	4/27/2020	N	ND	ND	ND	ND	ND	ND	ND	ND	5,700	**330**	ND
12-5	5	4/27/2020	N	ND	ND	ND	ND	ND	ND	**120**	ND	11,000	**250**	ND
12-6	5	4/27/2020	N	ND	ND	ND	ND	ND	ND	**300**	**110**	19,000	**540**	ND
12-6	25	4/27/2020	N	ND	ND	ND	ND	ND	ND	**420**	ND	26,000	**470**	ND
12-6	45	4/27/2020	N	ND	ND	ND	ND	ND	ND	**340**	**110**	42,000	**570**	ND
12-6	75	4/27/2020	N	ND	ND	ND	ND	ND	ND	**260**	**330**	43,000	**1300**	ND
12-6	100	4/27/2020	N	ND	ND	ND	ND	ND	ND	ND	ND	55,000	**1200**	ND
12-6	100	4/27/2020	FD	ND	ND	ND	ND	ND	ND	ND	ND	78,000	**1300**	ND
12-7	5	4/27/2020	N	ND	ND	ND	ND	ND	ND	**310**	ND	16,000	**330**	ND
12-8	5	4/28/2020	N	ND	ND	ND	ND	ND	ND	**76**	ND	5,900	**120**	ND
12-9	5	4/28/2020	N	ND	ND	ND	ND	ND	ND	**56**	ND	3,900	**150**	ND
12-10	5	4/28/2020	N	ND	ND	ND	ND	ND	ND	**130**	ND	9,000	**220**	ND
12-11	5	4/28/2020	N	ND	ND	ND	ND	ND	ND	**110**	ND	5,800	**190**	ND
12-11	5	4/28/2020	FD	ND	ND	ND	ND	ND	ND	**150**	ND	5,900	**190**	ND
12-12	5	4/28/2020	N	ND	ND	ND	ND	ND	ND	**160**	ND	8,000	**290**	ND
12-13	5	4/28/2020	N	ND	ND	ND	ND	ND	ND	**130**	ND	9,100	**210**	ND
12-14	5	4/28/2020	N	ND	ND	ND	ND	ND	ND	**47**	ND	3,000	**140**	ND
12-15	5	4/28/2020	N	ND	ND	ND	ND	ND	ND	**130**	ND	7,900	**170**	ND
16260/16270 Raymer Street														
15-1	5	4/27/2020	N	ND	ND	ND	ND	ND	ND	**180**	**19**	2,100	**360**	ND
15-1	25	4/27/2020	N	ND	ND	ND	ND	ND	ND	**160**	ND	18,000	**290**	ND
15-1	45	4/27/2020	N	ND	ND	ND	ND	ND	ND	**260**	ND	21,000	**470**	ND
15-2	5	4/27/2020	N	**16**	ND	ND	ND	ND	ND	**66**	**2.7**	690	**210**	ND
15-3	5	4/28/2020	N	ND	ND	ND	ND	ND	ND	**54**	ND	1,100	**140**	ND
15-4	5	4/28/2020	N	ND	ND	ND	ND	ND	ND	**120**	ND	3,500	**200**	ND
15-4	5	4/28/2020	FD	ND	ND	ND	ND	ND	ND	**87**	ND	3,000	**170**	ND
15-5	5	4/28/2020	N	ND	ND	ND	ND	ND	ND	**140**	ND	2,200	**180**	ND
15-6	5	4/28/2020	N	ND	ND	ND	ND	ND	ND	**150**	ND	5,900	**270**	ND
15-7	5	4/28/2020	N	ND	ND	ND	ND	ND	ND	**160**	ND	5,200	**240**	ND
15-8	5	4/27/2020	N	ND	**22**	ND	ND	ND	**2.8**	**41**	**4.2**	270	**83**	ND
16200 Stagg Street														
18-1	5	4/23/2020								No Flow				
18-2	5	4/23/2020	N	ND	ND	ND	ND	ND	ND	2,600	ND	710	ND	ND
18-3	5	4/23/2020	N	ND	ND	ND	ND	ND	ND	4,800	ND	1,300	ND	ND
16249/16259 Stagg Street														
19-1	5	4/22/2020	N	ND	**12**	ND	ND	ND	ND	**180**	**2.1**	**15**	ND	**15**
19-2	7	4/22/2020	N	**17**	ND	ND	ND	ND	ND	3,200	ND	3,200	ND	ND
19-3	5	4/22/2020	N	ND	ND	ND	ND	ND	**11**	5,700	ND	8,800	ND	ND
19-3	24	4/22/2020	N	ND	ND	ND	ND	ND	ND	6,100	ND	8,400	ND	ND
19-4	5	4/23/2020	N	ND	ND	ND	ND	ND	**24**	4,300	ND	7,000	ND	ND
19-5	5	4/23/2020	N	ND	ND	ND	ND	ND	ND	**360**	ND	**290**	ND	ND
19-6	7	4/22/2020	N	ND	ND	ND	ND	ND	ND	5,100	ND	4,300	ND	ND

Table 6. Summary of VOC Concentrations in Soil Vapor
Van Nuys Airport Industrial Center
Van Nuys, California

Analytes				Ethyl Benzene	Isopropanol	m,p-xylene	Methyl tert-butyl ether	Naphthalene	ortho-xylene	Tetrachloroethene	Toluene	Trichloroethene	Trichloro-fluoromethane	Vinyl Acetate
Location ID	Sample Depth (feet bgs)	Date Collected	Primary (N) or Duplicate (FD)	µg/m³	µg/m³	µg/m³	µg/m³	µg/m³	µg/m³	µg/m³	µg/m³	µg/m³	µg/m³	µg/m³
Soil Vapor Commercial/Industrial Screening Levels (AF = 0.001)				4,890	440,000	440,000	47,000	NE	440,000	2,000	1,300,000	3,000	5,300,000	440,000
Soil Vapor Commercial/Industrial Screening Levels (AF = 0.03)				163.3	29,333.3	14,666.7	1,566.7	NE	14,666.7	66.7	43,333.3	100	176,666.7	29,333.3
19-6	24	4/22/2020	N	ND	ND	ND	ND	ND	ND	10,800	ND	11,000	ND	ND
19-7	7	4/22/2020	N	ND	ND	ND	ND	ND	ND	1,500	ND	7,000	ND	ND
19-8	7	4/23/2020	N	ND	ND	ND	ND	ND	ND	ND	ND	3.9	ND	ND
19-8	24	4/23/2020	N	ND	ND	ND	ND	ND	ND	5,100	ND	33,000	ND	ND
19-9	5	4/29/2020	N	ND	15	ND	ND	ND	ND	330	10	250	ND	ND
19-10	5	4/29/2020	N	ND	ND	ND	ND	ND	ND	1,100	ND	1,200	ND	ND
16300/16320 Stagg Street														
20-1	5	4/20/2020	N	ND	ND	ND	ND	ND	ND	58,000	ND	960	ND	ND
20-1	25	4/20/2020	N	ND	ND	ND	ND	ND	ND	43,000	ND	1,200	ND	ND
20-2	5	4/20/2020	N	ND	ND	ND	ND	ND	ND	19,000	ND	480	ND	ND
20-2	25	4/20/2020	N	ND	ND	ND	ND	ND	ND	28,000	ND	770	ND	ND
20-2	43.5	4/20/2020	N	ND	ND	ND	ND	ND	ND	50,000	ND	1,800	ND	ND
20-3	5	4/20/2020	N	ND	ND	ND	ND	ND	ND	15,000	ND	350	ND	ND
20-3	5	4/20/2020	FD	ND	ND	ND	ND	ND	ND	11,000	ND	230	ND	ND
20-3	25	4/20/2020	N	ND	ND	ND	ND	ND	ND	8,300	ND	170	ND	ND
20-4	5	4/20/2020	N	ND	ND	ND	ND	ND	ND	42,000	ND	420	ND	ND
20-4	25	4/20/2020	N	ND	ND	ND	ND	ND	ND	59,000	ND	730	ND	ND
20-5	5	4/20/2020	N	ND	ND	ND	ND	ND	ND	23,000	ND	430	ND	ND
20-5	24	4/20/2020	N	ND	ND	ND	ND	ND	ND	44,000	ND	810	ND	ND
20-6	4	4/21/2020	N	ND	ND	ND	ND	ND	ND	8,000	ND	400	ND	ND
20-6	25	4/21/2020	N	ND	ND	ND	ND	ND	ND	13,000	ND	450	ND	ND
16250 Stagg Street														
21-1	6	4/21/2020	N	ND	ND	ND	ND	ND	ND	3,100	ND	240	ND	ND
21-2	5.5	4/21/2020	N	ND	ND	ND	ND	ND	ND	320	ND	26	ND	ND
21-3	5	4/21/2020	N	ND	ND	ND	ND	ND	ND	4,200	ND	900	ND	ND
21-4	5	4/21/2020	N	ND	ND	ND	ND	ND	ND	3,700	ND	1,300	ND	ND
21-5	5	4/21/2020	N	ND	ND	ND	ND	ND	ND	1,500	ND	680	ND	ND
21-5	25	4/21/2020	N	ND	ND	ND	ND	ND	ND	2,100	ND	1,000	ND	ND
21-6	5	4/21/2020	N	ND	ND	ND	ND	ND	ND	1,000	ND	130	ND	ND
21-6	25	4/21/2020	N	ND	ND	ND	ND	ND	ND	1,900	ND	320	ND	ND
16201 Stagg Street														
23-1	5	4/22/2020	N	ND	ND	ND	ND	ND	ND	3,500	ND	17,000	ND	ND
23-1	24	4/22/2020	N	ND	ND	ND	ND	ND	ND	4,800	ND	65,000	ND	ND
23-1	44.5	4/22/2020	N	ND	ND	ND	ND	ND	ND	1,800	ND	18,000	ND	ND
23-2	5	4/22/2020	N	ND	ND	ND	ND	ND	ND	530	65	22,000	ND	ND
23-2	25	4/22/2020	N	ND	ND	ND	ND	ND	ND	2,700	ND	43,000	ND	ND
23-3	5	4/22/2020	N	ND	ND	ND	ND	ND	ND	1,000	22	14,000	ND	ND
23-3	25	4/22/2020	N	ND	ND	ND	ND	ND	ND	1,900	ND	16,000	ND	ND
23-4	5	4/22/2020	N	110	ND	280	ND	ND	81	360	87	10,000	ND	ND
23-4	25	4/22/2020	N	ND	ND	ND	ND	ND	ND	400	ND	8,200	ND	ND
23-5	5	4/24/2020	N	ND	ND	ND	ND	ND	ND	1,900	ND	19,000	ND	ND
23-5	25	4/24/2020	N	ND	ND	ND	ND	ND	ND	3,900	200	38,000	ND	ND
23-6	5	4/24/2020	N	ND	ND	ND	ND	ND	ND	870	ND	6,800	ND	ND
23-6	25	4/24/2020	N	ND	ND	ND	ND	ND	ND	1,000	ND	28,000	ND	ND
23-7	5	4/24/2020	N	ND	ND	ND	ND	ND	ND	440	ND	6,000	ND	ND
23-7	25	4/24/2020	N	ND	ND	ND	ND	ND	ND	1,200	ND	12,000	ND	ND
23-8	5	4/24/2020	N	ND	ND	ND	ND	ND	ND	420	ND	1,900	ND	ND
23-8	25	4/24/2020	N	86	ND	440	ND	ND	170	790	750	5,300	ND	ND

Table 6. Summary of VOC Concentrations in Soil Vapor
Van Nuys Airport Industrial Center
Van Nuys, California

Analytes				Ethyl Benzene	Isopropanol	m,p-xylene	Methyl tert-butyl ether	Naphthalene	ortho-xylene	Tetrachloroethene	Toluene	Trichloroethene	Trichloro-fluoromethane	Vinyl Acetate
Location ID	Sample Depth (feet bgs)	Date Collected	Primary (N) or Duplicate (FD)	µg/m³	µg/m³	µg/m³	µg/m³	µg/m³	µg/m³	µg/m³	µg/m³	µg/m³	µg/m³	µg/m³
Soil Vapor Commercial/Industrial Screening Levels (AF = 0.001)				4,900	880,000	440,000	47,000	NE	440,000	2,000	1,300,000	3,000	5,300,000	880,000
Soil Vapor Commercial/Industrial Screening Levels (AF = 0.03)				163.3	29,333.3	14,666.7	1,566.7	NE	14,666.7	66.7	43,333.3	100	176,666.7	29,333.3
16345 Raymer Street														
26-1	5	5/1/2020	N	ND	ND	ND	ND	ND	ND	130	ND	8,100	ND	ND
26-2	5	5/1/2020	N	ND	ND	ND	ND	ND	ND	73	ND	10,000	ND	ND
26-3	5	5/1/2020	N	ND	ND	ND	ND	ND	ND	160	ND	32,000	ND	ND
26-4	5	5/1/2020	N	ND	ND	ND	ND	ND	ND	73	ND	7,900	ND	ND
26-5	5	5/1/2020	N	ND	ND	ND	ND	ND	ND	100	ND	19,000	ND	ND
26-7	5	4/30/2020	N	ND	ND	ND	ND	ND	2.4	14	38	110	ND	ND
26-8	5	4/30/2020	N	ND	ND	ND	ND	ND	ND	63	ND	8,900	88	ND
26-8	5	4/30/2020	FD	ND	ND	ND	ND	ND	ND	61	ND	4,900	85	ND
26-9	5	4/30/2020	N	ND	ND	ND	ND	ND	ND	110	ND	7,600	ND	ND
26-10	5	4/30/2020	N	ND	ND	ND	ND	ND	ND	46	2.4	120	22	ND
26-11	5	4/30/2020	N	ND	ND	ND	ND	ND	ND	130	4.3	5,500	58	ND
26-12	5	4/30/2020	N	ND	13	ND	ND	ND	ND	48	ND	2,200	58	ND
7877 Woodley Avenue														
D-1	5	4/30/2020	N	ND	25	ND	NR	ND	ND	73	3.9	3,000	ND	79
D-1	25	4/30/2020	N	ND	ND	ND	NR	ND	ND	350	ND	20,000	ND	ND
D-1	25	4/30/2020	FD	33	ND	ND	NR	ND	ND	310	ND	20,000	ND	ND
D-2	5	4/30/2020	N	ND	ND	ND	NR	ND	ND	39	ND	190	ND	ND
D-3	5	4/30/2020	N	ND	ND	ND	NR	ND	ND	77	3.5	110	ND	ND
D-4	5	4/30/2020	N	ND	ND	ND	NR	ND	ND	13	ND	910	8.3	ND
D-5	5	4/30/2020	N	ND	ND	ND	NR	ND	ND	550	ND	10,000	ND	ND
D-5	5	4/30/2020	FD	ND	ND	ND	NR	ND	ND	360	ND	9,600	ND	ND
D-6	5	4/30/2020	N	ND	ND	ND	NR	ND	ND	280	3.3	3,300	8.7	11
D-7	5	4/30/2020	N	ND	ND	ND	NR	ND	ND	1,200	ND	68,000	ND	ND
D-8	5	4/30/2020	N	ND	ND	ND	NR	ND	ND	1,100	ND	22,000	ND	ND
D-9	5	4/30/2020	N	ND	31	ND	NR	ND	ND	300	4.4	2,000	ND	7.4
D-9	25	4/30/2020	N	ND	ND	ND	NR	ND	ND	560	ND	22,000	ND	ND
D-10	5	4/30/2020	N	ND	ND	ND	NR	ND	ND	1,300	ND	38,000	ND	ND
D-10	25	4/30/2020	N	ND	ND	ND	NR	ND	ND	2,300	ND	91,000	ND	ND
D-11	5	4/30/2020	N	ND	ND	ND	NR	ND	ND	770	ND	18,000	ND	ND
D-12	5	4/30/2020	N	ND	ND	ND	NR	ND	ND	200	2.9	1,000	ND	ND
Deep Soil Vapor Results														
16345 Raymer Street														
B-3	50	8/14/2020	N	ND	NR	ND	NR	NR	ND	2,500	ND	180,000	ND	NR
B-3	75	8/14/2020	N	ND	NR	ND	NR	NR	ND	1,800	ND	240,000	ND	NR
B-3	125	8/14/2020	N	ND	NR	ND	NR	NR	ND	800	ND	130,000	ND	NR
B-3	150	8/14/2020	N	ND	NR	ND	NR	NR	ND	1,300	ND	210,000	ND	NR
B-3	175	8/14/2020	N	ND	NR	ND	NR	NR	ND	740	ND	14,000	ND	NR
B-13	100	8/14/2020	N	ND	NR	ND	NR	NR	ND	2,800	ND	290,000	ND	NR
B-17	10	8/14/2020	N	ND	NR	ND	NR	NR	ND	ND	ND	12,000	ND	NR
B-17	30	8/14/2020	N	ND	NR	ND	NR	NR	ND	ND	440	38,000	ND	NR
B-17	40	8/14/2020	N	ND	NR	ND	NR	NR	ND	440	ND	39,000	ND	NR
B-18	10	8/14/2020	N	ND	NR	ND	NR	NR	ND	ND	ND	18,000	ND	NR
B-18	40	8/14/2020	N	ND	NR	ND	NR	NR	ND	470	ND	34,000	ND	NR
DSVP-6	65	8/7/2020	N	ND	NR	ND	ND	NR	ND	230	ND	47,000	ND	NR

Table 6. Summary of VOC Concentrations in Soil Vapor
Van Nuys Airport Industrial Center
Van Nuys, California

Analytes				Ethyl Benzene	Isopropanol	m,p-xylene	Methyl tert-butyl ether	Naphthalene	ortho-xylene	Tetrachloroethene	Toluene	Trichloroethene	Trichloro-fluoromethane	Vinyl Acetate
Location ID	Sample Depth (feet bgs)	Date Collected	Primary (N) or Duplicate (FD)	µg/m³	µg/m³	µg/m³	µg/m³	µg/m³	µg/m³	µg/m³	µg/m³	µg/m³	µg/m³	µg/m³
Soil Vapor Commercial/Industrial Screening Levels (AF = 0.001)				4,900	880,000	440,000	47,000	NE	440,000	2,000	1,100,000	5,000	5,300,000	880,000
Soil Vapor Commercial/Industrial Screening Levels (AF = 0.03)				163.3	29,333.3	14,666.7	1,566.7	NE	14,666.7	66.7	36,666.7	166.7	176,666.7	29,333.3
DSVP-6	95	8/7/2020	N	ND	NR	ND	ND	NR	ND	630	ND	100,000	ND	NR
DSVP-6	120	8/7/2020	N	ND	NR	ND	ND	NR	ND	270	ND	73,000	ND	NR
DSVP-6	145	8/7/2020	N	ND	NR	ND	**390**	NR	ND	240	ND	44,000	**210**	NR
DSVP-6	160	8/7/2020	N	ND	NR	ND	ND	NR	ND	ND	ND	2,600	ND	NR
DSVP-6	180	8/7/2020	N	ND	NR	ND	ND	NR	ND	ND	ND	15,000	ND	NR
16300/16320 Stagg Street														
DSVP-1	65	8/7/2020	N	ND	NR	ND	ND	NR	ND	50,000	ND	1,600	ND	NR
DSVP-1	100	8/7/2020	N	ND	NR	ND	ND	NR	ND	16,000	ND	ND	ND	NR
DSVP-1	120	8/7/2020	N	ND	NR	ND	ND	NR	ND	7,400	ND	1,600	**130**	NR
DSVP-1	145	8/7/2020	N	ND	NR	ND	ND	NR	ND	6,000	ND	3,400	**460**	NR
DSVP-1	165	8/7/2020	N	ND	NR	ND	ND	NR	ND	3,800	ND	5,100	**110**	NR
16130 Stagg Street														
DSVP-2	25	8/7/2020	N	ND	NR	ND	ND	NR	ND	13,000	ND	73,000	ND	NR
DSVP-2	55	8/7/2020	N	ND	NR	ND	ND	NR	ND	27,000	ND	160,000	ND	NR
DSVP-2	75	8/7/2020	N	ND	NR	ND	ND	NR	ND	29,000	ND	180,000	ND	NR
DSVP-2	105	8/7/2020	N	ND	NR	ND	ND	NR	ND	1,900	ND	34,000	ND	NR
DSVP-2	125	8/7/2020	N	ND	NR	ND	ND	NR	ND	13,000	ND	120,000	ND	NR
DSVP-2	155	8/7/2020	N	ND	NR	ND	ND	NR	ND	18,000	ND	85,000	ND	NR
16201 Stagg Street														
DSVP-3	65	8/5/2020	N	ND	NR	ND	ND	NR	ND	12,000	**32**	130,000	ND	NR
DSVP-3	85	8/5/2020	N	ND	NR	ND	ND	NR	ND	12,000	**50**	130,000	ND	NR
DSVP-3	110	8/5/2020	N	ND	NR	ND	ND	NR	ND	21,000	ND	230,000	ND	NR
DSVP-3	125	8/5/2020	N	ND	NR	ND	ND	NR	ND	6,800	**30**	140,000	**360**	NR
DSVP-3	140	8/5/2020	N	ND	NR	ND	ND	NR	ND	5,000	**36**	88,000	**640**	NR
DSVP-3	160	8/5/2020	N	ND	NR	ND	ND	NR	ND	2,900	**41**	14,000	ND	NR
7877 Woodley Avenue														
DSVP-4	55	8/7/2020	N	ND	NR	ND	ND	NR	ND	1,300	ND	110,000	ND	NR
DSVP-4	85	8/7/2020	N	ND	NR	ND	ND	NR	ND	1,300	ND	160,000	ND	NR
DSVP-4	110	8/7/2020	N	ND	NR	ND	ND	NR	ND	1,700	ND	380,000	ND	NR
DSVP-4	130	8/7/2020	N	ND	NR	ND	ND	NR	ND	640	ND	2,700	ND	NR
DSVP-4	155	8/7/2020	N	ND	NR	ND	ND	NR	ND	990	ND	140,000	ND	NR
DSVP-4	172	8/7/2020	N	ND	NR	ND	ND	NR	ND	950	ND	73,000	ND	NR
16216 Raymer Street														
DSVP-5	65	8/5/2020	N	ND	NR	ND	ND	NR	ND	ND	**51**	6,000	**210**	NR
DSVP-5	80	8/5/2020	N	ND	NR	ND	ND	NR	ND	250	**41**	47,000	**980**	NR
DSVP-5	110	8/5/2020	N	ND	NR	ND	ND	NR	ND	130	**31**	44,000	**1,400**	NR
DSVP-5	140	8/5/2020	N	93	NR	**210**	ND	NR	**120**	110	**180**	85,000	**2,700**	NR
DSVP-5	170	8/5/2020	N	27	NR	ND	ND	NR	**40**	84	**75**	25,000	**1,300**	NR
DSVP-5	190	8/5/2020	N	ND	NR	ND	ND	NR	**24**	**66**	**59**	11,000	**720**	NR

Notes:
AF = Attenuation Factor
ID = Identification
feet bgs = feet below ground surface
µg/m³ = micrograms per cubic meter
NE = Not Established
ND = Not Detected
NR = Not Reported
Only compounds reported above the laboratory reporting limit in at least one sample are shown.
Bolded values denote that compound was reported above the laboratory reporting limit.
Concentration detected above respective commercial screening level, using an AF of 0.03.
Concentration detected above respective commercial screening level, using an AF of 0.001.

References:

Cal/EPA. 2011. Guidance for the Evaluation and Mitigation of Subsurface Vapor Intrusion to Indoor Air - Final. October.
Cal/EPA and SWRCB. 2020. Draft Supplemental Guidance for Screening and Evaluating Vapor Intrusion. February.
Cal/EPA. 2020. Human and Ecological Risk Office (HERO) Human Health Risk assessment (HHRA) Note Number 3, Issue: DTSC-Modified Screening Levels (DTSC-SLs). June.
USEPA. 2021. Regional Screening Levels Summary Table. November.

FIGURES

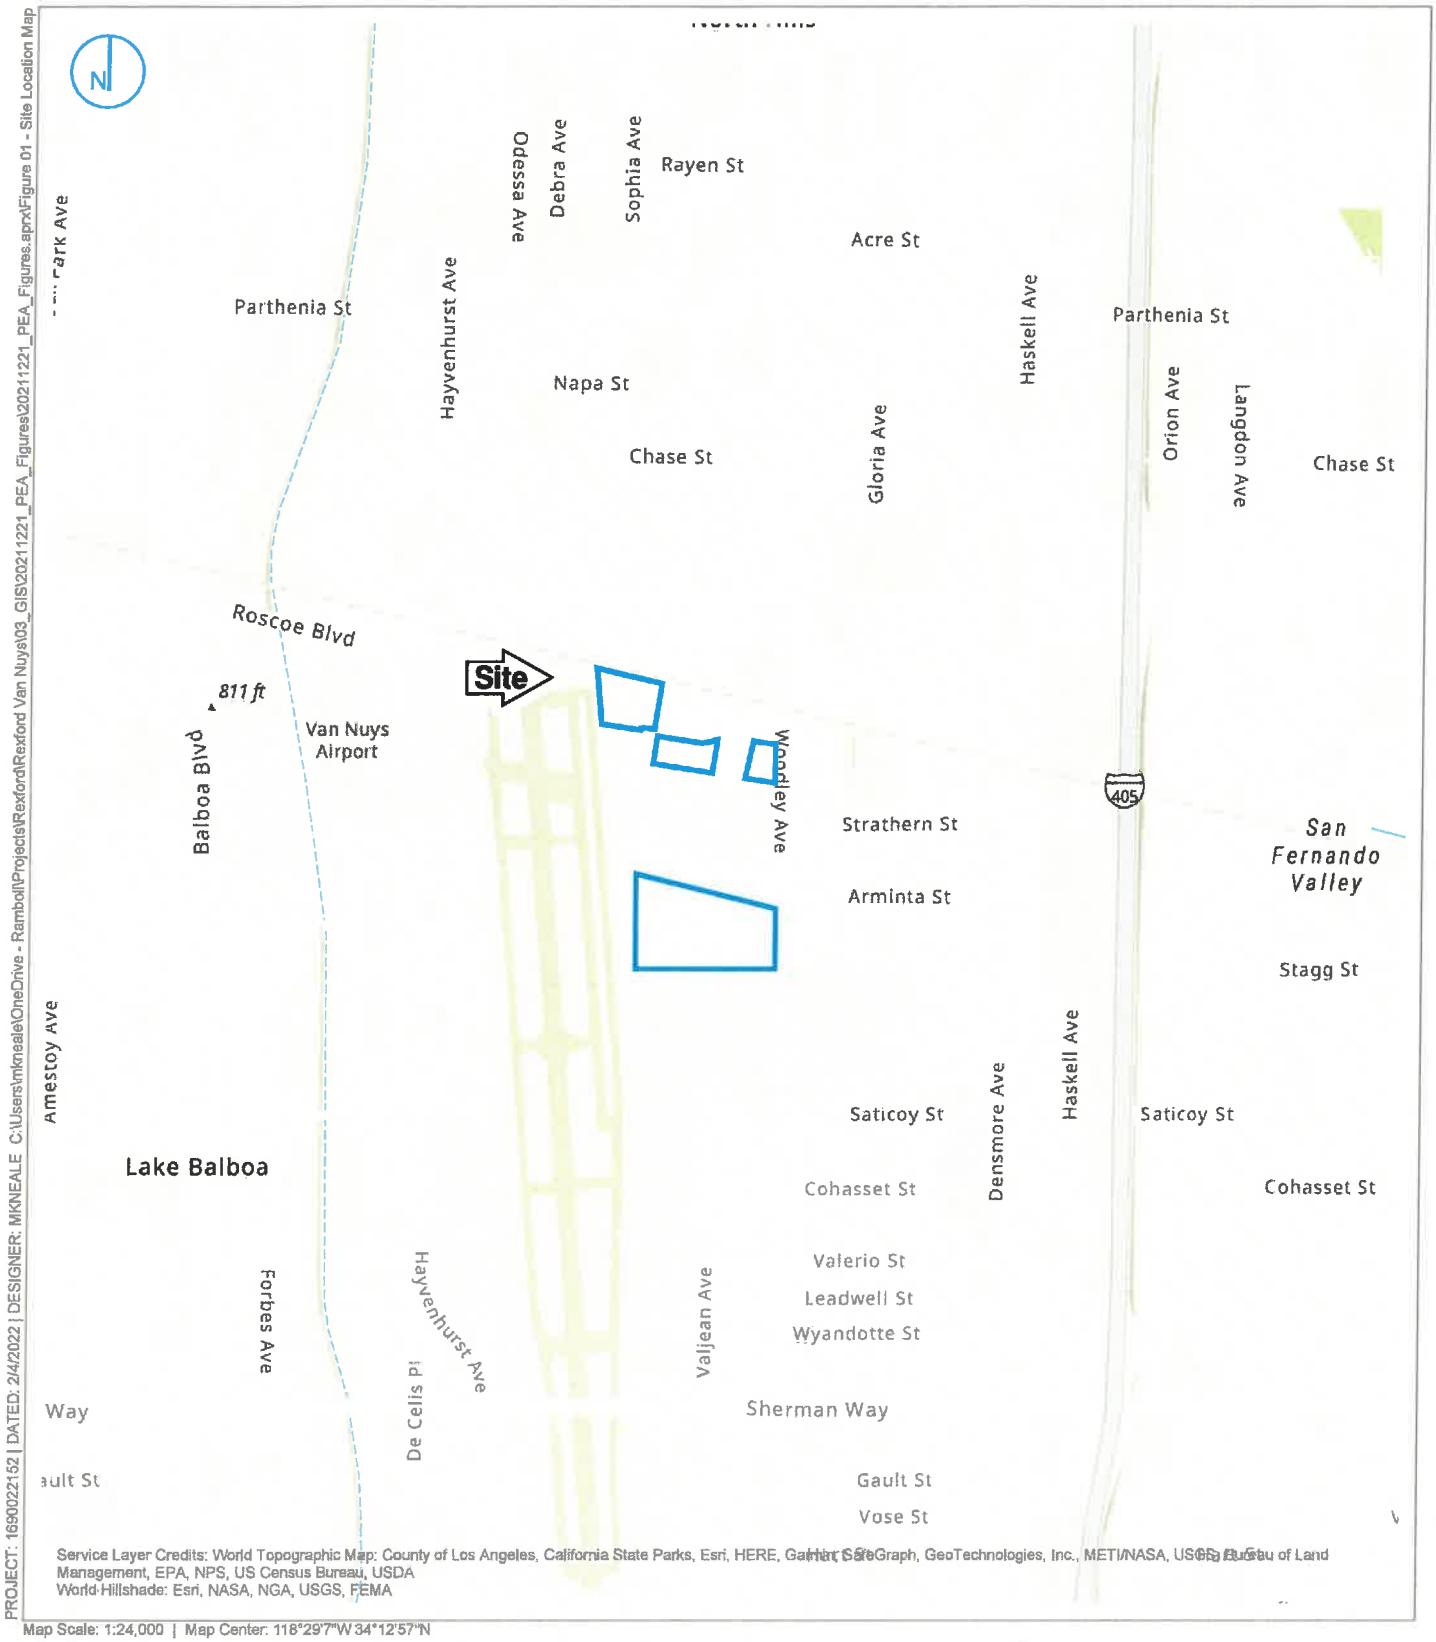

PROJECT: 1690022152 | DATED: 2/4/2022 | DESIGNER: MKNEALE C:\Users\mkneale\OneDrive - Ramboll\Projects\Rexford\Rexford Van Nuys\03_GIS\20211221_PEA_Figures\20211221_PEA_Figures.aprx\Figure 01 - Site Location Map

Map Scale: 1:24,000 | Map Center: 118°29'7"W 34°12'57"N

KEY MAP (not to scale)

Site Boundary

0 1,000 2,000 Feet

SITE LOCATION

Van Nuys Airport Industrial Center
Van Nuys, California

FIGURE 01

RAMBOLL US CONSULTING, INC.
A RAMBOLL COMPANY

RAMBOLL

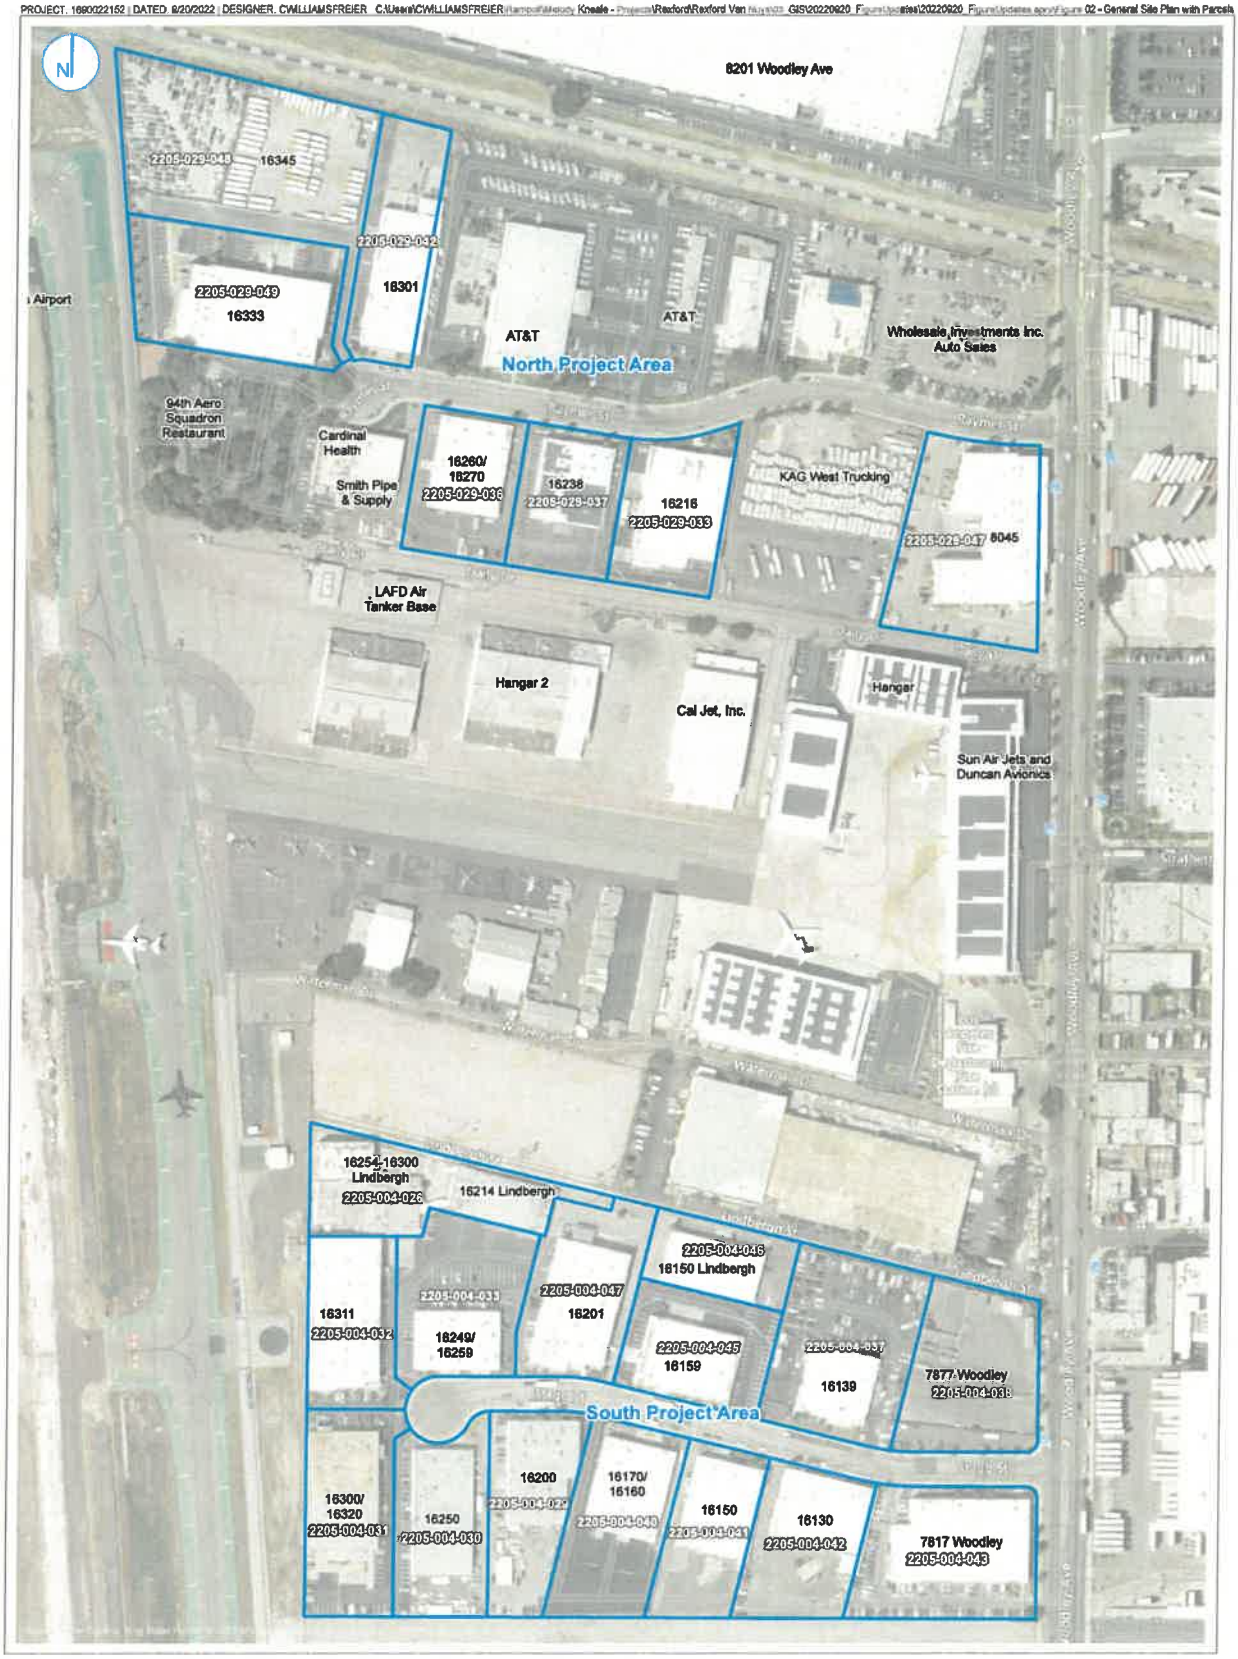

Site Parcels

0 100 200 Feet

GENERAL SITE PLAN
WITH PARCEL BOUNDARIES

FIGURE 02

Van Nuys Airport Industrial Center
Van Nuys, California

RAMBOLL US CORPORATION
A RAMBOLL COMPANY

RAMBOLL

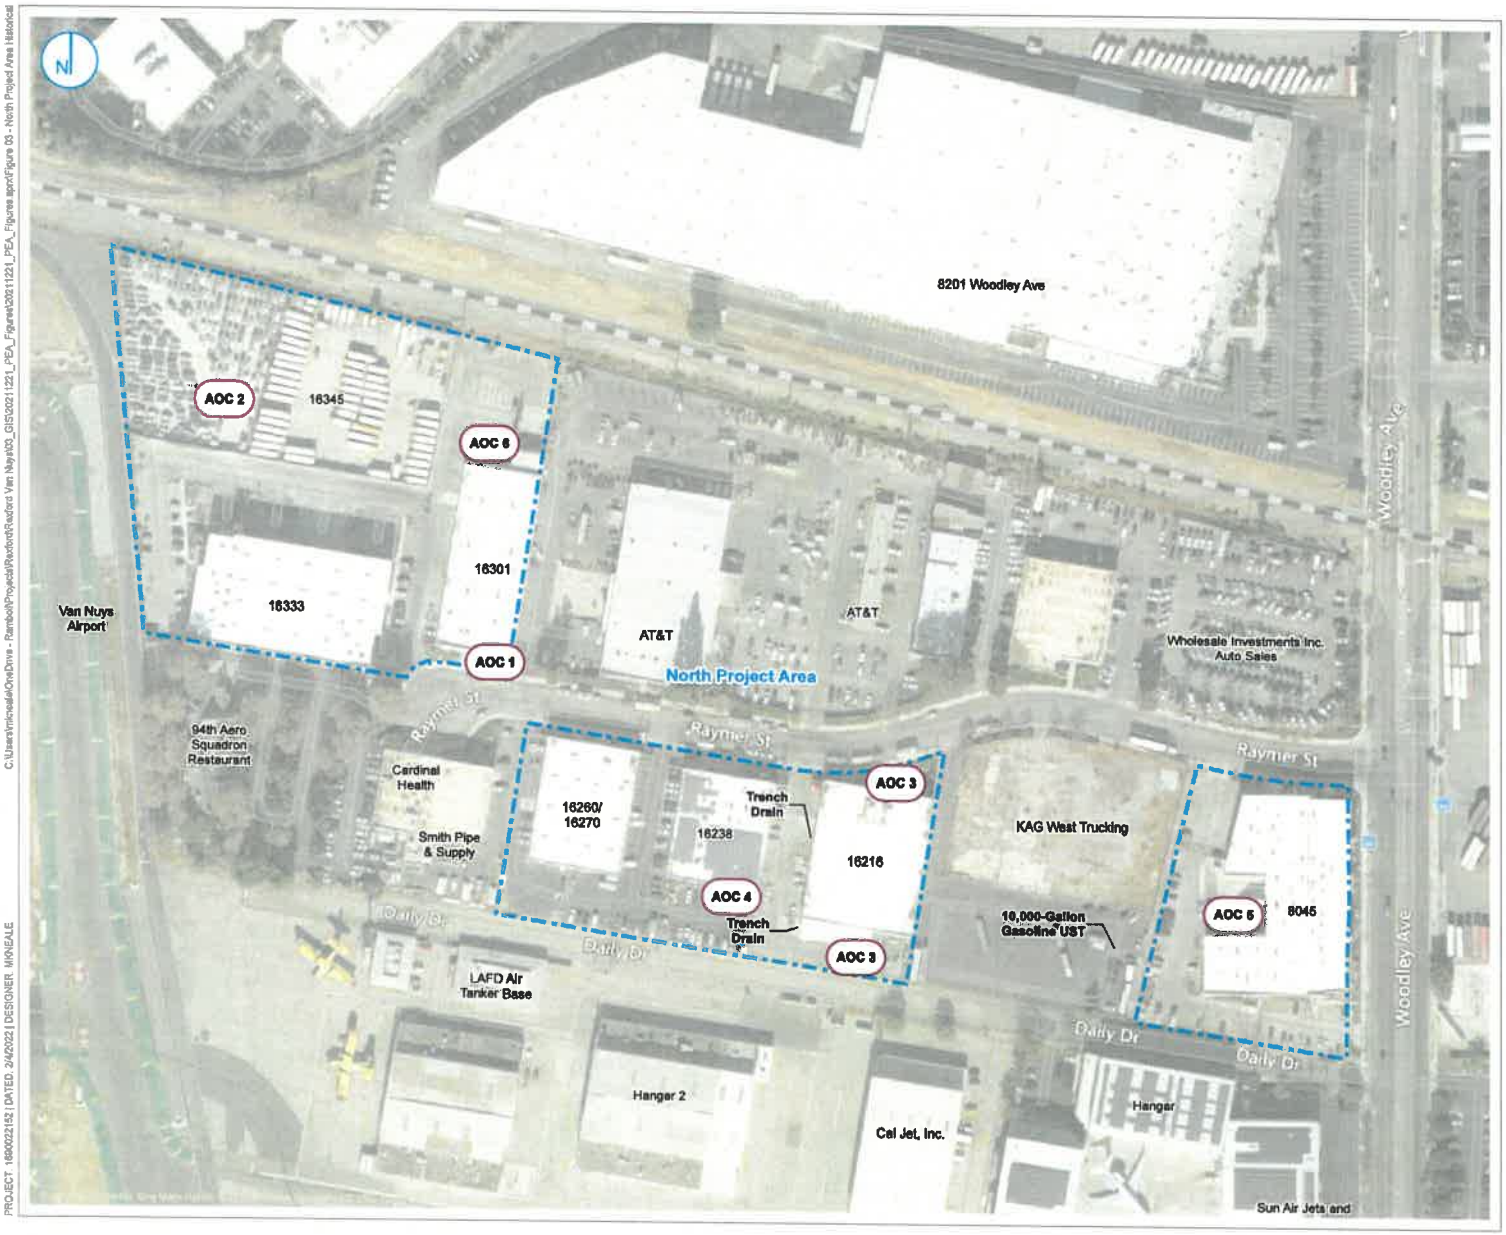

AOC 1 Area of Concern (AOC)

Site Boundary

AOC 1	Former clarifier 16301 Raymer Street
AOC 2	A former 1,000-gallon gasoline underground storage tank (UST) at 16345 Raymer Street
AOC 3	A former clarifier, trench drains, and spray booth and an existing clarifier at 16216 Raymer Street
AOC 4	Former spray booth
AOC 5	A sump and the generation of wastes that contained halogenated solvents from 2004 to 2016 at 8045 Woodley Avenue
AOC 6	Historical dry well and chemical storage

Notes
1. UST: Underground Storage Tank
2. AOC: Area of Concern

0 75 150 Feet

HISTORICAL AND CURRENT FEATURES
NORTH PROJECT AREA

Van Nuys Airport Industrial Center
Van Nuys, California

FIGURE 03

RAMBOLL US CONSULTING, INC.
A RAMBOLL COMPANY

RAMBOLL

C:\Users\vnicsela\OneDrive - Ramboll\Projects\Raxford\Raxford Van Nuys\03_GIS\20211221_PEA_Figures\20211221_PEA_Figures.aprx\Figure 03 - North Project Area Historical

PROJECT 1690022152 | DATED: 2/4/2022 | DESIGNER: MKNEALE

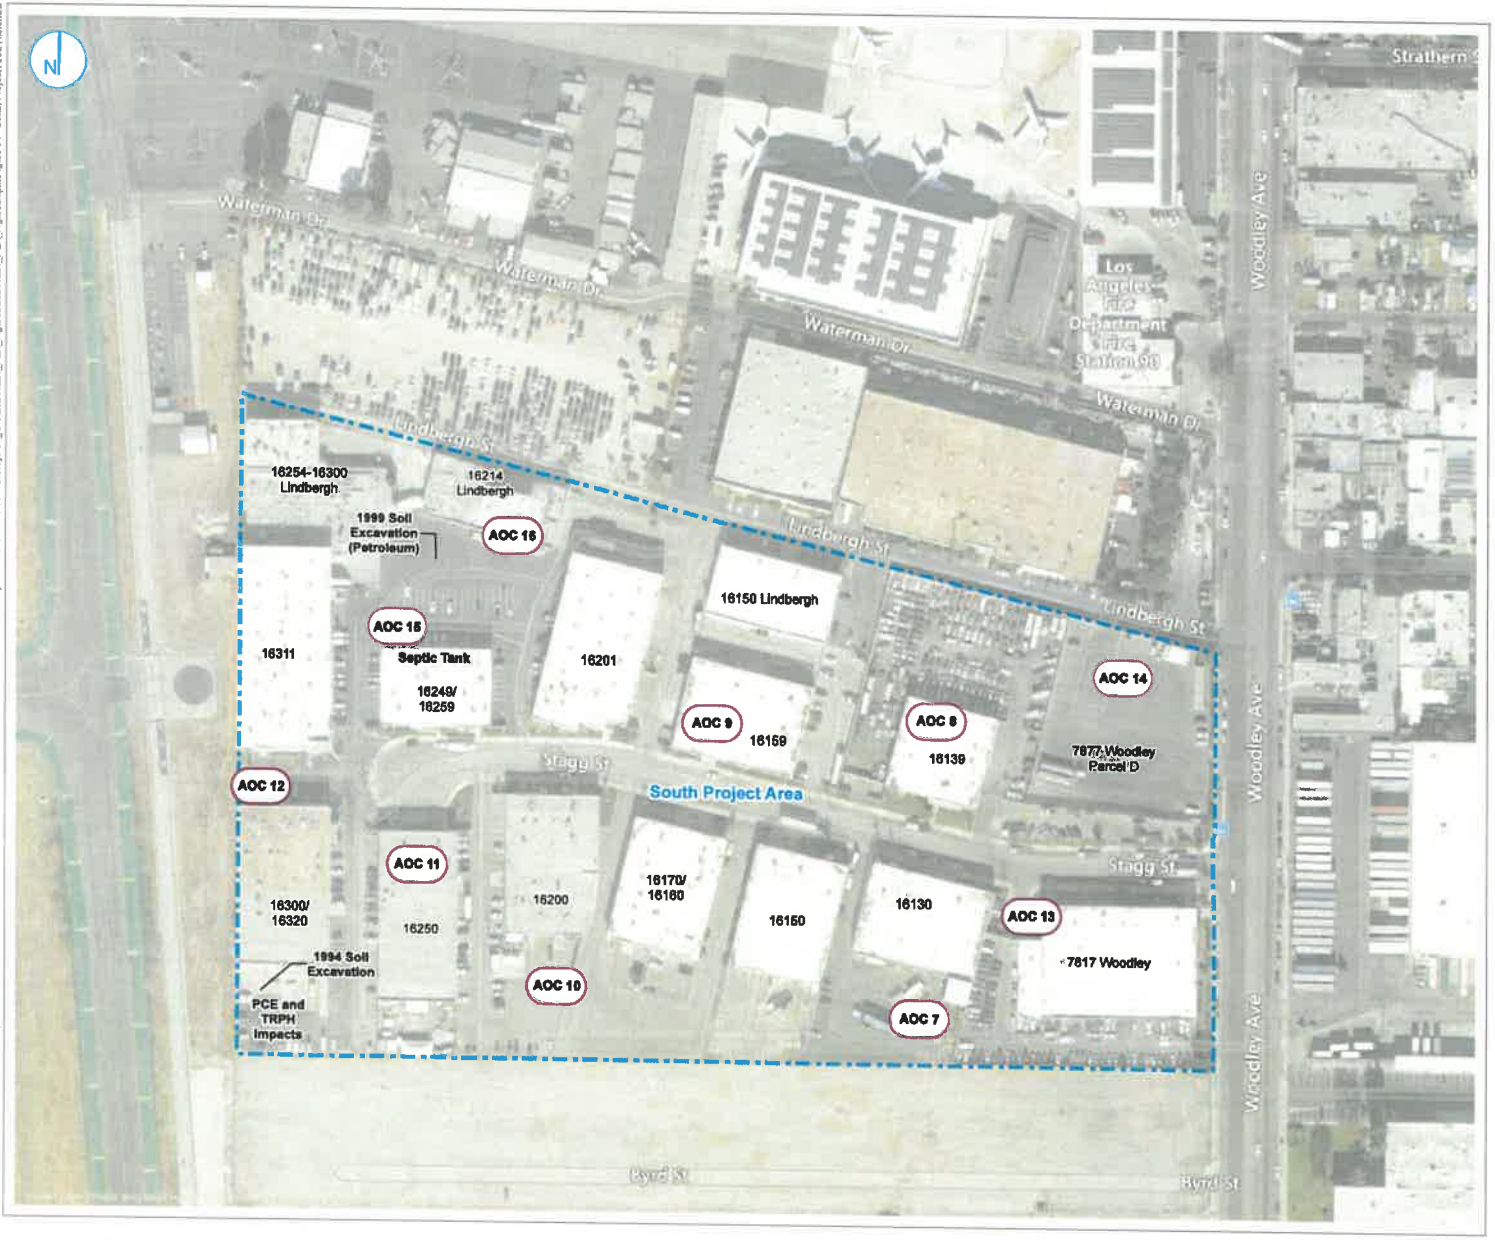

AOC 7 Area of Concern (AOC)

Site Boundary

AOC 7	A former clarifier and spray paint booth located at 16130 Stagg Street
AOC 8	Two former 4,000-gallon gasoline USTs at 16139 Stagg Street
AOC 9	A former clarifier and 1,1,1-TCA tank, UST/Dispenser, solvent spray booth located at 16159 Stagg Street
AOC 10	Three former USTs, existing clarifiers, hazardous waste materials room (converted to paint storage), and wash area at 16200 Stagg Street
AOC 11	A former clarifier or sump located at 16250 Stagg Street
AOC 12	Four former USTs removed in 1979 and Solvent AST, 1,1,1-TCA degreaser, spray booths, and parts washer at 16300/16320 Stagg Street
AOC 13	A former clarifier at 7817 Woodley Avenue
AOC 14	A former clarifier and sumps at 7877 Woodley Avenue
AOC 15	Historical bermed chemical containment area with noted discharges to pavement
AOC 16	UST and a large quantity generator of hazardous waste from electroplating operations previously by Action Computers at 16214 Lindbergh Street.

Notes
1. AST: Above-ground Storage Tank
2. UST: Underground Storage Tank
3. AOC: Area of Concern
4. 1,1,1-TCA: 1,1,1-Trichloroethane
5. PCE: Tetrachloroethene
6. TRPH: Total Recoverable Petroleum Hydrocarbons

0 75 150 Feet

HISTORICAL AND CURRENT FEATURES
SOUTH PROJECT AREA

Van Nuys Airport Industrial Center
Van Nuys, California

FIGURE 04

RAMBOLL US CONSULTING, INC.
A RAMBOLL COMPANY

RAMBOLL

C:\Users\rvilaseca\OneDrive - Ramboll\Projects\Rexford\Rexford Van Nuys\03_GIS\20211221_PEA_Figures\20211221_PEA_Figures.aprx\Figure 04 - South Project Area Historical

PROJECT 1690022152 | DATED 2/9/2022 | DESIGNER MKNEALE

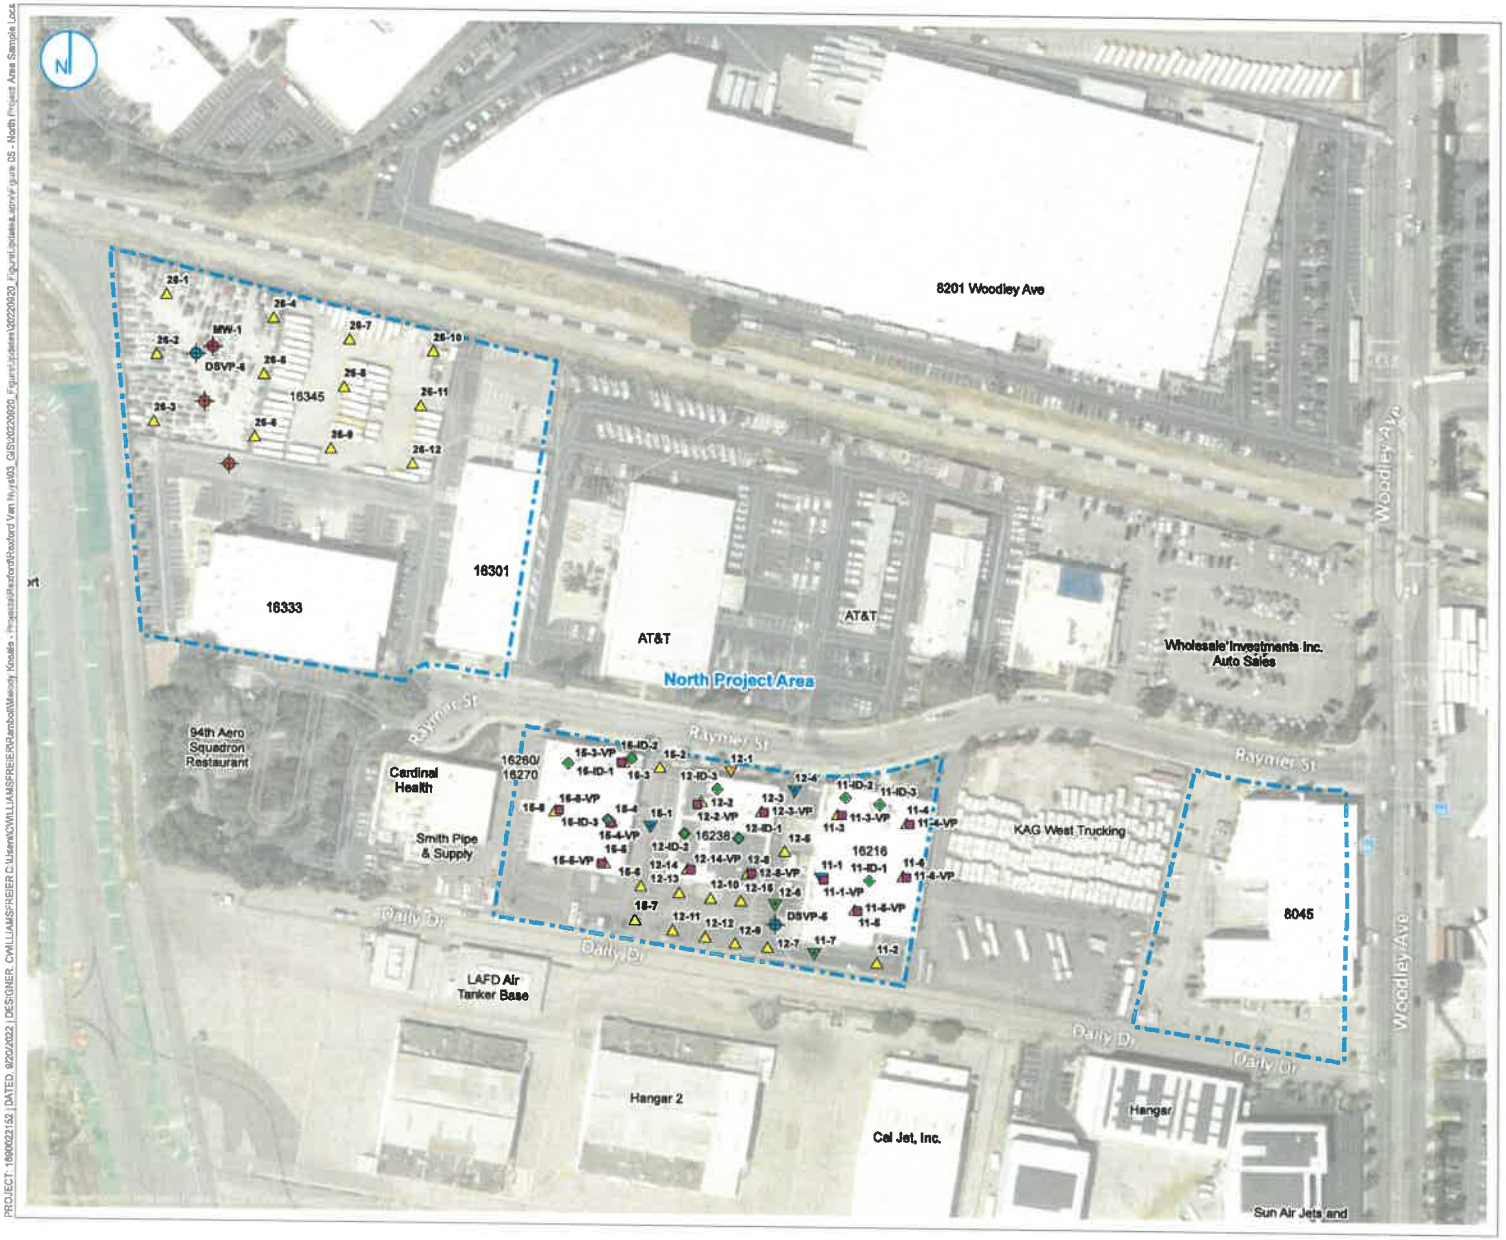

- Soil Vapor Probe, 5 ft bgs (HCM, 2020)
- Soil Vapor Probe, 25 ft bgs (HMC, 2020)
- Soil Vapor Probe, 7, 25, and 44 ft bgs (HMC, 2020)
- Soil Vapor Probe, 5, 25, 45, 75, and 100 ft bgs (HMC, 2020)
- Indoor Air Sample Location (HMC, 2020)
- Sub-slab Vapor Pin Sample Location (HMC, 2020)
- Deep Soil Vapor Probe and Grab Groundwater Sample (HMC, 2020)
- Groundwater Sample Location (McCollum, 2013)
- Other Groundwater Samples Identified in Phase I Report
- Site Boundary

Notes
1. ft bgs: feet below ground surface

0 75 150
Feet

HISTORICAL SOIL, SOIL VAPOR, AND GROUNDWATER SAMPLE LOCATIONS
NORTH PROJECT AREA

Van Nuys Airport Industrial Center
Van Nuys, California

FIGURE 05

RAMBOLL US CONSULTING, INC.
A RAMBOLL COMPANY

RAMBOLL

PROJECT: 1690022152 | DATED: 9/20/2022 | DESIGNER: CWILLIAMS/FREIER C:\Users\CWILLIAMS/FREIER\Ramboll\Masonry Knolls - Projects\Radford\Radford Van Nuys\03_GIS\02220920_Figure\Updates\20220920_Figure Update & aprvd\Figure 05 - North Project Area Sample Locs

- Soil Vapor Probe, 5 ft bgs (HCM, 2020)
- Soil Vapor Probe, 5 and 25 ft bgs (HMC,2020)
- Soil Vapor Probe, 7, 25, and 44 ft bgs (HMC, 2020)
- Indoor Air Sample Location (HMC, 2020)
- Sub-slab Vapor Pin Sample Location (HMC, 2020)
- Deep Soil Vapor Probe and Grab Groundwater Sample (HMC, 2020)
- Site Boundary

Notes
1. ft bgs: feet below ground surface

0 75 150 Feet

HISTORICAL SOIL, SOIL VAPOR, AND GROUNDWATER SAMPLE LOCATIONS
SOUTH PROJECT AREA

Van Nuys Airport Industrial Center
Van Nuys, California

FIGURE 06

RAMBOLL US CONSULTING, INC.
A RAMBOLL COMPANY

RAMBOLL

PROJECT 1690022152 | DATED 9/20/2022 | DESIGNER: CWILLIAMSFREIER

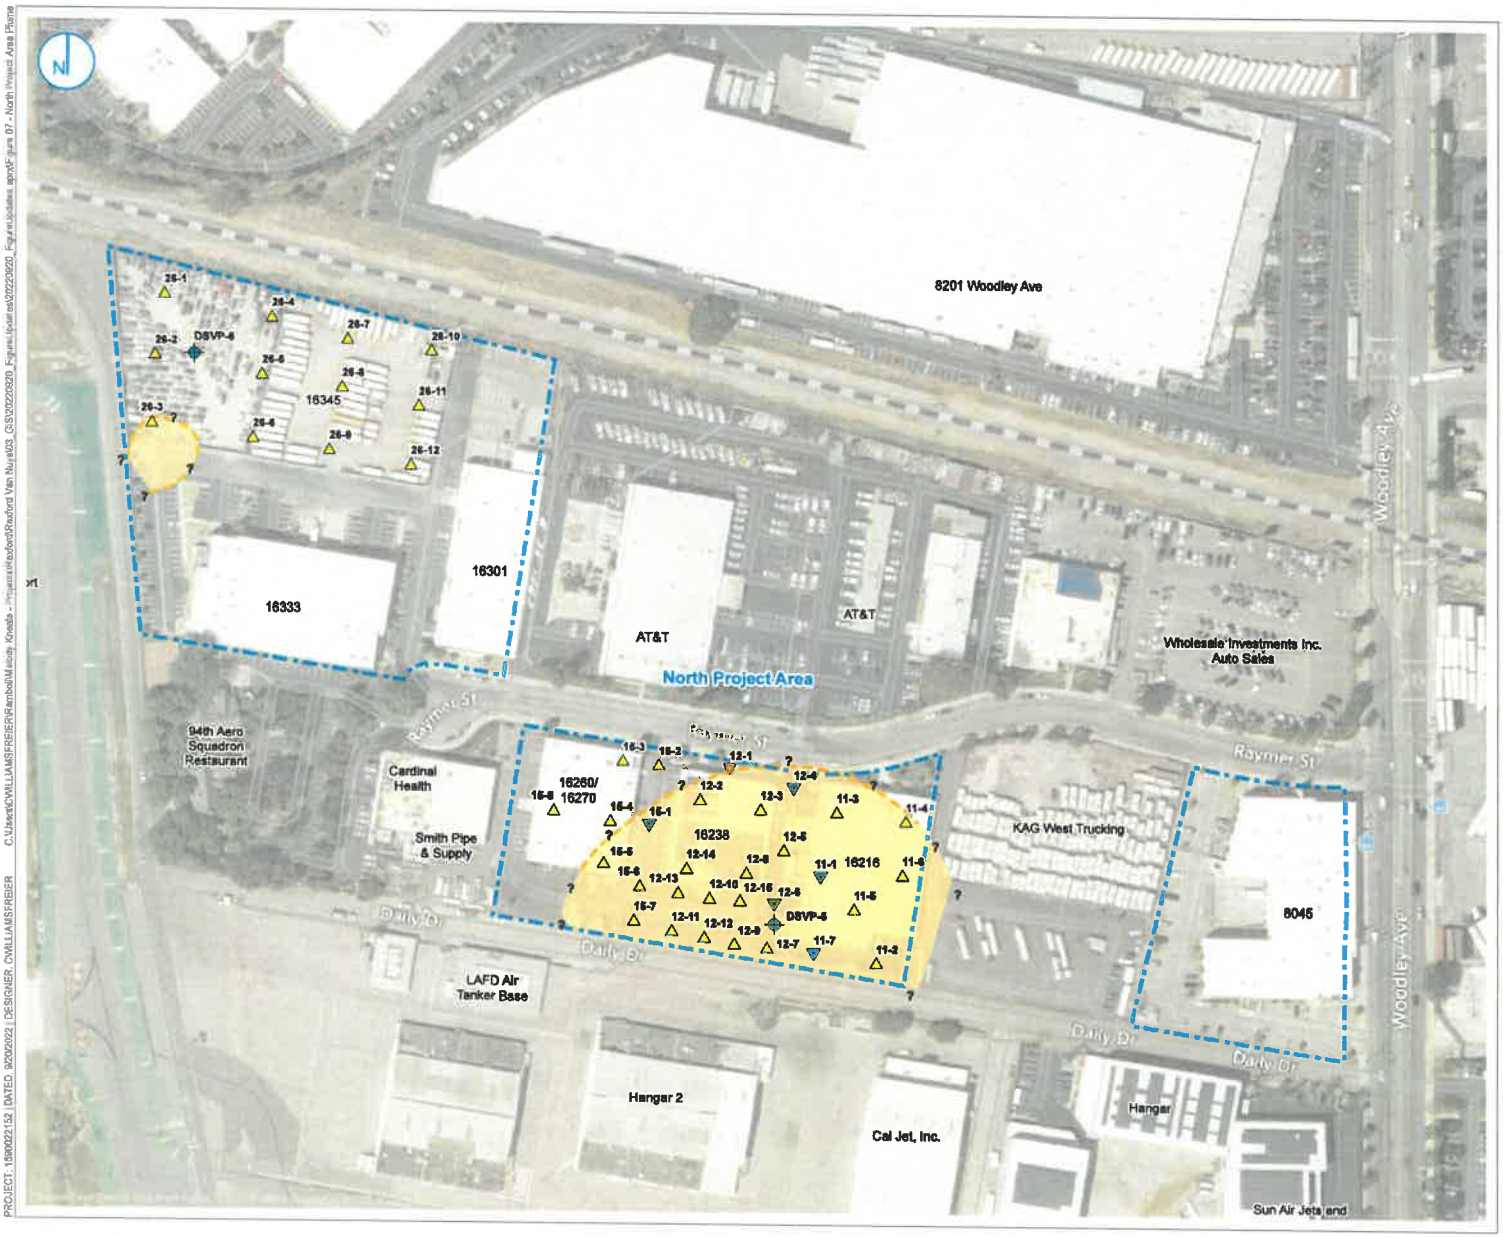

- Soil Vapor Probe, 5 ft bgs (HCM, 2020)
- Soil Vapor Probe, 25 ft bgs (HMC, 2020)
- Soil Vapor Probe, 7, 25, and 44 ft bgs (HMC, 2020)
- Soil Vapor Probe, 5, 25, 45, 75, and 100 ft bgs (HMC, 2020)
- Deep Soil Vapor Probe and Grab Groundwater Sample (HMC, 2020)
- Approximate TCE Plume Source Area (30,000 ug/m^3)
- Site Boundary

Notes
1. TCE: Trichloroethene
2. ug/m^3: micrograms per cubic meter
3. ft bgs: feet below ground surface

0 75 150 Feet

LATERAL EXTENT OF SOIL VAPOR SOURCE AREA PLUME
NORTH PROJECT AREA

Van Nuys Airport Industrial Center
Van Nuys, California

FIGURE 07

RAMBOLL US CONSULTING, INC.
A RAMBOLL COMPANY

RAMBOLL

PROJECT: 1690022152 | DATED: 8/20/2022 | DESIGNER: CWILLIAMS/FREIER | C:\Users\CWILLIAMS/FREIER\Ramboll\Melody Kwada - Projects\Rexford\Rexford Van Nuys\GIS_GIS\20220920_Figure\Updates.aprx\Figure 07 - North Impact Area Plume

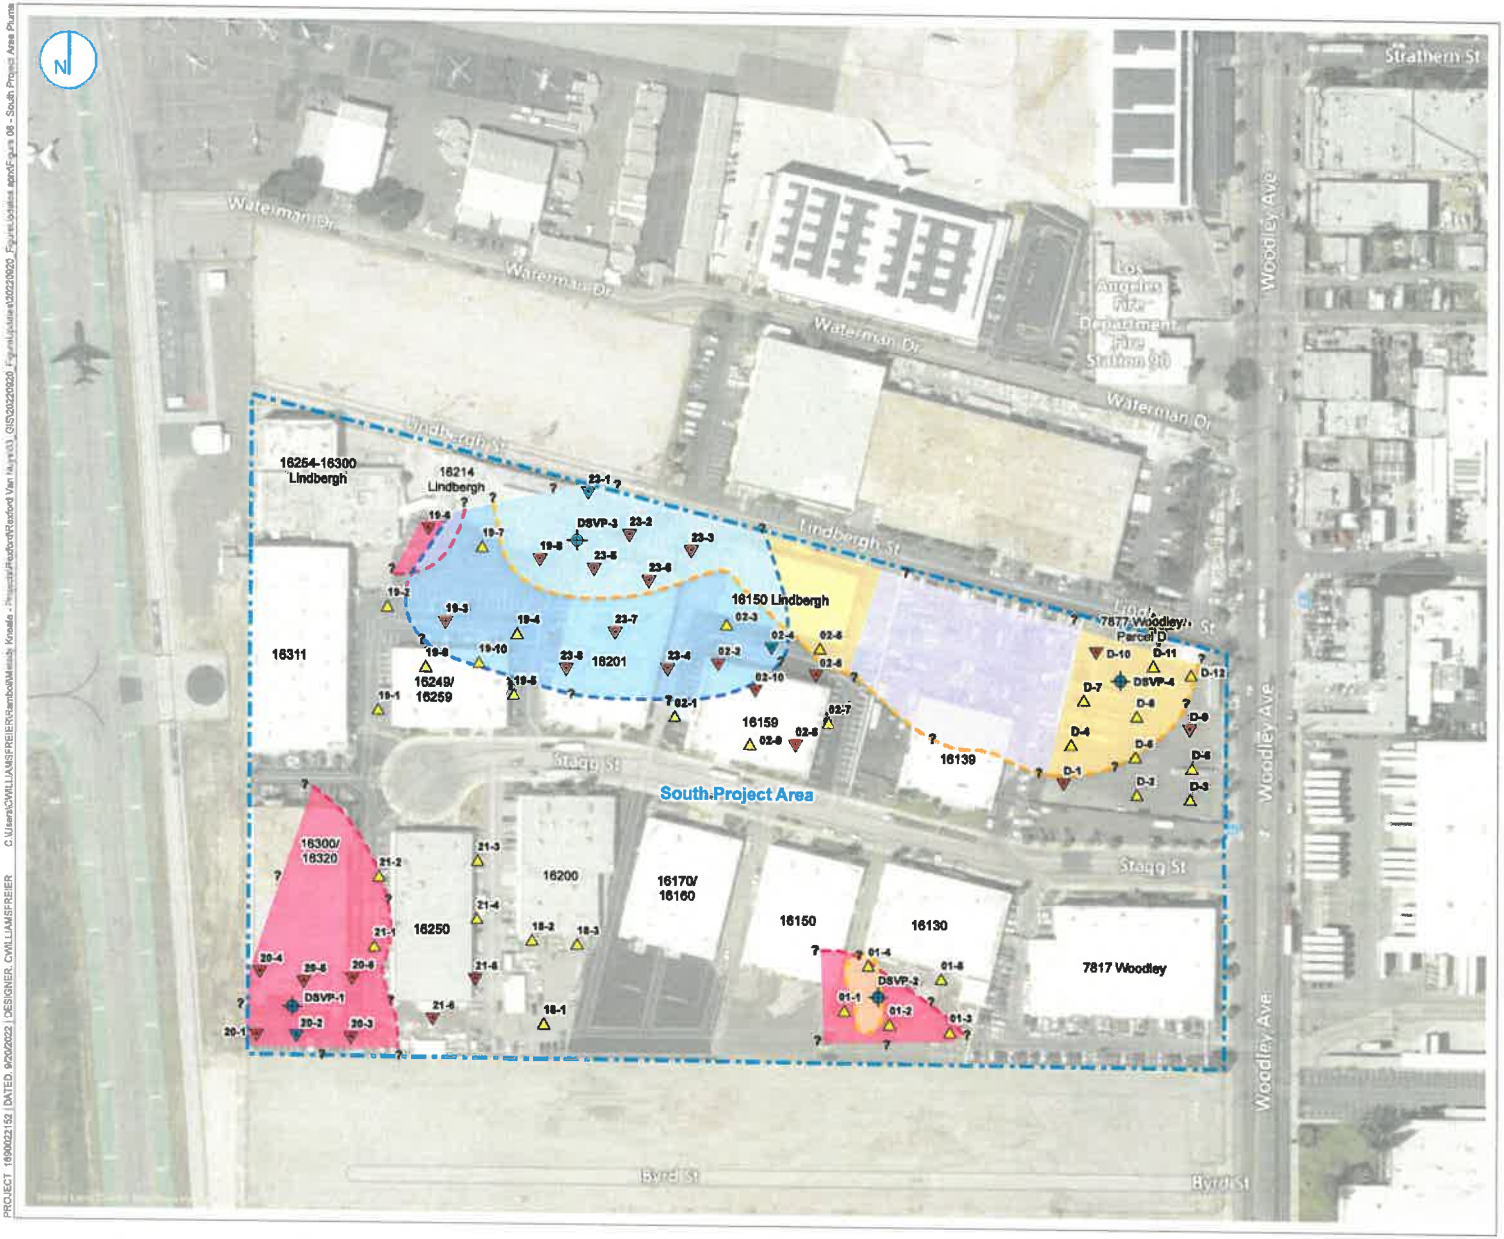

- Soil Vapor Probe, 5 ft bgs (HCM, 2020)
- Soil Vapor Probe, 5 and 25 ft bgs (HMC,2020)
- Soil Vapor Probe, 7, 25, and 44 ft bgs (HMC, 2020)
- Deep Soil Vapor Probe and Grab Groundwater Sample (HMC, 2020)
- Site Boundary
- Approximate TCE Soil Vapor Plume Source Area (30,000 ug/m^3)
- Approximate PCE Soil Vapor Plume Source Area (10,000 ug/m^3)
- Approximate Carbon Tetrachloride Soil Vapor Plume Source Area (2,000 ug/m^3)
- Data Gap in Interpreted TCE Plume

Notes
1. TCE: Trichloroethene
2. PCE: Tetrachloroethene
3. ug/m^3: micrograms per cubic meter
4. ft bgs: feet below ground surface

0 75 150 Feet

LATERAL EXTENT OF SOIL VAPOR SOURCE AREA PLUME
SOUTH PROJECT AREA

Van Nuys Airport Industrial Center
Van Nuys, California

FIGURE 08

RAMBOLL US CONSULTING, INC.
A RAMBOLL COMPANY

RAMBOLL

PROJECT 1690022152 | DATED 9/20/2022 | DESIGNER CWILLIAMS/FREIER C:\Users\CWILLIAMS/FREIER\Ramboll\Metnik Kravets - Projects\Proflow\Rexford Van Nuys\3_GIS\2022\09\20_Figures\Update 9202\Figure 08 - South Project Area Plume

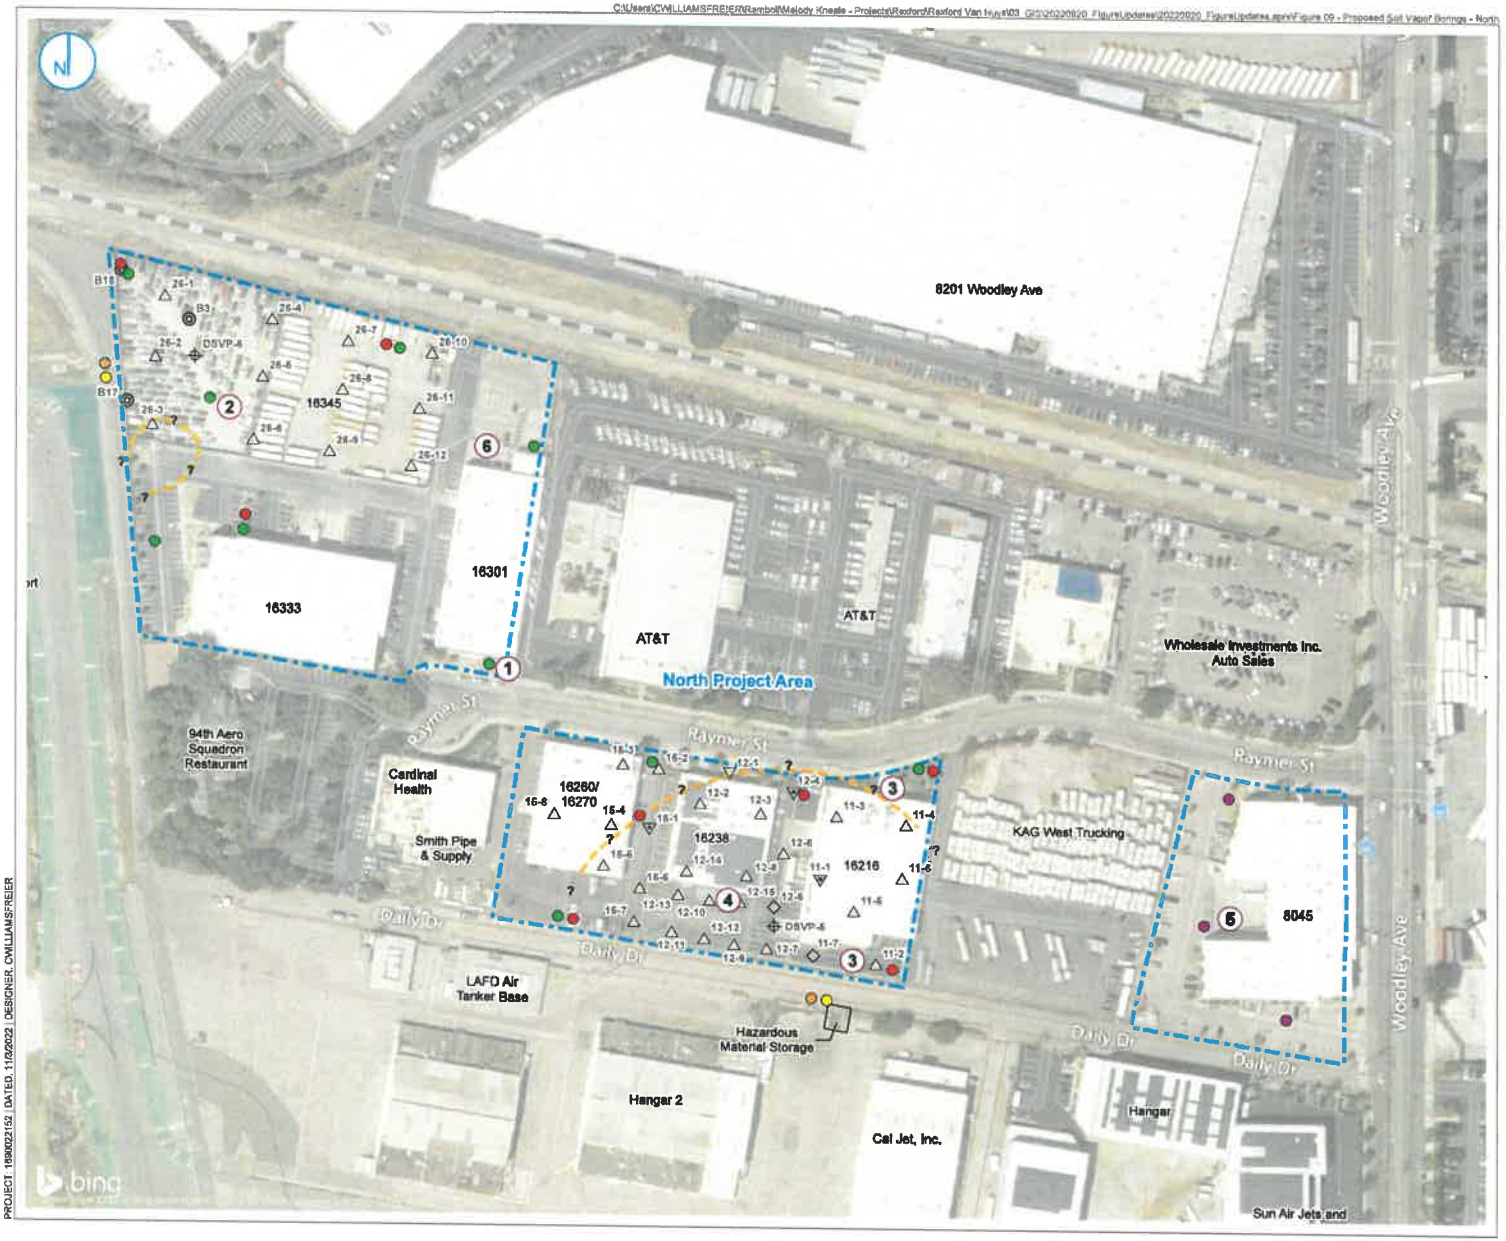

C:\Users\CWILLIAMSFREIER\Ramboll\Melody Kneale - Projects\Rexford\Rexford Van Nuys\03_GIS\2020920_Figure\Updates\20220920_Figure\Updates.aprx\Figure 09 - Proposed Soil Vapor Borings - North

PROJECT: 1690022152 | DATED: 11/2/2022 | DESIGNER: CWILLIAMSFREIER

(1) Area of Concern (AOC)

Site Boundary

TCE Plume (30,000 µg/m³)

Proposed Soil Vapor Boring Locations

- Proposed 5' and 15' Multi-Nested Shallow Soil Vapor Boring (3)
- Proposed 5', 25', and 45' Multi-Nested Shallow Soil Vapor Boring (10)
- Proposed Deep Multi-Nested Soil Vapor Boring (8)
- Proposed Off-Site Shallow Multi-Nested Soil Vapor Boring (2)
- Proposed Off-Site Deep Multi-Nested Soil Vapor Boring (2)

Historical Sample Locations

- Soil Vapor Probe (McCollum Geotechnical, 2013)
- Soil Vapor Probe, 5 ft bgs (HMC, 2020)
- Soil Vapor Probe, 25 ft bgs (HMC, 2020)
- Soil Vapor Probe, 7, 25, and 44 ft bgs (HMC, 2020)
- Soil Vapor Probe, 5, 25, 45, 75, and 100 ft bgs (HMC, 2020)
- Deep Soil Vapor Probe and Grab Groundwater Sample (HMC, 2020)

Notes

1. TCE: Trichloroethene
2. ft bgs: feet below ground surface
3. µg/m³: microgram per cubic meter

0 75 150 Feet

PROPOSED SOIL VAPOR BORING LOCATIONS
NORTH PROJECT AREA

Van Nuys Airport Industrial Center
Van Nuys, California

FIGURE 09

RAMBOLL US CONSULTING, INC.
A RAMBOLL COMPANY

RAMBOLL

1 Area of Concern (AOC)
Site Boundary
Carbon Tetrachloride Plume (2,000 µg/m³)
PCE Plume (10,000 µg/m³)
TCE Plume (30,000 µg/m³)

Proposed Soil Vapor Boring Locations

- Proposed 5', 25', and 45' Multi-Nested Shallow Soil Vapor Boring (24)
- Proposed Deep Multi-Nested Soil Vapor Boring (15)
- Proposed Off-Site Shallow Multi-Nested Soil Vapor Boring (6)
- Proposed Off-Site Deep Multi-Nested Soil Vapor Boring (3)

Historical Sample Locations

- Soil Vapor Probe (McCollum Geotechnical, 2013)
- Soil Vapor Probe, 5 ft bgs (HMC, 2020)
- Soil Vapor Probe, 5 and 25 ft bgs (HMC,2020)
- Soil Vapor Probe, 7, 25, and 44 ft bgs (HMC, 2020)
- Deep Soil Vapor Probe and Grab Groundwater Sample (HMC, 2020)

Notes
1. TCE: Trichloroethene
2. PCE: Tetrachloroethene
3. ft bgs: feet below ground surface
4. µg/m³: microgram per cubic meter

0 75 150 Feet

PROPOSED SOIL VAPOR BORING LOCATIONS
SOUTH PROJECT AREA

Van Nuys Airport Industrial Center
Van Nuys, California

FIGURE 10

RAMBOLL US CONSULTING, INC.
A RAMBOLL COMPANY

RAMBOLL

PROJECT: 1690022152 | DATED: 11/2/2022 | DESIGNER: CWILLIAMSFREIER

C:\Users\CWILLIAMSFREIER\Ramboll\Melody Kneale - Projects\Rexford\Rexford Van Nuys\03_GIS\20220920_FigureUpdates\20220920_FigureUpdates.aprx\Figure 11 - Generalized Multi-Depth Soil Vapor Probe Schematic

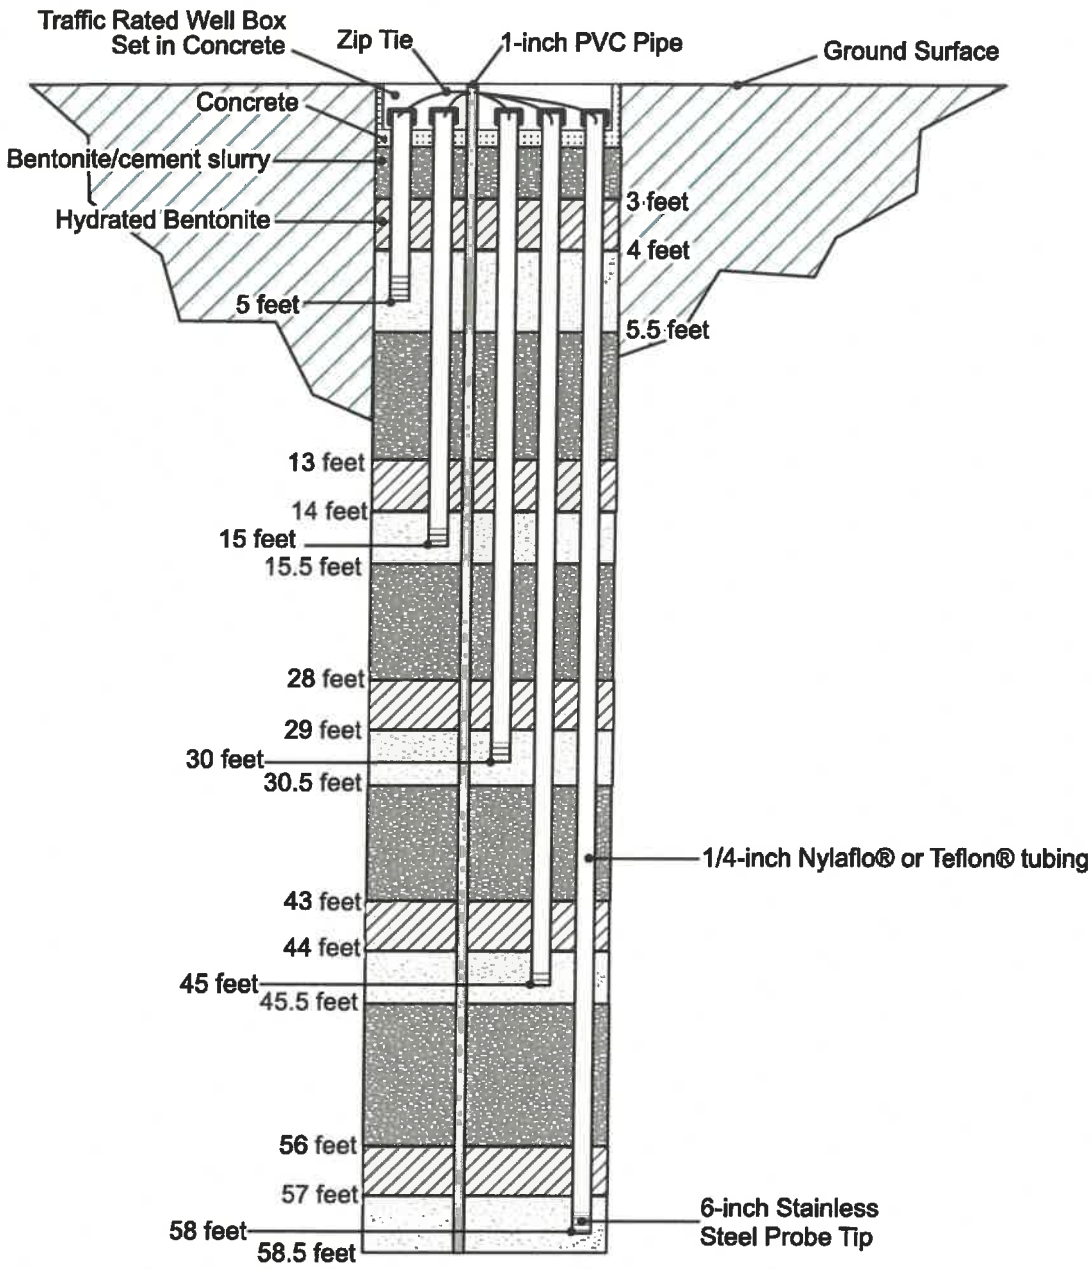

Notes
1. PVC = Polyvinyl Chloride

GENERALIZED MULTI-DEPTH SOIL VAPOR MONITORING PROBE CONSTRUCTION SCHEMATIC

FIGURE 11

Van Nuys Airport Industrial Center
Van Nuys, California

RAMBOLL US CONSULTING, INC.
A RAMBOLL COMPANY

RAMBOLL

Appendix D

EDR Lien and AUL Report

Commercial Industrial Property

16201 Raymer Street
Van Nuys, CA 91406

Inquiry Number: 7462098.7S
October 10, 2023

EDR Environmental Lien and AUL Search 1980

6 Armstrong Road, 4th floor
Shelton, CT 06484
Toll Free: 800.352.0050
www.edrnet.com

EDR Environmental Lien and AUL Search 1980

The EDR Environmental Lien and AUL Search 1980 report provides results from a search of available land title records for environmental cleanup liens and other activity and use limitations (AULs), such as engineering controls and institutional controls.

A network of professional, trained researchers, following established procedures, uses client supplied address and/or parcel information to:

- search for parcel number and/or legal description
- search for ownership information filed between 1980 and the most current publicly available date
- research official land title documents recorded at jurisdictional agencies such as recorders' offices, registries of deeds, county clerks' offices, etc.
- search for environmental encumbering instrument(s) filed between 1980 and the most current publicly available date
- provide a copy of any environmental encumbrance(s)
- provide a copy of the current deed when available

Thank you for your business.
Please contact EDR at 1-800-352-0050
with any questions or comments.

Property Archives, LLC researched and compiled the land title information contained in this EDR Environmental Lien and AUL Search 1980 report on behalf of EDR.

Property Archives

Disclaimer - Copyright and Trademark Notice

This Report contains certain information obtained from a variety of public and other sources reasonably available to Environmental Data Resources, LLC and Property Archives, LLC. It cannot be concluded from this Report that coverage information for the target and surrounding properties does not exist from other sources. This Report is provided on an "AS IS", "AS AVAILABLE" basis. NO WARRANTY EXPRESS OR IMPLIED IS MADE WHATSOEVER IN CONNECTION WITH THIS REPORT. ENVIRONMENTAL DATA RESOURCES, LLC AND ITS SUBSIDIARIES, AFFILIATES AND THIRD PARTY SUPPLIERS DISCLAIM ALL WARRANTIES, OF ANY KIND OR NATURE, EXPRESS OR IMPLIED, ARISING OUT OF OR RELATED TO THIS REPORT OR ANY OF THE DATA AND INFORMATION PROVIDED IN THIS REPORT, INCLUDING WITHOUT LIMITATION, ANY WARRANTIES REGARDING ACCURACY, QUALITY, CORRECTNESS, COMPLETENESS, COMPREHENSIVENESS, SUITABILITY, MERCHANTABILITY, FITNESS FOR A PARTICULAR PURPOSE, TITLE, NON-INFRINGEMENT, MISAPPROPRIATION, OR OTHERWISE. ALL RISK IS ASSUMED BY THE USER. IN NO EVENT SHALL ENVIRONMENTAL DATA RESOURCES, LLC OR ITS SUBSIDIARIES, AFFILIATES OR THIRD PARTY SUPPLIERS BE LIABLE TO ANYONE FOR ANY DIRECT, INCIDENTAL, INDIRECT, SPECIAL, CONSEQUENTIAL OR OTHER DAMAGES OF ANY TYPE OR KIND (INCLUDING BUT NOT LIMITED TO LOSS OF PROFITS, LOSS OF USE, OR LOSS OF DATA), ARISING OUT OF OR IN ANY WAY CONNECTED WITH THIS REPORT OR ANY OF THE DATA AND INFORMATION PROVIDED IN THIS REPORT. Any analyses, estimates, ratings, environmental risk levels, or risk codes provided in this Report are provided for illustrative purposes only, and are not intended to provide, nor should they be interpreted as providing any facts regarding, or prediction or forecast of, any environmental risk for any property. Only an assessment performed by a qualified environmental professional can provide findings, opinions or conclusions regarding the environmental risk or conditions in, on or at any property.

Copyright 2023 by Environmental Data Resources, LLC. All rights reserved. Reproduction in any media or format, in whole or in part, of any report or map of Environmental Data Resources, LLC, or its affiliates, is prohibited without prior written permission.

EDR and its logos (including Sanborn and Sanborn Map) are trademarks of Environmental Data Resources, LLC or its affiliates. All other trademarks used herein are the property of their respective owners.

EDR Environmental Lien and AUL Search 1980

TARGET PROPERTY INFORMATION

ADDRESS

Commercial Industrial Property
16201 Raymer Street
Van Nuys, CA 91406

PROPERTY DESCRIPTION

Parcel ID: 2205-02-9800

Current Owner: 16201 RAYMER STREET LLC

Legal Description: PARCEL MAP AS PER BK 79 P 99-100 OF P M LOTS B AND LOT/SEC C

Parcel ID: 2205-02-9801

Current Owner: 16201 RAYMER STREET LLC

Legal Description: PARCEL MAP AS PER BK 79 P 99-100 OF P M LOT/SEC D

FINDINGS SUMMARY

The following is a summary of information contained in the report. Additional details may be found in the Findings Detail section.

Parcel ID: 2205-02-9800

Environmental Lien: Found ☐ Not Found ■

Other Activity and Use Limitations (AULs): Found ☐ Not Found ■

HISTORICAL CHAIN of TITLE FROM 1980			
RECORDED	**INSTRUMENT**	**GRANTEE**	**GRANTOR**
09/21/2023	0634630	16201 Raymer Street, LLC	LRF2 LaVan Nuys Industrial Portfolio, LLC
04/18/2022	422918	LRF2 LaVan Nuys Industrial Portfolio, LLC	RN Daily Van Nuys, LLC
07/21/2017	817611	RN Daily Van Nuys, LLC	Richard N. Daily Trust
06/13/1997	882138	Richard N. Daily Trust	Richard N. Daily
03/28/1997	475814	Richard N. Daily	Dean C. Daily, II, et al.
12/30/1996	2093336	Dean C. Daily, II, et al.	Dean C. Daily Estate

Parcel ID: 2205-02-9801

Environmental Lien: Found ☐ Not Found ■

Other Activity and Use Limitations (AULs): Found ☐ Not Found ■

EDR Environmental Lien and AUL Search 1980

HISTORICAL CHAIN of TITLE FROM 1980			
RECORDED	**INSTRUMENT**	**GRANTEE**	**GRANTOR**
09/21/2023	0634630	16201 Raymer Street, LLC	LRF2 LaVan Nuys Industrial Portfolio, LLC
04/18/2022	422918	LRF2 LaVan Nuys Industrial Portfolio, LLC	RN Daily Van Nuys, LLC
07/21/2017	817611	RN Daily Van Nuys, LLC	Richard N. Daily Trust
06/13/1997	882138	Richard N. Daily Trust	Richard N. Daily
03/28/1997	475814	Richard N. Daily	Dean C. Daily, II, et al.
12/30/1996	2093336	Dean C. Daily, II, et al.	Dean C. Daily Estate

RESEARCH SOURCE(S)

The following research sources were reviewed from January 1, 1980, to October 2, 2023. Based on available information evaluated by the title search professional, the jurisdiction does not require a search of judicial records to identify environmental liens.

Source 1: Los Angeles County Assessor
Los Angeles County, California

Source 2: Los Angeles County Clerk-Recorder
Los Angeles County, California

Source 3: California Department of Toxic Substances Control

FINDINGS DETAIL

Parcel ID: 2205-02-9800

ENVIRONMENTAL LIEN

Environmental Lien: Found ☐ Not Found ■

OTHER ACTIVITY AND USE LIMITATIONS (AULs)

Other AULs: Found ☐ Not Found ■

MISCELLANEOUS DOCUMENTS

Not Applicable

Parcel ID: 2205-02-9801

ENVIRONMENTAL LIEN

Environmental Lien: Found ☐ Not Found ■

EDR Environmental Lien and AUL Search 1980

OTHER ACTIVITY AND USE LIMITATIONS (AULs)

Other AULs: Found ☐ Not Found ■

MISCELLANEOUS DOCUMENTS

Not Applicable

HISTORICAL CHAIN OF TITLE FROM 1980

PARCEL ID: 2205-02-9800

DEED TYPE:	Grant Deed
GRANTEE:	16201 Raymer Street, LLC
GRANTOR:	LRF2 LaVan Nuys Industrial Portfolio, LLC
DATE EXECUTED:	September 5, 2023
DATE RECORDED:	September 21, 2023
INSTRUMENT NO.:	2023-0634630

*See attached exhibit.

DEED TYPE:	Grant Deed
GRANTEE:	LRF2 LaVan Nuys Industrial Portfolio, LLC
GRANTOR:	RN Daily Van Nuys, LLC
DATE EXECUTED:	April 14, 2022
DATE RECORDED:	April 18, 2022
INSTRUMENT NO.:	2022-422918

DEED TYPE:	Grant Deed
GRANTEE:	RN Daily Van Nuys, LLC
GRANTOR:	Richard N. Daily Trust
DATE EXECUTED:	July 12, 2017
DATE RECORDED:	July 21, 2017
INSTRUMENT NO.:	2017-817611

DEED TYPE:	Grant Deed
GRANTEE:	Richard N. Daily Trust
GRANTOR:	Richard N. Daily
DATE EXECUTED:	June 13, 1997
DATE RECORDED:	June 13, 1997
INSTRUMENT NO.:	1997-882138

DEED TYPE:	Quitclaim Deed
GRANTEE:	Richard N. Daily
GRANTOR:	Dean C. Daily II, et al.

DATE EXECUTED: March 24, 1997
DATE RECORDED: March 28, 1997
INSTRUMENT NO.: 1997-475814

DEED TYPE: Deed of Distribution
GRANTEE: Dean C. Daily II, et al.
GRANTOR: Dean C. Daily Estate
DATE EXECUTED: December 28, 1996
DATE RECORDED: December 30, 1996
INSTRUMENT NO.: 1996-2093336
*Property acquired by Dean C. Daily prior to January 1, 1980.

PARCEL ID: 2205-02-9801

DEED TYPE: Grant Deed
GRANTEE: 16201 Raymer Street, LLC
GRANTOR: LRF2 LaVan Nuys Industrial Portfolio, LLC
DATE EXECUTED: September 5, 2023
DATE RECORDED: September 21, 2023
INSTRUMENT NO.: 2023-0634630
*See attached exhibit.

DEED TYPE: Grant Deed
GRANTEE: LRF2 LaVan Nuys Industrial Portfolio, LLC
GRANTOR: RN Daily Van Nuys, LLC
DATE EXECUTED: April 14, 2022
DATE RECORDED: April 18, 2022
INSTRUMENT NO.: 2022-422918

DEED TYPE: Grant Deed
GRANTEE: RN Daily Van Nuys, LLC
GRANTOR: Richard N. Daily Trust
DATE EXECUTED: July 12, 2017
DATE RECORDED: July 21, 2017
INSTRUMENT NO.: 2017-817611

DEED TYPE: Grant Deed
GRANTEE: Richard N. Daily Trust
GRANTOR: Richard N. Daily
DATE EXECUTED: June 13, 1997
DATE RECORDED: June 13, 1997
INSTRUMENT NO.: 1997-882138

EDR Environmental Lien and AUL Search 1980

DEED TYPE:	Quitclaim Deed
GRANTEE:	Richard N. Daily
GRANTOR:	Dean C. Daily II, et al.
DATE EXECUTED:	March 24, 1997
DATE RECORDED:	March 28, 1997
INSTRUMENT NO.:	1997-475814

DEED TYPE:	Deed of Distribution
GRANTEE:	Dean C. Daily II, et al.
GRANTOR:	Dean C. Daily Estate
DATE EXECUTED:	December 28, 1996
DATE RECORDED:	December 30, 1996
INSTRUMENT NO.:	1996-2093336

*Property acquired by Dean C. Daily prior to January 1, 1980.

EDR Environmental Lien and AUL Search 1980

CURRENT DEED EXHIBIT

This page is part of your document - DO NOT DISCARD

20230634630

Recorded/Filed in Official Records
Recorder's Office, Los Angeles County,
California

09/21/23 AT 08:00AM

Pages:
0005

FEES:	33.00
TAXES:	0.00
OTHER:	0.00
SB2:	75.00
PAID:	108.00

LEADSHEET

202309210130026

00023794747

014287022

SEQ:
01

SECURE - 8:00AM

THIS FORM IS NOT TO BE DUPLICATED

E666266

9175026B

Commonwealth
9175026B

RECORDING REQUESTED BY:

ALLEN MATKINS LECK GAMBLE
MALLORY & NATSIS LLP
2010 Main Street, Suite 800
Irvine, California 92614
Attention: Drew Emmel, Esq.

AND WHEN RECORDED MAIL DOCUMENT AND
TAX STATEMENT TO:

16201 Raymer Street LLC
c/o Longpoint Realty Partners
116 Huntington Avenue, Suite 1001
Boston, Massachusetts 02116

(SPACE ABOVE THIS LINE RESERVED FOR RECORDER'S USE)

GRANT DEED

The undersigned grantor(s) declare(s)

This transfer is exempt from the documentary transfer tax per R & T Code Section 11925(d). Grantor and Grantee are comprised of the same parties, and their proportional interest remains the same immediately following transfer

X The documentary transfer tax is $0.00.

Parcel Number: APN: 2205-029-800 and 2205-029-801

The property is located in the City of Los Angeles, County of Los Angeles, California.

FOR GOOD AND VALUABLE CONSIDERATION, receipt of which is hereby acknowledged, **LRF2 LA VAN NUYS INDUSTRIAL PORTFOLIO LLC**, a Delaware limited liability company ("**Grantor**"), hereby grants to **16201 RAYMER STREET LLC**, a Delaware limited liability company ("**Grantee**"), the real property located in the City of Los Angeles, County of Los Angeles, California, described on Exhibit A attached hereto and made a part hereof (the "**Property**").

[Signature page follows]

IN WITNESS WHEREOF, the parties hereto have caused this Grant Deed to be executed as of the 5th day of September, 2023

GRANTOR:

LRF2 LA VAN NUYS INDUSTRIAL PORTFOLIO LLC,
a Delaware limited liability company

By: Longpoint Realty REIT II LLC,
a Delaware limited liability company,
its sole member

By: _____
Name: Reid Parker
Title: Senior Vice President

ACKNOWLEDGMENT

A notary public or other officer completing this certificate verifies only the identity of the individual who signed the document to which this certificate is attached, and not the truthfulness, accuracy, or validity of that document.

State of MA)
County of SUFFOLK)

On September 5th 2023, before me, Erin D. Schwartz, (insert name of notary)
Notary Public, personally appeared Reid Parker,
who proved to me on the basis of satisfactory evidence to be the person(s) whose name(s) is/are subscribed to the within instrument and acknowledged to me that he/she/they executed the same in his/her/their authorized capacity(ies), and that by his/her/their signature(s) on the instrument the person(s), or the entity upon behalf of which the person(s) acted, executed the instrument.

I certify under PENALTY OF PERJURY under the laws of the State of MASSACHUSETTS that the foregoing paragraph is true and correct.

WITNESS my hand and official seal.

Signature Erin D [illegible] (Seal)

ERIN D. SCHWARTZ
Notary Public
Massachusetts
My Commission Expires
Jun 22, 2029

EXHIBIT A

ALL THAT CERTAIN REAL PROPERTY SITUATED IN THE COUNTY OF LOS ANGELES, STATE OF CALIFORNIA, DESCRIBED AS FOLLOWS:

PARCEL 1:

PARCELS B, C AND D OF PARCEL MAP L.A. NO. 3408, IN THE CITY OF LOS ANGELES, COUNTY OF LOS ANGELES, STATE OF CALIFORNIA, AS PER MAP FILED IN BOOK 79, PAGES 99 AND 100 OF PARCEL MAPS, IN THE OFFICE OF THE COUNTY RECORDER OF SAID COUNTY.

APN: 2205-029-800 AND 2205-029-801

Appendix E

Historical Research Documentation

Commercial Industrial Property

16201 Raymer Street

Van Nuys, CA 91406

Inquiry Number: 7462098.11

October 04, 2023

The EDR Aerial Photo Decade Package

6 Armstrong Road, 4th floor
Shelton, CT 06484
Toll Free: 800.352.0050
www.edrnet.com

EDR Aerial Photo Decade Package

10/04/23

Site Name:

Commercial Industrial Property
16201 Raymer Street
Van Nuys, CA 91406
EDR Inquiry # 7462098.11

Client Name:

NV5
3777 Long Beach Blvd
Long Beach, CA 90807-0000
Contact: Eric Fraske

Environmental Data Resources, Inc. (EDR) Aerial Photo Decade Package is a screening tool designed to assist environmental professionals in evaluating potential liability on a target property resulting from past activities. EDR's professional researchers provide digitally reproduced historical aerial photographs, and when available, provide one photo per decade.

Search Results:

Year	*Scale*	*Details*	*Source*
2020	1"=500'	Flight Year: 2020	USDA/NAIP
2016	1"=500'	Flight Year: 2016	USDA/NAIP
2012	1"=500'	Flight Year: 2012	USDA/NAIP
2009	1"=500'	Flight Year: 2009	USDA/NAIP
2005	1"=500'	Flight Year: 2005	USDA/NAIP
2002	1"=500'	Flight Date: June 05, 2002	USDA
1995	1"=500'	Acquisition Date: January 01, 1995	USGS/DOQQ
1989	1"=500'	Acquisition Date: August 22, 1989	USGS/DOQQ
1981	1"=500'	Flight Date: February 15, 1981	EDR Proprietary Brewster Pacific
1979	1"=500'	Flight Date: February 05, 1979	EDR Proprietary Brewster Pacific
1977	1"=500'	Flight Date: April 25, 1977	EDR Proprietary Brewster Pacific
1967	1"=500'	Flight Date: August 13, 1967	USGS
1964	1"=500'	Flight Date: July 28, 1964	USGS
1952	1"=500'	Flight Date: July 09, 1952	USGS
1947	1"=500'	Flight Date: August 15, 1947	USGS
1938	1"=500'	Flight Date: May 13, 1938	USDA
1928	1"=500'	Flight Date: January 01, 1928	FAIR

When delivered electronically by EDR, the aerial photo images included with this report are for ONE TIME USE ONLY. Further reproduction of these aerial photo images is prohibited without permission from EDR. For more information contact your EDR Account Executive.

Disclaimer - Copyright and Trademark Notice

This Report contains certain information obtained from a variety of public and other sources reasonably available to Environmental Data Resources, LLC. It cannot be concluded from this Report that coverage information for the target and surrounding properties does not exist from other sources. This Report is provided on an "AS IS", "AS AVAILABLE" basis. NO WARRANTY EXPRESS OR IMPLIED IS MADE WHATSOEVER IN CONNECTION WITH THIS REPORT. ENVIRONMENTAL DATA RESOURCES, LLC AND ITS SUBSIDIARIES, AFFILIATES AND THIRD PARTY SUPPLIERS DISCLAIM ALL WARRANTIES, OF ANY KIND OR NATURE, EXPRESS OR IMPLIED, ARISING OUT OF OR RELATED TO THIS REPORT OR ANY OF THE DATA AND INFORMATION PROVIDED IN THIS REPORT, INCLUDING WITHOUT LIMITATION, ANY WARRANTIES REGARDING ACCURACY, QUALITY, CORRECTNESS, COMPLETENESS, COMPREHENSIVENESS, SUITABILITY, MERCHANTABILITY, FITNESS FOR A PARTICULAR PURPOSE, TITLE, NON-INFRINGEMENT, MISAPPROPRIATION, OR OTHERWISE. ALL RISK IS ASSUMED BY THE USER. IN NO EVENT SHALL ENVIRONMENTAL DATA RESOURCES, LLC OR ITS SUBSIDIARIES, AFFILIATES OR THIRD PARTY SUPPLIERS BE LIABLE TO ANYONE FOR ANY DIRECT, INCIDENTAL, INDIRECT, SPECIAL, CONSEQUENTIAL OR OTHER DAMAGES OF ANY TYPE OR KIND (INCLUDING BUT NOT LIMITED TO LOSS OF PROFITS, LOSS OF USE, OR LOSS OF DATA), ARISING OUT OF OR IN ANY WAY CONNECTED WITH THIS REPORT OR ANY OF THE DATA AND INFORMATION PROVIDED IN THIS REPORT.

Any analyses, estimates, ratings, environmental risk levels, or risk codes provided in this Report are provided for illustrative purposes only, and are not intended to provide, nor should they be interpreted as providing any facts regarding, or prediction or forecast of, any environmental risk for any property. Only an assessment performed by a qualified environmental professional can provide findings, opinions or conclusions regarding the environmental risk or conditions in, on or at any property.

Copyright 2023 by Environmental Data Resources, Inc. All rights reserved. Reproduction in any media or format, in whole or in part, of any report or map of Environmental Data Resources, Inc., or its affiliates, is prohibited without prior written permission.

EDR and its logos (including Sanborn and Sanborn Map) are trademarks of Environmental Data Resources, LLC or its affiliates. All other trademarks used herein are the property of their respective owners.

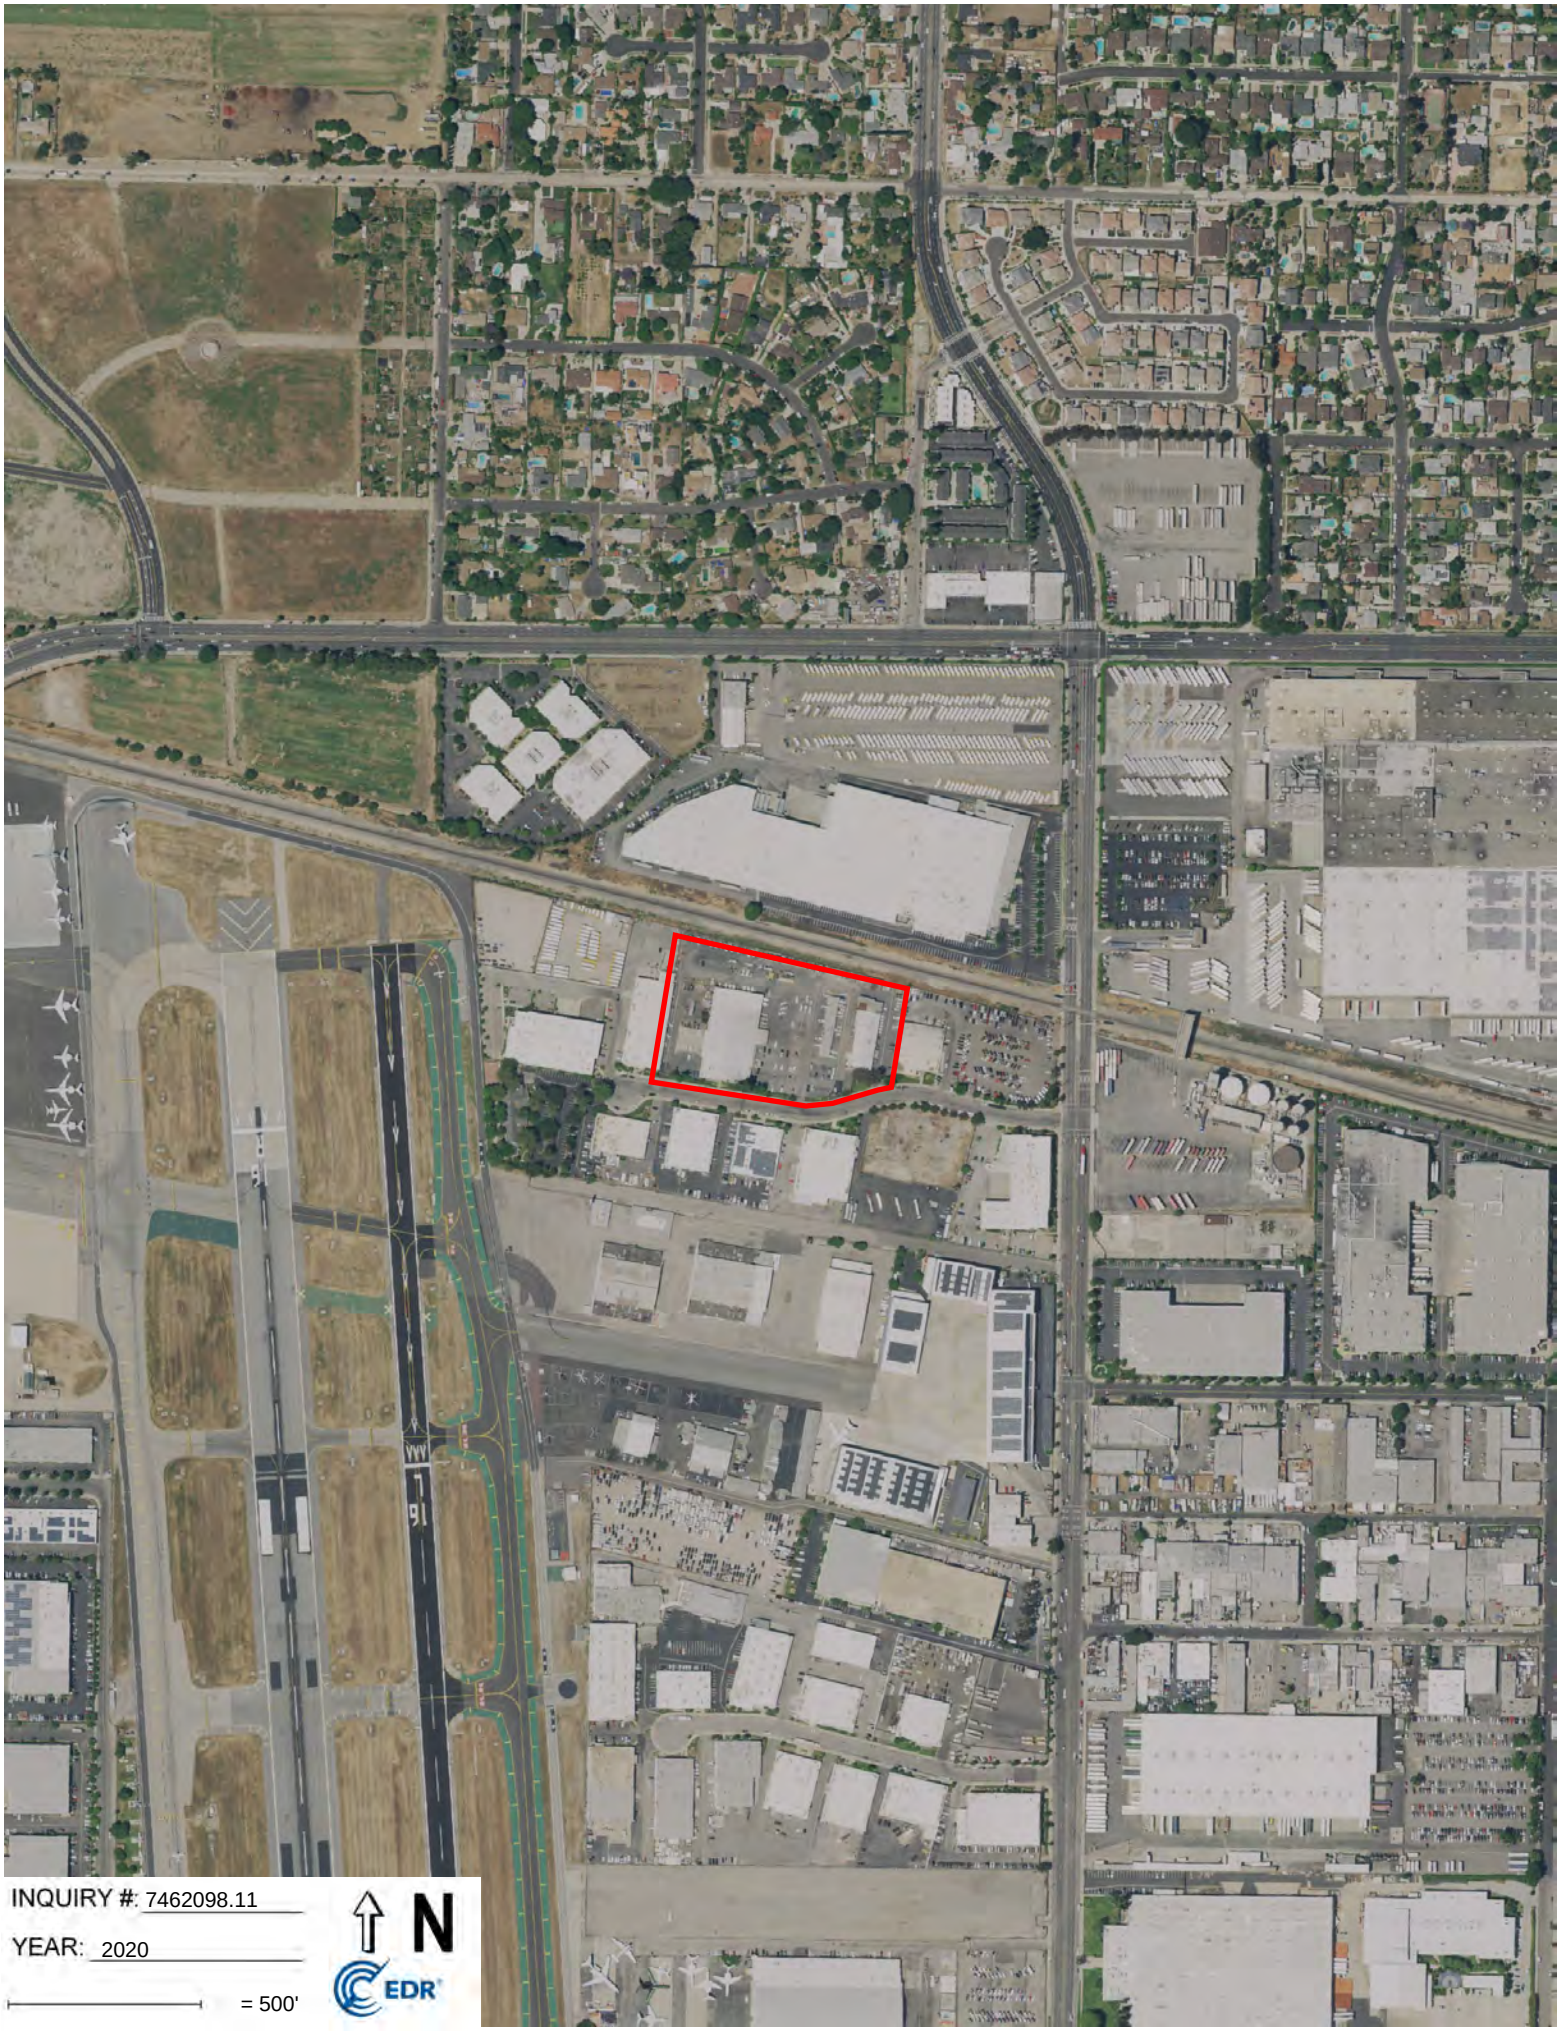
INQUIRY #: 7462098.11
YEAR: 2020
= 500'
N
EDR

INQUIRY #: 7462098.11
YEAR: 2016
= 500'
N
EDR

INQUIRY #: 7462098.11
YEAR: 2012
= 500'
N
EDR

INQUIRY #: 7462098.11
YEAR: 2009
= 500'
N
EDR

INQUIRY #: 7462098.11
YEAR: 2005
= 500'
N
EDR

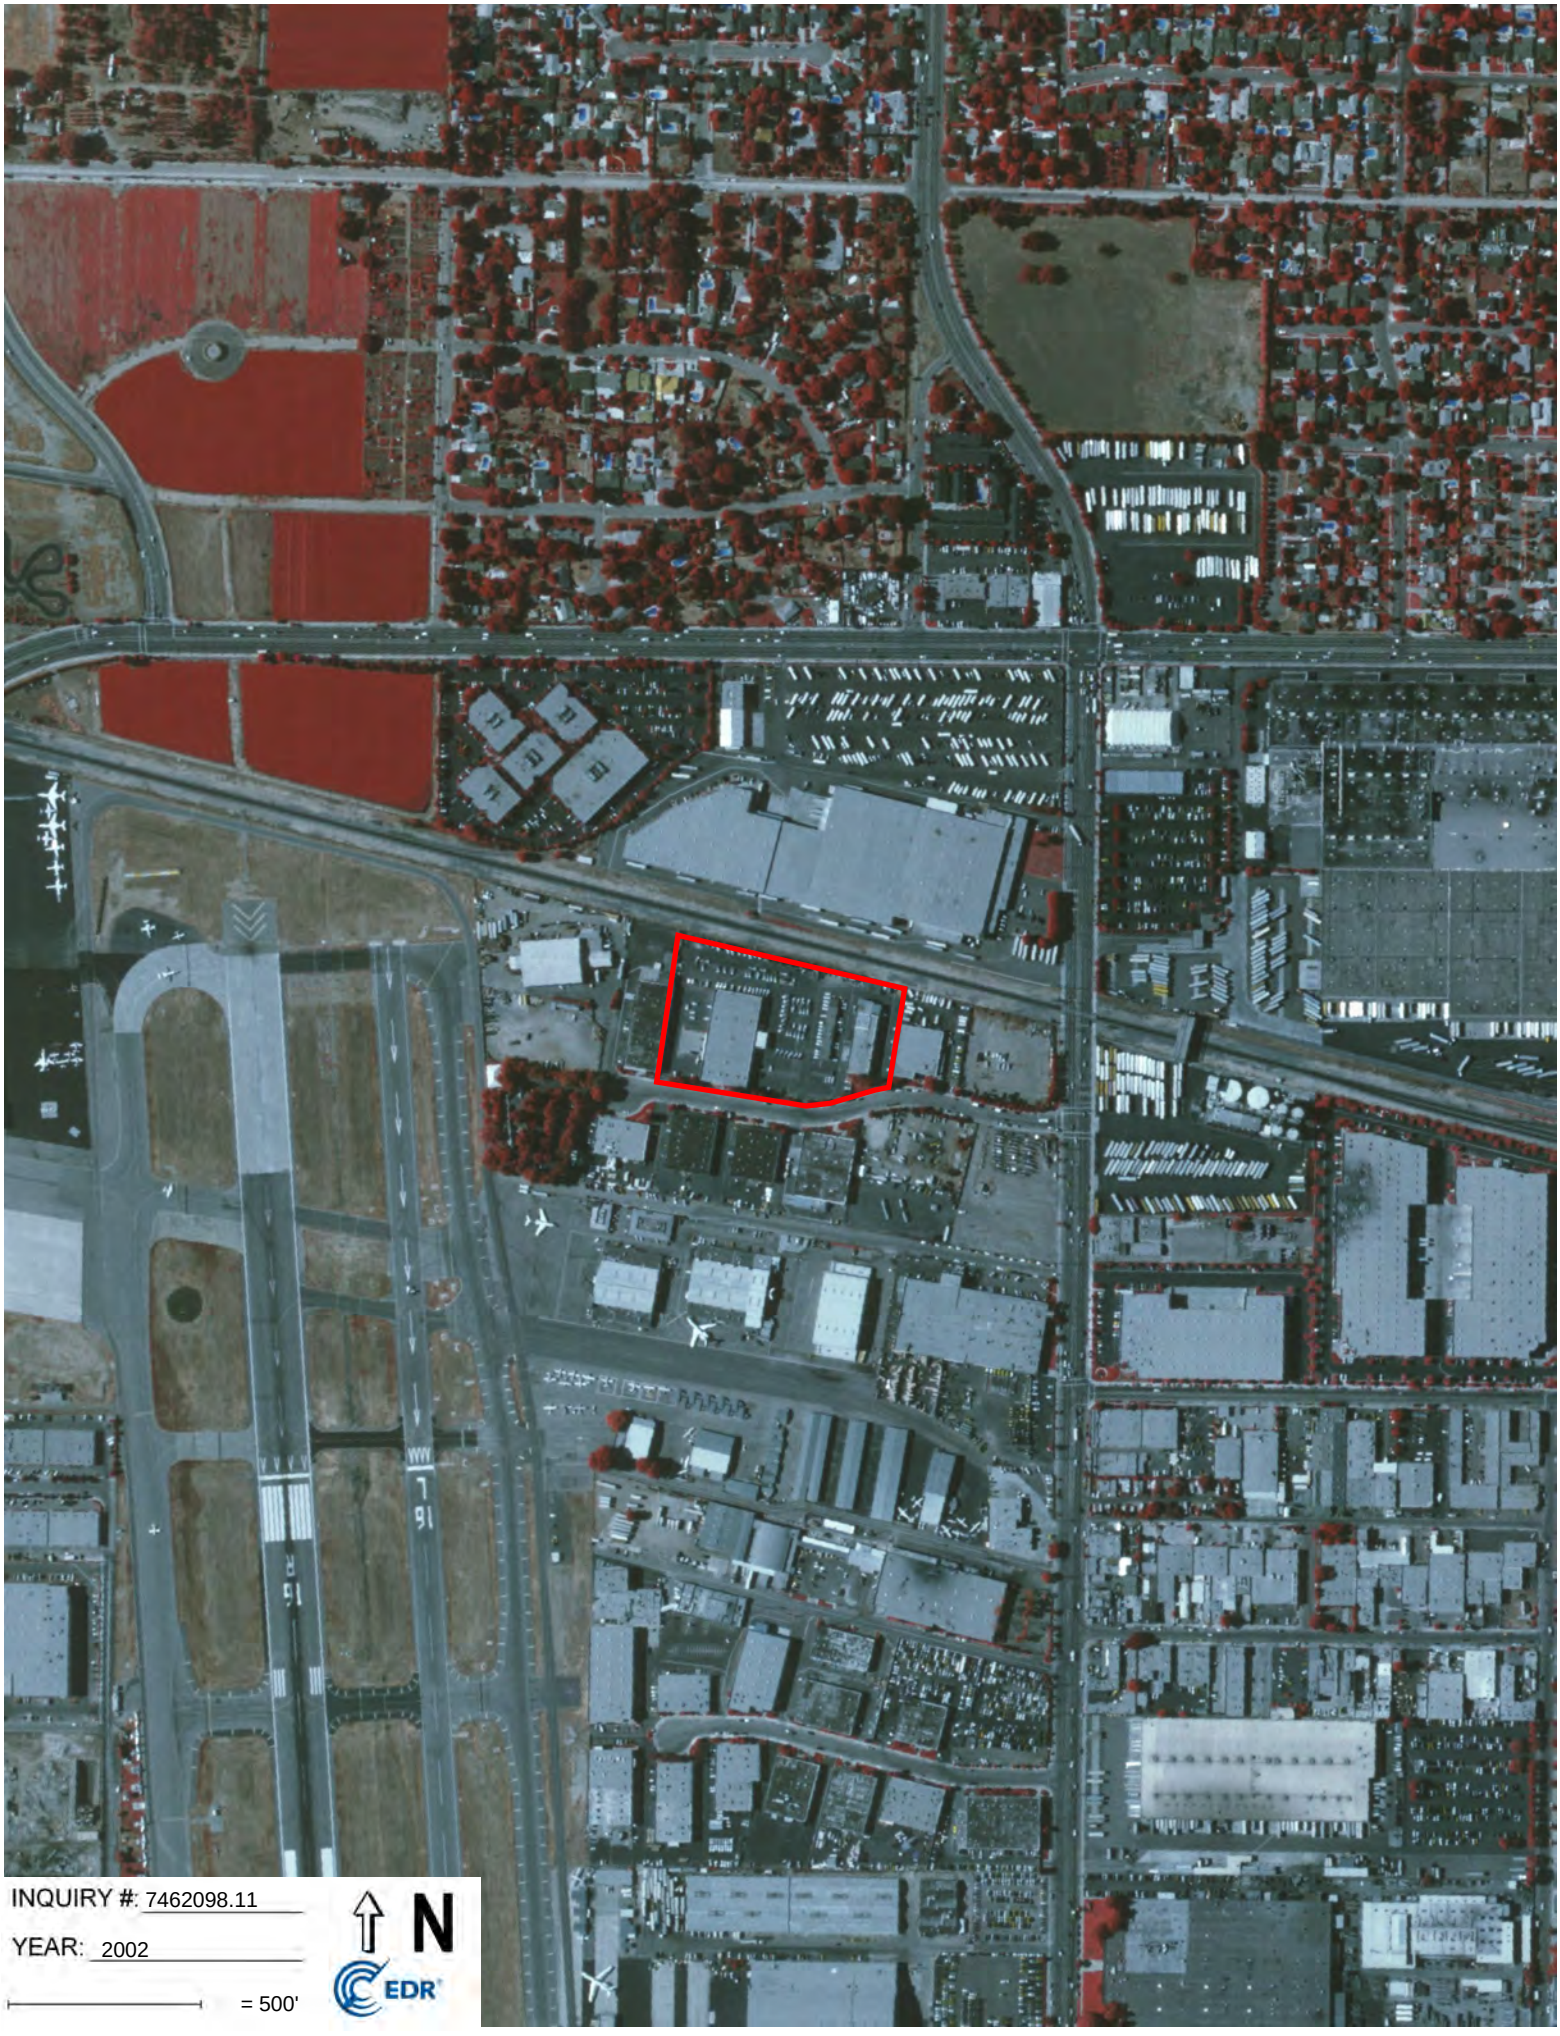
INQUIRY #: 7462098.11
YEAR: 2002
= 500'
N
EDR

INQUIRY #: 7462098.11
YEAR: 1995
= 500'
N
EDR

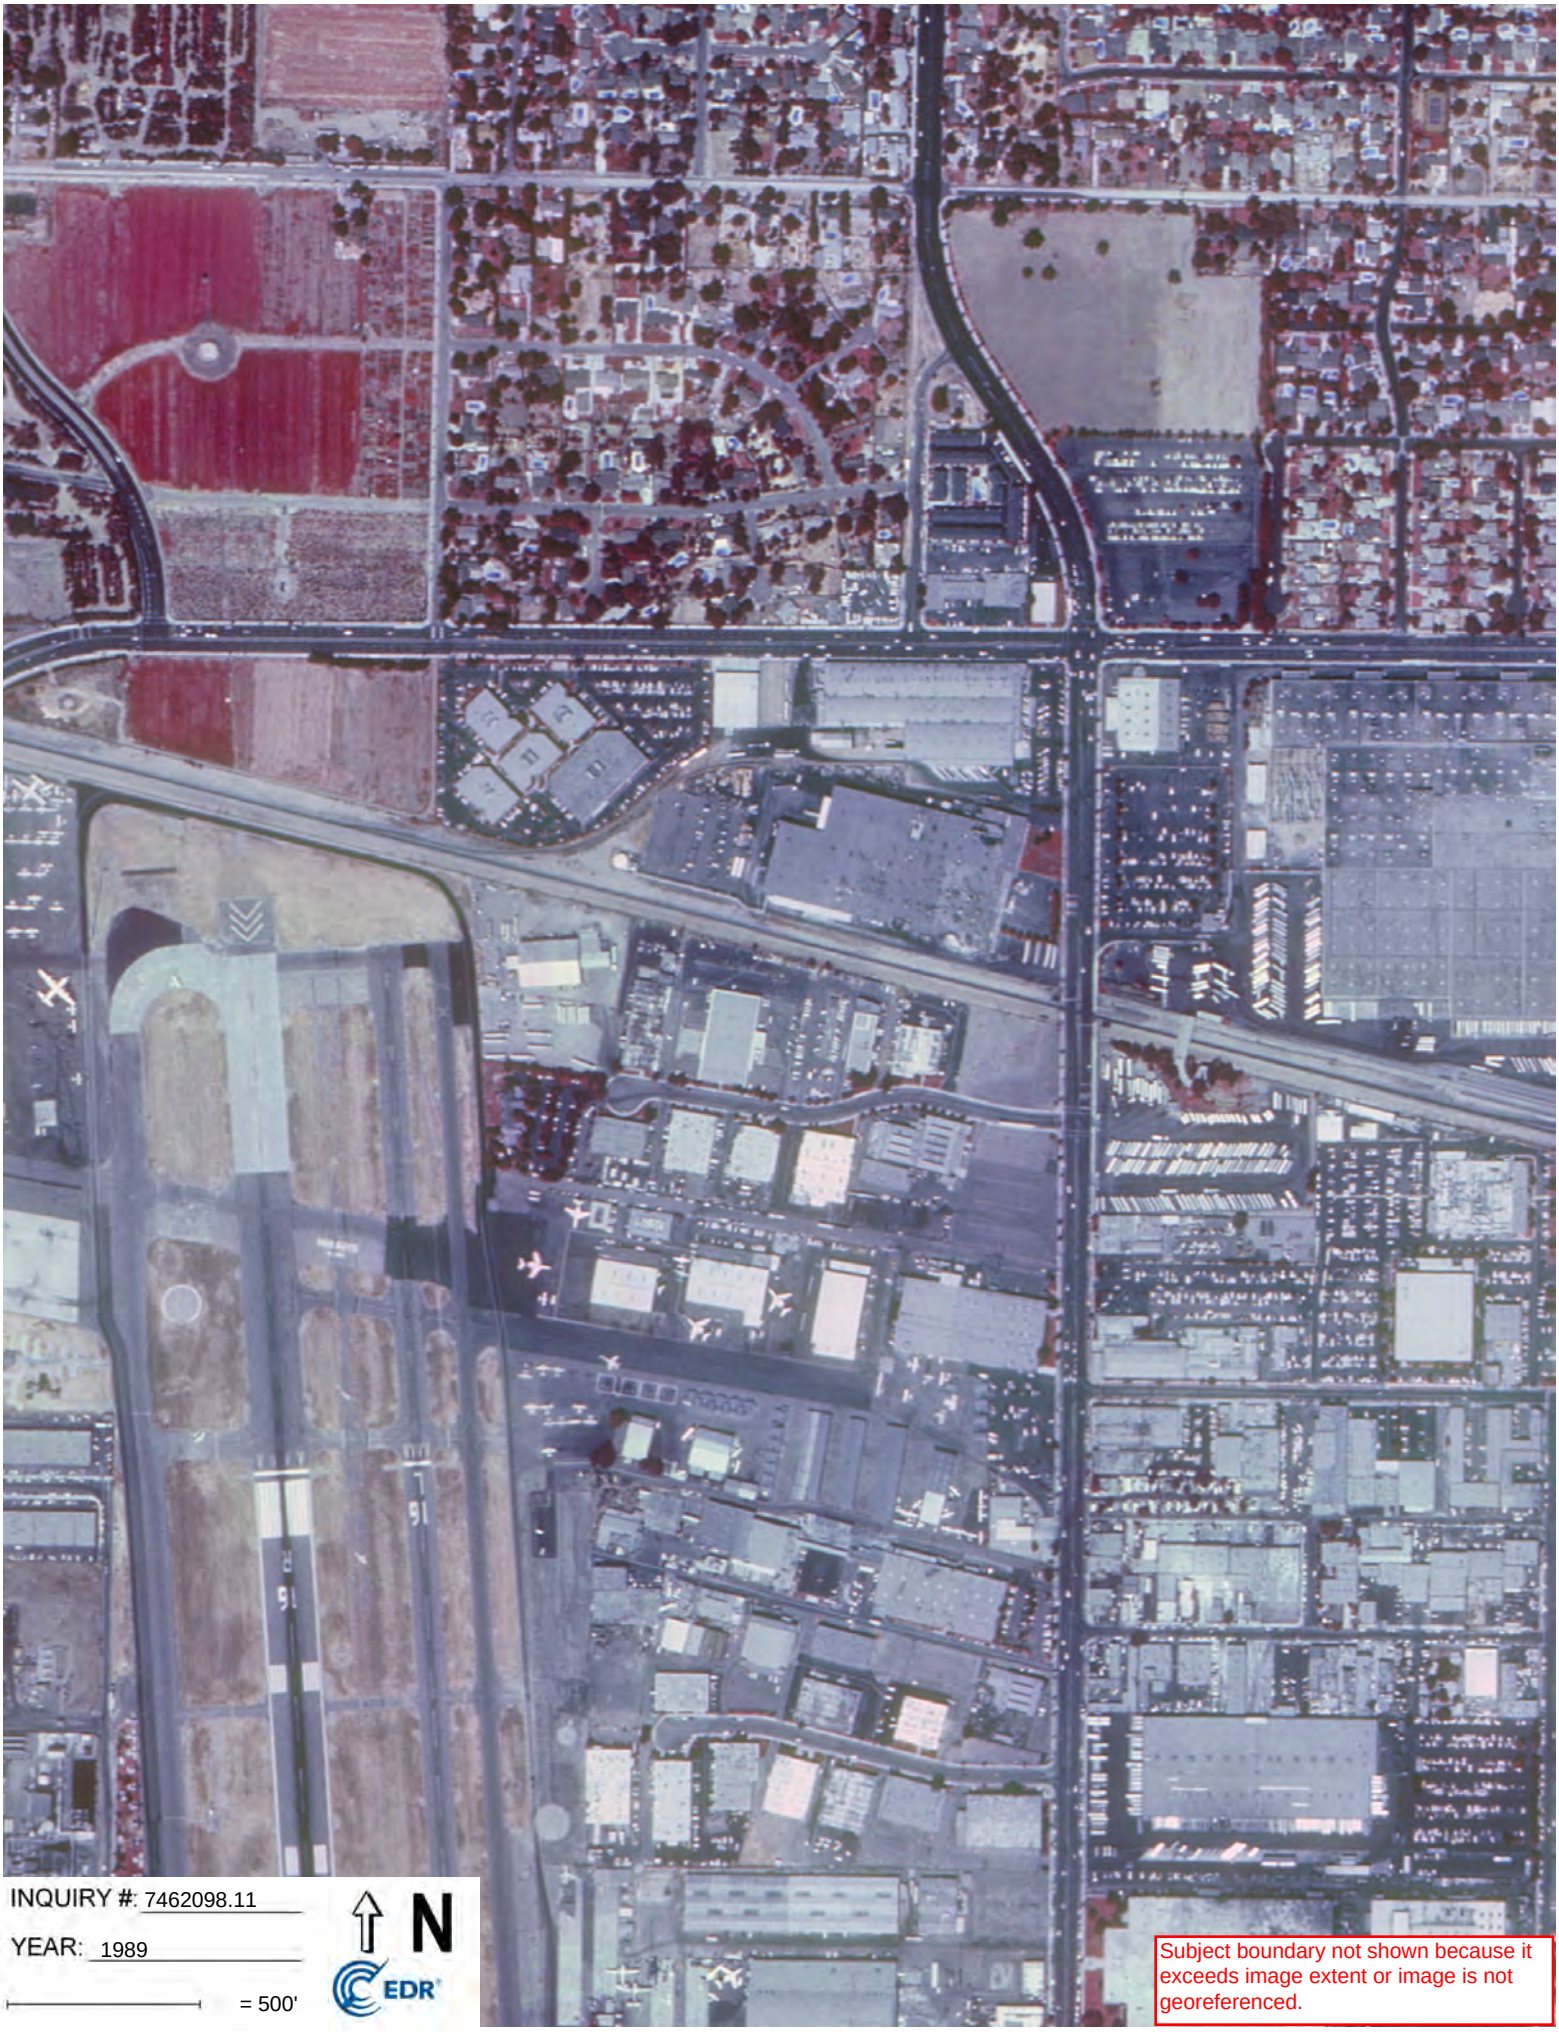

INQUIRY #: 7462098.11

YEAR: 1989

= 500'

N

EDR

Subject boundary not shown because it exceeds image extent or image is not georeferenced.

INQUIRY #: 7462098.11
YEAR: 1981
= 500'
N
EDR

INQUIRY #: 7462098.11
YEAR: 1979
= 500'
N
EDR

INQUIRY #: 7462098.11
YEAR: 1977
= 500'
N
EDR

INQUIRY #: 7462098.11
YEAR: 1967
= 500'
N
EDR

INQUIRY #: 7462098.11
YEAR: 1964
= 500'
N
EDR

INQUIRY #: 7462098.11
YEAR: 1952
= 500'
N
EDR

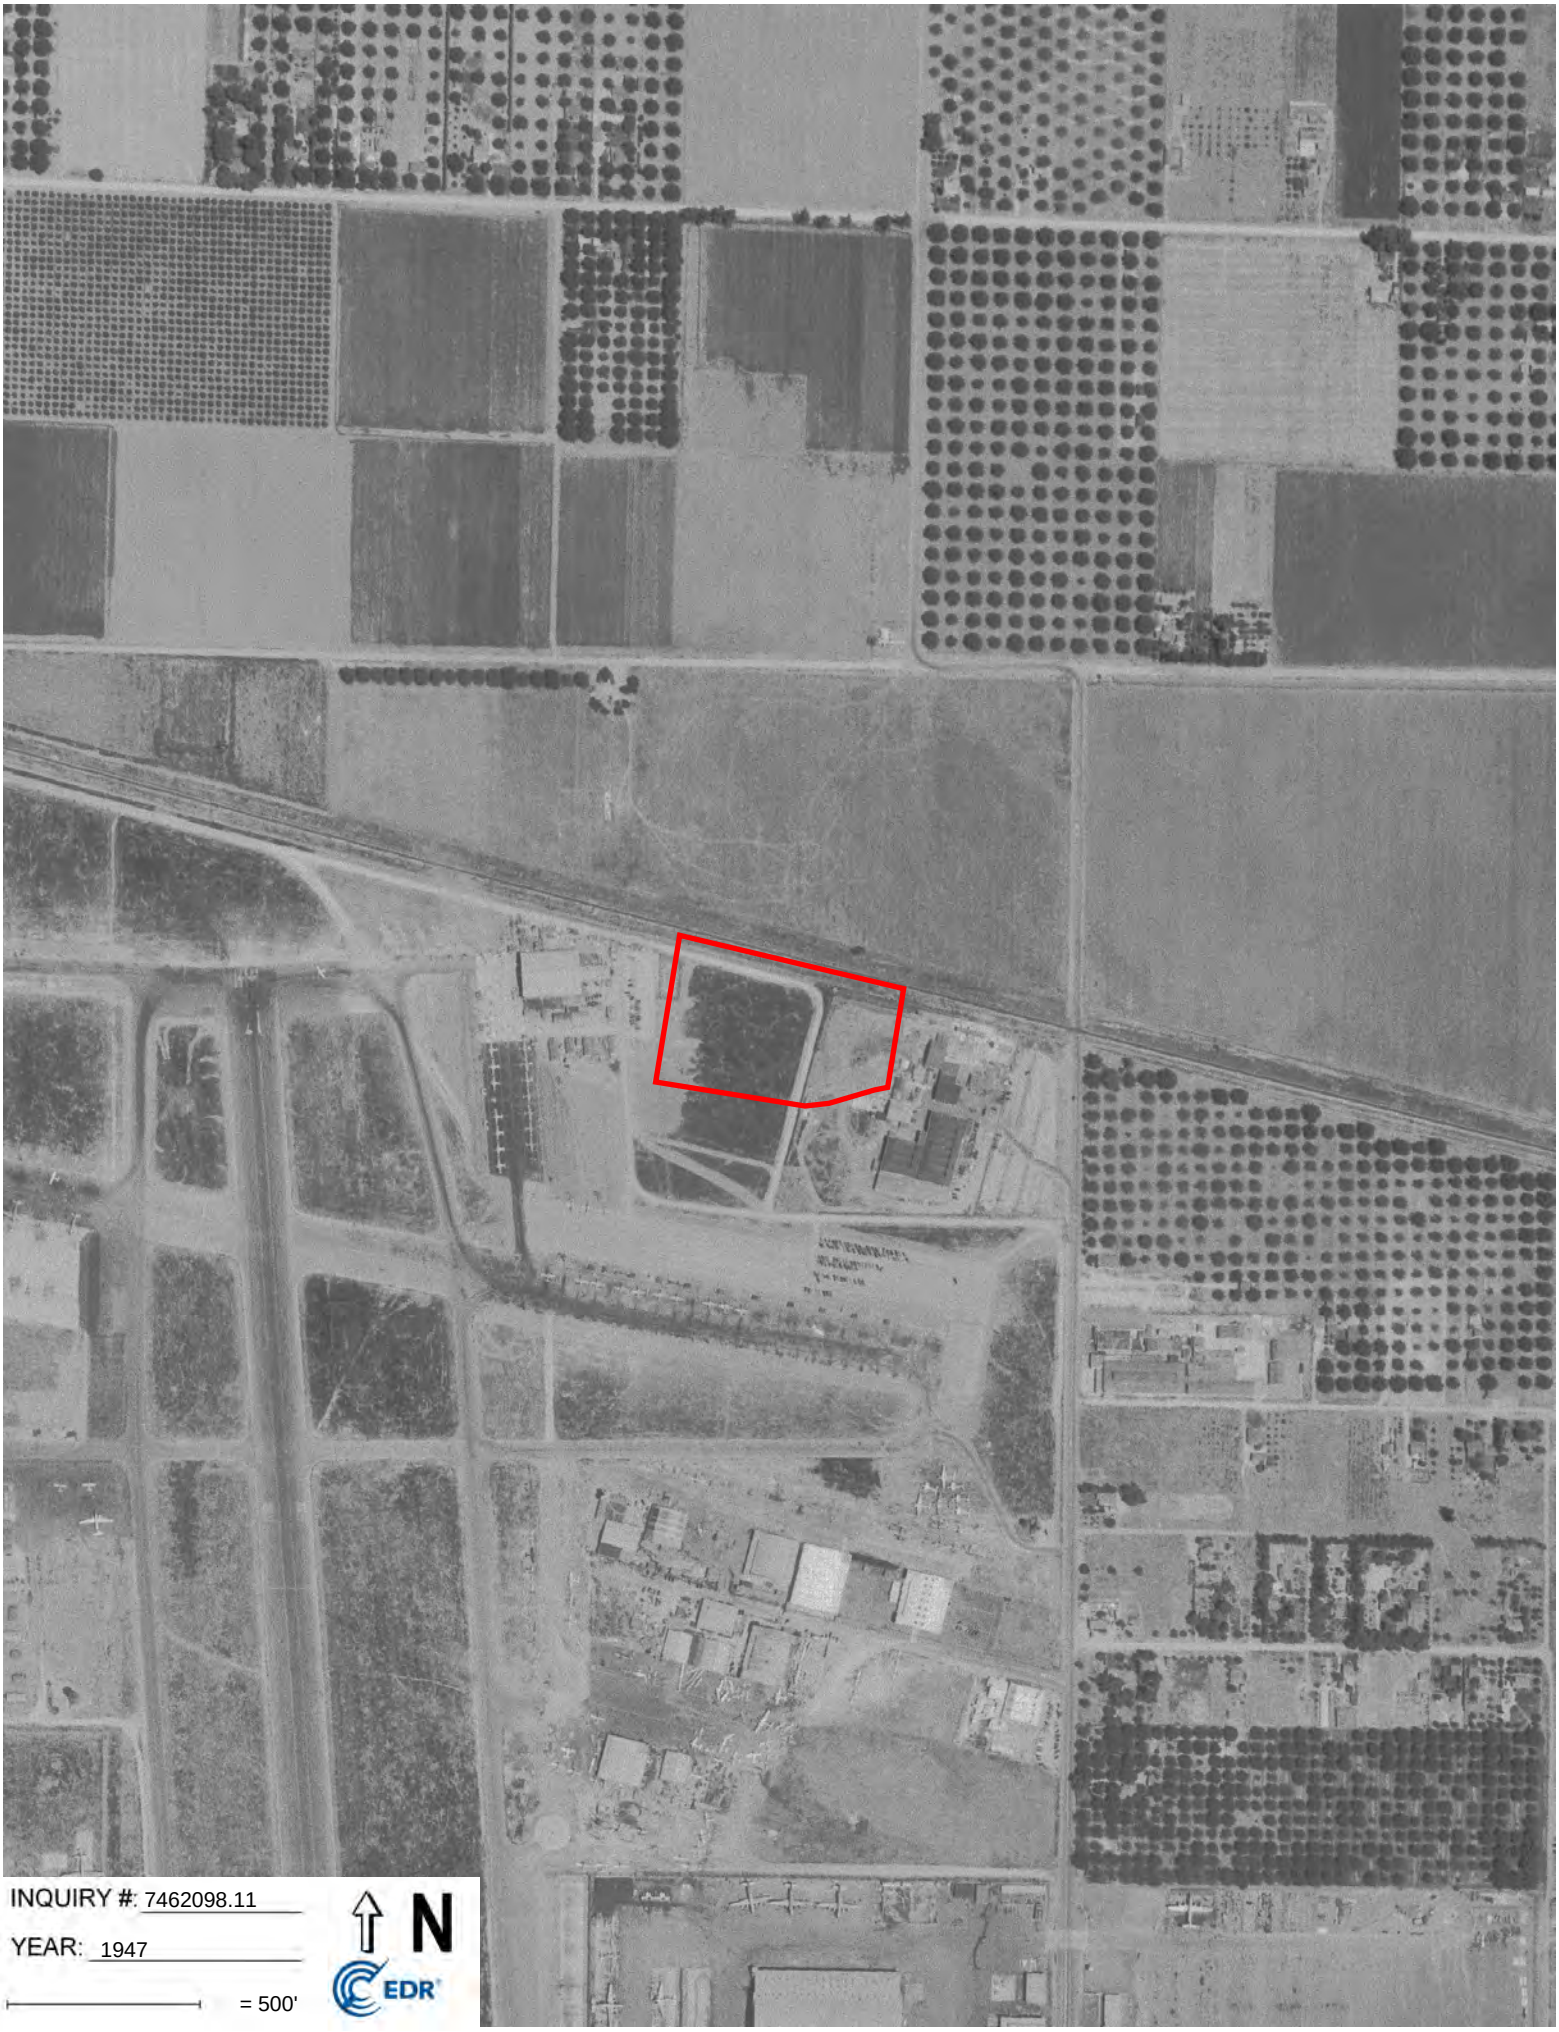
INQUIRY #: 7462098.11
YEAR: 1947
= 500'
N
EDR

INQUIRY #: 7462098.11
YEAR: 1938
= 500'
N
EDR

INQUIRY #: 7462098.11
YEAR: 1928
= 500'
N
EDR

Commercial Industrial Property
16201 Raymer Street
Van Nuys, CA 91406

Inquiry Number: 7462098.5
October 05, 2023

The EDR-City Directory Abstract

Environmental Data Resources Inc

6 Armstrong Road
Shelton, CT 06484
800.352.0050
www.edrnet.com

TABLE OF CONTENTS

SECTION

Executive Summary

Findings

City Directory Images

Thank you for your business.
Please contact EDR at 1-800-352-0050
with any questions or comments.

Disclaimer - Copyright and Trademark Notice

This Report contains certain information obtained from a variety of public and other sources reasonably available to Environmental Data Resources, LLC. It cannot be concluded from this Report that coverage information for the target and surrounding properties does not exist from other sources. This Report is provided on an "AS IS", "AS AVAILABLE" basis. **NO WARRANTY EXPRESS OR IMPLIED IS MADE WHATSOEVER IN CONNECTION WITH THIS REPORT. ENVIRONMENTAL DATA RESOURCES, LLC AND ITS SUBSIDIARIES, AFFILIATES AND THIRD PARTY SUPPLIERS DISCLAIM ALL WARRANTIES, OF ANY KIND OR NATURE, EXPRESS OR IMPLIED, ARISING OUT OF OR RELATED TO THIS REPORT OR ANY OF THE DATA AND INFORMATION PROVIDED IN THIS REPORT, INCLUDING WITHOUT LIMITATION, ANY WARRANTIES REGARDING ACCURACY, QUALITY, CORRECTNESS, COMPLETENESS, COMPREHENSIVENESS, SUITABILITY, MERCHANTABILITY, FITNESS FOR A PARTICULAR PURPOSE, TITLE, NON-INFRINGEMENT, MISAPPROPRIATION, OR OTHERWISE. ALL RISK IS ASSUMED BY THE USER. IN NO EVENT SHALL ENVIRONMENTAL DATA RESOURCES, LLC OR ITS SUBSIDIARIES, AFFILIATES OR THIRD PARTY SUPPLIERS BE LIABLE TO ANYONE FOR ANY DIRECT, INCIDENTAL, INDIRECT, SPECIAL, CONSEQUENTIAL OR OTHER DAMAGES OF ANY TYPE OR KIND (INCLUDING BUT NOT LIMITED TO LOSS OF PROFITS, LOSS OF USE, OR LOSS OF DATA), ARISING OUT OF OR IN ANY WAY CONNECTED WITH THIS REPORT OR ANY OF THE DATA AND INFORMATION PROVIDED IN THIS REPORT.** Any analyses, estimates, ratings, environmental risk levels, or risk codes provided in this Report are provided for illustrative purposes only, and are not intended to provide, nor should they be interpreted as providing any facts regarding, or prediction or forecast of, any environmental risk for any property. Only an assessment performed by a qualified environmental professional can provide findings, opinions or conclusions regarding the environmental risk or conditions in, on or at any property.

Copyright 2023 by Environmental Data Resources, LLC. All rights reserved. Reproduction in any media or format, in whole or in part, of any report or map of Environmental Data Resources, LLC, or its affiliates, is prohibited without prior written permission.

EDR and its logos (including Sanborn and Sanborn Map) are trademarks of Environmental Data Resources, LLC or its affiliates. All other trademarks used herein are the property of their respective owners.

EXECUTIVE SUMMARY

DESCRIPTION

Environmental Data Resources, Inc.'s (EDR) City Directory Abstract is a screening tool designed to assist environmental professionals in evaluating potential liability on a target property resulting from past activities. EDR's City Directory Abstract includes a search and abstract of available city directory data. For each address, the directory lists the name of the corresponding occupant at approximately five year intervals.

Business directories including city, cross reference and telephone directories were reviewed, if available, at approximately five year intervals for the years spanning 1920 through current. This report compiles information gathered in this review by geocoding the latitude and longitude of properties identified and gathering information about properties within 1320 feet of the target property.

Summary information obtained is provided in the text of this report.

RECORD SOURCES

The EDR City Directory Report accesses a variety of business directory sources, including Haines, InfoUSA, Polk, Cole, Bresser, and Stewart. Listings marked as EDR Digital Archive access Cole and InfoUSA records. The various directory sources enhance and complement each other to provide a more thorough and accurate report.

EDR is licensed to reproduce certain City Directory works by the copyright holders of those works. The purchaser of this EDR City Directory Report may include it in report(s) delivered to a customer.

RESEARCH SUMMARY

The following research sources were consulted in the preparation of this report. An "X" indicates where information was identified in the source and provided in this report.

Year	Source	TP	Adjoining	Text Abstract	Source Image
2020	EDR Digital Archive	-	X	X	-
2017	Cole Information	-	-	-	-
2014	Cole Information	-	X	X	-
2010	Cole Information	-	X	X	-
2006	Haines Company, Inc.	-	X	X	-
2005	Cole Information	-	X	X	-
2004	Haines Company	-	X	X	-
2003	Haines & Company	-	-	-	-
2001	Haines & Company, Inc.	-	X	X	-
2000	Cole Information	-	X	X	-
1999	Haines & Company	-	-	-	-
1996	Pacific Bell	-	-	-	-
1995	Cole Information	-	X	X	-
	Pacific Bell	-	X	X	-
1992	Cole Information	-	X	X	-
1991	Pacific Bell	-	X	X	-

EXECUTIVE SUMMARY

Year	Source	TP	Adjoining	Text Abstract	Source Image
1990	Pacific Bell	-	X	X	-
1986	Pacific Bell	-	X	X	-
1985	Pacific Bell	-	X	X	-
1981	Pacific Telephone	-	X	X	-
1980	Pacific Telephone	-	X	X	-
1976	Pacific Telephone	-	X	X	-
1975	Pacific Telephone	-	X	X	-
1972	R. L. Polk & Co.	-	-	-	-
1971	Pacific Telephone	-	X	X	-
1970	Pacific Telephone	-	X	X	-
1969	R. L. Polk & Co.	-	-	-	-
1967	Pacific Telephone	-	X	X	-
1966	THE PACIFIC TELEPHONE AND TELEGRAPH COMPNAY	-	-	-	-
1965	GTE	-	-	-	-
1964	Pacific Telephone	-	-	-	-
1963	Pacific Telephone	-	-	-	-
1962	Pacific Telephone	-	X	X	-
1961	R. L. Polk & Co.	-	-	-	-
1960	Pacific Telephone	-	-	-	-
1958	Pacific Telephone	-	-	-	-
1957	Pacific Telephone	-	-	-	-
1956	Pacific Telephone	-	X	X	-
1955	The Pacific Telephone & Telegraph Co.	-	-	-	-
1954	R. L. Polk & Co.	-	-	-	-
1952	Los Angeles Directory Co.	-	-	-	-
1951	Los Angeles Directory Co.	-	-	-	-
1950	The Pacific Telephone & Telegraph Co.	-	-	-	-
1949	Los Angeles Directory Co.	-	-	-	-
1948	Los Angeles Directory Co.	-	-	-	-
1947	Los Angeles Directory Co.	-	-	-	-
1946	Southern California Telephone Co	-	-	-	-
1945	R. L. Polk & Co.	-	-	-	-
1944	R. L. Polk & Co.	-	-	-	-
1942	Los Angeles Directory Co.	-	-	-	-
1940	Los Angeles Directory Co.	-	X	X	-

EXECUTIVE SUMMARY

Year	Source	TP	Adjoining	Text Abstract	Source Image
1939	Los Angeles Directory Co.	-	-	-	-
1938	Pacific Telephone	-	-	-	-
1937	Los Angeles Directory Co.	-	-	-	-
1936	R. L. Polk & Co.	-	-	-	-
1935	R. L. Polk & Co.	-	-	-	-
1934	Los Angeles Directory Co.	-	-	-	-
1933	Los Angeles Directory Co.	-	-	-	-
1932	Los Angeles Directory Co.	-	-	-	-
1931	Los Angeles Directory Co.	-	-	-	-
1930	R. L. Polk & Co.	-	-	-	-
1929	Los Angeles Directory Co.	-	-	-	-
1928	Los Angeles Directory Co.	-	-	-	-
1927	Los Angeles Directory Co.	-	-	-	-
1926	Los Angeles Directory Co.	-	-	-	-
1925	R. L. Polk & Co.	-	-	-	-
1924	Los Angeles Directory Co.	-	-	-	-
1923	Los Angeles Directory Co.	-	-	-	-
1921	Los Angeles Directory Co.	-	-	-	-
1920	Pacific Telephone	-	-	-	-

EXECUTIVE SUMMARY

SELECTED ADDRESSES

The following addresses were selected by the client, for EDR to research. An "X" indicates where information was identified.

Address	*Type*	*Findings*
16251 Raymer Street	Client Entered	
8201 N. Woodley	Client Entered	
16161 Raymer Street	Client Entered	
16216 Raymer Street	Client Entered	
16238 Raymer Street	Client Entered	
16270 Raymer Street	Client Entered	
16301 Raymer Street	Client Entered	

FINDINGS

TARGET PROPERTY INFORMATION

ADDRESS

16201 Raymer Street
Van Nuys, CA 91406

FINDINGS DETAIL

Target Property research detail.

FINDINGS

ADJOINING PROPERTY DETAIL

The following Adjoining Property addresses were researched for this report. Detailed findings are provided for each address.

BLYTHE ST

16046 BLYTHE ST

Year	Uses	Source
2020	MIKES ROOFING & BUILDING	EDR Digital Archive

DAILY CIR

16300 DAILY CIR

Year	Uses	Source
1980	AERO INTERIORS INC	Pacific Telephone
	COOK TESTING CO	Pacific Telephone
	JET CENTER	Pacific Telephone
	THERDALE CORP	Pacific Telephone
	TRADEMARK AVIATION CORP	Pacific Telephone
	WESTERN COMMANDER INC	Pacific Telephone
	AERO INTERIORS INC	Pacific Telephone
	COOK TESTING CO	Pacific Telephone
	JET CENTER	Pacific Telephone
	THERDALE CORP	Pacific Telephone
	TRADEMARK AVIATION CORP	Pacific Telephone
	WESTERN COMMANDER INC	Pacific Telephone
1970	PACIFIC BUSINESS AIRCRAFT INC	Pacific Telephone
	WESTERN COMMANDER INC	Pacific Telephone
	PACIFIC BUSINESS AIRCRAFT INC	Pacific Telephone
	WESTERN COMMANDER INC	Pacific Telephone
	PACIFIC BUSINESS AIRCRAFT INC	Pacific Telephone
	WESTERN COMMANDER INC	Pacific Telephone
	PACIFIC BUSINESS AIRCRAFT INC	Pacific Telephone
	WESTERN COMMANDER INC	Pacific Telephone

FINDINGS

DAILY DR

16100 DAILY DR

Year	Uses	Source
2001	XXXX	Haines & Company, Inc.
	XXXX	Haines & Company, Inc.
1985	Mikes Avionics	Pacific Bell
	Mikes Avionics	Pacific Bell

16200 DAILY DR

Year	Uses	Source
2020	G4 # 1159 INC	EDR Digital Archive
	CALJET INC	EDR Digital Archive
	WESTERN COMMANDERS ASSOC	EDR Digital Archive
	THOMAS AVIATION	EDR Digital Archive
	G4 # 1159 INC	EDR Digital Archive
	CALJET INC	EDR Digital Archive
	WESTERN COMMANDERS ASSOC	EDR Digital Archive
	THOMAS AVIATION	EDR Digital Archive
2014	WESTERN COMMANDERS ASSOC	Cole Information
	WESTERN COMMANDERS ASSOC	Cole Information
2004	MERLE NORMAN	Haines Company
	AVIATN	Haines Company
	MERLE NORMAN	Haines Company
	AVIATN	Haines Company
2001	MERLE NORMAN AVIATN	Haines & Company, Inc.
	MERLE NORMAN AVIATN	Haines & Company, Inc.
1992	MERLE NORMAN AVIATN	Cole Information
	MERLE NORMAN AVIATN	Cole Information
1991	Merle Norman Aviation Inc	Pacific Bell
	Merle Norman Aviation Inc	Pacific Bell

16210 DAILY DR

Year	Uses	Source
2006	THERMCOAVIATION	Haines Company, Inc.

FINDINGS

Year	Uses	Source
2006	THERMCOAVIATION	Haines Company, Inc.
2005	THERMCO AVIATION	Cole Information
	THERMCO AVIATION	Cole Information
2004	THERMCOAVIATION	Haines Company
	THERMCOAVIATION	Haines Company
2001	XXXX	Haines & Company, Inc.
	XXXX	Haines & Company, Inc.
1995	Galway Bay Corp	Pacific Bell
	Galway Bay Corp	Pacific Bell
1992	H B KECK	Cole Information
	H B KECK	Cole Information
1991	H Bl Keck aviation	Pacific Bell
	H Bl Keck aviation	Pacific Bell

16300 DAILY DR

Year	Uses	Source
2020	JET CENTER	EDR Digital Archive
	JET CENTER	EDR Digital Archive
2005	GE ENGINE SERVICES	Cole Information
	GE ENGINE SERVICES	Cole Information
2004	no info	Haines Company
	no info	Haines Company
2001	AERO EQUIP CO INC	Haines & Company, Inc.
	JET CENTER INC	Haines & Company, Inc.
	THE JET CENTER	Haines & Company, Inc.
	AERO EQUIP CO INC	Haines & Company, Inc.
	JET CENTER INC	Haines & Company, Inc.
	THE JET CENTER	Haines & Company, Inc.
1995	Aero Equip Co Inc	Pacific Bell
	Aero Equip Co Inc	Pacific Bell
	Jet Center	Pacific Bell
	Western Commander Inc	Pacific Bell
	Aero Equip Co Inc	Pacific Bell

FINDINGS

Year	Uses	Source
1995	Aero Equip Co Inc	Pacific Bell
	Jet Center	Pacific Bell
	Western Commander Inc	Pacific Bell
	AERO INTERIORS INC	Cole Information
	WESTERN COMMANDER INC	Cole Information
	AERO EQUIPMENT CO	Cole Information
	AERO INTERIORS INC	Cole Information
	WESTERN COMMANDER INC	Cole Information
	AERO EQUIPMENT CO	Cole Information
1992	JET CENTER	Cole Information
	AERO EQUIP CO INC	Cole Information
	JET CENTER	Cole Information
	AERO EQUIP CO INC	Cole Information
1991	AE ROE QUIP CO IN C	Pacific Bell
	Jet Center	Pacific Bell
	Western Commander Inc	Pacific Bell
	Fran Los Angeles Telephones Cal	Pacific Bell
	Western Commercial Real Estate	Pacific Bell
	AE ROE QUIP CO IN C	Pacific Bell
	Jet Center	Pacific Bell
	Western Commander Inc	Pacific Bell
	Fran Los Angeles Telephones Cal	Pacific Bell
	Western Commercial Real Estate	Pacific Bell
1990	AERO INTERIORS INC VAN NUYS	Pacific Bell
	WESTERN COMMANDER INC VAN NUYS	Pacific Bell
	AERO INTERIORS INC VAN NUYS	Pacific Bell
	WESTERN COMMANDER INC VAN NUYS	Pacific Bell
1986	AERO INTERIORS INC VAN NUYS	Pacific Bell
	WESTERN COMMANDER INC VAN NVYS	Pacific Bell
	AERO INTERIORS INC VAN NUYS	Pacific Bell
	WESTERN COMMANDER INC VAN NVYS	Pacific Bell
1985	Aero Interiors Inc	Pacific Bell

FINDINGS

Year	*Uses*	*Source*
1985	From Los Angeles Telephones Call	Pacific Bell
	jet Center	Pacific Bell
	Western Commander Inc	Pacific Bell
	From Los Angeles Telephones Call	Pacific Bell
	Aero Interiors Inc	Pacific Bell
	From Los Angeles Telephones Call	Pacific Bell
	jet Center	Pacific Bell
	Western Commander Inc	Pacific Bell
	From Los Angeles Telephones Call	Pacific Bell
1981	PACIFIC BUSINESS AIRCRAFT INC VAN NUYS	Pacific Telephone
	AERO INTERIORS INC VAN NUYS	Pacific Telephone
	TRADEMARK AVIAON CORP VAN NUYS	Pacific Telephone
	WESTERN COMMANDER INC VAN NUYS	Pacific Telephone
	PACIFIC BUSINESS AIRCRAFT INC VAN NUYS	Pacific Telephone
	AERO INTERIORS INC VAN NUYS	Pacific Telephone
	TRADEMARK AVIAON CORP VAN NUYS	Pacific Telephone
	WESTERN COMMANDER INC VAN NUYS	Pacific Telephone
1975	Aero Interiors Inc	Pacific Telephone
	Ambassador College Flight Operations	Pacific Telephone
	Cook Testing Co	Pacific Telephone
	Jet Center	Pacific Telephone
	Pacific Business Aircraft Inc	Pacific Telephone
	Therdale Corp	Pacific Telephone
	Western Commander Inc	Pacific Telephone
	Aero Interiors Inc	Pacific Telephone
	Ambassador College Flight Operations	Pacific Telephone
	Cook Testing Co	Pacific Telephone
	Jet Center	Pacific Telephone
	Pacific Business Aircraft Inc	Pacific Telephone
	Therdale Corp	Pacific Telephone
	Western Commander Inc	Pacific Telephone

Year	Uses	Source
1971	Aero Interiors Inc	Pacific Telephone
	Pacific Business Aircraft Inc	Pacific Telephone
	Western Commander Inc	Pacific Telephone
	Aero Interiors Inc	Pacific Telephone
	Pacific Business Aircraft Inc	Pacific Telephone
	Western Commander Inc	Pacific Telephone

GOTHIC AVE

8300 GOTHIC AVE

Year	Uses	Source
2004	SIIAOLisa	Haines Company
	WILLIAMSMaria S	Haines Company

LINDBERGH ST

16201 LINDBERGH ST

Year	Uses	Source
2020	VIVA VTMINS ERTH WISE VITAMINS	EDR Digital Archive
	PERFECT NUTRITION	EDR Digital Archive
2014	PERFECT NUTRITION INC	Cole Information
2010	EARTH WISE NUTRITION CTR	Cole Information

16260 LINDBERGH ST

Year	Uses	Source
2005	MAIN PC B SUPPLY	Cole Information
1995	MAIN PCB SUPPLY	Cole Information
1992	MAIN P C B SPLY INC	Cole Information

16300 LINDBERGH ST

Year	Uses	Source
2020	TOTAL AIRCRAFT SVC INC	EDR Digital Archive
2014	IKHANA AIRCRAFT SERVICES INC	Cole Information
2010	TOTAL AIRCRAFT SVC INC	Cole Information
2005	ALYNSON MFG INC	Cole Information
1995	ACTION COMPUTER PRODUCTS SALES	Cole Information

Year	Uses	Source
1995	ALYNSON MANUFACTURING INC	Cole Information
1992	ALYNSON MFG INC	Cole Information
	ACTION COMPUTR PROD	Cole Information

RAYMER

16140 RAYMER

Year	Uses	Source
1990	GREAT WESTERN EXHIBIT & DISPLAY CORP VAN NUYS	Pacific Bell
	GREAT WESTERN EXHIBIT & DISPLAY CORP VAN NUYS	Pacific Bell
1986	GREAT WESTERN EXHIBIT & DISPLAY CORP VAN NUYS	Pacific Bell
	GREAT WESTERN EXHIBIT & DISPLAY CORP VAN NUYS	Pacific Bell
1981	STANLEY PAPER CO VAN NUYS	Pacific Telephone
	STANLEY PAPER CO VAN NUYS	Pacific Telephone
1971	BECKWITH CARBON CORP	Pacific Telephone
	BECKWITH CARBON CORP	Pacific Telephone

16216 RAYMER

Year	Uses	Source
1981	NORDCO PRODUCTS VAN NUYS	Pacific Telephone
	NORDCO PRODUCTS VAN NUYS	Pacific Telephone
1971	Wright Business Forms A Division Of Republic Corporation	Pacific Telephone
	Wright Press A Division Of Republic Corporation	Pacific Telephone
	Wright Business Forms A Division Of Republic Corporation	Pacific Telephone
	Wright Press A Division Of Republic Corporation	Pacific Telephone

16260 RAYMER

Year	Uses	Source
1986	AVIATION PARTS DISTRIBUTION VAN NUYS	Pacific Bell

Year	Uses	Source
1986	AVIATION PARTS DISTRIBUTION VAN NUYS	Pacific Bell

16310 RAYMER

Year	Uses	Source
1986	CONSOLIDATED ELECTRICAL DISTRIBUTORS SERVICE CENTER	Pacific Bell
	CONSOLIDATED ELECTRICAL DISTRIBUTORS SERVICE CENTER	Pacific Bell
1981	CONSOLIDATED ELECTRICAL DISTRIBUTORS SERVICE CENTER	Pacific Telephone
	CONSOLIDATED ELECTRICAL DISTRIBUTORS SERVICE CENTER	Pacific Telephone

16333 RAYMER

Year	Uses	Source
1990	JBL MOVING & STORAGE VAN NUYS	Pacific Bell
	JBL MOVING & STORAGE VAN NUYS	Pacific Bell
1986	ACON CONTAINERS VAN NUYS	Pacific Bell
	ACON PLASTIC BOTTLES VAN NUYS	Pacific Bell
	ACON CONTAINERS VAN NUYS	Pacific Bell
	ACON PLASTIC BOTTLES VAN NUYS	Pacific Bell
1981	GILBERTSON & CHRISTENSEN CONTRS VAN NUYS	Pacific Telephone
	GILBERTSON & CHRISTENSEN CONTRS VAN NUYS	Pacific Telephone
1967	DE WALO CARL METAL FABRICATION	Pacific Telephone
	DE WALO CARL METAL FABRICATION	Pacific Telephone

RAYMER ST

16140 RAYMER ST

Year	Uses	Source
2020	BENETO INC	EDR Digital Archive
	PIERRE SPRINKLER	EDR Digital Archive
	BENETO INC	EDR Digital Archive
	PIERRE SPRINKLER	EDR Digital Archive
2014	PIERRE LANDSCAPING INC	Cole Information

FINDINGS

Year	Uses	Source
2014	PIERRE SPRINKLER	Cole Information
	PIERRE LANDSCAPING INC	Cole Information
	PIERRE SPRINKLER	Cole Information
2010	KANAN ADVANTAGE	Cole Information
	FYR LANDSCAPING INC	Cole Information
	KANAN ADVANTAGE	Cole Information
	FYR LANDSCAPING INC	Cole Information
2006	PIERRE SPRINKLER& LANDSCAPE	Haines Company, Inc.
	PIERRE SPRINKLER& LANDSCAPE	Haines Company, Inc.
2001	XXXX	Haines & Company, Inc.
	XXXX	Haines & Company, Inc.
1995	GREAT WESTERN EXHIBIT & DISPLAY CORP	Pacific Bell
	Great Western Kitchen & Bath Inc	Pacific Bell
	GREAT WESTERN EXHIBIT & DISPLAY CORP	Pacific Bell
	Great Western Kitchen & Bath Inc	Pacific Bell
	GREAT WESTERN EXHIBIT	Cole Information
	GREAT WESTERN KITCHEN & BATH	Cole Information
	GREAT WESTERN EXHIBIT	Cole Information
	GREAT WESTERN KITCHEN & BATH	Cole Information
1992	GREAT WESTERN EXHBT	Cole Information
	GREAT WESTERN EXHBT	Cole Information
1991	From Los Angeles Telephones Call	Pacific Bell
	Great Western Kitchen & Bath Inc	Pacific Bell
	Great Western Mfg Co	Pacific Bell
	Great Western Real Estate Loans	Pacific Bell
	From Los Angeles Telephones Call	Pacific Bell
	Great Western Kitchen & Bath Inc	Pacific Bell
	Great Western Mfg Co	Pacific Bell
	Great Western Real Estate Loans	Pacific Bell
1985	Donill Die Cutting	Pacific Bell
	Donill Die Cutting	Pacific Bell

FINDINGS

Year	Uses	Source
1985	Stanley Paper Co	Pacific Bell
	Donill Die Cutting	Pacific Bell
	Donill Die Cutting	Pacific Bell
	Stanley Paper Co	Pacific Bell
1980	STANLEY PAPER CO	Pacific Telephone
	WRIGHT CONTAINER	Pacific Telephone
	STANLEY PAPER CO	Pacific Telephone
	WRIGHT CONTAINER	Pacific Telephone
1975	BECKWITH CARBON CORP	Pacific Telephone
	DRIP IRRIGATION CORP OF AMERICA	Pacific Telephone
	BECKWITH CARBON CORP	Pacific Telephone
	DRIP IRRIGATION CORP OF AMERICA	Pacific Telephone
1970	BECKWITH CARBON CORP	Pacific Telephone
	BECKWITH CARBON CORP	Pacific Telephone
	BECKWITH CARBON CORP	Pacific Telephone
	BECKWITH CARBON CORP	Pacific Telephone

16161 RAYMER ST

Year	Uses	Source
2020	WHOLESALE INVESTMENT INC	EDR Digital Archive
	WHOLESALE INVESTMENTS AUTO SLS	EDR Digital Archive
	HOWARD SIMSOVITS	EDR Digital Archive
	WHOLESALE INVESTMENT INC	EDR Digital Archive
	WHOLESALE INVESTMENTS AUTO SLS	EDR Digital Archive
	HOWARD SIMSOVITS	EDR Digital Archive
2014	WHOLESALE INVESTMENT INC	Cole Information
	WHOLESALE INVESTMENT INC	Cole Information
2010	CALIBER AUTO BODY	Cole Information
	CALIBER AUTO BODY	Cole Information
2006	CALIBERAUTO	Haines Company, Inc.
	CALIBERAUTO	Haines Company, Inc.
2004	CINTAS THE UNIFORM	Haines Company
	PEOPLE	Haines Company

FINDINGS

Year	Uses	Source
2004	CINTAS THE UNIFORM	Haines Company
	PEOPLE	Haines Company
2001	CINTASTHE UNIFORM PEOPLE	Haines & Company, Inc.
	CINTASTHE UNIFORM PEOPLE	Haines & Company, Inc.

16216 RAYMER ST

Year	Uses	Source
2020	VAN NUYS AIRPORT INDL CTR	EDR Digital Archive
	TILE SHOP	EDR Digital Archive
	VAN NUYS AIRPORT INDL CTR	EDR Digital Archive
	TILE SHOP	EDR Digital Archive
2014	VAN NUYS AIRPORT INDUSTRIAL CENTER	Cole Information
	TILESHOP	Cole Information
	VAN NUYS AIRPORT INDUSTRIAL CENTER	Cole Information
	TILESHOP	Cole Information
2010	TILE SHOP	Cole Information
	TILESHOP	Cole Information
	TILE SHOP	Cole Information
	TILESHOP	Cole Information
2006	TILE SHOP THE	Haines Company, Inc.
	TILE SHOP THE	Haines Company, Inc.
2005	TILESHOP SHOWROOM & WAREHO	Cole Information
	TILESHOP SHOWROOM & WAREHO	Cole Information
2004	TILESHOP	Haines Company
	TILESHOP	Haines Company
2001	XXXX	Haines & Company, Inc.
	XXXX	Haines & Company, Inc.
1995	DEI Engineering Components	Pacific Bell
	Fuses Unlimited	Pacific Bell
	Fuses Unlimited	Pacific Bell
	Liberty Engineering	Pacific Bell
	DEI Engineering Components	Pacific Bell
	Fuses Unlimited	Pacific Bell

FINDINGS

Year	*Uses*	*Source*
1995	Fuses Unlimited	Pacific Bell
	Liberty Engineering	Pacific Bell
	LIBERTY ENGINEERING	Cole Information
	LIBERTY ENGINEERING	Cole Information
1992	FUSES UNLIMITED	Cole Information
	D E I ENGRG&COMPNTS	Cole Information
	FUSES UNLIMITED	Cole Information
	D E I ENGRG&COMPNTS	Cole Information
1991	Fuses Unlimited	Pacific Bell
	Fuses Unlimited	Pacific Bell
	Fusfeld Gary	Pacific Bell
	Fusfeld L	Pacific Bell
	Fushan Alex & Mary	Pacific Bell
	Fushan Marcelle	Pacific Bell
	Liberty Engineering	Pacific Bell
	Fuses Unlimited	Pacific Bell
	Fuses Unlimited	Pacific Bell
	Fusfeld Gary	Pacific Bell
	Fusfeld L	Pacific Bell
	Fushan Alex & Mary	Pacific Bell
	Fushan Marcelle	Pacific Bell
	Liberty Engineering	Pacific Bell
1985	Nordco Products Inc	Pacific Bell
	Nordco Products Inc	Pacific Bell
1980	NORDCO PRODUCTS	Pacific Telephone
	NORDCO PRODUCTS	Pacific Telephone
1975	NORDCO PRODUCTS	Pacific Telephone
	NORDCO PRODUCTS	Pacific Telephone
1970	WRIGHT BUSINESS FORMS A DIVISION OF REPUBLIC CORPORATION	Pacific Telephone
	WRIGHT BUSINESS FORMS A DIVISION OF REPUBLIC CORPORATION	Pacific Telephone
	WRIGHT BUSINESS FORMS A DIVISION OF REPUBLIC CORPORATION	Pacific Telephone

Year	Uses	Source
1970	WRIGHT BUSINESS FORMS A DIVISION OF REPUBLIC CORPORATION	Pacific Telephone
	WRIGHT BUSINESS FORMS A DIVISION OF REPUBLIC CORPORATION	Pacific Telephone
	WRIGHT BUSINESS FORMS A DIVISION OF REPUBLIC CORPORATION	Pacific Telephone
	WRIGHT BUSINESS FORMS A DIVISION OF REPUBLIC CORPORATION	Pacific Telephone
	WRIGHT BUSINESS FORMS A DIVISION OF REPUBLIC CORPORATION	Pacific Telephone

16238 RAYMER ST

Year	Uses	Source
2020	LA SOLAR GROUP	EDR Digital Archive
	LA SOLAR GROUP	EDR Digital Archive
2014	VAN NUYS AIRPORT INDUSTRIAL CENTER	Cole Information
	PICTORVISION	Cole Information
	VAN NUYS AIRPORT INDUSTRIAL CENTER	Cole Information
	PICTORVISION	Cole Information
2010	CONSOLIDATED ELECTRICAL DISTR	Cole Information
	CONSOLIDATED ELECTRICAL DISTR	Cole Information
2006	ROYAL WHOLESALE	Haines Company, Inc.
	ELECTRIC	Haines Company, Inc.
	ROYAL WHOLESALE	Haines Company, Inc.
	ELECTRIC	Haines Company, Inc.
2005	ROYAL ELECTRIC WHOLESALE	Cole Information
	ROYAL ELECTRIC WHOLESALE	Cole Information
2004	ROYALWHOLESALE	Haines Company
	SIQGIA HARDWARE	Haines Company
	ROYALWHOLESALE	Haines Company
	SIQGIA HARDWARE	Haines Company
2001	CONSLDTD ELECTRICAL DSTRBTR	Haines & Company, Inc.
	ROYAL WHOLESALE ELC	Haines & Company, Inc.
	CONSLDTD ELECTRICAL DSTRBTR	Haines & Company, Inc.
	ROYAL WHOLESALE ELC	Haines & Company, Inc.

FINDINGS

Year	Uses	Source
1995	Consolidated Electrical Distributors	Pacific Bell
	Van Nuys	Pacific Bell
	Royal Wholesale Electric Van Nuys	Pacific Bell
	Consolidated Electrical Distributors	Pacific Bell
	Van Nuys	Pacific Bell
	Royal Wholesale Electric Van Nuys	Pacific Bell
	CONSOLIDATED ELECTRICAL DISTR	Cole Information
	CONSOLIDATED ELECTRICAL DISTR	Cole Information
1991	Roberts Distributing Inc	Pacific Bell
	Roberts Don painting contr	Pacific Bell
	Roberts Distributing Inc	Pacific Bell
	Roberts Don painting contr	Pacific Bell

16260 RAYMER ST

Year	Uses	Source
2020	SIGGIA HARDWARE	EDR Digital Archive
	SIGGIA HARDWARE	EDR Digital Archive
2014	SIGGIA HARDWARE	Cole Information
	SIGGIA HARDWARE	Cole Information
2010	SIGGIA CABINET HARDWARE	Cole Information
	SIGGIA CABINET HARDWARE	Cole Information
2006	SIGGIA CABINET 818 78 T 1650	Haines Company, Inc.
	HARDWARE	Haines Company, Inc.
	SIGGIA CABINET 818 78 T 1650	Haines Company, Inc.
	HARDWARE	Haines Company, Inc.
2005	SIDNEY SIGGIA INC	Cole Information
	SIDNEY SIGGIA INC	Cole Information
2001	SIGGIA Sidney	Haines & Company, Inc.
	SIGGIA Sidney	Haines & Company, Inc.
1995	Wagner Wholesale US A Ofc	Pacific Bell
	Wagner Wholesale US A Ofc	Pacific Bell
	WAGNER WHOLESALE USA	Cole Information
	WAGNER WHOLESALE USA	Cole Information

FINDINGS

Year	Uses	Source
1992	E P I CENTER INC	Cole Information
	PRECISION WORKS INC	Cole Information
	E P I CENTER INC	Cole Information
	PRECISION WORKS INC	Cole Information
1991	E PICenter	Pacific Bell
	E Place Center Inc	Pacific Bell
	Precision Works Inc	Pacific Bell
	Pride Moving & Storage	Pacific Bell
	Pride Of California	Pacific Bell
	E PICenter	Pacific Bell
	E Place Center Inc	Pacific Bell
	Precision Works Inc	Pacific Bell
	Pride Moving & Storage	Pacific Bell
	Pride Of California	Pacific Bell
1985	Aviall	Pacific Bell
	AVIALL IN C	Pacific Bell
	Aviall	Pacific Bell
	AVIALL IN C	Pacific Bell
1980	COOPER AIRMOTIVE INC VAN NUYS	Pacific Telephone
	COOPER AIRMOTIVE INC VAN NUYS	Pacific Telephone

16270 RAYMER ST

Year	Uses	Source
2020	MULTI SALES	EDR Digital Archive
	MULTI SALES	EDR Digital Archive
2010	MATRIX KITCHEN & CLOSET CO	Cole Information
	MATRIX KITCHEN & CLOSET CO	Cole Information
2006	MATRIX CAB PARTS	Haines Company, Inc.
	MATRIX CAB PARTS	Haines Company, Inc.
2005	GRAYBAR ELECTRIC	Cole Information
	MATRIX CAB PARTS INC	Cole Information
	GRAYBAR ELECTRIC	Cole Information
	MATRIX CAB PARTS INC	Cole Information

FINDINGS

Year	Uses	Source
2004	MATRIX CAB PARTS	Haines Company
	MATRIX CAB PARTS	Haines Company
1995	Anthony Joseph	Pacific Bell
	Assert Inc	Pacific Bell
	International Safety Systems	Pacific Bell
	Anthony Joseph	Pacific Bell
	Assert Inc	Pacific Bell
	International Safety Systems	Pacific Bell
	INTERNATIONAL SAFETY SYSTEMS	Cole Information
	SAFE T QUAKE CORP	Cole Information
	ANTHONY, JOSEPH	Cole Information
	INTERNATIONAL SAFETY SYSTEMS	Cole Information
	SAFE T QUAKE CORP	Cole Information
	ANTHONY, JOSEPH	Cole Information
1992	INTL SAFETY SYSTEMS	Cole Information
	ASSERT INC	Cole Information
	INTL SAFETY SYSTEMS	Cole Information
	ASSERT INC	Cole Information
1991	Anthony Joseph	Pacific Bell
	Anthony Judith M	Pacific Bell
	Anthony K&J Msn His	Pacific Bell
	AssertInc	Pacific Bell
	International Safety Systems	Pacific Bell
	Anthony Joseph	Pacific Bell
	Anthony Judith M	Pacific Bell
	Anthony K&J Msn His	Pacific Bell
	AssertInc	Pacific Bell
	International Safety Systems	Pacific Bell
1980	NIKKO AUDIO	Pacific Telephone
	NIKKO AUDIO	Pacific Telephone
1975	Nikko Electric Corp Of America	Pacific Telephone
	Nikko Electric Corp Of America	Pacific Telephone

FINDINGS

16300 RAYMER ST

Year	Uses	Source
2020	SMITH PIPE & SUPPLY INC	EDR Digital Archive
	SMITH PIPE & SUPPLY INC	EDR Digital Archive
2014	SMITH PIPE & SUPPLY INC	Cole Information
	SMITH PIPE & SUPPLY INC	Cole Information
2010	SMITH PIPE & SUPPLY INC	Cole Information
	SMITH PIPE & SUPPLY INC	Cole Information
2006	SMITH PIPE&	Haines Company, Inc.
	SUPPLY	Haines Company, Inc.
	SMITH PIPE&	Haines Company, Inc.
	SUPPLY	Haines Company, Inc.
2001	SMITH PIPE & SUPPLY	Haines & Company, Inc.
	SMITH PIPE & SUPPLY	Haines & Company, Inc.
1995	Smith Pipe & Supply Inc	Pacific Bell
	Smith Pipe & Supply Inc	Pacific Bell
	SMITH PIPE & SUPPLY INC	Cole Information
	SMITH PIPE & SUPPLY INC	Cole Information
1992	SMITH PIPE&SUPPLY	Cole Information
	SMITH PIPE&SUPPLY	Cole Information
1991	Smith Pipe & Supply Inc	Pacific Bell
	Smith Pipe & Supply Inc	Pacific Bell
1985	Smith Bennett Co Inc	Pacific Bell
	Smith Bernadette	Pacific Bell
	Smith Bernard E	Pacific Bell
	Smith Bennett Co Inc	Pacific Bell
	Smith Bernadette	Pacific Bell
	Smith Bernard E	Pacific Bell
1975	Smith Bennett Co Inc	Pacific Telephone
	Smith Bennett Co Inc	Pacific Telephone

16301 RAYMER ST

Year	Uses	Source
2020	VAN NUYS AIRPORT INDL CTR	EDR Digital Archive

FINDINGS

Year	Uses	Source
2020	GRAYBAR ELECTRIC SUPPLY	EDR Digital Archive
	VAN NUYS AIRPORT INDL CTR	EDR Digital Archive
	GRAYBAR ELECTRIC SUPPLY	EDR Digital Archive
2014	VAN NUYS AIRPORT INDUSTRIAL CENTER	Cole Information
	GRAYBAR ELECTRIC	Cole Information
	VAN NUYS AIRPORT INDUSTRIAL CENTER	Cole Information
	GRAYBAR ELECTRIC	Cole Information
2010	GRAYBAR ELECTRIC CO	Cole Information
	GRAYBAR ELECTRIC CO	Cole Information
2004	no info	Haines Company
	no info	Haines Company
2001	SABRE FUDGE USA INC	Haines & Company, Inc.
	SABRE FUDGE USA INC	Haines & Company, Inc.
1995	VICKERS	Cole Information
	VICKERS	Cole Information
1992	VICKERS INC REPAIR	Cole Information
	VICKERS INC REPAIR	Cole Information
1991	Vickers Inc Overhaul Repair	Pacific Bell
	Vickers Inc Sales	Pacific Bell
	Vickers J	Pacific Bell
	Vickers Inc Overhaul Repair	Pacific Bell
	Vickers Inc Sales	Pacific Bell
	Vickers J	Pacific Bell
1975	Control Panel Products Operation	Pacific Telephone
	General Purpose Control Dept	Pacific Telephone
	Control Panel Products Operation	Pacific Telephone
	General Purpose Control Dept	Pacific Telephone
1970	GENERAL ELECTRIC COMPANY SERVICE GENERAL PURPOSE CONTROL DEPT	Pacific Telephone
	GENERAL ELECTRIC COMPANY SERVICE GENERAL PURPOSE CONTROL DEPT	Pacific Telephone
	GENERAL ELECTRIC COMPANY SERVICE GENERAL PURPOSE CONTROL DEPT	Pacific Telephone

FINDINGS

Year	Uses	Source
1970	GENERAL ELECTRIC COMPANY SERVICE GENERAL PURPOSE CONTROL DEPT	Pacific Telephone

16310 RAYMER ST

Year	Uses	Source
2020	CARDINAL HEALTH	EDR Digital Archive
	CARDINAL HEALTH	EDR Digital Archive
2014	CARDINAL HEALTH	Cole Information
	CARDINAL HEALTH	Cole Information
2010	CARDINAL HEALTH	Cole Information
	CARDINAL HEALTH	Cole Information
2006	SYNCOR INTERNATL	Haines Company, Inc.
	SYNCOR INTERNATL	Haines Company, Inc.
2005	CARDINAL HEALTH	Cole Information
	CARDINAL HEALTH	Cole Information
2004	SYNCOR INTERNATL	Haines Company
	SYNCOR INTERNATL	Haines Company
2001	SYNCOR INTERNATL CORP	Haines & Company, Inc.
	SYNCOR INTERNATL CORP	Haines & Company, Inc.
1995	SyncorInternatl Corp	Pacific Bell
	SyncorInternatl Corp	Pacific Bell
1992	CONSLTD ELCTL DSTBS	Cole Information
	CONSLTD ELCTL DSTBS	Cole Information
1991	Van Nuys	Pacific Bell
	Royal Wholesale Electric Van Nuys	Pacific Bell
	Van Nuys	Pacific Bell
	Royal Wholesale Electric Van Nuys	Pacific Bell
1985	Van Nuys	Pacific Bell
	From Los Angeles Telephones Call	Pacific Bell
	Van Nuys	Pacific Bell
	From Los Angeles Telephones Call	Pacific Bell
1980	CONSOLIDATED ELECTRICAL DISTRIBUTIONS	Pacific Telephone

FINDINGS

Year	Uses	Source
1980	CONSOLIDATED ELECTRICAL DISTRIBUTIONS	Pacific Telephone
1975	Van Nuys	Pacific Telephone
	Consolidated Electrical Distributors	Pacific Telephone
	Van Nuys	Pacific Telephone
	Consolidated Electrical Distributors	Pacific Telephone

16320 RAYMER ST

Year	Uses	Source
2020	ATM	EDR Digital Archive
	94TH AERO SQUADRON RSTRNT-CA	EDR Digital Archive
	ATM	EDR Digital Archive
	94TH AERO SQUADRON RSTRNT-CA	EDR Digital Archive
2014	ATM AERO SQUADRON	Cole Information
	94TH AERO SQUADRON RESTAURANT	Cole Information
	NINETY FOURTH AERO SQUADRON RESTAURA	Cole Information
	ATM AERO SQUADRON	Cole Information
	94TH AERO SQUADRON RESTAURANT	Cole Information
	NINETY FOURTH AERO SQUADRON RESTAURA	Cole Information
2010	VAN NUYS AIRPORT RSTRNT CORP	Cole Information
	94TH AERO SQUADRON RESTAURANT	Cole Information
	VAN NUYS AIRPORT RSTRNT CORP	Cole Information
	94TH AERO SQUADRON RESTAURANT	Cole Information
2006	94 THAERO	Haines Company, Inc.
	SQUADRON	Haines Company, Inc.
	RESTAURANT	Haines Company, Inc.
	94 THAERO	Haines Company, Inc.
	SQUADRON	Haines Company, Inc.
	RESTAURANT	Haines Company, Inc.
2005	AERO	Cole Information
	94TH AERO SQUADRON RESTAURANT	Cole Information
	AERO	Cole Information

FINDINGS

Year	Uses	Source
2005	94TH AERO SQUADRON RESTAURANT	Cole Information
2004	94TH AERO SQUADRON	Haines Company
	RESTAURANT	Haines Company
	94TH AERO SQUADRON	Haines Company
	RESTAURANT	Haines Company
2001	94TH AERO SQUADRON RESTAURANT	Haines & Company, Inc.
	94TH AERO SQUADRON RESTAURANT	Haines & Company, Inc.
2000	94TH AERO SQUADRON RESTAURANT	Cole Information
	94TH AERO SQUADRON RESTAURANT	Cole Information
1995	94TH AERO SQUADRON	Cole Information
	94TH AERO SQUADRON	Cole Information
1992	94 AERO SQDRN REST	Cole Information
	94 AERO SQDRN REST	Cole Information
1980	94TH AERO SQUADRON RESTAURANT	Pacific Telephone
	94TH AERO SQUADRON RESTAURANT	Pacific Telephone

16328 RAYMER ST

Year	Uses	Source
2004	no info	Haines Company
	no info	Haines Company
2001	XXXX	Haines & Company, Inc.
	XXXX	Haines & Company, Inc.

16333 RAYMER ST

Year	Uses	Source
2020	EON INSTRUMENTATION INC	EDR Digital Archive
	WAVE ELECTRONICS	EDR Digital Archive
	AVAD LLC	EDR Digital Archive
	VAN NUYS AIRPORT INDL CTR	EDR Digital Archive
	V H AGENCY PARTNERS	EDR Digital Archive
	EON INSTRUMENTATION INC	EDR Digital Archive
	WAVE ELECTRONICS	EDR Digital Archive
	AVAD LLC	EDR Digital Archive
	VAN NUYS AIRPORT INDL CTR	EDR Digital Archive

FINDINGS

Year	Uses	Source
2020	V H AGENCY PARTNERS	EDR Digital Archive
2014	VAN NUYS AIRPORT INDUSTRIAL CTR	Cole Information
	VIMBY LLC	Cole Information
	AT YOUR DOOR STORAGE	Cole Information
	VAN NUYS AIRPORT INDUSTRIAL CTR	Cole Information
	VIMBY LLC	Cole Information
	AT YOUR DOOR STORAGE	Cole Information
2010	AVAD LLC	Cole Information
	AVAD LLC	Cole Information
2006	ARPIN PAUL VAN	Haines Company, Inc.
	LINES ATYOURDOOR	Haines Company, Inc.
	SELF STORAGE ATYOURDRSLF	Haines Company, Inc.
	k ATLAS VAN LNS	Haines Company, Inc.
	AGNT JBL JBL MOVING	Haines Company, Inc.
	STORAGE	Haines Company, Inc.
	JBL MOVING	Haines Company, Inc.
	STORAGE JBL MOVING AND	Haines Company, Inc.
	STORAGE INC	Haines Company, Inc.
	ARPIN PAUL VAN	Haines Company, Inc.
	LINES ATYOURDOOR	Haines Company, Inc.
	SELF STORAGE ATYOURDRSLF	Haines Company, Inc.
	k ATLAS VAN LNS	Haines Company, Inc.
	AGNT JBL JBL MOVING	Haines Company, Inc.
	STORAGE	Haines Company, Inc.
	JBL MOVING	Haines Company, Inc.
	STORAGE JBL MOVING AND	Haines Company, Inc.
	STORAGE INC	Haines Company, Inc.
2005	AT YOUR DOOR SELF STOR	Cole Information
	SELF STORAGE	Cole Information
	PAUL ARPIN	Cole Information
	AT YOUR DOOR SELF STOR	Cole Information
	SELF STORAGE	Cole Information

FINDINGS

Year	Uses	Source
2005	PAUL ARPIN	Cole Information
2004	ARPIN PAUL VAN LINES	Haines Company
	AT YOUR DR SLF STRO JBL MOVING	Haines Company
	STORAGE	Haines Company
	JBL MOVING	Haines Company
	STORAGE	Haines Company
	ARPIN PAUL VAN LINES	Haines Company
	AT YOUR DR SLF STRO JBL MOVING	Haines Company
	STORAGE	Haines Company
	JBL MOVING	Haines Company
	STORAGE	Haines Company
2001	AT YOUR DR SLF STRG	Haines & Company, Inc.
	J B L MOVING & STRG	Haines & Company, Inc.
	O K TRUCKING	Haines & Company, Inc.
	AT YOUR DR SLF STRG	Haines & Company, Inc.
	J B L MOVING & STRG	Haines & Company, Inc.
	O K TRUCKING	Haines & Company, Inc.
1995	Arpin Paul Van Lines	Pacific Bell
	At Your Door Self Stor	Pacific Bell
	JBL Moving & Storage	Pacific Bell
	Williamsburg Transport Inc	Pacific Bell
	Arpin Paul Van Lines	Pacific Bell
	At Your Door Self Stor	Pacific Bell
	JBL Moving & Storage	Pacific Bell
	Williamsburg Transport Inc	Pacific Bell
	WILLIAMSBURG TRANSPORT INC	Cole Information
	JBL MOVING & STORAGE	Cole Information
	JBL SELF STORAGE	Cole Information
	AT YOUR DOOR SELF STORE	Cole Information
	WILLIAMSBURG TRANSPORT INC	Cole Information
	JBL MOVING & STORAGE	Cole Information
	JBL SELF STORAGE	Cole Information

FINDINGS

Year	Uses	Source
1995	AT YOUR DOOR SELF STORE	Cole Information
1992	WILLIAMSBURG TRNSP	Cole Information
	AT YOUR DOOR STRG	Cole Information
	ARPIN PAUL VAN LNES	Cole Information
	ARPIN, PAUL V	Cole Information
	WILLIAMSBURG TRNSP	Cole Information
	AT YOUR DOOR STRG	Cole Information
	ARPIN PAUL VAN LNES	Cole Information
	ARPIN, PAUL V	Cole Information
1991	JBL Moving & Storage	Pacific Bell
	From Beverdy Hills Telephones Call	Pacific Bell
	From Bevedy Hills Telephones Call	Pacific Bell
	From Beyeriy Hills Telephones Call	Pacific Bell
	From Canoga Park Telephones Call	Pacific Bell
	From Canoga Park Telephones Call	Pacific Bell
	From Culver City Telephones Call	Pacific Bell
	from North Hollyw ood Telephones Call	Pacific Bell
	From Pasadena Telephones Call	Pacific Bell
	From Santa Ana Telephones Call	Pacific Bell
	From Saticoy Telephones Call	Pacific Bell
	From Simi Valley Telephones Call	Pacific Bell
	From Van Nuys Telephones Call	Pacific Bell
	From Van Nuys Telephones Call	Pacific Bell
	From Ventura East Telephones Call	Pacific Bell
	JBLSeleaf Storage	Pacific Bell
	From Van Nuys Telephones Call	Pacific Bell
	W Hiiamsburg Transport Inc	Pacific Bell
	JBL Moving & Storage	Pacific Bell
	From Beverdy Hills Telephones Call	Pacific Bell
	From Bevedy Hills Telephones Call	Pacific Bell
	From Beyeriy Hills Telephones Call	Pacific Bell
	From Canoga Park Telephones Call	Pacific Bell

FINDINGS

Year	*Uses*	*Source*
1991	From Canoga Park Telephones Call	Pacific Bell
	From Culver City Telephones Call	Pacific Bell
	from North Hollyw ood Telephones Call	Pacific Bell
	From Pasadena Telephones Call	Pacific Bell
	From Santa Ana Telephones Call	Pacific Bell
	From Saticoy Telephones Call	Pacific Bell
	From Simi Valley Telephones Call	Pacific Bell
	From Van Nuys Telephones Call	Pacific Bell
	From Van Nuys Telephones Call	Pacific Bell
	From Ventura East Telephones Call	Pacific Bell
	JBLSeleaf Storage	Pacific Bell
	From Van Nuys Telephones Call	Pacific Bell
	W Hiiamsburg Transport Inc	Pacific Bell
1985	From Los Angeles Telephones Call	Pacific Bell
	Gilbertson Willard D geni contr	Pacific Bell
	Morrow S L Jr	Pacific Bell
	From Los Angeles Telephones Call	Pacific Bell
	Gilbertson Willard D geni contr	Pacific Bell
	Morrow S L Jr	Pacific Bell
1980	GILBERTSON & CHRISTENSEN CONTRS	Pacific Telephone
	GILBERTSON WILLARD D GENL CONTR	Pacific Telephone
	MORROW S L JR	Pacific Telephone
	GILBERTSON & CHRISTENSEN CONTRS	Pacific Telephone
	GILBERTSON WILLARD D GENL CONTR	Pacific Telephone
	MORROW S L JR	Pacific Telephone
1975	Dynamic Releasing	Pacific Telephone
	Morrow S L Jr	Pacific Telephone
	Pure Entertainment	Pacific Telephone
	Smith Norman	Pacific Telephone
	Dynamic Releasing	Pacific Telephone
	Morrow S L Jr	Pacific Telephone
	Pure Entertainment	Pacific Telephone

Year	Uses	Source
1975	Smith Norman	Pacific Telephone
1970	DEWALD FABRICATION INC	Pacific Telephone
	DEWALD FABRICATION INC	Pacific Telephone
	DEWALD FABRICATION INC	Pacific Telephone
	DEWALD FABRICATION INC	Pacific Telephone

ROSCOE BLVD

16084 ROSCOE BLVD

Year	Uses	Source
2006	ANHEUSER BUSCH	Haines Company, Inc.
	EMPLOYEES CR UN	Haines Company, Inc.

16135 ROSCOE BLVD

Year	Uses	Source
2020	D C I I	EDR Digital Archive
	BRENTWOOD COMMUNICATION INTL	EDR Digital Archive
	BCII TV	EDR Digital Archive
	D C I I	EDR Digital Archive
	BRENTWOOD COMMUNICATION INTL	EDR Digital Archive
	BCII TV	EDR Digital Archive
2014	BRENTWOOD COMMUNICATIONS	Cole Information
	BRENTWOOD COMMUNICATION INTERNATIONA	Cole Information
	BRENTWOOD COMMUNICATIONS	Cole Information
	BRENTWOOD COMMUNICATION INTERNATIONA	Cole Information
2004	no info	Haines Company
	no info	Haines Company
1995	Entertainment Marketing	Pacific Bell
	AN HE US E R BUS CHIN C	Pacific Bell
	Entertainment Marketing	Pacific Bell
	AN HE US E R BUS CHIN C	Pacific Bell
1992	ANHEUSER BUSCH DIV	Cole Information
	ANHEUSER BUSCH DIV	Cole Information

FINDINGS

Year	Uses	Source
1991	jraining Dept	Pacific Bell
	jraining Dept	Pacific Bell
1985	Training Dept	Pacific Bell
	Training Dept	Pacific Bell
1956	KAUTZ KENNETH F	Pacific Telephone
	KAUTZ KENNETH F	Pacific Telephone

16141 ROSCOE BLVD

Year	Uses	Source
2020	ROK N' SUSHI	EDR Digital Archive
2014	ROCK N SUSHI	Cole Information
	ROCK N SUSHI	Cole Information
2010	CARUSOS CUCINA ITALIANA	Cole Information
	CARUSOS CUCINA ITALIANA	Cole Information
2005	B BONKERS	Cole Information
	B BONKERS	Cole Information
2004	9 BONKERS	Haines Company
	9 BONKERS	Haines Company
1995	RSecrets	Pacific Bell
	RSecrets	Pacific Bell
	R SECRETS	Cole Information
	R SECRETS	Cole Information
1992	R SECRETS	Cole Information
	R SECRETS	Cole Information
1991	Mona Lisa Restaurant	Pacific Bell
	Monach D	Pacific Bell
	Mona Lisa Restaurant	Pacific Bell
	Monach D	Pacific Bell
1985	Mona Lisa Restaurant	Pacific Bell
	Mona Lisa Restaurant	Pacific Bell
1980	MONA LISA	Pacific Telephone
	MONA LISA	Pacific Telephone
1975	Sir Loin Inn	Pacific Telephone

Year	Uses	Source
1975	Sir Loin Inn	Pacific Telephone
1970	WINDHAM HOUSE	Pacific Telephone
	WINDHAM HOUSE	Pacific Telephone
	WINDHAM HOUSE	Pacific Telephone
	WINDHAM HOUSE	Pacific Telephone
1962	CONCORD HOUSE RESTRNT	Pacific Telephone
	CONCORD HOUSE RESTRNT	Pacific Telephone

16145 ROSCOE BLVD

Year	Uses	Source
2020	1 BETWEEN 2 INC	EDR Digital Archive
	1 BETWEEN 2 INC	EDR Digital Archive
2014	M & M & COMPANY	Cole Information
	M & M & COMPANY	Cole Information
2010	M & M & CO LAND SURVEYORS	Cole Information
	M & M & CO LAND SURVEYORS	Cole Information
2004	no info	Haines Company
	no info	Haines Company
	no info	Haines Company
	no info	Haines Company
2001	XXXX	Haines & Company, Inc.
	XXXX	Haines & Company, Inc.
1995	IMI	Cole Information
	IMI	Cole Information
1992	I M I	Cole Information
	I M I	Cole Information
1980	MID VALLEY SURGICAL SUPPLY	Pacific Telephone
	MID VALLEY SURGICAL SUPPLY	Pacific Telephone
1975	Body Side Molding Co	Pacific Telephone
	Body Side Molding Co	Pacific Telephone
	Pro Mo	Pacific Telephone
	Body Side Molding Co	Pacific Telephone
	Body Side Molding Co	Pacific Telephone

FINDINGS

Year	Uses	Source
1975	Pro Mo	Pacific Telephone

16147 ROSCOE BLVD

Year	Uses	Source
2014	SOLAR STOP GLASS TINTING	Cole Information
	SOLAR STOP GLASS TINTING	Cole Information
2005	DISCOUNT BLINDS AND SHADES	Cole Information
	SOLAR CONTROL CUSTOM GLASS TINTING I	Cole Information
	DISCOUNT BLINDS INC	Cole Information
	DISCOUNT BLINDS AND SHADES	Cole Information
	SOLAR CONTROL CUSTOM GLASS TINTING I	Cole Information
	DISCOUNT BLINDS INC	Cole Information
2004	ALL ABOUT BUNDS	Haines Company
	SHADES&SHTTRS	Haines Company
	ALL ABOUT	Haines Company
	BLINDS&SHADES&SHT	Haines Company
	BLINDS & SHADES	Haines Company
	SHUTTERS	Haines Company
	DISCOUNT	Haines Company
	BLINDS&SHADES	Haines Company
	SOLAR CONTROL	Haines Company
	SUN CONTRL CSTM	Haines Company
	GLASS TINTING	Haines Company
	ALL ABOUT BUNDS	Haines Company
	SHADES&SHTTRS	Haines Company
	ALL ABOUT	Haines Company
	BLINDS&SHADES&SHT	Haines Company
	BLINDS & SHADES	Haines Company
	SHUTTERS	Haines Company
	DISCOUNT	Haines Company
	BLINDS&SHADES	Haines Company
	SOLAR CONTROL	Haines Company

FINDINGS

Year	Uses	Source
2004	SUN CONTRL CSTM	Haines Company
	GLASS TINTING	Haines Company
1995	WAX SHOP PRODUCTS DISTR	Cole Information
	WAX SHOP PRODUCTS DISTR	Cole Information
1992	MINI BLIND SPCLST	Cole Information
	MINI BLIND SPCLST	Cole Information

16149 ROSCOE BLVD

Year	Uses	Source
2020	AUTOGLASS TINTING A DIV	EDR Digital Archive
	GLENN DEVALL	EDR Digital Archive
	AUTOGLASS TINTING A DIV	EDR Digital Archive
	GLENN DEVALL	EDR Digital Archive
2014	AMERICAN SOLAR CONTROL CUSTOM GLASS	Cole Information
	AMERICAN SOLAR CONTROL CUSTOM GLASS	Cole Information
2005	SOLAR CONTROL INC	Cole Information
	SOLAR CONTROL CUSTOM GLASS TINTING I	Cole Information
	ALL ABOUT BLINDS AND SHADES DRAPERIE	Cole Information
	SOLAR REFLECTIONS AUT GLASS	Cole Information
	GOLD PLATING SPECIALIST	Cole Information
	CALIFORNIAN SOLAR CONTROL CUSTOM GLA	Cole Information
	DISCOUNT BLINDS & SHADES & SHUTTERS	Cole Information
	GLENN DEVALL	Cole Information
	SOLAR CONTROL INC	Cole Information
	SOLAR CONTROL CUSTOM GLASS TINTING I	Cole Information
	ALL ABOUT BLINDS AND SHADES DRAPERIE	Cole Information
	SOLAR REFLECTIONS AUT GLASS	Cole Information
	GOLD PLATING SPECIALIST	Cole Information

FINDINGS

Year	Uses	Source
2005	CALIFORNIAN SOLAR CONTROL CUSTOM GLA	Cole Information
	DISCOUNT BLINDS & SHADES & SHUTTERS	Cole Information
	GLENN DEVALL	Cole Information
2004	AUTO GLASS TINTING	Haines Company
	SPECIALISTS	Haines Company
	AUTO GLASSTINTING	Haines Company
	SPECIALISTS	Haines Company
	CALIF SOLAR CNTRL	Haines Company
	CSTMGLS	Haines Company
	DISCOUNT	Haines Company
	BLINDS&SHADES	Haines Company
	DISCOUNTWINDOW	Haines Company
	COVERINGS	Haines Company
	SOLAR CONTROL	Haines Company
	SOLAR CONTROL	Haines Company
	i SOLARCONTROL	Haines Company
	SOLAR CONTROL	Haines Company
	CUSTM GLSS TNTNG	Haines Company
	i SOLAR CONTROL	Haines Company
	GLASS TINTING	Haines Company
	SOLARCTRLCSTM B	Haines Company
	GLASS TINTING	Haines Company
	no info	Haines Company
	AUTO GLASS TINTING	Haines Company
	SPECIALISTS	Haines Company
	AUTO GLASSTINTING	Haines Company
	SPECIALISTS	Haines Company
	CALIF SOLAR CNTRL	Haines Company
	CSTMGLS	Haines Company
	DISCOUNT	Haines Company
	BLINDS&SHADES	Haines Company
	DISCOUNTWINDOW	Haines Company

FINDINGS

Year	Uses	Source
2004	COVERINGS	Haines Company
	SOLAR CONTROL	Haines Company
	SOLAR CONTROL	Haines Company
	i SOLARCONTROL	Haines Company
	SOLAR CONTROL	Haines Company
	CUSTM GLSS TNTNG	Haines Company
	i SOLAR CONTROL	Haines Company
	GLASS TINTING	Haines Company
	SOLARCTRLCSTM B	Haines Company
	GLASS TINTING	Haines Company
	no info	Haines Company
2001	DISCOUNT BLINDS & SHADES & DRAPERY	Haines & Company, Inc.
	DISCOUNT BLINDS & SHADES & DRAPERY	Haines & Company, Inc.
1995	Dr Tint	Pacific Bell
	Gold Plating Specialist For Your	Pacific Bell
	Automobile Emblems	Pacific Bell
	Discount Blinds Shades Shutters Verticals Pleated Shades Solar Shades Duettes Window Tinting	Pacific Bell
	Discount Window Coverings	Pacific Bell
	Solar Control Custom Glass Tinting Inc	Pacific Bell
	Dr Tint	Pacific Bell
	Gold Plating Specialist For Your	Pacific Bell
	Automobile Emblems	Pacific Bell
	Discount Blinds Shades Shutters Verticals Pleated Shades Solar Shades Duettes Window Tinting	Pacific Bell
	Discount Window Coverings	Pacific Bell
	Solar Control Custom Glass Tinting Inc	Pacific Bell
	SOLAR CONTROL CUSTOM GLASS	Cole Information
	MINI BLIND DEPOT	Cole Information
	SOLAR CONTROL TINTING CORP	Cole Information
	SILVER CONTROL GLASS TINTING	Cole Information
	SOLAR CONTROL	Cole Information

FINDINGS

Year	Uses	Source
1995	DISCOUNT BLINDS & SHADES	Cole Information
	DISCOUNT WINDOW COVERINGS	Cole Information
	OCCUPANT UNKNOWNN	Cole Information
	SOLAR CONTROL CUSTOM GLASS	Cole Information
	MINI BLIND DEPOT	Cole Information
	SOLAR CONTROL TINTING CORP	Cole Information
	SILVER CONTROL GLASS TINTING	Cole Information
	SOLAR CONTROL	Cole Information
	DISCOUNT BLINDS & SHADES	Cole Information
	DISCOUNT WINDOW COVERINGS	Cole Information
	OCCUPANT UNKNOWNN	Cole Information
1992	MINI BLIND DEPOT	Cole Information
	SOLAR CNTRL TINTING	Cole Information
	DISCOUNT BLINDS	Cole Information
	SIL, LUM K	Cole Information
	AUTO GLASS TINTING	Cole Information
	MINI BLIND DEPOT	Cole Information
	SOLAR CNTRL TINTING	Cole Information
	DISCOUNT BLINDS	Cole Information
	SIL, LUM K	Cole Information
	AUTO GLASS TINTING	Cole Information
1991	Body Factory The	Pacific Bell
	Sil Lum Kung Fu	Pacific Bell
	Siagi K	Pacific Bell
	Silagi Moshe & Andrea	Pacific Bell
	Silagyi AR&MR	Pacific Bell
	Body Factory The	Pacific Bell
	Sil Lum Kung Fu	Pacific Bell
	Siagi K	Pacific Bell
	Silagi Moshe & Andrea	Pacific Bell
	Silagyi AR&MR	Pacific Bell
1985	California Karate Association	Pacific Bell

FINDINGS

Year	Uses	Source
1985	CALIFORN IA KITCHE N S IN C	Pacific Bell
	California Karate Association	Pacific Bell
	CALIFORN IA KITCHE N S IN C	Pacific Bell
1980	CALIFORNIA KARATE ASSOCIATION	Pacific Telephone
	CALIFORNIA KARATE ASSOCIATION	Pacific Telephone
1975	Secard Pools Inc	Pacific Telephone
	Secard Pools Inc	Pacific Telephone
1970	RICK S CLEANERS	Pacific Telephone
	RICK S CLEANERS	Pacific Telephone
	RICK S CLEANERS	Pacific Telephone
	RICK S CLEANERS	Pacific Telephone
1962	FUNK A C CO	Pacific Telephone
	FUNK A C CO	Pacific Telephone

16151 ROSCOE BLVD

Year	Uses	Source
2020	ALDA LIQUORS	EDR Digital Archive
	ALDA LIQUORS	EDR Digital Archive
2014	ALDA LIQUORS	Cole Information
	BURAYE INSURANCE AGENCY	Cole Information
	ALDA LIQUORS	Cole Information
	BURAYE INSURANCE AGENCY	Cole Information
2010	ALDA LIQUORS	Cole Information
	ALDA LIQUORS	Cole Information
2005	HOURANY & KALOSHE	Cole Information
	HOURANY & KALOSHE	Cole Information
2004	ALDA LIQUORS	Haines Company
	ALDA LIQUORS	Haines Company
1995	ALDA LIQUORS	Cole Information
	ALDA LIQUORS	Cole Information
1992	ALDA LIQUORS	Cole Information
	ALDA LIQUORS	Cole Information
1991	Alda Liquors	Pacific Bell

FINDINGS

Year	Uses	Source
1991	Alda Liquors	Pacific Bell
1985	Alda Liquors	Pacific Bell
	Alda Magnesite	Pacific Bell
	Alda Liquors	Pacific Bell
	Alda Magnesite	Pacific Bell
1980	ALAD LIQUORS	Pacific Telephone
	ALAD LIQUORS	Pacific Telephone
1975	Alda Liquors	Pacific Telephone
	Alda Liquors	Pacific Telephone
1970	ALDA LIQUORS	Pacific Telephone
	ALDA LIQUORS	Pacific Telephone
	ALDA LIQUORS	Pacific Telephone
	ALDA LIQUORS	Pacific Telephone

16155 ROSCOE BLVD

Year	Uses	Source
2014	VAN NUYS GERMAN DELI	Cole Information
	VAN NUYS GERMAN DELI	Cole Information
2010	VAN NUYS GERMAN DELI	Cole Information
	VAN NUYS GERMAN DELI	Cole Information
2005	VAN NUYS GERMAN DELI	Cole Information
	VAN NUYS GERMAN DELI	Cole Information
2004	GERMANDELI	Haines Company
	VANNUYSGERMAN	Haines Company
	GERMANDELI	Haines Company
	VANNUYSGERMAN	Haines Company
1995	VAN NUYS GERMAN DELI	Cole Information
	VAN NUYS GERMAN DELI	Cole Information
1992	VAN NUYS GERMN DELI	Cole Information
	VAN NUYS GERMN DELI	Cole Information
1991	Van Nuys German Deli	Pacific Bell
	Van Nuys German Deli	Pacific Bell
1985	Chamberlin Art Galleries Div Of Europex Auction Gallery	Pacific Bell

FINDINGS

Year	Uses	Source
1985	Chamberlin Art Galleries Div Of Europex Auction Gallery	Pacific Bell
1980	AMERICAN DATA SUPPLY CORP	Pacific Telephone
	AMERICAN DATA SUPPLY CORP	Pacific Telephone
1976	Vision Optiles	Pacific Telephone
	Vision Optiles	Pacific Telephone

16157 ROSCOE BLVD

Year	Uses	Source
2020	ATLAS PRINTING	EDR Digital Archive
	ATLAS PRINTING	EDR Digital Archive
2014	ATLAS PRINTING	Cole Information
	ATLAS PRINTING	Cole Information
2010	ATLAS PRINTING	Cole Information
	ATLAS PRINTING	Cole Information
2004	no info	Haines Company
	no info	Haines Company
1995	Employee Credit Union	Pacific Bell
	AN HE US E R BUS CHIN C	Pacific Bell
	Employee Credit Union	Pacific Bell
	AN HE US E R BUS CHIN C	Pacific Bell
	ANHEUSER BUSCH INC	Cole Information
	ANHEUSER BUSCH INC	Cole Information
1992	ANHEUSER BUSCH CRDT	Cole Information
	ANHEUSER BUSCH CRDT	Cole Information
1991	Anheuser Busch Employee Credit Union :	Pacific Bell
	Anheuser Busch Employee Credit Union :	Pacific Bell
1985	Anheuser Busch Federal Credit Union	Pacific Bell
	AN HE US E R BUS CH IN C	Pacific Bell
	Anheuser Busch Federal Credit Union	Pacific Bell
	AN HE US E R BUS CH IN C	Pacific Bell
1980	CHAMBERLIN ART GALLERIES DIV OF EUROPEX AUCTIOH GALLERY	Pacific Telephone

FINDINGS

Year	Uses	Source
1980	CHAMBERLIN ART GALLERIES DIV OF EUROPEX AUCTIOH GALLERY	Pacific Telephone

16159 ROSCOE BLVD

Year	Uses	Source
2020	DORA HUMPHREY	EDR Digital Archive
	JOHN HUMPHREY	EDR Digital Archive
	DORA HUMPHREY	EDR Digital Archive
	JOHN HUMPHREY	EDR Digital Archive
2014	HUMPHREY JOHN	Cole Information
	HUMPHREY JOHN	Cole Information
2010	HUMPHREY & ASSOC	Cole Information
	HUMPHREY & ASSOC	Cole Information
2004	MAMAGUS	Haines Company
	ADVERTISING	Haines Company
	MAMAGUS	Haines Company
	ADVERTISING	Haines Company

16161 ROSCOE BLVD

Year	Uses	Source
2020	POPEYES LOUISIANA KITCHEN	EDR Digital Archive
	FARMERS INSURANCE	EDR Digital Archive
	SUREFIRE INSURANCE	EDR Digital Archive
	POPEYES LOUISIANA KITCHEN	EDR Digital Archive
	FARMERS INSURANCE	EDR Digital Archive
	SUREFIRE INSURANCE	EDR Digital Archive
2014	123 EZ MOVERS	Cole Information
	NOVECK BURT M ATTY	Cole Information
	PREMIER FUNDING	Cole Information
	SUREFIRE INSURANCE CORP	Cole Information
	SIGHT PLAN	Cole Information
	POPEYES CHICKEN	Cole Information
	BURT NOVECK	Cole Information
	123 EZ MOVERS	Cole Information

FINDINGS

Year	Uses	Source
2014	NOVECK BURT M ATTY	Cole Information
	PREMIER FUNDING	Cole Information
	SUREFIRE INSURANCE CORP	Cole Information
	SIGHT PLAN	Cole Information
	POPEYES CHICKEN	Cole Information
	BURT NOVECK	Cole Information
2010	BURAYE INSURANCE	Cole Information
	NOVECK BURT M	Cole Information
	POPEYES CHICKEN & BISCUITS	Cole Information
	LAVEE & ASSOC	Cole Information
	BURT NOVECK	Cole Information
	BURAYE INSURANCE	Cole Information
	NOVECK BURT M	Cole Information
	POPEYES CHICKEN & BISCUITS	Cole Information
	LAVEE & ASSOC	Cole Information
	BURT NOVECK	Cole Information
2005	LAVEE & ASSOCIATES	Cole Information
	BURAYE INSURANCE AGENCY	Cole Information
	GABRIELS BUILDING MNTNNC	Cole Information
	GABRIELS GENERAL BUILDING MAINTENAN	Cole Information
	POPEYES CHICKEN	Cole Information
	YEHUDA LAVEE	Cole Information
	LAVEE & ASSOCIATES	Cole Information
	BURAYE INSURANCE AGENCY	Cole Information
	GABRIELS BUILDING MNTNNC	Cole Information
	GABRIELS GENERAL BUILDING MAINTENAN	Cole Information
	POPEYES CHICKEN	Cole Information
	YEHUDA LAVEE	Cole Information
2004	BURAYEINSURANCE	Haines Company
	AGENCY	Haines Company
	CALIFORNIA BEST	Haines Company
	FOODS SERVICE	Haines Company

FINDINGS

Year	Uses	Source
2004	LAVEE& ASSOCIATES O	Haines Company
	POPEYE SCHICKEN	Haines Company
	BURAYEINSURANCE	Haines Company
	AGENCY	Haines Company
	CALIFORNIA BEST	Haines Company
	FOODS SERVICE	Haines Company
	LAVEE& ASSOCIATES O	Haines Company
	POPEYE SCHICKEN	Haines Company
1995	Skate LA	Pacific Bell
	American Nursing Home Management Co Inc	Pacific Bell
	Stepvar	Pacific Bell
	Skate LA	Pacific Bell
	American Nursing Home Management Co Inc	Pacific Bell
	Stepvar	Pacific Bell
	MEDIH TOURS	Cole Information
	DOLLAR DRIVING SCHOOL	Cole Information
	AMERICAN NURSING HOME MGMT CO	Cole Information
	BURAYE INSURANCE	Cole Information
	SKATE LA	Cole Information
	STEPVAR	Cole Information
	A & L ENTERPRISE	Cole Information
	SKATE, L A	Cole Information
	MEDIH TOURS	Cole Information
	DOLLAR DRIVING SCHOOL	Cole Information
	AMERICAN NURSING HOME MGMT CO	Cole Information
	BURAYE INSURANCE	Cole Information
	SKATE LA	Cole Information
	STEPVAR	Cole Information
	A & L ENTERPRISE	Cole Information
	SKATE, L A	Cole Information
1992	LAVEE&ASSOCIATES	Cole Information
	STEPVAR	Cole Information

FINDINGS

Year	*Uses*	*Source*
1992	BURAYE INSURANCE AG	Cole Information
	MICRODATA	Cole Information
	AMER NURSING HOME	Cole Information
	DOLLAR DRIVING SC	Cole Information
	LAVEE&ASSOCIATES	Cole Information
	STEPVAR	Cole Information
	BURAYE INSURANCE AG	Cole Information
	MICRODATA	Cole Information
	AMER NURSING HOME	Cole Information
	DOLLAR DRIVING SC	Cole Information
1991	American Nursing Home Management Co Inc	Pacific Bell
	Lavee& Associates	Pacific Bell
	Stepvar	Pacific Bell
	Sterba Brent	Pacific Bell
	American Nursing Home Management Co Inc	Pacific Bell
	Lavee& Associates	Pacific Bell
	Stepvar	Pacific Bell
	Sterba Brent	Pacific Bell
1985	American Nursing Home Management Co Inc	Pacific Bell
	Opher Development Company	Pacific Bell
	Ti Bar Investments	Pacific Bell
	Tri Beta Machinery Moving	Pacific Bell
	From North Hollywood Telephones Call	Pacific Bell
	American Nursing Home Management Co Inc	Pacific Bell
	Opher Development Company	Pacific Bell
	Ti Bar Investments	Pacific Bell
	Tri Beta Machinery Moving	Pacific Bell
	From North Hollywood Telephones Call	Pacific Bell
1981	BIG BROTHERS OF GREATER LOS ANGELES INC	Pacific Telephone
	BIG BROTHERS OF GREATER LOS ANGELES INC	Pacific Telephone
1980	AMERICAN NURSING HOME MANAGEMENT CO INC	Pacific Telephone

FINDINGS

Year	Uses	Source
1980	BIG BROTHERS OF GREATER LOS ANGELES INC	Pacific Telephone
	BIG VALLEY MAGAZINE	Pacific Telephone
	EIN-TAL IRRIATIONS	Pacific Telephone
	H & M ENTERPRISES	Pacific Telephone
	LAVEE & ASSOCIATES	Pacific Telephone
	WORLD OF COMMUNICATIONS ADVG	Pacific Telephone
	AMERICAN NURSING HOME MANAGEMENT CO INC	Pacific Telephone
	BIG BROTHERS OF GREATER LOS ANGELES INC	Pacific Telephone
	BIG VALLEY MAGAZINE	Pacific Telephone
	EIN-TAL IRRIATIONS	Pacific Telephone
	H & M ENTERPRISES	Pacific Telephone
	LAVEE & ASSOCIATES	Pacific Telephone
	WORLD OF COMMUNICATIONS ADVG	Pacific Telephone
1970	CHEVRON SERVICE STATIONS SEPULVEDA	Pacific Telephone
	NELSON E E CHEVRON SERVICE	Pacific Telephone
	CHEVRON SERVICE STATIONS SEPULVEDA	Pacific Telephone
	NELSON E E CHEVRON SERVICE	Pacific Telephone
	CHEVRON SERVICE STATIONS SEPULVEDA	Pacific Telephone
	NELSON E E CHEVRON SERVICE	Pacific Telephone
	CHEVRON SERVICE STATIONS SEPULVEDA	Pacific Telephone
	NELSON E E CHEVRON SERVICE	Pacific Telephone
1962	CHAPMAN WES CHEVRON SERV	Pacific Telephone
	CHAPMAN WES CHEVRON SERV	Pacific Telephone

16173 ROSCOE BLVD

Year	Uses	Source
2020	CAPTAIN'S SUB SHOP	EDR Digital Archive
	CAPTAIN'S SUB SHOP	EDR Digital Archive
2014	CAPTAINS GRILL	Cole Information
	CAPTAINS GRILL	Cole Information
2010	CAPTAINS SUB SHOP	Cole Information

FINDINGS

Year	Uses	Source
2010	CAPTAINS SUB SHOP	Cole Information
2005	CAPTAINS SUB SHOP	Cole Information
	CAPTAINS SUB SHOP	Cole Information
2004	i CAPTAIN S SUB SHOP	Haines Company
	i CAPTAIN S SUB SHOP	Haines Company
1995	Captains Sub Shop	Pacific Bell
	Captains Sub Shop	Pacific Bell
	CAPTAINS SUB SHOP	Cole Information
	CAPTAINS SUB SHOP	Cole Information
1992	CAPTAINS SUB SHOP	Cole Information
	CAPTAINS SUB SHOP	Cole Information
1991	Captains Sub Shop	Pacific Bell
	Captains Sub Shop	Pacific Bell
1980	CAPTAINS SUB SHOP	Pacific Telephone
	CAPTAINS SUB SHOP	Pacific Telephone

16175 ROSCOE BLVD

Year	Uses	Source
2020	SMART START	EDR Digital Archive
	INTOXALOCK IGNITION INTERLOCK	EDR Digital Archive
	MONTANA CAPITAL CAR TITLE LNS	EDR Digital Archive
	STREET SOUND PLUS	EDR Digital Archive
	ALCOHOL DETECTION SYSTEMS	EDR Digital Archive
	SMART START	EDR Digital Archive
	INTOXALOCK IGNITION INTERLOCK	EDR Digital Archive
	MONTANA CAPITAL CAR TITLE LNS	EDR Digital Archive
	STREET SOUND PLUS	EDR Digital Archive
	ALCOHOL DETECTION SYSTEMS	EDR Digital Archive
2014	STREET SOUND PLUS	Cole Information
	STREET SOUND PLUS	Cole Information
2010	STREET SOUND PLUS	Cole Information
	STREET SOUND PLUS	Cole Information
2005	STREET TOWN PLUS INC	Cole Information

FINDINGS

Year	Uses	Source
2005	STREET TOWN PLUS INC	Cole Information
2004	STREETSOUND PLUS	Haines Company
	STREETSOUND PLUS	Haines Company
1995	Street Sound	Pacific Bell
	Street Sound	Pacific Bell
	STREET SOUND	Cole Information
	STREET SOUND	Cole Information
1991	ICC	Pacific Bell
	Internalt Computer Center	Pacific Bell
	ICC	Pacific Bell
	Internalt Computer Center	Pacific Bell
1980	OUTLET THE WOMENS APPRL	Pacific Telephone
	OUTLET THE WOMENS APPRL	Pacific Telephone
1975	Happy Appys IV Wheels	Pacific Telephone
	Happy Appys IV Wheels	Pacific Telephone

16207 ROSCOE BLVD

Year	Uses	Source
2020	HAUSER TRUCK & RV	EDR Digital Archive
	HAUSER TRUCK & RV	EDR Digital Archive
2010	HAUSER TRUCK & RV	Cole Information
	HAUSER TRUCK & RV	Cole Information
2005	HAUSER TRUCK AND RV INC	Cole Information
	HAUSER TRUCK AND RV INC	Cole Information
2004	HAUSERTRUCK&RV	Haines Company
	HAUSERTRUCK&RV	Haines Company
1995	Hauser Truck & RV	Pacific Bell
	Hauser Truck & RV	Pacific Bell
	OCCUPANT UNKNOWNN	Cole Information
	OCCUPANT UNKNOWNN	Cole Information
1992	HAUSER TRUCK&RV	Cole Information
	HAUSER, TRUCK	Cole Information
	HAUSER TRUCK&RV	Cole Information

FINDINGS

Year	Uses	Source
1992	HAUSER, TRUCK	Cole Information
1991	Hauser Track & Rv	Pacific Bell
	Hausfeld R	Pacific Bell
	Hauser Track & Rv	Pacific Bell
	Hausfeld R	Pacific Bell
1985	Hertz Penske Truck Rental & Leasing	Pacific Bell
	Hertz Penske Truck Rental & Leasing	Pacific Bell
1980	ROSCOE WOODLEY SHELL SERVICE CENTER	Pacific Telephone
	ROSCOE WOODLEY SHELL SERVICE CENTER	Pacific Telephone
1975	David Roades Shell Service Center	Pacific Telephone
	Roades David Shell Service Center	Pacific Telephone
	Roscoe Woodley Shell Service Center	Pacific Telephone
	Roscoe Woodley Shell Service Center	Pacific Telephone
	David Roades Shell Service Center	Pacific Telephone
	Roades David Shell Service Center	Pacific Telephone
	Roscoe Woodley Shell Service Center	Pacific Telephone
	Roscoe Woodley Shell Service Center	Pacific Telephone
1970	ROSCOE WOODLEY SHELL SERVICE CENTER	Pacific Telephone
	ROSCOE WOODLEY SHELL SERVICE CENTER	Pacific Telephone
	ROSCOE WOODLEY SHELL SERVICE CENTER	Pacific Telephone
	ROSCOE WOODLEY SHELL SERVICE CENTER	Pacific Telephone
1962	BORNCAMP JOHN SHELL SERV	Pacific Telephone
	BORNCAMP JOHN SHELL SERV	Pacific Telephone

16250 ROSCOE BLVD

Year	Uses	Source
1980	BELL BRAND FOODS INC	Pacific Telephone
	BELL BRAND FOODS INC	Pacific Telephone
1975	Bell Brand Foods Inc	Pacific Telephone
	Bell Brand Foods Inc	Pacific Telephone

FINDINGS

Year	Uses	Source
1970	SUNSHINE BISCUITS INC	Pacific Telephone
	SUNSHINE BISCUITS INC	Pacific Telephone
	SUNSHINE BISCUITS INC	Pacific Telephone
	SUNSHINE BISCUITS INC	Pacific Telephone
1962	SUNSHINE BISCUITS INC	Pacific Telephone
	SUNSHINE BISCUITS INC	Pacific Telephone

16300 ROSCOE BLVD

Year	Uses	Source
2020	BURT JONATHON DPT	EDR Digital Archive
	US HEALTHWORKS MEDICAL GROUP	EDR Digital Archive
	US HEALTHWORKS	EDR Digital Archive
	CEDILLO ANGELA E DPT	EDR Digital Archive
	UHLER ZACHARY DC	EDR Digital Archive
	SHEEN TRACY A PAC	EDR Digital Archive
	US HEALTH WORKS MEDICAL GROUP	EDR Digital Archive
	HARVEY MICHAEL E PA	EDR Digital Archive
	GOELLNER REBECCA	EDR Digital Archive
	ATARAXY	EDR Digital Archive
	BURT JONATHON DPT	EDR Digital Archive
	US HEALTHWORKS MEDICAL GROUP	EDR Digital Archive
	US HEALTHWORKS	EDR Digital Archive
	CEDILLO ANGELA E DPT	EDR Digital Archive
	UHLER ZACHARY DC	EDR Digital Archive
	SHEEN TRACY A PAC	EDR Digital Archive
	US HEALTH WORKS MEDICAL GROUP	EDR Digital Archive
	HARVEY MICHAEL E PA	EDR Digital Archive
	GOELLNER REBECCA	EDR Digital Archive
	ATARAXY	EDR Digital Archive
2014	MGA ENTERTAINMENT	Cole Information
	MICRO GAMES OF AMERICA	Cole Information
	US REMODLERS	Cole Information
	ABC INTERNATIONAL TRADERS	Cole Information

FINDINGS

Year	Uses	Source
2010	US HEALTHWORKS MEDICAL GROUP	Cole Information
	DOYLE JOHN M MD	Cole Information
	HARVEY MICHAEL E	Cole Information
	MGA ENTERTAINMENT INC	Cole Information
2005	US HEALTHWORKS	Cole Information
	N E C BUSINESS NETWORK SOLUTIONS INC	Cole Information
	AVIATION SALES	Cole Information
2004	US HEALTHWORKS	Haines Company
	USHEALTHWORKSOF	Haines Company
	CAINC	Haines Company
	US HEALTHWORKS	Haines Company
	USHEALTHWORKSOF	Haines Company
	CAINC	Haines Company
2001	US HEALTHWORKS OF CA INC	Haines & Company, Inc.
	US HEALTHWORKS OF CA INC	Haines & Company, Inc.
1995	Ambulatory Medical	Pacific Bell
	Ryder Airlines Services Aviation Sales Co	Pacific Bell
	Advantage Care Van Nuys	Pacific Bell
	Ambulatory Medical	Pacific Bell
	Ryder Airlines Services Aviation Sales Co	Pacific Bell
	AMBULATORY MEDICAL	Cole Information
	HAND CENTER OF SOUTHERN CA	Cole Information
	US CENSUS BUREAU	Cole Information
	ADVANTAGE CARE VAN NUYS	Cole Information
	RYDER AIRLINE SVC	Cole Information
	MATERIALS MANAGEMENT CORP	Cole Information
	MATERIALS MANAGEMENT CORP	Cole Information
1992	COMPLINK	Cole Information
	AVIATION SALES CO	Cole Information
	HAND CENTER THE	Cole Information
	A M M COLLECTIONS	Cole Information
	MATERIALS MNG CORP	Cole Information

FINDINGS

Year	Uses	Source
1992	AMBULATORY MEDICAL	Cole Information
	RYDER AIRLINES SERV	Cole Information
	US BUREAU CENSUS	Cole Information
	ADVANTAGE CARE	Cole Information
	COMPLINK	Cole Information
	AVIATION SALES CO	Cole Information
	HAND CENTER THE	Cole Information
	A M M COLLECTIONS	Cole Information
	MATERIALS MNG CORP	Cole Information
	AMBULATORY MEDICAL	Cole Information
	RYDER AIRLINES SERV	Cole Information
1991	AMM Collections	Pacific Bell
	Ambulatory Medical	Pacific Bell
	Aviation Sales Co	Pacific Bell
	Aviation Sales Co	Pacific Bell
	Aviation Supply	Pacific Bell
	Complink	Pacific Bell
	Hand Center Of Southern California The	Pacific Bell
	Materials Management Corp	Pacific Bell
	Materials & Methods In Continuing Education	Pacific Bell
	POBox 143 CPk	Pacific Bell
	If No Answ er Call	Pacific Bell
	Materials Research Corporation Lk vw Ter	Pacific Bell
	AMM Collections	Pacific Bell
	Ambulatory Medical	Pacific Bell
	Aviation Sales Co	Pacific Bell
	Aviation Sales Co	Pacific Bell
	Aviation Supply	Pacific Bell
	Complink	Pacific Bell
	Hand Center Of Southern California The	Pacific Bell
	Materials Management Corp	Pacific Bell
	Materials & Methods In Continuing Education	Pacific Bell

FINDINGS

Year	Uses	Source
1991	POBox 143 CPk	Pacific Bell
	If No Answ er Call	Pacific Bell
	Materials Research Corporation Lk vw Ter	Pacific Bell
1981	TORIN CORP VAN NUYS	Pacific Telephone
	TORIN CORP VAN NUYS	Pacific Telephone
1980	TORRINGTON MFG CO	Pacific Telephone
	TORIN CORP	Pacific Telephone
	TORRINGTON MFG CO	Pacific Telephone
1976	Torin Corp	Pacific Telephone
	Torin Corp	Pacific Telephone
1975	Torrington Mfg Co	Pacific Telephone
	Torin Corp	Pacific Telephone
	Torrington Mfg Co	Pacific Telephone
1970	TORIN CORP	Pacific Telephone
	TORRINGTON MFG CO	Pacific Telephone
	TORIN CORP	Pacific Telephone
	TORRINGTON MFG CO	Pacific Telephone
1962	TORRINGTON MFG CO THE WESTRN DIV	Pacific Telephone
	TORRINGTON MFG CO THE WESTRN DIV	Pacific Telephone

16320 ROSCOE BLVD

Year	Uses	Source
2020	ABC INTERNATIONAL	EDR Digital Archive
	LEAP NOTE LLC	EDR Digital Archive
	ALFRED MUSIC	EDR Digital Archive
2014	ALFRED PUBLISHING CO INC	Cole Information
	A B C INTERNATIONAL	Cole Information
	ALFRED PUBLISHING CO	Cole Information
	PAMELA HENDRICKS	Cole Information
	P ALFRED	Cole Information
2010	ABC INTL	Cole Information
	ASSOCIATED SUPPLY CO	Cole Information
2006	ABC	Haines Company, Inc.

FINDINGS

Year	Uses	Source
2006	INTERNATIONAL CONQUER CREDIT	Haines Company, Inc.
	MANAGEMENT INC	Haines Company, Inc.
2005	CONQUER CREDIT MANAGEMENT INC	Cole Information
	ALFRED PUBLISHING CO INC	Cole Information
2004	ALFRED PUBUSHING	Haines Company
	ASSOCTD SUPPLY CO	Haines Company
	CONOUER CREDIT	Haines Company
2001	STANDRD REGISTER	Haines & Company, Inc.
1995	Larkin Steve atty	Pacific Bell
	Safeco Insurance Co Of America	Pacific Bell
	Larkin Steve atty	Pacific Bell
	Safeco Insurance Co Of America	Pacific Bell
	Mars Michael atty	Pacific Bell
	Roberts Lew is	Pacific Bell
	I Roberts Lisa Danny atty	Pacific Bell
	Safeco Insurance Co Of America	Pacific Bell
	Division Offices	Pacific Bell
	SAFECO INSURANCE	Cole Information
1992	SAFECO INS CO AM	Cole Information
	LARKIN STEVE ATTY	Cole Information
1991	Crisler Ted atty	Pacific Bell
	Crislip Patricia P Cyp	Pacific Bell
	Crisman RM	Pacific Bell
	Larkin Steve atty	Pacific Bell
	Mars Michael atty	Pacific Bell
	Reader Chan atty	Pacific Bell
	Los Angeles Claims	Pacific Bell
	Division Offices	Pacific Bell
	After Hours Call	Pacific Bell
	Safecom Financial Sun	Pacific Bell
	Safeguard Accounting Systems PO Box 7178 Van Nuys	Pacific Bell
1986	SAFECO INSURANCE CO OF AMERICA VN	Pacific Bell

Year	Uses	Source
1986	SCHWEINER L E ATTY VAN NUYS	Pacific Bell

16340 ROSCOE BLVD

Year	Uses	Source
1995	Standard Register Co	Pacific Bell
	Standard Register Co	Pacific Bell
1991	Gesundatit Jaime	Pacific Bell
	Sandhill Group	Pacific Bell
	Sandhill Management	Pacific Bell
	TABProducts	Pacific Bell
	From Los Angeles Telephones Cal	Pacific Bell
	TAB VE N DIN G S E RVICE	Pacific Bell
	Gesundatit Jaime	Pacific Bell
	Sandhill Group	Pacific Bell
	Sandhill Management	Pacific Bell
	TABProducts	Pacific Bell
	From Los Angeles Telephones Cal	Pacific Bell
	TAB VE N DIN G S E RVICE	Pacific Bell

16348 ROSCOE BLVD

Year	Uses	Source
1991	Shapco Inc	Pacific Bell
	From Los Angeles Telephones Call	Pacific Bell
	Shapco Inc	Pacific Bell
	From Los Angeles Telephones Call	Pacific Bell

16360 ROSCOE BLVD

Year	Uses	Source
1995	Linpro Co	Pacific Bell
1991	Career Management Inc	Pacific Bell
	Economics Laboratory	Pacific Bell
	Economopoulos Nikki	Pacific Bell
	Linpro Co	Pacific Bell
	Polaris Pipe	Pacific Bell

FINDINGS

Year	Uses	Source
1991	Wang Laboratories Inc	Pacific Bell
	Customer Service Office	Pacific Bell
	Logistics .8914272	Pacific Bell
	Van Nuys	Pacific Bell
	Woodland Hills	Pacific Bell

16380 ROSCOE BLVD

Year	Uses	Source
1995	Wallace Computer Services Inc	Pacific Bell
1991	Alfred Publishing Co Inc	Pacific Bell
	Astro Office Products Inc	Pacific Bell
	Burns Lumber Co	Pacific Bell
	Burns M	Pacific Bell
	Bums M GHls	Pacific Bell
	Burns M	Pacific Bell
	Burns M	Pacific Bell
	Burns MA	Pacific Bell
	Burns MB	Pacific Bell
	Bums MD	Pacific Bell
	Burns MF Sun	Pacific Bell
	Burns MK	Pacific Bell
	Burns MR	Pacific Bell
	Chapman Associates	Pacific Bell
	Chapman B	Pacific Bell
	Chapman Bl Tuo . .9515755	Pacific Bell
	Chapman Barry A	Pacific Bell
	Wallace Computer Services Inc	Pacific Bell
	Wallace Construction	Pacific Bell
	Wallace D	Pacific Bell
	Wallace D PCty	Pacific Bell
	Wallace D	Pacific Bell

ROSCOE PL

16141 ROSCOE PL

Year	Uses	Source
1970	WINDHAM HOUSE	Pacific Telephone
	WINDHAM HOUSE	Pacific Telephone
	WINDHAM HOUSE	Pacific Telephone
	WINDHAM HOUSE	Pacific Telephone

16151 ROSCOE PL

Year	Uses	Source
1962	ALDA LIQUORS	Pacific Telephone
	ALDA LIQUORS	Pacific Telephone

SOPHIA AVE

8300 SOPHIA AVE

Year	Uses	Source
2020	DENNIS BROOKS	EDR Digital Archive
	SHARON BROOKS	EDR Digital Archive
	JESSE BROOKS	EDR Digital Archive
2014	DENNIS BROOKS	Cole Information
2010	DENNIS BROOKS	Cole Information
2005	OCCUPANT UNKNOWN	Cole Information
2004	BROOKS Dennis	Haines Company
2000	OCCUPANT UNKNOWN	Cole Information
1980	BROOKS SHARON	Pacific Telephone
1975	Moody Maurice K	Pacific Telephone
1970	MOODY MAURICE K	Pacific Telephone
	MOODY MAURICE K	Pacific Telephone
1962	MOODY MAURICE K	Pacific Telephone
1956	MOODY MAURICE K	Pacific Telephone

8301 SOPHIA AVE

Year	Uses	Source
2020	LINDA LAWRENCE	EDR Digital Archive

FINDINGS

Year	Uses	Source
2020	PAULA LAWRENCE	EDR Digital Archive
2005	OCCUPANT UNKNOWN	Cole Information
2004	no info	Haines Company
2000	JAY HANZLIK	Cole Information
1995	Hanzlik Jay	Pacific Bell
	Hanzlik Jay	Pacific Bell
	HANZLIK, JAY	Cole Information
1992	HANZLIK, JAY	Cole Information
1991	Arrow Market Equipment Company butchr equip	Pacific Bell
	Hanzlik Jay	Pacific Bell
1985	Arrow Market Equipment Company butchr equip	Pacific Bell
	Arrow Market Equipment Company butchr equip	Pacific Bell
1980	ARROW MARKET EQUIPMENT COMPANY BUTCHR EQUIP	Pacific Telephone
1975	Arrow Market Equipment Company butchers equipment	Pacific Telephone
1956	ENCYCLOPEDIA AMERICANA	Pacific Telephone

8310 SOPHIA AVE

Year	Uses	Source
2020	CLAUDIA DESIGN UNLIMITED INC	EDR Digital Archive
	CLAUDIA NARVAEZ	EDR Digital Archive
2014	FERNANDO LOPEZ	Cole Information
2010	FERNANDO LOPEZ	Cole Information
2005	LLOYD HAMILTON	Cole Information
1975	Hamilton Lloyd F	Pacific Telephone
1970	HAMILTON LLOYD F	Pacific Telephone
	HAMILTON LLOYD F	Pacific Telephone
1962	HAMILTON LLOYD F	Pacific Telephone
1956	HAMILTON LLOYD F	Pacific Telephone

FINDINGS

8311 SOPHIA AVE

Year	Uses	Source
2020	ARSHAK GRIGORYAN	EDR Digital Archive
2014	JOHN BYRON	Cole Information
2010	JOHN BYRON	Cole Information
2004	BYRONJohn	Haines Company
1995	OCCUPANT UNKNOWNN	Cole Information
1956	CROSS JOHN H	Pacific Telephone

SOPHIA LN

8301 SOPHIA LN

Year	Uses	Source
1970	ARROW MKT EQUIP CO BUTCHRS EQUIP	Pacific Telephone
	ARROW MKT EQUIP CO BUTCHRS EQUIP	Pacific Telephone
1962	HANZLIK JAY J	Pacific Telephone

STRATHERN

16010 STRATHERN

Year	Uses	Source
1990	AELCO CORP VAN NUYS	Pacific Bell

STRATHERN ST

16000 STRATHERN ST

Year	Uses	Source
2020	GARY WAAGENAAR	EDR Digital Archive
	BROOKS WALKER	EDR Digital Archive
2014	PIVOT WINE & LIQUOR	Cole Information
	WAAG	Cole Information
	ROGELIO ORTEGA	Cole Information
2010	TOP ART	Cole Information
	WAAG	Cole Information
2005	TOP ART	Cole Information
	TONY JONI ART DISPLAY INC	Cole Information

Year	Uses	Source
2005	TONY JONI ART DISPLAY INC	Cole Information
	FIRE BREATHING INDUSTRIES	Cole Information
	CH TRADING CO	Cole Information
	2ND LEVEL STUDIOS	Cole Information
	BIO FUSION TECH USA	Cole Information
1995	NORDSKOG ELECTRIC VEHICLE SLS	Cole Information
	NORDSKOG FCU	Cole Information
1992	NORDSKOG CO INC	Cole Information
	POWER BOAT PBLSHING	Cole Information

16010 STRATHERN ST

Year	Uses	Source
2020	AAA RENTS & EVENTS	EDR Digital Archive
2014	AAA RENTS & EVENTS	Cole Information
	SCHROEDER S	Cole Information
2010	AAA RENTS & EVENTS	Cole Information
2006	AAARENTS&	Haines Company, Inc.
	EVENTS AAARENTS&	Haines Company, Inc.
	EVENTS	Haines Company, Inc.
2005	MENLO WORLDWIDE FORWARDING	Cole Information
	EMERY FORDWARD	Cole Information
2004	MENLOWORLDWIDE	Haines Company
	FORWARDING	Haines Company
2001	XXXX	Haines & Company, Inc.
1995	AELCO CORP	Cole Information
1992	AELCO CORP	Cole Information
1991	Aelco Corp	Pacific Bell
	From Los Angeles Telephones Call	Pacific Bell
1940	Donaldson Geo o	Los Angeles Directory Co.

16018 STRATHERN ST

Year	Uses	Source
2014	CANTEEN	Cole Information
2010	CANTEEN VENDING SVC	Cole Information

Year	Uses	Source
2006	CANTEEN VENDING	Haines Company, Inc.
2005	CANTEEN VENDING	Cole Information

VALJEAN AVE

8300 VALJEAN AVE

Year	Uses	Source
2020	N HOCHHAUSER	EDR Digital Archive
	JOSEPH SPEARS	EDR Digital Archive
2014	ROBERT MCINTYRE	Cole Information
2010	NANCY DEGE	Cole Information
2000	DONALD BACH	Cole Information
1992	AVILES, MARIO	Cole Information
1991	Aviles Mario	Pacific Bell
1975	Goodman Ted	Pacific Telephone
1962	MILLER DELIA C	Pacific Telephone
1956	TORRINGTON R E	Pacific Telephone

8301 VALJEAN AVE

Year	Uses	Source
2020	LEO QUEVEDO	EDR Digital Archive
	ELIZABETH QUEVEDO	EDR Digital Archive
2014	ALFREDO SANCHEZ	Cole Information
2010	SABIAN HERNANDEZ	Cole Information
2005	OCCUPANT UNKNOWN	Cole Information
2004	LAURIAWallace	Haines Company
2000	RAYMOND SZELANGOWSKI	Cole Information
1995	LATT, EDWARD	Cole Information
1992	MARTIN, JOSE	Cole Information
1991	Martin Jose	Pacific Bell
1975	Lauria Wally J	Pacific Telephone
1962	GRAY WALTER	Pacific Telephone
1956	PETTA VINCE	Pacific Telephone
	VINCE PETTA POULTRY	Pacific Telephone

FINDINGS

8310 VALJEAN AVE

Year	Uses	Source
2020	TUAN NGUYEN	EDR Digital Archive
2014	DAVID FIGUEROA	Cole Information
2010	OCCUPANT UNKNOWN	Cole Information
2004	MARTINEZ Pablo	Haines Company
2000	LAUREL ROSENBERG	Cole Information
1995	OCCUPANT UNKNOWNN	Cole Information
	Potter Jack	Pacific Bell
1992	POTTER, JACK	Cole Information
1991	Potter Jack	Pacific Bell
1975	Devine Beverly J	Pacific Telephone
1970	GARRAHAM ARTHUR	Pacific Telephone
	GARRAHAM ARTHUR	Pacific Telephone

8311 VALJEAN AVE

Year	Uses	Source
2020	THOMAS PELTON	EDR Digital Archive
	DAVID PELTON	EDR Digital Archive
2014	OCCUPANT UNKNOWN	Cole Information
2010	OCCUPANT UNKNOWN	Cole Information
2005	PELTON INDUSTRIES	Cole Information
	VISION	Cole Information
2004	PELTON Thomas	Haines Company
2000	THOMAS PELTON	Cole Information
1995	WHITESCARVER, C	Cole Information
	Moore Karen & Ronald	Pacific Bell
1992	MCDONALD, RAYMOND W	Cole Information
1991	Mc Donald Raymond W	Pacific Bell
1975	Fox Edw R	Pacific Telephone
1962	NAGEL T A	Pacific Telephone

FINDINGS

WATERMAN DR

16135 WATERMAN DR

Year	Uses	Source
2020	PLATINUM AIRCRAFT MAINTENANCE	EDR Digital Archive

16139 WATERMAN DR

Year	Uses	Source
2004	no info	Haines Company
2001	XXXX	Haines & Company, Inc.
1995	DAN PETERSON CO	Cole Information
1992	PETERSON DAN CO THE	Cole Information
1991	Danco Construction	Pacific Bell

16141 WATERMAN DR

Year	Uses	Source
2004	no info	Haines Company
2001	SHELTON LYLE AIR RACING	Haines & Company, Inc.

16143 WATERMAN DR

Year	Uses	Source
2004	PACIRFC AIRRADIOINC	Haines Company
2001	PACIFIC AIR RADIO INC	Haines & Company, Inc.
1995	Aircraft Cylinder & Turbine	Pacific Bell
	PACIFIC AIR RADIO IN C	Pacific Bell
	PACIFIC AIR RADIO INC	Cole Information
1992	PAC AIR RADIO	Cole Information
	AIRCRAFT CYLINDER	Cole Information
1991	PACIFIC AIR RADIO INC	Pacific Bell
	PACIFIC ALARM SYSTEMS	Pacific Bell
	Aircraft Cylinder & Turbine	Pacific Bell
	PACIFIC AIR RADIO IN C	Pacific Bell
	Pacific Aire Air Conditioning & Heating	Pacific Bell
	Sierra Lima Aviation	Pacific Bell
	PACIFIC AIR RADIO INC	Pacific Bell
1990	PACIFIC AIR RADIO INC VAN NUYS	Pacific Bell

Year	Uses	Source
1986	PACIFIC AIR RADIO INC VAN NUYS	Pacific Bell
1985	Aircraft Cylinder & Turbine	Pacific Bell
	PACIFIC AIR RADIO IN C	Pacific Bell
	PACIFIC AIR RADIO INC	Pacific Bell
1981	PACIFIC AIR RADIO INC VAN NUYS	Pacific Telephone
1980	PACIFIC AIR RADIO INC	Pacific Telephone

16155 WATERMAN DR

Year	Uses	Source
2010	VNY PROP	Cole Information
	AERO SPECIALTIES	Cole Information
2006	AERO SPECIAUIIES	Haines Company, Inc.
	MPGINC	Haines Company, Inc.
	VNYPROP	Haines Company, Inc.
2005	AERO SPECIALTIES	Cole Information
	CUSTOM DESIGN & INTERIORS	Cole Information
2004	AERO SPECIALIMIES	Haines Company
2001	XXXX	Haines & Company, Inc.

16201 WATERMAN DR

Year	Uses	Source
2005	WEST COAST PLUMBING HTNG & AIR	Cole Information
	WEST COAST PLUMBING HEATING & AIR	Cole Information
2004	no info	Haines Company
2001	XXXX	Haines & Company, Inc.
1995	Aerolease	Pacific Bell
	Fly By Knight Enterprises	Pacific Bell
1992	FLY BY KNIGHT ENTP	Cole Information
	AEROLEASE	Cole Information
1991	Aerolease	Pacific Bell
	Fly By Knight Enterprises	Pacific Bell
1985	Aerolease	Pacific Bell
	Fly By Knight Enterprises	Pacific Bell

FINDINGS

16231 WATERMAN DR

Year	*Uses*	*Source*
2020	ROTOR F/X LLC	EDR Digital Archive
	ROTOR F/X LLC	EDR Digital Archive
2014	JUSTICE ASSOCIATES BUILDERS	Cole Information
	J & A BUILDERS	Cole Information
	PETER BISHOP	Cole Information
2010	INFOWARE	Cole Information
	GEORGE JUSTICE	Cole Information
2006	BELLMtchael	Haines Company, Inc.
	CAL ENGINEERING	Haines Company, Inc.
	MITCHELL AIR	Haines Company, Inc.
	OREILLY JAMES	Haines Company, Inc.
2005	PIRATE AVIATION INC	Cole Information
	ELM TREE PROPERTIES INC	Cole Information
	MITCHELL AIR	Cole Information
	JUSTICE & ASSOCS	Cole Information
	JAMES OREILLY	Cole Information
	MICHAEL BELL	Cole Information
	WALTER RYAN	Cole Information
	PETER BISHOP	Cole Information
2004	BELL Michael	Haines Company
	CALENGINEERING	Haines Company
	FGD AIRCRAFT	Haines Company
	INTERIORS	Haines Company
	MAXAIR AVIATION	Haines Company
	REILLY JAMES	Haines Company
	RYAN Waller	Haines Company
	VIKING AVIATION	Haines Company
2001	BELL Michael	Haines & Company, Inc.
	CAL ENGINEERING	Haines & Company, Inc.
	INFOWARE	Haines & Company, Inc.
	MAXAIR AVIATION	Haines & Company, Inc.

FINDINGS

Year	Uses	Source
2000	MICHAEL BELL	Cole Information
1995	WEST WINDS AVIATION	Cole Information
	SILVA AVIATION	Cole Information
	CAL ENGINEERING	Cole Information
	BELL, MICHAEL	Cole Information
	Bell Michael	Pacific Bell
	S ILVA AVIATION	Pacific Bell
	Ofc	Pacific Bell
	West Winds Aviation	Pacific Bell
1992	WEST WINDS AVIATION	Cole Information
	CAL ENGINEERING	Cole Information
	VIOLANTE, MARCO A	Cole Information
1991	Otc	Pacific Bell
	Flight Schotl	Pacific Bell
1985	Ofe	Pacific Bell

16233 WATERMAN DR

Year	Uses	Source
2004	no info	Haines Company
2001	XXXX	Haines & Company, Inc.
1975	Flight Hanger The	Pacific Telephone

16303 WATERMAN DR

Year	Uses	Source
2020	SHOTOVERCAMERA	EDR Digital Archive
	HELINET	EDR Digital Archive
	HELINET AVIATION	EDR Digital Archive
	SHOTOVERCAMERA	EDR Digital Archive
	HELINET	EDR Digital Archive
	HELINET AVIATION	EDR Digital Archive
2014	BRILES WING & HELICOPTER INC	Cole Information
	BRILES WING & HELICOPTER INC	Cole Information
2010	BRILES WING & HELICOPTER INC	Cole Information
	BRILES WING & HELICOPTER INC	Cole Information

FINDINGS

Year	Uses	Source
2005	BUYLYNK ENTERPRISES	Cole Information
	BRILES WING & HELICOPTER	Cole Information
	BUYLYNK ENTERPRISES	Cole Information
	BRILES WING & HELICOPTER	Cole Information
2004	no info	Haines Company
	no info	Haines Company
2001	GALAXY GROUP	Haines & Company, Inc.
	GALAXY GROUP	Haines & Company, Inc.
1995	Fighter Tech Inc	Pacific Bell
	My Old Denim	Pacific Bell
	I My Pilot Ltd	Pacific Bell
	I Strumpf Lance	Pacific Bell
	Strumpf Ira Jeffry	Pacific Bell
	Fighter Tech Inc	Pacific Bell
	My Old Denim	Pacific Bell
	I My Pilot Ltd	Pacific Bell
	I Strumpf Lance	Pacific Bell
	Strumpf Ira Jeffry	Pacific Bell
	STRUMPF, LANCE	Cole Information
	STRUMPF, LANCE	Cole Information
1992	JETCOPTERS INC	Cole Information
	INSTRUMENT TRAINING	Cole Information
	UNLIMITED AIR	Cole Information
	SIMULATOR&INSTRMNT	Cole Information
	MY PILOT LTD	Cole Information
	JETCOPTERS INC	Cole Information
	INSTRUMENT TRAINING	Cole Information
	UNLIMITED AIR	Cole Information
	SIMULATOR&INSTRMNT	Cole Information
	MY PILOT LTD	Cole Information
1991	Instrument Training Center aircrftschi	Pacific Bell
	Instrumental Music Company	Pacific Bell

FINDINGS

Year	*Uses*	*Source*
1991	Intertrans Helicopter	Pacific Bell
	Interurban Press	Pacific Bell
	Jetcopters Inc	Pacific Bell
	From Irvine Telephones Call	Pacific Bell
	My Pilot Ltd	Pacific Bell
	Simulator & Instrument Training Center	Pacific Bell
	Simunich G & D	Pacific Bell
	Simzar Bahram	Pacific Bell
	From Los Angeles Telephones Call	Pacific Bell
	Unlimited Air	Pacific Bell
	Unlimited Carpet Care Sylm	Pacific Bell
	Instrument Training Center aircrftschi	Pacific Bell
	Instrumental Music Company	Pacific Bell
	Intertrans Helicopter	Pacific Bell
	Interurban Press	Pacific Bell
	Jetcopters Inc	Pacific Bell
	From Irvine Telephones Call	Pacific Bell
	My Pilot Ltd	Pacific Bell
	Simulator & Instrument Training Center	Pacific Bell
	Simunich G & D	Pacific Bell
	Simzar Bahram	Pacific Bell
	From Los Angeles Telephones Call	Pacific Bell
	Unlimited Air	Pacific Bell
	Unlimited Carpet Care Sylm	Pacific Bell
1985	Instrument Training Center aircrft schl	Pacific Bell
	Jetcopters Inc	Pacific Bell
	Jones David Aviation Services	Pacific Bell
	My Pilot Ltd	Pacific Bell
	Simulator & Instrument Training Center	Pacific Bell
	Spirit Air Ambulance Service	Pacific Bell
	Spirit Aviation Services	Pacific Bell
	Instrument Training Center aircrft schl	Pacific Bell

FINDINGS

Year	Uses	Source
1985	Jetcopters Inc	Pacific Bell
	Jones David Aviation Services	Pacific Bell
	My Pilot Ltd	Pacific Bell
	Simulator & Instrument Training Center	Pacific Bell
	Spirit Air Ambulance Service	Pacific Bell
	Spirit Aviation Services	Pacific Bell

16322 WATERMAN DR

Year	Uses	Source
2004	no info	Haines Company
	no info	Haines Company
2001	XXXX	Haines & Company, Inc.
	XXXX	Haines & Company, Inc.

16330 WATERMAN DR

Year	Uses	Source
2004	no info	Haines Company
	no info	Haines Company

16350 WATERMAN DR

Year	Uses	Source
2001	XXXX	Haines & Company, Inc.
	XXXX	Haines & Company, Inc.
1975	Flight Ventures Inc	Pacific Telephone
	Flight Ventures Inc	Pacific Telephone

16399 WATERMAN DR

Year	Uses	Source
2004	no info	Haines Company
	no info	Haines Company
2001	XXXX	Haines & Company, Inc.
	XXXX	Haines & Company, Inc.

FINDINGS

WOODLEY AVE

7901 WOODLEY AVE

Year	Uses	Source
2020	NPT-VAN NUYS	EDR Digital Archive
	NATIONAL POOL TILE GROUP	EDR Digital Archive
	NPT	EDR Digital Archive
	SCP DISTRIBUTORS	EDR Digital Archive

7905 WOODLEY AVE

Year	Uses	Source
2014	SASKIA STRICK	Cole Information

7912 WOODLEY AVE

Year	Uses	Source
2001	MULLINS Milton	Haines & Company, Inc.

7916 WOODLEY AVE

Year	Uses	Source
2020	TNT SIMMONDS	EDR Digital Archive
	SIMMONDS CONSTRUCTION & DEV	EDR Digital Archive
	TERESA NOROIAN	EDR Digital Archive
2014	OASIS SUPPLY INC	Cole Information
2010	SIMMONDS CONSTRUCTION & DEVMNT	Cole Information
2006	SIMMONDS	Haines Company, Inc.
	CONSTRUCTIONS	Haines Company, Inc.
2005	ELLIOT SANDERS LUTCF	Cole Information
	SIMMONDS BUILDERS	Cole Information
2004	PREWETTINC	Haines Company
	SIMMONDS	Haines Company
	CONSTRUCTION&DEV	Haines Company
2001	CONSTRUCTION JOB CLOCK	Haines & Company, Inc.
	D & R HARDWOOD FLOORING INC	Haines & Company, Inc.
	EXAKTIME	Haines & Company, Inc.
	PREWETT INC	Haines & Company, Inc.
	SIMMONDS CONSTRUCTION & DEV	Haines & Company, Inc.

FINDINGS

Year	Uses	Source
2001	SIMMONDS Stephen	Haines & Company, Inc.
1995	Mikes Roofing Service	Pacific Bell
	Mikes Roofing Service	Pacific Bell
	MIKES ROOFING SVC	Cole Information
1992	MIKES ROOFING SERV	Cole Information
1991	Mikes Roofing Service	Pacific Bell
	Mikes Rooter Service	Pacific Bell
1985	Mikes Roofing Service	Pacific Bell
	Mikes Rooter Service	Pacific Bell
1981	MINI-FLEX CORPORATION VAN NUYS	Pacific Telephone
1976	Mini Flex Corporation	Pacific Telephone

7919 WOODLEY AVE

Year	Uses	Source
2010	MICHAEL WILLIAMS	Cole Information
2005	MICHAEL WILLIAMS	Cole Information

7921 WOODLEY AVE

Year	Uses	Source
2020	LOS ANGELES FIRE DEPT NO 90	EDR Digital Archive
2010	LOS ANGELES FIRE DEPT NO 90	Cole Information
2005	LOS ANGELES FIRE DEPARTMENT NO 90	Cole Information

7922 WOODLEY AVE

Year	Uses	Source
2020	CONCRETE SAWING & CORING INC	EDR Digital Archive
2010	PITTS PERFORMANCE	Cole Information
2006	Pn TS	Haines Company, Inc.
	PERFORMANCE	Haines Company, Inc.
2004	Pf TS PERFORMANCE	Haines Company
2001	PITTS PERFORMANCE	Haines & Company, Inc.
1995	Pitts Performance Inc	Pacific Bell
	Pitts Performance Inc	Pacific Bell
	PITTS PERFORMANCE INC	Cole Information

FINDINGS

Year	Uses	Source
1992	PITTS PERFORMANCE	Cole Information
1991	Pitts Phillip& Jennifer S Fer	Pacific Bell
	Pitts R Sepulveda	Pacific Bell
	Pitts R Pac	Pacific Bell
	Pitts S	Pacific Bell
	Pitts S	Pacific Bell
1985	N ORDS KOG E LE CTRIC VE HICLE S ALE S & S E RVICE	Pacific Bell
1981	NORDCO MARKETEER VAN NUYS	Pacific Telephone
	NORDSKOG ELECTRIC VEHICLE SALES & SERVICE VAN NUYS	Pacific Telephone
1975	KING BEARING INC	Pacific Telephone

7926 WOODLEY AVE

Year	Uses	Source
2001	XXXX	Haines & Company, Inc.

7936 WOODLEY AVE

Year	Uses	Source
2014	ROBIN GALE	Cole Information
	EDWARD JONES	Cole Information
	MARTINEZ CORTEZ	Cole Information
	IVETTE SANTILLAN	Cole Information
	RICHARD WISAR	Cole Information
	MARIA GUZMAN	Cole Information
	CESAR REYES	Cole Information
	DEREK ALLEN	Cole Information
	DAWN COUCH	Cole Information
	ROBERT BARELA	Cole Information
	SIMPSON BRANNIGAN	Cole Information
	LISA MCCARTY	Cole Information
	ROBIN GALE	Cole Information
	EDWARD JONES	Cole Information
	IVETTE SANTILLAN	Cole Information
	MARTINEZ CORTEZ	Cole Information

FINDINGS

Year	Uses	Source
2014	RICHARD WISAR	Cole Information
	MARIA GUZMAN	Cole Information
	CESAR REYES	Cole Information
	DEREK ALLEN	Cole Information
	DAWN COUCH	Cole Information
	ROBERT BARELA	Cole Information
	SIMPSON BRANNIGAN	Cole Information
	LISA MCCARTY	Cole Information
2010	CAPPS MICHAEL	Cole Information
	MARIA DEGUZMAN	Cole Information
	BARBARA GALE	Cole Information
	IVETTE SANTILLAN	Cole Information
	MARTINEZ CORTEZ	Cole Information
	AMANDA MARTINEZ	Cole Information
	CESAR REYES	Cole Information
	MARIA GUZMAN	Cole Information
	N LAGUNAS	Cole Information
	EFRAIN PIMENTEL	Cole Information
	GALE ROBIN	Cole Information
	DAWN COUCH	Cole Information
	GUADALUPE MACHADO	Cole Information
	ANTHONY FARRELL	Cole Information
	MARIO CARRION	Cole Information
	CAPPS MICHAEL	Cole Information
	MARIA DEGUZMAN	Cole Information
	BARBARA GALE	Cole Information
	IVETTE SANTILLAN	Cole Information
	MARTINEZ CORTEZ	Cole Information
	AMANDA MARTINEZ	Cole Information
	CESAR REYES	Cole Information
	MARIA GUZMAN	Cole Information
	N LAGUNAS	Cole Information

FINDINGS

Year	Uses	Source
2010	EFRAIN PIMENTEL	Cole Information
	GALE ROBIN	Cole Information
	DAWN COUCH	Cole Information
	GUADALUPE MACHADO	Cole Information
	MARIO CARRION	Cole Information
	ANTHONY FARRELL	Cole Information
2006	APARTMENTS CARRION Mario	Haines Company, Inc.
	COUCH Dawn	Haines Company, Inc.
	FABELABertha	Haines Company, Inc.
	FABELA Bertha	Haines Company, Inc.
	GALE Barbara	Haines Company, Inc.
	GUZMAN Maria	Haines Company, Inc.
	MACHADO Guadalupe	Haines Company, Inc.
	MCDONALD Colleen	Haines Company, Inc.
	MICHAEL Capps	Haines Company, Inc.
	ROGERS Irene	Haines Company, Inc.
	WOODLEYTRAILER	Haines Company, Inc.
	APARTMENTS CARRION Mario	Haines Company, Inc.
	COUCH Dawn	Haines Company, Inc.
	FABELABertha	Haines Company, Inc.
	FABELA Bertha	Haines Company, Inc.
	GALE Barbara	Haines Company, Inc.
	GUZMAN Maria	Haines Company, Inc.
	MACHADO Guadalupe	Haines Company, Inc.
	MCDONALD Colleen	Haines Company, Inc.
	MICHAEL Capps	Haines Company, Inc.
	ROGERS Irene	Haines Company, Inc.
	WOODLEYTRAILER	Haines Company, Inc.
2005	BARBARA GALE	Cole Information
	RACHEL GRAY	Cole Information
	B LAGUNAS	Cole Information
	MICHAEL SCHLAIFER	Cole Information

FINDINGS

Year	Uses	Source
2005	APOLINAR GARCIA	Cole Information
	JASON LITTLE	Cole Information
	JANICE WALKER-ROWELL	Cole Information
	JAMES KING	Cole Information
	PAULINE MENDOZA	Cole Information
	TERRY HENSON	Cole Information
	JENNIE FARGUSON	Cole Information
	CHASTITY RUIZ	Cole Information
	DAVID ATYIM	Cole Information
	PATRICIA MELENDEZ	Cole Information
	MARVIS STEVENSON	Cole Information
	STEVE WAGEMAN	Cole Information
	DAWN COUCH	Cole Information
	BERTHA FABELA	Cole Information
	GUADALUPE MACHADO	Cole Information
	LISA MCCARTY	Cole Information
	KIMBERLY MILLARD	Cole Information
	VERONICA SILVA	Cole Information
	STERLING KUZNITSKY	Cole Information
	MARCELO GONZALEZ	Cole Information
	BARBARA GALE	Cole Information
	RACHEL GRAY	Cole Information
	B LAGUNAS	Cole Information
	APOLINAR GARCIA	Cole Information
	MICHAEL SCHLAIFER	Cole Information
	JASON LITTLE	Cole Information
	JANICE WALKER-ROWELL	Cole Information
	JAMES KING	Cole Information
	PAULINE MENDOZA	Cole Information
	TERRY HENSON	Cole Information
	JENNIE FARGUSON	Cole Information
	CHASTITY RUIZ	Cole Information

FINDINGS

Year	*Uses*	*Source*
2005	DAVID ATYIM	Cole Information
	PATRICIA MELENDEZ	Cole Information
	MARVIS STEVENSON	Cole Information
	STEVE WAGEMAN	Cole Information
	DAWN COUCH	Cole Information
	BERTHA FABELA	Cole Information
	GUADALUPE MACHADO	Cole Information
	LISA MCCARTY	Cole Information
	VERONICA SILVA	Cole Information
	KIMBERLY MILLARD	Cole Information
	STERLING KUZNITSKY	Cole Information
	MARCELO GONZALEZ	Cole Information
2004	APARTMENTS	Haines Company
	COUCH Dawn	Haines Company
	GALE Robin	Haines Company
	GARCIAAPOUNAR	Haines Company
	GONZALEZ Marcelo	Haines Company
	LAGUNAS B Maria	Haines Company
	MELENDEZ Paltricia	Haines Company
	STEVENSON Marvis	Haines Company
	APARTMENTS	Haines Company
	COUCH Dawn	Haines Company
	GALE Robin	Haines Company
	GARCIAAPOUNAR	Haines Company
	GONZALEZ Marcelo	Haines Company
	LAGUNAS B Maria	Haines Company
	MELENDEZ Paltricia	Haines Company
	STEVENSON Marvis	Haines Company
2001	XXXX	Haines & Company, Inc.
	XXXX	Haines & Company, Inc.
1995	Dogs On The Go Inc	Pacific Bell
	Radanovich John	Pacific Bell

FINDINGS

Year	Uses	Source
1995	I Severson Dw ight W	Pacific Bell
	Severson Candra Sh Oks	Pacific Bell
	Dogs On The Go Inc	Pacific Bell
	Radanovich John	Pacific Bell
	I Severson Dw ight W	Pacific Bell
	Severson Candra Sh Oks	Pacific Bell
1991	Demars John	Pacific Bell
	Duffy Richard James	Pacific Bell
	Duffy S C	Pacific Bell
	Duffy Sean	Pacific Bell
	Duffy Sean Sylm	Pacific Bell
	Lew is Robt W	Pacific Bell
	Lew is Robin	Pacific Bell
	Niotta Jeffrey	Pacific Bell
	Pelt J	Pacific Bell
	Pryor Senora	Pacific Bell
	Severson Dw ight W	Pacific Bell
	Severson Harold & Dee	Pacific Bell
	Demars John	Pacific Bell
	Duffy Richard James	Pacific Bell
	Duffy S C	Pacific Bell
	Duffy Sean	Pacific Bell
	Duffy Sean Sylm	Pacific Bell
	Lew is Robt W	Pacific Bell
	Lew is Robin	Pacific Bell
	Niotta Jeffrey	Pacific Bell
	Pelt J	Pacific Bell
	Pryor Senora	Pacific Bell
	Severson Dw ight W	Pacific Bell
	Severson Harold & Dee	Pacific Bell
1985	Brazil Lee A Jr	Pacific Bell
	Caw Technology Inc	Pacific Bell

FINDINGS

Year	Uses	Source
1985	Chitty Rosemary	Pacific Bell
	Chitwood CJ	Pacific Bell
	Couch D	Pacific Bell
	Couch David	Pacific Bell
	Duffy Richard James	Pacific Bell
	Lewis Robt W	Pacific Bell
	Rivera Ernest L	Pacific Bell
	Severson Dwight W	Pacific Bell
	Woodley Trailer Lodge	Pacific Bell
	Brazil Lee A Jr	Pacific Bell
	Caw Technology Inc	Pacific Bell
	Chitty Rosemary	Pacific Bell
	Chitwood CJ	Pacific Bell
	Couch D	Pacific Bell
	Couch David	Pacific Bell
	Duffy Richard James	Pacific Bell
	Lewis Robt W	Pacific Bell
	Rivera Ernest L	Pacific Bell
	Severson Dwight W	Pacific Bell
	Woodley Trailer Lodge	Pacific Bell
1975	Olivares Jesus	Pacific Telephone
	Olivares Jesus	Pacific Telephone

7942 WOODLEY AVE

Year	Uses	Source
2020	BLENDIN PARTS INC	EDR Digital Archive
	VOLUME MACHINE INC	EDR Digital Archive
	BLENDIN PARTS INC	EDR Digital Archive
	VOLUME MACHINE INC	EDR Digital Archive
2014	VOLUME MACHINE INC	Cole Information
	VOLUME MACHINE INC	Cole Information
2010	VOLUME MACHINE INC	Cole Information
	VOLUME MACHINE INC	Cole Information

FINDINGS

Year	Uses	Source
2006	VOLUME MACHINE	Haines Company, Inc.
	VOLUME MACHINE	Haines Company, Inc.
2004	VOLUMEMACHINE	Haines Company
	VOLUMEMACHINE	Haines Company
2001	VOLUME MACHINE	Haines & Company, Inc.
	VOLUME MACHINE	Haines & Company, Inc.
1995	r Little Princess Mfg Co	Pacific Bell
	Little Prince Production Inc	Pacific Bell
	r Little Princess Mfg Co	Pacific Bell
	Little Prince Production Inc	Pacific Bell
	LITTLE PRINCESS MFG CO	Cole Information
	SARKISSIAN, JEMIL	Cole Information
	LITTLE PRINCESS MFG CO	Cole Information
	SARKISSIAN, JEMIL	Cole Information

7943 WOODLEY AVE

Year	Uses	Source
2020	DUNCAN AVIATION INC	EDR Digital Archive
	AEUROLEASE ASSOCIATE LLC	EDR Digital Archive
	PEGASUS AIRCRAFT MANAGEMENT	EDR Digital Archive
	BLUE SKY GROUP INC	EDR Digital Archive
	SIGNATURE FLIGHT SUPPORT	EDR Digital Archive
	PLATINUM DUNES PRODUCTION	EDR Digital Archive
	PEGASUS ELITE AVIATION INC	EDR Digital Archive
	DUNCAN AVIATION INC	EDR Digital Archive
	AEUROLEASE ASSOCIATE LLC	EDR Digital Archive
	PEGASUS AIRCRAFT MANAGEMENT	EDR Digital Archive
	BLUE SKY GROUP INC	EDR Digital Archive
	SIGNATURE FLIGHT SUPPORT	EDR Digital Archive
	PLATINUM DUNES PRODUCTION	EDR Digital Archive
	PEGASUS ELITE AVIATION INC	EDR Digital Archive
2014	BLUE SKY GROUP INC	Cole Information
	PLATINUM DUNES PRODUCTION	Cole Information

FINDINGS

Year	Uses	Source
2014	SIGNATURE FLIGHT SUPPORT	Cole Information
	DUNCAN AVIONICS	Cole Information
	AEUROLEASE ASSOCIATE LLC	Cole Information
	BLUE SKY GROUP INC	Cole Information
	PLATINUM DUNES PRODUCTION	Cole Information
	SIGNATURE FLIGHT SUPPORT	Cole Information
	DUNCAN AVIONICS	Cole Information
	AEUROLEASE ASSOCIATE LLC	Cole Information
2010	SIGNATURE NORTH	Cole Information
	KEY AIR LLC	Cole Information
	DUNCAN AVIONICS	Cole Information
	SIGNATURE NORTH	Cole Information
	KEY AIR LLC	Cole Information
	DUNCAN AVIONICS	Cole Information
2006	NES STUDIO	Haines Company, Inc.
	EQUIPMENT NES STUDIO	Haines Company, Inc.
	EQUIPMENT INC	Haines Company, Inc.
	NES STUDIO	Haines Company, Inc.
	EQUIPMENT NES STUDIO	Haines Company, Inc.
	EQUIPMENT INC	Haines Company, Inc.
2005	NES STUDIO RENTALS	Cole Information
	NATIONAL EQUIPMENT SERVICES INC	Cole Information
	NES STUDIO EQUIPMENT INC	Cole Information
	NES STUDIO RENTALS	Cole Information
	NATIONAL EQUIPMENT SERVICES INC	Cole Information
	NES STUDIO EQUIPMENT INC	Cole Information
2004	NESSTUDIO	Haines Company
	EQUIPMENTINC	Haines Company
	NESSTUDIO	Haines Company
	EQUIPMENTINC	Haines Company
2001	NES STUDIO EQUIPMENT INC	Haines & Company, Inc.
	RMES	Haines & Company, Inc.

FINDINGS

Year	Uses	Source
2001	NES STUDIO EQUIPMENT INC	Haines & Company, Inc.
	RMES	Haines & Company, Inc.
1995	FEDERAL EXPRESS	Cole Information
	FEDERAL EXPRESS	Cole Information
1991	Van Nuys	Pacific Bell
	Van Nuys	Pacific Bell

7945 WOODLEY AVE

Year	Uses	Source
2010	MATHER AVIATION	Cole Information
	MATHER AVIATION	Cole Information
2006	AMER DISTRIBUTORS	Haines Company, Inc.
	GMC SALES	Haines Company, Inc.
	AMER DISTRIBUTORS	Haines Company, Inc.
	GMC SALES	Haines Company, Inc.
2004	AMER DISTRIBUTORS	Haines Company
	GMC SALES	Haines Company
	AMER DISTRIBUTORS	Haines Company
	GMC SALES	Haines Company
2001	XXXX	Haines & Company, Inc.
	XXXX	Haines & Company, Inc.
1992	VOLPAR INC	Cole Information
	VOLPAR INC	Cole Information
1991	VOLPAR AIRCRAFT CORP	Pacific Bell
	VOLPAR AIRCRAFT CORP	Pacific Bell
1975	Paint Shoppe	Pacific Telephone
	Paint Shoppe	Pacific Telephone

7947 WOODLEY AVE

Year	Uses	Source
2020	THERMCO AVIATION	EDR Digital Archive
	HOWARD KECK	EDR Digital Archive
	THERMCO AVIATION	EDR Digital Archive
	HOWARD KECK	EDR Digital Archive

FINDINGS

Year	Uses	Source
2014	THERMCO AVIATION	Cole Information
	THERMCO AVIATION	Cole Information
2010	THERMCO AVIATION	Cole Information
	THERMCO AVIATION	Cole Information

7949 WOODLEY AVE

Year	Uses	Source
2020	TAKAKJIAN & SITKOFF LLP	EDR Digital Archive
	COMMUNITY HOME MORTGAGE	EDR Digital Archive
	BRUSSEL-GIBBINS TERRY PHD	EDR Digital Archive
	MIKE GREEN FIRE PROTECTION	EDR Digital Archive
	TAKAKJIAN & SITKOFF LLP	EDR Digital Archive
	COMMUNITY HOME MORTGAGE	EDR Digital Archive
	BRUSSEL-GIBBINS TERRY PHD	EDR Digital Archive
	MIKE GREEN FIRE PROTECTION	EDR Digital Archive
2014	ABES DOORS & GATES	Cole Information
	ELLWOOD CONSULTING	Cole Information
	SUCCESS CENTER	Cole Information
	SHIELD SECURITY INC	Cole Information
	MARRIAGE MINDED	Cole Information
	TERRY BRUSSELGIBBINS	Cole Information
	ABES GARAGE DOORS & GATES	Cole Information
	BRUSSELGIBBINS TERRY PHDCERTIFIED	Cole Information
	SHAPIRO & ASSOCIATES	Cole Information
	CHERYL A FOX CPA & ASSOCIATES	Cole Information
	MIKE GREEN ALARM CO	Cole Information
	PROPERTIES PLUS	Cole Information
	GREEN MIKE FIRE EQUIP CO	Cole Information
	ABES DOORS & GATES	Cole Information
	ELLWOOD CONSULTING	Cole Information
	SUCCESS CENTER	Cole Information
	SHIELD SECURITY INC	Cole Information
	TERRY BRUSSELGIBBINS	Cole Information

FINDINGS

Year	Uses	Source
2014	MARRIAGE MINDED	Cole Information
	ABES GARAGE DOORS & GATES	Cole Information
	BRUSSELGIBBINS TERRY PHDCERTIFIED	Cole Information
	SHAPIRO & ASSOCIATES	Cole Information
	PROPERTIES PLUS	Cole Information
	CHERYL A FOX CPA & ASSOCIATES	Cole Information
	MIKE GREEN ALARM CO	Cole Information
	GREEN MIKE FIRE EQUIP CO	Cole Information
2010	EAI INTL	Cole Information
	NIDEC CORP	Cole Information
	HOLLYWOOD FOREVER INC	Cole Information
	NATIONAL REVENUE CORP	Cole Information
	LIFESTYLES MARKETING GROUP	Cole Information
	ATLANTA ENVELOPE CO	Cole Information
	MED ONE CAPITAL INC	Cole Information
	MC CALLA GEOFF	Cole Information
	ROBERT WINTERBOTHEM LAW OFFICE	Cole Information
	LAND TECH ENGINEERING	Cole Information
	APEX MECHANICAL SVC INC	Cole Information
	AEROLEASE GROUP	Cole Information
	CARUTHERS & ASSOC INC	Cole Information
	MILLENNIUM 3	Cole Information
	AMERICAN INTERNATIONAL BUS NET	Cole Information
	CNC FINANCIAL & INSURANCE	Cole Information
	DYNAMETRIC SYSTEMS	Cole Information
	MATHIS ENTERTAINMENT	Cole Information
	MILLENIUM FINANCIAL NETWORK	Cole Information
	MICASITA LOANS	Cole Information
	CROWN GOLDEN EAGLES	Cole Information
	EQUITY ACCEPTANCE GROUP	Cole Information
	LIFE GUIDANCE RESOURCE NETWORK	Cole Information
	EARTH SYSTEMS CONSULTANTS	Cole Information

FINDINGS

Year	*Uses*	*Source*
2010	NU CARE NURSING SVC	Cole Information
	AAACJ INVESTMENTS	Cole Information
	CHERYL A FOX & ASSOC	Cole Information
	COMMUNITY HOME MORTGAGE	Cole Information
	AMERICAN AIRPORT CORP	Cole Information
	GOLDEN TREE SVC	Cole Information
	FIRST ALLIED	Cole Information
	FIS FINANCIAL INFORMATION	Cole Information
	RENAISSANCE EXECUTIVE FORUMS	Cole Information
	FIRST DEVELOPMENT INVESTMENT	Cole Information
	IMAGEX	Cole Information
	RESULTS EFC	Cole Information
	ARCHDIOCESE OF LOS ANGELES	Cole Information
	MOBIL MEDIA ADVERTISING	Cole Information
	EAI INTL	Cole Information
	NIDEC CORP	Cole Information
	HOLLYWOOD FOREVER INC	Cole Information
	NATIONAL REVENUE CORP	Cole Information
	LIFESTYLES MARKETING GROUP	Cole Information
	ATLANTA ENVELOPE CO	Cole Information
	MED ONE CAPITAL INC	Cole Information
	MC CALLA GEOFF	Cole Information
	ROBERT WINTERBOTHEM LAW OFFICE	Cole Information
	LAND TECH ENGINEERING	Cole Information
	APEX MECHANICAL SVC INC	Cole Information
	AEROLEASE GROUP	Cole Information
	CARUTHERS & ASSOC INC	Cole Information
	MILLENNIUM 3	Cole Information
	AMERICAN INTERNATIONAL BUS NET	Cole Information
	CNC FINANCIAL & INSURANCE	Cole Information
	DYNAMETRIC SYSTEMS	Cole Information
	MATHIS ENTERTAINMENT	Cole Information

FINDINGS

Year	*Uses*	*Source*
2010	MILLENIUM FINANCIAL NETWORK	Cole Information
	MICASITA LOANS	Cole Information
	CROWN GOLDEN EAGLES	Cole Information
	EQUITY ACCEPTANCE GROUP	Cole Information
	LIFE GUIDANCE RESOURCE NETWORK	Cole Information
	EARTH SYSTEMS CONSULTANTS	Cole Information
	NU CARE NURSING SVC	Cole Information
	CHERYL A FOX & ASSOC	Cole Information
	COMMUNITY HOME MORTGAGE	Cole Information
	AMERICAN AIRPORT CORP	Cole Information
	AAACJ INVESTMENTS	Cole Information
	GOLDEN TREE SVC	Cole Information
	FIRST ALLIED	Cole Information
	FIS FINANCIAL INFORMATION	Cole Information
	RENAISSANCE EXECUTIVE FORUMS	Cole Information
	FIRST DEVELOPMENT INVESTMENT	Cole Information
	IMAGEX	Cole Information
	RESULTS EFC	Cole Information
	ARCHDIOCESE OF LOS ANGELES	Cole Information
	MOBIL MEDIA ADVERTISING	Cole Information
2006	BUILDING 1 STSELECT	Haines Company, Inc.
	LENDING AAACJ	Haines Company, Inc.
	INVESTMENTS	Haines Company, Inc.
	AEROLEASE GROUP	Haines Company, Inc.
	AEROPLEX	Haines Company, Inc.
	EXECUTIVE	Haines Company, Inc.
	OFFICES&STS AFFLUENT LMNG	Haines Company, Inc.
	PUBLICATIONS AMERAIRPORT	Haines Company, Inc.
	CORPORATION AMERINTERNATL	Haines Company, Inc.
	BUS NETWORK APEX MECHANICAL	Haines Company, Inc.
	SERVICES INC ARCHDIOCESE OF	Haines Company, Inc.
	LA ED&WLFR CORP ATLANTA	Haines Company, Inc.

FINDINGS

Year	Uses	Source
2006	ENVELOPE	Haines Company, Inc.
	COMPANY BEYOND TRAINING	Haines Company, Inc.
	BLACKTIE	Haines Company, Inc.
	INTERNATIONAL BOEDEKER	Haines Company, Inc.
	PLASTICS INC BRADBURD	Haines Company, Inc.
	DONALD ATTY BRUSSEL GIBBINS	Haines Company, Inc.
	TERRY C&J FINANCIAL	Haines Company, Inc.
	GROUP CAMPAGIN FOR	Haines Company, Inc.
	SOCIAL JUSTICE CARUTHERS	Haines Company, Inc.
	ASSOCIATES INC CHANDLERGLEN	Haines Company, Inc.
	CHERYLFOX	Haines Company, Inc.
	ASSOCIATES CNC FINANCIAL&	Haines Company, Inc.
	INSURANCE SV CNCFNCL&INS	Haines Company, Inc.
	SERV COMNTYHOME	Haines Company, Inc.
	MORTGAGE CONTEMPRY	Haines Company, Inc.
	INVESTMENTS LLC CROWN GOLDEN	Haines Company, Inc.
	EAGLES DEANDAGABRIELS	Haines Company, Inc.
	LAWOFC OF DUNAMIS	Haines Company, Inc.
	INSURANCE DYNAMETRIC	Haines Company, Inc.
	SYSTEMS EAI INTERNATIONAL	Haines Company, Inc.
	EARTH SYSTEMS	Haines Company, Inc.
	CONSULTANTS ELLWOOD	Haines Company, Inc.
	CONSULTING EQUITY	Haines Company, Inc.
	ACCEPTANCE	Haines Company, Inc.
	GROUP F IS FINANCIAL	Haines Company, Inc.
	INFORMATION SV FIRST	Haines Company, Inc.
	DEVELOPMENT	Haines Company, Inc.
	INVSTMNT GRP GOLDEN TREE	Haines Company, Inc.
	SERVICES GREEN MIKE FIRE	Haines Company, Inc.
	EQUIP	Haines Company, Inc.
	GREEN MIKE FIRE	Haines Company, Inc.
	EQUIP CO GUERRERO PEDRO	Haines Company, Inc.

FINDINGS

Year	*Uses*	*Source*
2006	HALBELIAN	Haines Company, Inc.
	Herobvasima HARRISJK	Haines Company, Inc.
	HOLLYWOOD	Haines Company, Inc.
	FOREVER INC IMAGEX	Haines Company, Inc.
	J T HARRIS AND	Haines Company, Inc.
	COMPANY KOMTECH	Haines Company, Inc.
	KOSZDIN KENTON	Haines Company, Inc.
	OWNER KRIEGER	Haines Company, Inc.
	ENTERPRISES LEGENDARY	Haines Company, Inc.
	ENTERTAINMENT LES PETITS FOUS	Haines Company, Inc.
	LIFESTYLES	Haines Company, Inc.
	MARKETING GROUP LIGHTHOUSE	Haines Company, Inc.
	REALTY GROUP LOGICAL CHCETHE	Haines Company, Inc.
	CMPTR BKKPNG MARRIAGE MINDED	Haines Company, Inc.
	MATHIS	Haines Company, Inc.
	ENTERTAINMENT MCCALLAGEOFF	Haines Company, Inc.
	MED ONE CAPITAL	Haines Company, Inc.
	INC MEGASTAR	Haines Company, Inc.
	MORTGAGE CO MICASITA LOANS	Haines Company, Inc.
	MIKE GREEN FIRE	Haines Company, Inc.
	EQUIP CO MILLENIUM	Haines Company, Inc.
	FINANCIAL	Haines Company, Inc.
	NETWORK MILLENNIUM	Haines Company, Inc.
	MOBIL MEDIA	Haines Company, Inc.
	ADVERTISING MORTGAGE	Haines Company, Inc.
	LIBERTY FINANCIAL RATLREVENUE	Haines Company, Inc.
	CORP NIDECCORP	Haines Company, Inc.
	NUCARE NURSING	Haines Company, Inc.
	SERVICES PAC NETCOM	Haines Company, Inc.
	TECHNOLOGIES INC PATIENTCARE	Haines Company, Inc.
	SERVICES PAYLESS	Haines Company, Inc.
	CONSTRUCTION INC POST PRODUCTION	Haines Company, Inc.

FINDINGS

Year	Uses	Source
2006	PROPERTIES PLUS	Haines Company, Inc.
	RESTORE MEDICAL	Haines Company, Inc.
	GROUP RESULTS EFC	Haines Company, Inc.
	SENIORS AVE	Haines Company, Inc.
	PLAN SHAPIROAND	Haines Company, Inc.
	ASSOCIATES SHIELD SECURITY	Haines Company, Inc.
	INC STOP	Haines Company, Inc.
	SUCCESS CENTER	Haines Company, Inc.
	UNILEC	Haines Company, Inc.
	ENTERPRISES VALLEY LIVING	Haines Company, Inc.
	MAGAZINE WINTERBOTHEM a	Haines Company, Inc.
	ROBERT LAW OFC	Haines Company, Inc.
	BUILDING 1 STSELECT	Haines Company, Inc.
	LENDING AAACJ	Haines Company, Inc.
	INVESTMENTS	Haines Company, Inc.
	AEROLEASE GROUP	Haines Company, Inc.
	AEROPLEX	Haines Company, Inc.
	EXECUTIVE	Haines Company, Inc.
	OFFICES&STS AFFLUENT LMNG	Haines Company, Inc.
	PUBLICATIONS AMERAIRPORT	Haines Company, Inc.
	CORPORATION AMERINTERNATL	Haines Company, Inc.
	BUS NETWORK APEX MECHANICAL	Haines Company, Inc.
	SERVICES INC ARCHDIOCESE OF	Haines Company, Inc.
	LA ED&WLFR CORP ATLANTA	Haines Company, Inc.
	ENVELOPE	Haines Company, Inc.
	COMPANY BEYOND TRAINING	Haines Company, Inc.
	BLACKTIE	Haines Company, Inc.
	INTERNATIONAL BOEDEKER	Haines Company, Inc.
	PLASTICS INC BRADBURD	Haines Company, Inc.
	DONALD ATTY BRUSSEL GIBBINS	Haines Company, Inc.
	TERRY C&J FINANCIAL	Haines Company, Inc.
	GROUP CAMPAGIN FOR	Haines Company, Inc.

FINDINGS

Year	*Uses*	*Source*
2006	SOCIAL JUSTICE CARUTHERS	Haines Company, Inc.
	ASSOCIATES INC CHANDLERGLEN	Haines Company, Inc.
	CHERYLFOX	Haines Company, Inc.
	ASSOCIATES CNC FINANCIAL&	Haines Company, Inc.
	INSURANCE SV CNCFNCL&INS	Haines Company, Inc.
	SERV COMNTYHOME	Haines Company, Inc.
	MORTGAGE CONTEMPRY	Haines Company, Inc.
	INVESTMENTS LLC CROWN GOLDEN	Haines Company, Inc.
	EAGLES DEANDAGABRIELS	Haines Company, Inc.
	LAWOFC OF DUNAMIS	Haines Company, Inc.
	INSURANCE DYNAMETRIC	Haines Company, Inc.
	SYSTEMS EAI INTERNATIONAL	Haines Company, Inc.
	EARTH SYSTEMS	Haines Company, Inc.
	CONSULTANTS ELLWOOD	Haines Company, Inc.
	CONSULTING EQUITY	Haines Company, Inc.
	ACCEPTANCE	Haines Company, Inc.
	GROUP F IS FINANCIAL	Haines Company, Inc.
	INFORMATION SV FIRST	Haines Company, Inc.
	DEVELOPMENT	Haines Company, Inc.
	INVSTMNT GRP GOLDEN TREE	Haines Company, Inc.
	SERVICES GREEN MIKE FIRE	Haines Company, Inc.
	EQUIP	Haines Company, Inc.
	GREEN MIKE FIRE	Haines Company, Inc.
	EQUIP CO GUERRERO PEDRO	Haines Company, Inc.
	HALBELIAN	Haines Company, Inc.
	Herobvasima HARRISJK	Haines Company, Inc.
	HOLLYWOOD	Haines Company, Inc.
	FOREVER INC IMAGEX	Haines Company, Inc.
	J T HARRIS AND	Haines Company, Inc.
	COMPANY KOMTECH	Haines Company, Inc.
	KOSZDIN KENTON	Haines Company, Inc.
	OWNER KRIEGER	Haines Company, Inc.

FINDINGS

Year	*Uses*	*Source*
2006	ENTERPRISES LEGENDARY	Haines Company, Inc.
	ENTERTAINMENT LES PETITS FOUS	Haines Company, Inc.
	LIFESTYLES	Haines Company, Inc.
	MARKETING GROUP LIGHTHOUSE	Haines Company, Inc.
	REALTY GROUP LOGICAL CHCETHE	Haines Company, Inc.
	CMPTR BKKPNG MARRIAGE MINDED	Haines Company, Inc.
	MATHIS	Haines Company, Inc.
	ENTERTAINMENT MCCALLAGEOFF	Haines Company, Inc.
	MED ONE CAPITAL	Haines Company, Inc.
	INC MEGASTAR	Haines Company, Inc.
	MORTGAGE CO MICASITA LOANS	Haines Company, Inc.
	MIKE GREEN FIRE	Haines Company, Inc.
	EQUIP CO MILLENIUM	Haines Company, Inc.
	FINANCIAL	Haines Company, Inc.
	NETWORK MILLENNIUM	Haines Company, Inc.
	MOBIL MEDIA	Haines Company, Inc.
	ADVERTISING MORTGAGE	Haines Company, Inc.
	LIBERTY FINANCIAL RATLREVENUE	Haines Company, Inc.
	CORP NIDECCORP	Haines Company, Inc.
	NUCARE NURSING	Haines Company, Inc.
	SERVICES PAC NETCOM	Haines Company, Inc.
	TECHNOLOGIES INC PATIENTCARE	Haines Company, Inc.
	SERVICES PAYLESS	Haines Company, Inc.
	CONSTRUCTION INC POST PRODUCTION	Haines Company, Inc.
	PROPERTIES PLUS	Haines Company, Inc.
	RESTORE MEDICAL	Haines Company, Inc.
	GROUP RESULTS EFC	Haines Company, Inc.
	SENIORS AVE	Haines Company, Inc.
	PLAN SHAPIROAND	Haines Company, Inc.
	ASSOCIATES SHIELD SECURITY	Haines Company, Inc.
	INC STOP	Haines Company, Inc.
	SUCCESS CENTER	Haines Company, Inc.

FINDINGS

Year	Uses	Source
2006	UNILEC	Haines Company, Inc.
	ENTERPRISES VALLEY LIVING	Haines Company, Inc.
	MAGAZINE WINTERBOTHEM a	Haines Company, Inc.
	ROBERT LAW OFC	Haines Company, Inc.
2005	NATIONAL REVENUE CORP	Cole Information
	INTERNATIONAL INSTITUTE	Cole Information
	HERBALMD PRODUCTS	Cole Information
	TRIGAPE ENTERPRISES	Cole Information
	THE BOARDROOM	Cole Information
	MILESTONE CONSULTING	Cole Information
	ESTATE FINANCIAL GROUP	Cole Information
	GEOFFREY ALLENS PRPTS PLUS	Cole Information
	GARRETT & GARRETT	Cole Information
	SHIELD SECURITY INC	Cole Information
	PHAT & JUICY BURGERS NYC INC	Cole Information
	VALLEY LIVING MAGAZINE	Cole Information
	RELOCATION SYSTEMS INC	Cole Information
	EQUITY ACCEPTANCE GROUP INC	Cole Information
	CNC FINANCIAL & INSURANCE	Cole Information
	IMAGEX	Cole Information
	THE LOGICAL CHOICE COMPUTER BO	Cole Information
	EXTERMINATOR ON CALL	Cole Information
	GTR MARBLE INC	Cole Information
	SHEPPARD CO	Cole Information
	INTERNATIONAL INSTITUTE OF LOS ANGEL	Cole Information
	LIOR	Cole Information
	KOMTECH	Cole Information
	JT HARRIS CO	Cole Information
	REBECCA RIVERA	Cole Information
	ALVAREZ & ALVAREZ	Cole Information
	DUNAMIS INSURANCE	Cole Information
	RESTORE MEDICAL GROUP	Cole Information

FINDINGS

Year	*Uses*	*Source*
2005	AMERICA AT HOME REAL ESTATE	Cole Information
	TERRY BRUSSEL GIBBONS	Cole Information
	MEGASTAR MORTGAGE CO	Cole Information
	BLACK TIE INTERNATIONAL	Cole Information
	PROPERTIES PLUS	Cole Information
	COMMUNITY HOME MORTGAGE	Cole Information
	BENTON HOMES	Cole Information
	UNILEC ENTERPRISES	Cole Information
	CROWN GOLDEN EAGLES	Cole Information
	CAMPAGIN FOR SOCIAL JUSTICE	Cole Information
	AMC MANAGEMENT	Cole Information
	M SIEGEL	Cole Information
	MILESTONE CONSULTING	Cole Information
	NATIONAL REVENUE CORP	Cole Information
	INTERNATIONAL INSTITUTE	Cole Information
	HERBALMD PRODUCTS	Cole Information
	TRIGAPE ENTERPRISES	Cole Information
	THE BOARDROOM	Cole Information
	GEOFFREY ALLENS PRPTS PLUS	Cole Information
	ESTATE FINANCIAL GROUP	Cole Information
	GARRETT & GARRETT	Cole Information
	SHIELD SECURITY INC	Cole Information
	PHAT & JUICY BURGERS NYC INC	Cole Information
	VALLEY LIVING MAGAZINE	Cole Information
	RELOCATION SYSTEMS INC	Cole Information
	EQUITY ACCEPTANCE GROUP INC	Cole Information
	CNC FINANCIAL & INSURANCE	Cole Information
	IMAGEX	Cole Information
	THE LOGICAL CHOICE COMPUTER BO	Cole Information
	EXTERMINATOR ON CALL	Cole Information
	GTR MARBLE INC	Cole Information
	SHEPPARD CO	Cole Information

FINDINGS

Year	Uses	Source
2005	INTERNATIONAL INSTITUTE OF LOS ANGEL	Cole Information
	LIOR	Cole Information
	KOMTECH	Cole Information
	JT HARRIS CO	Cole Information
	REBECCA RIVERA	Cole Information
	ALVAREZ & ALVAREZ	Cole Information
	DUNAMIS INSURANCE	Cole Information
	RESTORE MEDICAL GROUP	Cole Information
	AMERICA AT HOME REAL ESTATE	Cole Information
	TERRY BRUSSEL GIBBONS	Cole Information
	MEGASTAR MORTGAGE CO	Cole Information
	BLACK TIE INTERNATIONAL	Cole Information
	PROPERTIES PLUS	Cole Information
	COMMUNITY HOME MORTGAGE	Cole Information
	UNILEC ENTERPRISES	Cole Information
	BENTON HOMES	Cole Information
	CROWN GOLDEN EAGLES	Cole Information
	CAMPAGIN FOR SOCIAL JUSTICE	Cole Information
	AMC MANAGEMENT	Cole Information
	M SIEGEL	Cole Information
2004	BUILDING	Haines Company
	AEROLEASEGROUP	Haines Company
	AEROPLEX EXECUTIVE	Haines Company
	OFFICESISTS	Haines Company
	AFFLUENT LIVING	Haines Company
	PUBLICATIONS	Haines Company
	AFGHAN WOMENS	Haines Company
	ASSOCIATION	Haines Company
	ALVAREZ & ALVAREZ	Haines Company
	AMER BUS WORKS	Haines Company
	AMER INTERNATIONAL	Haines Company
	BUSNS NTWRK	Haines Company

FINDINGS

Year	*Uses*	*Source*
2004	APEX MECHANICAL	Haines Company
	ARCHDIOCESEOFLA	Haines Company
	EDAWLFR CORP	Haines Company
	ATLANTA ENVELOPE	Haines Company
	COMPANY	Haines Company
	AVERYCO	Haines Company
	BEYONDTRAINING	Haines Company
	BLACKTIE	Haines Company
	INTERNATIONAL	Haines Company
	BOEDEKER PLASTICS	Haines Company
	RADBURD DONALD	Haines Company
	C & J FINANCIAL	Haines Company
	GROUP	Haines Company
	CA CORP SERVICES	Haines Company
	CAMPAGINFOR	Haines Company
	SOCIALJUSTICE	Haines Company
	CARUTHERS	Haines Company
	CHANDLER GLEN	Haines Company
	CHERYL	Haines Company
	FOX&ASSOCIATES	Haines Company
	FINANCIAL&INSURANC	Haines Company
	COMINTVHOME	Haines Company
	MORTGAGE	Haines Company
	CORETRAINING	Haines Company
	SYSTEMS	Haines Company
	CORPORATE DEPOT	Haines Company
	COMINC	Haines Company
	COTTMANFACTURINO	Haines Company
	CROWNGOLDEN	Haines Company
	EAGLES	Haines Company
	DHSTEVENS	Haines Company
	DEVELOPMENTCORP	Haines Company

FINDINGS

Year	*Uses*	*Source*
2004	DYNAMETRICSYSTEMS	Haines Company
	EAIINTERNATIONAL	Haines Company
	EARTH SYSTEMS	Haines Company
	CONSULTANTS	Haines Company
	ELLWOOD	Haines Company
	CONSULTING	Haines Company
	EOUITYACCEPTANCE	Haines Company
	GROUP	Haines Company
	EZHOME	Haines Company
	F IS FINANCIAL	Haines Company
	INFORMATION SV	Haines Company
	FIDELITY LENDING	Haines Company
	MORTGAGE	Haines Company
	FIRST DEVELOPMENT	Haines Company
	INVSTMNT GRP	Haines Company
	GOLDENTREE	Haines Company
	SERVICES	Haines Company
	GUERRERO PEDRO M	Haines Company
	HARRIS JK HOLLYWOOD FOREVER 819 W	Haines Company
	IMAGEX	Haines Company
	INTL INSTITUTE OF LA	Haines Company
	KOSZDIN KENTON	Haines Company
	KOSZDIN	Haines Company
	KENTON OWNER	Haines Company
	KRIEGER i	Haines Company
	ENTERPRISES	Haines Company
	LAW OFCS OF GABRIEL	Haines Company
	SDE ANDA	Haines Company
	LEGENDARY	Haines Company
	ENTERTAINMENT	Haines Company
	LES PETITS FOUS	Haines Company
	LIFESTYLES	Haines Company

FINDINGS

Year	*Uses*	*Source*
2004	MARKETING GROUP	Haines Company
	MATHIS	Haines Company
	ENTERTAINMENT	Haines Company
	MCCALLAGEOFF	Haines Company
	MICASITA LOANS	Haines Company
	MID VALLEY CLEANING	Haines Company
	SERVICES	Haines Company
	MILESTONE	Haines Company
	CONSULTING	Haines Company
	MILLENIUM FINANCIAL	Haines Company
	NETWORK	Haines Company
	MILLENNIUM	Haines Company
	MOBILMEDIA	Haines Company
	ADVERTISING	Haines Company
	NATLREVENUECORP	Haines Company
	NIDECCORP	Haines Company
	NUCARE NURSING	Haines Company
	SERVICES	Haines Company
	OSCAR PADILLA	Haines Company
	PATIENTCARE	Haines Company
	SERVICES	Haines Company
	PAYLESS	Haines Company
	POOL PRO	Haines Company
	PRIMERICA FINANCIAL	Haines Company
	SERVICES	Haines Company
	PRIMERICA FINANCIAL	Haines Company
	SERVICES	Haines Company
	PROPERTIES PLUS	Haines Company
	RESTOREMEDICAL	Haines Company
	GROUP	Haines Company
	RESULTSEFC	Haines Company
	S&R COLLECTIONS	Haines Company

FINDINGS

Year	*Uses*	*Source*
2004	S&R COLLECTIONS	Haines Company
	SENIORSAVEPLAN	Haines Company
	SHAPIROAND	Haines Company
	ASSOCIATES	Haines Company
	UNICOPE HEALTHCARE	Haines Company
	PLACEMENT	Haines Company
	VALLEY LIVING	Haines Company
	MAGAZINE	Haines Company
	WINTERBOTHEM	Haines Company
	ROBERT LAW OFC	Haines Company
	BUILDING	Haines Company
	AEROLEASEGROUP	Haines Company
	AEROPLEX EXECUTIVE	Haines Company
	OFFICESISTS	Haines Company
	AFFLUENT LIVING	Haines Company
	PUBLICATIONS	Haines Company
	AFGHAN WOMENS	Haines Company
	ASSOCIATION	Haines Company
	ALVAREZ & ALVAREZ	Haines Company
	AMER BUS WORKS	Haines Company
	AMER INTERNATIONAL	Haines Company
	BUSNS NTWRK	Haines Company
	APEX MECHANICAL	Haines Company
	ARCHDIOCESEOFLA	Haines Company
	EDAWLFR CORP	Haines Company
	ATLANTA ENVELOPE	Haines Company
	COMPANY	Haines Company
	AVERYCO	Haines Company
	BEYONDTRAINING	Haines Company
	BLACKTIE	Haines Company
	INTERNATIONAL	Haines Company
	BOEDEKER PLASTICS	Haines Company

FINDINGS

Year	*Uses*	*Source*
2004	RADBURD DONALD	Haines Company
	C & J FINANCIAL	Haines Company
	GROUP	Haines Company
	CA CORP SERVICES	Haines Company
	CAMPAGINFOR	Haines Company
	SOCIALJUSTICE	Haines Company
	CARUTHERS	Haines Company
	CHANDLER GLEN	Haines Company
	CHERYL	Haines Company
	FOX&ASSOCIATES	Haines Company
	FINANCIAL&INSURANC	Haines Company
	COMINTVHOME	Haines Company
	MORTGAGE	Haines Company
	CORETRAINING	Haines Company
	SYSTEMS	Haines Company
	CORPORATE DEPOT	Haines Company
	COMINC	Haines Company
	COTTMANFACTURINO	Haines Company
	CROWNGOLDEN	Haines Company
	EAGLES	Haines Company
	DHSTEVENS	Haines Company
	DEVELOPMENTCORP	Haines Company
	DYNAMETRICSYSTEMS	Haines Company
	EAIINTERNATIONAL	Haines Company
	EARTH SYSTEMS	Haines Company
	CONSULTANTS	Haines Company
	ELLWOOD	Haines Company
	CONSULTING	Haines Company
	EOUITYACCEPTANCE	Haines Company
	GROUP	Haines Company
	EZHOME	Haines Company
	F IS FINANCIAL	Haines Company

FINDINGS

Year	Uses	Source
2004	INFORMATION SV	Haines Company
	FIDELITY LENDING	Haines Company
	MORTGAGE	Haines Company
	FIRST DEVELOPMENT	Haines Company
	INVSTMNT GRP	Haines Company
	GOLDENTREE	Haines Company
	SERVICES	Haines Company
	GUERRERO PEDRO M	Haines Company
	HARRIS JK HOLLYWOOD FOREVER 819 W	Haines Company
	IMAGEX	Haines Company
	INTL INSTITUTE OF LA	Haines Company
	KOSZDIN KENTON	Haines Company
	KOSZDIN	Haines Company
	KENTON OWNER	Haines Company
	KRIEGER i	Haines Company
	ENTERPRISES	Haines Company
	LAW OFCS OF GABRIEL	Haines Company
	SDE ANDA	Haines Company
	LEGENDARY	Haines Company
	ENTERTAINMENT	Haines Company
	LES PETITS FOUS	Haines Company
	LIFESTYLES	Haines Company
	MARKETING GROUP	Haines Company
	MATHIS	Haines Company
	ENTERTAINMENT	Haines Company
	MCCALLAGEOFF	Haines Company
	MICASITA LOANS	Haines Company
	MID VALLEY CLEANING	Haines Company
	SERVICES	Haines Company
	MILESTONE	Haines Company
	CONSULTING	Haines Company
	MILLENIUM FINANCIAL	Haines Company

FINDINGS

Year	*Uses*	*Source*
2004	NETWORK	Haines Company
	MILLENNIUM	Haines Company
	MOBILMEDIA	Haines Company
	ADVERTISING	Haines Company
	NATLREVENUECORP	Haines Company
	NIDECCORP	Haines Company
	NUCARE NURSING	Haines Company
	SERVICES	Haines Company
	OSCAR PADILLA	Haines Company
	PATIENTCARE	Haines Company
	SERVICES	Haines Company
	PAYLESS	Haines Company
	POOL PRO	Haines Company
	PRIMERICA FINANCIAL	Haines Company
	SERVICES	Haines Company
	PRIMERICA FINANCIAL	Haines Company
	SERVICES	Haines Company
	PROPERTIES PLUS	Haines Company
	RESTOREMEDICAL	Haines Company
	GROUP	Haines Company
	RESULTSEFC	Haines Company
	S&R COLLECTIONS	Haines Company
	S&R COLLECTIONS	Haines Company
	SENIORSAVEPLAN	Haines Company
	SHAPIROAND	Haines Company
	ASSOCIATES	Haines Company
	UNICOPE HEALTHCARE	Haines Company
	PLACEMENT	Haines Company
	VALLEY LIVING	Haines Company
	MAGAZINE	Haines Company
	WINTERBOTHEM	Haines Company
	ROBERT LAW OFC	Haines Company

FINDINGS

Year	*Uses*	*Source*
2001	BUILDING	Haines & Company, Inc.
	ACTUAL RETURNS SECURED	Haines & Company, Inc.
	AFFLUENT LIVING PUBLICATIONS	Haines & Company, Inc.
	CORPORATE AIRCRAFT TECHNICAL	Haines & Company, Inc.
	COVENANT CARTAGE	Haines & Company, Inc.
	DATA SOURCE SYSTEMS	Haines & Company, Inc.
	DECISION SUPPORT SOFTWARE INC	Haines & Company, Inc.
	ELLWOOD CONSULTING	Haines & Company, Inc.
	FIDELITY TAX SERVICES	Haines & Company, Inc.
	FIRST ALLIED SEC FRIED & ASSOC	Haines & Company, Inc.
	KRIEGER ENTERPRISES	Haines & Company, Inc.
	LAW OFCS OF GABRIEL S DE ANDA	Haines & Company, Inc.
	NATIONAL CREDIT VERIFICATION	Haines & Company, Inc.
	NETVOICE TECHNOLOGIES CORP	Haines & Company, Inc.
	OXY HEALTH CORPORATION	Haines & Company, Inc.
	POOL PRO	Haines & Company, Inc.
	R D I COMPUTER CORP	Haines & Company, Inc.
	R & R BOOKEEPING & TAX SPECIALIST	Haines & Company, Inc.
	SHAPIRO & ASSOCIATES	Haines & Company, Inc.
	SHAPIRO & ASSOCIATES	Haines & Company, Inc.
	SUNSWEPT ENTERTAINMENT	Haines & Company, Inc.
	VALLEY LIVING MAGAZINE	Haines & Company, Inc.
	BUILDING	Haines & Company, Inc.
	ACTUAL RETURNS SECURED	Haines & Company, Inc.
	AFFLUENT LIVING PUBLICATIONS	Haines & Company, Inc.
	CORPORATE AIRCRAFT TECHNICAL	Haines & Company, Inc.
	COVENANT CARTAGE	Haines & Company, Inc.
	DATA SOURCE SYSTEMS	Haines & Company, Inc.
	DECISION SUPPORT SOFTWARE INC	Haines & Company, Inc.
	ELLWOOD CONSULTING	Haines & Company, Inc.
	FIDELITY TAX SERVICES	Haines & Company, Inc.
	FIRST ALLIED SEC FRIED & ASSOC	Haines & Company, Inc.

FINDINGS

Year	Uses	Source
2001	KRIEGER ENTERPRISES	Haines & Company, Inc.
	LAW OFCS OF GABRIEL S DE ANDA	Haines & Company, Inc.
	NATIONAL CREDIT VERIFICATION	Haines & Company, Inc.
	NETVOICE TECHNOLOGIES CORP	Haines & Company, Inc.
	OXY HEALTH CORPORATION	Haines & Company, Inc.
	POOL PRO	Haines & Company, Inc.
	R D I COMPUTER CORP	Haines & Company, Inc.
	R & R BOOKEEPING & TAX SPECIALIST	Haines & Company, Inc.
	SHAPIRO & ASSOCIATES	Haines & Company, Inc.
	SHAPIRO & ASSOCIATES	Haines & Company, Inc.
	SUNSWEPT ENTERTAINMENT	Haines & Company, Inc.
	VALLEY LIVING MAGAZINE	Haines & Company, Inc.
2000	3RD MILLENNIUM MEDICAL CONSULTANTS	Cole Information
	3RD MILLENNIUM MEDICAL CONSULTANTS	Cole Information
1995	AMC Management	Pacific Bell
	Aeroplex Executive Offices & Suites	Pacific Bell
	Levin Davis Salkin Advertising	Pacific Bell
	Aerolease Group	Pacific Bell
	Better Business Systems	Pacific Bell
	C & H Associates	Pacific Bell
	Competitive Edge	Pacific Bell
	Data Select System Inc	Pacific Bell
	i Data Source Systems	Pacific Bell
	Designed Mobile Systems	Pacific Bell
	Estate Financial Group	Pacific Bell
	Estate Financial Group	Pacific Bell
	Flags & Banners Unlimited	Pacific Bell
	I Flagship Mortgage Co	Pacific Bell
	Flood Data Services Inc	Pacific Bell
	Healthdyne Perinatal Service	Pacific Bell
	Hopley John insurance	Pacific Bell
	Integrated Care Centers	Pacific Bell

FINDINGS

Year	*Uses*	*Source*
1995	Investments Exchange RE	Pacific Bell
	Nettles Wilbur	Pacific Bell
	I Netw ork Computing Devices	Pacific Bell
	New port Speech &Language	Pacific Bell
	Prism Associates	Pacific Bell
	RDI Computer Corp	Pacific Bell
	R D I Computer Corp	Pacific Bell
	Select Investor Capital	Pacific Bell
	Show com Trade Show Exhibits	Pacific Bell
	Sunsw ept Entertainment	Pacific Bell
	AMC Management	Pacific Bell
	Aeroplex Executive Offices & Suites	Pacific Bell
	Levin Davis Salkin Advertising	Pacific Bell
	Aerolease Group	Pacific Bell
	Better Business Systems	Pacific Bell
	C & H Associates	Pacific Bell
	Competitive Edge	Pacific Bell
	Data Select System Inc	Pacific Bell
	i Data Source Systems	Pacific Bell
	Designed Mobile Systems	Pacific Bell
	Estate Financial Group	Pacific Bell
	Estate Financial Group	Pacific Bell
	Flags & Banners Unlimited	Pacific Bell
	I Flagship Mortgage Co	Pacific Bell
	Flood Data Services Inc	Pacific Bell
	Healthdyne Perinatal Service	Pacific Bell
	Hopley John insurance	Pacific Bell
	Integrated Care Centers	Pacific Bell
	Investments Exchange RE	Pacific Bell
	Nettles Wilbur	Pacific Bell
	I Netw ork Computing Devices	Pacific Bell
	New port Speech &Language	Pacific Bell

FINDINGS

Year	*Uses*	*Source*
1995	Prism Associates	Pacific Bell
	RDI Computer Corp	Pacific Bell
	R D I Computer Corp	Pacific Bell
	Select Investor Capital	Pacific Bell
	Show com Trade Show Exhibits	Pacific Bell
	Sunsw ept Entertainment	Pacific Bell
	SOUNDS OF MUSIC	Cole Information
	ESTATE FINANCIAL GROUP	Cole Information
	AUSTIN HEALTH CARE SVC	Cole Information
	LEVIN DAVIS & ASSOC	Cole Information
	RDI COMPUTER CORP	Cole Information
	DESIGNED MOBILE SYSTEMS INC	Cole Information
	GEOFFREY ALLENS PROPERTIES	Cole Information
	INVESTMENTS EXCHANGE RE	Cole Information
	WESTON, DAVID	Cole Information
	HOPLEY, JOHN	Cole Information
	SOUNDS OF MUSIC	Cole Information
	AUSTIN HEALTH CARE SVC	Cole Information
	ESTATE FINANCIAL GROUP	Cole Information
	LEVIN DAVIS & ASSOC	Cole Information
	RDI COMPUTER CORP	Cole Information
	DESIGNED MOBILE SYSTEMS INC	Cole Information
	GEOFFREY ALLENS PROPERTIES	Cole Information
	INVESTMENTS EXCHANGE RE	Cole Information
	WESTON, DAVID	Cole Information
	HOPLEY, JOHN	Cole Information
1992	SCULLY DAVID CPA	Cole Information
	R D I COMPUTER CORP	Cole Information
	SOUNDS OF MUSIC	Cole Information
	ADAMS M J	Cole Information
	AUSTIN HEALTH CARE	Cole Information
	DESIGNED MOBILE SYS	Cole Information

FINDINGS

Year	*Uses*	*Source*
1992	CELL U TEX	Cole Information
	MEDCO REVIEW INC	Cole Information
	NETWORK CMPTNG DVCS	Cole Information
	DATA SOURCE SYSTEMS	Cole Information
	RED VALVE CO	Cole Information
	SUNSWEPT ENTERTNMNT	Cole Information
	NATL CR VERIFICATN	Cole Information
	INVESTMNTS EXCHNG	Cole Information
	PENRIL DATACOM	Cole Information
	CONSLTD GROUP	Cole Information
	ESTATE FNCL GRP	Cole Information
	AERO PLEX EXEC OFCS	Cole Information
	PENRIL, DATACOM	Cole Information
	ADAMS, M J	Cole Information
	SCULLY DAVID CPA	Cole Information
	R D I COMPUTER CORP	Cole Information
	ADAMS M J	Cole Information
	SOUNDS OF MUSIC	Cole Information
	AUSTIN HEALTH CARE	Cole Information
	DESIGNED MOBILE SYS	Cole Information
	CELL U TEX	Cole Information
	MEDCO REVIEW INC	Cole Information
	NETWORK CMPTNG DVCS	Cole Information
	RED VALVE CO	Cole Information
	DATA SOURCE SYSTEMS	Cole Information
	SUNSWEPT ENTERTNMNT	Cole Information
	NATL CR VERIFICATN	Cole Information
	INVESTMNTS EXCHNG	Cole Information
	PENRIL DATACOM	Cole Information
	CONSLTD GROUP	Cole Information
	ESTATE FNCL GRP	Cole Information
	AERO PLEX EXEC OFCS	Cole Information

FINDINGS

Year	Uses	Source
1992	PENRIL, DATACOM	Cole Information
	ADAMS, M J	Cole Information
1991	Scully David CPA	Pacific Bell
	Sunswept Entertainment	Pacific Bell
	Aero Plex Executive Offices & Suites	Pacific Bell
	Artistic Photo Plates	Pacific Bell
	Breakthrough Software	Pacific Bell
	Ellis Jack Watty	Pacific Bell
	London Financial Association	Pacific Bell
	Mircom Communication & Security Inc	Pacific Bell
	Motion Medical Inc	Pacific Bell
	Network Computing Devices Inc	Pacific Bell
	Network Data Services GHis	Pacific Bell
	Network Engineering & Technology Inc	Pacific Bell
	Photo Quality	Pacific Bell
	Properties Plus	Pacific Bell
	RE Investment Exchange	Pacific Bell
	Sounds Of Music	Pacific Bell
	Scully David CPA	Pacific Bell
	Sunswept Entertainment	Pacific Bell
	Aero Plex Executive Offices & Suites	Pacific Bell
	Artistic Photo Plates	Pacific Bell
	Breakthrough Software	Pacific Bell
	Ellis Jack Watty	Pacific Bell
	London Financial Association	Pacific Bell
	Mircom Communication & Security Inc	Pacific Bell
	Motion Medical Inc	Pacific Bell
	Network Computing Devices Inc	Pacific Bell
	Network Data Services GHis	Pacific Bell
	Network Engineering & Technology Inc	Pacific Bell
	Photo Quality	Pacific Bell
	Properties Plus	Pacific Bell

FINDINGS

Year	Uses	Source
1991	RE Investment Exchange	Pacific Bell
	Sounds Of Music	Pacific Bell
1981	ACOUSTIC CONTROL CORP VAN NUYS	Pacific Telephone
	ACOUSTIC CONTROL CORP VAN NUYS	Pacific Telephone
1976	Acoustic Control Corp	Pacific Telephone
	Acoustic Control Corp	Pacific Telephone
1975	ACOUSTIC CONTROL CORP	Pacific Telephone
	ACOUSTIC CONTROL CORP	Pacific Telephone

7950 WOODLEY AVE

Year	Uses	Source
2020	MATRIX CAB PARTS	EDR Digital Archive
	ROCK CANDY TOYS LLC	EDR Digital Archive
	DEE SIGN CO	EDR Digital Archive
	GO LOGO	EDR Digital Archive
	COAST UNITED ADVERTISING	EDR Digital Archive
	LOS ANGELES PET RESCUE	EDR Digital Archive
	MATRIX CAB PARTS	EDR Digital Archive
	ROCK CANDY TOYS LLC	EDR Digital Archive
	DEE SIGN CO	EDR Digital Archive
	GO LOGO	EDR Digital Archive
	COAST UNITED ADVERTISING	EDR Digital Archive
	LOS ANGELES PET RESCUE	EDR Digital Archive
2014	COAST UNITED ADVERTISING	Cole Information
	INTERNATIONAL CHECKOUT	Cole Information
	DEE SIGN COMPANY	Cole Information
	GO LOGO	Cole Information
	MATRIX CAB PARTS INC	Cole Information
	COAST UNITED ADVERTISING	Cole Information
	INTERNATIONAL CHECKOUT	Cole Information
	DEE SIGN COMPANY	Cole Information
	GO LOGO	Cole Information
	MATRIX CAB PARTS INC	Cole Information

FINDINGS

Year	Uses	Source
2010	DEE SIGN CO	Cole Information
	GO LOGO	Cole Information
	COAST UNITED ADVERTISING	Cole Information
	DEE SIGN CO	Cole Information
	GO LOGO	Cole Information
	COAST UNITED ADVERTISING	Cole Information
2006	AMERSIGN	Haines Company, Inc.
	COMPANY	Haines Company, Inc.
	DEE SIGN COMPANY	Haines Company, Inc.
	GO LOGO	Haines Company, Inc.
	AMERSIGN	Haines Company, Inc.
	COMPANY	Haines Company, Inc.
	DEE SIGN COMPANY	Haines Company, Inc.
	GO LOGO	Haines Company, Inc.
2005	CAL NOVA	Cole Information
	AMERICAN SIGN CO	Cole Information
	DEE SIGN CO	Cole Information
	GO LOGO	Cole Information
	WEST COAST SIGNS LLC	Cole Information
	CAL NOVA	Cole Information
	AMERICAN SIGN CO	Cole Information
	DEE SIGN CO	Cole Information
	GO LOGO	Cole Information
	WEST COAST SIGNS LLC	Cole Information
2004	AMERICAN SIGN 81 B	Haines Company
	COMPANY	Haines Company
	GOLOGO	Haines Company
	AMERICAN SIGN 81 B	Haines Company
	COMPANY	Haines Company
	GOLOGO	Haines Company
2001	AMERICAN SIGN COMPANY	Haines & Company, Inc.
	CAPO David	Haines & Company, Inc.

FINDINGS

Year	Uses	Source
2001	AMERICAN SIGN COMPANY	Haines & Company, Inc.
	CAPO David	Haines & Company, Inc.
1995	Plumbing Plus	Pacific Bell
	Plumbing Plus	Pacific Bell
	AMERICAN SIGN CO	Cole Information
	PLATE, MATE	Cole Information
	AMERICAN SIGN CO	Cole Information
	PLATE, MATE	Cole Information

7958 WOODLEY AVE

Year	Uses	Source
1995	Plate Mate	Pacific Bell
	Plate Mate	Pacific Bell

7975 WOODLEY AVE

Year	Uses	Source
2001	WESTERN CYLINDER OVERHAUL INC	Haines & Company, Inc.
	WESTERN CYLINDER OVERHAUL INC	Haines & Company, Inc.

7986 WOODLEY AVE

Year	Uses	Source
1940	Herman Gurbaehan o	Los Angeles Directory Co.
	Strathern ixitersects	Los Angeles Directory Co.
	Herman Gurbaehan o	Los Angeles Directory Co.
	Strathern ixitersects	Los Angeles Directory Co.

8000 WOODLEY AVE

Year	Uses	Source
2020	UPTIME ENERGY INC	EDR Digital Archive
	HIGHPOINT WINDOW COVERINGS	EDR Digital Archive
	JOCOTT BRAND INC	EDR Digital Archive
	DANMER SHUTTERS SAN DIEGO	EDR Digital Archive
	UPTIME ENERGY INC	EDR Digital Archive
	HIGHPOINT WINDOW COVERINGS	EDR Digital Archive
	JOCOTT BRAND INC	EDR Digital Archive

FINDINGS

Year	Uses	Source
2020	DANMER SHUTTERS SAN DIEGO	EDR Digital Archive
2014	DANMER SHUTTERS	Cole Information
	PUBLIC STORAGE PUD	Cole Information
	DANMER SHUTTERS	Cole Information
	PUBLIC STORAGE PUD	Cole Information
2010	YOUNGS MARKET CO	Cole Information
	PICK UP & DELIVERY	Cole Information
	YOUNGS MARKET CO	Cole Information
	PICK UP & DELIVERY	Cole Information
2006	PUD	Haines Company, Inc.
	USA WIRELESS	Haines Company, Inc.
	SOLUTIONS	Haines Company, Inc.
	PUD	Haines Company, Inc.
	USA WIRELESS	Haines Company, Inc.
	SOLUTIONS	Haines Company, Inc.
2005	USA WIRELESS TECHNOLOGIES	Cole Information
	USA WIRELESS TECHNOLOGIES	Cole Information
2004	no info	Haines Company
	no info	Haines Company
1995	Data Systems Div Of Litton Industries	Pacific Bell
	Data Systems	Pacific Bell
	Data Systems Div Of Litton Industries	Pacific Bell
	Data Systems	Pacific Bell
	LITTON DATA SYSTEMS DIV	Cole Information
	LITTON DATA SYSTEMS DIV	Cole Information
1992	DATA SYSTEMS	Cole Information
	LITTON INDS DATA	Cole Information
	DATA SYSTEMS	Cole Information
	LITTON INDS DATA	Cole Information
1991	Data Systems	Pacific Bell
	Data Systems Div Of Litton Industries	Pacific Bell
	Data Systems	Pacific Bell

FINDINGS

Year	Uses	Source
1991	LITTON INDUSTRIES	Pacific Bell
	Data Systems	Pacific Bell
	Data Systems Div Of Litton Industries	Pacific Bell
	Data Systems	Pacific Bell
	LITTON INDUSTRIES	Pacific Bell
1990	DATA SYSTEMS DIV OF LITTON INDUSTRIES VAN NUYS	Pacific Bell
	LITTON DIVISIONS	Pacific Bell
	DATA SYSTEMS DIV OF LITTON INDUSTRIES VAN NUYS	Pacific Bell
	LITTON DIVISIONS	Pacific Bell
1986	LITTON	Pacific Bell
	DATA SYSTEMS DIV OF LITTON INDUSTRIES VAN NUYS	Pacific Bell
	LITTON	Pacific Bell
	DATA SYSTEMS DIV OF LITTON INDUSTRIES VAN NUYS	Pacific Bell
1985	Data Systems Div Of Litton Industries	Pacific Bell
	Data Systems	Pacific Bell
	Data Systems Div Of Litton Industries	Pacific Bell
	Data Systems	Pacific Bell
1981	DATA SYSTEMS DIV OF LITTON INDUSTRIES VAN NUYS	Pacific Telephone
	LITTON INDUSTRIES DIVISIONS	Pacific Telephone
	DATA SYSTEMS DIV OF LITTON INDUSTRIES VAN NUYS	Pacific Telephone
	LITTON INDUSTRIES DIVISIONS	Pacific Telephone
1976	Data Systems Div Of Litton Industries	Pacific Telephone
	LITTON INDUSTRIES	Pacific Telephone
	Divisions Data Systems	Pacific Telephone
	Data Systems Div Of Litton Industries	Pacific Telephone
	LITTON INDUSTRIES	Pacific Telephone
	Divisions Data Systems	Pacific Telephone

FINDINGS

8002 WOODLEY AVE

Year	Uses	Source
1940	Deiselizer Corp	Los Angeles Directory Co.
	Deiselizer Corp	Los Angeles Directory Co.

8026 WOODLEY AVE

Year	Uses	Source
1995	Video Take One	Pacific Bell
	Video Take One	Pacific Bell

8044 WOODLEY AVE

Year	Uses	Source
2001	XXXX	Haines & Company, Inc.
	XXXX	Haines & Company, Inc.
1995	DA PRO RUBBE R IN C	Pacific Bell
	Dapro Rubber Inc	Pacific Bell
	DA PRO RUBBE R IN C	Pacific Bell
	Dapro Rubber Inc	Pacific Bell
	DA PRO RUBBER INC	Cole Information
	DA PRO RUBBER INC	Cole Information
1992	DA PRO RUBBER INC	Cole Information
	DA PRO RUBBER INC	Cole Information
1991	Dapro Rubber Inc	Pacific Bell
	Dapro Rubber Inc	Pacific Bell
1985	DA PRO RUBBE R IN C	Pacific Bell
	DAPRO RUBBE R IN C	Pacific Bell
	DA PRO RUBBE R IN C	Pacific Bell
	DAPRO RUBBE R IN C	Pacific Bell

8045 WOODLEY AVE

Year	Uses	Source
2020	AVIALL A BOEING CO	EDR Digital Archive
	AVIALL A BOEING CO	EDR Digital Archive
2014	AVIALL SERVICES INC	Cole Information
	AVIALL SERVICES INC	Cole Information

Year	Uses	Source
2010	AVIALL SERVICES INC	Cole Information
	AVIALL HOSE SHOP	Cole Information
	AVIALL BATTERY SHOP	Cole Information
	AVIALL WHEEL & BRAKE SVC	Cole Information
	AVIALL SERVICES INC	Cole Information
	AVIALL HOSE SHOP	Cole Information
	AVIALL BATTERY SHOP	Cole Information
	AVIALL WHEEL & BRAKE SVC	Cole Information
2006	AVIALL SERVICES	Haines Company, Inc.
	INC AVIALLSERVICES	Haines Company, Inc.
	AVIALL SERVICES	Haines Company, Inc.
	INC AVIALLSERVICES	Haines Company, Inc.

8200 WOODLEY AVE

Year	Uses	Source
2001	XXXX	Haines & Company, Inc.
	XXXX	Haines & Company, Inc.

8201 WOODLEY AVE

Year	Uses	Source
2020	BIAGI BROTHERS INC	EDR Digital Archive
	BIAGI BROTHERS INC	EDR Digital Archive
2014	AFFUSION MEDIA	Cole Information
	BIAGI BROS	Cole Information
	AFFUSION MEDIA	Cole Information
	BIAGI BROS	Cole Information
2010	BIAGI BROTHERS INC	Cole Information
	MICRO SOLUTIONS ENTERPRISES	Cole Information
	BIAGI BROTHERS INC	Cole Information
	MICRO SOLUTIONS ENTERPRISES	Cole Information
2006	AFFUSION MEDIA	Haines Company, Inc.
	BIAGI BROS INC	Haines Company, Inc.
	BIAGI BROTHERS	Haines Company, Inc.
	AFFUSION MEDIA	Haines Company, Inc.

FINDINGS

Year	Uses	Source
2006	BIAGI BROS INC	Haines Company, Inc.
	BIAGI BROTHERS	Haines Company, Inc.
2005	BIAGI BROTHERS INC	Cole Information
	VIDEO AND MEDICAL CENTRAL INC	Cole Information
	GATEWAY WAREHO	Cole Information
	BIAGI BROTHERS INC	Cole Information
	VIDEO AND MEDICAL CENTRAL INC	Cole Information
	GATEWAY WAREHO	Cole Information
2004	AFFUSION MEDIA	Haines Company
	ANDERSOND	Haines Company
	BIAGI BROSINC	Haines Company
	GATEWAY	Haines Company
	AFFUSION MEDIA	Haines Company
	ANDERSOND	Haines Company
	BIAGI BROSINC	Haines Company
	GATEWAY	Haines Company
2001	GATEWAY WAREHOUSE INC	Haines & Company, Inc.
	HOULE Bedard	Haines & Company, Inc.
	ROSCOE Woodley	Haines & Company, Inc.
	GATEWAY WAREHOUSE INC	Haines & Company, Inc.
	HOULE Bedard	Haines & Company, Inc.
	ROSCOE Woodley	Haines & Company, Inc.
1995	Crown Cork & Seal Co	Pacific Bell
	Crown Cork & Seal Co	Pacific Bell
	CROWN CORK & SEAL CO	Cole Information
	CROWN CORK & SEAL CO	Cole Information
1992	CROWN CORK&SEAL CO	Cole Information
	CROWN CORK&SEAL CO	Cole Information
1991	Manufacturing Operations	Pacific Bell
	Continental Can Co Manufacturing Operations	Pacific Bell
	CONTINENTAL CAN CO	Pacific Bell
	Manufacturing Operations	Pacific Bell

FINDINGS

Year	Uses	Source
1991	Continental Can Co Manufacturing Operations	Pacific Bell
	CONTINENTAL CAN CO	Pacific Bell
1990	CONTINENTAL GROUP INC	Pacific Bell
	CONTINENTAL GROUP INC	Pacific Bell
1986	CONTINENTAL GROUP INC	Pacific Bell
	CONTINENTAL GROUP INC	Pacific Bell
1985	Manufacturing Operations	Pacific Bell
	Manufacturing Operations	Pacific Bell
	CONTINENTAL GRAPHICS CONTINENTAL GROUP INC	Pacific Bell
	Manufacturing Operations	Pacific Bell
	Manufacturing Operations	Pacific Bell
	CONTINENTAL GRAPHICS CONTINENTAL GROUP INC	Pacific Bell
1980	Manufacturing Operations	Pacific Telephone
	CONTINENTAL GROUP INC MANUFACTURING OPERATIONS	Pacific Telephone
	Manufacturing Operations	Pacific Telephone
	CONTINENTAL GROUP INC MANUFACTURING OPERATIONS	Pacific Telephone
1976	Corrugated Sales & Mfg	Pacific Telephone
	Corrugated Sales & Mfg	Pacific Telephone
1975	Continental Construction Co	Pacific Telephone
	CONTINENTAL CAN CO INC MANUFACTURING PLANTS METAL CAN DIV TERMINAL ISLAND	Pacific Telephone
	Continental Construction Co	Pacific Telephone
	CONTINENTAL CAN CO INC MANUFACTURING PLANTS METAL CAN DIV TERMINAL ISLAND	Pacific Telephone

8240 WOODLEY AVE

Year	Uses	Source
2020	PERFORMANCE MECHANICAL INC	EDR Digital Archive
	PERFORMANCE MECHANICAL INC	EDR Digital Archive
2010	PERFORMANCE MECHANICAL	Cole Information

FINDINGS

Year	Uses	Source
2010	PERFORMANCE MECHANICAL	Cole Information
2006	PERFRMINC	Haines Company, Inc.
	MECHANICAL INC STEWARTRB	Haines Company, Inc.
	US METRO GROUP	Haines Company, Inc.
	PERFRMINC	Haines Company, Inc.
	MECHANICAL INC STEWARTRB	Haines Company, Inc.
	US METRO GROUP	Haines Company, Inc.
2005	HERBERT M STAINS CONTRACTOR	Cole Information
	PERFORMANCE MECHANICAL INC	Cole Information
	HERBERT M STAINS CONTRACTOR	Cole Information
	PERFORMANCE MECHANICAL INC	Cole Information
2004	PERFORMIANCE	Haines Company
	STAINS Herberl	Haines Company
	PERFORMIANCE	Haines Company
	STAINS Herberl	Haines Company
2001	RUSSELL Tirrell	Haines & Company, Inc.
	STAINS Herbert	Haines & Company, Inc.
	RUSSELL Tirrell	Haines & Company, Inc.
	STAINS Herbert	Haines & Company, Inc.

8247 WOODLEY AVE

Year	Uses	Source
2001	XXXX	Haines & Company, Inc.
	XXXX	Haines & Company, Inc.

8257 WOODLEY AVE

Year	Uses	Source
2001	XXXX	Haines & Company, Inc.
	XXXX	Haines & Company, Inc.
1995	Whitehouse Designs	Pacific Bell
	Whitehouse Designs	Pacific Bell
	KEEBLER CO VAN NUYS BAKERY	Cole Information
	KEEBLER CO VAN NUYS BAKERY	Cole Information
1992	KEEBLER CO	Cole Information

Year	Uses	Source
1992	KEEBLER CO	Cole Information
1985	Keebler Co	Pacific Bell
	Main Ofc	Pacific Bell
	Engineering Dept	Pacific Bell
	Keebler Co	Pacific Bell
	Main Ofc	Pacific Bell
	Engineering Dept	Pacific Bell

WOODLEY AVE SPC 16

7936 WOODLEY AVE SPC 16

Year	Uses	Source
2020	HAROLD MORLAN	EDR Digital Archive
	HAROLD MORLAN	EDR Digital Archive

WOODLEY AVE SPC 20

7936 WOODLEY AVE SPC 20

Year	Uses	Source
2020	CITLALIC ROJAS	EDR Digital Archive
	ERIC ROJAS	EDR Digital Archive
	CITLALIC ROJAS	EDR Digital Archive
	ERIC ROJAS	EDR Digital Archive

WOODLEY PL

8338 WOODLEY PL

Year	Uses	Source
2014	KENNETH BATISTE	Cole Information
	BYRON KAYE	Cole Information
	JULIO LOPEZ	Cole Information
	PATRICIA MALVERDE	Cole Information
	MARIO MARTINEZ	Cole Information
	BRYAN VILLATORO	Cole Information
	IVAN RODRIGUEZ	Cole Information
	SANDRA GREGORY	Cole Information

FINDINGS

Year	Uses	Source
2014	WILLIAM MANRIQUEZ	Cole Information
	JEFFERSON LACSAMANA	Cole Information
	NEAL YOSHIDA	Cole Information
	GUILLERMO ZUNIGA	Cole Information
	CARLOTTA ROBERTTS	Cole Information
	SALVADOR BELTRAN	Cole Information
	EDDIE GOMEZ	Cole Information
	ELIDE HAMAM	Cole Information
	ANA MALDONADO	Cole Information
	SHERWIN PALAD	Cole Information
	KARNE PODSADECKI	Cole Information
	CECI TRONCOSO	Cole Information
	DEXTER REPOLLO	Cole Information
	ELIZABETH HERNANDEZ	Cole Information
	KRISTOFER MAGPANTAY	Cole Information
	PATRICIA MORENO	Cole Information
	BONITA WELLNER	Cole Information
	JOHN WHITE	Cole Information
	ANTHONY CHAPNICK	Cole Information
	JOHANNA ENRIQUEZ	Cole Information
	SUSAN MONSON	Cole Information
	TIANI POTTS	Cole Information
	MARIA ZAMBRANO	Cole Information
	MARIA CHAVEZ	Cole Information
	MAI EBBETS	Cole Information
	MIGUEL GARCIA	Cole Information
	ALEJANDRO GIRON	Cole Information
	SONIA MONGE	Cole Information
	KEITH PULLIAM	Cole Information
	STACY VANDYKE-TURNER	Cole Information
	SHANDELYN WILLIAMS	Cole Information
	BOBBY TERVARTANYAN	Cole Information

FINDINGS

Year	*Uses*	*Source*
2014	ALLEN SHNITZER	Cole Information
	JENNIFER AUSTIN	Cole Information
	GEORGE CANGAS	Cole Information
	VICTOR LOZANO	Cole Information
	BONNIE BRAY	Cole Information
	INES CASTRO	Cole Information
	KENNY VUONG	Cole Information
	TIFFANY TOMMAN	Cole Information
	KENNETH BATISTE	Cole Information
	BYRON KAYE	Cole Information
	JULIO LOPEZ	Cole Information
	PATRICIA MALVERDE	Cole Information
	MARIO MARTINEZ	Cole Information
	IVAN RODRIGUEZ	Cole Information
	BRYAN VILLATORO	Cole Information
	SANDRA GREGORY	Cole Information
	WILLIAM MANRIQUEZ	Cole Information
	JEFFERSON LACSAMANA	Cole Information
	CARLOTTA ROBERTTS	Cole Information
	GUILLERMO ZUNIGA	Cole Information
	NEAL YOSHIDA	Cole Information
	SALVADOR BELTRAN	Cole Information
	EDDIE GOMEZ	Cole Information
	ELIDE HAMAM	Cole Information
	ANA MALDONADO	Cole Information
	SHERWIN PALAD	Cole Information
	KARNE PODSADECKI	Cole Information
	DEXTER REPOLLO	Cole Information
	CECI TRONCOSO	Cole Information
	ELIZABETH HERNANDEZ	Cole Information
	KRISTOFER MAGPANTAY	Cole Information
	PATRICIA MORENO	Cole Information

FINDINGS

Year	Uses	Source
2014	BONITA WELLNER	Cole Information
	JOHN WHITE	Cole Information
	ANTHONY CHAPNICK	Cole Information
	JOHANNA ENRIQUEZ	Cole Information
	SUSAN MONSON	Cole Information
	TIANI POTTS	Cole Information
	MARIA ZAMBRANO	Cole Information
	MARIA CHAVEZ	Cole Information
	MAI EBBETS	Cole Information
	MIGUEL GARCIA	Cole Information
	ALEJANDRO GIRON	Cole Information
	SONIA MONGE	Cole Information
	KEITH PULLIAM	Cole Information
	ALLEN SHNITZER	Cole Information
	BOBBY TERVARTANYAN	Cole Information
	STACY VANDYKE-TURNER	Cole Information
	SHANDELYN WILLIAMS	Cole Information
	JENNIFER AUSTIN	Cole Information
	GEORGE CANGAS	Cole Information
	VICTOR LOZANO	Cole Information
	BONNIE BRAY	Cole Information
	INES CASTRO	Cole Information
	KENNY VUONG	Cole Information
	TIFFANY TOMMAN	Cole Information
2010	GAMALIEL PICAZO	Cole Information
	MACARIA MEDRANO	Cole Information
	MARIO HENRIQUEZ	Cole Information
	SANDRA GREGORY	Cole Information
	NEAL YOSHIDA	Cole Information
	BLANCA PLASCENCIA	Cole Information
	NASIR NASSIRI	Cole Information
	ESTHER NUEVAS	Cole Information

FINDINGS

Year	*Uses*	*Source*
2010	STEPHEN BATISTE	Cole Information
	ERICK MANCERA	Cole Information
	ANA MONZON	Cole Information
	ASKALE RHODEN	Cole Information
	CECILIA TRONCOSO	Cole Information
	KARNE PODSADECKI	Cole Information
	ANA MALDONADO	Cole Information
	GUADALUPE ANDRADE	Cole Information
	BONITA WELLNER	Cole Information
	JOHN WHITE	Cole Information
	DENISE CHAPNICK	Cole Information
	ROSITA PALAD	Cole Information
	LUANNE PRINGLE	Cole Information
	SUSAN MONSON	Cole Information
	NADIA WEST	Cole Information
	TIANI POTTS	Cole Information
	MARIA ZAMBRANO	Cole Information
	MAT MATSUMUNE	Cole Information
	PEARL MIJARES	Cole Information
	MIGUEL GARCIA	Cole Information
	JOSE RAMOS	Cole Information
	LUIZ RODRIGUEZ	Cole Information
	MIRIAM TURCIOS	Cole Information
	KATHERINE WESTIN	Cole Information
	SHANDELYN WILLIAMS	Cole Information
	JORGE CANGAS	Cole Information
	MARIA CHAVEZ	Cole Information
	ALBANO VILLATORO	Cole Information
	KAWANNA REED	Cole Information
	FRANK GONZALEZ	Cole Information
	MICHAEL SHOYKHET	Cole Information
	KENNY VUONG	Cole Information

FINDINGS

Year	*Uses*	*Source*
2010	SERGIO OROZCO	Cole Information
	TIFFANY TOMMAN	Cole Information
	JETTANA WAREEBOR	Cole Information
	XIAOWEI LU	Cole Information
	KEITH FRANCO	Cole Information
	BONNIE BRAY	Cole Information
	GAMALIEL PICAZO	Cole Information
	MACARIA MEDRANO	Cole Information
	MARIO HENRIQUEZ	Cole Information
	SANDRA GREGORY	Cole Information
	NEAL YOSHIDA	Cole Information
	BLANCA PLASCENCIA	Cole Information
	NASIR NASSIRI	Cole Information
	ESTHER NUEVAS	Cole Information
	STEPHEN BATISTE	Cole Information
	ERICK MANCERA	Cole Information
	ANA MONZON	Cole Information
	ASKALE RHODEN	Cole Information
	CECILIA TRONCOSO	Cole Information
	KARNE PODSADECKI	Cole Information
	ANA MALDONADO	Cole Information
	GUADALUPE ANDRADE	Cole Information
	BONITA WELLNER	Cole Information
	JOHN WHITE	Cole Information
	DENISE CHAPNICK	Cole Information
	ROSITA PALAD	Cole Information
	LUANNE PRINGLE	Cole Information
	SUSAN MONSON	Cole Information
	NADIA WEST	Cole Information
	TIANI POTTS	Cole Information
	MARIA ZAMBRANO	Cole Information
	MAT MATSUMUNE	Cole Information

FINDINGS

Year	Uses	Source
2010	PEARL MIJARES	Cole Information
	MIGUEL GARCIA	Cole Information
	JORGE CANGAS	Cole Information
	JOSE RAMOS	Cole Information
	LUIZ RODRIGUEZ	Cole Information
	MIRIAM TURCIOS	Cole Information
	KATHERINE WESTIN	Cole Information
	SHANDELYN WILLIAMS	Cole Information
	MARIA CHAVEZ	Cole Information
	ALBANO VILLATORO	Cole Information
	KAWANNA REED	Cole Information
	FRANK GONZALEZ	Cole Information
	MICHAEL SHOYKHET	Cole Information
	KENNY VUONG	Cole Information
	SERGIO OROZCO	Cole Information
	TIFFANY TOMMAN	Cole Information
	JETTANA WAREEBOR	Cole Information
	XIAOWEI LU	Cole Information
	KEITH FRANCO	Cole Information
	BONNIE BRAY	Cole Information
2005	S I P LIMITED	Cole Information
	USED BOOKS R US	Cole Information
	MMELECTRONICS	Cole Information
	SIP LIMITED	Cole Information
	JOSE OCHOA	Cole Information
	MOHAMMAD AZIZI	Cole Information
	GERMAN HERNANDEZ	Cole Information
	MACARIA MEDRANO	Cole Information
	KAREN KAYE	Cole Information
	SANDRA GREGORY	Cole Information
	ED WATKINS	Cole Information
	NEAL YOSHIDA	Cole Information

FINDINGS

Year	*Uses*	*Source*
2005	ESTHER NUEVAS	Cole Information
	STEPHEN BATISTE	Cole Information
	ERICK MANCERA	Cole Information
	ESTHER MCGHEE	Cole Information
	ROSIE VILLEGAS	Cole Information
	EDDIE GOMEZ	Cole Information
	JULIE LEVY	Cole Information
	KARNE PODSADECKI	Cole Information
	DUANE BRAYBOY	Cole Information
	SAMUEL IGREDA	Cole Information
	DAVID HOFELLER	Cole Information
	JOHN WHITE	Cole Information
	BONITA WELLNER	Cole Information
	ANDRES ABARCA	Cole Information
	SUSAN MONSON	Cole Information
	BILL ANETOPOULOS	Cole Information
	RICARDO MIRON	Cole Information
	KYUNG KIM	Cole Information
	TAJINDER BHAMRAH	Cole Information
	MAT MATSUMUNE	Cole Information
	GEORGE ALERTA	Cole Information
	INOCENTE APODACA	Cole Information
	HENRY TOQUERO	Cole Information
	JESSE DUKES	Cole Information
	DAVID ESSELLS	Cole Information
	MIGUEL GARCIA	Cole Information
	KATHERINE WESTIN	Cole Information
	JORGE CANGAS	Cole Information
	RAMONA FAUSEY	Cole Information
	ALBANO VILLATORO	Cole Information
	LAM LY	Cole Information
	KATHERN CASTILLA	Cole Information

FINDINGS

Year	Uses	Source
2005	CASIMIR NUNEZ	Cole Information
	ELVIA STORK	Cole Information
	DAVID STORY	Cole Information
	MARIA VELASQUEZ	Cole Information
	SAMUEL KASOZI	Cole Information
	TIFFANY TOMMAN	Cole Information
	XIAOWEI LU	Cole Information
	FRANCISCO LOPEZ	Cole Information
	BONNIE BRAY	Cole Information
	ERNESTO MARTINEZ	Cole Information
	S I P LIMITED	Cole Information
	USED BOOKS R US	Cole Information
	MMELECTRONICS	Cole Information
	SIP LIMITED	Cole Information
	MOHAMMAD AZIZI	Cole Information
	GERMAN HERNANDEZ	Cole Information
	JOSE OCHOA	Cole Information
	MACARIA MEDRANO	Cole Information
	KAREN KAYE	Cole Information
	SANDRA GREGORY	Cole Information
	ED WATKINS	Cole Information
	NEAL YOSHIDA	Cole Information
	ESTHER NUEVAS	Cole Information
	STEPHEN BATISTE	Cole Information
	ERICK MANCERA	Cole Information
	ESTHER MCGHEE	Cole Information
	ROSIE VILLEGAS	Cole Information
	EDDIE GOMEZ	Cole Information
	JULIE LEVY	Cole Information
	KARNE PODSADECKI	Cole Information
	DUANE BRAYBOY	Cole Information
	SAMUEL IGREDA	Cole Information

FINDINGS

Year	*Uses*	*Source*
2005	DAVID HOFELLER	Cole Information
	JOHN WHITE	Cole Information
	BONITA WELLNER	Cole Information
	ANDRES ABARCA	Cole Information
	SUSAN MONSON	Cole Information
	BILL ANETOPOULOS	Cole Information
	RICARDO MIRON	Cole Information
	KYUNG KIM	Cole Information
	TAJINDER BHAMRAH	Cole Information
	MAT MATSUMUNE	Cole Information
	GEORGE ALERTA	Cole Information
	INOCENTE APODACA	Cole Information
	HENRY TOQUERO	Cole Information
	JESSE DUKES	Cole Information
	DAVID ESSELLS	Cole Information
	MIGUEL GARCIA	Cole Information
	KATHERINE WESTIN	Cole Information
	JORGE CANGAS	Cole Information
	RAMONA FAUSEY	Cole Information
	ALBANO VILLATORO	Cole Information
	LAM LY	Cole Information
	KATHERN CASTILLA	Cole Information
	CASIMIR NUNEZ	Cole Information
	ELVIA STORK	Cole Information
	DAVID STORY	Cole Information
	MARIA VELASQUEZ	Cole Information
	SAMUEL KASOZI	Cole Information
	TIFFANY TOMMAN	Cole Information
	XIAOWEI LU	Cole Information
	FRANCISCO LOPEZ	Cole Information
	BONNIE BRAY	Cole Information
	ERNESTO MARTINEZ	Cole Information

FINDINGS

Year	*Uses*	*Source*
2004	APARTMENTS	Haines Company
	ABARCAAndres 818 692 3D	Haines Company
	ALERTA George Jeffrey	Haines Company
	APODACA Inocenle	Haines Company
	BASILE Maria	Haines Company
	OBHAMARAH Balvinder	Haines Company
	BRAY Bonnie	Haines Company
	CANGASJorge	Haines Company
	CHARLES Deriek	Haines Company
	DUKES Jesse	Haines Company
	OESSELLS David	Haines Company
	FAUSEYRamona L	Haines Company
	GARCIA Miguel	Haines Company
	GOMEZ Eddie	Haines Company
	GREGORY Sandra	Haines Company
	HELENEKaye	Haines Company
	HINDS Rohan	Haines Company
	SHOFELLER David N	Haines Company
	HOUSEDOCTOR	Haines Company
	JOHNSON Willlam	Haines Company
	OKARANKasluri	Haines Company
	OKIMKI	Haines Company
	KRUSTMartha	Haines Company
	OLEVYJulie	Haines Company
	LOPEZJulio	Haines Company
	LUXiaow ei	Haines Company
	LYLam T	Haines Company
	SMALDONADOA	Haines Company
	MANCERA Erick	Haines Company
	SMEDRANO Mac Aria	Haines Company
	MIRONRicardo	Haines Company
	NASSIRI Nasir	Haines Company

FINDINGS

Year	Uses	Source
2004	NHUNG OLy	Haines Company
	OCHOAJose	Haines Company
	PALAD Rosila	Haines Company
	POOSADECKI Kame	Haines Company
	ORYTER David	Haines Company
	SARREALEvie	Haines Company
	OSUZOWJoe	Haines Company
	TOMMANT	Haines Company
	TOMMAN Tiffany	Haines Company
	VELASQUEZ Maria	Haines Company
	Soledad	Haines Company
	VILLATOROAlbano	Haines Company
	WATKINS Ed	Haines Company
	WELLNERBon Sa	Haines Company
	WHITEJohn J	Haines Company
	YARBROUGH Mary	Haines Company
	ZHAMKOCHIAN Sarkis	Haines Company
2000	C MULINDWA	Cole Information
	PABLO SOSA	Cole Information
	STEPHEN KING	Cole Information
	JULIO LOPEZ	Cole Information
	ROBERT PAULEY	Cole Information
	MACARIA MEDRANO	Cole Information
	M AZIZI	Cole Information
	JOE SUZOW	Cole Information
	MARIA GALARZA	Cole Information
	SANDRA GREGORY	Cole Information
	DEAN WILSON	Cole Information
	CARA ROGERS	Cole Information
	LEONARD GONZALEZ	Cole Information
	JUAN CHAVEZ	Cole Information
	KARNE PODSADECKI	Cole Information

FINDINGS

Year	Uses	Source
2000	K BRITT	Cole Information
	BONITA WELLNER	Cole Information
	JOHN WHITE	Cole Information
	EMILY CHOI	Cole Information
	MAT MATSUMUNE	Cole Information
	LESLEE SCHNEIDER	Cole Information
	SUSAN MONSON	Cole Information
	RICARDO MIRON	Cole Information
	HELENE KAYE	Cole Information
	MARY YARBROUGH	Cole Information
	JIN CHUN	Cole Information
	WILLIAM JOHNSON	Cole Information
	EDWARD MCCREADY	Cole Information
	GERARDO MARTINEZ	Cole Information
	JACK HUDSON	Cole Information
	JESSE DUKES	Cole Information
	JORGE CANGAS	Cole Information
	E SARREAL	Cole Information
	ALBERTO MALDONADO	Cole Information
	GEORGE SULLIVAN	Cole Information
	LAM LY	Cole Information
	ELIDE CHAN	Cole Information
	KATHERN CASTILLA	Cole Information
	LY NHUNG	Cole Information
	SARKIS ZHAMKOCHIAN	Cole Information
	SAMUEL KASOZI	Cole Information
	L TUVERA	Cole Information
	C MULINDWA	Cole Information
	PABLO SOSA	Cole Information
	STEPHEN KING	Cole Information
	JULIO LOPEZ	Cole Information
	ROBERT PAULEY	Cole Information

FINDINGS

Year	*Uses*	*Source*
2000	MACARIA MEDRANO	Cole Information
	M AZIZI	Cole Information
	JOE SUZOW	Cole Information
	MARIA GALARZA	Cole Information
	SANDRA GREGORY	Cole Information
	DEAN WILSON	Cole Information
	CARA ROGERS	Cole Information
	LEONARD GONZALEZ	Cole Information
	JUAN CHAVEZ	Cole Information
	KARNE PODSADECKI	Cole Information
	K BRITT	Cole Information
	BONITA WELLNER	Cole Information
	JOHN WHITE	Cole Information
	EMILY CHOI	Cole Information
	JIN CHUN	Cole Information
	MAT MATSUMUNE	Cole Information
	LESLEE SCHNEIDER	Cole Information
	SUSAN MONSON	Cole Information
	RICARDO MIRON	Cole Information
	HELENE KAYE	Cole Information
	MARY YARBROUGH	Cole Information
	WILLIAM JOHNSON	Cole Information
	EDWARD MCCREADY	Cole Information
	GERARDO MARTINEZ	Cole Information
	JACK HUDSON	Cole Information
	JESSE DUKES	Cole Information
	JORGE CANGAS	Cole Information
	E SARREAL	Cole Information
	ALBERTO MALDONADO	Cole Information
	GEORGE SULLIVAN	Cole Information
	LAM LY	Cole Information
	ELIDE CHAN	Cole Information

FINDINGS

Year	*Uses*	*Source*
2000	KATHERN CASTILLA	Cole Information
	LY NHUNG	Cole Information
	SARKIS ZHAMKOCHIAN	Cole Information
	SAMUEL KASOZI	Cole Information
	L TUVERA	Cole Information
1995	DUKES, JESSE	Cole Information
	MCCREADY, EDWARD	Cole Information
	KUKOWSKI, RICHARD	Cole Information
	GARCIA, IRENE M	Cole Information
	SUZOW, JOE	Cole Information
	MONSON, SUSAN E	Cole Information
	WOODLEY, PLACE T	Cole Information
	SARREAL, E M	Cole Information
	WILSON, DEAN	Cole Information
	DENLEY, HERBERT L	Cole Information
	STICKLE, M A	Cole Information
	TUVERA, L B	Cole Information
	HARVEY, NICOLE	Cole Information
	REZAI, SHAHIRA	Cole Information
	GARNICA, BETTY	Cole Information
	APODACA, I	Cole Information
	SAENZ, DEBORAH A	Cole Information
	HERNANDEZ, GUSTAVO	Cole Information
	HUDSON, JACK M	Cole Information
	THOMAS, V K	Cole Information
	YURGATIS, ROBERT J	Cole Information
	KASOZI, SAMUEL T	Cole Information
	WELLNER, BONITA	Cole Information
	GREGORY, SANDRA L	Cole Information
	WHITE, JOHN J	Cole Information
	FRAZER, CLINT	Cole Information
	CASTILLA, KATHERN J	Cole Information

FINDINGS

Year	*Uses*	*Source*
1995	HINOS, ROBIN	Cole Information
	AUSLEY, N	Cole Information
	MARTINEZ, GERARDO J	Cole Information
	CHAVEZ, JUAN C	Cole Information
	KAYE, HELENE	Cole Information
	SLADE, GEORGE J	Cole Information
	ANLEU, MARIO R	Cole Information
	RASMUSSEN, DOUG	Cole Information
	AKHLAGHPOUR, FARIDEH	Cole Information
	LOPEZ, JULIO	Cole Information
	CANGAS, JORGE	Cole Information
	BASILE, MARIA	Cole Information
	PODSADECKI, KARNE J	Cole Information
	MATSUMUNE, MAT M	Cole Information
	MEYER, MARY	Cole Information
	AZIZI, MOHAMMA	Cole Information
	OURFALIAN, JOHN O	Cole Information
	HINDS, ROHAN S	Cole Information
	DUKES, JESSE	Cole Information
	MCCREADY, EDWARD	Cole Information
	KUKOWSKI, RICHARD	Cole Information
	GARCIA, IRENE M	Cole Information
	SUZOW, JOE	Cole Information
	MONSON, SUSAN E	Cole Information
	WOODLEY, PLACE T	Cole Information
	WILSON, DEAN	Cole Information
	DENLEY, HERBERT L	Cole Information
	STICKLE, M A	Cole Information
	TUVERA, L B	Cole Information
	SARREAL, E M	Cole Information
	HARVEY, NICOLE	Cole Information
	REZAI, SHAHIRA	Cole Information

FINDINGS

Year	*Uses*	*Source*
1995	GARNICA, BETTY	Cole Information
	APODACA, I	Cole Information
	SAENZ, DEBORAH A	Cole Information
	HERNANDEZ, GUSTAVO	Cole Information
	HUDSON, JACK M	Cole Information
	THOMAS, V K	Cole Information
	YURGATIS, ROBERT J	Cole Information
	KASOZI, SAMUEL T	Cole Information
	WELLNER, BONITA	Cole Information
	GREGORY, SANDRA L	Cole Information
	WHITE, JOHN J	Cole Information
	FRAZER, CLINT	Cole Information
	CASTILLA, KATHERN J	Cole Information
	HINOS, ROBIN	Cole Information
	AUSLEY, N	Cole Information
	MARTINEZ, GERARDO J	Cole Information
	CHAVEZ, JUAN C	Cole Information
	KAYE, HELENE	Cole Information
	SLADE, GEORGE J	Cole Information
	ANLEU, MARIO R	Cole Information
	RASMUSSEN, DOUG	Cole Information
	AKHLAGHPOUR, FARIDEH	Cole Information
	LOPEZ, JULIO	Cole Information
	CANGAS, JORGE	Cole Information
	BASILE, MARIA	Cole Information
	PODSADECKI, KARNE J	Cole Information
	MATSUMUNE, MAT M	Cole Information
	MEYER, MARY	Cole Information
	AZIZI, MOHAMMA	Cole Information
	OURFALIAN, JOHN O	Cole Information
	HINDS, ROHAN S	Cole Information
	Cangas Jorge	Pacific Bell

FINDINGS

Year	*Uses*	*Source*
1995	Dukes Jesse	Pacific Bell
	Harvey Nicole	Pacific Bell
	Hinos Robin	Pacific Bell
	Lopez Julio & Miriam	Pacific Bell
	Rezai Shahira	Pacific Bell
	White John J	Pacific Bell
1992	HINOS, ROBIN	Cole Information
	GARCIA, IRENE	Cole Information
	HINOS, ROBIN	Cole Information
	GARCIA, IRENE	Cole Information
1991	Ausley N&M	Pacific Bell
	Bondurant Albert J & Beverly	Pacific Bell
	Cangas Jorge	Pacific Bell
	Cangas L & Bl	Pacific Bell
	De Maria Lorraine	Pacific Bell
	De Maria Mvargaret	Pacific Bell
	be Maria V	Pacific Bell
	Demarie E	Pacific Bell
	De Marinis C	Pacific Bell
	Dukes Jesse	Pacific Bell
	Dukes Ken	Pacific Bell
	Kukow ski Richard	Pacific Bell
	Kukta G&D	Pacific Bell
	Mall Robt	Pacific Bell
	Mall Sign Service	Pacific Bell
	Mallach Connie GHis	Pacific Bell
	Mallach Julia	Pacific Bell
	Rezai Shahira	Pacific Bell
	Saenz Debbie	Pacific Bell
	Wegner Bart	Pacific Bell
	White John J	Pacific Bell
	White John L	Pacific Bell

FINDINGS

WOODLEY PL UNIT 1

8338 WOODLEY PL UNIT 1

Year	Uses	Source
2020	JOHN WHITE	EDR Digital Archive
	JOHN WHITE	EDR Digital Archive

WOODLEY PL UNIT 10

8338 WOODLEY PL UNIT 10

Year	Uses	Source
2020	MODESTO FUENTES	EDR Digital Archive
	LOIDA RODRIGUEZ	EDR Digital Archive
	MODESTO FUENTES	EDR Digital Archive
	LOIDA RODRIGUEZ	EDR Digital Archive

WOODLEY PL UNIT 11

8338 WOODLEY PL UNIT 11

Year	Uses	Source
2020	GERALD WOOTEN	EDR Digital Archive
	GERALD WOOTEN	EDR Digital Archive

WOODLEY PL UNIT 12

8338 WOODLEY PL UNIT 12

Year	Uses	Source
2020	HECTOR CHAVEZ	EDR Digital Archive
	HECTOR CHAVEZ	EDR Digital Archive

WOODLEY PL UNIT 14

8338 WOODLEY PL UNIT 14

Year	Uses	Source
2020	SAM XIAOWEI	EDR Digital Archive
	SAM XIAOWEI	EDR Digital Archive

WOODLEY PL UNIT 15

8338 WOODLEY PL UNIT 15

Year	Uses	Source
2020	GUILLERMO ZUNIGA	EDR Digital Archive
	ISAEL LOPEZ	EDR Digital Archive
	JULIO LOPEZ	EDR Digital Archive
	GUILLERMO ZUNIGA	EDR Digital Archive
	ISAEL LOPEZ	EDR Digital Archive
	JULIO LOPEZ	EDR Digital Archive

WOODLEY PL UNIT 16

8338 WOODLEY PL UNIT 16

Year	Uses	Source
2020	NEAL YOSHIDA	EDR Digital Archive
	NEAL YOSHIDA	EDR Digital Archive

WOODLEY PL UNIT 17

8338 WOODLEY PL UNIT 17

Year	Uses	Source
2020	EDDIE GOMEZ	EDR Digital Archive
	EDDIE GOMEZ	EDR Digital Archive

WOODLEY PL UNIT 19

8338 WOODLEY PL UNIT 19

Year	Uses	Source
2020	MAI EBBETS	EDR Digital Archive
	MAI EBBETS	EDR Digital Archive

WOODLEY PL UNIT 20

8338 WOODLEY PL UNIT 20

Year	Uses	Source
2020	SUSAN MONSON	EDR Digital Archive
	JAVIER HERNANDEZ	EDR Digital Archive

Year	Uses	Source
2020	SUSAN MONSON	EDR Digital Archive
	JAVIER HERNANDEZ	EDR Digital Archive

WOODLEY PL UNIT 22

8338 WOODLEY PL UNIT 22

Year	Uses	Source
2020	SERGIO OROZCO	EDR Digital Archive
	SONIA MONGE	EDR Digital Archive
	SERGIO OROZCO	EDR Digital Archive
	SONIA MONGE	EDR Digital Archive

WOODLEY PL UNIT 23

8338 WOODLEY PL UNIT 23

Year	Uses	Source
2020	MARICELA GARCIA	EDR Digital Archive
	MIGUEL GARCIA	EDR Digital Archive
	MARICELA GARCIA	EDR Digital Archive
	MIGUEL GARCIA	EDR Digital Archive

WOODLEY PL UNIT 24

8338 WOODLEY PL UNIT 24

Year	Uses	Source
2020	ALLEN SHNITZER	EDR Digital Archive
	ALLEN SHNITZER	EDR Digital Archive

WOODLEY PL UNIT 25

8338 WOODLEY PL UNIT 25

Year	Uses	Source
2020	DEXTER REPOLLO	EDR Digital Archive
	DEXTER REPOLLO	EDR Digital Archive

FINDINGS

WOODLEY PL UNIT 26

8338 WOODLEY PL UNIT 26

Year	*Uses*	*Source*
2020	DENISE CHAPNICK	EDR Digital Archive
	DENISE CHAPNICK	EDR Digital Archive

WOODLEY PL UNIT 27

8338 WOODLEY PL UNIT 27

Year	*Uses*	*Source*
2020	KRISTOFER MAGPANTAY	EDR Digital Archive
	KRISTOFER MAGPANTAY	EDR Digital Archive

WOODLEY PL UNIT 28

8338 WOODLEY PL UNIT 28

Year	*Uses*	*Source*
2020	LILIA MARTINEZ	EDR Digital Archive
	LILIA MARTINEZ	EDR Digital Archive

WOODLEY PL UNIT 29

8338 WOODLEY PL UNIT 29

Year	*Uses*	*Source*
2020	ROBIN HINDS	EDR Digital Archive
	ROBIN HINDS	EDR Digital Archive

WOODLEY PL UNIT 30

8338 WOODLEY PL UNIT 30

Year	*Uses*	*Source*
2020	MACARIA MEDRANO	EDR Digital Archive
	MACARIA MEDRANO	EDR Digital Archive

FINDINGS

WOODLEY PL UNIT 31

8338 WOODLEY PL UNIT 31

Year	Uses	Source
2020	KARNE PODSADECKI	EDR Digital Archive
	KARNE PODSADECKI	EDR Digital Archive

WOODLEY PL UNIT 33

8338 WOODLEY PL UNIT 33

Year	Uses	Source
2020	HELENE KAYE	EDR Digital Archive
	HELENE LANDSMAN	EDR Digital Archive
	ELVIA STORK	EDR Digital Archive
	HELENE KAYE	EDR Digital Archive
	HELENE LANDSMAN	EDR Digital Archive
	ELVIA STORK	EDR Digital Archive

WOODLEY PL UNIT 35

8338 WOODLEY PL UNIT 35

Year	Uses	Source
2020	JAIME GARCIA	EDR Digital Archive
	JAIME GARCIA	EDR Digital Archive

WOODLEY PL UNIT 37

8338 WOODLEY PL UNIT 37

Year	Uses	Source
2020	MARSHEILLA KIBBLE	EDR Digital Archive
	TIANI POTTS	EDR Digital Archive
	KATHERN CASTILLA	EDR Digital Archive
	SHANIKA POTTS	EDR Digital Archive
	MARSHEILLA KIBBLE	EDR Digital Archive
	TIANI POTTS	EDR Digital Archive
	KATHERN CASTILLA	EDR Digital Archive
	SHANIKA POTTS	EDR Digital Archive

FINDINGS

WOODLEY PL UNIT 39

8338 WOODLEY PL UNIT 39

Year	*Uses*	*Source*
2020	ALBANO VILLATORO	EDR Digital Archive
	BRYAN VILLATORO	EDR Digital Archive
	ANA VILLATORO	EDR Digital Archive
	JOCELYN VILLATORO	EDR Digital Archive
	ALBANO VILLATORO	EDR Digital Archive
	BRYAN VILLATORO	EDR Digital Archive
	ANA VILLATORO	EDR Digital Archive
	JOCELYN VILLATORO	EDR Digital Archive

WOODLEY PL UNIT 40

8338 WOODLEY PL UNIT 40

Year	*Uses*	*Source*
2020	SALVADOR BELTRAN	EDR Digital Archive
	JASON BELTRAN	EDR Digital Archive
	MARIA HENRIQUEZ	EDR Digital Archive
	SALVADOR BELTRAN	EDR Digital Archive
	JASON BELTRAN	EDR Digital Archive
	MARIA HENRIQUEZ	EDR Digital Archive

WOODLEY PL UNIT 41

8338 WOODLEY PL UNIT 41

Year	*Uses*	*Source*
2020	BLANCA MILGAREJO	EDR Digital Archive
	BLANCA MILGAREJO	EDR Digital Archive

WOODLEY PL UNIT 42

8338 WOODLEY PL UNIT 42

Year	*Uses*	*Source*
2020	LUANNE PRINGLE	EDR Digital Archive
	ELIDE HAMAM	EDR Digital Archive

Year	Uses	Source
2020	LUANNE PRINGLE	EDR Digital Archive
	ELIDE HAMAM	EDR Digital Archive

WOODLEY PL UNIT 43

8338 WOODLEY PL UNIT 43

Year	Uses	Source
2020	SYBIL BATISTE	EDR Digital Archive
	STEPHEN BATISTE	EDR Digital Archive
	SYBIL BATISTE	EDR Digital Archive
	STEPHEN BATISTE	EDR Digital Archive

WOODLEY PL UNIT 44

8338 WOODLEY PL UNIT 44

Year	Uses	Source
2020	ALFONSO HERNANDEZ	EDR Digital Archive
	ALFONSO HERNANDEZ	EDR Digital Archive

WOODLEY PL UNIT 45

8338 WOODLEY PL UNIT 45

Year	Uses	Source
2020	RICARDO MIRON	EDR Digital Archive
	MARTHA MIRON	EDR Digital Archive
	MARIA ZAMBRANO	EDR Digital Archive
	RICARDO MIRON	EDR Digital Archive
	MARTHA MIRON	EDR Digital Archive
	MARIA ZAMBRANO	EDR Digital Archive

WOODLEY PL UNIT 46

8338 WOODLEY PL UNIT 46

Year	Uses	Source
2020	PATRICIA MORENO	EDR Digital Archive
	OSCAR MORENO	EDR Digital Archive
	PATRICIA MORENO	EDR Digital Archive

Year	Uses	Source
2020	OSCAR MORENO	EDR Digital Archive

WOODLEY PL UNIT 47

8338 WOODLEY PL UNIT 47

Year	Uses	Source
2020	PAUL COLMAN	EDR Digital Archive
	PAUL COLMAN	EDR Digital Archive

WOODLEY PL UNIT 49

8338 WOODLEY PL UNIT 49

Year	Uses	Source
2020	ALECSANDRA LACSAMANA	EDR Digital Archive
	ROMELIO LACSAMANA	EDR Digital Archive
	ALECSANDRA LACSAMANA	EDR Digital Archive
	ROMELIO LACSAMANA	EDR Digital Archive

WOODLEY PL UNIT 5

8338 WOODLEY PL UNIT 5

Year	Uses	Source
2020	ALEJANDRO ARTEAGA	EDR Digital Archive
	CELIA GUZMAN	EDR Digital Archive
	INES CASTRO	EDR Digital Archive
	ALEJANDRO ARTEAGA	EDR Digital Archive
	CELIA GUZMAN	EDR Digital Archive
	INES CASTRO	EDR Digital Archive

WOODLEY PL UNIT 50

8338 WOODLEY PL UNIT 50

Year	Uses	Source
2020	RIGOBERTO LOPEZ	EDR Digital Archive
	RIGOBERTO LOPEZ	EDR Digital Archive

FINDINGS

WOODLEY PL UNIT 51

8338 WOODLEY PL UNIT 51

Year	Uses	Source
2020	ALEJANDRO NOYOLA	EDR Digital Archive
	EMERITA NOYOLA	EDR Digital Archive
	JESENIA GUTIERREZ	EDR Digital Archive
	YESENIA NOYOLA	EDR Digital Archive
	ALEJANDRO NOYOLA	EDR Digital Archive
	EMERITA NOYOLA	EDR Digital Archive
	JESENIA GUTIERREZ	EDR Digital Archive
	YESENIA NOYOLA	EDR Digital Archive

WOODLEY PL UNIT 52

8338 WOODLEY PL UNIT 52

Year	Uses	Source
2020	JOHANNA ENRIQUEZ	EDR Digital Archive
	JOHANNA ENRIQUEZ	EDR Digital Archive

WOODLEY PL UNIT 6

8338 WOODLEY PL UNIT 6

Year	Uses	Source
2020	JANNIE PHANG	EDR Digital Archive
	ROSITA VILLALOBOS	EDR Digital Archive
	SHERWIN PALAD	EDR Digital Archive
	JANNIE PHANG	EDR Digital Archive
	ROSITA VILLALOBOS	EDR Digital Archive
	SHERWIN PALAD	EDR Digital Archive

FINDINGS

ADJOINING PROPERTY: ADDRESSES NOT IDENTIFIED IN RESEARCH SOURCE

The following Adjoining Property addresses were researched for this report, and the addresses were not identified in research source.

Address Researched	Address Not Identified in Research Source
16000 STRATHERN ST	2020, 2017, 2014, 2010, 2006, 2005, 2004, 2003, 2001, 2000, 1999, 1996, 1992, 1991, 1990, 1986, 1985, 1981, 1980, 1976, 1975, 1972, 1971, 1970, 1969, 1967, 1966, 1965, 1964, 1963, 1962, 1961, 1960, 1958, 1957, 1956, 1955, 1954, 1952, 1951, 1950, 1949, 1948, 1947, 1946, 1945, 1944, 1942, 1940, 1939, 1938, 1937, 1936, 1935, 1934, 1933, 1932, 1931, 1930, 1929, 1928, 1927, 1926, 1925, 1924, 1923, 1921, 1920
16000 STRATHERN ST	2020, 2017, 2014, 2010, 2006, 2005, 2004, 2003, 2001, 2000, 1999, 1996, 1995, 1991, 1990, 1986, 1985, 1981, 1980, 1976, 1975, 1972, 1971, 1970, 1969, 1967, 1966, 1965, 1964, 1963, 1962, 1961, 1960, 1958, 1957, 1956, 1955, 1954, 1952, 1951, 1950, 1949, 1948, 1947, 1946, 1945, 1944, 1942, 1940, 1939, 1938, 1937, 1936, 1935, 1934, 1933, 1932, 1931, 1930, 1929, 1928, 1927, 1926, 1925, 1924, 1923, 1921, 1920
16000 STRATHERN ST	2020, 2017, 2014, 2010, 2006, 2004, 2003, 2001, 2000, 1999, 1996, 1995, 1992, 1991, 1990, 1986, 1985, 1981, 1980, 1976, 1975, 1972, 1971, 1970, 1969, 1967, 1966, 1965, 1964, 1963, 1962, 1961, 1960, 1958, 1957, 1956, 1955, 1954, 1952, 1951, 1950, 1949, 1948, 1947, 1946, 1945, 1944, 1942, 1940, 1939, 1938, 1937, 1936, 1935, 1934, 1933, 1932, 1931, 1930, 1929, 1928, 1927, 1926, 1925, 1924, 1923, 1921, 1920
16000 STRATHERN ST	2017, 2014, 2010, 2006, 2005, 2004, 2003, 2001, 2000, 1999, 1996, 1995, 1992, 1991, 1990, 1986, 1985, 1981, 1980, 1976, 1975, 1972, 1971, 1970, 1969, 1967, 1966, 1965, 1964, 1963, 1962, 1961, 1960, 1958, 1957, 1956, 1955, 1954, 1952, 1951, 1950, 1949, 1948, 1947, 1946, 1945, 1944, 1942, 1940, 1939, 1938, 1937, 1936, 1935, 1934, 1933, 1932, 1931, 1930, 1929, 1928, 1927, 1926, 1925, 1924, 1923, 1921, 1920
16000 STRATHERN ST	2020, 2017, 2010, 2006, 2005, 2004, 2003, 2001, 2000, 1999, 1996, 1995, 1992, 1991, 1990, 1986, 1985, 1981, 1980, 1976, 1975, 1972, 1971, 1970, 1969, 1967, 1966, 1965, 1964, 1963, 1962, 1961, 1960, 1958, 1957, 1956, 1955, 1954, 1952, 1951, 1950, 1949, 1948, 1947, 1946, 1945, 1944, 1942, 1940, 1939, 1938, 1937, 1936, 1935, 1934, 1933, 1932, 1931, 1930, 1929, 1928, 1927, 1926, 1925, 1924, 1923, 1921, 1920
16000 STRATHERN ST	2020, 2017, 2014, 2006, 2005, 2004, 2003, 2001, 2000, 1999, 1996, 1995, 1992, 1991, 1990, 1986, 1985, 1981, 1980, 1976, 1975, 1972, 1971, 1970, 1969, 1967, 1966, 1965, 1964, 1963, 1962, 1961, 1960, 1958, 1957, 1956, 1955, 1954, 1952, 1951, 1950, 1949, 1948, 1947, 1946, 1945, 1944, 1942, 1940, 1939, 1938, 1937, 1936, 1935, 1934, 1933, 1932, 1931, 1930, 1929, 1928, 1927, 1926, 1925, 1924, 1923, 1921, 1920
16010 STRATHERN	2020, 2017, 2014, 2010, 2006, 2005, 2004, 2003, 2001, 2000, 1999, 1996, 1995, 1992, 1991, 1986, 1985, 1981, 1980, 1976, 1975, 1972, 1971, 1970, 1969, 1967, 1966, 1965, 1964, 1963, 1962, 1961, 1960, 1958, 1957, 1956, 1955, 1954, 1952, 1951, 1950, 1949, 1948, 1947, 1946, 1945, 1944, 1942, 1940, 1939, 1938, 1937, 1936, 1935, 1934, 1933, 1932, 1931, 1930, 1929, 1928, 1927, 1926, 1925, 1924, 1923, 1921, 1920

FINDINGS

Address Researched	Address Not Identified in Research Source
16010 STRATHERN ST	2020, 2017, 2014, 2010, 2006, 2005, 2004, 2003, 2001, 2000, 1999, 1996, 1995, 1991, 1990, 1986, 1985, 1981, 1980, 1976, 1975, 1972, 1971, 1970, 1969, 1967, 1966, 1965, 1964, 1963, 1962, 1961, 1960, 1958, 1957, 1956, 1955, 1954, 1952, 1951, 1950, 1949, 1948, 1947, 1946, 1945, 1944, 1942, 1940, 1939, 1938, 1937, 1936, 1935, 1934, 1933, 1932, 1931, 1930, 1929, 1928, 1927, 1926, 1925, 1924, 1923, 1921, 1920
16010 STRATHERN ST	2020, 2017, 2014, 2010, 2006, 2005, 2004, 2003, 2001, 2000, 1999, 1996, 1995, 1992, 1990, 1986, 1985, 1981, 1980, 1976, 1975, 1972, 1971, 1970, 1969, 1967, 1966, 1965, 1964, 1963, 1962, 1961, 1960, 1958, 1957, 1956, 1955, 1954, 1952, 1951, 1950, 1949, 1948, 1947, 1946, 1945, 1944, 1942, 1940, 1939, 1938, 1937, 1936, 1935, 1934, 1933, 1932, 1931, 1930, 1929, 1928, 1927, 1926, 1925, 1924, 1923, 1921, 1920
16010 STRATHERN ST	2020, 2017, 2014, 2010, 2006, 2005, 2004, 2003, 2001, 2000, 1999, 1996, 1992, 1991, 1990, 1986, 1985, 1981, 1980, 1976, 1975, 1972, 1971, 1970, 1969, 1967, 1966, 1965, 1964, 1963, 1962, 1961, 1960, 1958, 1957, 1956, 1955, 1954, 1952, 1951, 1950, 1949, 1948, 1947, 1946, 1945, 1944, 1942, 1940, 1939, 1938, 1937, 1936, 1935, 1934, 1933, 1932, 1931, 1930, 1929, 1928, 1927, 1926, 1925, 1924, 1923, 1921, 1920
16010 STRATHERN ST	2020, 2017, 2014, 2010, 2006, 2005, 2004, 2003, 2000, 1999, 1996, 1995, 1992, 1991, 1990, 1986, 1985, 1981, 1980, 1976, 1975, 1972, 1971, 1970, 1969, 1967, 1966, 1965, 1964, 1963, 1962, 1961, 1960, 1958, 1957, 1956, 1955, 1954, 1952, 1951, 1950, 1949, 1948, 1947, 1946, 1945, 1944, 1942, 1940, 1939, 1938, 1937, 1936, 1935, 1934, 1933, 1932, 1931, 1930, 1929, 1928, 1927, 1926, 1925, 1924, 1923, 1921, 1920
16010 STRATHERN ST	2020, 2017, 2014, 2010, 2006, 2004, 2003, 2001, 2000, 1999, 1996, 1995, 1992, 1991, 1990, 1986, 1985, 1981, 1980, 1976, 1975, 1972, 1971, 1970, 1969, 1967, 1966, 1965, 1964, 1963, 1962, 1961, 1960, 1958, 1957, 1956, 1955, 1954, 1952, 1951, 1950, 1949, 1948, 1947, 1946, 1945, 1944, 1942, 1940, 1939, 1938, 1937, 1936, 1935, 1934, 1933, 1932, 1931, 1930, 1929, 1928, 1927, 1926, 1925, 1924, 1923, 1921, 1920
16010 STRATHERN ST	2020, 2017, 2014, 2010, 2006, 2005, 2003, 2001, 2000, 1999, 1996, 1995, 1992, 1991, 1990, 1986, 1985, 1981, 1980, 1976, 1975, 1972, 1971, 1970, 1969, 1967, 1966, 1965, 1964, 1963, 1962, 1961, 1960, 1958, 1957, 1956, 1955, 1954, 1952, 1951, 1950, 1949, 1948, 1947, 1946, 1945, 1944, 1942, 1940, 1939, 1938, 1937, 1936, 1935, 1934, 1933, 1932, 1931, 1930, 1929, 1928, 1927, 1926, 1925, 1924, 1923, 1921, 1920
16010 STRATHERN ST	2020, 2017, 2014, 2006, 2005, 2004, 2003, 2001, 2000, 1999, 1996, 1995, 1992, 1991, 1990, 1986, 1985, 1981, 1980, 1976, 1975, 1972, 1971, 1970, 1969, 1967, 1966, 1965, 1964, 1963, 1962, 1961, 1960, 1958, 1957, 1956, 1955, 1954, 1952, 1951, 1950, 1949, 1948, 1947, 1946, 1945, 1944, 1942, 1940, 1939, 1938, 1937, 1936, 1935, 1934, 1933, 1932, 1931, 1930, 1929, 1928, 1927, 1926, 1925, 1924, 1923, 1921, 1920
16010 STRATHERN ST	2020, 2017, 2010, 2006, 2005, 2004, 2003, 2001, 2000, 1999, 1996, 1995, 1992, 1991, 1990, 1986, 1985, 1981, 1980, 1976, 1975, 1972, 1971, 1970, 1969, 1967, 1966, 1965, 1964, 1963, 1962, 1961, 1960, 1958, 1957, 1956, 1955, 1954, 1952, 1951, 1950, 1949, 1948, 1947, 1946, 1945, 1944, 1942, 1940, 1939, 1938, 1937, 1936, 1935, 1934, 1933, 1932, 1931, 1930, 1929, 1928, 1927, 1926, 1925, 1924, 1923, 1921, 1920
16010 STRATHERN ST	2020, 2017, 2014, 2010, 2005, 2004, 2003, 2001, 2000, 1999, 1996, 1995, 1992, 1991, 1990, 1986, 1985, 1981, 1980, 1976, 1975, 1972, 1971, 1970, 1969, 1967, 1966, 1965, 1964, 1963, 1962, 1961, 1960, 1958, 1957, 1956, 1955, 1954, 1952, 1951, 1950, 1949, 1948, 1947, 1946, 1945, 1944, 1942, 1940, 1939, 1938, 1937, 1936, 1935, 1934, 1933, 1932, 1931, 1930, 1929, 1928, 1927, 1926, 1925, 1924, 1923, 1921, 1920

FINDINGS

Address Researched	Address Not Identified in Research Source
16010 STRATHERN ST	2017, 2014, 2010, 2006, 2005, 2004, 2003, 2001, 2000, 1999, 1996, 1995, 1992, 1991, 1990, 1986, 1985, 1981, 1980, 1976, 1975, 1972, 1971, 1970, 1969, 1967, 1966, 1965, 1964, 1963, 1962, 1961, 1960, 1958, 1957, 1956, 1955, 1954, 1952, 1951, 1950, 1949, 1948, 1947, 1946, 1945, 1944, 1942, 1940, 1939, 1938, 1937, 1936, 1935, 1934, 1933, 1932, 1931, 1930, 1929, 1928, 1927, 1926, 1925, 1924, 1923, 1921, 1920
16010 STRATHERN ST	2020, 2017, 2014, 2010, 2006, 2005, 2004, 2003, 2001, 2000, 1999, 1996, 1995, 1992, 1991, 1990, 1986, 1985, 1981, 1980, 1976, 1975, 1972, 1971, 1970, 1969, 1967, 1966, 1965, 1964, 1963, 1962, 1961, 1960, 1958, 1957, 1956, 1955, 1954, 1952, 1951, 1950, 1949, 1948, 1947, 1946, 1945, 1944, 1942, 1939, 1938, 1937, 1936, 1935, 1934, 1933, 1932, 1931, 1930, 1929, 1928, 1927, 1926, 1925, 1924, 1923, 1921, 1920
16018 STRATHERN ST	2020, 2017, 2014, 2010, 2005, 2004, 2003, 2001, 2000, 1999, 1996, 1995, 1992, 1991, 1990, 1986, 1985, 1981, 1980, 1976, 1975, 1972, 1971, 1970, 1969, 1967, 1966, 1965, 1964, 1963, 1962, 1961, 1960, 1958, 1957, 1956, 1955, 1954, 1952, 1951, 1950, 1949, 1948, 1947, 1946, 1945, 1944, 1942, 1940, 1939, 1938, 1937, 1936, 1935, 1934, 1933, 1932, 1931, 1930, 1929, 1928, 1927, 1926, 1925, 1924, 1923, 1921, 1920
16018 STRATHERN ST	2020, 2017, 2010, 2006, 2005, 2004, 2003, 2001, 2000, 1999, 1996, 1995, 1992, 1991, 1990, 1986, 1985, 1981, 1980, 1976, 1975, 1972, 1971, 1970, 1969, 1967, 1966, 1965, 1964, 1963, 1962, 1961, 1960, 1958, 1957, 1956, 1955, 1954, 1952, 1951, 1950, 1949, 1948, 1947, 1946, 1945, 1944, 1942, 1940, 1939, 1938, 1937, 1936, 1935, 1934, 1933, 1932, 1931, 1930, 1929, 1928, 1927, 1926, 1925, 1924, 1923, 1921, 1920
16018 STRATHERN ST	2020, 2017, 2014, 2006, 2005, 2004, 2003, 2001, 2000, 1999, 1996, 1995, 1992, 1991, 1990, 1986, 1985, 1981, 1980, 1976, 1975, 1972, 1971, 1970, 1969, 1967, 1966, 1965, 1964, 1963, 1962, 1961, 1960, 1958, 1957, 1956, 1955, 1954, 1952, 1951, 1950, 1949, 1948, 1947, 1946, 1945, 1944, 1942, 1940, 1939, 1938, 1937, 1936, 1935, 1934, 1933, 1932, 1931, 1930, 1929, 1928, 1927, 1926, 1925, 1924, 1923, 1921, 1920
16018 STRATHERN ST	2020, 2017, 2014, 2010, 2006, 2004, 2003, 2001, 2000, 1999, 1996, 1995, 1992, 1991, 1990, 1986, 1985, 1981, 1980, 1976, 1975, 1972, 1971, 1970, 1969, 1967, 1966, 1965, 1964, 1963, 1962, 1961, 1960, 1958, 1957, 1956, 1955, 1954, 1952, 1951, 1950, 1949, 1948, 1947, 1946, 1945, 1944, 1942, 1940, 1939, 1938, 1937, 1936, 1935, 1934, 1933, 1932, 1931, 1930, 1929, 1928, 1927, 1926, 1925, 1924, 1923, 1921, 1920
16046 BLYTHE ST	2017, 2014, 2010, 2006, 2005, 2004, 2003, 2001, 2000, 1999, 1996, 1995, 1992, 1991, 1990, 1986, 1985, 1981, 1980, 1976, 1975, 1972, 1971, 1970, 1969, 1967, 1966, 1965, 1964, 1963, 1962, 1961, 1960, 1958, 1957, 1956, 1955, 1954, 1952, 1951, 1950, 1949, 1948, 1947, 1946, 1945, 1944, 1942, 1940, 1939, 1938, 1937, 1936, 1935, 1934, 1933, 1932, 1931, 1930, 1929, 1928, 1927, 1926, 1925, 1924, 1923, 1921, 1920
16084 ROSCOE BLVD	2020, 2017, 2014, 2010, 2005, 2004, 2003, 2001, 2000, 1999, 1996, 1995, 1992, 1991, 1990, 1986, 1985, 1981, 1980, 1976, 1975, 1972, 1971, 1970, 1969, 1967, 1966, 1965, 1964, 1963, 1962, 1961, 1960, 1958, 1957, 1956, 1955, 1954, 1952, 1951, 1950, 1949, 1948, 1947, 1946, 1945, 1944, 1942, 1940, 1939, 1938, 1937, 1936, 1935, 1934, 1933, 1932, 1931, 1930, 1929, 1928, 1927, 1926, 1925, 1924, 1923, 1921, 1920
16100 DAILY DR	2020, 2017, 2014, 2010, 2006, 2005, 2004, 2003, 2000, 1999, 1996, 1995, 1992, 1991, 1990, 1986, 1985, 1981, 1980, 1976, 1975, 1972, 1971, 1970, 1969, 1967, 1966, 1965, 1964, 1963, 1962, 1961, 1960, 1958, 1957, 1956, 1955, 1954, 1952, 1951, 1950, 1949, 1948, 1947, 1946, 1945, 1944, 1942, 1940, 1939, 1938, 1937, 1936, 1935, 1934, 1933, 1932, 1931, 1930, 1929, 1928, 1927, 1926, 1925, 1924, 1923, 1921, 1920

FINDINGS

Address Researched	Address Not Identified in Research Source
16100 DAILY DR	2020, 2017, 2014, 2010, 2006, 2005, 2004, 2003, 2001, 2000, 1999, 1996, 1995, 1992, 1991, 1990, 1986, 1981, 1980, 1976, 1975, 1972, 1971, 1970, 1969, 1967, 1966, 1965, 1964, 1963, 1962, 1961, 1960, 1958, 1957, 1956, 1955, 1954, 1952, 1951, 1950, 1949, 1948, 1947, 1946, 1945, 1944, 1942, 1940, 1939, 1938, 1937, 1936, 1935, 1934, 1933, 1932, 1931, 1930, 1929, 1928, 1927, 1926, 1925, 1924, 1923, 1921, 1920
16100 DAILY DR	2020, 2017, 2014, 2010, 2006, 2005, 2004, 2003, 2000, 1999, 1996, 1995, 1992, 1991, 1990, 1986, 1985, 1981, 1980, 1976, 1975, 1972, 1971, 1970, 1969, 1967, 1966, 1965, 1964, 1963, 1962, 1961, 1960, 1958, 1957, 1956, 1955, 1954, 1952, 1951, 1950, 1949, 1948, 1947, 1946, 1945, 1944, 1942, 1940, 1939, 1938, 1937, 1936, 1935, 1934, 1933, 1932, 1931, 1930, 1929, 1928, 1927, 1926, 1925, 1924, 1923, 1921, 1920
16100 DAILY DR	2020, 2017, 2014, 2010, 2006, 2005, 2004, 2003, 2001, 2000, 1999, 1996, 1995, 1992, 1991, 1990, 1986, 1981, 1980, 1976, 1975, 1972, 1971, 1970, 1969, 1967, 1966, 1965, 1964, 1963, 1962, 1961, 1960, 1958, 1957, 1956, 1955, 1954, 1952, 1951, 1950, 1949, 1948, 1947, 1946, 1945, 1944, 1942, 1940, 1939, 1938, 1937, 1936, 1935, 1934, 1933, 1932, 1931, 1930, 1929, 1928, 1927, 1926, 1925, 1924, 1923, 1921, 1920
16135 ROSCOE BLVD	2020, 2017, 2014, 2010, 2006, 2005, 2004, 2003, 2001, 2000, 1999, 1996, 1995, 1992, 1991, 1990, 1986, 1981, 1980, 1976, 1975, 1972, 1971, 1970, 1969, 1967, 1966, 1965, 1964, 1963, 1962, 1961, 1960, 1958, 1957, 1956, 1955, 1954, 1952, 1951, 1950, 1949, 1948, 1947, 1946, 1945, 1944, 1942, 1940, 1939, 1938, 1937, 1936, 1935, 1934, 1933, 1932, 1931, 1930, 1929, 1928, 1927, 1926, 1925, 1924, 1923, 1921, 1920
16135 ROSCOE BLVD	2020, 2017, 2014, 2010, 2006, 2005, 2004, 2003, 2001, 2000, 1999, 1996, 1995, 1992, 1990, 1986, 1985, 1981, 1980, 1976, 1975, 1972, 1971, 1970, 1969, 1967, 1966, 1965, 1964, 1963, 1962, 1961, 1960, 1958, 1957, 1956, 1955, 1954, 1952, 1951, 1950, 1949, 1948, 1947, 1946, 1945, 1944, 1942, 1940, 1939, 1938, 1937, 1936, 1935, 1934, 1933, 1932, 1931, 1930, 1929, 1928, 1927, 1926, 1925, 1924, 1923, 1921, 1920
16135 ROSCOE BLVD	2020, 2017, 2014, 2010, 2006, 2005, 2004, 2003, 2001, 2000, 1999, 1996, 1995, 1991, 1990, 1986, 1985, 1981, 1980, 1976, 1975, 1972, 1971, 1970, 1969, 1967, 1966, 1965, 1964, 1963, 1962, 1961, 1960, 1958, 1957, 1956, 1955, 1954, 1952, 1951, 1950, 1949, 1948, 1947, 1946, 1945, 1944, 1942, 1940, 1939, 1938, 1937, 1936, 1935, 1934, 1933, 1932, 1931, 1930, 1929, 1928, 1927, 1926, 1925, 1924, 1923, 1921, 1920
16135 ROSCOE BLVD	2020, 2017, 2014, 2010, 2006, 2005, 2004, 2003, 2001, 2000, 1999, 1996, 1995, 1992, 1991, 1990, 1986, 1985, 1981, 1980, 1976, 1975, 1972, 1971, 1970, 1969, 1967, 1966, 1965, 1964, 1963, 1962, 1961, 1960, 1958, 1957, 1955, 1954, 1952, 1951, 1950, 1949, 1948, 1947, 1946, 1945, 1944, 1942, 1940, 1939, 1938, 1937, 1936, 1935, 1934, 1933, 1932, 1931, 1930, 1929, 1928, 1927, 1926, 1925, 1924, 1923, 1921, 1920
16135 ROSCOE BLVD	2020, 2017, 2014, 2010, 2006, 2005, 2004, 2003, 2001, 2000, 1999, 1996, 1992, 1991, 1990, 1986, 1985, 1981, 1980, 1976, 1975, 1972, 1971, 1970, 1969, 1967, 1966, 1965, 1964, 1963, 1962, 1961, 1960, 1958, 1957, 1956, 1955, 1954, 1952, 1951, 1950, 1949, 1948, 1947, 1946, 1945, 1944, 1942, 1940, 1939, 1938, 1937, 1936, 1935, 1934, 1933, 1932, 1931, 1930, 1929, 1928, 1927, 1926, 1925, 1924, 1923, 1921, 1920
16135 ROSCOE BLVD	2020, 2017, 2014, 2010, 2006, 2005, 2004, 2003, 2001, 2000, 1999, 1996, 1995, 1992, 1991, 1990, 1986, 1981, 1980, 1976, 1975, 1972, 1971, 1970, 1969, 1967, 1966, 1965, 1964, 1963, 1962, 1961, 1960, 1958, 1957, 1956, 1955, 1954, 1952, 1951, 1950, 1949, 1948, 1947, 1946, 1945, 1944, 1942, 1940, 1939, 1938, 1937, 1936, 1935, 1934, 1933, 1932, 1931, 1930, 1929, 1928, 1927, 1926, 1925, 1924, 1923, 1921, 1920

FINDINGS

Address Researched	Address Not Identified in Research Source
16135 ROSCOE BLVD	2020, 2017, 2014, 2010, 2006, 2005, 2003, 2001, 2000, 1999, 1996, 1995, 1992, 1991, 1990, 1986, 1985, 1981, 1980, 1976, 1975, 1972, 1971, 1970, 1969, 1967, 1966, 1965, 1964, 1963, 1962, 1961, 1960, 1958, 1957, 1956, 1955, 1954, 1952, 1951, 1950, 1949, 1948, 1947, 1946, 1945, 1944, 1942, 1940, 1939, 1938, 1937, 1936, 1935, 1934, 1933, 1932, 1931, 1930, 1929, 1928, 1927, 1926, 1925, 1924, 1923, 1921, 1920
16135 ROSCOE BLVD	2020, 2017, 2014, 2010, 2006, 2005, 2004, 2003, 2001, 2000, 1999, 1996, 1995, 1992, 1990, 1986, 1985, 1981, 1980, 1976, 1975, 1972, 1971, 1970, 1969, 1967, 1966, 1965, 1964, 1963, 1962, 1961, 1960, 1958, 1957, 1956, 1955, 1954, 1952, 1951, 1950, 1949, 1948, 1947, 1946, 1945, 1944, 1942, 1940, 1939, 1938, 1937, 1936, 1935, 1934, 1933, 1932, 1931, 1930, 1929, 1928, 1927, 1926, 1925, 1924, 1923, 1921, 1920
16135 ROSCOE BLVD	2020, 2017, 2014, 2010, 2006, 2005, 2003, 2001, 2000, 1999, 1996, 1995, 1992, 1991, 1990, 1986, 1985, 1981, 1980, 1976, 1975, 1972, 1971, 1970, 1969, 1967, 1966, 1965, 1964, 1963, 1962, 1961, 1960, 1958, 1957, 1956, 1955, 1954, 1952, 1951, 1950, 1949, 1948, 1947, 1946, 1945, 1944, 1942, 1940, 1939, 1938, 1937, 1936, 1935, 1934, 1933, 1932, 1931, 1930, 1929, 1928, 1927, 1926, 1925, 1924, 1923, 1921, 1920
16135 ROSCOE BLVD	2020, 2017, 2010, 2006, 2005, 2004, 2003, 2001, 2000, 1999, 1996, 1995, 1992, 1991, 1990, 1986, 1985, 1981, 1980, 1976, 1975, 1972, 1971, 1970, 1969, 1967, 1966, 1965, 1964, 1963, 1962, 1961, 1960, 1958, 1957, 1956, 1955, 1954, 1952, 1951, 1950, 1949, 1948, 1947, 1946, 1945, 1944, 1942, 1940, 1939, 1938, 1937, 1936, 1935, 1934, 1933, 1932, 1931, 1930, 1929, 1928, 1927, 1926, 1925, 1924, 1923, 1921, 1920
16135 ROSCOE BLVD	2020, 2017, 2010, 2006, 2005, 2004, 2003, 2001, 2000, 1999, 1996, 1995, 1992, 1991, 1990, 1986, 1985, 1981, 1980, 1976, 1975, 1972, 1971, 1970, 1969, 1967, 1966, 1965, 1964, 1963, 1962, 1961, 1960, 1958, 1957, 1956, 1955, 1954, 1952, 1951, 1950, 1949, 1948, 1947, 1946, 1945, 1944, 1942, 1940, 1939, 1938, 1937, 1936, 1935, 1934, 1933, 1932, 1931, 1930, 1929, 1928, 1927, 1926, 1925, 1924, 1923, 1921, 1920

FINDINGS

Address Researched	Address Not Identified in Research Source
16135 ROSCOE BLVD	2020, 2017, 2014, 2010, 2006, 2005, 2004, 2003, 2001, 2000, 1999, 1996, 1995, 1992, 1991, 1990, 1986, 1985, 1981, 1980, 1976, 1975, 1972, 1971, 1970, 1969, 1967, 1966, 1965, 1964, 1963, 1962, 1961, 1960, 1958, 1957, 1955, 1954, 1952, 1951, 1950, 1949, 1948, 1947, 1946, 1945, 1944, 1942, 1940, 1939, 1938, 1937, 1936, 1935, 1934, 1933, 1932, 1931, 1930, 1929, 1928, 1927, 1926, 1925, 1924, 1923, 1921, 1920
16135 WATERMAN DR	2017, 2014, 2010, 2006, 2005, 2004, 2003, 2001, 2000, 1999, 1996, 1995, 1992, 1991, 1990, 1986, 1985, 1981, 1980, 1976, 1975, 1972, 1971, 1970, 1969, 1967, 1966, 1965, 1964, 1963, 1962, 1961, 1960, 1958, 1957, 1956, 1955, 1954, 1952, 1951, 1950, 1949, 1948, 1947, 1946, 1945, 1944, 1942, 1940, 1939, 1938, 1937, 1936, 1935, 1934, 1933, 1932, 1931, 1930, 1929, 1928, 1927, 1926, 1925, 1924, 1923, 1921, 1920
16139 WATERMAN DR	2020, 2017, 2014, 2010, 2006, 2005, 2003, 2001, 2000, 1999, 1996, 1995, 1992, 1991, 1990, 1986, 1985, 1981, 1980, 1976, 1975, 1972, 1971, 1970, 1969, 1967, 1966, 1965, 1964, 1963, 1962, 1961, 1960, 1958, 1957, 1956, 1955, 1954, 1952, 1951, 1950, 1949, 1948, 1947, 1946, 1945, 1944, 1942, 1940, 1939, 1938, 1937, 1936, 1935, 1934, 1933, 1932, 1931, 1930, 1929, 1928, 1927, 1926, 1925, 1924, 1923, 1921, 1920
16139 WATERMAN DR	2020, 2017, 2014, 2010, 2006, 2005, 2004, 2003, 2001, 2000, 1999, 1996, 1992, 1991, 1990, 1986, 1985, 1981, 1980, 1976, 1975, 1972, 1971, 1970, 1969, 1967, 1966, 1965, 1964, 1963, 1962, 1961, 1960, 1958, 1957, 1956, 1955, 1954, 1952, 1951, 1950, 1949, 1948, 1947, 1946, 1945, 1944, 1942, 1940, 1939, 1938, 1937, 1936, 1935, 1934, 1933, 1932, 1931, 1930, 1929, 1928, 1927, 1926, 1925, 1924, 1923, 1921, 1920
16139 WATERMAN DR	2020, 2017, 2014, 2010, 2006, 2005, 2004, 2003, 2000, 1999, 1996, 1995, 1992, 1991, 1990, 1986, 1985, 1981, 1980, 1976, 1975, 1972, 1971, 1970, 1969, 1967, 1966, 1965, 1964, 1963, 1962, 1961, 1960, 1958, 1957, 1956, 1955, 1954, 1952, 1951, 1950, 1949, 1948, 1947, 1946, 1945, 1944, 1942, 1940, 1939, 1938, 1937, 1936, 1935, 1934, 1933, 1932, 1931, 1930, 1929, 1928, 1927, 1926, 1925, 1924, 1923, 1921, 1920
16139 WATERMAN DR	2020, 2017, 2014, 2010, 2006, 2005, 2004, 2003, 2001, 2000, 1999, 1996, 1995, 1992, 1990, 1986, 1985, 1981, 1980, 1976, 1975, 1972, 1971, 1970, 1969, 1967, 1966, 1965, 1964, 1963, 1962, 1961, 1960, 1958, 1957, 1956, 1955, 1954, 1952, 1951, 1950, 1949, 1948, 1947, 1946, 1945, 1944, 1942, 1940, 1939, 1938, 1937, 1936, 1935, 1934, 1933, 1932, 1931, 1930, 1929, 1928, 1927, 1926, 1925, 1924, 1923, 1921, 1920
16139 WATERMAN DR	2020, 2017, 2014, 2010, 2006, 2005, 2004, 2003, 2001, 2000, 1999, 1996, 1995, 1991, 1990, 1986, 1985, 1981, 1980, 1976, 1975, 1972, 1971, 1970, 1969, 1967, 1966, 1965, 1964, 1963, 1962, 1961, 1960, 1958, 1957, 1956, 1955, 1954, 1952, 1951, 1950, 1949, 1948, 1947, 1946, 1945, 1944, 1942, 1940, 1939, 1938, 1937, 1936, 1935, 1934, 1933, 1932, 1931, 1930, 1929, 1928, 1927, 1926, 1925, 1924, 1923, 1921, 1920
16140 RAYMER	2020, 2017, 2014, 2010, 2006, 2005, 2004, 2003, 2001, 2000, 1999, 1996, 1995, 1992, 1991, 1990, 1985, 1981, 1980, 1976, 1975, 1972, 1971, 1970, 1969, 1967, 1966, 1965, 1964, 1963, 1962, 1961, 1960, 1958, 1957, 1956, 1955, 1954, 1952, 1951, 1950, 1949, 1948, 1947, 1946, 1945, 1944, 1942, 1940, 1939, 1938, 1937, 1936, 1935, 1934, 1933, 1932, 1931, 1930, 1929, 1928, 1927, 1926, 1925, 1924, 1923, 1921, 1920
16140 RAYMER	2020, 2017, 2014, 2010, 2006, 2005, 2004, 2003, 2001, 2000, 1999, 1996, 1995, 1992, 1991, 1986, 1985, 1981, 1980, 1976, 1975, 1972, 1971, 1970, 1969, 1967, 1966, 1965, 1964, 1963, 1962, 1961, 1960, 1958, 1957, 1956, 1955, 1954, 1952, 1951, 1950, 1949, 1948, 1947, 1946, 1945, 1944, 1942, 1940, 1939, 1938, 1937, 1936, 1935, 1934, 1933, 1932, 1931, 1930, 1929, 1928, 1927, 1926, 1925, 1924, 1923, 1921, 1920

FINDINGS

Address Researched	Address Not Identified in Research Source
16140 RAYMER	2020, 2017, 2014, 2010, 2006, 2005, 2004, 2003, 2001, 2000, 1999, 1996, 1995, 1992, 1991, 1990, 1986, 1985, 1980, 1976, 1975, 1972, 1971, 1970, 1969, 1967, 1966, 1965, 1964, 1963, 1962, 1961, 1960, 1958, 1957, 1956, 1955, 1954, 1952, 1951, 1950, 1949, 1948, 1947, 1946, 1945, 1944, 1942, 1940, 1939, 1938, 1937, 1936, 1935, 1934, 1933, 1932, 1931, 1930, 1929, 1928, 1927, 1926, 1925, 1924, 1923, 1921, 1920
16140 RAYMER	2020, 2017, 2014, 2010, 2006, 2005, 2004, 2003, 2001, 2000, 1999, 1996, 1995, 1992, 1991, 1990, 1986, 1985, 1981, 1980, 1976, 1975, 1972, 1970, 1969, 1967, 1966, 1965, 1964, 1963, 1962, 1961, 1960, 1958, 1957, 1956, 1955, 1954, 1952, 1951, 1950, 1949, 1948, 1947, 1946, 1945, 1944, 1942, 1940, 1939, 1938, 1937, 1936, 1935, 1934, 1933, 1932, 1931, 1930, 1929, 1928, 1927, 1926, 1925, 1924, 1923, 1921, 1920
16140 RAYMER	2020, 2017, 2014, 2010, 2006, 2005, 2004, 2003, 2001, 2000, 1999, 1996, 1995, 1992, 1991, 1986, 1985, 1981, 1980, 1976, 1975, 1972, 1971, 1970, 1969, 1967, 1966, 1965, 1964, 1963, 1962, 1961, 1960, 1958, 1957, 1956, 1955, 1954, 1952, 1951, 1950, 1949, 1948, 1947, 1946, 1945, 1944, 1942, 1940, 1939, 1938, 1937, 1936, 1935, 1934, 1933, 1932, 1931, 1930, 1929, 1928, 1927, 1926, 1925, 1924, 1923, 1921, 1920
16140 RAYMER	2020, 2017, 2014, 2010, 2006, 2005, 2004, 2003, 2001, 2000, 1999, 1996, 1995, 1992, 1991, 1990, 1985, 1981, 1980, 1976, 1975, 1972, 1971, 1970, 1969, 1967, 1966, 1965, 1964, 1963, 1962, 1961, 1960, 1958, 1957, 1956, 1955, 1954, 1952, 1951, 1950, 1949, 1948, 1947, 1946, 1945, 1944, 1942, 1940, 1939, 1938, 1937, 1936, 1935, 1934, 1933, 1932, 1931, 1930, 1929, 1928, 1927, 1926, 1925, 1924, 1923, 1921, 1920
16140 RAYMER	2020, 2017, 2014, 2010, 2006, 2005, 2004, 2003, 2001, 2000, 1999, 1996, 1995, 1992, 1991, 1990, 1986, 1985, 1980, 1976, 1975, 1972, 1971, 1970, 1969, 1967, 1966, 1965, 1964, 1963, 1962, 1961, 1960, 1958, 1957, 1956, 1955, 1954, 1952, 1951, 1950, 1949, 1948, 1947, 1946, 1945, 1944, 1942, 1940, 1939, 1938, 1937, 1936, 1935, 1934, 1933, 1932, 1931, 1930, 1929, 1928, 1927, 1926, 1925, 1924, 1923, 1921, 1920
16140 RAYMER	2020, 2017, 2014, 2010, 2006, 2005, 2004, 2003, 2001, 2000, 1999, 1996, 1995, 1992, 1991, 1990, 1986, 1985, 1981, 1980, 1976, 1975, 1972, 1970, 1969, 1967, 1966, 1965, 1964, 1963, 1962, 1961, 1960, 1958, 1957, 1956, 1955, 1954, 1952, 1951, 1950, 1949, 1948, 1947, 1946, 1945, 1944, 1942, 1940, 1939, 1938, 1937, 1936, 1935, 1934, 1933, 1932, 1931, 1930, 1929, 1928, 1927, 1926, 1925, 1924, 1923, 1921, 1920
16140 RAYMER ST	2020, 2017, 2014, 2010, 2006, 2005, 2004, 2003, 2001, 2000, 1999, 1996, 1995, 1992, 1991, 1990, 1986, 1985, 1981, 1980, 1976, 1972, 1971, 1970, 1969, 1967, 1966, 1965, 1964, 1963, 1962, 1961, 1960, 1958, 1957, 1956, 1955, 1954, 1952, 1951, 1950, 1949, 1948, 1947, 1946, 1945, 1944, 1942, 1940, 1939, 1938, 1937, 1936, 1935, 1934, 1933, 1932, 1931, 1930, 1929, 1928, 1927, 1926, 1925, 1924, 1923, 1921, 1920
16140 RAYMER ST	2020, 2017, 2014, 2010, 2006, 2005, 2004, 2003, 2001, 2000, 1999, 1996, 1995, 1992, 1991, 1990, 1986, 1985, 1981, 1980, 1976, 1975, 1972, 1971, 1969, 1967, 1966, 1965, 1964, 1963, 1962, 1961, 1960, 1958, 1957, 1956, 1955, 1954, 1952, 1951, 1950, 1949, 1948, 1947, 1946, 1945, 1944, 1942, 1940, 1939, 1938, 1937, 1936, 1935, 1934, 1933, 1932, 1931, 1930, 1929, 1928, 1927, 1926, 1925, 1924, 1923, 1921, 1920
16140 RAYMER ST	2020, 2017, 2014, 2010, 2006, 2005, 2004, 2003, 2001, 2000, 1999, 1996, 1995, 1992, 1991, 1990, 1986, 1985, 1981, 1976, 1975, 1972, 1971, 1970, 1969, 1967, 1966, 1965, 1964, 1963, 1962, 1961, 1960, 1958, 1957, 1956, 1955, 1954, 1952, 1951, 1950, 1949, 1948, 1947, 1946, 1945, 1944, 1942, 1940, 1939, 1938, 1937, 1936, 1935, 1934, 1933, 1932, 1931, 1930, 1929, 1928, 1927, 1926, 1925, 1924, 1923, 1921, 1920

FINDINGS

Address Researched	Address Not Identified in Research Source
16140 RAYMER ST	2020, 2017, 2014, 2010, 2006, 2005, 2004, 2003, 2001, 2000, 1999, 1996, 1995, 1992, 1991, 1990, 1986, 1981, 1980, 1976, 1975, 1972, 1971, 1970, 1969, 1967, 1966, 1965, 1964, 1963, 1962, 1961, 1960, 1958, 1957, 1956, 1955, 1954, 1952, 1951, 1950, 1949, 1948, 1947, 1946, 1945, 1944, 1942, 1940, 1939, 1938, 1937, 1936, 1935, 1934, 1933, 1932, 1931, 1930, 1929, 1928, 1927, 1926, 1925, 1924, 1923, 1921, 1920
16140 RAYMER ST	2020, 2017, 2014, 2010, 2006, 2005, 2004, 2003, 2001, 2000, 1999, 1996, 1995, 1992, 1990, 1986, 1985, 1981, 1980, 1976, 1975, 1972, 1971, 1970, 1969, 1967, 1966, 1965, 1964, 1963, 1962, 1961, 1960, 1958, 1957, 1956, 1955, 1954, 1952, 1951, 1950, 1949, 1948, 1947, 1946, 1945, 1944, 1942, 1940, 1939, 1938, 1937, 1936, 1935, 1934, 1933, 1932, 1931, 1930, 1929, 1928, 1927, 1926, 1925, 1924, 1923, 1921, 1920
16140 RAYMER ST	2020, 2017, 2014, 2010, 2006, 2005, 2004, 2003, 2001, 2000, 1999, 1996, 1995, 1992, 1991, 1990, 1986, 1985, 1981, 1980, 1976, 1975, 1972, 1971, 1969, 1967, 1966, 1965, 1964, 1963, 1962, 1961, 1960, 1958, 1957, 1956, 1955, 1954, 1952, 1951, 1950, 1949, 1948, 1947, 1946, 1945, 1944, 1942, 1940, 1939, 1938, 1937, 1936, 1935, 1934, 1933, 1932, 1931, 1930, 1929, 1928, 1927, 1926, 1925, 1924, 1923, 1921, 1920
16140 RAYMER ST	2020, 2017, 2014, 2010, 2006, 2005, 2004, 2003, 2001, 2000, 1999, 1996, 1995, 1992, 1991, 1990, 1986, 1985, 1981, 1980, 1976, 1972, 1971, 1970, 1969, 1967, 1966, 1965, 1964, 1963, 1962, 1961, 1960, 1958, 1957, 1956, 1955, 1954, 1952, 1951, 1950, 1949, 1948, 1947, 1946, 1945, 1944, 1942, 1940, 1939, 1938, 1937, 1936, 1935, 1934, 1933, 1932, 1931, 1930, 1929, 1928, 1927, 1926, 1925, 1924, 1923, 1921, 1920
16140 RAYMER ST	2020, 2017, 2014, 2010, 2006, 2005, 2004, 2003, 2001, 2000, 1999, 1996, 1995, 1992, 1991, 1990, 1986, 1985, 1981, 1976, 1975, 1972, 1971, 1970, 1969, 1967, 1966, 1965, 1964, 1963, 1962, 1961, 1960, 1958, 1957, 1956, 1955, 1954, 1952, 1951, 1950, 1949, 1948, 1947, 1946, 1945, 1944, 1942, 1940, 1939, 1938, 1937, 1936, 1935, 1934, 1933, 1932, 1931, 1930, 1929, 1928, 1927, 1926, 1925, 1924, 1923, 1921, 1920
16140 RAYMER ST	2020, 2017, 2014, 2010, 2006, 2005, 2004, 2003, 2001, 2000, 1999, 1996, 1995, 1992, 1991, 1990, 1986, 1981, 1980, 1976, 1975, 1972, 1971, 1970, 1969, 1967, 1966, 1965, 1964, 1963, 1962, 1961, 1960, 1958, 1957, 1956, 1955, 1954, 1952, 1951, 1950, 1949, 1948, 1947, 1946, 1945, 1944, 1942, 1940, 1939, 1938, 1937, 1936, 1935, 1934, 1933, 1932, 1931, 1930, 1929, 1928, 1927, 1926, 1925, 1924, 1923, 1921, 1920
16140 RAYMER ST	2020, 2017, 2014, 2010, 2006, 2005, 2004, 2003, 2001, 2000, 1999, 1996, 1995, 1991, 1990, 1986, 1985, 1981, 1980, 1976, 1975, 1972, 1971, 1970, 1969, 1967, 1966, 1965, 1964, 1963, 1962, 1961, 1960, 1958, 1957, 1956, 1955, 1954, 1952, 1951, 1950, 1949, 1948, 1947, 1946, 1945, 1944, 1942, 1940, 1939, 1938, 1937, 1936, 1935, 1934, 1933, 1932, 1931, 1930, 1929, 1928, 1927, 1926, 1925, 1924, 1923, 1921, 1920
16140 RAYMER ST	2020, 2017, 2014, 2010, 2006, 2005, 2004, 2003, 2001, 2000, 1999, 1996, 1995, 1992, 1990, 1986, 1985, 1981, 1980, 1976, 1975, 1972, 1971, 1970, 1969, 1967, 1966, 1965, 1964, 1963, 1962, 1961, 1960, 1958, 1957, 1956, 1955, 1954, 1952, 1951, 1950, 1949, 1948, 1947, 1946, 1945, 1944, 1942, 1940, 1939, 1938, 1937, 1936, 1935, 1934, 1933, 1932, 1931, 1930, 1929, 1928, 1927, 1926, 1925, 1924, 1923, 1921, 1920
16140 RAYMER ST	2020, 2017, 2014, 2010, 2006, 2005, 2004, 2003, 2001, 2000, 1999, 1996, 1992, 1991, 1990, 1986, 1985, 1981, 1980, 1976, 1975, 1972, 1971, 1970, 1969, 1967, 1966, 1965, 1964, 1963, 1962, 1961, 1960, 1958, 1957, 1956, 1955, 1954, 1952, 1951, 1950, 1949, 1948, 1947, 1946, 1945, 1944, 1942, 1940, 1939, 1938, 1937, 1936, 1935, 1934, 1933, 1932, 1931, 1930, 1929, 1928, 1927, 1926, 1925, 1924, 1923, 1921, 1920

FINDINGS

Address Researched	Address Not Identified in Research Source
16140 RAYMER ST	2020, 2017, 2014, 2010, 2006, 2005, 2004, 2003, 2000, 1999, 1996, 1995, 1992, 1991, 1990, 1986, 1985, 1981, 1980, 1976, 1975, 1972, 1971, 1970, 1969, 1967, 1966, 1965, 1964, 1963, 1962, 1961, 1960, 1958, 1957, 1956, 1955, 1954, 1952, 1951, 1950, 1949, 1948, 1947, 1946, 1945, 1944, 1942, 1940, 1939, 1938, 1937, 1936, 1935, 1934, 1933, 1932, 1931, 1930, 1929, 1928, 1927, 1926, 1925, 1924, 1923, 1921, 1920
16140 RAYMER ST	2020, 2017, 2014, 2010, 2005, 2004, 2003, 2001, 2000, 1999, 1996, 1995, 1992, 1991, 1990, 1986, 1985, 1981, 1980, 1976, 1975, 1972, 1971, 1970, 1969, 1967, 1966, 1965, 1964, 1963, 1962, 1961, 1960, 1958, 1957, 1956, 1955, 1954, 1952, 1951, 1950, 1949, 1948, 1947, 1946, 1945, 1944, 1942, 1940, 1939, 1938, 1937, 1936, 1935, 1934, 1933, 1932, 1931, 1930, 1929, 1928, 1927, 1926, 1925, 1924, 1923, 1921, 1920
16140 RAYMER ST	2017, 2014, 2010, 2006, 2005, 2004, 2003, 2001, 2000, 1999, 1996, 1995, 1992, 1991, 1990, 1986, 1985, 1981, 1980, 1976, 1975, 1972, 1971, 1970, 1969, 1967, 1966, 1965, 1964, 1963, 1962, 1961, 1960, 1958, 1957, 1956, 1955, 1954, 1952, 1951, 1950, 1949, 1948, 1947, 1946, 1945, 1944, 1942, 1940, 1939, 1938, 1937, 1936, 1935, 1934, 1933, 1932, 1931, 1930, 1929, 1928, 1927, 1926, 1925, 1924, 1923, 1921, 1920
16140 RAYMER ST	2020, 2017, 2010, 2006, 2005, 2004, 2003, 2001, 2000, 1999, 1996, 1995, 1992, 1991, 1990, 1986, 1985, 1981, 1980, 1976, 1975, 1972, 1971, 1970, 1969, 1967, 1966, 1965, 1964, 1963, 1962, 1961, 1960, 1958, 1957, 1956, 1955, 1954, 1952, 1951, 1950, 1949, 1948, 1947, 1946, 1945, 1944, 1942, 1940, 1939, 1938, 1937, 1936, 1935, 1934, 1933, 1932, 1931, 1930, 1929, 1928, 1927, 1926, 1925, 1924, 1923, 1921, 1920
16140 RAYMER ST	2020, 2017, 2014, 2006, 2005, 2004, 2003, 2001, 2000, 1999, 1996, 1995, 1992, 1991, 1990, 1986, 1985, 1981, 1980, 1976, 1975, 1972, 1971, 1970, 1969, 1967, 1966, 1965, 1964, 1963, 1962, 1961, 1960, 1958, 1957, 1956, 1955, 1954, 1952, 1951, 1950, 1949, 1948, 1947, 1946, 1945, 1944, 1942, 1940, 1939, 1938, 1937, 1936, 1935, 1934, 1933, 1932, 1931, 1930, 1929, 1928, 1927, 1926, 1925, 1924, 1923, 1921, 1920
16140 RAYMER ST	2017, 2014, 2010, 2006, 2005, 2004, 2003, 2001, 2000, 1999, 1996, 1995, 1992, 1991, 1990, 1986, 1985, 1981, 1980, 1976, 1975, 1972, 1971, 1970, 1969, 1967, 1966, 1965, 1964, 1963, 1962, 1961, 1960, 1958, 1957, 1956, 1955, 1954, 1952, 1951, 1950, 1949, 1948, 1947, 1946, 1945, 1944, 1942, 1940, 1939, 1938, 1937, 1936, 1935, 1934, 1933, 1932, 1931, 1930, 1929, 1928, 1927, 1926, 1925, 1924, 1923, 1921, 1920
16140 RAYMER ST	2020, 2017, 2014, 2010, 2006, 2005, 2004, 2003, 2001, 2000, 1999, 1996, 1995, 1991, 1990, 1986, 1985, 1981, 1980, 1976, 1975, 1972, 1971, 1970, 1969, 1967, 1966, 1965, 1964, 1963, 1962, 1961, 1960, 1958, 1957, 1956, 1955, 1954, 1952, 1951, 1950, 1949, 1948, 1947, 1946, 1945, 1944, 1942, 1940, 1939, 1938, 1937, 1936, 1935, 1934, 1933, 1932, 1931, 1930, 1929, 1928, 1927, 1926, 1925, 1924, 1923, 1921, 1920
16140 RAYMER ST	2020, 2017, 2014, 2010, 2005, 2004, 2003, 2001, 2000, 1999, 1996, 1995, 1992, 1991, 1990, 1986, 1985, 1981, 1980, 1976, 1975, 1972, 1971, 1970, 1969, 1967, 1966, 1965, 1964, 1963, 1962, 1961, 1960, 1958, 1957, 1956, 1955, 1954, 1952, 1951, 1950, 1949, 1948, 1947, 1946, 1945, 1944, 1942, 1940, 1939, 1938, 1937, 1936, 1935, 1934, 1933, 1932, 1931, 1930, 1929, 1928, 1927, 1926, 1925, 1924, 1923, 1921, 1920
16140 RAYMER ST	2020, 2017, 2014, 2010, 2006, 2005, 2004, 2003, 2001, 2000, 1999, 1996, 1992, 1991, 1990, 1986, 1985, 1981, 1980, 1976, 1975, 1972, 1971, 1970, 1969, 1967, 1966, 1965, 1964, 1963, 1962, 1961, 1960, 1958, 1957, 1956, 1955, 1954, 1952, 1951, 1950, 1949, 1948, 1947, 1946, 1945, 1944, 1942, 1940, 1939, 1938, 1937, 1936, 1935, 1934, 1933, 1932, 1931, 1930, 1929, 1928, 1927, 1926, 1925, 1924, 1923, 1921, 1920

FINDINGS

Address Researched	Address Not Identified in Research Source
16140 RAYMER ST	2020, 2017, 2010, 2006, 2005, 2004, 2003, 2001, 2000, 1999, 1996, 1995, 1992, 1991, 1990, 1986, 1985, 1981, 1980, 1976, 1975, 1972, 1971, 1970, 1969, 1967, 1966, 1965, 1964, 1963, 1962, 1961, 1960, 1958, 1957, 1956, 1955, 1954, 1952, 1951, 1950, 1949, 1948, 1947, 1946, 1945, 1944, 1942, 1940, 1939, 1938, 1937, 1936, 1935, 1934, 1933, 1932, 1931, 1930, 1929, 1928, 1927, 1926, 1925, 1924, 1923, 1921, 1920
16140 RAYMER ST	2020, 2017, 2014, 2010, 2006, 2005, 2004, 2003, 2000, 1999, 1996, 1995, 1992, 1991, 1990, 1986, 1985, 1981, 1980, 1976, 1975, 1972, 1971, 1970, 1969, 1967, 1966, 1965, 1964, 1963, 1962, 1961, 1960, 1958, 1957, 1956, 1955, 1954, 1952, 1951, 1950, 1949, 1948, 1947, 1946, 1945, 1944, 1942, 1940, 1939, 1938, 1937, 1936, 1935, 1934, 1933, 1932, 1931, 1930, 1929, 1928, 1927, 1926, 1925, 1924, 1923, 1921, 1920
16140 RAYMER ST	2020, 2017, 2014, 2006, 2005, 2004, 2003, 2001, 2000, 1999, 1996, 1995, 1992, 1991, 1990, 1986, 1985, 1981, 1980, 1976, 1975, 1972, 1971, 1970, 1969, 1967, 1966, 1965, 1964, 1963, 1962, 1961, 1960, 1958, 1957, 1956, 1955, 1954, 1952, 1951, 1950, 1949, 1948, 1947, 1946, 1945, 1944, 1942, 1940, 1939, 1938, 1937, 1936, 1935, 1934, 1933, 1932, 1931, 1930, 1929, 1928, 1927, 1926, 1925, 1924, 1923, 1921, 1920
16141 ROSCOE BLVD	2020, 2017, 2014, 2006, 2005, 2004, 2003, 2001, 2000, 1999, 1996, 1995, 1992, 1991, 1990, 1986, 1985, 1981, 1980, 1976, 1975, 1972, 1971, 1970, 1969, 1967, 1966, 1965, 1964, 1963, 1962, 1961, 1960, 1958, 1957, 1956, 1955, 1954, 1952, 1951, 1950, 1949, 1948, 1947, 1946, 1945, 1944, 1942, 1940, 1939, 1938, 1937, 1936, 1935, 1934, 1933, 1932, 1931, 1930, 1929, 1928, 1927, 1926, 1925, 1924, 1923, 1921, 1920
16141 ROSCOE BLVD	2020, 2017, 2010, 2006, 2005, 2004, 2003, 2001, 2000, 1999, 1996, 1995, 1992, 1991, 1990, 1986, 1985, 1981, 1980, 1976, 1975, 1972, 1971, 1970, 1969, 1967, 1966, 1965, 1964, 1963, 1962, 1961, 1960, 1958, 1957, 1956, 1955, 1954, 1952, 1951, 1950, 1949, 1948, 1947, 1946, 1945, 1944, 1942, 1940, 1939, 1938, 1937, 1936, 1935, 1934, 1933, 1932, 1931, 1930, 1929, 1928, 1927, 1926, 1925, 1924, 1923, 1921, 1920
16141 ROSCOE BLVD	2020, 2017, 2014, 2010, 2006, 2005, 2003, 2001, 2000, 1999, 1996, 1995, 1992, 1991, 1990, 1986, 1985, 1981, 1980, 1976, 1975, 1972, 1971, 1970, 1969, 1967, 1966, 1965, 1964, 1963, 1962, 1961, 1960, 1958, 1957, 1956, 1955, 1954, 1952, 1951, 1950, 1949, 1948, 1947, 1946, 1945, 1944, 1942, 1940, 1939, 1938, 1937, 1936, 1935, 1934, 1933, 1932, 1931, 1930, 1929, 1928, 1927, 1926, 1925, 1924, 1923, 1921, 1920
16141 ROSCOE BLVD	2020, 2017, 2014, 2010, 2006, 2005, 2004, 2003, 2001, 2000, 1999, 1996, 1992, 1991, 1990, 1986, 1985, 1981, 1980, 1976, 1975, 1972, 1971, 1970, 1969, 1967, 1966, 1965, 1964, 1963, 1962, 1961, 1960, 1958, 1957, 1956, 1955, 1954, 1952, 1951, 1950, 1949, 1948, 1947, 1946, 1945, 1944, 1942, 1940, 1939, 1938, 1937, 1936, 1935, 1934, 1933, 1932, 1931, 1930, 1929, 1928, 1927, 1926, 1925, 1924, 1923, 1921, 1920
16141 ROSCOE BLVD	2020, 2017, 2014, 2010, 2006, 2005, 2004, 2003, 2001, 2000, 1999, 1996, 1995, 1991, 1990, 1986, 1985, 1981, 1980, 1976, 1975, 1972, 1971, 1970, 1969, 1967, 1966, 1965, 1964, 1963, 1962, 1961, 1960, 1958, 1957, 1956, 1955, 1954, 1952, 1951, 1950, 1949, 1948, 1947, 1946, 1945, 1944, 1942, 1940, 1939, 1938, 1937, 1936, 1935, 1934, 1933, 1932, 1931, 1930, 1929, 1928, 1927, 1926, 1925, 1924, 1923, 1921, 1920
16141 ROSCOE BLVD	2020, 2017, 2014, 2010, 2006, 2004, 2003, 2001, 2000, 1999, 1996, 1995, 1992, 1991, 1990, 1986, 1985, 1981, 1980, 1976, 1975, 1972, 1971, 1970, 1969, 1967, 1966, 1965, 1964, 1963, 1962, 1961, 1960, 1958, 1957, 1956, 1955, 1954, 1952, 1951, 1950, 1949, 1948, 1947, 1946, 1945, 1944, 1942, 1940, 1939, 1938, 1937, 1936, 1935, 1934, 1933, 1932, 1931, 1930, 1929, 1928, 1927, 1926, 1925, 1924, 1923, 1921, 1920

FINDINGS

Address Researched	Address Not Identified in Research Source
16141 ROSCOE BLVD	2017, 2014, 2010, 2006, 2005, 2004, 2003, 2001, 2000, 1999, 1996, 1995, 1992, 1991, 1990, 1986, 1985, 1981, 1980, 1976, 1975, 1972, 1971, 1970, 1969, 1967, 1966, 1965, 1964, 1963, 1962, 1961, 1960, 1958, 1957, 1956, 1955, 1954, 1952, 1951, 1950, 1949, 1948, 1947, 1946, 1945, 1944, 1942, 1940, 1939, 1938, 1937, 1936, 1935, 1934, 1933, 1932, 1931, 1930, 1929, 1928, 1927, 1926, 1925, 1924, 1923, 1921, 1920
16141 ROSCOE BLVD	2020, 2017, 2014, 2006, 2005, 2004, 2003, 2001, 2000, 1999, 1996, 1995, 1992, 1991, 1990, 1986, 1985, 1981, 1980, 1976, 1975, 1972, 1971, 1970, 1969, 1967, 1966, 1965, 1964, 1963, 1962, 1961, 1960, 1958, 1957, 1956, 1955, 1954, 1952, 1951, 1950, 1949, 1948, 1947, 1946, 1945, 1944, 1942, 1940, 1939, 1938, 1937, 1936, 1935, 1934, 1933, 1932, 1931, 1930, 1929, 1928, 1927, 1926, 1925, 1924, 1923, 1921, 1920
16141 ROSCOE BLVD	2020, 2017, 2010, 2006, 2005, 2004, 2003, 2001, 2000, 1999, 1996, 1995, 1992, 1991, 1990, 1986, 1985, 1981, 1980, 1976, 1975, 1972, 1971, 1970, 1969, 1967, 1966, 1965, 1964, 1963, 1962, 1961, 1960, 1958, 1957, 1956, 1955, 1954, 1952, 1951, 1950, 1949, 1948, 1947, 1946, 1945, 1944, 1942, 1940, 1939, 1938, 1937, 1936, 1935, 1934, 1933, 1932, 1931, 1930, 1929, 1928, 1927, 1926, 1925, 1924, 1923, 1921, 1920
16141 ROSCOE BLVD	2020, 2017, 2014, 2010, 2006, 2004, 2003, 2001, 2000, 1999, 1996, 1995, 1992, 1991, 1990, 1986, 1985, 1981, 1980, 1976, 1975, 1972, 1971, 1970, 1969, 1967, 1966, 1965, 1964, 1963, 1962, 1961, 1960, 1958, 1957, 1956, 1955, 1954, 1952, 1951, 1950, 1949, 1948, 1947, 1946, 1945, 1944, 1942, 1940, 1939, 1938, 1937, 1936, 1935, 1934, 1933, 1932, 1931, 1930, 1929, 1928, 1927, 1926, 1925, 1924, 1923, 1921, 1920
16141 ROSCOE BLVD	2020, 2017, 2014, 2010, 2006, 2005, 2004, 2003, 2001, 2000, 1999, 1996, 1995, 1992, 1991, 1990, 1986, 1985, 1981, 1976, 1975, 1972, 1971, 1970, 1969, 1967, 1966, 1965, 1964, 1963, 1962, 1961, 1960, 1958, 1957, 1956, 1955, 1954, 1952, 1951, 1950, 1949, 1948, 1947, 1946, 1945, 1944, 1942, 1940, 1939, 1938, 1937, 1936, 1935, 1934, 1933, 1932, 1931, 1930, 1929, 1928, 1927, 1926, 1925, 1924, 1923, 1921, 1920

FINDINGS

Address Researched	Address Not Identified in Research Source
16141 ROSCOE BLVD	2020, 2017, 2014, 2010, 2006, 2005, 2004, 2003, 2001, 2000, 1999, 1996, 1995, 1992, 1991, 1990, 1986, 1985, 1981, 1980, 1976, 1972, 1971, 1970, 1969, 1967, 1966, 1965, 1964, 1963, 1962, 1961, 1960, 1958, 1957, 1956, 1955, 1954, 1952, 1951, 1950, 1949, 1948, 1947, 1946, 1945, 1944, 1942, 1940, 1939, 1938, 1937, 1936, 1935, 1934, 1933, 1932, 1931, 1930, 1929, 1928, 1927, 1926, 1925, 1924, 1923, 1921, 1920
16141 ROSCOE BLVD	2020, 2017, 2014, 2010, 2006, 2005, 2004, 2003, 2001, 2000, 1999, 1996, 1995, 1992, 1991, 1990, 1986, 1985, 1981, 1980, 1976, 1975, 1972, 1971, 1969, 1967, 1966, 1965, 1964, 1963, 1962, 1961, 1960, 1958, 1957, 1956, 1955, 1954, 1952, 1951, 1950, 1949, 1948, 1947, 1946, 1945, 1944, 1942, 1940, 1939, 1938, 1937, 1936, 1935, 1934, 1933, 1932, 1931, 1930, 1929, 1928, 1927, 1926, 1925, 1924, 1923, 1921, 1920
16141 ROSCOE BLVD	2020, 2017, 2014, 2010, 2006, 2005, 2004, 2003, 2001, 2000, 1999, 1996, 1995, 1992, 1991, 1990, 1986, 1985, 1981, 1980, 1976, 1975, 1972, 1971, 1970, 1969, 1967, 1966, 1965, 1964, 1963, 1961, 1960, 1958, 1957, 1956, 1955, 1954, 1952, 1951, 1950, 1949, 1948, 1947, 1946, 1945, 1944, 1942, 1940, 1939, 1938, 1937, 1936, 1935, 1934, 1933, 1932, 1931, 1930, 1929, 1928, 1927, 1926, 1925, 1924, 1923, 1921, 1920
16141 ROSCOE BLVD	2020, 2017, 2014, 2010, 2006, 2005, 2004, 2003, 2001, 2000, 1999, 1996, 1995, 1992, 1990, 1986, 1985, 1981, 1980, 1976, 1975, 1972, 1971, 1970, 1969, 1967, 1966, 1965, 1964, 1963, 1962, 1961, 1960, 1958, 1957, 1956, 1955, 1954, 1952, 1951, 1950, 1949, 1948, 1947, 1946, 1945, 1944, 1942, 1940, 1939, 1938, 1937, 1936, 1935, 1934, 1933, 1932, 1931, 1930, 1929, 1928, 1927, 1926, 1925, 1924, 1923, 1921, 1920
16141 ROSCOE BLVD	2020, 2017, 2014, 2010, 2006, 2005, 2004, 2003, 2001, 2000, 1999, 1996, 1995, 1992, 1991, 1990, 1986, 1985, 1981, 1976, 1975, 1972, 1971, 1970, 1969, 1967, 1966, 1965, 1964, 1963, 1962, 1961, 1960, 1958, 1957, 1956, 1955, 1954, 1952, 1951, 1950, 1949, 1948, 1947, 1946, 1945, 1944, 1942, 1940, 1939, 1938, 1937, 1936, 1935, 1934, 1933, 1932, 1931, 1930, 1929, 1928, 1927, 1926, 1925, 1924, 1923, 1921, 1920
16141 ROSCOE BLVD	2020, 2017, 2014, 2010, 2006, 2005, 2003, 2001, 2000, 1999, 1996, 1995, 1992, 1991, 1990, 1986, 1985, 1981, 1980, 1976, 1975, 1972, 1971, 1970, 1969, 1967, 1966, 1965, 1964, 1963, 1962, 1961, 1960, 1958, 1957, 1956, 1955, 1954, 1952, 1951, 1950, 1949, 1948, 1947, 1946, 1945, 1944, 1942, 1940, 1939, 1938, 1937, 1936, 1935, 1934, 1933, 1932, 1931, 1930, 1929, 1928, 1927, 1926, 1925, 1924, 1923, 1921, 1920
16141 ROSCOE BLVD	2020, 2017, 2014, 2010, 2006, 2005, 2004, 2003, 2001, 2000, 1999, 1996, 1995, 1992, 1991, 1990, 1986, 1985, 1981, 1980, 1976, 1975, 1972, 1971, 1970, 1969, 1967, 1966, 1965, 1964, 1963, 1962, 1961, 1960, 1958, 1957, 1956, 1955, 1954, 1952, 1951, 1950, 1949, 1948, 1947, 1946, 1945, 1944, 1942, 1940, 1939, 1938, 1937, 1936, 1935, 1934, 1933, 1932, 1931, 1930, 1929, 1928, 1927, 1926, 1925, 1924, 1923, 1921, 1920
16141 ROSCOE BLVD	2020, 2017, 2014, 2010, 2006, 2005, 2004, 2003, 2001, 2000, 1999, 1996, 1995, 1992, 1991, 1990, 1986, 1985, 1981, 1980, 1976, 1972, 1971, 1970, 1969, 1967, 1966, 1965, 1964, 1963, 1962, 1961, 1960, 1958, 1957, 1956, 1955, 1954, 1952, 1951, 1950, 1949, 1948, 1947, 1946, 1945, 1944, 1942, 1940, 1939, 1938, 1937, 1936, 1935, 1934, 1933, 1932, 1931, 1930, 1929, 1928, 1927, 1926, 1925, 1924, 1923, 1921, 1920

FINDINGS

Address Researched	Address Not Identified in Research Source
16141 ROSCOE BLVD	2020, 2017, 2014, 2010, 2006, 2005, 2004, 2003, 2001, 2000, 1999, 1996, 1995, 1992, 1991, 1990, 1986, 1985, 1981, 1980, 1976, 1975, 1972, 1971, 1970, 1969, 1967, 1966, 1965, 1964, 1963, 1961, 1960, 1958, 1957, 1956, 1955, 1954, 1952, 1951, 1950, 1949, 1948, 1947, 1946, 1945, 1944, 1942, 1940, 1939, 1938, 1937, 1936, 1935, 1934, 1933, 1932, 1931, 1930, 1929, 1928, 1927, 1926, 1925, 1924, 1923, 1921, 1920
16141 ROSCOE PL	2020, 2017, 2014, 2010, 2006, 2005, 2004, 2003, 2001, 2000, 1999, 1996, 1995, 1992, 1991, 1990, 1986, 1985, 1981, 1980, 1976, 1975, 1972, 1971, 1969, 1967, 1966, 1965, 1964, 1963, 1962, 1961, 1960, 1958, 1957, 1956, 1955, 1954, 1952, 1951, 1950, 1949, 1948, 1947, 1946, 1945, 1944, 1942, 1940, 1939, 1938, 1937, 1936, 1935, 1934, 1933, 1932, 1931, 1930, 1929, 1928, 1927, 1926, 1925, 1924, 1923, 1921, 1920
16141 ROSCOE PL	2020, 2017, 2014, 2010, 2006, 2005, 2004, 2003, 2001, 2000, 1999, 1996, 1995, 1992, 1991, 1990, 1986, 1985, 1981, 1980, 1976, 1975, 1972, 1971, 1969, 1967, 1966, 1965, 1964, 1963, 1962, 1961, 1960, 1958, 1957, 1956, 1955, 1954, 1952, 1951, 1950, 1949, 1948, 1947, 1946, 1945, 1944, 1942, 1940, 1939, 1938, 1937, 1936, 1935, 1934, 1933, 1932, 1931, 1930, 1929, 1928, 1927, 1926, 1925, 1924, 1923, 1921, 1920
16141 WATERMAN DR	2020, 2017, 2014, 2010, 2006, 2005, 2003, 2001, 2000, 1999, 1996, 1995, 1992, 1991, 1990, 1986, 1985, 1981, 1980, 1976, 1975, 1972, 1971, 1970, 1969, 1967, 1966, 1965, 1964, 1963, 1962, 1961, 1960, 1958, 1957, 1956, 1955, 1954, 1952, 1951, 1950, 1949, 1948, 1947, 1946, 1945, 1944, 1942, 1940, 1939, 1938, 1937, 1936, 1935, 1934, 1933, 1932, 1931, 1930, 1929, 1928, 1927, 1926, 1925, 1924, 1923, 1921, 1920
16141 WATERMAN DR	2020, 2017, 2014, 2010, 2006, 2005, 2004, 2003, 2000, 1999, 1996, 1995, 1992, 1991, 1990, 1986, 1985, 1981, 1980, 1976, 1975, 1972, 1971, 1970, 1969, 1967, 1966, 1965, 1964, 1963, 1962, 1961, 1960, 1958, 1957, 1956, 1955, 1954, 1952, 1951, 1950, 1949, 1948, 1947, 1946, 1945, 1944, 1942, 1940, 1939, 1938, 1937, 1936, 1935, 1934, 1933, 1932, 1931, 1930, 1929, 1928, 1927, 1926, 1925, 1924, 1923, 1921, 1920
16143 WATERMAN DR	2020, 2017, 2014, 2010, 2006, 2005, 2004, 2003, 2000, 1999, 1996, 1995, 1992, 1991, 1990, 1986, 1985, 1981, 1980, 1976, 1975, 1972, 1971, 1970, 1969, 1967, 1966, 1965, 1964, 1963, 1962, 1961, 1960, 1958, 1957, 1956, 1955, 1954, 1952, 1951, 1950, 1949, 1948, 1947, 1946, 1945, 1944, 1942, 1940, 1939, 1938, 1937, 1936, 1935, 1934, 1933, 1932, 1931, 1930, 1929, 1928, 1927, 1926, 1925, 1924, 1923, 1921, 1920
16143 WATERMAN DR	2020, 2017, 2014, 2010, 2006, 2005, 2004, 2003, 2001, 2000, 1999, 1996, 1992, 1991, 1990, 1986, 1985, 1981, 1980, 1976, 1975, 1972, 1971, 1970, 1969, 1967, 1966, 1965, 1964, 1963, 1962, 1961, 1960, 1958, 1957, 1956, 1955, 1954, 1952, 1951, 1950, 1949, 1948, 1947, 1946, 1945, 1944, 1942, 1940, 1939, 1938, 1937, 1936, 1935, 1934, 1933, 1932, 1931, 1930, 1929, 1928, 1927, 1926, 1925, 1924, 1923, 1921, 1920
16143 WATERMAN DR	2020, 2017, 2014, 2010, 2006, 2005, 2004, 2003, 2001, 2000, 1999, 1996, 1995, 1992, 1991, 1990, 1986, 1985, 1980, 1976, 1975, 1972, 1971, 1970, 1969, 1967, 1966, 1965, 1964, 1963, 1962, 1961, 1960, 1958, 1957, 1956, 1955, 1954, 1952, 1951, 1950, 1949, 1948, 1947, 1946, 1945, 1944, 1942, 1940, 1939, 1938, 1937, 1936, 1935, 1934, 1933, 1932, 1931, 1930, 1929, 1928, 1927, 1926, 1925, 1924, 1923, 1921, 1920
16143 WATERMAN DR	2020, 2017, 2014, 2010, 2006, 2005, 2004, 2003, 2001, 2000, 1999, 1996, 1995, 1992, 1991, 1990, 1986, 1981, 1980, 1976, 1975, 1972, 1971, 1970, 1969, 1967, 1966, 1965, 1964, 1963, 1962, 1961, 1960, 1958, 1957, 1956, 1955, 1954, 1952, 1951, 1950, 1949, 1948, 1947, 1946, 1945, 1944, 1942, 1940, 1939, 1938, 1937, 1936, 1935, 1934, 1933, 1932, 1931, 1930, 1929, 1928, 1927, 1926, 1925, 1924, 1923, 1921, 1920

FINDINGS

Address Researched	Address Not Identified in Research Source
16143 WATERMAN DR	2020, 2017, 2014, 2010, 2006, 2005, 2004, 2003, 2001, 2000, 1999, 1996, 1995, 1992, 1991, 1990, 1985, 1981, 1980, 1976, 1975, 1972, 1971, 1970, 1969, 1967, 1966, 1965, 1964, 1963, 1962, 1961, 1960, 1958, 1957, 1956, 1955, 1954, 1952, 1951, 1950, 1949, 1948, 1947, 1946, 1945, 1944, 1942, 1940, 1939, 1938, 1937, 1936, 1935, 1934, 1933, 1932, 1931, 1930, 1929, 1928, 1927, 1926, 1925, 1924, 1923, 1921, 1920
16143 WATERMAN DR	2020, 2017, 2014, 2010, 2006, 2005, 2004, 2003, 2001, 2000, 1999, 1996, 1995, 1992, 1991, 1986, 1985, 1981, 1980, 1976, 1975, 1972, 1971, 1970, 1969, 1967, 1966, 1965, 1964, 1963, 1962, 1961, 1960, 1958, 1957, 1956, 1955, 1954, 1952, 1951, 1950, 1949, 1948, 1947, 1946, 1945, 1944, 1942, 1940, 1939, 1938, 1937, 1936, 1935, 1934, 1933, 1932, 1931, 1930, 1929, 1928, 1927, 1926, 1925, 1924, 1923, 1921, 1920
16143 WATERMAN DR	2020, 2017, 2014, 2010, 2006, 2005, 2004, 2003, 2001, 2000, 1999, 1996, 1995, 1992, 1990, 1986, 1985, 1981, 1980, 1976, 1975, 1972, 1971, 1970, 1969, 1967, 1966, 1965, 1964, 1963, 1962, 1961, 1960, 1958, 1957, 1956, 1955, 1954, 1952, 1951, 1950, 1949, 1948, 1947, 1946, 1945, 1944, 1942, 1940, 1939, 1938, 1937, 1936, 1935, 1934, 1933, 1932, 1931, 1930, 1929, 1928, 1927, 1926, 1925, 1924, 1923, 1921, 1920
16143 WATERMAN DR	2020, 2017, 2014, 2010, 2006, 2005, 2004, 2003, 2001, 2000, 1999, 1996, 1995, 1991, 1990, 1986, 1985, 1981, 1980, 1976, 1975, 1972, 1971, 1970, 1969, 1967, 1966, 1965, 1964, 1963, 1962, 1961, 1960, 1958, 1957, 1956, 1955, 1954, 1952, 1951, 1950, 1949, 1948, 1947, 1946, 1945, 1944, 1942, 1940, 1939, 1938, 1937, 1936, 1935, 1934, 1933, 1932, 1931, 1930, 1929, 1928, 1927, 1926, 1925, 1924, 1923, 1921, 1920
16143 WATERMAN DR	2020, 2017, 2014, 2010, 2006, 2005, 2003, 2001, 2000, 1999, 1996, 1995, 1992, 1991, 1990, 1986, 1985, 1981, 1980, 1976, 1975, 1972, 1971, 1970, 1969, 1967, 1966, 1965, 1964, 1963, 1962, 1961, 1960, 1958, 1957, 1956, 1955, 1954, 1952, 1951, 1950, 1949, 1948, 1947, 1946, 1945, 1944, 1942, 1940, 1939, 1938, 1937, 1936, 1935, 1934, 1933, 1932, 1931, 1930, 1929, 1928, 1927, 1926, 1925, 1924, 1923, 1921, 1920
16143 WATERMAN DR	2020, 2017, 2014, 2010, 2006, 2005, 2004, 2003, 2001, 2000, 1999, 1996, 1995, 1992, 1991, 1990, 1985, 1981, 1976, 1975, 1972, 1971, 1970, 1969, 1967, 1966, 1965, 1964, 1963, 1962, 1961, 1960, 1958, 1957, 1956, 1955, 1954, 1952, 1951, 1950, 1949, 1948, 1947, 1946, 1945, 1944, 1942, 1940, 1939, 1938, 1937, 1936, 1935, 1934, 1933, 1932, 1931, 1930, 1929, 1928, 1927, 1926, 1925, 1924, 1923, 1921, 1920
16145 ROSCOE BLVD	2020, 2017, 2014, 2010, 2006, 2005, 2004, 2003, 2001, 2000, 1999, 1996, 1995, 1992, 1991, 1990, 1986, 1985, 1981, 1980, 1976, 1972, 1971, 1970, 1969, 1967, 1966, 1965, 1964, 1963, 1962, 1961, 1960, 1958, 1957, 1956, 1955, 1954, 1952, 1951, 1950, 1949, 1948, 1947, 1946, 1945, 1944, 1942, 1940, 1939, 1938, 1937, 1936, 1935, 1934, 1933, 1932, 1931, 1930, 1929, 1928, 1927, 1926, 1925, 1924, 1923, 1921, 1920
16145 ROSCOE BLVD	2020, 2017, 2014, 2010, 2006, 2005, 2004, 2003, 2001, 2000, 1999, 1996, 1995, 1992, 1991, 1990, 1986, 1985, 1981, 1980, 1976, 1972, 1971, 1970, 1969, 1967, 1966, 1965, 1964, 1963, 1962, 1961, 1960, 1958, 1957, 1956, 1955, 1954, 1952, 1951, 1950, 1949, 1948, 1947, 1946, 1945, 1944, 1942, 1940, 1939, 1938, 1937, 1936, 1935, 1934, 1933, 1932, 1931, 1930, 1929, 1928, 1927, 1926, 1925, 1924, 1923, 1921, 1920
16145 ROSCOE BLVD	2020, 2017, 2014, 2010, 2006, 2005, 2003, 2001, 2000, 1999, 1996, 1995, 1992, 1991, 1990, 1986, 1985, 1981, 1980, 1976, 1975, 1972, 1971, 1970, 1969, 1967, 1966, 1965, 1964, 1963, 1962, 1961, 1960, 1958, 1957, 1956, 1955, 1954, 1952, 1951, 1950, 1949, 1948, 1947, 1946, 1945, 1944, 1942, 1940, 1939, 1938, 1937, 1936, 1935, 1934, 1933, 1932, 1931, 1930, 1929, 1928, 1927, 1926, 1925, 1924, 1923, 1921, 1920

FINDINGS

Address Researched	Address Not Identified in Research Source
16145 ROSCOE BLVD	2020, 2017, 2014, 2010, 2006, 2005, 2004, 2003, 2001, 2000, 1999, 1996, 1995, 1992, 1991, 1990, 1986, 1985, 1981, 1976, 1975, 1972, 1971, 1970, 1969, 1967, 1966, 1965, 1964, 1963, 1962, 1961, 1960, 1958, 1957, 1956, 1955, 1954, 1952, 1951, 1950, 1949, 1948, 1947, 1946, 1945, 1944, 1942, 1940, 1939, 1938, 1937, 1936, 1935, 1934, 1933, 1932, 1931, 1930, 1929, 1928, 1927, 1926, 1925, 1924, 1923, 1921, 1920
16145 ROSCOE BLVD	2020, 2017, 2014, 2010, 2006, 2005, 2004, 2003, 2001, 2000, 1999, 1996, 1995, 1991, 1990, 1986, 1985, 1981, 1980, 1976, 1975, 1972, 1971, 1970, 1969, 1967, 1966, 1965, 1964, 1963, 1962, 1961, 1960, 1958, 1957, 1956, 1955, 1954, 1952, 1951, 1950, 1949, 1948, 1947, 1946, 1945, 1944, 1942, 1940, 1939, 1938, 1937, 1936, 1935, 1934, 1933, 1932, 1931, 1930, 1929, 1928, 1927, 1926, 1925, 1924, 1923, 1921, 1920
16145 ROSCOE BLVD	2020, 2017, 2014, 2010, 2006, 2005, 2004, 2003, 2001, 2000, 1999, 1996, 1995, 1992, 1991, 1990, 1986, 1985, 1981, 1976, 1975, 1972, 1971, 1970, 1969, 1967, 1966, 1965, 1964, 1963, 1962, 1961, 1960, 1958, 1957, 1956, 1955, 1954, 1952, 1951, 1950, 1949, 1948, 1947, 1946, 1945, 1944, 1942, 1940, 1939, 1938, 1937, 1936, 1935, 1934, 1933, 1932, 1931, 1930, 1929, 1928, 1927, 1926, 1925, 1924, 1923, 1921, 1920
16145 ROSCOE BLVD	2020, 2017, 2014, 2010, 2006, 2005, 2004, 2003, 2001, 2000, 1999, 1996, 1992, 1991, 1990, 1986, 1985, 1981, 1980, 1976, 1975, 1972, 1971, 1970, 1969, 1967, 1966, 1965, 1964, 1963, 1962, 1961, 1960, 1958, 1957, 1956, 1955, 1954, 1952, 1951, 1950, 1949, 1948, 1947, 1946, 1945, 1944, 1942, 1940, 1939, 1938, 1937, 1936, 1935, 1934, 1933, 1932, 1931, 1930, 1929, 1928, 1927, 1926, 1925, 1924, 1923, 1921, 1920
16145 ROSCOE BLVD	2020, 2017, 2014, 2010, 2006, 2005, 2004, 2003, 2000, 1999, 1996, 1995, 1992, 1991, 1990, 1986, 1985, 1981, 1980, 1976, 1975, 1972, 1971, 1970, 1969, 1967, 1966, 1965, 1964, 1963, 1962, 1961, 1960, 1958, 1957, 1956, 1955, 1954, 1952, 1951, 1950, 1949, 1948, 1947, 1946, 1945, 1944, 1942, 1940, 1939, 1938, 1937, 1936, 1935, 1934, 1933, 1932, 1931, 1930, 1929, 1928, 1927, 1926, 1925, 1924, 1923, 1921, 1920
16145 ROSCOE BLVD	2017, 2014, 2010, 2006, 2005, 2004, 2003, 2001, 2000, 1999, 1996, 1995, 1992, 1991, 1990, 1986, 1985, 1981, 1980, 1976, 1975, 1972, 1971, 1970, 1969, 1967, 1966, 1965, 1964, 1963, 1962, 1961, 1960, 1958, 1957, 1956, 1955, 1954, 1952, 1951, 1950, 1949, 1948, 1947, 1946, 1945, 1944, 1942, 1940, 1939, 1938, 1937, 1936, 1935, 1934, 1933, 1932, 1931, 1930, 1929, 1928, 1927, 1926, 1925, 1924, 1923, 1921, 1920
16145 ROSCOE BLVD	2020, 2017, 2010, 2006, 2005, 2004, 2003, 2001, 2000, 1999, 1996, 1995, 1992, 1991, 1990, 1986, 1985, 1981, 1980, 1976, 1975, 1972, 1971, 1970, 1969, 1967, 1966, 1965, 1964, 1963, 1962, 1961, 1960, 1958, 1957, 1956, 1955, 1954, 1952, 1951, 1950, 1949, 1948, 1947, 1946, 1945, 1944, 1942, 1940, 1939, 1938, 1937, 1936, 1935, 1934, 1933, 1932, 1931, 1930, 1929, 1928, 1927, 1926, 1925, 1924, 1923, 1921, 1920
16145 ROSCOE BLVD	2020, 2017, 2014, 2006, 2005, 2004, 2003, 2001, 2000, 1999, 1996, 1995, 1992, 1991, 1990, 1986, 1985, 1981, 1980, 1976, 1975, 1972, 1971, 1970, 1969, 1967, 1966, 1965, 1964, 1963, 1962, 1961, 1960, 1958, 1957, 1956, 1955, 1954, 1952, 1951, 1950, 1949, 1948, 1947, 1946, 1945, 1944, 1942, 1940, 1939, 1938, 1937, 1936, 1935, 1934, 1933, 1932, 1931, 1930, 1929, 1928, 1927, 1926, 1925, 1924, 1923, 1921, 1920
16145 ROSCOE BLVD	2017, 2014, 2010, 2006, 2005, 2004, 2003, 2001, 2000, 1999, 1996, 1995, 1992, 1991, 1990, 1986, 1985, 1981, 1980, 1976, 1975, 1972, 1971, 1970, 1969, 1967, 1966, 1965, 1964, 1963, 1962, 1961, 1960, 1958, 1957, 1956, 1955, 1954, 1952, 1951, 1950, 1949, 1948, 1947, 1946, 1945, 1944, 1942, 1940, 1939, 1938, 1937, 1936, 1935, 1934, 1933, 1932, 1931, 1930, 1929, 1928, 1927, 1926, 1925, 1924, 1923, 1921, 1920

FINDINGS

Address Researched	Address Not Identified in Research Source
16145 ROSCOE BLVD	2020, 2017, 2014, 2010, 2006, 2005, 2004, 2003, 2001, 2000, 1999, 1996, 1995, 1991, 1990, 1986, 1985, 1981, 1980, 1976, 1975, 1972, 1971, 1970, 1969, 1967, 1966, 1965, 1964, 1963, 1962, 1961, 1960, 1958, 1957, 1956, 1955, 1954, 1952, 1951, 1950, 1949, 1948, 1947, 1946, 1945, 1944, 1942, 1940, 1939, 1938, 1937, 1936, 1935, 1934, 1933, 1932, 1931, 1930, 1929, 1928, 1927, 1926, 1925, 1924, 1923, 1921, 1920
16145 ROSCOE BLVD	2020, 2017, 2014, 2010, 2006, 2005, 2004, 2003, 2001, 2000, 1999, 1996, 1992, 1991, 1990, 1986, 1985, 1981, 1980, 1976, 1975, 1972, 1971, 1970, 1969, 1967, 1966, 1965, 1964, 1963, 1962, 1961, 1960, 1958, 1957, 1956, 1955, 1954, 1952, 1951, 1950, 1949, 1948, 1947, 1946, 1945, 1944, 1942, 1940, 1939, 1938, 1937, 1936, 1935, 1934, 1933, 1932, 1931, 1930, 1929, 1928, 1927, 1926, 1925, 1924, 1923, 1921, 1920
16145 ROSCOE BLVD	2020, 2017, 2014, 2010, 2006, 2005, 2004, 2003, 2000, 1999, 1996, 1995, 1992, 1991, 1990, 1986, 1985, 1981, 1980, 1976, 1975, 1972, 1971, 1970, 1969, 1967, 1966, 1965, 1964, 1963, 1962, 1961, 1960, 1958, 1957, 1956, 1955, 1954, 1952, 1951, 1950, 1949, 1948, 1947, 1946, 1945, 1944, 1942, 1940, 1939, 1938, 1937, 1936, 1935, 1934, 1933, 1932, 1931, 1930, 1929, 1928, 1927, 1926, 1925, 1924, 1923, 1921, 1920
7936 WOODLEY AVE SPC 20	2017, 2014, 2010, 2006, 2005, 2004, 2003, 2001, 2000, 1999, 1996, 1995, 1992, 1991, 1990, 1986, 1985, 1981, 1980, 1976, 1975, 1972, 1971, 1970, 1969, 1967, 1966, 1965, 1964, 1963, 1962, 1961, 1960, 1958, 1957, 1956, 1955, 1954, 1952, 1951, 1950, 1949, 1948, 1947, 1946, 1945, 1944, 1942, 1940, 1939, 1938, 1937, 1936, 1935, 1934, 1933, 1932, 1931, 1930, 1929, 1928, 1927, 1926, 1925, 1924, 1923, 1921, 1920
7936 WOODLEY AVE SPC 20	2017, 2014, 2010, 2006, 2005, 2004, 2003, 2001, 2000, 1999, 1996, 1995, 1992, 1991, 1990, 1986, 1985, 1981, 1980, 1976, 1975, 1972, 1971, 1970, 1969, 1967, 1966, 1965, 1964, 1963, 1962, 1961, 1960, 1958, 1957, 1956, 1955, 1954, 1952, 1951, 1950, 1949, 1948, 1947, 1946, 1945, 1944, 1942, 1940, 1939, 1938, 1937, 1936, 1935, 1934, 1933, 1932, 1931, 1930, 1929, 1928, 1927, 1926, 1925, 1924, 1923, 1921, 1920
7942 WOODLEY AVE	2020, 2017, 2010, 2006, 2005, 2004, 2003, 2001, 2000, 1999, 1996, 1995, 1992, 1991, 1990, 1986, 1985, 1981, 1980, 1976, 1975, 1972, 1971, 1970, 1969, 1967, 1966, 1965, 1964, 1963, 1962, 1961, 1960, 1958, 1957, 1956, 1955, 1954, 1952, 1951, 1950, 1949, 1948, 1947, 1946, 1945, 1944, 1942, 1940, 1939, 1938, 1937, 1936, 1935, 1934, 1933, 1932, 1931, 1930, 1929, 1928, 1927, 1926, 1925, 1924, 1923, 1921, 1920
7942 WOODLEY AVE	2017, 2014, 2010, 2006, 2005, 2004, 2003, 2001, 2000, 1999, 1996, 1995, 1992, 1991, 1990, 1986, 1985, 1981, 1980, 1976, 1975, 1972, 1971, 1970, 1969, 1967, 1966, 1965, 1964, 1963, 1962, 1961, 1960, 1958, 1957, 1956, 1955, 1954, 1952, 1951, 1950, 1949, 1948, 1947, 1946, 1945, 1944, 1942, 1940, 1939, 1938, 1937, 1936, 1935, 1934, 1933, 1932, 1931, 1930, 1929, 1928, 1927, 1926, 1925, 1924, 1923, 1921, 1920
7942 WOODLEY AVE	2017, 2014, 2010, 2006, 2005, 2004, 2003, 2001, 2000, 1999, 1996, 1995, 1992, 1991, 1990, 1986, 1985, 1981, 1980, 1976, 1975, 1972, 1971, 1970, 1969, 1967, 1966, 1965, 1964, 1963, 1962, 1961, 1960, 1958, 1957, 1956, 1955, 1954, 1952, 1951, 1950, 1949, 1948, 1947, 1946, 1945, 1944, 1942, 1940, 1939, 1938, 1937, 1936, 1935, 1934, 1933, 1932, 1931, 1930, 1929, 1928, 1927, 1926, 1925, 1924, 1923, 1921, 1920
7942 WOODLEY AVE	2020, 2017, 2014, 2010, 2005, 2004, 2003, 2001, 2000, 1999, 1996, 1995, 1992, 1991, 1990, 1986, 1985, 1981, 1980, 1976, 1975, 1972, 1971, 1970, 1969, 1967, 1966, 1965, 1964, 1963, 1962, 1961, 1960, 1958, 1957, 1956, 1955, 1954, 1952, 1951, 1950, 1949, 1948, 1947, 1946, 1945, 1944, 1942, 1940, 1939, 1938, 1937, 1936, 1935, 1934, 1933, 1932, 1931, 1930, 1929, 1928, 1927, 1926, 1925, 1924, 1923, 1921, 1920

FINDINGS

Address Researched	Address Not Identified in Research Source
7942 WOODLEY AVE	2020, 2017, 2014, 2006, 2005, 2004, 2003, 2001, 2000, 1999, 1996, 1995, 1992, 1991, 1990, 1986, 1985, 1981, 1980, 1976, 1975, 1972, 1971, 1970, 1969, 1967, 1966, 1965, 1964, 1963, 1962, 1961, 1960, 1958, 1957, 1956, 1955, 1954, 1952, 1951, 1950, 1949, 1948, 1947, 1946, 1945, 1944, 1942, 1940, 1939, 1938, 1937, 1936, 1935, 1934, 1933, 1932, 1931, 1930, 1929, 1928, 1927, 1926, 1925, 1924, 1923, 1921, 1920
7942 WOODLEY AVE	2020, 2017, 2010, 2006, 2005, 2004, 2003, 2001, 2000, 1999, 1996, 1995, 1992, 1991, 1990, 1986, 1985, 1981, 1980, 1976, 1975, 1972, 1971, 1970, 1969, 1967, 1966, 1965, 1964, 1963, 1962, 1961, 1960, 1958, 1957, 1956, 1955, 1954, 1952, 1951, 1950, 1949, 1948, 1947, 1946, 1945, 1944, 1942, 1940, 1939, 1938, 1937, 1936, 1935, 1934, 1933, 1932, 1931, 1930, 1929, 1928, 1927, 1926, 1925, 1924, 1923, 1921, 1920
7942 WOODLEY AVE	2020, 2017, 2014, 2010, 2006, 2005, 2004, 2003, 2000, 1999, 1996, 1995, 1992, 1991, 1990, 1986, 1985, 1981, 1980, 1976, 1975, 1972, 1971, 1970, 1969, 1967, 1966, 1965, 1964, 1963, 1962, 1961, 1960, 1958, 1957, 1956, 1955, 1954, 1952, 1951, 1950, 1949, 1948, 1947, 1946, 1945, 1944, 1942, 1940, 1939, 1938, 1937, 1936, 1935, 1934, 1933, 1932, 1931, 1930, 1929, 1928, 1927, 1926, 1925, 1924, 1923, 1921, 1920
7942 WOODLEY AVE	2020, 2017, 2014, 2006, 2005, 2004, 2003, 2001, 2000, 1999, 1996, 1995, 1992, 1991, 1990, 1986, 1985, 1981, 1980, 1976, 1975, 1972, 1971, 1970, 1969, 1967, 1966, 1965, 1964, 1963, 1962, 1961, 1960, 1958, 1957, 1956, 1955, 1954, 1952, 1951, 1950, 1949, 1948, 1947, 1946, 1945, 1944, 1942, 1940, 1939, 1938, 1937, 1936, 1935, 1934, 1933, 1932, 1931, 1930, 1929, 1928, 1927, 1926, 1925, 1924, 1923, 1921, 1920
7942 WOODLEY AVE	2020, 2017, 2014, 2010, 2006, 2005, 2003, 2001, 2000, 1999, 1996, 1995, 1992, 1991, 1990, 1986, 1985, 1981, 1980, 1976, 1975, 1972, 1971, 1970, 1969, 1967, 1966, 1965, 1964, 1963, 1962, 1961, 1960, 1958, 1957, 1956, 1955, 1954, 1952, 1951, 1950, 1949, 1948, 1947, 1946, 1945, 1944, 1942, 1940, 1939, 1938, 1937, 1936, 1935, 1934, 1933, 1932, 1931, 1930, 1929, 1928, 1927, 1926, 1925, 1924, 1923, 1921, 1920
7942 WOODLEY AVE	2020, 2017, 2014, 2010, 2006, 2005, 2004, 2003, 2001, 2000, 1999, 1996, 1992, 1991, 1990, 1986, 1985, 1981, 1980, 1976, 1975, 1972, 1971, 1970, 1969, 1967, 1966, 1965, 1964, 1963, 1962, 1961, 1960, 1958, 1957, 1956, 1955, 1954, 1952, 1951, 1950, 1949, 1948, 1947, 1946, 1945, 1944, 1942, 1940, 1939, 1938, 1937, 1936, 1935, 1934, 1933, 1932, 1931, 1930, 1929, 1928, 1927, 1926, 1925, 1924, 1923, 1921, 1920
7942 WOODLEY AVE	2020, 2017, 2014, 2010, 2005, 2004, 2003, 2001, 2000, 1999, 1996, 1995, 1992, 1991, 1990, 1986, 1985, 1981, 1980, 1976, 1975, 1972, 1971, 1970, 1969, 1967, 1966, 1965, 1964, 1963, 1962, 1961, 1960, 1958, 1957, 1956, 1955, 1954, 1952, 1951, 1950, 1949, 1948, 1947, 1946, 1945, 1944, 1942, 1940, 1939, 1938, 1937, 1936, 1935, 1934, 1933, 1932, 1931, 1930, 1929, 1928, 1927, 1926, 1925, 1924, 1923, 1921, 1920
7942 WOODLEY AVE	2020, 2017, 2014, 2010, 2006, 2005, 2003, 2001, 2000, 1999, 1996, 1995, 1992, 1991, 1990, 1986, 1985, 1981, 1980, 1976, 1975, 1972, 1971, 1970, 1969, 1967, 1966, 1965, 1964, 1963, 1962, 1961, 1960, 1958, 1957, 1956, 1955, 1954, 1952, 1951, 1950, 1949, 1948, 1947, 1946, 1945, 1944, 1942, 1940, 1939, 1938, 1937, 1936, 1935, 1934, 1933, 1932, 1931, 1930, 1929, 1928, 1927, 1926, 1925, 1924, 1923, 1921, 1920
7942 WOODLEY AVE	2020, 2017, 2014, 2010, 2006, 2005, 2004, 2003, 2001, 2000, 1999, 1996, 1992, 1991, 1990, 1986, 1985, 1981, 1980, 1976, 1975, 1972, 1971, 1970, 1969, 1967, 1966, 1965, 1964, 1963, 1962, 1961, 1960, 1958, 1957, 1956, 1955, 1954, 1952, 1951, 1950, 1949, 1948, 1947, 1946, 1945, 1944, 1942, 1940, 1939, 1938, 1937, 1936, 1935, 1934, 1933, 1932, 1931, 1930, 1929, 1928, 1927, 1926, 1925, 1924, 1923, 1921, 1920

FINDINGS

Address Researched	Address Not Identified in Research Source
7942 WOODLEY AVE	2020, 2017, 2014, 2010, 2006, 2005, 2004, 2003, 2000, 1999, 1996, 1995, 1992, 1991, 1990, 1986, 1985, 1981, 1980, 1976, 1975, 1972, 1971, 1970, 1969, 1967, 1966, 1965, 1964, 1963, 1962, 1961, 1960, 1958, 1957, 1956, 1955, 1954, 1952, 1951, 1950, 1949, 1948, 1947, 1946, 1945, 1944, 1942, 1940, 1939, 1938, 1937, 1936, 1935, 1934, 1933, 1932, 1931, 1930, 1929, 1928, 1927, 1926, 1925, 1924, 1923, 1921, 1920
7943 WOODLEY AVE	2020, 2017, 2014, 2010, 2006, 2005, 2004, 2003, 2000, 1999, 1996, 1995, 1992, 1991, 1990, 1986, 1985, 1981, 1980, 1976, 1975, 1972, 1971, 1970, 1969, 1967, 1966, 1965, 1964, 1963, 1962, 1961, 1960, 1958, 1957, 1956, 1955, 1954, 1952, 1951, 1950, 1949, 1948, 1947, 1946, 1945, 1944, 1942, 1940, 1939, 1938, 1937, 1936, 1935, 1934, 1933, 1932, 1931, 1930, 1929, 1928, 1927, 1926, 1925, 1924, 1923, 1921, 1920
7943 WOODLEY AVE	2020, 2017, 2014, 2010, 2006, 2005, 2004, 2003, 2001, 2000, 1999, 1996, 1992, 1991, 1990, 1986, 1985, 1981, 1980, 1976, 1975, 1972, 1971, 1970, 1969, 1967, 1966, 1965, 1964, 1963, 1962, 1961, 1960, 1958, 1957, 1956, 1955, 1954, 1952, 1951, 1950, 1949, 1948, 1947, 1946, 1945, 1944, 1942, 1940, 1939, 1938, 1937, 1936, 1935, 1934, 1933, 1932, 1931, 1930, 1929, 1928, 1927, 1926, 1925, 1924, 1923, 1921, 1920
7943 WOODLEY AVE	2020, 2017, 2014, 2010, 2006, 2005, 2004, 2003, 2001, 2000, 1999, 1996, 1995, 1992, 1990, 1986, 1985, 1981, 1980, 1976, 1975, 1972, 1971, 1970, 1969, 1967, 1966, 1965, 1964, 1963, 1962, 1961, 1960, 1958, 1957, 1956, 1955, 1954, 1952, 1951, 1950, 1949, 1948, 1947, 1946, 1945, 1944, 1942, 1940, 1939, 1938, 1937, 1936, 1935, 1934, 1933, 1932, 1931, 1930, 1929, 1928, 1927, 1926, 1925, 1924, 1923, 1921, 1920
7943 WOODLEY AVE	2020, 2017, 2014, 2010, 2006, 2005, 2003, 2001, 2000, 1999, 1996, 1995, 1992, 1991, 1990, 1986, 1985, 1981, 1980, 1976, 1975, 1972, 1971, 1970, 1969, 1967, 1966, 1965, 1964, 1963, 1962, 1961, 1960, 1958, 1957, 1956, 1955, 1954, 1952, 1951, 1950, 1949, 1948, 1947, 1946, 1945, 1944, 1942, 1940, 1939, 1938, 1937, 1936, 1935, 1934, 1933, 1932, 1931, 1930, 1929, 1928, 1927, 1926, 1925, 1924, 1923, 1921, 1920
7943 WOODLEY AVE	2020, 2017, 2014, 2010, 2006, 2005, 2004, 2003, 2001, 2000, 1999, 1996, 1995, 1992, 1990, 1986, 1985, 1981, 1980, 1976, 1975, 1972, 1971, 1970, 1969, 1967, 1966, 1965, 1964, 1963, 1962, 1961, 1960, 1958, 1957, 1956, 1955, 1954, 1952, 1951, 1950, 1949, 1948, 1947, 1946, 1945, 1944, 1942, 1940, 1939, 1938, 1937, 1936, 1935, 1934, 1933, 1932, 1931, 1930, 1929, 1928, 1927, 1926, 1925, 1924, 1923, 1921, 1920
7943 WOODLEY AVE	2020, 2017, 2014, 2010, 2006, 2004, 2003, 2001, 2000, 1999, 1996, 1995, 1992, 1991, 1990, 1986, 1985, 1981, 1980, 1976, 1975, 1972, 1971, 1970, 1969, 1967, 1966, 1965, 1964, 1963, 1962, 1961, 1960, 1958, 1957, 1956, 1955, 1954, 1952, 1951, 1950, 1949, 1948, 1947, 1946, 1945, 1944, 1942, 1940, 1939, 1938, 1937, 1936, 1935, 1934, 1933, 1932, 1931, 1930, 1929, 1928, 1927, 1926, 1925, 1924, 1923, 1921, 1920
7943 WOODLEY AVE	2020, 2017, 2014, 2010, 2005, 2004, 2003, 2001, 2000, 1999, 1996, 1995, 1992, 1991, 1990, 1986, 1985, 1981, 1980, 1976, 1975, 1972, 1971, 1970, 1969, 1967, 1966, 1965, 1964, 1963, 1962, 1961, 1960, 1958, 1957, 1956, 1955, 1954, 1952, 1951, 1950, 1949, 1948, 1947, 1946, 1945, 1944, 1942, 1940, 1939, 1938, 1937, 1936, 1935, 1934, 1933, 1932, 1931, 1930, 1929, 1928, 1927, 1926, 1925, 1924, 1923, 1921, 1920
7943 WOODLEY AVE	2020, 2017, 2014, 2010, 2006, 2005, 2004, 2003, 2001, 2000, 1999, 1996, 1992, 1991, 1990, 1986, 1985, 1981, 1980, 1976, 1975, 1972, 1971, 1970, 1969, 1967, 1966, 1965, 1964, 1963, 1962, 1961, 1960, 1958, 1957, 1956, 1955, 1954, 1952, 1951, 1950, 1949, 1948, 1947, 1946, 1945, 1944, 1942, 1940, 1939, 1938, 1937, 1936, 1935, 1934, 1933, 1932, 1931, 1930, 1929, 1928, 1927, 1926, 1925, 1924, 1923, 1921, 1920

FINDINGS

Address Researched	Address Not Identified in Research Source
7943 WOODLEY AVE	2020, 2017, 2014, 2010, 2006, 2005, 2003, 2001, 2000, 1999, 1996, 1995, 1992, 1991, 1990, 1986, 1985, 1981, 1980, 1976, 1975, 1972, 1971, 1970, 1969, 1967, 1966, 1965, 1964, 1963, 1962, 1961, 1960, 1958, 1957, 1956, 1955, 1954, 1952, 1951, 1950, 1949, 1948, 1947, 1946, 1945, 1944, 1942, 1940, 1939, 1938, 1937, 1936, 1935, 1934, 1933, 1932, 1931, 1930, 1929, 1928, 1927, 1926, 1925, 1924, 1923, 1921, 1920
7943 WOODLEY AVE	2020, 2017, 2014, 2010, 2006, 2005, 2004, 2003, 2000, 1999, 1996, 1995, 1992, 1991, 1990, 1986, 1985, 1981, 1980, 1976, 1975, 1972, 1971, 1970, 1969, 1967, 1966, 1965, 1964, 1963, 1962, 1961, 1960, 1958, 1957, 1956, 1955, 1954, 1952, 1951, 1950, 1949, 1948, 1947, 1946, 1945, 1944, 1942, 1940, 1939, 1938, 1937, 1936, 1935, 1934, 1933, 1932, 1931, 1930, 1929, 1928, 1927, 1926, 1925, 1924, 1923, 1921, 1920
7943 WOODLEY AVE	2020, 2017, 2014, 2006, 2005, 2004, 2003, 2001, 2000, 1999, 1996, 1995, 1992, 1991, 1990, 1986, 1985, 1981, 1980, 1976, 1975, 1972, 1971, 1970, 1969, 1967, 1966, 1965, 1964, 1963, 1962, 1961, 1960, 1958, 1957, 1956, 1955, 1954, 1952, 1951, 1950, 1949, 1948, 1947, 1946, 1945, 1944, 1942, 1940, 1939, 1938, 1937, 1936, 1935, 1934, 1933, 1932, 1931, 1930, 1929, 1928, 1927, 1926, 1925, 1924, 1923, 1921, 1920
7943 WOODLEY AVE	2020, 2017, 2010, 2006, 2005, 2004, 2003, 2001, 2000, 1999, 1996, 1995, 1992, 1991, 1990, 1986, 1985, 1981, 1980, 1976, 1975, 1972, 1971, 1970, 1969, 1967, 1966, 1965, 1964, 1963, 1962, 1961, 1960, 1958, 1957, 1956, 1955, 1954, 1952, 1951, 1950, 1949, 1948, 1947, 1946, 1945, 1944, 1942, 1940, 1939, 1938, 1937, 1936, 1935, 1934, 1933, 1932, 1931, 1930, 1929, 1928, 1927, 1926, 1925, 1924, 1923, 1921, 1920
7943 WOODLEY AVE	2020, 2017, 2014, 2006, 2005, 2004, 2003, 2001, 2000, 1999, 1996, 1995, 1992, 1991, 1990, 1986, 1985, 1981, 1980, 1976, 1975, 1972, 1971, 1970, 1969, 1967, 1966, 1965, 1964, 1963, 1962, 1961, 1960, 1958, 1957, 1956, 1955, 1954, 1952, 1951, 1950, 1949, 1948, 1947, 1946, 1945, 1944, 1942, 1940, 1939, 1938, 1937, 1936, 1935, 1934, 1933, 1932, 1931, 1930, 1929, 1928, 1927, 1926, 1925, 1924, 1923, 1921, 1920
7943 WOODLEY AVE	2020, 2017, 2014, 2010, 2005, 2004, 2003, 2001, 2000, 1999, 1996, 1995, 1992, 1991, 1990, 1986, 1985, 1981, 1980, 1976, 1975, 1972, 1971, 1970, 1969, 1967, 1966, 1965, 1964, 1963, 1962, 1961, 1960, 1958, 1957, 1956, 1955, 1954, 1952, 1951, 1950, 1949, 1948, 1947, 1946, 1945, 1944, 1942, 1940, 1939, 1938, 1937, 1936, 1935, 1934, 1933, 1932, 1931, 1930, 1929, 1928, 1927, 1926, 1925, 1924, 1923, 1921, 1920
7943 WOODLEY AVE	2017, 2014, 2010, 2006, 2005, 2004, 2003, 2001, 2000, 1999, 1996, 1995, 1992, 1991, 1990, 1986, 1985, 1981, 1980, 1976, 1975, 1972, 1971, 1970, 1969, 1967, 1966, 1965, 1964, 1963, 1962, 1961, 1960, 1958, 1957, 1956, 1955, 1954, 1952, 1951, 1950, 1949, 1948, 1947, 1946, 1945, 1944, 1942, 1940, 1939, 1938, 1937, 1936, 1935, 1934, 1933, 1932, 1931, 1930, 1929, 1928, 1927, 1926, 1925, 1924, 1923, 1921, 1920
7943 WOODLEY AVE	2020, 2017, 2014, 2010, 2006, 2004, 2003, 2001, 2000, 1999, 1996, 1995, 1992, 1991, 1990, 1986, 1985, 1981, 1980, 1976, 1975, 1972, 1971, 1970, 1969, 1967, 1966, 1965, 1964, 1963, 1962, 1961, 1960, 1958, 1957, 1956, 1955, 1954, 1952, 1951, 1950, 1949, 1948, 1947, 1946, 1945, 1944, 1942, 1940, 1939, 1938, 1937, 1936, 1935, 1934, 1933, 1932, 1931, 1930, 1929, 1928, 1927, 1926, 1925, 1924, 1923, 1921, 1920
7943 WOODLEY AVE	2017, 2014, 2010, 2006, 2005, 2004, 2003, 2001, 2000, 1999, 1996, 1995, 1992, 1991, 1990, 1986, 1985, 1981, 1980, 1976, 1975, 1972, 1971, 1970, 1969, 1967, 1966, 1965, 1964, 1963, 1962, 1961, 1960, 1958, 1957, 1956, 1955, 1954, 1952, 1951, 1950, 1949, 1948, 1947, 1946, 1945, 1944, 1942, 1940, 1939, 1938, 1937, 1936, 1935, 1934, 1933, 1932, 1931, 1930, 1929, 1928, 1927, 1926, 1925, 1924, 1923, 1921, 1920

FINDINGS

Address Researched	Address Not Identified in Research Source
7943 WOODLEY AVE	2020, 2017, 2010, 2006, 2005, 2004, 2003, 2001, 2000, 1999, 1996, 1995, 1992, 1991, 1990, 1986, 1985, 1981, 1980, 1976, 1975, 1972, 1971, 1970, 1969, 1967, 1966, 1965, 1964, 1963, 1962, 1961, 1960, 1958, 1957, 1956, 1955, 1954, 1952, 1951, 1950, 1949, 1948, 1947, 1946, 1945, 1944, 1942, 1940, 1939, 1938, 1937, 1936, 1935, 1934, 1933, 1932, 1931, 1930, 1929, 1928, 1927, 1926, 1925, 1924, 1923, 1921, 1920
7945 WOODLEY AVE	2020, 2017, 2014, 2010, 2005, 2004, 2003, 2001, 2000, 1999, 1996, 1995, 1992, 1991, 1990, 1986, 1985, 1981, 1980, 1976, 1975, 1972, 1971, 1970, 1969, 1967, 1966, 1965, 1964, 1963, 1962, 1961, 1960, 1958, 1957, 1956, 1955, 1954, 1952, 1951, 1950, 1949, 1948, 1947, 1946, 1945, 1944, 1942, 1940, 1939, 1938, 1937, 1936, 1935, 1934, 1933, 1932, 1931, 1930, 1929, 1928, 1927, 1926, 1925, 1924, 1923, 1921, 1920
7945 WOODLEY AVE	2020, 2017, 2014, 2006, 2005, 2004, 2003, 2001, 2000, 1999, 1996, 1995, 1992, 1991, 1990, 1986, 1985, 1981, 1980, 1976, 1975, 1972, 1971, 1970, 1969, 1967, 1966, 1965, 1964, 1963, 1962, 1961, 1960, 1958, 1957, 1956, 1955, 1954, 1952, 1951, 1950, 1949, 1948, 1947, 1946, 1945, 1944, 1942, 1940, 1939, 1938, 1937, 1936, 1935, 1934, 1933, 1932, 1931, 1930, 1929, 1928, 1927, 1926, 1925, 1924, 1923, 1921, 1920
7945 WOODLEY AVE	2020, 2017, 2014, 2010, 2006, 2005, 2004, 2003, 2000, 1999, 1996, 1995, 1992, 1991, 1990, 1986, 1985, 1981, 1980, 1976, 1975, 1972, 1971, 1970, 1969, 1967, 1966, 1965, 1964, 1963, 1962, 1961, 1960, 1958, 1957, 1956, 1955, 1954, 1952, 1951, 1950, 1949, 1948, 1947, 1946, 1945, 1944, 1942, 1940, 1939, 1938, 1937, 1936, 1935, 1934, 1933, 1932, 1931, 1930, 1929, 1928, 1927, 1926, 1925, 1924, 1923, 1921, 1920
7945 WOODLEY AVE	2020, 2017, 2014, 2010, 2006, 2005, 2003, 2001, 2000, 1999, 1996, 1995, 1992, 1991, 1990, 1986, 1985, 1981, 1980, 1976, 1975, 1972, 1971, 1970, 1969, 1967, 1966, 1965, 1964, 1963, 1962, 1961, 1960, 1958, 1957, 1956, 1955, 1954, 1952, 1951, 1950, 1949, 1948, 1947, 1946, 1945, 1944, 1942, 1940, 1939, 1938, 1937, 1936, 1935, 1934, 1933, 1932, 1931, 1930, 1929, 1928, 1927, 1926, 1925, 1924, 1923, 1921, 1920
7945 WOODLEY AVE	2020, 2017, 2014, 2010, 2005, 2004, 2003, 2001, 2000, 1999, 1996, 1995, 1992, 1991, 1990, 1986, 1985, 1981, 1980, 1976, 1975, 1972, 1971, 1970, 1969, 1967, 1966, 1965, 1964, 1963, 1962, 1961, 1960, 1958, 1957, 1956, 1955, 1954, 1952, 1951, 1950, 1949, 1948, 1947, 1946, 1945, 1944, 1942, 1940, 1939, 1938, 1937, 1936, 1935, 1934, 1933, 1932, 1931, 1930, 1929, 1928, 1927, 1926, 1925, 1924, 1923, 1921, 1920
7945 WOODLEY AVE	2020, 2017, 2014, 2010, 2006, 2005, 2004, 2003, 2001, 2000, 1999, 1996, 1995, 1991, 1990, 1986, 1985, 1981, 1980, 1976, 1975, 1972, 1971, 1970, 1969, 1967, 1966, 1965, 1964, 1963, 1962, 1961, 1960, 1958, 1957, 1956, 1955, 1954, 1952, 1951, 1950, 1949, 1948, 1947, 1946, 1945, 1944, 1942, 1940, 1939, 1938, 1937, 1936, 1935, 1934, 1933, 1932, 1931, 1930, 1929, 1928, 1927, 1926, 1925, 1924, 1923, 1921, 1920
7945 WOODLEY AVE	2020, 2017, 2014, 2006, 2005, 2004, 2003, 2001, 2000, 1999, 1996, 1995, 1992, 1991, 1990, 1986, 1985, 1981, 1980, 1976, 1975, 1972, 1971, 1970, 1969, 1967, 1966, 1965, 1964, 1963, 1962, 1961, 1960, 1958, 1957, 1956, 1955, 1954, 1952, 1951, 1950, 1949, 1948, 1947, 1946, 1945, 1944, 1942, 1940, 1939, 1938, 1937, 1936, 1935, 1934, 1933, 1932, 1931, 1930, 1929, 1928, 1927, 1926, 1925, 1924, 1923, 1921, 1920
7945 WOODLEY AVE	2020, 2017, 2014, 2010, 2006, 2005, 2004, 2003, 2001, 2000, 1999, 1996, 1995, 1992, 1990, 1986, 1985, 1981, 1980, 1976, 1975, 1972, 1971, 1970, 1969, 1967, 1966, 1965, 1964, 1963, 1962, 1961, 1960, 1958, 1957, 1956, 1955, 1954, 1952, 1951, 1950, 1949, 1948, 1947, 1946, 1945, 1944, 1942, 1940, 1939, 1938, 1937, 1936, 1935, 1934, 1933, 1932, 1931, 1930, 1929, 1928, 1927, 1926, 1925, 1924, 1923, 1921, 1920

FINDINGS

Address Researched	Address Not Identified in Research Source
7945 WOODLEY AVE	2020, 2017, 2014, 2010, 2006, 2005, 2003, 2001, 2000, 1999, 1996, 1995, 1992, 1991, 1990, 1986, 1985, 1981, 1980, 1976, 1975, 1972, 1971, 1970, 1969, 1967, 1966, 1965, 1964, 1963, 1962, 1961, 1960, 1958, 1957, 1956, 1955, 1954, 1952, 1951, 1950, 1949, 1948, 1947, 1946, 1945, 1944, 1942, 1940, 1939, 1938, 1937, 1936, 1935, 1934, 1933, 1932, 1931, 1930, 1929, 1928, 1927, 1926, 1925, 1924, 1923, 1921, 1920
7945 WOODLEY AVE	2020, 2017, 2014, 2010, 2006, 2005, 2004, 2003, 2001, 2000, 1999, 1996, 1995, 1992, 1991, 1990, 1986, 1985, 1981, 1980, 1976, 1972, 1971, 1970, 1969, 1967, 1966, 1965, 1964, 1963, 1962, 1961, 1960, 1958, 1957, 1956, 1955, 1954, 1952, 1951, 1950, 1949, 1948, 1947, 1946, 1945, 1944, 1942, 1940, 1939, 1938, 1937, 1936, 1935, 1934, 1933, 1932, 1931, 1930, 1929, 1928, 1927, 1926, 1925, 1924, 1923, 1921, 1920
7945 WOODLEY AVE	2020, 2017, 2014, 2010, 2006, 2005, 2004, 2003, 2001, 2000, 1999, 1996, 1995, 1992, 1990, 1986, 1985, 1981, 1980, 1976, 1975, 1972, 1971, 1970, 1969, 1967, 1966, 1965, 1964, 1963, 1962, 1961, 1960, 1958, 1957, 1956, 1955, 1954, 1952, 1951, 1950, 1949, 1948, 1947, 1946, 1945, 1944, 1942, 1940, 1939, 1938, 1937, 1936, 1935, 1934, 1933, 1932, 1931, 1930, 1929, 1928, 1927, 1926, 1925, 1924, 1923, 1921, 1920
7945 WOODLEY AVE	2020, 2017, 2014, 2010, 2006, 2005, 2004, 2003, 2001, 2000, 1999, 1996, 1995, 1991, 1990, 1986, 1985, 1981, 1980, 1976, 1975, 1972, 1971, 1970, 1969, 1967, 1966, 1965, 1964, 1963, 1962, 1961, 1960, 1958, 1957, 1956, 1955, 1954, 1952, 1951, 1950, 1949, 1948, 1947, 1946, 1945, 1944, 1942, 1940, 1939, 1938, 1937, 1936, 1935, 1934, 1933, 1932, 1931, 1930, 1929, 1928, 1927, 1926, 1925, 1924, 1923, 1921, 1920
7945 WOODLEY AVE	2020, 2017, 2014, 2010, 2006, 2005, 2004, 2003, 2000, 1999, 1996, 1995, 1992, 1991, 1990, 1986, 1985, 1981, 1980, 1976, 1975, 1972, 1971, 1970, 1969, 1967, 1966, 1965, 1964, 1963, 1962, 1961, 1960, 1958, 1957, 1956, 1955, 1954, 1952, 1951, 1950, 1949, 1948, 1947, 1946, 1945, 1944, 1942, 1940, 1939, 1938, 1937, 1936, 1935, 1934, 1933, 1932, 1931, 1930, 1929, 1928, 1927, 1926, 1925, 1924, 1923, 1921, 1920
7945 WOODLEY AVE	2020, 2017, 2014, 2010, 2006, 2005, 2004, 2003, 2001, 2000, 1999, 1996, 1995, 1992, 1991, 1990, 1986, 1985, 1981, 1980, 1976, 1972, 1971, 1970, 1969, 1967, 1966, 1965, 1964, 1963, 1962, 1961, 1960, 1958, 1957, 1956, 1955, 1954, 1952, 1951, 1950, 1949, 1948, 1947, 1946, 1945, 1944, 1942, 1940, 1939, 1938, 1937, 1936, 1935, 1934, 1933, 1932, 1931, 1930, 1929, 1928, 1927, 1926, 1925, 1924, 1923, 1921, 1920
7947 WOODLEY AVE	2020, 2017, 2014, 2006, 2005, 2004, 2003, 2001, 2000, 1999, 1996, 1995, 1992, 1991, 1990, 1986, 1985, 1981, 1980, 1976, 1975, 1972, 1971, 1970, 1969, 1967, 1966, 1965, 1964, 1963, 1962, 1961, 1960, 1958, 1957, 1956, 1955, 1954, 1952, 1951, 1950, 1949, 1948, 1947, 1946, 1945, 1944, 1942, 1940, 1939, 1938, 1937, 1936, 1935, 1934, 1933, 1932, 1931, 1930, 1929, 1928, 1927, 1926, 1925, 1924, 1923, 1921, 1920
7947 WOODLEY AVE	2020, 2017, 2010, 2006, 2005, 2004, 2003, 2001, 2000, 1999, 1996, 1995, 1992, 1991, 1990, 1986, 1985, 1981, 1980, 1976, 1975, 1972, 1971, 1970, 1969, 1967, 1966, 1965, 1964, 1963, 1962, 1961, 1960, 1958, 1957, 1956, 1955, 1954, 1952, 1951, 1950, 1949, 1948, 1947, 1946, 1945, 1944, 1942, 1940, 1939, 1938, 1937, 1936, 1935, 1934, 1933, 1932, 1931, 1930, 1929, 1928, 1927, 1926, 1925, 1924, 1923, 1921, 1920
7947 WOODLEY AVE	2020, 2017, 2014, 2006, 2005, 2004, 2003, 2001, 2000, 1999, 1996, 1995, 1992, 1991, 1990, 1986, 1985, 1981, 1980, 1976, 1975, 1972, 1971, 1970, 1969, 1967, 1966, 1965, 1964, 1963, 1962, 1961, 1960, 1958, 1957, 1956, 1955, 1954, 1952, 1951, 1950, 1949, 1948, 1947, 1946, 1945, 1944, 1942, 1940, 1939, 1938, 1937, 1936, 1935, 1934, 1933, 1932, 1931, 1930, 1929, 1928, 1927, 1926, 1925, 1924, 1923, 1921, 1920

FINDINGS

Address Researched	Address Not Identified in Research Source
7947 WOODLEY AVE	2017, 2014, 2010, 2006, 2005, 2004, 2003, 2001, 2000, 1999, 1996, 1995, 1992, 1991, 1990, 1986, 1985, 1981, 1980, 1976, 1975, 1972, 1971, 1970, 1969, 1967, 1966, 1965, 1964, 1963, 1962, 1961, 1960, 1958, 1957, 1956, 1955, 1954, 1952, 1951, 1950, 1949, 1948, 1947, 1946, 1945, 1944, 1942, 1940, 1939, 1938, 1937, 1936, 1935, 1934, 1933, 1932, 1931, 1930, 1929, 1928, 1927, 1926, 1925, 1924, 1923, 1921, 1920
7947 WOODLEY AVE	2020, 2017, 2010, 2006, 2005, 2004, 2003, 2001, 2000, 1999, 1996, 1995, 1992, 1991, 1990, 1986, 1985, 1981, 1980, 1976, 1975, 1972, 1971, 1970, 1969, 1967, 1966, 1965, 1964, 1963, 1962, 1961, 1960, 1958, 1957, 1956, 1955, 1954, 1952, 1951, 1950, 1949, 1948, 1947, 1946, 1945, 1944, 1942, 1940, 1939, 1938, 1937, 1936, 1935, 1934, 1933, 1932, 1931, 1930, 1929, 1928, 1927, 1926, 1925, 1924, 1923, 1921, 1920
7947 WOODLEY AVE	2017, 2014, 2010, 2006, 2005, 2004, 2003, 2001, 2000, 1999, 1996, 1995, 1992, 1991, 1990, 1986, 1985, 1981, 1980, 1976, 1975, 1972, 1971, 1970, 1969, 1967, 1966, 1965, 1964, 1963, 1962, 1961, 1960, 1958, 1957, 1956, 1955, 1954, 1952, 1951, 1950, 1949, 1948, 1947, 1946, 1945, 1944, 1942, 1940, 1939, 1938, 1937, 1936, 1935, 1934, 1933, 1932, 1931, 1930, 1929, 1928, 1927, 1926, 1925, 1924, 1923, 1921, 1920
7949 WOODLEY AVE	2017, 2014, 2010, 2006, 2005, 2004, 2003, 2001, 2000, 1999, 1996, 1995, 1992, 1991, 1990, 1986, 1985, 1981, 1980, 1976, 1975, 1972, 1971, 1970, 1969, 1967, 1966, 1965, 1964, 1963, 1962, 1961, 1960, 1958, 1957, 1956, 1955, 1954, 1952, 1951, 1950, 1949, 1948, 1947, 1946, 1945, 1944, 1942, 1940, 1939, 1938, 1937, 1936, 1935, 1934, 1933, 1932, 1931, 1930, 1929, 1928, 1927, 1926, 1925, 1924, 1923, 1921, 1920
7949 WOODLEY AVE	2020, 2017, 2010, 2006, 2005, 2004, 2003, 2001, 2000, 1999, 1996, 1995, 1992, 1991, 1990, 1986, 1985, 1981, 1980, 1976, 1975, 1972, 1971, 1970, 1969, 1967, 1966, 1965, 1964, 1963, 1962, 1961, 1960, 1958, 1957, 1956, 1955, 1954, 1952, 1951, 1950, 1949, 1948, 1947, 1946, 1945, 1944, 1942, 1940, 1939, 1938, 1937, 1936, 1935, 1934, 1933, 1932, 1931, 1930, 1929, 1928, 1927, 1926, 1925, 1924, 1923, 1921, 1920
7949 WOODLEY AVE	2017, 2014, 2010, 2006, 2005, 2004, 2003, 2001, 2000, 1999, 1996, 1995, 1992, 1991, 1990, 1986, 1985, 1981, 1980, 1976, 1975, 1972, 1971, 1970, 1969, 1967, 1966, 1965, 1964, 1963, 1962, 1961, 1960, 1958, 1957, 1956, 1955, 1954, 1952, 1951, 1950, 1949, 1948, 1947, 1946, 1945, 1944, 1942, 1940, 1939, 1938, 1937, 1936, 1935, 1934, 1933, 1932, 1931, 1930, 1929, 1928, 1927, 1926, 1925, 1924, 1923, 1921, 1920
7949 WOODLEY AVE	2020, 2017, 2014, 2010, 2005, 2004, 2003, 2001, 2000, 1999, 1996, 1995, 1992, 1991, 1990, 1986, 1985, 1981, 1980, 1976, 1975, 1972, 1971, 1970, 1969, 1967, 1966, 1965, 1964, 1963, 1962, 1961, 1960, 1958, 1957, 1956, 1955, 1954, 1952, 1951, 1950, 1949, 1948, 1947, 1946, 1945, 1944, 1942, 1940, 1939, 1938, 1937, 1936, 1935, 1934, 1933, 1932, 1931, 1930, 1929, 1928, 1927, 1926, 1925, 1924, 1923, 1921, 1920
7949 WOODLEY AVE	2020, 2017, 2014, 2006, 2005, 2004, 2003, 2001, 2000, 1999, 1996, 1995, 1992, 1991, 1990, 1986, 1985, 1981, 1980, 1976, 1975, 1972, 1971, 1970, 1969, 1967, 1966, 1965, 1964, 1963, 1962, 1961, 1960, 1958, 1957, 1956, 1955, 1954, 1952, 1951, 1950, 1949, 1948, 1947, 1946, 1945, 1944, 1942, 1940, 1939, 1938, 1937, 1936, 1935, 1934, 1933, 1932, 1931, 1930, 1929, 1928, 1927, 1926, 1925, 1924, 1923, 1921, 1920
7949 WOODLEY AVE	2020, 2017, 2014, 2010, 2006, 2004, 2003, 2001, 2000, 1999, 1996, 1995, 1992, 1991, 1990, 1986, 1985, 1981, 1980, 1976, 1975, 1972, 1971, 1970, 1969, 1967, 1966, 1965, 1964, 1963, 1962, 1961, 1960, 1958, 1957, 1956, 1955, 1954, 1952, 1951, 1950, 1949, 1948, 1947, 1946, 1945, 1944, 1942, 1940, 1939, 1938, 1937, 1936, 1935, 1934, 1933, 1932, 1931, 1930, 1929, 1928, 1927, 1926, 1925, 1924, 1923, 1921, 1920

FINDINGS

Address Researched	Address Not Identified in Research Source
7949 WOODLEY AVE	2020, 2017, 2010, 2006, 2005, 2004, 2003, 2001, 2000, 1999, 1996, 1995, 1992, 1991, 1990, 1986, 1985, 1981, 1980, 1976, 1975, 1972, 1971, 1970, 1969, 1967, 1966, 1965, 1964, 1963, 1962, 1961, 1960, 1958, 1957, 1956, 1955, 1954, 1952, 1951, 1950, 1949, 1948, 1947, 1946, 1945, 1944, 1942, 1940, 1939, 1938, 1937, 1936, 1935, 1934, 1933, 1932, 1931, 1930, 1929, 1928, 1927, 1926, 1925, 1924, 1923, 1921, 1920
7949 WOODLEY AVE	2020, 2017, 2014, 2010, 2006, 2005, 2003, 2001, 2000, 1999, 1996, 1995, 1992, 1991, 1990, 1986, 1985, 1981, 1980, 1976, 1975, 1972, 1971, 1970, 1969, 1967, 1966, 1965, 1964, 1963, 1962, 1961, 1960, 1958, 1957, 1956, 1955, 1954, 1952, 1951, 1950, 1949, 1948, 1947, 1946, 1945, 1944, 1942, 1940, 1939, 1938, 1937, 1936, 1935, 1934, 1933, 1932, 1931, 1930, 1929, 1928, 1927, 1926, 1925, 1924, 1923, 1921, 1920
7949 WOODLEY AVE	2020, 2017, 2014, 2010, 2006, 2005, 2004, 2003, 2000, 1999, 1996, 1995, 1992, 1991, 1990, 1986, 1985, 1981, 1980, 1976, 1975, 1972, 1971, 1970, 1969, 1967, 1966, 1965, 1964, 1963, 1962, 1961, 1960, 1958, 1957, 1956, 1955, 1954, 1952, 1951, 1950, 1949, 1948, 1947, 1946, 1945, 1944, 1942, 1940, 1939, 1938, 1937, 1936, 1935, 1934, 1933, 1932, 1931, 1930, 1929, 1928, 1927, 1926, 1925, 1924, 1923, 1921, 1920
7949 WOODLEY AVE	2020, 2017, 2014, 2006, 2005, 2004, 2003, 2001, 2000, 1999, 1996, 1995, 1992, 1991, 1990, 1986, 1985, 1981, 1980, 1976, 1975, 1972, 1971, 1970, 1969, 1967, 1966, 1965, 1964, 1963, 1962, 1961, 1960, 1958, 1957, 1956, 1955, 1954, 1952, 1951, 1950, 1949, 1948, 1947, 1946, 1945, 1944, 1942, 1940, 1939, 1938, 1937, 1936, 1935, 1934, 1933, 1932, 1931, 1930, 1929, 1928, 1927, 1926, 1925, 1924, 1923, 1921, 1920
7949 WOODLEY AVE	2020, 2017, 2014, 2010, 2006, 2005, 2004, 2003, 2001, 1999, 1996, 1995, 1992, 1991, 1990, 1986, 1985, 1981, 1980, 1976, 1975, 1972, 1971, 1970, 1969, 1967, 1966, 1965, 1964, 1963, 1962, 1961, 1960, 1958, 1957, 1956, 1955, 1954, 1952, 1951, 1950, 1949, 1948, 1947, 1946, 1945, 1944, 1942, 1940, 1939, 1938, 1937, 1936, 1935, 1934, 1933, 1932, 1931, 1930, 1929, 1928, 1927, 1926, 1925, 1924, 1923, 1921, 1920
7949 WOODLEY AVE	2020, 2017, 2014, 2010, 2006, 2005, 2004, 2003, 2001, 2000, 1999, 1996, 1995, 1991, 1990, 1986, 1985, 1981, 1980, 1976, 1975, 1972, 1971, 1970, 1969, 1967, 1966, 1965, 1964, 1963, 1962, 1961, 1960, 1958, 1957, 1956, 1955, 1954, 1952, 1951, 1950, 1949, 1948, 1947, 1946, 1945, 1944, 1942, 1940, 1939, 1938, 1937, 1936, 1935, 1934, 1933, 1932, 1931, 1930, 1929, 1928, 1927, 1926, 1925, 1924, 1923, 1921, 1920
7949 WOODLEY AVE	2020, 2017, 2014, 2010, 2005, 2004, 2003, 2001, 2000, 1999, 1996, 1995, 1992, 1991, 1990, 1986, 1985, 1981, 1980, 1976, 1975, 1972, 1971, 1970, 1969, 1967, 1966, 1965, 1964, 1963, 1962, 1961, 1960, 1958, 1957, 1956, 1955, 1954, 1952, 1951, 1950, 1949, 1948, 1947, 1946, 1945, 1944, 1942, 1940, 1939, 1938, 1937, 1936, 1935, 1934, 1933, 1932, 1931, 1930, 1929, 1928, 1927, 1926, 1925, 1924, 1923, 1921, 1920
7949 WOODLEY AVE	2020, 2017, 2014, 2010, 2006, 2005, 2004, 2003, 2001, 2000, 1999, 1996, 1992, 1991, 1990, 1986, 1985, 1981, 1980, 1976, 1975, 1972, 1971, 1970, 1969, 1967, 1966, 1965, 1964, 1963, 1962, 1961, 1960, 1958, 1957, 1956, 1955, 1954, 1952, 1951, 1950, 1949, 1948, 1947, 1946, 1945, 1944, 1942, 1940, 1939, 1938, 1937, 1936, 1935, 1934, 1933, 1932, 1931, 1930, 1929, 1928, 1927, 1926, 1925, 1924, 1923, 1921, 1920
7949 WOODLEY AVE	2020, 2017, 2014, 2010, 2006, 2005, 2004, 2003, 2000, 1999, 1996, 1995, 1992, 1991, 1990, 1986, 1985, 1981, 1980, 1976, 1975, 1972, 1971, 1970, 1969, 1967, 1966, 1965, 1964, 1963, 1962, 1961, 1960, 1958, 1957, 1956, 1955, 1954, 1952, 1951, 1950, 1949, 1948, 1947, 1946, 1945, 1944, 1942, 1940, 1939, 1938, 1937, 1936, 1935, 1934, 1933, 1932, 1931, 1930, 1929, 1928, 1927, 1926, 1925, 1924, 1923, 1921, 1920

FINDINGS

Address Researched	Address Not Identified in Research Source
7949 WOODLEY AVE	2020, 2017, 2014, 2010, 2006, 2005, 2004, 2003, 2001, 2000, 1999, 1996, 1992, 1991, 1990, 1986, 1985, 1981, 1980, 1976, 1975, 1972, 1971, 1970, 1969, 1967, 1966, 1965, 1964, 1963, 1962, 1961, 1960, 1958, 1957, 1956, 1955, 1954, 1952, 1951, 1950, 1949, 1948, 1947, 1946, 1945, 1944, 1942, 1940, 1939, 1938, 1937, 1936, 1935, 1934, 1933, 1932, 1931, 1930, 1929, 1928, 1927, 1926, 1925, 1924, 1923, 1921, 1920
7949 WOODLEY AVE	2020, 2017, 2014, 2010, 2006, 2005, 2004, 2003, 2001, 2000, 1999, 1996, 1995, 1991, 1990, 1986, 1985, 1981, 1980, 1976, 1975, 1972, 1971, 1970, 1969, 1967, 1966, 1965, 1964, 1963, 1962, 1961, 1960, 1958, 1957, 1956, 1955, 1954, 1952, 1951, 1950, 1949, 1948, 1947, 1946, 1945, 1944, 1942, 1940, 1939, 1938, 1937, 1936, 1935, 1934, 1933, 1932, 1931, 1930, 1929, 1928, 1927, 1926, 1925, 1924, 1923, 1921, 1920
7949 WOODLEY AVE	2020, 2017, 2014, 2010, 2006, 2005, 2004, 2003, 2001, 1999, 1996, 1995, 1992, 1991, 1990, 1986, 1985, 1981, 1980, 1976, 1975, 1972, 1971, 1970, 1969, 1967, 1966, 1965, 1964, 1963, 1962, 1961, 1960, 1958, 1957, 1956, 1955, 1954, 1952, 1951, 1950, 1949, 1948, 1947, 1946, 1945, 1944, 1942, 1940, 1939, 1938, 1937, 1936, 1935, 1934, 1933, 1932, 1931, 1930, 1929, 1928, 1927, 1926, 1925, 1924, 1923, 1921, 1920
7949 WOODLEY AVE	2020, 2017, 2014, 2010, 2006, 2005, 2004, 2003, 2001, 2000, 1999, 1996, 1995, 1992, 1990, 1986, 1985, 1981, 1980, 1976, 1975, 1972, 1971, 1970, 1969, 1967, 1966, 1965, 1964, 1963, 1962, 1961, 1960, 1958, 1957, 1956, 1955, 1954, 1952, 1951, 1950, 1949, 1948, 1947, 1946, 1945, 1944, 1942, 1940, 1939, 1938, 1937, 1936, 1935, 1934, 1933, 1932, 1931, 1930, 1929, 1928, 1927, 1926, 1925, 1924, 1923, 1921, 1920
7949 WOODLEY AVE	2020, 2017, 2014, 2010, 2006, 2005, 2004, 2003, 2001, 2000, 1999, 1996, 1995, 1992, 1991, 1990, 1986, 1985, 1980, 1976, 1975, 1972, 1971, 1970, 1969, 1967, 1966, 1965, 1964, 1963, 1962, 1961, 1960, 1958, 1957, 1956, 1955, 1954, 1952, 1951, 1950, 1949, 1948, 1947, 1946, 1945, 1944, 1942, 1940, 1939, 1938, 1937, 1936, 1935, 1934, 1933, 1932, 1931, 1930, 1929, 1928, 1927, 1926, 1925, 1924, 1923, 1921, 1920
7949 WOODLEY AVE	2020, 2017, 2014, 2010, 2006, 2005, 2004, 2003, 2001, 2000, 1999, 1996, 1995, 1992, 1991, 1990, 1986, 1985, 1981, 1980, 1976, 1972, 1971, 1970, 1969, 1967, 1966, 1965, 1964, 1963, 1962, 1961, 1960, 1958, 1957, 1956, 1955, 1954, 1952, 1951, 1950, 1949, 1948, 1947, 1946, 1945, 1944, 1942, 1940, 1939, 1938, 1937, 1936, 1935, 1934, 1933, 1932, 1931, 1930, 1929, 1928, 1927, 1926, 1925, 1924, 1923, 1921, 1920
7949 WOODLEY AVE	2020, 2017, 2014, 2010, 2006, 2005, 2003, 2001, 2000, 1999, 1996, 1995, 1992, 1991, 1990, 1986, 1985, 1981, 1980, 1976, 1975, 1972, 1971, 1970, 1969, 1967, 1966, 1965, 1964, 1963, 1962, 1961, 1960, 1958, 1957, 1956, 1955, 1954, 1952, 1951, 1950, 1949, 1948, 1947, 1946, 1945, 1944, 1942, 1940, 1939, 1938, 1937, 1936, 1935, 1934, 1933, 1932, 1931, 1930, 1929, 1928, 1927, 1926, 1925, 1924, 1923, 1921, 1920
7949 WOODLEY AVE	2020, 2017, 2014, 2010, 2006, 2005, 2004, 2003, 2001, 2000, 1999, 1996, 1995, 1992, 1990, 1986, 1985, 1981, 1980, 1976, 1975, 1972, 1971, 1970, 1969, 1967, 1966, 1965, 1964, 1963, 1962, 1961, 1960, 1958, 1957, 1956, 1955, 1954, 1952, 1951, 1950, 1949, 1948, 1947, 1946, 1945, 1944, 1942, 1940, 1939, 1938, 1937, 1936, 1935, 1934, 1933, 1932, 1931, 1930, 1929, 1928, 1927, 1926, 1925, 1924, 1923, 1921, 1920
7949 WOODLEY AVE	2020, 2017, 2014, 2010, 2006, 2004, 2003, 2001, 2000, 1999, 1996, 1995, 1992, 1991, 1990, 1986, 1985, 1981, 1980, 1976, 1975, 1972, 1971, 1970, 1969, 1967, 1966, 1965, 1964, 1963, 1962, 1961, 1960, 1958, 1957, 1956, 1955, 1954, 1952, 1951, 1950, 1949, 1948, 1947, 1946, 1945, 1944, 1942, 1940, 1939, 1938, 1937, 1936, 1935, 1934, 1933, 1932, 1931, 1930, 1929, 1928, 1927, 1926, 1925, 1924, 1923, 1921, 1920

FINDINGS

Address Researched	Address Not Identified in Research Source
7949 WOODLEY AVE	2020, 2017, 2014, 2010, 2006, 2005, 2004, 2003, 2001, 2000, 1999, 1996, 1995, 1992, 1991, 1990, 1986, 1985, 1980, 1976, 1975, 1972, 1971, 1970, 1969, 1967, 1966, 1965, 1964, 1963, 1962, 1961, 1960, 1958, 1957, 1956, 1955, 1954, 1952, 1951, 1950, 1949, 1948, 1947, 1946, 1945, 1944, 1942, 1940, 1939, 1938, 1937, 1936, 1935, 1934, 1933, 1932, 1931, 1930, 1929, 1928, 1927, 1926, 1925, 1924, 1923, 1921, 1920
7949 WOODLEY AVE	2020, 2017, 2014, 2010, 2006, 2005, 2004, 2003, 2001, 2000, 1999, 1996, 1995, 1992, 1991, 1990, 1986, 1985, 1981, 1980, 1975, 1972, 1971, 1970, 1969, 1967, 1966, 1965, 1964, 1963, 1962, 1961, 1960, 1958, 1957, 1956, 1955, 1954, 1952, 1951, 1950, 1949, 1948, 1947, 1946, 1945, 1944, 1942, 1940, 1939, 1938, 1937, 1936, 1935, 1934, 1933, 1932, 1931, 1930, 1929, 1928, 1927, 1926, 1925, 1924, 1923, 1921, 1920
7949 WOODLEY AVE	2020, 2017, 2014, 2010, 2006, 2005, 2004, 2003, 2001, 2000, 1999, 1996, 1995, 1992, 1991, 1990, 1986, 1985, 1981, 1980, 1976, 1972, 1971, 1970, 1969, 1967, 1966, 1965, 1964, 1963, 1962, 1961, 1960, 1958, 1957, 1956, 1955, 1954, 1952, 1951, 1950, 1949, 1948, 1947, 1946, 1945, 1944, 1942, 1940, 1939, 1938, 1937, 1936, 1935, 1934, 1933, 1932, 1931, 1930, 1929, 1928, 1927, 1926, 1925, 1924, 1923, 1921, 1920
7949 WOODLEY AVE	2020, 2017, 2014, 2010, 2006, 2005, 2004, 2003, 2001, 2000, 1999, 1996, 1995, 1992, 1991, 1990, 1986, 1985, 1981, 1980, 1975, 1972, 1971, 1970, 1969, 1967, 1966, 1965, 1964, 1963, 1962, 1961, 1960, 1958, 1957, 1956, 1955, 1954, 1952, 1951, 1950, 1949, 1948, 1947, 1946, 1945, 1944, 1942, 1940, 1939, 1938, 1937, 1936, 1935, 1934, 1933, 1932, 1931, 1930, 1929, 1928, 1927, 1926, 1925, 1924, 1923, 1921, 1920
7950 WOODLEY AVE	2020, 2017, 2014, 2010, 2006, 2004, 2003, 2001, 2000, 1999, 1996, 1995, 1992, 1991, 1990, 1986, 1985, 1981, 1980, 1976, 1975, 1972, 1971, 1970, 1969, 1967, 1966, 1965, 1964, 1963, 1962, 1961, 1960, 1958, 1957, 1956, 1955, 1954, 1952, 1951, 1950, 1949, 1948, 1947, 1946, 1945, 1944, 1942, 1940, 1939, 1938, 1937, 1936, 1935, 1934, 1933, 1932, 1931, 1930, 1929, 1928, 1927, 1926, 1925, 1924, 1923, 1921, 1920
7950 WOODLEY AVE	2020, 2017, 2014, 2010, 2006, 2005, 2003, 2001, 2000, 1999, 1996, 1995, 1992, 1991, 1990, 1986, 1985, 1981, 1980, 1976, 1975, 1972, 1971, 1970, 1969, 1967, 1966, 1965, 1964, 1963, 1962, 1961, 1960, 1958, 1957, 1956, 1955, 1954, 1952, 1951, 1950, 1949, 1948, 1947, 1946, 1945, 1944, 1942, 1940, 1939, 1938, 1937, 1936, 1935, 1934, 1933, 1932, 1931, 1930, 1929, 1928, 1927, 1926, 1925, 1924, 1923, 1921, 1920
7950 WOODLEY AVE	2020, 2017, 2014, 2010, 2006, 2005, 2004, 2003, 1999, 1996, 1995, 1992, 1991, 1990, 1986, 1985, 1981, 1980, 1976, 1975, 1972, 1971, 1970, 1969, 1967, 1966, 1965, 1964, 1963, 1962, 1961, 1960, 1958, 1957, 1956, 1955, 1954, 1952, 1951, 1950, 1949, 1948, 1947, 1946, 1945, 1944, 1942, 1940, 1939, 1938, 1937, 1936, 1935, 1934, 1933, 1932, 1931, 1930, 1929, 1928, 1927, 1926, 1925, 1924, 1923, 1921, 1920
7950 WOODLEY AVE	2020, 2017, 2014, 2010, 2006, 2005, 2004, 2003, 2001, 2000, 1999, 1996, 1992, 1991, 1990, 1986, 1985, 1981, 1980, 1976, 1975, 1972, 1971, 1970, 1969, 1967, 1966, 1965, 1964, 1963, 1962, 1961, 1960, 1958, 1957, 1956, 1955, 1954, 1952, 1951, 1950, 1949, 1948, 1947, 1946, 1945, 1944, 1942, 1940, 1939, 1938, 1937, 1936, 1935, 1934, 1933, 1932, 1931, 1930, 1929, 1928, 1927, 1926, 1925, 1924, 1923, 1921, 1920

FINDINGS

Address Researched	Address Not Identified in Research Source
7950 WOODLEY AVE	2020, 2017, 2014, 2010, 2005, 2004, 2003, 2001, 2000, 1999, 1996, 1995, 1992, 1991, 1990, 1986, 1985, 1981, 1980, 1976, 1975, 1972, 1971, 1970, 1969, 1967, 1966, 1965, 1964, 1963, 1962, 1961, 1960, 1958, 1957, 1956, 1955, 1954, 1952, 1951, 1950, 1949, 1948, 1947, 1946, 1945, 1944, 1942, 1940, 1939, 1938, 1937, 1936, 1935, 1934, 1933, 1932, 1931, 1930, 1929, 1928, 1927, 1926, 1925, 1924, 1923, 1921, 1920
7950 WOODLEY AVE	2020, 2017, 2014, 2006, 2005, 2004, 2003, 2001, 2000, 1999, 1996, 1995, 1992, 1991, 1990, 1986, 1985, 1981, 1980, 1976, 1975, 1972, 1971, 1970, 1969, 1967, 1966, 1965, 1964, 1963, 1962, 1961, 1960, 1958, 1957, 1956, 1955, 1954, 1952, 1951, 1950, 1949, 1948, 1947, 1946, 1945, 1944, 1942, 1940, 1939, 1938, 1937, 1936, 1935, 1934, 1933, 1932, 1931, 1930, 1929, 1928, 1927, 1926, 1925, 1924, 1923, 1921, 1920
7950 WOODLEY AVE	2020, 2017, 2014, 2010, 2006, 2005, 2004, 2003, 2000, 1999, 1996, 1995, 1992, 1991, 1990, 1986, 1985, 1981, 1980, 1976, 1975, 1972, 1971, 1970, 1969, 1967, 1966, 1965, 1964, 1963, 1962, 1961, 1960, 1958, 1957, 1956, 1955, 1954, 1952, 1951, 1950, 1949, 1948, 1947, 1946, 1945, 1944, 1942, 1940, 1939, 1938, 1937, 1936, 1935, 1934, 1933, 1932, 1931, 1930, 1929, 1928, 1927, 1926, 1925, 1924, 1923, 1921, 1920
7950 WOODLEY AVE	2020, 2017, 2014, 2010, 2006, 2005, 2003, 2001, 2000, 1999, 1996, 1995, 1992, 1991, 1990, 1986, 1985, 1981, 1980, 1976, 1975, 1972, 1971, 1970, 1969, 1967, 1966, 1965, 1964, 1963, 1962, 1961, 1960, 1958, 1957, 1956, 1955, 1954, 1952, 1951, 1950, 1949, 1948, 1947, 1946, 1945, 1944, 1942, 1940, 1939, 1938, 1937, 1936, 1935, 1934, 1933, 1932, 1931, 1930, 1929, 1928, 1927, 1926, 1925, 1924, 1923, 1921, 1920
7950 WOODLEY AVE	2020, 2017, 2010, 2006, 2005, 2004, 2003, 2001, 2000, 1999, 1996, 1995, 1992, 1991, 1990, 1986, 1985, 1981, 1980, 1976, 1975, 1972, 1971, 1970, 1969, 1967, 1966, 1965, 1964, 1963, 1962, 1961, 1960, 1958, 1957, 1956, 1955, 1954, 1952, 1951, 1950, 1949, 1948, 1947, 1946, 1945, 1944, 1942, 1940, 1939, 1938, 1937, 1936, 1935, 1934, 1933, 1932, 1931, 1930, 1929, 1928, 1927, 1926, 1925, 1924, 1923, 1921, 1920
7950 WOODLEY AVE	2020, 2017, 2014, 2010, 2006, 2004, 2003, 2001, 2000, 1999, 1996, 1995, 1992, 1991, 1990, 1986, 1985, 1981, 1980, 1976, 1975, 1972, 1971, 1970, 1969, 1967, 1966, 1965, 1964, 1963, 1962, 1961, 1960, 1958, 1957, 1956, 1955, 1954, 1952, 1951, 1950, 1949, 1948, 1947, 1946, 1945, 1944, 1942, 1940, 1939, 1938, 1937, 1936, 1935, 1934, 1933, 1932, 1931, 1930, 1929, 1928, 1927, 1926, 1925, 1924, 1923, 1921, 1920
7950 WOODLEY AVE	2020, 2017, 2014, 2006, 2005, 2004, 2003, 2001, 2000, 1999, 1996, 1995, 1992, 1991, 1990, 1986, 1985, 1981, 1980, 1976, 1975, 1972, 1971, 1970, 1969, 1967, 1966, 1965, 1964, 1963, 1962, 1961, 1960, 1958, 1957, 1956, 1955, 1954, 1952, 1951, 1950, 1949, 1948, 1947, 1946, 1945, 1944, 1942, 1940, 1939, 1938, 1937, 1936, 1935, 1934, 1933, 1932, 1931, 1930, 1929, 1928, 1927, 1926, 1925, 1924, 1923, 1921, 1920
7950 WOODLEY AVE	2020, 2017, 2014, 2010, 2005, 2004, 2003, 2001, 2000, 1999, 1996, 1995, 1992, 1991, 1990, 1986, 1985, 1981, 1980, 1976, 1975, 1972, 1971, 1970, 1969, 1967, 1966, 1965, 1964, 1963, 1962, 1961, 1960, 1958, 1957, 1956, 1955, 1954, 1952, 1951, 1950, 1949, 1948, 1947, 1946, 1945, 1944, 1942, 1940, 1939, 1938, 1937, 1936, 1935, 1934, 1933, 1932, 1931, 1930, 1929, 1928, 1927, 1926, 1925, 1924, 1923, 1921, 1920
7950 WOODLEY AVE	2017, 2014, 2010, 2006, 2005, 2004, 2003, 2001, 2000, 1999, 1996, 1995, 1992, 1991, 1990, 1986, 1985, 1981, 1980, 1976, 1975, 1972, 1971, 1970, 1969, 1967, 1966, 1965, 1964, 1963, 1962, 1961, 1960, 1958, 1957, 1956, 1955, 1954, 1952, 1951, 1950, 1949, 1948, 1947, 1946, 1945, 1944, 1942, 1940, 1939, 1938, 1937, 1936, 1935, 1934, 1933, 1932, 1931, 1930, 1929, 1928, 1927, 1926, 1925, 1924, 1923, 1921, 1920

FINDINGS

Address Researched	Address Not Identified in Research Source
7950 WOODLEY AVE	2020, 2017, 2010, 2006, 2005, 2004, 2003, 2001, 2000, 1999, 1996, 1995, 1992, 1991, 1990, 1986, 1985, 1981, 1980, 1976, 1975, 1972, 1971, 1970, 1969, 1967, 1966, 1965, 1964, 1963, 1962, 1961, 1960, 1958, 1957, 1956, 1955, 1954, 1952, 1951, 1950, 1949, 1948, 1947, 1946, 1945, 1944, 1942, 1940, 1939, 1938, 1937, 1936, 1935, 1934, 1933, 1932, 1931, 1930, 1929, 1928, 1927, 1926, 1925, 1924, 1923, 1921, 1920
7950 WOODLEY AVE	2017, 2014, 2010, 2006, 2005, 2004, 2003, 2001, 2000, 1999, 1996, 1995, 1992, 1991, 1990, 1986, 1985, 1981, 1980, 1976, 1975, 1972, 1971, 1970, 1969, 1967, 1966, 1965, 1964, 1963, 1962, 1961, 1960, 1958, 1957, 1956, 1955, 1954, 1952, 1951, 1950, 1949, 1948, 1947, 1946, 1945, 1944, 1942, 1940, 1939, 1938, 1937, 1936, 1935, 1934, 1933, 1932, 1931, 1930, 1929, 1928, 1927, 1926, 1925, 1924, 1923, 1921, 1920
7958 WOODLEY AVE	2020, 2017, 2014, 2010, 2006, 2005, 2004, 2003, 2001, 2000, 1999, 1996, 1992, 1991, 1990, 1986, 1985, 1981, 1980, 1976, 1975, 1972, 1971, 1970, 1969, 1967, 1966, 1965, 1964, 1963, 1962, 1961, 1960, 1958, 1957, 1956, 1955, 1954, 1952, 1951, 1950, 1949, 1948, 1947, 1946, 1945, 1944, 1942, 1940, 1939, 1938, 1937, 1936, 1935, 1934, 1933, 1932, 1931, 1930, 1929, 1928, 1927, 1926, 1925, 1924, 1923, 1921, 1920
7958 WOODLEY AVE	2020, 2017, 2014, 2010, 2006, 2005, 2004, 2003, 2001, 2000, 1999, 1996, 1992, 1991, 1990, 1986, 1985, 1981, 1980, 1976, 1975, 1972, 1971, 1970, 1969, 1967, 1966, 1965, 1964, 1963, 1962, 1961, 1960, 1958, 1957, 1956, 1955, 1954, 1952, 1951, 1950, 1949, 1948, 1947, 1946, 1945, 1944, 1942, 1940, 1939, 1938, 1937, 1936, 1935, 1934, 1933, 1932, 1931, 1930, 1929, 1928, 1927, 1926, 1925, 1924, 1923, 1921, 1920
7975 WOODLEY AVE	2020, 2017, 2014, 2010, 2006, 2005, 2004, 2003, 2000, 1999, 1996, 1995, 1992, 1991, 1990, 1986, 1985, 1981, 1980, 1976, 1975, 1972, 1971, 1970, 1969, 1967, 1966, 1965, 1964, 1963, 1962, 1961, 1960, 1958, 1957, 1956, 1955, 1954, 1952, 1951, 1950, 1949, 1948, 1947, 1946, 1945, 1944, 1942, 1940, 1939, 1938, 1937, 1936, 1935, 1934, 1933, 1932, 1931, 1930, 1929, 1928, 1927, 1926, 1925, 1924, 1923, 1921, 1920
7975 WOODLEY AVE	2020, 2017, 2014, 2010, 2006, 2005, 2004, 2003, 2000, 1999, 1996, 1995, 1992, 1991, 1990, 1986, 1985, 1981, 1980, 1976, 1975, 1972, 1971, 1970, 1969, 1967, 1966, 1965, 1964, 1963, 1962, 1961, 1960, 1958, 1957, 1956, 1955, 1954, 1952, 1951, 1950, 1949, 1948, 1947, 1946, 1945, 1944, 1942, 1940, 1939, 1938, 1937, 1936, 1935, 1934, 1933, 1932, 1931, 1930, 1929, 1928, 1927, 1926, 1925, 1924, 1923, 1921, 1920
7986 WOODLEY AVE	2020, 2017, 2014, 2010, 2006, 2005, 2004, 2003, 2001, 2000, 1999, 1996, 1995, 1992, 1991, 1990, 1986, 1985, 1981, 1980, 1976, 1975, 1972, 1971, 1970, 1969, 1967, 1966, 1965, 1964, 1963, 1962, 1961, 1960, 1958, 1957, 1956, 1955, 1954, 1952, 1951, 1950, 1949, 1948, 1947, 1946, 1945, 1944, 1942, 1939, 1938, 1937, 1936, 1935, 1934, 1933, 1932, 1931, 1930, 1929, 1928, 1927, 1926, 1925, 1924, 1923, 1921, 1920
7986 WOODLEY AVE	2020, 2017, 2014, 2010, 2006, 2005, 2004, 2003, 2001, 2000, 1999, 1996, 1995, 1992, 1991, 1990, 1986, 1985, 1981, 1980, 1976, 1975, 1972, 1971, 1970, 1969, 1967, 1966, 1965, 1964, 1963, 1962, 1961, 1960, 1958, 1957, 1956, 1955, 1954, 1952, 1951, 1950, 1949, 1948, 1947, 1946, 1945, 1944, 1942, 1939, 1938, 1937, 1936, 1935, 1934, 1933, 1932, 1931, 1930, 1929, 1928, 1927, 1926, 1925, 1924, 1923, 1921, 1920
8000 WOODLEY AVE	2020, 2017, 2014, 2010, 2006, 2005, 2004, 2003, 2001, 2000, 1999, 1996, 1995, 1992, 1991, 1990, 1986, 1985, 1981, 1980, 1975, 1972, 1971, 1970, 1969, 1967, 1966, 1965, 1964, 1963, 1962, 1961, 1960, 1958, 1957, 1956, 1955, 1954, 1952, 1951, 1950, 1949, 1948, 1947, 1946, 1945, 1944, 1942, 1940, 1939, 1938, 1937, 1936, 1935, 1934, 1933, 1932, 1931, 1930, 1929, 1928, 1927, 1926, 1925, 1924, 1923, 1921, 1920

FINDINGS

Address Researched	Address Not Identified in Research Source
8000 WOODLEY AVE	2020, 2017, 2014, 2010, 2006, 2005, 2003, 2001, 2000, 1999, 1996, 1995, 1992, 1991, 1990, 1986, 1985, 1981, 1980, 1976, 1975, 1972, 1971, 1970, 1969, 1967, 1966, 1965, 1964, 1963, 1962, 1961, 1960, 1958, 1957, 1956, 1955, 1954, 1952, 1951, 1950, 1949, 1948, 1947, 1946, 1945, 1944, 1942, 1940, 1939, 1938, 1937, 1936, 1935, 1934, 1933, 1932, 1931, 1930, 1929, 1928, 1927, 1926, 1925, 1924, 1923, 1921, 1920
8000 WOODLEY AVE	2020, 2017, 2014, 2010, 2006, 2005, 2004, 2003, 2001, 2000, 1999, 1996, 1992, 1991, 1990, 1986, 1985, 1981, 1980, 1976, 1975, 1972, 1971, 1970, 1969, 1967, 1966, 1965, 1964, 1963, 1962, 1961, 1960, 1958, 1957, 1956, 1955, 1954, 1952, 1951, 1950, 1949, 1948, 1947, 1946, 1945, 1944, 1942, 1940, 1939, 1938, 1937, 1936, 1935, 1934, 1933, 1932, 1931, 1930, 1929, 1928, 1927, 1926, 1925, 1924, 1923, 1921, 1920
8000 WOODLEY AVE	2020, 2017, 2014, 2010, 2006, 2005, 2004, 2003, 2001, 2000, 1999, 1996, 1995, 1992, 1991, 1990, 1986, 1985, 1980, 1976, 1975, 1972, 1971, 1970, 1969, 1967, 1966, 1965, 1964, 1963, 1962, 1961, 1960, 1958, 1957, 1956, 1955, 1954, 1952, 1951, 1950, 1949, 1948, 1947, 1946, 1945, 1944, 1942, 1940, 1939, 1938, 1937, 1936, 1935, 1934, 1933, 1932, 1931, 1930, 1929, 1928, 1927, 1926, 1925, 1924, 1923, 1921, 1920
8000 WOODLEY AVE	2020, 2017, 2014, 2010, 2006, 2005, 2004, 2003, 2001, 2000, 1999, 1996, 1995, 1992, 1991, 1990, 1986, 1981, 1980, 1976, 1975, 1972, 1971, 1970, 1969, 1967, 1966, 1965, 1964, 1963, 1962, 1961, 1960, 1958, 1957, 1956, 1955, 1954, 1952, 1951, 1950, 1949, 1948, 1947, 1946, 1945, 1944, 1942, 1940, 1939, 1938, 1937, 1936, 1935, 1934, 1933, 1932, 1931, 1930, 1929, 1928, 1927, 1926, 1925, 1924, 1923, 1921, 1920
8000 WOODLEY AVE	2020, 2017, 2014, 2010, 2006, 2005, 2004, 2003, 2001, 2000, 1999, 1996, 1995, 1992, 1991, 1990, 1985, 1981, 1980, 1976, 1975, 1972, 1971, 1970, 1969, 1967, 1966, 1965, 1964, 1963, 1962, 1961, 1960, 1958, 1957, 1956, 1955, 1954, 1952, 1951, 1950, 1949, 1948, 1947, 1946, 1945, 1944, 1942, 1940, 1939, 1938, 1937, 1936, 1935, 1934, 1933, 1932, 1931, 1930, 1929, 1928, 1927, 1926, 1925, 1924, 1923, 1921, 1920
8000 WOODLEY AVE	2020, 2017, 2014, 2010, 2006, 2005, 2004, 2003, 2001, 2000, 1999, 1996, 1995, 1992, 1991, 1986, 1985, 1981, 1980, 1976, 1975, 1972, 1971, 1970, 1969, 1967, 1966, 1965, 1964, 1963, 1962, 1961, 1960, 1958, 1957, 1956, 1955, 1954, 1952, 1951, 1950, 1949, 1948, 1947, 1946, 1945, 1944, 1942, 1940, 1939, 1938, 1937, 1936, 1935, 1934, 1933, 1932, 1931, 1930, 1929, 1928, 1927, 1926, 1925, 1924, 1923, 1921, 1920
8000 WOODLEY AVE	2020, 2017, 2014, 2010, 2006, 2005, 2004, 2003, 2001, 2000, 1999, 1996, 1995, 1992, 1990, 1986, 1985, 1981, 1980, 1976, 1975, 1972, 1971, 1970, 1969, 1967, 1966, 1965, 1964, 1963, 1962, 1961, 1960, 1958, 1957, 1956, 1955, 1954, 1952, 1951, 1950, 1949, 1948, 1947, 1946, 1945, 1944, 1942, 1940, 1939, 1938, 1937, 1936, 1935, 1934, 1933, 1932, 1931, 1930, 1929, 1928, 1927, 1926, 1925, 1924, 1923, 1921, 1920
8000 WOODLEY AVE	2020, 2017, 2014, 2010, 2006, 2005, 2004, 2003, 2001, 2000, 1999, 1996, 1995, 1991, 1990, 1986, 1985, 1981, 1980, 1976, 1975, 1972, 1971, 1970, 1969, 1967, 1966, 1965, 1964, 1963, 1962, 1961, 1960, 1958, 1957, 1956, 1955, 1954, 1952, 1951, 1950, 1949, 1948, 1947, 1946, 1945, 1944, 1942, 1940, 1939, 1938, 1937, 1936, 1935, 1934, 1933, 1932, 1931, 1930, 1929, 1928, 1927, 1926, 1925, 1924, 1923, 1921, 1920
8000 WOODLEY AVE	2020, 2017, 2014, 2010, 2006, 2005, 2004, 2003, 2001, 2000, 1999, 1996, 1995, 1992, 1990, 1986, 1985, 1981, 1980, 1976, 1975, 1972, 1971, 1970, 1969, 1967, 1966, 1965, 1964, 1963, 1962, 1961, 1960, 1958, 1957, 1956, 1955, 1954, 1952, 1951, 1950, 1949, 1948, 1947, 1946, 1945, 1944, 1942, 1940, 1939, 1938, 1937, 1936, 1935, 1934, 1933, 1932, 1931, 1930, 1929, 1928, 1927, 1926, 1925, 1924, 1923, 1921, 1920

FINDINGS

Address Researched	Address Not Identified in Research Source
8000 WOODLEY AVE	2020, 2017, 2014, 2010, 2006, 2004, 2003, 2001, 2000, 1999, 1996, 1995, 1992, 1991, 1990, 1986, 1985, 1981, 1980, 1976, 1975, 1972, 1971, 1970, 1969, 1967, 1966, 1965, 1964, 1963, 1962, 1961, 1960, 1958, 1957, 1956, 1955, 1954, 1952, 1951, 1950, 1949, 1948, 1947, 1946, 1945, 1944, 1942, 1940, 1939, 1938, 1937, 1936, 1935, 1934, 1933, 1932, 1931, 1930, 1929, 1928, 1927, 1926, 1925, 1924, 1923, 1921, 1920
8000 WOODLEY AVE	2020, 2017, 2014, 2010, 2006, 2005, 2004, 2003, 2001, 2000, 1999, 1996, 1995, 1992, 1991, 1990, 1985, 1981, 1980, 1976, 1975, 1972, 1971, 1970, 1969, 1967, 1966, 1965, 1964, 1963, 1962, 1961, 1960, 1958, 1957, 1956, 1955, 1954, 1952, 1951, 1950, 1949, 1948, 1947, 1946, 1945, 1944, 1942, 1940, 1939, 1938, 1937, 1936, 1935, 1934, 1933, 1932, 1931, 1930, 1929, 1928, 1927, 1926, 1925, 1924, 1923, 1921, 1920
8000 WOODLEY AVE	2020, 2017, 2014, 2010, 2006, 2005, 2004, 2003, 2001, 2000, 1999, 1996, 1995, 1992, 1991, 1986, 1985, 1981, 1980, 1976, 1975, 1972, 1971, 1970, 1969, 1967, 1966, 1965, 1964, 1963, 1962, 1961, 1960, 1958, 1957, 1956, 1955, 1954, 1952, 1951, 1950, 1949, 1948, 1947, 1946, 1945, 1944, 1942, 1940, 1939, 1938, 1937, 1936, 1935, 1934, 1933, 1932, 1931, 1930, 1929, 1928, 1927, 1926, 1925, 1924, 1923, 1921, 1920
8000 WOODLEY AVE	2020, 2017, 2014, 2010, 2006, 2005, 2004, 2003, 2001, 2000, 1999, 1996, 1995, 1992, 1991, 1990, 1986, 1985, 1981, 1980, 1975, 1972, 1971, 1970, 1969, 1967, 1966, 1965, 1964, 1963, 1962, 1961, 1960, 1958, 1957, 1956, 1955, 1954, 1952, 1951, 1950, 1949, 1948, 1947, 1946, 1945, 1944, 1942, 1940, 1939, 1938, 1937, 1936, 1935, 1934, 1933, 1932, 1931, 1930, 1929, 1928, 1927, 1926, 1925, 1924, 1923, 1921, 1920
8000 WOODLEY AVE	2020, 2017, 2014, 2010, 2006, 2005, 2004, 2003, 2001, 2000, 1999, 1996, 1995, 1992, 1991, 1990, 1986, 1985, 1980, 1976, 1975, 1972, 1971, 1970, 1969, 1967, 1966, 1965, 1964, 1963, 1962, 1961, 1960, 1958, 1957, 1956, 1955, 1954, 1952, 1951, 1950, 1949, 1948, 1947, 1946, 1945, 1944, 1942, 1940, 1939, 1938, 1937, 1936, 1935, 1934, 1933, 1932, 1931, 1930, 1929, 1928, 1927, 1926, 1925, 1924, 1923, 1921, 1920
8000 WOODLEY AVE	2020, 2017, 2014, 2010, 2006, 2005, 2004, 2003, 2001, 2000, 1999, 1996, 1995, 1992, 1991, 1990, 1986, 1981, 1980, 1976, 1975, 1972, 1971, 1970, 1969, 1967, 1966, 1965, 1964, 1963, 1962, 1961, 1960, 1958, 1957, 1956, 1955, 1954, 1952, 1951, 1950, 1949, 1948, 1947, 1946, 1945, 1944, 1942, 1940, 1939, 1938, 1937, 1936, 1935, 1934, 1933, 1932, 1931, 1930, 1929, 1928, 1927, 1926, 1925, 1924, 1923, 1921, 1920
8000 WOODLEY AVE	2020, 2017, 2014, 2006, 2005, 2004, 2003, 2001, 2000, 1999, 1996, 1995, 1992, 1991, 1990, 1986, 1985, 1981, 1980, 1976, 1975, 1972, 1971, 1970, 1969, 1967, 1966, 1965, 1964, 1963, 1962, 1961, 1960, 1958, 1957, 1956, 1955, 1954, 1952, 1951, 1950, 1949, 1948, 1947, 1946, 1945, 1944, 1942, 1940, 1939, 1938, 1937, 1936, 1935, 1934, 1933, 1932, 1931, 1930, 1929, 1928, 1927, 1926, 1925, 1924, 1923, 1921, 1920
8000 WOODLEY AVE	2020, 2017, 2014, 2010, 2006, 2005, 2004, 2003, 2001, 2000, 1999, 1996, 1992, 1991, 1990, 1986, 1985, 1981, 1980, 1976, 1975, 1972, 1971, 1970, 1969, 1967, 1966, 1965, 1964, 1963, 1962, 1961, 1960, 1958, 1957, 1956, 1955, 1954, 1952, 1951, 1950, 1949, 1948, 1947, 1946, 1945, 1944, 1942, 1940, 1939, 1938, 1937, 1936, 1935, 1934, 1933, 1932, 1931, 1930, 1929, 1928, 1927, 1926, 1925, 1924, 1923, 1921, 1920
8000 WOODLEY AVE	2020, 2017, 2014, 2010, 2005, 2004, 2003, 2001, 2000, 1999, 1996, 1995, 1992, 1991, 1990, 1986, 1985, 1981, 1980, 1976, 1975, 1972, 1971, 1970, 1969, 1967, 1966, 1965, 1964, 1963, 1962, 1961, 1960, 1958, 1957, 1956, 1955, 1954, 1952, 1951, 1950, 1949, 1948, 1947, 1946, 1945, 1944, 1942, 1940, 1939, 1938, 1937, 1936, 1935, 1934, 1933, 1932, 1931, 1930, 1929, 1928, 1927, 1926, 1925, 1924, 1923, 1921, 1920

FINDINGS

Address Researched	Address Not Identified in Research Source
8000 WOODLEY AVE	2020, 2017, 2014, 2010, 2006, 2005, 2004, 2003, 2001, 2000, 1999, 1996, 1995, 1991, 1990, 1986, 1985, 1981, 1980, 1976, 1975, 1972, 1971, 1970, 1969, 1967, 1966, 1965, 1964, 1963, 1962, 1961, 1960, 1958, 1957, 1956, 1955, 1954, 1952, 1951, 1950, 1949, 1948, 1947, 1946, 1945, 1944, 1942, 1940, 1939, 1938, 1937, 1936, 1935, 1934, 1933, 1932, 1931, 1930, 1929, 1928, 1927, 1926, 1925, 1924, 1923, 1921, 1920
8000 WOODLEY AVE	2020, 2017, 2014, 2010, 2006, 2004, 2003, 2001, 2000, 1999, 1996, 1995, 1992, 1991, 1990, 1986, 1985, 1981, 1980, 1976, 1975, 1972, 1971, 1970, 1969, 1967, 1966, 1965, 1964, 1963, 1962, 1961, 1960, 1958, 1957, 1956, 1955, 1954, 1952, 1951, 1950, 1949, 1948, 1947, 1946, 1945, 1944, 1942, 1940, 1939, 1938, 1937, 1936, 1935, 1934, 1933, 1932, 1931, 1930, 1929, 1928, 1927, 1926, 1925, 1924, 1923, 1921, 1920
8000 WOODLEY AVE	2020, 2017, 2010, 2006, 2005, 2004, 2003, 2001, 2000, 1999, 1996, 1995, 1992, 1991, 1990, 1986, 1985, 1981, 1980, 1976, 1975, 1972, 1971, 1970, 1969, 1967, 1966, 1965, 1964, 1963, 1962, 1961, 1960, 1958, 1957, 1956, 1955, 1954, 1952, 1951, 1950, 1949, 1948, 1947, 1946, 1945, 1944, 1942, 1940, 1939, 1938, 1937, 1936, 1935, 1934, 1933, 1932, 1931, 1930, 1929, 1928, 1927, 1926, 1925, 1924, 1923, 1921, 1920
8000 WOODLEY AVE	2020, 2017, 2014, 2010, 2006, 2005, 2003, 2001, 2000, 1999, 1996, 1995, 1992, 1991, 1990, 1986, 1985, 1981, 1980, 1976, 1975, 1972, 1971, 1970, 1969, 1967, 1966, 1965, 1964, 1963, 1962, 1961, 1960, 1958, 1957, 1956, 1955, 1954, 1952, 1951, 1950, 1949, 1948, 1947, 1946, 1945, 1944, 1942, 1940, 1939, 1938, 1937, 1936, 1935, 1934, 1933, 1932, 1931, 1930, 1929, 1928, 1927, 1926, 1925, 1924, 1923, 1921, 1920
8000 WOODLEY AVE	2017, 2014, 2010, 2006, 2005, 2004, 2003, 2001, 2000, 1999, 1996, 1995, 1992, 1991, 1990, 1986, 1985, 1981, 1980, 1976, 1975, 1972, 1971, 1970, 1969, 1967, 1966, 1965, 1964, 1963, 1962, 1961, 1960, 1958, 1957, 1956, 1955, 1954, 1952, 1951, 1950, 1949, 1948, 1947, 1946, 1945, 1944, 1942, 1940, 1939, 1938, 1937, 1936, 1935, 1934, 1933, 1932, 1931, 1930, 1929, 1928, 1927, 1926, 1925, 1924, 1923, 1921, 1920
8000 WOODLEY AVE	2020, 2017, 2010, 2006, 2005, 2004, 2003, 2001, 2000, 1999, 1996, 1995, 1992, 1991, 1990, 1986, 1985, 1981, 1980, 1976, 1975, 1972, 1971, 1970, 1969, 1967, 1966, 1965, 1964, 1963, 1962, 1961, 1960, 1958, 1957, 1956, 1955, 1954, 1952, 1951, 1950, 1949, 1948, 1947, 1946, 1945, 1944, 1942, 1940, 1939, 1938, 1937, 1936, 1935, 1934, 1933, 1932, 1931, 1930, 1929, 1928, 1927, 1926, 1925, 1924, 1923, 1921, 1920
8000 WOODLEY AVE	2017, 2014, 2010, 2006, 2005, 2004, 2003, 2001, 2000, 1999, 1996, 1995, 1992, 1991, 1990, 1986, 1985, 1981, 1980, 1976, 1975, 1972, 1971, 1970, 1969, 1967, 1966, 1965, 1964, 1963, 1962, 1961, 1960, 1958, 1957, 1956, 1955, 1954, 1952, 1951, 1950, 1949, 1948, 1947, 1946, 1945, 1944, 1942, 1940, 1939, 1938, 1937, 1936, 1935, 1934, 1933, 1932, 1931, 1930, 1929, 1928, 1927, 1926, 1925, 1924, 1923, 1921, 1920
8000 WOODLEY AVE	2020, 2017, 2014, 2006, 2005, 2004, 2003, 2001, 2000, 1999, 1996, 1995, 1992, 1991, 1990, 1986, 1985, 1981, 1980, 1976, 1975, 1972, 1971, 1970, 1969, 1967, 1966, 1965, 1964, 1963, 1962, 1961, 1960, 1958, 1957, 1956, 1955, 1954, 1952, 1951, 1950, 1949, 1948, 1947, 1946, 1945, 1944, 1942, 1940, 1939, 1938, 1937, 1936, 1935, 1934, 1933, 1932, 1931, 1930, 1929, 1928, 1927, 1926, 1925, 1924, 1923, 1921, 1920
8000 WOODLEY AVE	2020, 2017, 2014, 2010, 2005, 2004, 2003, 2001, 2000, 1999, 1996, 1995, 1992, 1991, 1990, 1986, 1985, 1981, 1980, 1976, 1975, 1972, 1971, 1970, 1969, 1967, 1966, 1965, 1964, 1963, 1962, 1961, 1960, 1958, 1957, 1956, 1955, 1954, 1952, 1951, 1950, 1949, 1948, 1947, 1946, 1945, 1944, 1942, 1940, 1939, 1938, 1937, 1936, 1935, 1934, 1933, 1932, 1931, 1930, 1929, 1928, 1927, 1926, 1925, 1924, 1923, 1921, 1920

FINDINGS

Address Researched	Address Not Identified in Research Source
8002 WOODLEY AVE	2020, 2017, 2014, 2010, 2006, 2005, 2004, 2003, 2001, 2000, 1999, 1996, 1995, 1992, 1991, 1990, 1986, 1985, 1981, 1980, 1976, 1975, 1972, 1971, 1970, 1969, 1967, 1966, 1965, 1964, 1963, 1962, 1961, 1960, 1958, 1957, 1956, 1955, 1954, 1952, 1951, 1950, 1949, 1948, 1947, 1946, 1945, 1944, 1942, 1939, 1938, 1937, 1936, 1935, 1934, 1933, 1932, 1931, 1930, 1929, 1928, 1927, 1926, 1925, 1924, 1923, 1921, 1920
8002 WOODLEY AVE	2020, 2017, 2014, 2010, 2006, 2005, 2004, 2003, 2001, 2000, 1999, 1996, 1995, 1992, 1991, 1990, 1986, 1985, 1981, 1980, 1976, 1975, 1972, 1971, 1970, 1969, 1967, 1966, 1965, 1964, 1963, 1962, 1961, 1960, 1958, 1957, 1956, 1955, 1954, 1952, 1951, 1950, 1949, 1948, 1947, 1946, 1945, 1944, 1942, 1939, 1938, 1937, 1936, 1935, 1934, 1933, 1932, 1931, 1930, 1929, 1928, 1927, 1926, 1925, 1924, 1923, 1921, 1920
8026 WOODLEY AVE	2020, 2017, 2014, 2010, 2006, 2005, 2004, 2003, 2001, 2000, 1999, 1996, 1992, 1991, 1990, 1986, 1985, 1981, 1980, 1976, 1975, 1972, 1971, 1970, 1969, 1967, 1966, 1965, 1964, 1963, 1962, 1961, 1960, 1958, 1957, 1956, 1955, 1954, 1952, 1951, 1950, 1949, 1948, 1947, 1946, 1945, 1944, 1942, 1940, 1939, 1938, 1937, 1936, 1935, 1934, 1933, 1932, 1931, 1930, 1929, 1928, 1927, 1926, 1925, 1924, 1923, 1921, 1920
8026 WOODLEY AVE	2020, 2017, 2014, 2010, 2006, 2005, 2004, 2003, 2001, 2000, 1999, 1996, 1992, 1991, 1990, 1986, 1985, 1981, 1980, 1976, 1975, 1972, 1971, 1970, 1969, 1967, 1966, 1965, 1964, 1963, 1962, 1961, 1960, 1958, 1957, 1956, 1955, 1954, 1952, 1951, 1950, 1949, 1948, 1947, 1946, 1945, 1944, 1942, 1940, 1939, 1938, 1937, 1936, 1935, 1934, 1933, 1932, 1931, 1930, 1929, 1928, 1927, 1926, 1925, 1924, 1923, 1921, 1920
16145 ROSCOE BLVD	2020, 2017, 2014, 2010, 2006, 2005, 2003, 2001, 2000, 1999, 1996, 1995, 1992, 1991, 1990, 1986, 1985, 1981, 1980, 1976, 1975, 1972, 1971, 1970, 1969, 1967, 1966, 1965, 1964, 1963, 1962, 1961, 1960, 1958, 1957, 1956, 1955, 1954, 1952, 1951, 1950, 1949, 1948, 1947, 1946, 1945, 1944, 1942, 1940, 1939, 1938, 1937, 1936, 1935, 1934, 1933, 1932, 1931, 1930, 1929, 1928, 1927, 1926, 1925, 1924, 1923, 1921, 1920
16145 ROSCOE BLVD	2020, 2017, 2010, 2006, 2005, 2004, 2003, 2001, 2000, 1999, 1996, 1995, 1992, 1991, 1990, 1986, 1985, 1981, 1980, 1976, 1975, 1972, 1971, 1970, 1969, 1967, 1966, 1965, 1964, 1963, 1962, 1961, 1960, 1958, 1957, 1956, 1955, 1954, 1952, 1951, 1950, 1949, 1948, 1947, 1946, 1945, 1944, 1942, 1940, 1939, 1938, 1937, 1936, 1935, 1934, 1933, 1932, 1931, 1930, 1929, 1928, 1927, 1926, 1925, 1924, 1923, 1921, 1920
16145 ROSCOE BLVD	2020, 2017, 2014, 2006, 2005, 2004, 2003, 2001, 2000, 1999, 1996, 1995, 1992, 1991, 1990, 1986, 1985, 1981, 1980, 1976, 1975, 1972, 1971, 1970, 1969, 1967, 1966, 1965, 1964, 1963, 1962, 1961, 1960, 1958, 1957, 1956, 1955, 1954, 1952, 1951, 1950, 1949, 1948, 1947, 1946, 1945, 1944, 1942, 1940, 1939, 1938, 1937, 1936, 1935, 1934, 1933, 1932, 1931, 1930, 1929, 1928, 1927, 1926, 1925, 1924, 1923, 1921, 1920
16147 ROSCOE BLVD	2020, 2017, 2010, 2006, 2005, 2004, 2003, 2001, 2000, 1999, 1996, 1995, 1992, 1991, 1990, 1986, 1985, 1981, 1980, 1976, 1975, 1972, 1971, 1970, 1969, 1967, 1966, 1965, 1964, 1963, 1962, 1961, 1960, 1958, 1957, 1956, 1955, 1954, 1952, 1951, 1950, 1949, 1948, 1947, 1946, 1945, 1944, 1942, 1940, 1939, 1938, 1937, 1936, 1935, 1934, 1933, 1932, 1931, 1930, 1929, 1928, 1927, 1926, 1925, 1924, 1923, 1921, 1920
16147 ROSCOE BLVD	2020, 2017, 2014, 2010, 2006, 2005, 2003, 2001, 2000, 1999, 1996, 1995, 1992, 1991, 1990, 1986, 1985, 1981, 1980, 1976, 1975, 1972, 1971, 1970, 1969, 1967, 1966, 1965, 1964, 1963, 1962, 1961, 1960, 1958, 1957, 1956, 1955, 1954, 1952, 1951, 1950, 1949, 1948, 1947, 1946, 1945, 1944, 1942, 1940, 1939, 1938, 1937, 1936, 1935, 1934, 1933, 1932, 1931, 1930, 1929, 1928, 1927, 1926, 1925, 1924, 1923, 1921, 1920

FINDINGS

Address Researched	Address Not Identified in Research Source
16147 ROSCOE BLVD	2020, 2017, 2014, 2010, 2006, 2005, 2004, 2003, 2001, 2000, 1999, 1996, 1992, 1991, 1990, 1986, 1985, 1981, 1980, 1976, 1975, 1972, 1971, 1970, 1969, 1967, 1966, 1965, 1964, 1963, 1962, 1961, 1960, 1958, 1957, 1956, 1955, 1954, 1952, 1951, 1950, 1949, 1948, 1947, 1946, 1945, 1944, 1942, 1940, 1939, 1938, 1937, 1936, 1935, 1934, 1933, 1932, 1931, 1930, 1929, 1928, 1927, 1926, 1925, 1924, 1923, 1921, 1920
16147 ROSCOE BLVD	2020, 2017, 2014, 2010, 2006, 2005, 2004, 2003, 2001, 2000, 1999, 1996, 1995, 1991, 1990, 1986, 1985, 1981, 1980, 1976, 1975, 1972, 1971, 1970, 1969, 1967, 1966, 1965, 1964, 1963, 1962, 1961, 1960, 1958, 1957, 1956, 1955, 1954, 1952, 1951, 1950, 1949, 1948, 1947, 1946, 1945, 1944, 1942, 1940, 1939, 1938, 1937, 1936, 1935, 1934, 1933, 1932, 1931, 1930, 1929, 1928, 1927, 1926, 1925, 1924, 1923, 1921, 1920
16147 ROSCOE BLVD	2020, 2017, 2014, 2010, 2006, 2004, 2003, 2001, 2000, 1999, 1996, 1995, 1992, 1991, 1990, 1986, 1985, 1981, 1980, 1976, 1975, 1972, 1971, 1970, 1969, 1967, 1966, 1965, 1964, 1963, 1962, 1961, 1960, 1958, 1957, 1956, 1955, 1954, 1952, 1951, 1950, 1949, 1948, 1947, 1946, 1945, 1944, 1942, 1940, 1939, 1938, 1937, 1936, 1935, 1934, 1933, 1932, 1931, 1930, 1929, 1928, 1927, 1926, 1925, 1924, 1923, 1921, 1920
16147 ROSCOE BLVD	2020, 2017, 2010, 2006, 2005, 2004, 2003, 2001, 2000, 1999, 1996, 1995, 1992, 1991, 1990, 1986, 1985, 1981, 1980, 1976, 1975, 1972, 1971, 1970, 1969, 1967, 1966, 1965, 1964, 1963, 1962, 1961, 1960, 1958, 1957, 1956, 1955, 1954, 1952, 1951, 1950, 1949, 1948, 1947, 1946, 1945, 1944, 1942, 1940, 1939, 1938, 1937, 1936, 1935, 1934, 1933, 1932, 1931, 1930, 1929, 1928, 1927, 1926, 1925, 1924, 1923, 1921, 1920
16147 ROSCOE BLVD	2020, 2017, 2014, 2010, 2006, 2004, 2003, 2001, 2000, 1999, 1996, 1995, 1992, 1991, 1990, 1986, 1985, 1981, 1980, 1976, 1975, 1972, 1971, 1970, 1969, 1967, 1966, 1965, 1964, 1963, 1962, 1961, 1960, 1958, 1957, 1956, 1955, 1954, 1952, 1951, 1950, 1949, 1948, 1947, 1946, 1945, 1944, 1942, 1940, 1939, 1938, 1937, 1936, 1935, 1934, 1933, 1932, 1931, 1930, 1929, 1928, 1927, 1926, 1925, 1924, 1923, 1921, 1920
16147 ROSCOE BLVD	2020, 2017, 2014, 2010, 2006, 2005, 2004, 2003, 2001, 2000, 1999, 1996, 1992, 1991, 1990, 1986, 1985, 1981, 1980, 1976, 1975, 1972, 1971, 1970, 1969, 1967, 1966, 1965, 1964, 1963, 1962, 1961, 1960, 1958, 1957, 1956, 1955, 1954, 1952, 1951, 1950, 1949, 1948, 1947, 1946, 1945, 1944, 1942, 1940, 1939, 1938, 1937, 1936, 1935, 1934, 1933, 1932, 1931, 1930, 1929, 1928, 1927, 1926, 1925, 1924, 1923, 1921, 1920
16147 ROSCOE BLVD	2020, 2017, 2014, 2010, 2006, 2005, 2004, 2003, 2001, 2000, 1999, 1996, 1995, 1991, 1990, 1986, 1985, 1981, 1980, 1976, 1975, 1972, 1971, 1970, 1969, 1967, 1966, 1965, 1964, 1963, 1962, 1961, 1960, 1958, 1957, 1956, 1955, 1954, 1952, 1951, 1950, 1949, 1948, 1947, 1946, 1945, 1944, 1942, 1940, 1939, 1938, 1937, 1936, 1935, 1934, 1933, 1932, 1931, 1930, 1929, 1928, 1927, 1926, 1925, 1924, 1923, 1921, 1920
16147 ROSCOE BLVD	2020, 2017, 2014, 2010, 2006, 2005, 2003, 2001, 2000, 1999, 1996, 1995, 1992, 1991, 1990, 1986, 1985, 1981, 1980, 1976, 1975, 1972, 1971, 1970, 1969, 1967, 1966, 1965, 1964, 1963, 1962, 1961, 1960, 1958, 1957, 1956, 1955, 1954, 1952, 1951, 1950, 1949, 1948, 1947, 1946, 1945, 1944, 1942, 1940, 1939, 1938, 1937, 1936, 1935, 1934, 1933, 1932, 1931, 1930, 1929, 1928, 1927, 1926, 1925, 1924, 1923, 1921, 1920
16149 ROSCOE BLVD	2020, 2017, 2014, 2010, 2006, 2005, 2004, 2003, 2001, 2000, 1999, 1996, 1995, 1992, 1991, 1990, 1986, 1981, 1980, 1976, 1975, 1972, 1971, 1970, 1969, 1967, 1966, 1965, 1964, 1963, 1962, 1961, 1960, 1958, 1957, 1956, 1955, 1954, 1952, 1951, 1950, 1949, 1948, 1947, 1946, 1945, 1944, 1942, 1940, 1939, 1938, 1937, 1936, 1935, 1934, 1933, 1932, 1931, 1930, 1929, 1928, 1927, 1926, 1925, 1924, 1923, 1921, 1920

FINDINGS

Address Researched	Address Not Identified in Research Source
16149 ROSCOE BLVD	2020, 2017, 2014, 2010, 2006, 2005, 2004, 2003, 2001, 2000, 1999, 1996, 1995, 1992, 1991, 1990, 1986, 1985, 1981, 1976, 1975, 1972, 1971, 1970, 1969, 1967, 1966, 1965, 1964, 1963, 1962, 1961, 1960, 1958, 1957, 1956, 1955, 1954, 1952, 1951, 1950, 1949, 1948, 1947, 1946, 1945, 1944, 1942, 1940, 1939, 1938, 1937, 1936, 1935, 1934, 1933, 1932, 1931, 1930, 1929, 1928, 1927, 1926, 1925, 1924, 1923, 1921, 1920
16149 ROSCOE BLVD	2020, 2017, 2014, 2010, 2006, 2005, 2003, 2001, 2000, 1999, 1996, 1995, 1992, 1991, 1990, 1986, 1985, 1981, 1980, 1976, 1975, 1972, 1971, 1970, 1969, 1967, 1966, 1965, 1964, 1963, 1962, 1961, 1960, 1958, 1957, 1956, 1955, 1954, 1952, 1951, 1950, 1949, 1948, 1947, 1946, 1945, 1944, 1942, 1940, 1939, 1938, 1937, 1936, 1935, 1934, 1933, 1932, 1931, 1930, 1929, 1928, 1927, 1926, 1925, 1924, 1923, 1921, 1920
16149 ROSCOE BLVD	2020, 2017, 2014, 2010, 2006, 2005, 2004, 2003, 2001, 2000, 1999, 1996, 1995, 1992, 1990, 1986, 1985, 1981, 1980, 1976, 1975, 1972, 1971, 1970, 1969, 1967, 1966, 1965, 1964, 1963, 1962, 1961, 1960, 1958, 1957, 1956, 1955, 1954, 1952, 1951, 1950, 1949, 1948, 1947, 1946, 1945, 1944, 1942, 1940, 1939, 1938, 1937, 1936, 1935, 1934, 1933, 1932, 1931, 1930, 1929, 1928, 1927, 1926, 1925, 1924, 1923, 1921, 1920
16149 ROSCOE BLVD	2020, 2017, 2014, 2010, 2006, 2004, 2003, 2001, 2000, 1999, 1996, 1995, 1992, 1991, 1990, 1986, 1985, 1981, 1980, 1976, 1975, 1972, 1971, 1970, 1969, 1967, 1966, 1965, 1964, 1963, 1962, 1961, 1960, 1958, 1957, 1956, 1955, 1954, 1952, 1951, 1950, 1949, 1948, 1947, 1946, 1945, 1944, 1942, 1940, 1939, 1938, 1937, 1936, 1935, 1934, 1933, 1932, 1931, 1930, 1929, 1928, 1927, 1926, 1925, 1924, 1923, 1921, 1920
16149 ROSCOE BLVD	2020, 2017, 2014, 2010, 2006, 2005, 2004, 2003, 2001, 2000, 1999, 1996, 1995, 1992, 1991, 1990, 1986, 1985, 1981, 1980, 1976, 1972, 1971, 1970, 1969, 1967, 1966, 1965, 1964, 1963, 1962, 1961, 1960, 1958, 1957, 1956, 1955, 1954, 1952, 1951, 1950, 1949, 1948, 1947, 1946, 1945, 1944, 1942, 1940, 1939, 1938, 1937, 1936, 1935, 1934, 1933, 1932, 1931, 1930, 1929, 1928, 1927, 1926, 1925, 1924, 1923, 1921, 1920
16149 ROSCOE BLVD	2020, 2017, 2014, 2010, 2006, 2005, 2004, 2003, 2001, 2000, 1999, 1996, 1995, 1992, 1991, 1990, 1986, 1985, 1981, 1980, 1976, 1975, 1972, 1971, 1970, 1969, 1967, 1966, 1965, 1964, 1963, 1961, 1960, 1958, 1957, 1956, 1955, 1954, 1952, 1951, 1950, 1949, 1948, 1947, 1946, 1945, 1944, 1942, 1940, 1939, 1938, 1937, 1936, 1935, 1934, 1933, 1932, 1931, 1930, 1929, 1928, 1927, 1926, 1925, 1924, 1923, 1921, 1920
16149 ROSCOE BLVD	2020, 2017, 2014, 2010, 2006, 2005, 2004, 2003, 2001, 2000, 1999, 1996, 1995, 1992, 1990, 1986, 1985, 1981, 1980, 1976, 1975, 1972, 1971, 1970, 1969, 1967, 1966, 1965, 1964, 1963, 1962, 1961, 1960, 1958, 1957, 1956, 1955, 1954, 1952, 1951, 1950, 1949, 1948, 1947, 1946, 1945, 1944, 1942, 1940, 1939, 1938, 1937, 1936, 1935, 1934, 1933, 1932, 1931, 1930, 1929, 1928, 1927, 1926, 1925, 1924, 1923, 1921, 1920
16149 ROSCOE BLVD	2020, 2017, 2014, 2010, 2006, 2005, 2004, 2003, 2001, 2000, 1999, 1996, 1995, 1992, 1990, 1986, 1985, 1981, 1980, 1976, 1975, 1972, 1971, 1970, 1969, 1967, 1966, 1965, 1964, 1963, 1962, 1961, 1960, 1958, 1957, 1956, 1955, 1954, 1952, 1951, 1950, 1949, 1948, 1947, 1946, 1945, 1944, 1942, 1940, 1939, 1938, 1937, 1936, 1935, 1934, 1933, 1932, 1931, 1930, 1929, 1928, 1927, 1926, 1925, 1924, 1923, 1921, 1920

FINDINGS

Address Researched	Address Not Identified in Research Source
16149 ROSCOE BLVD	2020, 2017, 2014, 2010, 2006, 2005, 2004, 2003, 2001, 2000, 1999, 1996, 1995, 1992, 1991, 1990, 1986, 1985, 1981, 1976, 1975, 1972, 1971, 1970, 1969, 1967, 1966, 1965, 1964, 1963, 1962, 1961, 1960, 1958, 1957, 1956, 1955, 1954, 1952, 1951, 1950, 1949, 1948, 1947, 1946, 1945, 1944, 1942, 1940, 1939, 1938, 1937, 1936, 1935, 1934, 1933, 1932, 1931, 1930, 1929, 1928, 1927, 1926, 1925, 1924, 1923, 1921, 1920
16149 ROSCOE BLVD	2020, 2017, 2014, 2010, 2006, 2005, 2004, 2003, 2001, 2000, 1999, 1996, 1995, 1992, 1991, 1990, 1986, 1981, 1980, 1976, 1975, 1972, 1971, 1970, 1969, 1967, 1966, 1965, 1964, 1963, 1962, 1961, 1960, 1958, 1957, 1956, 1955, 1954, 1952, 1951, 1950, 1949, 1948, 1947, 1946, 1945, 1944, 1942, 1940, 1939, 1938, 1937, 1936, 1935, 1934, 1933, 1932, 1931, 1930, 1929, 1928, 1927, 1926, 1925, 1924, 1923, 1921, 1920
16149 ROSCOE BLVD	2020, 2017, 2014, 2010, 2006, 2005, 2004, 2003, 2001, 2000, 1999, 1996, 1992, 1991, 1990, 1986, 1985, 1981, 1980, 1976, 1975, 1972, 1971, 1970, 1969, 1967, 1966, 1965, 1964, 1963, 1962, 1961, 1960, 1958, 1957, 1956, 1955, 1954, 1952, 1951, 1950, 1949, 1948, 1947, 1946, 1945, 1944, 1942, 1940, 1939, 1938, 1937, 1936, 1935, 1934, 1933, 1932, 1931, 1930, 1929, 1928, 1927, 1926, 1925, 1924, 1923, 1921, 1920
16149 ROSCOE BLVD	2020, 2017, 2014, 2010, 2006, 2005, 2004, 2003, 2000, 1999, 1996, 1995, 1992, 1991, 1990, 1986, 1985, 1981, 1980, 1976, 1975, 1972, 1971, 1970, 1969, 1967, 1966, 1965, 1964, 1963, 1962, 1961, 1960, 1958, 1957, 1956, 1955, 1954, 1952, 1951, 1950, 1949, 1948, 1947, 1946, 1945, 1944, 1942, 1940, 1939, 1938, 1937, 1936, 1935, 1934, 1933, 1932, 1931, 1930, 1929, 1928, 1927, 1926, 1925, 1924, 1923, 1921, 1920
16149 ROSCOE BLVD	2020, 2017, 2014, 2010, 2006, 2004, 2003, 2001, 2000, 1999, 1996, 1995, 1992, 1991, 1990, 1986, 1985, 1981, 1980, 1976, 1975, 1972, 1971, 1970, 1969, 1967, 1966, 1965, 1964, 1963, 1962, 1961, 1960, 1958, 1957, 1956, 1955, 1954, 1952, 1951, 1950, 1949, 1948, 1947, 1946, 1945, 1944, 1942, 1940, 1939, 1938, 1937, 1936, 1935, 1934, 1933, 1932, 1931, 1930, 1929, 1928, 1927, 1926, 1925, 1924, 1923, 1921, 1920
16149 ROSCOE BLVD	2017, 2014, 2010, 2006, 2005, 2004, 2003, 2001, 2000, 1999, 1996, 1995, 1992, 1991, 1990, 1986, 1985, 1981, 1980, 1976, 1975, 1972, 1971, 1970, 1969, 1967, 1966, 1965, 1964, 1963, 1962, 1961, 1960, 1958, 1957, 1956, 1955, 1954, 1952, 1951, 1950, 1949, 1948, 1947, 1946, 1945, 1944, 1942, 1940, 1939, 1938, 1937, 1936, 1935, 1934, 1933, 1932, 1931, 1930, 1929, 1928, 1927, 1926, 1925, 1924, 1923, 1921, 1920
16149 ROSCOE BLVD	2020, 2017, 2010, 2006, 2005, 2004, 2003, 2001, 2000, 1999, 1996, 1995, 1992, 1991, 1990, 1986, 1985, 1981, 1980, 1976, 1975, 1972, 1971, 1970, 1969, 1967, 1966, 1965, 1964, 1963, 1962, 1961, 1960, 1958, 1957, 1956, 1955, 1954, 1952, 1951, 1950, 1949, 1948, 1947, 1946, 1945, 1944, 1942, 1940, 1939, 1938, 1937, 1936, 1935, 1934, 1933, 1932, 1931, 1930, 1929, 1928, 1927, 1926, 1925, 1924, 1923, 1921, 1920
16149 ROSCOE BLVD	2017, 2014, 2010, 2006, 2005, 2004, 2003, 2001, 2000, 1999, 1996, 1995, 1992, 1991, 1990, 1986, 1985, 1981, 1980, 1976, 1975, 1972, 1971, 1970, 1969, 1967, 1966, 1965, 1964, 1963, 1962, 1961, 1960, 1958, 1957, 1956, 1955, 1954, 1952, 1951, 1950, 1949, 1948, 1947, 1946, 1945, 1944, 1942, 1940, 1939, 1938, 1937, 1936, 1935, 1934, 1933, 1932, 1931, 1930, 1929, 1928, 1927, 1926, 1925, 1924, 1923, 1921, 1920
16149 ROSCOE BLVD	2020, 2017, 2014, 2010, 2006, 2005, 2004, 2003, 2001, 2000, 1999, 1996, 1995, 1991, 1990, 1986, 1985, 1981, 1980, 1976, 1975, 1972, 1971, 1970, 1969, 1967, 1966, 1965, 1964, 1963, 1962, 1961, 1960, 1958, 1957, 1956, 1955, 1954, 1952, 1951, 1950, 1949, 1948, 1947, 1946, 1945, 1944, 1942, 1940, 1939, 1938, 1937, 1936, 1935, 1934, 1933, 1932, 1931, 1930, 1929, 1928, 1927, 1926, 1925, 1924, 1923, 1921, 1920

FINDINGS

Address Researched	Address Not Identified in Research Source
16149 ROSCOE BLVD	2020, 2017, 2014, 2010, 2006, 2005, 2004, 2003, 2001, 2000, 1999, 1996, 1992, 1991, 1990, 1986, 1985, 1981, 1980, 1976, 1975, 1972, 1971, 1970, 1969, 1967, 1966, 1965, 1964, 1963, 1962, 1961, 1960, 1958, 1957, 1956, 1955, 1954, 1952, 1951, 1950, 1949, 1948, 1947, 1946, 1945, 1944, 1942, 1940, 1939, 1938, 1937, 1936, 1935, 1934, 1933, 1932, 1931, 1930, 1929, 1928, 1927, 1926, 1925, 1924, 1923, 1921, 1920
16149 ROSCOE BLVD	2020, 2017, 2014, 2010, 2006, 2005, 2004, 2003, 2000, 1999, 1996, 1995, 1992, 1991, 1990, 1986, 1985, 1981, 1980, 1976, 1975, 1972, 1971, 1970, 1969, 1967, 1966, 1965, 1964, 1963, 1962, 1961, 1960, 1958, 1957, 1956, 1955, 1954, 1952, 1951, 1950, 1949, 1948, 1947, 1946, 1945, 1944, 1942, 1940, 1939, 1938, 1937, 1936, 1935, 1934, 1933, 1932, 1931, 1930, 1929, 1928, 1927, 1926, 1925, 1924, 1923, 1921, 1920
16149 ROSCOE BLVD	2020, 2017, 2014, 2010, 2006, 2005, 2003, 2001, 2000, 1999, 1996, 1995, 1992, 1991, 1990, 1986, 1985, 1981, 1980, 1976, 1975, 1972, 1971, 1970, 1969, 1967, 1966, 1965, 1964, 1963, 1962, 1961, 1960, 1958, 1957, 1956, 1955, 1954, 1952, 1951, 1950, 1949, 1948, 1947, 1946, 1945, 1944, 1942, 1940, 1939, 1938, 1937, 1936, 1935, 1934, 1933, 1932, 1931, 1930, 1929, 1928, 1927, 1926, 1925, 1924, 1923, 1921, 1920
16149 ROSCOE BLVD	2020, 2017, 2010, 2006, 2005, 2004, 2003, 2001, 2000, 1999, 1996, 1995, 1992, 1991, 1990, 1986, 1985, 1981, 1980, 1976, 1975, 1972, 1971, 1970, 1969, 1967, 1966, 1965, 1964, 1963, 1962, 1961, 1960, 1958, 1957, 1956, 1955, 1954, 1952, 1951, 1950, 1949, 1948, 1947, 1946, 1945, 1944, 1942, 1940, 1939, 1938, 1937, 1936, 1935, 1934, 1933, 1932, 1931, 1930, 1929, 1928, 1927, 1926, 1925, 1924, 1923, 1921, 1920
16149 ROSCOE BLVD	2020, 2017, 2014, 2010, 2006, 2005, 2004, 2003, 2001, 2000, 1999, 1996, 1995, 1992, 1991, 1990, 1986, 1985, 1981, 1980, 1976, 1972, 1971, 1970, 1969, 1967, 1966, 1965, 1964, 1963, 1962, 1961, 1960, 1958, 1957, 1956, 1955, 1954, 1952, 1951, 1950, 1949, 1948, 1947, 1946, 1945, 1944, 1942, 1940, 1939, 1938, 1937, 1936, 1935, 1934, 1933, 1932, 1931, 1930, 1929, 1928, 1927, 1926, 1925, 1924, 1923, 1921, 1920
16149 ROSCOE BLVD	2020, 2017, 2014, 2010, 2006, 2005, 2004, 2003, 2001, 2000, 1999, 1996, 1995, 1992, 1991, 1990, 1986, 1985, 1981, 1980, 1976, 1975, 1972, 1971, 1969, 1967, 1966, 1965, 1964, 1963, 1962, 1961, 1960, 1958, 1957, 1956, 1955, 1954, 1952, 1951, 1950, 1949, 1948, 1947, 1946, 1945, 1944, 1942, 1940, 1939, 1938, 1937, 1936, 1935, 1934, 1933, 1932, 1931, 1930, 1929, 1928, 1927, 1926, 1925, 1924, 1923, 1921, 1920
16149 ROSCOE BLVD	2020, 2017, 2014, 2010, 2006, 2005, 2004, 2003, 2001, 2000, 1999, 1996, 1995, 1992, 1991, 1990, 1986, 1985, 1981, 1980, 1976, 1975, 1972, 1971, 1970, 1969, 1967, 1966, 1965, 1964, 1963, 1962, 1961, 1960, 1958, 1957, 1956, 1955, 1954, 1952, 1951, 1950, 1949, 1948, 1947, 1946, 1945, 1944, 1942, 1940, 1939, 1938, 1937, 1936, 1935, 1934, 1933, 1932, 1931, 1930, 1929, 1928, 1927, 1926, 1925, 1924, 1923, 1921, 1920
16151 ROSCOE BLVD	2020, 2017, 2014, 2010, 2006, 2005, 2004, 2003, 2001, 2000, 1999, 1996, 1995, 1992, 1991, 1990, 1986, 1985, 1981, 1980, 1976, 1972, 1971, 1970, 1969, 1967, 1966, 1965, 1964, 1963, 1962, 1961, 1960, 1958, 1957, 1956, 1955, 1954, 1952, 1951, 1950, 1949, 1948, 1947, 1946, 1945, 1944, 1942, 1940, 1939, 1938, 1937, 1936, 1935, 1934, 1933, 1932, 1931, 1930, 1929, 1928, 1927, 1926, 1925, 1924, 1923, 1921, 1920

FINDINGS

Address Researched	Address Not Identified in Research Source
16151 ROSCOE BLVD	2020, 2017, 2010, 2006, 2005, 2004, 2003, 2001, 2000, 1999, 1996, 1995, 1992, 1991, 1990, 1986, 1985, 1981, 1980, 1976, 1975, 1972, 1971, 1970, 1969, 1967, 1966, 1965, 1964, 1963, 1962, 1961, 1960, 1958, 1957, 1956, 1955, 1954, 1952, 1951, 1950, 1949, 1948, 1947, 1946, 1945, 1944, 1942, 1940, 1939, 1938, 1937, 1936, 1935, 1934, 1933, 1932, 1931, 1930, 1929, 1928, 1927, 1926, 1925, 1924, 1923, 1921, 1920
16151 ROSCOE BLVD	2020, 2017, 2014, 2010, 2006, 2005, 2003, 2001, 2000, 1999, 1996, 1995, 1992, 1991, 1990, 1986, 1985, 1981, 1980, 1976, 1975, 1972, 1971, 1970, 1969, 1967, 1966, 1965, 1964, 1963, 1962, 1961, 1960, 1958, 1957, 1956, 1955, 1954, 1952, 1951, 1950, 1949, 1948, 1947, 1946, 1945, 1944, 1942, 1940, 1939, 1938, 1937, 1936, 1935, 1934, 1933, 1932, 1931, 1930, 1929, 1928, 1927, 1926, 1925, 1924, 1923, 1921, 1920
16151 ROSCOE BLVD	2020, 2017, 2014, 2006, 2005, 2004, 2003, 2001, 2000, 1999, 1996, 1995, 1992, 1991, 1990, 1986, 1985, 1981, 1980, 1976, 1975, 1972, 1971, 1970, 1969, 1967, 1966, 1965, 1964, 1963, 1962, 1961, 1960, 1958, 1957, 1956, 1955, 1954, 1952, 1951, 1950, 1949, 1948, 1947, 1946, 1945, 1944, 1942, 1940, 1939, 1938, 1937, 1936, 1935, 1934, 1933, 1932, 1931, 1930, 1929, 1928, 1927, 1926, 1925, 1924, 1923, 1921, 1920
16151 ROSCOE BLVD	2020, 2017, 2014, 2010, 2006, 2005, 2004, 2003, 2001, 2000, 1999, 1996, 1992, 1991, 1990, 1986, 1985, 1981, 1980, 1976, 1975, 1972, 1971, 1970, 1969, 1967, 1966, 1965, 1964, 1963, 1962, 1961, 1960, 1958, 1957, 1956, 1955, 1954, 1952, 1951, 1950, 1949, 1948, 1947, 1946, 1945, 1944, 1942, 1940, 1939, 1938, 1937, 1936, 1935, 1934, 1933, 1932, 1931, 1930, 1929, 1928, 1927, 1926, 1925, 1924, 1923, 1921, 1920
16151 ROSCOE BLVD	2020, 2017, 2014, 2010, 2006, 2005, 2004, 2003, 2001, 2000, 1999, 1996, 1995, 1991, 1990, 1986, 1985, 1981, 1980, 1976, 1975, 1972, 1971, 1970, 1969, 1967, 1966, 1965, 1964, 1963, 1962, 1961, 1960, 1958, 1957, 1956, 1955, 1954, 1952, 1951, 1950, 1949, 1948, 1947, 1946, 1945, 1944, 1942, 1940, 1939, 1938, 1937, 1936, 1935, 1934, 1933, 1932, 1931, 1930, 1929, 1928, 1927, 1926, 1925, 1924, 1923, 1921, 1920
16151 ROSCOE BLVD	2017, 2014, 2010, 2006, 2005, 2004, 2003, 2001, 2000, 1999, 1996, 1995, 1992, 1991, 1990, 1986, 1985, 1981, 1980, 1976, 1975, 1972, 1971, 1970, 1969, 1967, 1966, 1965, 1964, 1963, 1962, 1961, 1960, 1958, 1957, 1956, 1955, 1954, 1952, 1951, 1950, 1949, 1948, 1947, 1946, 1945, 1944, 1942, 1940, 1939, 1938, 1937, 1936, 1935, 1934, 1933, 1932, 1931, 1930, 1929, 1928, 1927, 1926, 1925, 1924, 1923, 1921, 1920
16151 ROSCOE BLVD	2020, 2017, 2010, 2006, 2005, 2004, 2003, 2001, 2000, 1999, 1996, 1995, 1992, 1991, 1990, 1986, 1985, 1981, 1980, 1976, 1975, 1972, 1971, 1970, 1969, 1967, 1966, 1965, 1964, 1963, 1962, 1961, 1960, 1958, 1957, 1956, 1955, 1954, 1952, 1951, 1950, 1949, 1948, 1947, 1946, 1945, 1944, 1942, 1940, 1939, 1938, 1937, 1936, 1935, 1934, 1933, 1932, 1931, 1930, 1929, 1928, 1927, 1926, 1925, 1924, 1923, 1921, 1920
16151 ROSCOE BLVD	2020, 2017, 2014, 2006, 2005, 2004, 2003, 2001, 2000, 1999, 1996, 1995, 1992, 1991, 1990, 1986, 1985, 1981, 1980, 1976, 1975, 1972, 1971, 1970, 1969, 1967, 1966, 1965, 1964, 1963, 1962, 1961, 1960, 1958, 1957, 1956, 1955, 1954, 1952, 1951, 1950, 1949, 1948, 1947, 1946, 1945, 1944, 1942, 1940, 1939, 1938, 1937, 1936, 1935, 1934, 1933, 1932, 1931, 1930, 1929, 1928, 1927, 1926, 1925, 1924, 1923, 1921, 1920
16151 ROSCOE BLVD	2017, 2014, 2010, 2006, 2005, 2004, 2003, 2001, 2000, 1999, 1996, 1995, 1992, 1991, 1990, 1986, 1985, 1981, 1980, 1976, 1975, 1972, 1971, 1970, 1969, 1967, 1966, 1965, 1964, 1963, 1962, 1961, 1960, 1958, 1957, 1956, 1955, 1954, 1952, 1951, 1950, 1949, 1948, 1947, 1946, 1945, 1944, 1942, 1940, 1939, 1938, 1937, 1936, 1935, 1934, 1933, 1932, 1931, 1930, 1929, 1928, 1927, 1926, 1925, 1924, 1923, 1921, 1920

FINDINGS

Address Researched	Address Not Identified in Research Source
16151 ROSCOE BLVD	2020, 2017, 2014, 2010, 2006, 2004, 2003, 2001, 2000, 1999, 1996, 1995, 1992, 1991, 1990, 1986, 1985, 1981, 1980, 1976, 1975, 1972, 1971, 1970, 1969, 1967, 1966, 1965, 1964, 1963, 1962, 1961, 1960, 1958, 1957, 1956, 1955, 1954, 1952, 1951, 1950, 1949, 1948, 1947, 1946, 1945, 1944, 1942, 1940, 1939, 1938, 1937, 1936, 1935, 1934, 1933, 1932, 1931, 1930, 1929, 1928, 1927, 1926, 1925, 1924, 1923, 1921, 1920
16151 ROSCOE BLVD	2020, 2017, 2014, 2010, 2006, 2005, 2004, 2003, 2001, 2000, 1999, 1996, 1992, 1991, 1990, 1986, 1985, 1981, 1980, 1976, 1975, 1972, 1971, 1970, 1969, 1967, 1966, 1965, 1964, 1963, 1962, 1961, 1960, 1958, 1957, 1956, 1955, 1954, 1952, 1951, 1950, 1949, 1948, 1947, 1946, 1945, 1944, 1942, 1940, 1939, 1938, 1937, 1936, 1935, 1934, 1933, 1932, 1931, 1930, 1929, 1928, 1927, 1926, 1925, 1924, 1923, 1921, 1920
16151 ROSCOE BLVD	2020, 2017, 2014, 2010, 2006, 2005, 2004, 2003, 2001, 2000, 1999, 1996, 1995, 1992, 1991, 1990, 1986, 1981, 1980, 1976, 1975, 1972, 1971, 1970, 1969, 1967, 1966, 1965, 1964, 1963, 1962, 1961, 1960, 1958, 1957, 1956, 1955, 1954, 1952, 1951, 1950, 1949, 1948, 1947, 1946, 1945, 1944, 1942, 1940, 1939, 1938, 1937, 1936, 1935, 1934, 1933, 1932, 1931, 1930, 1929, 1928, 1927, 1926, 1925, 1924, 1923, 1921, 1920
16151 ROSCOE BLVD	2020, 2017, 2014, 2010, 2006, 2005, 2004, 2003, 2001, 2000, 1999, 1996, 1995, 1992, 1991, 1990, 1986, 1985, 1981, 1976, 1975, 1972, 1971, 1970, 1969, 1967, 1966, 1965, 1964, 1963, 1962, 1961, 1960, 1958, 1957, 1956, 1955, 1954, 1952, 1951, 1950, 1949, 1948, 1947, 1946, 1945, 1944, 1942, 1940, 1939, 1938, 1937, 1936, 1935, 1934, 1933, 1932, 1931, 1930, 1929, 1928, 1927, 1926, 1925, 1924, 1923, 1921, 1920
16151 ROSCOE BLVD	2020, 2017, 2014, 2010, 2006, 2005, 2004, 2003, 2001, 2000, 1999, 1996, 1995, 1992, 1990, 1986, 1985, 1981, 1980, 1976, 1975, 1972, 1971, 1970, 1969, 1967, 1966, 1965, 1964, 1963, 1962, 1961, 1960, 1958, 1957, 1956, 1955, 1954, 1952, 1951, 1950, 1949, 1948, 1947, 1946, 1945, 1944, 1942, 1940, 1939, 1938, 1937, 1936, 1935, 1934, 1933, 1932, 1931, 1930, 1929, 1928, 1927, 1926, 1925, 1924, 1923, 1921, 1920
16151 ROSCOE BLVD	2020, 2017, 2014, 2010, 2006, 2005, 2004, 2003, 2001, 2000, 1999, 1996, 1995, 1991, 1990, 1986, 1985, 1981, 1980, 1976, 1975, 1972, 1971, 1970, 1969, 1967, 1966, 1965, 1964, 1963, 1962, 1961, 1960, 1958, 1957, 1956, 1955, 1954, 1952, 1951, 1950, 1949, 1948, 1947, 1946, 1945, 1944, 1942, 1940, 1939, 1938, 1937, 1936, 1935, 1934, 1933, 1932, 1931, 1930, 1929, 1928, 1927, 1926, 1925, 1924, 1923, 1921, 1920
16151 ROSCOE BLVD	2020, 2017, 2014, 2010, 2006, 2005, 2004, 2003, 2001, 2000, 1999, 1996, 1995, 1992, 1991, 1990, 1986, 1985, 1981, 1980, 1976, 1975, 1972, 1971, 1970, 1969, 1967, 1966, 1965, 1964, 1963, 1962, 1961, 1960, 1958, 1957, 1956, 1955, 1954, 1952, 1951, 1950, 1949, 1948, 1947, 1946, 1945, 1944, 1942, 1940, 1939, 1938, 1937, 1936, 1935, 1934, 1933, 1932, 1931, 1930, 1929, 1928, 1927, 1926, 1925, 1924, 1923, 1921, 1920
16151 ROSCOE BLVD	2020, 2017, 2014, 2010, 2006, 2004, 2003, 2001, 2000, 1999, 1996, 1995, 1992, 1991, 1990, 1986, 1985, 1981, 1980, 1976, 1975, 1972, 1971, 1970, 1969, 1967, 1966, 1965, 1964, 1963, 1962, 1961, 1960, 1958, 1957, 1956, 1955, 1954, 1952, 1951, 1950, 1949, 1948, 1947, 1946, 1945, 1944, 1942, 1940, 1939, 1938, 1937, 1936, 1935, 1934, 1933, 1932, 1931, 1930, 1929, 1928, 1927, 1926, 1925, 1924, 1923, 1921, 1920

FINDINGS

Address Researched	Address Not Identified in Research Source
16151 ROSCOE BLVD	2020, 2017, 2014, 2010, 2006, 2005, 2004, 2003, 2001, 2000, 1999, 1996, 1995, 1992, 1990, 1986, 1985, 1981, 1980, 1976, 1975, 1972, 1971, 1970, 1969, 1967, 1966, 1965, 1964, 1963, 1962, 1961, 1960, 1958, 1957, 1956, 1955, 1954, 1952, 1951, 1950, 1949, 1948, 1947, 1946, 1945, 1944, 1942, 1940, 1939, 1938, 1937, 1936, 1935, 1934, 1933, 1932, 1931, 1930, 1929, 1928, 1927, 1926, 1925, 1924, 1923, 1921, 1920
16151 ROSCOE BLVD	2020, 2017, 2014, 2010, 2006, 2005, 2004, 2003, 2001, 2000, 1999, 1996, 1995, 1992, 1991, 1990, 1986, 1985, 1981, 1976, 1975, 1972, 1971, 1970, 1969, 1967, 1966, 1965, 1964, 1963, 1962, 1961, 1960, 1958, 1957, 1956, 1955, 1954, 1952, 1951, 1950, 1949, 1948, 1947, 1946, 1945, 1944, 1942, 1940, 1939, 1938, 1937, 1936, 1935, 1934, 1933, 1932, 1931, 1930, 1929, 1928, 1927, 1926, 1925, 1924, 1923, 1921, 1920
16151 ROSCOE BLVD	2020, 2017, 2014, 2010, 2006, 2005, 2003, 2001, 2000, 1999, 1996, 1995, 1992, 1991, 1990, 1986, 1985, 1981, 1980, 1976, 1975, 1972, 1971, 1970, 1969, 1967, 1966, 1965, 1964, 1963, 1962, 1961, 1960, 1958, 1957, 1956, 1955, 1954, 1952, 1951, 1950, 1949, 1948, 1947, 1946, 1945, 1944, 1942, 1940, 1939, 1938, 1937, 1936, 1935, 1934, 1933, 1932, 1931, 1930, 1929, 1928, 1927, 1926, 1925, 1924, 1923, 1921, 1920
16151 ROSCOE BLVD	2020, 2017, 2014, 2010, 2006, 2005, 2004, 2003, 2001, 2000, 1999, 1996, 1995, 1992, 1991, 1990, 1986, 1981, 1980, 1976, 1975, 1972, 1971, 1970, 1969, 1967, 1966, 1965, 1964, 1963, 1962, 1961, 1960, 1958, 1957, 1956, 1955, 1954, 1952, 1951, 1950, 1949, 1948, 1947, 1946, 1945, 1944, 1942, 1940, 1939, 1938, 1937, 1936, 1935, 1934, 1933, 1932, 1931, 1930, 1929, 1928, 1927, 1926, 1925, 1924, 1923, 1921, 1920
16151 ROSCOE PL	2020, 2017, 2014, 2010, 2006, 2005, 2004, 2003, 2001, 2000, 1999, 1996, 1995, 1992, 1991, 1990, 1986, 1985, 1981, 1980, 1976, 1975, 1972, 1971, 1970, 1969, 1967, 1966, 1965, 1964, 1963, 1961, 1960, 1958, 1957, 1956, 1955, 1954, 1952, 1951, 1950, 1949, 1948, 1947, 1946, 1945, 1944, 1942, 1940, 1939, 1938, 1937, 1936, 1935, 1934, 1933, 1932, 1931, 1930, 1929, 1928, 1927, 1926, 1925, 1924, 1923, 1921, 1920
16151 ROSCOE PL	2020, 2017, 2014, 2010, 2006, 2005, 2004, 2003, 2001, 2000, 1999, 1996, 1995, 1992, 1991, 1990, 1986, 1985, 1981, 1980, 1976, 1975, 1972, 1971, 1970, 1969, 1967, 1966, 1965, 1964, 1963, 1961, 1960, 1958, 1957, 1956, 1955, 1954, 1952, 1951, 1950, 1949, 1948, 1947, 1946, 1945, 1944, 1942, 1940, 1939, 1938, 1937, 1936, 1935, 1934, 1933, 1932, 1931, 1930, 1929, 1928, 1927, 1926, 1925, 1924, 1923, 1921, 1920
16155 ROSCOE BLVD	2020, 2017, 2014, 2010, 2006, 2005, 2004, 2003, 2001, 2000, 1999, 1996, 1995, 1992, 1991, 1990, 1986, 1985, 1981, 1980, 1975, 1972, 1971, 1970, 1969, 1967, 1966, 1965, 1964, 1963, 1962, 1961, 1960, 1958, 1957, 1956, 1955, 1954, 1952, 1951, 1950, 1949, 1948, 1947, 1946, 1945, 1944, 1942, 1940, 1939, 1938, 1937, 1936, 1935, 1934, 1933, 1932, 1931, 1930, 1929, 1928, 1927, 1926, 1925, 1924, 1923, 1921, 1920
16155 ROSCOE BLVD	2020, 2017, 2014, 2010, 2006, 2005, 2004, 2003, 2001, 2000, 1999, 1996, 1995, 1992, 1991, 1990, 1986, 1981, 1980, 1976, 1975, 1972, 1971, 1970, 1969, 1967, 1966, 1965, 1964, 1963, 1962, 1961, 1960, 1958, 1957, 1956, 1955, 1954, 1952, 1951, 1950, 1949, 1948, 1947, 1946, 1945, 1944, 1942, 1940, 1939, 1938, 1937, 1936, 1935, 1934, 1933, 1932, 1931, 1930, 1929, 1928, 1927, 1926, 1925, 1924, 1923, 1921, 1920
16155 ROSCOE BLVD	2020, 2017, 2014, 2010, 2006, 2005, 2003, 2001, 2000, 1999, 1996, 1995, 1992, 1991, 1990, 1986, 1985, 1981, 1980, 1976, 1975, 1972, 1971, 1970, 1969, 1967, 1966, 1965, 1964, 1963, 1962, 1961, 1960, 1958, 1957, 1956, 1955, 1954, 1952, 1951, 1950, 1949, 1948, 1947, 1946, 1945, 1944, 1942, 1940, 1939, 1938, 1937, 1936, 1935, 1934, 1933, 1932, 1931, 1930, 1929, 1928, 1927, 1926, 1925, 1924, 1923, 1921, 1920

FINDINGS

Address Researched	Address Not Identified in Research Source
16155 ROSCOE BLVD	2020, 2017, 2014, 2010, 2006, 2005, 2004, 2003, 2001, 2000, 1999, 1996, 1995, 1992, 1991, 1990, 1986, 1985, 1981, 1980, 1975, 1972, 1971, 1970, 1969, 1967, 1966, 1965, 1964, 1963, 1962, 1961, 1960, 1958, 1957, 1956, 1955, 1954, 1952, 1951, 1950, 1949, 1948, 1947, 1946, 1945, 1944, 1942, 1940, 1939, 1938, 1937, 1936, 1935, 1934, 1933, 1932, 1931, 1930, 1929, 1928, 1927, 1926, 1925, 1924, 1923, 1921, 1920
16155 ROSCOE BLVD	2020, 2017, 2014, 2010, 2006, 2005, 2004, 2003, 2001, 2000, 1999, 1996, 1995, 1992, 1991, 1990, 1986, 1985, 1981, 1976, 1975, 1972, 1971, 1970, 1969, 1967, 1966, 1965, 1964, 1963, 1962, 1961, 1960, 1958, 1957, 1956, 1955, 1954, 1952, 1951, 1950, 1949, 1948, 1947, 1946, 1945, 1944, 1942, 1940, 1939, 1938, 1937, 1936, 1935, 1934, 1933, 1932, 1931, 1930, 1929, 1928, 1927, 1926, 1925, 1924, 1923, 1921, 1920
16155 ROSCOE BLVD	2020, 2017, 2014, 2010, 2006, 2005, 2004, 2003, 2001, 2000, 1999, 1996, 1995, 1992, 1990, 1986, 1985, 1981, 1980, 1976, 1975, 1972, 1971, 1970, 1969, 1967, 1966, 1965, 1964, 1963, 1962, 1961, 1960, 1958, 1957, 1956, 1955, 1954, 1952, 1951, 1950, 1949, 1948, 1947, 1946, 1945, 1944, 1942, 1940, 1939, 1938, 1937, 1936, 1935, 1934, 1933, 1932, 1931, 1930, 1929, 1928, 1927, 1926, 1925, 1924, 1923, 1921, 1920
16155 ROSCOE BLVD	2020, 2017, 2014, 2010, 2006, 2004, 2003, 2001, 2000, 1999, 1996, 1995, 1992, 1991, 1990, 1986, 1985, 1981, 1980, 1976, 1975, 1972, 1971, 1970, 1969, 1967, 1966, 1965, 1964, 1963, 1962, 1961, 1960, 1958, 1957, 1956, 1955, 1954, 1952, 1951, 1950, 1949, 1948, 1947, 1946, 1945, 1944, 1942, 1940, 1939, 1938, 1937, 1936, 1935, 1934, 1933, 1932, 1931, 1930, 1929, 1928, 1927, 1926, 1925, 1924, 1923, 1921, 1920
16155 ROSCOE BLVD	2020, 2017, 2014, 2010, 2006, 2005, 2004, 2003, 2001, 2000, 1999, 1996, 1995, 1991, 1990, 1986, 1985, 1981, 1980, 1976, 1975, 1972, 1971, 1970, 1969, 1967, 1966, 1965, 1964, 1963, 1962, 1961, 1960, 1958, 1957, 1956, 1955, 1954, 1952, 1951, 1950, 1949, 1948, 1947, 1946, 1945, 1944, 1942, 1940, 1939, 1938, 1937, 1936, 1935, 1934, 1933, 1932, 1931, 1930, 1929, 1928, 1927, 1926, 1925, 1924, 1923, 1921, 1920
16155 ROSCOE BLVD	2020, 2017, 2014, 2010, 2006, 2005, 2004, 2003, 2001, 2000, 1999, 1996, 1995, 1992, 1990, 1986, 1985, 1981, 1980, 1976, 1975, 1972, 1971, 1970, 1969, 1967, 1966, 1965, 1964, 1963, 1962, 1961, 1960, 1958, 1957, 1956, 1955, 1954, 1952, 1951, 1950, 1949, 1948, 1947, 1946, 1945, 1944, 1942, 1940, 1939, 1938, 1937, 1936, 1935, 1934, 1933, 1932, 1931, 1930, 1929, 1928, 1927, 1926, 1925, 1924, 1923, 1921, 1920
16155 ROSCOE BLVD	2020, 2017, 2014, 2010, 2006, 2005, 2004, 2003, 2001, 2000, 1999, 1996, 1995, 1992, 1991, 1990, 1986, 1985, 1981, 1980, 1976, 1975, 1972, 1971, 1970, 1969, 1967, 1966, 1965, 1964, 1963, 1962, 1961, 1960, 1958, 1957, 1956, 1955, 1954, 1952, 1951, 1950, 1949, 1948, 1947, 1946, 1945, 1944, 1942, 1940, 1939, 1938, 1937, 1936, 1935, 1934, 1933, 1932, 1931, 1930, 1929, 1928, 1927, 1926, 1925, 1924, 1923, 1921, 1920
16155 ROSCOE BLVD	2020, 2017, 2014, 2010, 2006, 2005, 2004, 2003, 2001, 2000, 1999, 1996, 1992, 1991, 1990, 1986, 1985, 1981, 1980, 1976, 1975, 1972, 1971, 1970, 1969, 1967, 1966, 1965, 1964, 1963, 1962, 1961, 1960, 1958, 1957, 1956, 1955, 1954, 1952, 1951, 1950, 1949, 1948, 1947, 1946, 1945, 1944, 1942, 1940, 1939, 1938, 1937, 1936, 1935, 1934, 1933, 1932, 1931, 1930, 1929, 1928, 1927, 1926, 1925, 1924, 1923, 1921, 1920

FINDINGS

Address Researched	Address Not Identified in Research Source
16155 ROSCOE BLVD	2020, 2017, 2014, 2010, 2006, 2004, 2003, 2001, 2000, 1999, 1996, 1995, 1992, 1991, 1990, 1986, 1985, 1981, 1980, 1976, 1975, 1972, 1971, 1970, 1969, 1967, 1966, 1965, 1964, 1963, 1962, 1961, 1960, 1958, 1957, 1956, 1955, 1954, 1952, 1951, 1950, 1949, 1948, 1947, 1946, 1945, 1944, 1942, 1940, 1939, 1938, 1937, 1936, 1935, 1934, 1933, 1932, 1931, 1930, 1929, 1928, 1927, 1926, 1925, 1924, 1923, 1921, 1920
16155 ROSCOE BLVD	2020, 2017, 2014, 2006, 2005, 2004, 2003, 2001, 2000, 1999, 1996, 1995, 1992, 1991, 1990, 1986, 1985, 1981, 1980, 1976, 1975, 1972, 1971, 1970, 1969, 1967, 1966, 1965, 1964, 1963, 1962, 1961, 1960, 1958, 1957, 1956, 1955, 1954, 1952, 1951, 1950, 1949, 1948, 1947, 1946, 1945, 1944, 1942, 1940, 1939, 1938, 1937, 1936, 1935, 1934, 1933, 1932, 1931, 1930, 1929, 1928, 1927, 1926, 1925, 1924, 1923, 1921, 1920
16155 ROSCOE BLVD	2020, 2017, 2010, 2006, 2005, 2004, 2003, 2001, 2000, 1999, 1996, 1995, 1992, 1991, 1990, 1986, 1985, 1981, 1980, 1976, 1975, 1972, 1971, 1970, 1969, 1967, 1966, 1965, 1964, 1963, 1962, 1961, 1960, 1958, 1957, 1956, 1955, 1954, 1952, 1951, 1950, 1949, 1948, 1947, 1946, 1945, 1944, 1942, 1940, 1939, 1938, 1937, 1936, 1935, 1934, 1933, 1932, 1931, 1930, 1929, 1928, 1927, 1926, 1925, 1924, 1923, 1921, 1920
FINDINGS

Address Researched	Address Not Identified in Research Source
16155 WATERMAN DR	2020, 2017, 2014, 2010, 2005, 2004, 2003, 2001, 2000, 1999, 1996, 1995, 1992, 1991, 1990, 1986, 1985, 1981, 1980, 1976, 1975, 1972, 1971, 1970, 1969, 1967, 1966, 1965, 1964, 1963, 1962, 1961, 1960, 1958, 1957, 1956, 1955, 1954, 1952, 1951, 1950, 1949, 1948, 1947, 1946, 1945, 1944, 1942, 1940, 1939, 1938, 1937, 1936, 1935, 1934, 1933, 1932, 1931, 1930, 1929, 1928, 1927, 1926, 1925, 1924, 1923, 1921, 1920
16155 WATERMAN DR	2020, 2017, 2014, 2010, 2006, 2005, 2004, 2003, 2000, 1999, 1996, 1995, 1992, 1991, 1990, 1986, 1985, 1981, 1980, 1976, 1975, 1972, 1971, 1970, 1969, 1967, 1966, 1965, 1964, 1963, 1962, 1961, 1960, 1958, 1957, 1956, 1955, 1954, 1952, 1951, 1950, 1949, 1948, 1947, 1946, 1945, 1944, 1942, 1940, 1939, 1938, 1937, 1936, 1935, 1934, 1933, 1932, 1931, 1930, 1929, 1928, 1927, 1926, 1925, 1924, 1923, 1921, 1920
16155 WATERMAN DR	2020, 2017, 2014, 2010, 2006, 2004, 2003, 2001, 2000, 1999, 1996, 1995, 1992, 1991, 1990, 1986, 1985, 1981, 1980, 1976, 1975, 1972, 1971, 1970, 1969, 1967, 1966, 1965, 1964, 1963, 1962, 1961, 1960, 1958, 1957, 1956, 1955, 1954, 1952, 1951, 1950, 1949, 1948, 1947, 1946, 1945, 1944, 1942, 1940, 1939, 1938, 1937, 1936, 1935, 1934, 1933, 1932, 1931, 1930, 1929, 1928, 1927, 1926, 1925, 1924, 1923, 1921, 1920
16155 WATERMAN DR	2020, 2017, 2014, 2010, 2006, 2005, 2003, 2001, 2000, 1999, 1996, 1995, 1992, 1991, 1990, 1986, 1985, 1981, 1980, 1976, 1975, 1972, 1971, 1970, 1969, 1967, 1966, 1965, 1964, 1963, 1962, 1961, 1960, 1958, 1957, 1956, 1955, 1954, 1952, 1951, 1950, 1949, 1948, 1947, 1946, 1945, 1944, 1942, 1940, 1939, 1938, 1937, 1936, 1935, 1934, 1933, 1932, 1931, 1930, 1929, 1928, 1927, 1926, 1925, 1924, 1923, 1921, 1920
16157 ROSCOE BLVD	2020, 2017, 2014, 2010, 2006, 2005, 2004, 2003, 2001, 2000, 1999, 1996, 1995, 1992, 1990, 1986, 1985, 1981, 1980, 1976, 1975, 1972, 1971, 1970, 1969, 1967, 1966, 1965, 1964, 1963, 1962, 1961, 1960, 1958, 1957, 1956, 1955, 1954, 1952, 1951, 1950, 1949, 1948, 1947, 1946, 1945, 1944, 1942, 1940, 1939, 1938, 1937, 1936, 1935, 1934, 1933, 1932, 1931, 1930, 1929, 1928, 1927, 1926, 1925, 1924, 1923, 1921, 1920
16157 ROSCOE BLVD	2020, 2017, 2014, 2010, 2006, 2005, 2004, 2003, 2001, 2000, 1999, 1996, 1995, 1992, 1991, 1990, 1986, 1985, 1981, 1980, 1976, 1975, 1972, 1971, 1970, 1969, 1967, 1966, 1965, 1964, 1963, 1962, 1961, 1960, 1958, 1957, 1956, 1955, 1954, 1952, 1951, 1950, 1949, 1948, 1947, 1946, 1945, 1944, 1942, 1940, 1939, 1938, 1937, 1936, 1935, 1934, 1933, 1932, 1931, 1930, 1929, 1928, 1927, 1926, 1925, 1924, 1923, 1921, 1920
16157 ROSCOE BLVD	2020, 2017, 2014, 2010, 2006, 2005, 2003, 2001, 2000, 1999, 1996, 1995, 1992, 1991, 1990, 1986, 1985, 1981, 1980, 1976, 1975, 1972, 1971, 1970, 1969, 1967, 1966, 1965, 1964, 1963, 1962, 1961, 1960, 1958, 1957, 1956, 1955, 1954, 1952, 1951, 1950, 1949, 1948, 1947, 1946, 1945, 1944, 1942, 1940, 1939, 1938, 1937, 1936, 1935, 1934, 1933, 1932, 1931, 1930, 1929, 1928, 1927, 1926, 1925, 1924, 1923, 1921, 1920
16157 ROSCOE BLVD	2020, 2017, 2014, 2010, 2006, 2005, 2004, 2003, 2001, 2000, 1999, 1996, 1995, 1992, 1991, 1990, 1986, 1981, 1980, 1976, 1975, 1972, 1971, 1970, 1969, 1967, 1966, 1965, 1964, 1963, 1962, 1961, 1960, 1958, 1957, 1956, 1955, 1954, 1952, 1951, 1950, 1949, 1948, 1947, 1946, 1945, 1944, 1942, 1940, 1939, 1938, 1937, 1936, 1935, 1934, 1933, 1932, 1931, 1930, 1929, 1928, 1927, 1926, 1925, 1924, 1923, 1921, 1920
16157 ROSCOE BLVD	2020, 2017, 2014, 2010, 2006, 2005, 2004, 2003, 2001, 2000, 1999, 1996, 1992, 1991, 1990, 1986, 1985, 1981, 1980, 1976, 1975, 1972, 1971, 1970, 1969, 1967, 1966, 1965, 1964, 1963, 1962, 1961, 1960, 1958, 1957, 1956, 1955, 1954, 1952, 1951, 1950, 1949, 1948, 1947, 1946, 1945, 1944, 1942, 1940, 1939, 1938, 1937, 1936, 1935, 1934, 1933, 1932, 1931, 1930, 1929, 1928, 1927, 1926, 1925, 1924, 1923, 1921, 1920

FINDINGS

Address Researched	Address Not Identified in Research Source
16157 ROSCOE BLVD	2020, 2017, 2014, 2010, 2006, 2005, 2004, 2003, 2001, 2000, 1999, 1996, 1995, 1992, 1991, 1990, 1986, 1981, 1980, 1976, 1975, 1972, 1971, 1970, 1969, 1967, 1966, 1965, 1964, 1963, 1962, 1961, 1960, 1958, 1957, 1956, 1955, 1954, 1952, 1951, 1950, 1949, 1948, 1947, 1946, 1945, 1944, 1942, 1940, 1939, 1938, 1937, 1936, 1935, 1934, 1933, 1932, 1931, 1930, 1929, 1928, 1927, 1926, 1925, 1924, 1923, 1921, 1920
16157 ROSCOE BLVD	2020, 2017, 2014, 2010, 2006, 2005, 2004, 2003, 2001, 2000, 1999, 1996, 1995, 1992, 1991, 1990, 1986, 1985, 1981, 1976, 1975, 1972, 1971, 1970, 1969, 1967, 1966, 1965, 1964, 1963, 1962, 1961, 1960, 1958, 1957, 1956, 1955, 1954, 1952, 1951, 1950, 1949, 1948, 1947, 1946, 1945, 1944, 1942, 1940, 1939, 1938, 1937, 1936, 1935, 1934, 1933, 1932, 1931, 1930, 1929, 1928, 1927, 1926, 1925, 1924, 1923, 1921, 1920
16157 ROSCOE BLVD	2020, 2017, 2014, 2010, 2006, 2005, 2004, 2003, 2001, 2000, 1999, 1996, 1995, 1992, 1990, 1986, 1985, 1981, 1980, 1976, 1975, 1972, 1971, 1970, 1969, 1967, 1966, 1965, 1964, 1963, 1962, 1961, 1960, 1958, 1957, 1956, 1955, 1954, 1952, 1951, 1950, 1949, 1948, 1947, 1946, 1945, 1944, 1942, 1940, 1939, 1938, 1937, 1936, 1935, 1934, 1933, 1932, 1931, 1930, 1929, 1928, 1927, 1926, 1925, 1924, 1923, 1921, 1920
16157 ROSCOE BLVD	2020, 2017, 2014, 2010, 2006, 2005, 2004, 2003, 2001, 2000, 1999, 1996, 1995, 1991, 1990, 1986, 1985, 1981, 1980, 1976, 1975, 1972, 1971, 1970, 1969, 1967, 1966, 1965, 1964, 1963, 1962, 1961, 1960, 1958, 1957, 1956, 1955, 1954, 1952, 1951, 1950, 1949, 1948, 1947, 1946, 1945, 1944, 1942, 1940, 1939, 1938, 1937, 1936, 1935, 1934, 1933, 1932, 1931, 1930, 1929, 1928, 1927, 1926, 1925, 1924, 1923, 1921, 1920
16157 ROSCOE BLVD	2020, 2017, 2014, 2010, 2006, 2005, 2004, 2003, 2001, 2000, 1999, 1996, 1992, 1991, 1990, 1986, 1985, 1981, 1980, 1976, 1975, 1972, 1971, 1970, 1969, 1967, 1966, 1965, 1964, 1963, 1962, 1961, 1960, 1958, 1957, 1956, 1955, 1954, 1952, 1951, 1950, 1949, 1948, 1947, 1946, 1945, 1944, 1942, 1940, 1939, 1938, 1937, 1936, 1935, 1934, 1933, 1932, 1931, 1930, 1929, 1928, 1927, 1926, 1925, 1924, 1923, 1921, 1920
16157 ROSCOE BLVD	2020, 2017, 2014, 2010, 2006, 2005, 2004, 2003, 2001, 2000, 1999, 1996, 1995, 1991, 1990, 1986, 1985, 1981, 1980, 1976, 1975, 1972, 1971, 1970, 1969, 1967, 1966, 1965, 1964, 1963, 1962, 1961, 1960, 1958, 1957, 1956, 1955, 1954, 1952, 1951, 1950, 1949, 1948, 1947, 1946, 1945, 1944, 1942, 1940, 1939, 1938, 1937, 1936, 1935, 1934, 1933, 1932, 1931, 1930, 1929, 1928, 1927, 1926, 1925, 1924, 1923, 1921, 1920
16157 ROSCOE BLVD	2020, 2017, 2014, 2006, 2005, 2004, 2003, 2001, 2000, 1999, 1996, 1995, 1992, 1991, 1990, 1986, 1985, 1981, 1980, 1976, 1975, 1972, 1971, 1970, 1969, 1967, 1966, 1965, 1964, 1963, 1962, 1961, 1960, 1958, 1957, 1956, 1955, 1954, 1952, 1951, 1950, 1949, 1948, 1947, 1946, 1945, 1944, 1942, 1940, 1939, 1938, 1937, 1936, 1935, 1934, 1933, 1932, 1931, 1930, 1929, 1928, 1927, 1926, 1925, 1924, 1923, 1921, 1920
16157 ROSCOE BLVD	2020, 2017, 2010, 2006, 2005, 2004, 2003, 2001, 2000, 1999, 1996, 1995, 1992, 1991, 1990, 1986, 1985, 1981, 1980, 1976, 1975, 1972, 1971, 1970, 1969, 1967, 1966, 1965, 1964, 1963, 1962, 1961, 1960, 1958, 1957, 1956, 1955, 1954, 1952, 1951, 1950, 1949, 1948, 1947, 1946, 1945, 1944, 1942, 1940, 1939, 1938, 1937, 1936, 1935, 1934, 1933, 1932, 1931, 1930, 1929, 1928, 1927, 1926, 1925, 1924, 1923, 1921, 1920
16157 ROSCOE BLVD	2020, 2017, 2014, 2010, 2006, 2005, 2003, 2001, 2000, 1999, 1996, 1995, 1992, 1991, 1990, 1986, 1985, 1981, 1980, 1976, 1975, 1972, 1971, 1970, 1969, 1967, 1966, 1965, 1964, 1963, 1962, 1961, 1960, 1958, 1957, 1956, 1955, 1954, 1952, 1951, 1950, 1949, 1948, 1947, 1946, 1945, 1944, 1942, 1940, 1939, 1938, 1937, 1936, 1935, 1934, 1933, 1932, 1931, 1930, 1929, 1928, 1927, 1926, 1925, 1924, 1923, 1921, 1920

FINDINGS

Address Researched	Address Not Identified in Research Source
16157 ROSCOE BLVD	2020, 2017, 2010, 2006, 2005, 2004, 2003, 2001, 2000, 1999, 1996, 1995, 1992, 1991, 1990, 1986, 1985, 1981, 1980, 1976, 1975, 1972, 1971, 1970, 1969, 1967, 1966, 1965, 1964, 1963, 1962, 1961, 1960, 1958, 1957, 1956, 1955, 1954, 1952, 1951, 1950, 1949, 1948, 1947, 1946, 1945, 1944, 1942, 1940, 1939, 1938, 1937, 1936, 1935, 1934, 1933, 1932, 1931, 1930, 1929, 1928, 1927, 1926, 1925, 1924, 1923, 1921, 1920
16157 ROSCOE BLVD	2020, 2017, 2014, 2006, 2005, 2004, 2003, 2001, 2000, 1999, 1996, 1995, 1992, 1991, 1990, 1986, 1985, 1981, 1980, 1976, 1975, 1972, 1971, 1970, 1969, 1967, 1966, 1965, 1964, 1963, 1962, 1961, 1960, 1958, 1957, 1956, 1955, 1954, 1952, 1951, 1950, 1949, 1948, 1947, 1946, 1945, 1944, 1942, 1940, 1939, 1938, 1937, 1936, 1935, 1934, 1933, 1932, 1931, 1930, 1929, 1928, 1927, 1926, 1925, 1924, 1923, 1921, 1920
16157 ROSCOE BLVD	2017, 2014, 2010, 2006, 2005, 2004, 2003, 2001, 2000, 1999, 1996, 1995, 1992, 1991, 1990, 1986, 1985, 1981, 1980, 1976, 1975, 1972, 1971, 1970, 1969, 1967, 1966, 1965, 1964, 1963, 1962, 1961, 1960, 1958, 1957, 1956, 1955, 1954, 1952, 1951, 1950, 1949, 1948, 1947, 1946, 1945, 1944, 1942, 1940, 1939, 1938, 1937, 1936, 1935, 1934, 1933, 1932, 1931, 1930, 1929, 1928, 1927, 1926, 1925, 1924, 1923, 1921, 1920
16157 ROSCOE BLVD	2017, 2014, 2010, 2006, 2005, 2004, 2003, 2001, 2000, 1999, 1996, 1995, 1992, 1991, 1990, 1986, 1985, 1981, 1980, 1976, 1975, 1972, 1971, 1970, 1969, 1967, 1966, 1965, 1964, 1963, 1962, 1961, 1960, 1958, 1957, 1956, 1955, 1954, 1952, 1951, 1950, 1949, 1948, 1947, 1946, 1945, 1944, 1942, 1940, 1939, 1938, 1937, 1936, 1935, 1934, 1933, 1932, 1931, 1930, 1929, 1928, 1927, 1926, 1925, 1924, 1923, 1921, 1920
16159 ROSCOE BLVD	2017, 2014, 2010, 2006, 2005, 2004, 2003, 2001, 2000, 1999, 1996, 1995, 1992, 1991, 1990, 1986, 1985, 1981, 1980, 1976, 1975, 1972, 1971, 1970, 1969, 1967, 1966, 1965, 1964, 1963, 1962, 1961, 1960, 1958, 1957, 1956, 1955, 1954, 1952, 1951, 1950, 1949, 1948, 1947, 1946, 1945, 1944, 1942, 1940, 1939, 1938, 1937, 1936, 1935, 1934, 1933, 1932, 1931, 1930, 1929, 1928, 1927, 1926, 1925, 1924, 1923, 1921, 1920
16159 ROSCOE BLVD	2017, 2014, 2010, 2006, 2005, 2004, 2003, 2001, 2000, 1999, 1996, 1995, 1992, 1991, 1990, 1986, 1985, 1981, 1980, 1976, 1975, 1972, 1971, 1970, 1969, 1967, 1966, 1965, 1964, 1963, 1962, 1961, 1960, 1958, 1957, 1956, 1955, 1954, 1952, 1951, 1950, 1949, 1948, 1947, 1946, 1945, 1944, 1942, 1940, 1939, 1938, 1937, 1936, 1935, 1934, 1933, 1932, 1931, 1930, 1929, 1928, 1927, 1926, 1925, 1924, 1923, 1921, 1920
16159 ROSCOE BLVD	2020, 2017, 2014, 2006, 2005, 2004, 2003, 2001, 2000, 1999, 1996, 1995, 1992, 1991, 1990, 1986, 1985, 1981, 1980, 1976, 1975, 1972, 1971, 1970, 1969, 1967, 1966, 1965, 1964, 1963, 1962, 1961, 1960, 1958, 1957, 1956, 1955, 1954, 1952, 1951, 1950, 1949, 1948, 1947, 1946, 1945, 1944, 1942, 1940, 1939, 1938, 1937, 1936, 1935, 1934, 1933, 1932, 1931, 1930, 1929, 1928, 1927, 1926, 1925, 1924, 1923, 1921, 1920
16159 ROSCOE BLVD	2020, 2017, 2010, 2006, 2005, 2004, 2003, 2001, 2000, 1999, 1996, 1995, 1992, 1991, 1990, 1986, 1985, 1981, 1980, 1976, 1975, 1972, 1971, 1970, 1969, 1967, 1966, 1965, 1964, 1963, 1962, 1961, 1960, 1958, 1957, 1956, 1955, 1954, 1952, 1951, 1950, 1949, 1948, 1947, 1946, 1945, 1944, 1942, 1940, 1939, 1938, 1937, 1936, 1935, 1934, 1933, 1932, 1931, 1930, 1929, 1928, 1927, 1926, 1925, 1924, 1923, 1921, 1920
16159 ROSCOE BLVD	2020, 2017, 2014, 2010, 2006, 2005, 2003, 2001, 2000, 1999, 1996, 1995, 1992, 1991, 1990, 1986, 1985, 1981, 1980, 1976, 1975, 1972, 1971, 1970, 1969, 1967, 1966, 1965, 1964, 1963, 1962, 1961, 1960, 1958, 1957, 1956, 1955, 1954, 1952, 1951, 1950, 1949, 1948, 1947, 1946, 1945, 1944, 1942, 1940, 1939, 1938, 1937, 1936, 1935, 1934, 1933, 1932, 1931, 1930, 1929, 1928, 1927, 1926, 1925, 1924, 1923, 1921, 1920

FINDINGS

Address Researched	Address Not Identified in Research Source
16159 ROSCOE BLVD	2020, 2017, 2010, 2006, 2005, 2004, 2003, 2001, 2000, 1999, 1996, 1995, 1992, 1991, 1990, 1986, 1985, 1981, 1980, 1976, 1975, 1972, 1971, 1970, 1969, 1967, 1966, 1965, 1964, 1963, 1962, 1961, 1960, 1958, 1957, 1956, 1955, 1954, 1952, 1951, 1950, 1949, 1948, 1947, 1946, 1945, 1944, 1942, 1940, 1939, 1938, 1937, 1936, 1935, 1934, 1933, 1932, 1931, 1930, 1929, 1928, 1927, 1926, 1925, 1924, 1923, 1921, 1920
16159 ROSCOE BLVD	2020, 2017, 2014, 2006, 2005, 2004, 2003, 2001, 2000, 1999, 1996, 1995, 1992, 1991, 1990, 1986, 1985, 1981, 1980, 1976, 1975, 1972, 1971, 1970, 1969, 1967, 1966, 1965, 1964, 1963, 1962, 1961, 1960, 1958, 1957, 1956, 1955, 1954, 1952, 1951, 1950, 1949, 1948, 1947, 1946, 1945, 1944, 1942, 1940, 1939, 1938, 1937, 1936, 1935, 1934, 1933, 1932, 1931, 1930, 1929, 1928, 1927, 1926, 1925, 1924, 1923, 1921, 1920
16159 ROSCOE BLVD	2020, 2017, 2014, 2010, 2006, 2005, 2003, 2001, 2000, 1999, 1996, 1995, 1992, 1991, 1990, 1986, 1985, 1981, 1980, 1976, 1975, 1972, 1971, 1970, 1969, 1967, 1966, 1965, 1964, 1963, 1962, 1961, 1960, 1958, 1957, 1956, 1955, 1954, 1952, 1951, 1950, 1949, 1948, 1947, 1946, 1945, 1944, 1942, 1940, 1939, 1938, 1937, 1936, 1935, 1934, 1933, 1932, 1931, 1930, 1929, 1928, 1927, 1926, 1925, 1924, 1923, 1921, 1920
16161 RAYMER ST	2020, 2017, 2014, 2010, 2006, 2005, 2003, 2001, 2000, 1999, 1996, 1995, 1992, 1991, 1990, 1986, 1985, 1981, 1980, 1976, 1975, 1972, 1971, 1970, 1969, 1967, 1966, 1965, 1964, 1963, 1962, 1961, 1960, 1958, 1957, 1956, 1955, 1954, 1952, 1951, 1950, 1949, 1948, 1947, 1946, 1945, 1944, 1942, 1940, 1939, 1938, 1937, 1936, 1935, 1934, 1933, 1932, 1931, 1930, 1929, 1928, 1927, 1926, 1925, 1924, 1923, 1921, 1920
16161 RAYMER ST	2020, 2017, 2014, 2010, 2006, 2005, 2004, 2003, 2000, 1999, 1996, 1995, 1992, 1991, 1990, 1986, 1985, 1981, 1980, 1976, 1975, 1972, 1971, 1970, 1969, 1967, 1966, 1965, 1964, 1963, 1962, 1961, 1960, 1958, 1957, 1956, 1955, 1954, 1952, 1951, 1950, 1949, 1948, 1947, 1946, 1945, 1944, 1942, 1940, 1939, 1938, 1937, 1936, 1935, 1934, 1933, 1932, 1931, 1930, 1929, 1928, 1927, 1926, 1925, 1924, 1923, 1921, 1920
16161 RAYMER ST	2020, 2017, 2014, 2006, 2005, 2004, 2003, 2001, 2000, 1999, 1996, 1995, 1992, 1991, 1990, 1986, 1985, 1981, 1980, 1976, 1975, 1972, 1971, 1970, 1969, 1967, 1966, 1965, 1964, 1963, 1962, 1961, 1960, 1958, 1957, 1956, 1955, 1954, 1952, 1951, 1950, 1949, 1948, 1947, 1946, 1945, 1944, 1942, 1940, 1939, 1938, 1937, 1936, 1935, 1934, 1933, 1932, 1931, 1930, 1929, 1928, 1927, 1926, 1925, 1924, 1923, 1921, 1920
16161 RAYMER ST	2020, 2017, 2014, 2010, 2006, 2005, 2004, 2003, 2000, 1999, 1996, 1995, 1992, 1991, 1990, 1986, 1985, 1981, 1980, 1976, 1975, 1972, 1971, 1970, 1969, 1967, 1966, 1965, 1964, 1963, 1962, 1961, 1960, 1958, 1957, 1956, 1955, 1954, 1952, 1951, 1950, 1949, 1948, 1947, 1946, 1945, 1944, 1942, 1940, 1939, 1938, 1937, 1936, 1935, 1934, 1933, 1932, 1931, 1930, 1929, 1928, 1927, 1926, 1925, 1924, 1923, 1921, 1920
16161 RAYMER ST	2020, 2017, 2014, 2010, 2006, 2005, 2003, 2001, 2000, 1999, 1996, 1995, 1992, 1991, 1990, 1986, 1985, 1981, 1980, 1976, 1975, 1972, 1971, 1970, 1969, 1967, 1966, 1965, 1964, 1963, 1962, 1961, 1960, 1958, 1957, 1956, 1955, 1954, 1952, 1951, 1950, 1949, 1948, 1947, 1946, 1945, 1944, 1942, 1940, 1939, 1938, 1937, 1936, 1935, 1934, 1933, 1932, 1931, 1930, 1929, 1928, 1927, 1926, 1925, 1924, 1923, 1921, 1920
16161 RAYMER ST	2020, 2017, 2010, 2006, 2005, 2004, 2003, 2001, 2000, 1999, 1996, 1995, 1992, 1991, 1990, 1986, 1985, 1981, 1980, 1976, 1975, 1972, 1971, 1970, 1969, 1967, 1966, 1965, 1964, 1963, 1962, 1961, 1960, 1958, 1957, 1956, 1955, 1954, 1952, 1951, 1950, 1949, 1948, 1947, 1946, 1945, 1944, 1942, 1940, 1939, 1938, 1937, 1936, 1935, 1934, 1933, 1932, 1931, 1930, 1929, 1928, 1927, 1926, 1925, 1924, 1923, 1921, 1920

FINDINGS

Address Researched	Address Not Identified in Research Source
16161 RAYMER ST	2020, 2017, 2014, 2010, 2005, 2004, 2003, 2001, 2000, 1999, 1996, 1995, 1992, 1991, 1990, 1986, 1985, 1981, 1980, 1976, 1975, 1972, 1971, 1970, 1969, 1967, 1966, 1965, 1964, 1963, 1962, 1961, 1960, 1958, 1957, 1956, 1955, 1954, 1952, 1951, 1950, 1949, 1948, 1947, 1946, 1945, 1944, 1942, 1940, 1939, 1938, 1937, 1936, 1935, 1934, 1933, 1932, 1931, 1930, 1929, 1928, 1927, 1926, 1925, 1924, 1923, 1921, 1920
16161 RAYMER ST	2020, 2017, 2010, 2006, 2005, 2004, 2003, 2001, 2000, 1999, 1996, 1995, 1992, 1991, 1990, 1986, 1985, 1981, 1980, 1976, 1975, 1972, 1971, 1970, 1969, 1967, 1966, 1965, 1964, 1963, 1962, 1961, 1960, 1958, 1957, 1956, 1955, 1954, 1952, 1951, 1950, 1949, 1948, 1947, 1946, 1945, 1944, 1942, 1940, 1939, 1938, 1937, 1936, 1935, 1934, 1933, 1932, 1931, 1930, 1929, 1928, 1927, 1926, 1925, 1924, 1923, 1921, 1920
16161 RAYMER ST	2020, 2017, 2014, 2006, 2005, 2004, 2003, 2001, 2000, 1999, 1996, 1995, 1992, 1991, 1990, 1986, 1985, 1981, 1980, 1976, 1975, 1972, 1971, 1970, 1969, 1967, 1966, 1965, 1964, 1963, 1962, 1961, 1960, 1958, 1957, 1956, 1955, 1954, 1952, 1951, 1950, 1949, 1948, 1947, 1946, 1945, 1944, 1942, 1940, 1939, 1938, 1937, 1936, 1935, 1934, 1933, 1932, 1931, 1930, 1929, 1928, 1927, 1926, 1925, 1924, 1923, 1921, 1920
16161 RAYMER ST	2017, 2014, 2010, 2006, 2005, 2004, 2003, 2001, 2000, 1999, 1996, 1995, 1992, 1991, 1990, 1986, 1985, 1981, 1980, 1976, 1975, 1972, 1971, 1970, 1969, 1967, 1966, 1965, 1964, 1963, 1962, 1961, 1960, 1958, 1957, 1956, 1955, 1954, 1952, 1951, 1950, 1949, 1948, 1947, 1946, 1945, 1944, 1942, 1940, 1939, 1938, 1937, 1936, 1935, 1934, 1933, 1932, 1931, 1930, 1929, 1928, 1927, 1926, 1925, 1924, 1923, 1921, 1920
16161 RAYMER ST	2020, 2017, 2014, 2010, 2005, 2004, 2003, 2001, 2000, 1999, 1996, 1995, 1992, 1991, 1990, 1986, 1985, 1981, 1980, 1976, 1975, 1972, 1971, 1970, 1969, 1967, 1966, 1965, 1964, 1963, 1962, 1961, 1960, 1958, 1957, 1956, 1955, 1954, 1952, 1951, 1950, 1949, 1948, 1947, 1946, 1945, 1944, 1942, 1940, 1939, 1938, 1937, 1936, 1935, 1934, 1933, 1932, 1931, 1930, 1929, 1928, 1927, 1926, 1925, 1924, 1923, 1921, 1920
16161 RAYMER ST	2017, 2014, 2010, 2006, 2005, 2004, 2003, 2001, 2000, 1999, 1996, 1995, 1992, 1991, 1990, 1986, 1985, 1981, 1980, 1976, 1975, 1972, 1971, 1970, 1969, 1967, 1966, 1965, 1964, 1963, 1962, 1961, 1960, 1958, 1957, 1956, 1955, 1954, 1952, 1951, 1950, 1949, 1948, 1947, 1946, 1945, 1944, 1942, 1940, 1939, 1938, 1937, 1936, 1935, 1934, 1933, 1932, 1931, 1930, 1929, 1928, 1927, 1926, 1925, 1924, 1923, 1921, 1920
16161 Raymer Street	2020, 2017, 2014, 2010, 2006, 2005, 2004, 2003, 2001, 2000, 1999, 1996, 1995, 1992, 1991, 1990, 1986, 1985, 1981, 1980, 1976, 1975, 1972, 1971, 1970, 1969, 1967, 1966, 1965, 1964, 1963, 1962, 1961, 1960, 1958, 1957, 1956, 1955, 1954, 1952, 1951, 1950, 1949, 1948, 1947, 1946, 1945, 1944, 1942, 1940, 1939, 1938, 1937, 1936, 1935, 1934, 1933, 1932, 1931, 1930, 1929, 1928, 1927, 1926, 1925, 1924, 1923, 1921, 1920
16161 ROSCOE BLVD	2017, 2014, 2010, 2006, 2005, 2004, 2003, 2001, 2000, 1999, 1996, 1995, 1992, 1991, 1990, 1986, 1985, 1981, 1980, 1976, 1975, 1972, 1971, 1970, 1969, 1967, 1966, 1965, 1964, 1963, 1962, 1961, 1960, 1958, 1957, 1956, 1955, 1954, 1952, 1951, 1950, 1949, 1948, 1947, 1946, 1945, 1944, 1942, 1940, 1939, 1938, 1937, 1936, 1935, 1934, 1933, 1932, 1931, 1930, 1929, 1928, 1927, 1926, 1925, 1924, 1923, 1921, 1920
16161 ROSCOE BLVD	2020, 2017, 2014, 2006, 2005, 2004, 2003, 2001, 2000, 1999, 1996, 1995, 1992, 1991, 1990, 1986, 1985, 1981, 1980, 1976, 1975, 1972, 1971, 1970, 1969, 1967, 1966, 1965, 1964, 1963, 1962, 1961, 1960, 1958, 1957, 1956, 1955, 1954, 1952, 1951, 1950, 1949, 1948, 1947, 1946, 1945, 1944, 1942, 1940, 1939, 1938, 1937, 1936, 1935, 1934, 1933, 1932, 1931, 1930, 1929, 1928, 1927, 1926, 1925, 1924, 1923, 1921, 1920

FINDINGS

Address Researched	Address Not Identified in Research Source
16161 ROSCOE BLVD	2020, 2017, 2010, 2006, 2005, 2004, 2003, 2001, 2000, 1999, 1996, 1995, 1992, 1991, 1990, 1986, 1985, 1981, 1980, 1976, 1975, 1972, 1971, 1970, 1969, 1967, 1966, 1965, 1964, 1963, 1962, 1961, 1960, 1958, 1957, 1956, 1955, 1954, 1952, 1951, 1950, 1949, 1948, 1947, 1946, 1945, 1944, 1942, 1940, 1939, 1938, 1937, 1936, 1935, 1934, 1933, 1932, 1931, 1930, 1929, 1928, 1927, 1926, 1925, 1924, 1923, 1921, 1920
16161 ROSCOE BLVD	2017, 2014, 2010, 2006, 2005, 2004, 2003, 2001, 2000, 1999, 1996, 1995, 1992, 1991, 1990, 1986, 1985, 1981, 1980, 1976, 1975, 1972, 1971, 1970, 1969, 1967, 1966, 1965, 1964, 1963, 1962, 1961, 1960, 1958, 1957, 1956, 1955, 1954, 1952, 1951, 1950, 1949, 1948, 1947, 1946, 1945, 1944, 1942, 1940, 1939, 1938, 1937, 1936, 1935, 1934, 1933, 1932, 1931, 1930, 1929, 1928, 1927, 1926, 1925, 1924, 1923, 1921, 1920
16161 ROSCOE BLVD	2020, 2017, 2014, 2010, 2006, 2004, 2003, 2001, 2000, 1999, 1996, 1995, 1992, 1991, 1990, 1986, 1985, 1981, 1980, 1976, 1975, 1972, 1971, 1970, 1969, 1967, 1966, 1965, 1964, 1963, 1962, 1961, 1960, 1958, 1957, 1956, 1955, 1954, 1952, 1951, 1950, 1949, 1948, 1947, 1946, 1945, 1944, 1942, 1940, 1939, 1938, 1937, 1936, 1935, 1934, 1933, 1932, 1931, 1930, 1929, 1928, 1927, 1926, 1925, 1924, 1923, 1921, 1920
16161 ROSCOE BLVD	2020, 2017, 2014, 2010, 2006, 2005, 2004, 2003, 2001, 2000, 1999, 1996, 1992, 1991, 1990, 1986, 1985, 1981, 1980, 1976, 1975, 1972, 1971, 1970, 1969, 1967, 1966, 1965, 1964, 1963, 1962, 1961, 1960, 1958, 1957, 1956, 1955, 1954, 1952, 1951, 1950, 1949, 1948, 1947, 1946, 1945, 1944, 1942, 1940, 1939, 1938, 1937, 1936, 1935, 1934, 1933, 1932, 1931, 1930, 1929, 1928, 1927, 1926, 1925, 1924, 1923, 1921, 1920
16161 ROSCOE BLVD	2020, 2017, 2014, 2010, 2006, 2005, 2004, 2003, 2001, 2000, 1999, 1996, 1995, 1991, 1990, 1986, 1985, 1981, 1980, 1976, 1975, 1972, 1971, 1970, 1969, 1967, 1966, 1965, 1964, 1963, 1962, 1961, 1960, 1958, 1957, 1956, 1955, 1954, 1952, 1951, 1950, 1949, 1948, 1947, 1946, 1945, 1944, 1942, 1940, 1939, 1938, 1937, 1936, 1935, 1934, 1933, 1932, 1931, 1930, 1929, 1928, 1927, 1926, 1925, 1924, 1923, 1921, 1920
8310 VALJEAN AVE	2020, 2017, 2010, 2006, 2005, 2004, 2003, 2001, 2000, 1999, 1996, 1995, 1992, 1991, 1990, 1986, 1985, 1981, 1980, 1976, 1975, 1972, 1971, 1970, 1969, 1967, 1966, 1965, 1964, 1963, 1962, 1961, 1960, 1958, 1957, 1956, 1955, 1954, 1952, 1951, 1950, 1949, 1948, 1947, 1946, 1945, 1944, 1942, 1940, 1939, 1938, 1937, 1936, 1935, 1934, 1933, 1932, 1931, 1930, 1929, 1928, 1927, 1926, 1925, 1924, 1923, 1921, 1920
8310 VALJEAN AVE	2020, 2017, 2014, 2010, 2006, 2005, 2004, 2003, 2001, 2000, 1999, 1996, 1995, 1991, 1990, 1986, 1985, 1981, 1980, 1976, 1975, 1972, 1971, 1970, 1969, 1967, 1966, 1965, 1964, 1963, 1962, 1961, 1960, 1958, 1957, 1956, 1955, 1954, 1952, 1951, 1950, 1949, 1948, 1947, 1946, 1945, 1944, 1942, 1940, 1939, 1938, 1937, 1936, 1935, 1934, 1933, 1932, 1931, 1930, 1929, 1928, 1927, 1926, 1925, 1924, 1923, 1921, 1920
8310 VALJEAN AVE	2020, 2017, 2014, 2010, 2006, 2005, 2004, 2003, 2001, 1999, 1996, 1995, 1992, 1991, 1990, 1986, 1985, 1981, 1980, 1976, 1975, 1972, 1971, 1970, 1969, 1967, 1966, 1965, 1964, 1963, 1962, 1961, 1960, 1958, 1957, 1956, 1955, 1954, 1952, 1951, 1950, 1949, 1948, 1947, 1946, 1945, 1944, 1942, 1940, 1939, 1938, 1937, 1936, 1935, 1934, 1933, 1932, 1931, 1930, 1929, 1928, 1927, 1926, 1925, 1924, 1923, 1921, 1920
8310 VALJEAN AVE	2020, 2017, 2014, 2010, 2006, 2005, 2004, 2003, 2001, 2000, 1999, 1996, 1992, 1991, 1990, 1986, 1985, 1981, 1980, 1976, 1975, 1972, 1971, 1970, 1969, 1967, 1966, 1965, 1964, 1963, 1962, 1961, 1960, 1958, 1957, 1956, 1955, 1954, 1952, 1951, 1950, 1949, 1948, 1947, 1946, 1945, 1944, 1942, 1940, 1939, 1938, 1937, 1936, 1935, 1934, 1933, 1932, 1931, 1930, 1929, 1928, 1927, 1926, 1925, 1924, 1923, 1921, 1920

FINDINGS

Address Researched	Address Not Identified in Research Source
8310 VALJEAN AVE	2020, 2017, 2014, 2010, 2006, 2005, 2003, 2001, 2000, 1999, 1996, 1995, 1992, 1991, 1990, 1986, 1985, 1981, 1980, 1976, 1975, 1972, 1971, 1970, 1969, 1967, 1966, 1965, 1964, 1963, 1962, 1961, 1960, 1958, 1957, 1956, 1955, 1954, 1952, 1951, 1950, 1949, 1948, 1947, 1946, 1945, 1944, 1942, 1940, 1939, 1938, 1937, 1936, 1935, 1934, 1933, 1932, 1931, 1930, 1929, 1928, 1927, 1926, 1925, 1924, 1923, 1921, 1920
8311 SOPHIA AVE	2020, 2017, 2014, 2010, 2006, 2005, 2003, 2001, 2000, 1999, 1996, 1995, 1992, 1991, 1990, 1986, 1985, 1981, 1980, 1976, 1975, 1972, 1971, 1970, 1969, 1967, 1966, 1965, 1964, 1963, 1962, 1961, 1960, 1958, 1957, 1956, 1955, 1954, 1952, 1951, 1950, 1949, 1948, 1947, 1946, 1945, 1944, 1942, 1940, 1939, 1938, 1937, 1936, 1935, 1934, 1933, 1932, 1931, 1930, 1929, 1928, 1927, 1926, 1925, 1924, 1923, 1921, 1920
8311 SOPHIA AVE	2020, 2017, 2014, 2010, 2006, 2005, 2004, 2003, 2001, 2000, 1999, 1996, 1992, 1991, 1990, 1986, 1985, 1981, 1980, 1976, 1975, 1972, 1971, 1970, 1969, 1967, 1966, 1965, 1964, 1963, 1962, 1961, 1960, 1958, 1957, 1956, 1955, 1954, 1952, 1951, 1950, 1949, 1948, 1947, 1946, 1945, 1944, 1942, 1940, 1939, 1938, 1937, 1936, 1935, 1934, 1933, 1932, 1931, 1930, 1929, 1928, 1927, 1926, 1925, 1924, 1923, 1921, 1920
8311 SOPHIA AVE	2020, 2017, 2014, 2006, 2005, 2004, 2003, 2001, 2000, 1999, 1996, 1995, 1992, 1991, 1990, 1986, 1985, 1981, 1980, 1976, 1975, 1972, 1971, 1970, 1969, 1967, 1966, 1965, 1964, 1963, 1962, 1961, 1960, 1958, 1957, 1956, 1955, 1954, 1952, 1951, 1950, 1949, 1948, 1947, 1946, 1945, 1944, 1942, 1940, 1939, 1938, 1937, 1936, 1935, 1934, 1933, 1932, 1931, 1930, 1929, 1928, 1927, 1926, 1925, 1924, 1923, 1921, 1920
8311 SOPHIA AVE	2020, 2017, 2010, 2006, 2005, 2004, 2003, 2001, 2000, 1999, 1996, 1995, 1992, 1991, 1990, 1986, 1985, 1981, 1980, 1976, 1975, 1972, 1971, 1970, 1969, 1967, 1966, 1965, 1964, 1963, 1962, 1961, 1960, 1958, 1957, 1956, 1955, 1954, 1952, 1951, 1950, 1949, 1948, 1947, 1946, 1945, 1944, 1942, 1940, 1939, 1938, 1937, 1936, 1935, 1934, 1933, 1932, 1931, 1930, 1929, 1928, 1927, 1926, 1925, 1924, 1923, 1921, 1920
8311 SOPHIA AVE	2017, 2014, 2010, 2006, 2005, 2004, 2003, 2001, 2000, 1999, 1996, 1995, 1992, 1991, 1990, 1986, 1985, 1981, 1980, 1976, 1975, 1972, 1971, 1970, 1969, 1967, 1966, 1965, 1964, 1963, 1962, 1961, 1960, 1958, 1957, 1956, 1955, 1954, 1952, 1951, 1950, 1949, 1948, 1947, 1946, 1945, 1944, 1942, 1940, 1939, 1938, 1937, 1936, 1935, 1934, 1933, 1932, 1931, 1930, 1929, 1928, 1927, 1926, 1925, 1924, 1923, 1921, 1920
8311 SOPHIA AVE	2020, 2017, 2014, 2010, 2006, 2005, 2004, 2003, 2001, 2000, 1999, 1996, 1995, 1992, 1991, 1990, 1986, 1985, 1981, 1980, 1976, 1975, 1972, 1971, 1970, 1969, 1967, 1966, 1965, 1964, 1963, 1961, 1960, 1958, 1957, 1956, 1955, 1954, 1952, 1951, 1950, 1949, 1948, 1947, 1946, 1945, 1944, 1942, 1940, 1939, 1938, 1937, 1936, 1935, 1934, 1933, 1932, 1931, 1930, 1929, 1928, 1927, 1926, 1925, 1924, 1923, 1921, 1920
8311 VALJEAN AVE	2020, 2017, 2014, 2010, 2006, 2005, 2004, 2003, 2001, 2000, 1999, 1996, 1995, 1992, 1990, 1986, 1985, 1981, 1980, 1976, 1975, 1972, 1971, 1970, 1969, 1967, 1966, 1965, 1964, 1963, 1962, 1961, 1960, 1958, 1957, 1956, 1955, 1954, 1952, 1951, 1950, 1949, 1948, 1947, 1946, 1945, 1944, 1942, 1940, 1939, 1938, 1937, 1936, 1935, 1934, 1933, 1932, 1931, 1930, 1929, 1928, 1927, 1926, 1925, 1924, 1923, 1921, 1920

FINDINGS

Address Researched	Address Not Identified in Research Source
8311 VALJEAN AVE	2020, 2017, 2014, 2010, 2006, 2005, 2004, 2003, 2001, 2000, 1999, 1996, 1995, 1992, 1991, 1990, 1986, 1985, 1981, 1980, 1976, 1972, 1971, 1970, 1969, 1967, 1966, 1965, 1964, 1963, 1962, 1961, 1960, 1958, 1957, 1956, 1955, 1954, 1952, 1951, 1950, 1949, 1948, 1947, 1946, 1945, 1944, 1942, 1940, 1939, 1938, 1937, 1936, 1935, 1934, 1933, 1932, 1931, 1930, 1929, 1928, 1927, 1926, 1925, 1924, 1923, 1921, 1920
8311 VALJEAN AVE	2020, 2017, 2010, 2006, 2005, 2004, 2003, 2001, 2000, 1999, 1996, 1995, 1992, 1991, 1990, 1986, 1985, 1981, 1980, 1976, 1975, 1972, 1971, 1970, 1969, 1967, 1966, 1965, 1964, 1963, 1962, 1961, 1960, 1958, 1957, 1956, 1955, 1954, 1952, 1951, 1950, 1949, 1948, 1947, 1946, 1945, 1944, 1942, 1940, 1939, 1938, 1937, 1936, 1935, 1934, 1933, 1932, 1931, 1930, 1929, 1928, 1927, 1926, 1925, 1924, 1923, 1921, 1920
8311 VALJEAN AVE	2017, 2014, 2010, 2006, 2005, 2004, 2003, 2001, 2000, 1999, 1996, 1995, 1992, 1991, 1990, 1986, 1985, 1981, 1980, 1976, 1975, 1972, 1971, 1970, 1969, 1967, 1966, 1965, 1964, 1963, 1962, 1961, 1960, 1958, 1957, 1956, 1955, 1954, 1952, 1951, 1950, 1949, 1948, 1947, 1946, 1945, 1944, 1942, 1940, 1939, 1938, 1937, 1936, 1935, 1934, 1933, 1932, 1931, 1930, 1929, 1928, 1927, 1926, 1925, 1924, 1923, 1921, 1920
8311 VALJEAN AVE	2020, 2017, 2014, 2006, 2005, 2004, 2003, 2001, 2000, 1999, 1996, 1995, 1992, 1991, 1990, 1986, 1985, 1981, 1980, 1976, 1975, 1972, 1971, 1970, 1969, 1967, 1966, 1965, 1964, 1963, 1962, 1961, 1960, 1958, 1957, 1956, 1955, 1954, 1952, 1951, 1950, 1949, 1948, 1947, 1946, 1945, 1944, 1942, 1940, 1939, 1938, 1937, 1936, 1935, 1934, 1933, 1932, 1931, 1930, 1929, 1928, 1927, 1926, 1925, 1924, 1923, 1921, 1920
8311 VALJEAN AVE	2020, 2017, 2014, 2010, 2006, 2005, 2003, 2001, 2000, 1999, 1996, 1995, 1992, 1991, 1990, 1986, 1985, 1981, 1980, 1976, 1975, 1972, 1971, 1970, 1969, 1967, 1966, 1965, 1964, 1963, 1962, 1961, 1960, 1958, 1957, 1956, 1955, 1954, 1952, 1951, 1950, 1949, 1948, 1947, 1946, 1945, 1944, 1942, 1940, 1939, 1938, 1937, 1936, 1935, 1934, 1933, 1932, 1931, 1930, 1929, 1928, 1927, 1926, 1925, 1924, 1923, 1921, 1920

FINDINGS

Address Researched	Address Not Identified in Research Source
8338 WOODLEY PL	2020, 2017, 2014, 2010, 2006, 2004, 2003, 2001, 2000, 1999, 1996, 1995, 1992, 1991, 1990, 1986, 1985, 1981, 1980, 1976, 1975, 1972, 1971, 1970, 1969, 1967, 1966, 1965, 1964, 1963, 1962, 1961, 1960, 1958, 1957, 1956, 1955, 1954, 1952, 1951, 1950, 1949, 1948, 1947, 1946, 1945, 1944, 1942, 1940, 1939, 1938, 1937, 1936, 1935, 1934, 1933, 1932, 1931, 1930, 1929, 1928, 1927, 1926, 1925, 1924, 1923, 1921, 1920
8338 WOODLEY PL	2020, 2017, 2010, 2006, 2005, 2004, 2003, 2001, 2000, 1999, 1996, 1995, 1992, 1991, 1990, 1986, 1985, 1981, 1980, 1976, 1975, 1972, 1971, 1970, 1969, 1967, 1966, 1965, 1964, 1963, 1962, 1961, 1960, 1958, 1957, 1956, 1955, 1954, 1952, 1951, 1950, 1949, 1948, 1947, 1946, 1945, 1944, 1942, 1940, 1939, 1938, 1937, 1936, 1935, 1934, 1933, 1932, 1931, 1930, 1929, 1928, 1927, 1926, 1925, 1924, 1923, 1921, 1920
8338 WOODLEY PL	2020, 2017, 2014, 2010, 2006, 2005, 2003, 2001, 2000, 1999, 1996, 1995, 1992, 1991, 1990, 1986, 1985, 1981, 1980, 1976, 1975, 1972, 1971, 1970, 1969, 1967, 1966, 1965, 1964, 1963, 1962, 1961, 1960, 1958, 1957, 1956, 1955, 1954, 1952, 1951, 1950, 1949, 1948, 1947, 1946, 1945, 1944, 1942, 1940, 1939, 1938, 1937, 1936, 1935, 1934, 1933, 1932, 1931, 1930, 1929, 1928, 1927, 1926, 1925, 1924, 1923, 1921, 1920
8338 WOODLEY PL	2020, 2017, 2014, 2010, 2006, 2005, 2004, 2003, 2001, 2000, 1999, 1996, 1995, 1991, 1990, 1986, 1985, 1981, 1980, 1976, 1975, 1972, 1971, 1970, 1969, 1967, 1966, 1965, 1964, 1963, 1962, 1961, 1960, 1958, 1957, 1956, 1955, 1954, 1952, 1951, 1950, 1949, 1948, 1947, 1946, 1945, 1944, 1942, 1940, 1939, 1938, 1937, 1936, 1935, 1934, 1933, 1932, 1931, 1930, 1929, 1928, 1927, 1926, 1925, 1924, 1923, 1921, 1920
8338 WOODLEY PL	2020, 2017, 2014, 2010, 2006, 2005, 2004, 2003, 2001, 2000, 1999, 1996, 1992, 1991, 1990, 1986, 1985, 1981, 1980, 1976, 1975, 1972, 1971, 1970, 1969, 1967, 1966, 1965, 1964, 1963, 1962, 1961, 1960, 1958, 1957, 1956, 1955, 1954, 1952, 1951, 1950, 1949, 1948, 1947, 1946, 1945, 1944, 1942, 1940, 1939, 1938, 1937, 1936, 1935, 1934, 1933, 1932, 1931, 1930, 1929, 1928, 1927, 1926, 1925, 1924, 1923, 1921, 1920
8338 WOODLEY PL	2020, 2017, 2014, 2010, 2006, 2005, 2004, 2003, 2001, 1999, 1996, 1995, 1992, 1991, 1990, 1986, 1985, 1981, 1980, 1976, 1975, 1972, 1971, 1970, 1969, 1967, 1966, 1965, 1964, 1963, 1962, 1961, 1960, 1958, 1957, 1956, 1955, 1954, 1952, 1951, 1950, 1949, 1948, 1947, 1946, 1945, 1944, 1942, 1940, 1939, 1938, 1937, 1936, 1935, 1934, 1933, 1932, 1931, 1930, 1929, 1928, 1927, 1926, 1925, 1924, 1923, 1921, 1920
8338 WOODLEY PL	2020, 2017, 2014, 2006, 2005, 2004, 2003, 2001, 2000, 1999, 1996, 1995, 1992, 1991, 1990, 1986, 1985, 1981, 1980, 1976, 1975, 1972, 1971, 1970, 1969, 1967, 1966, 1965, 1964, 1963, 1962, 1961, 1960, 1958, 1957, 1956, 1955, 1954, 1952, 1951, 1950, 1949, 1948, 1947, 1946, 1945, 1944, 1942, 1940, 1939, 1938, 1937, 1936, 1935, 1934, 1933, 1932, 1931, 1930, 1929, 1928, 1927, 1926, 1925, 1924, 1923, 1921, 1920
8338 WOODLEY PL	2020, 2017, 2014, 2006, 2005, 2004, 2003, 2001, 2000, 1999, 1996, 1995, 1992, 1991, 1990, 1986, 1985, 1981, 1980, 1976, 1975, 1972, 1971, 1970, 1969, 1967, 1966, 1965, 1964, 1963, 1962, 1961, 1960, 1958, 1957, 1956, 1955, 1954, 1952, 1951, 1950, 1949, 1948, 1947, 1946, 1945, 1944, 1942, 1940, 1939, 1938, 1937, 1936, 1935, 1934, 1933, 1932, 1931, 1930, 1929, 1928, 1927, 1926, 1925, 1924, 1923, 1921, 1920
8338 WOODLEY PL	2020, 2017, 2010, 2006, 2005, 2004, 2003, 2001, 2000, 1999, 1996, 1995, 1992, 1991, 1990, 1986, 1985, 1981, 1980, 1976, 1975, 1972, 1971, 1970, 1969, 1967, 1966, 1965, 1964, 1963, 1962, 1961, 1960, 1958, 1957, 1956, 1955, 1954, 1952, 1951, 1950, 1949, 1948, 1947, 1946, 1945, 1944, 1942, 1940, 1939, 1938, 1937, 1936, 1935, 1934, 1933, 1932, 1931, 1930, 1929, 1928, 1927, 1926, 1925, 1924, 1923, 1921, 1920

FINDINGS

Address Researched	Address Not Identified in Research Source
8338 WOODLEY PL	2020, 2017, 2014, 2010, 2006, 2004, 2003, 2001, 2000, 1999, 1996, 1995, 1992, 1991, 1990, 1986, 1985, 1981, 1980, 1976, 1975, 1972, 1971, 1970, 1969, 1967, 1966, 1965, 1964, 1963, 1962, 1961, 1960, 1958, 1957, 1956, 1955, 1954, 1952, 1951, 1950, 1949, 1948, 1947, 1946, 1945, 1944, 1942, 1940, 1939, 1938, 1937, 1936, 1935, 1934, 1933, 1932, 1931, 1930, 1929, 1928, 1927, 1926, 1925, 1924, 1923, 1921, 1920
8338 WOODLEY PL	2020, 2017, 2014, 2010, 2006, 2005, 2004, 2003, 2001, 2000, 1999, 1996, 1995, 1992, 1990, 1986, 1985, 1981, 1980, 1976, 1975, 1972, 1971, 1970, 1969, 1967, 1966, 1965, 1964, 1963, 1962, 1961, 1960, 1958, 1957, 1956, 1955, 1954, 1952, 1951, 1950, 1949, 1948, 1947, 1946, 1945, 1944, 1942, 1940, 1939, 1938, 1937, 1936, 1935, 1934, 1933, 1932, 1931, 1930, 1929, 1928, 1927, 1926, 1925, 1924, 1923, 1921, 1920
8338 WOODLEY PL	2020, 2017, 2014, 2010, 2006, 2005, 2004, 2003, 2001, 2000, 1999, 1996, 1992, 1991, 1990, 1986, 1985, 1981, 1980, 1976, 1975, 1972, 1971, 1970, 1969, 1967, 1966, 1965, 1964, 1963, 1962, 1961, 1960, 1958, 1957, 1956, 1955, 1954, 1952, 1951, 1950, 1949, 1948, 1947, 1946, 1945, 1944, 1942, 1940, 1939, 1938, 1937, 1936, 1935, 1934, 1933, 1932, 1931, 1930, 1929, 1928, 1927, 1926, 1925, 1924, 1923, 1921, 1920
8338 WOODLEY PL	2020, 2017, 2014, 2010, 2006, 2005, 2004, 2003, 2001, 2000, 1999, 1996, 1995, 1991, 1990, 1986, 1985, 1981, 1980, 1976, 1975, 1972, 1971, 1970, 1969, 1967, 1966, 1965, 1964, 1963, 1962, 1961, 1960, 1958, 1957, 1956, 1955, 1954, 1952, 1951, 1950, 1949, 1948, 1947, 1946, 1945, 1944, 1942, 1940, 1939, 1938, 1937, 1936, 1935, 1934, 1933, 1932, 1931, 1930, 1929, 1928, 1927, 1926, 1925, 1924, 1923, 1921, 1920
8338 WOODLEY PL	2020, 2017, 2014, 2010, 2006, 2005, 2004, 2003, 2001, 1999, 1996, 1995, 1992, 1991, 1990, 1986, 1985, 1981, 1980, 1976, 1975, 1972, 1971, 1970, 1969, 1967, 1966, 1965, 1964, 1963, 1962, 1961, 1960, 1958, 1957, 1956, 1955, 1954, 1952, 1951, 1950, 1949, 1948, 1947, 1946, 1945, 1944, 1942, 1940, 1939, 1938, 1937, 1936, 1935, 1934, 1933, 1932, 1931, 1930, 1929, 1928, 1927, 1926, 1925, 1924, 1923, 1921, 1920
8338 WOODLEY PL UNIT 1	2017, 2014, 2010, 2006, 2005, 2004, 2003, 2001, 2000, 1999, 1996, 1995, 1992, 1991, 1990, 1986, 1985, 1981, 1980, 1976, 1975, 1972, 1971, 1970, 1969, 1967, 1966, 1965, 1964, 1963, 1962, 1961, 1960, 1958, 1957, 1956, 1955, 1954, 1952, 1951, 1950, 1949, 1948, 1947, 1946, 1945, 1944, 1942, 1940, 1939, 1938, 1937, 1936, 1935, 1934, 1933, 1932, 1931, 1930, 1929, 1928, 1927, 1926, 1925, 1924, 1923, 1921, 1920
8338 WOODLEY PL UNIT 1	2017, 2014, 2010, 2006, 2005, 2004, 2003, 2001, 2000, 1999, 1996, 1995, 1992, 1991, 1990, 1986, 1985, 1981, 1980, 1976, 1975, 1972, 1971, 1970, 1969, 1967, 1966, 1965, 1964, 1963, 1962, 1961, 1960, 1958, 1957, 1956, 1955, 1954, 1952, 1951, 1950, 1949, 1948, 1947, 1946, 1945, 1944, 1942, 1940, 1939, 1938, 1937, 1936, 1935, 1934, 1933, 1932, 1931, 1930, 1929, 1928, 1927, 1926, 1925, 1924, 1923, 1921, 1920
8338 WOODLEY PL UNIT 10	2017, 2014, 2010, 2006, 2005, 2004, 2003, 2001, 2000, 1999, 1996, 1995, 1992, 1991, 1990, 1986, 1985, 1981, 1980, 1976, 1975, 1972, 1971, 1970, 1969, 1967, 1966, 1965, 1964, 1963, 1962, 1961, 1960, 1958, 1957, 1956, 1955, 1954, 1952, 1951, 1950, 1949, 1948, 1947, 1946, 1945, 1944, 1942, 1940, 1939, 1938, 1937, 1936, 1935, 1934, 1933, 1932, 1931, 1930, 1929, 1928, 1927, 1926, 1925, 1924, 1923, 1921, 1920
8338 WOODLEY PL UNIT 10	2017, 2014, 2010, 2006, 2005, 2004, 2003, 2001, 2000, 1999, 1996, 1995, 1992, 1991, 1990, 1986, 1985, 1981, 1980, 1976, 1975, 1972, 1971, 1970, 1969, 1967, 1966, 1965, 1964, 1963, 1962, 1961, 1960, 1958, 1957, 1956, 1955, 1954, 1952, 1951, 1950, 1949, 1948, 1947, 1946, 1945, 1944, 1942, 1940, 1939, 1938, 1937, 1936, 1935, 1934, 1933, 1932, 1931, 1930, 1929, 1928, 1927, 1926, 1925, 1924, 1923, 1921, 1920

FINDINGS

Address Researched	Address Not Identified in Research Source
8338 WOODLEY PL UNIT 11	2017, 2014, 2010, 2006, 2005, 2004, 2003, 2001, 2000, 1999, 1996, 1995, 1992, 1991, 1990, 1986, 1985, 1981, 1980, 1976, 1975, 1972, 1971, 1970, 1969, 1967, 1966, 1965, 1964, 1963, 1962, 1961, 1960, 1958, 1957, 1956, 1955, 1954, 1952, 1951, 1950, 1949, 1948, 1947, 1946, 1945, 1944, 1942, 1940, 1939, 1938, 1937, 1936, 1935, 1934, 1933, 1932, 1931, 1930, 1929, 1928, 1927, 1926, 1925, 1924, 1923, 1921, 1920
8338 WOODLEY PL UNIT 11	2017, 2014, 2010, 2006, 2005, 2004, 2003, 2001, 2000, 1999, 1996, 1995, 1992, 1991, 1990, 1986, 1985, 1981, 1980, 1976, 1975, 1972, 1971, 1970, 1969, 1967, 1966, 1965, 1964, 1963, 1962, 1961, 1960, 1958, 1957, 1956, 1955, 1954, 1952, 1951, 1950, 1949, 1948, 1947, 1946, 1945, 1944, 1942, 1940, 1939, 1938, 1937, 1936, 1935, 1934, 1933, 1932, 1931, 1930, 1929, 1928, 1927, 1926, 1925, 1924, 1923, 1921, 1920
8338 WOODLEY PL UNIT 12	2017, 2014, 2010, 2006, 2005, 2004, 2003, 2001, 2000, 1999, 1996, 1995, 1992, 1991, 1990, 1986, 1985, 1981, 1980, 1976, 1975, 1972, 1971, 1970, 1969, 1967, 1966, 1965, 1964, 1963, 1962, 1961, 1960, 1958, 1957, 1956, 1955, 1954, 1952, 1951, 1950, 1949, 1948, 1947, 1946, 1945, 1944, 1942, 1940, 1939, 1938, 1937, 1936, 1935, 1934, 1933, 1932, 1931, 1930, 1929, 1928, 1927, 1926, 1925, 1924, 1923, 1921, 1920
8338 WOODLEY PL UNIT 12	2017, 2014, 2010, 2006, 2005, 2004, 2003, 2001, 2000, 1999, 1996, 1995, 1992, 1991, 1990, 1986, 1985, 1981, 1980, 1976, 1975, 1972, 1971, 1970, 1969, 1967, 1966, 1965, 1964, 1963, 1962, 1961, 1960, 1958, 1957, 1956, 1955, 1954, 1952, 1951, 1950, 1949, 1948, 1947, 1946, 1945, 1944, 1942, 1940, 1939, 1938, 1937, 1936, 1935, 1934, 1933, 1932, 1931, 1930, 1929, 1928, 1927, 1926, 1925, 1924, 1923, 1921, 1920
8338 WOODLEY PL UNIT 14	2017, 2014, 2010, 2006, 2005, 2004, 2003, 2001, 2000, 1999, 1996, 1995, 1992, 1991, 1990, 1986, 1985, 1981, 1980, 1976, 1975, 1972, 1971, 1970, 1969, 1967, 1966, 1965, 1964, 1963, 1962, 1961, 1960, 1958, 1957, 1956, 1955, 1954, 1952, 1951, 1950, 1949, 1948, 1947, 1946, 1945, 1944, 1942, 1940, 1939, 1938, 1937, 1936, 1935, 1934, 1933, 1932, 1931, 1930, 1929, 1928, 1927, 1926, 1925, 1924, 1923, 1921, 1920
8338 WOODLEY PL UNIT 14	2017, 2014, 2010, 2006, 2005, 2004, 2003, 2001, 2000, 1999, 1996, 1995, 1992, 1991, 1990, 1986, 1985, 1981, 1980, 1976, 1975, 1972, 1971, 1970, 1969, 1967, 1966, 1965, 1964, 1963, 1962, 1961, 1960, 1958, 1957, 1956, 1955, 1954, 1952, 1951, 1950, 1949, 1948, 1947, 1946, 1945, 1944, 1942, 1940, 1939, 1938, 1937, 1936, 1935, 1934, 1933, 1932, 1931, 1930, 1929, 1928, 1927, 1926, 1925, 1924, 1923, 1921, 1920
8338 WOODLEY PL UNIT 15	2017, 2014, 2010, 2006, 2005, 2004, 2003, 2001, 2000, 1999, 1996, 1995, 1992, 1991, 1990, 1986, 1985, 1981, 1980, 1976, 1975, 1972, 1971, 1970, 1969, 1967, 1966, 1965, 1964, 1963, 1962, 1961, 1960, 1958, 1957, 1956, 1955, 1954, 1952, 1951, 1950, 1949, 1948, 1947, 1946, 1945, 1944, 1942, 1940, 1939, 1938, 1937, 1936, 1935, 1934, 1933, 1932, 1931, 1930, 1929, 1928, 1927, 1926, 1925, 1924, 1923, 1921, 1920
8338 WOODLEY PL UNIT 15	2017, 2014, 2010, 2006, 2005, 2004, 2003, 2001, 2000, 1999, 1996, 1995, 1992, 1991, 1990, 1986, 1985, 1981, 1980, 1976, 1975, 1972, 1971, 1970, 1969, 1967, 1966, 1965, 1964, 1963, 1962, 1961, 1960, 1958, 1957, 1956, 1955, 1954, 1952, 1951, 1950, 1949, 1948, 1947, 1946, 1945, 1944, 1942, 1940, 1939, 1938, 1937, 1936, 1935, 1934, 1933, 1932, 1931, 1930, 1929, 1928, 1927, 1926, 1925, 1924, 1923, 1921, 1920
8338 WOODLEY PL UNIT 16	2017, 2014, 2010, 2006, 2005, 2004, 2003, 2001, 2000, 1999, 1996, 1995, 1992, 1991, 1990, 1986, 1985, 1981, 1980, 1976, 1975, 1972, 1971, 1970, 1969, 1967, 1966, 1965, 1964, 1963, 1962, 1961, 1960, 1958, 1957, 1956, 1955, 1954, 1952, 1951, 1950, 1949, 1948, 1947, 1946, 1945, 1944, 1942, 1940, 1939, 1938, 1937, 1936, 1935, 1934, 1933, 1932, 1931, 1930, 1929, 1928, 1927, 1926, 1925, 1924, 1923, 1921, 1920

FINDINGS

Address Researched	Address Not Identified in Research Source
8338 WOODLEY PL UNIT 16	2017, 2014, 2010, 2006, 2005, 2004, 2003, 2001, 2000, 1999, 1996, 1995, 1992, 1991, 1990, 1986, 1985, 1981, 1980, 1976, 1975, 1972, 1971, 1970, 1969, 1967, 1966, 1965, 1964, 1963, 1962, 1961, 1960, 1958, 1957, 1956, 1955, 1954, 1952, 1951, 1950, 1949, 1948, 1947, 1946, 1945, 1944, 1942, 1940, 1939, 1938, 1937, 1936, 1935, 1934, 1933, 1932, 1931, 1930, 1929, 1928, 1927, 1926, 1925, 1924, 1923, 1921, 1920
8338 WOODLEY PL UNIT 17	2017, 2014, 2010, 2006, 2005, 2004, 2003, 2001, 2000, 1999, 1996, 1995, 1992, 1991, 1990, 1986, 1985, 1981, 1980, 1976, 1975, 1972, 1971, 1970, 1969, 1967, 1966, 1965, 1964, 1963, 1962, 1961, 1960, 1958, 1957, 1956, 1955, 1954, 1952, 1951, 1950, 1949, 1948, 1947, 1946, 1945, 1944, 1942, 1940, 1939, 1938, 1937, 1936, 1935, 1934, 1933, 1932, 1931, 1930, 1929, 1928, 1927, 1926, 1925, 1924, 1923, 1921, 1920
8338 WOODLEY PL UNIT 17	2017, 2014, 2010, 2006, 2005, 2004, 2003, 2001, 2000, 1999, 1996, 1995, 1992, 1991, 1990, 1986, 1985, 1981, 1980, 1976, 1975, 1972, 1971, 1970, 1969, 1967, 1966, 1965, 1964, 1963, 1962, 1961, 1960, 1958, 1957, 1956, 1955, 1954, 1952, 1951, 1950, 1949, 1948, 1947, 1946, 1945, 1944, 1942, 1940, 1939, 1938, 1937, 1936, 1935, 1934, 1933, 1932, 1931, 1930, 1929, 1928, 1927, 1926, 1925, 1924, 1923, 1921, 1920
8338 WOODLEY PL UNIT 19	2017, 2014, 2010, 2006, 2005, 2004, 2003, 2001, 2000, 1999, 1996, 1995, 1992, 1991, 1990, 1986, 1985, 1981, 1980, 1976, 1975, 1972, 1971, 1970, 1969, 1967, 1966, 1965, 1964, 1963, 1962, 1961, 1960, 1958, 1957, 1956, 1955, 1954, 1952, 1951, 1950, 1949, 1948, 1947, 1946, 1945, 1944, 1942, 1940, 1939, 1938, 1937, 1936, 1935, 1934, 1933, 1932, 1931, 1930, 1929, 1928, 1927, 1926, 1925, 1924, 1923, 1921, 1920
8338 WOODLEY PL UNIT 19	2017, 2014, 2010, 2006, 2005, 2004, 2003, 2001, 2000, 1999, 1996, 1995, 1992, 1991, 1990, 1986, 1985, 1981, 1980, 1976, 1975, 1972, 1971, 1970, 1969, 1967, 1966, 1965, 1964, 1963, 1962, 1961, 1960, 1958, 1957, 1956, 1955, 1954, 1952, 1951, 1950, 1949, 1948, 1947, 1946, 1945, 1944, 1942, 1940, 1939, 1938, 1937, 1936, 1935, 1934, 1933, 1932, 1931, 1930, 1929, 1928, 1927, 1926, 1925, 1924, 1923, 1921, 1920
8338 WOODLEY PL UNIT 20	2017, 2014, 2010, 2006, 2005, 2004, 2003, 2001, 2000, 1999, 1996, 1995, 1992, 1991, 1990, 1986, 1985, 1981, 1980, 1976, 1975, 1972, 1971, 1970, 1969, 1967, 1966, 1965, 1964, 1963, 1962, 1961, 1960, 1958, 1957, 1956, 1955, 1954, 1952, 1951, 1950, 1949, 1948, 1947, 1946, 1945, 1944, 1942, 1940, 1939, 1938, 1937, 1936, 1935, 1934, 1933, 1932, 1931, 1930, 1929, 1928, 1927, 1926, 1925, 1924, 1923, 1921, 1920
8338 WOODLEY PL UNIT 20	2017, 2014, 2010, 2006, 2005, 2004, 2003, 2001, 2000, 1999, 1996, 1995, 1992, 1991, 1990, 1986, 1985, 1981, 1980, 1976, 1975, 1972, 1971, 1970, 1969, 1967, 1966, 1965, 1964, 1963, 1962, 1961, 1960, 1958, 1957, 1956, 1955, 1954, 1952, 1951, 1950, 1949, 1948, 1947, 1946, 1945, 1944, 1942, 1940, 1939, 1938, 1937, 1936, 1935, 1934, 1933, 1932, 1931, 1930, 1929, 1928, 1927, 1926, 1925, 1924, 1923, 1921, 1920
8338 WOODLEY PL UNIT 22	2017, 2014, 2010, 2006, 2005, 2004, 2003, 2001, 2000, 1999, 1996, 1995, 1992, 1991, 1990, 1986, 1985, 1981, 1980, 1976, 1975, 1972, 1971, 1970, 1969, 1967, 1966, 1965, 1964, 1963, 1962, 1961, 1960, 1958, 1957, 1956, 1955, 1954, 1952, 1951, 1950, 1949, 1948, 1947, 1946, 1945, 1944, 1942, 1940, 1939, 1938, 1937, 1936, 1935, 1934, 1933, 1932, 1931, 1930, 1929, 1928, 1927, 1926, 1925, 1924, 1923, 1921, 1920
8338 WOODLEY PL UNIT 22	2017, 2014, 2010, 2006, 2005, 2004, 2003, 2001, 2000, 1999, 1996, 1995, 1992, 1991, 1990, 1986, 1985, 1981, 1980, 1976, 1975, 1972, 1971, 1970, 1969, 1967, 1966, 1965, 1964, 1963, 1962, 1961, 1960, 1958, 1957, 1956, 1955, 1954, 1952, 1951, 1950, 1949, 1948, 1947, 1946, 1945, 1944, 1942, 1940, 1939, 1938, 1937, 1936, 1935, 1934, 1933, 1932, 1931, 1930, 1929, 1928, 1927, 1926, 1925, 1924, 1923, 1921, 1920

FINDINGS

Address Researched	Address Not Identified in Research Source
8338 WOODLEY PL UNIT 23	2017, 2014, 2010, 2006, 2005, 2004, 2003, 2001, 2000, 1999, 1996, 1995, 1992, 1991, 1990, 1986, 1985, 1981, 1980, 1976, 1975, 1972, 1971, 1970, 1969, 1967, 1966, 1965, 1964, 1963, 1962, 1961, 1960, 1958, 1957, 1956, 1955, 1954, 1952, 1951, 1950, 1949, 1948, 1947, 1946, 1945, 1944, 1942, 1940, 1939, 1938, 1937, 1936, 1935, 1934, 1933, 1932, 1931, 1930, 1929, 1928, 1927, 1926, 1925, 1924, 1923, 1921, 1920
8338 WOODLEY PL UNIT 23	2017, 2014, 2010, 2006, 2005, 2004, 2003, 2001, 2000, 1999, 1996, 1995, 1992, 1991, 1990, 1986, 1985, 1981, 1980, 1976, 1975, 1972, 1971, 1970, 1969, 1967, 1966, 1965, 1964, 1963, 1962, 1961, 1960, 1958, 1957, 1956, 1955, 1954, 1952, 1951, 1950, 1949, 1948, 1947, 1946, 1945, 1944, 1942, 1940, 1939, 1938, 1937, 1936, 1935, 1934, 1933, 1932, 1931, 1930, 1929, 1928, 1927, 1926, 1925, 1924, 1923, 1921, 1920
8338 WOODLEY PL UNIT 24	2017, 2014, 2010, 2006, 2005, 2004, 2003, 2001, 2000, 1999, 1996, 1995, 1992, 1991, 1990, 1986, 1985, 1981, 1980, 1976, 1975, 1972, 1971, 1970, 1969, 1967, 1966, 1965, 1964, 1963, 1962, 1961, 1960, 1958, 1957, 1956, 1955, 1954, 1952, 1951, 1950, 1949, 1948, 1947, 1946, 1945, 1944, 1942, 1940, 1939, 1938, 1937, 1936, 1935, 1934, 1933, 1932, 1931, 1930, 1929, 1928, 1927, 1926, 1925, 1924, 1923, 1921, 1920
8338 WOODLEY PL UNIT 24	2017, 2014, 2010, 2006, 2005, 2004, 2003, 2001, 2000, 1999, 1996, 1995, 1992, 1991, 1990, 1986, 1985, 1981, 1980, 1976, 1975, 1972, 1971, 1970, 1969, 1967, 1966, 1965, 1964, 1963, 1962, 1961, 1960, 1958, 1957, 1956, 1955, 1954, 1952, 1951, 1950, 1949, 1948, 1947, 1946, 1945, 1944, 1942, 1940, 1939, 1938, 1937, 1936, 1935, 1934, 1933, 1932, 1931, 1930, 1929, 1928, 1927, 1926, 1925, 1924, 1923, 1921, 1920
8338 WOODLEY PL UNIT 25	2017, 2014, 2010, 2006, 2005, 2004, 2003, 2001, 2000, 1999, 1996, 1995, 1992, 1991, 1990, 1986, 1985, 1981, 1980, 1976, 1975, 1972, 1971, 1970, 1969, 1967, 1966, 1965, 1964, 1963, 1962, 1961, 1960, 1958, 1957, 1956, 1955, 1954, 1952, 1951, 1950, 1949, 1948, 1947, 1946, 1945, 1944, 1942, 1940, 1939, 1938, 1937, 1936, 1935, 1934, 1933, 1932, 1931, 1930, 1929, 1928, 1927, 1926, 1925, 1924, 1923, 1921, 1920
8338 WOODLEY PL UNIT 25	2017, 2014, 2010, 2006, 2005, 2004, 2003, 2001, 2000, 1999, 1996, 1995, 1992, 1991, 1990, 1986, 1985, 1981, 1980, 1976, 1975, 1972, 1971, 1970, 1969, 1967, 1966, 1965, 1964, 1963, 1962, 1961, 1960, 1958, 1957, 1956, 1955, 1954, 1952, 1951, 1950, 1949, 1948, 1947, 1946, 1945, 1944, 1942, 1940, 1939, 1938, 1937, 1936, 1935, 1934, 1933, 1932, 1931, 1930, 1929, 1928, 1927, 1926, 1925, 1924, 1923, 1921, 1920
8338 WOODLEY PL UNIT 26	2017, 2014, 2010, 2006, 2005, 2004, 2003, 2001, 2000, 1999, 1996, 1995, 1992, 1991, 1990, 1986, 1985, 1981, 1980, 1976, 1975, 1972, 1971, 1970, 1969, 1967, 1966, 1965, 1964, 1963, 1962, 1961, 1960, 1958, 1957, 1956, 1955, 1954, 1952, 1951, 1950, 1949, 1948, 1947, 1946, 1945, 1944, 1942, 1940, 1939, 1938, 1937, 1936, 1935, 1934, 1933, 1932, 1931, 1930, 1929, 1928, 1927, 1926, 1925, 1924, 1923, 1921, 1920
8338 WOODLEY PL UNIT 26	2017, 2014, 2010, 2006, 2005, 2004, 2003, 2001, 2000, 1999, 1996, 1995, 1992, 1991, 1990, 1986, 1985, 1981, 1980, 1976, 1975, 1972, 1971, 1970, 1969, 1967, 1966, 1965, 1964, 1963, 1962, 1961, 1960, 1958, 1957, 1956, 1955, 1954, 1952, 1951, 1950, 1949, 1948, 1947, 1946, 1945, 1944, 1942, 1940, 1939, 1938, 1937, 1936, 1935, 1934, 1933, 1932, 1931, 1930, 1929, 1928, 1927, 1926, 1925, 1924, 1923, 1921, 1920
8338 WOODLEY PL UNIT 27	2017, 2014, 2010, 2006, 2005, 2004, 2003, 2001, 2000, 1999, 1996, 1995, 1992, 1991, 1990, 1986, 1985, 1981, 1980, 1976, 1975, 1972, 1971, 1970, 1969, 1967, 1966, 1965, 1964, 1963, 1962, 1961, 1960, 1958, 1957, 1956, 1955, 1954, 1952, 1951, 1950, 1949, 1948, 1947, 1946, 1945, 1944, 1942, 1940, 1939, 1938, 1937, 1936, 1935, 1934, 1933, 1932, 1931, 1930, 1929, 1928, 1927, 1926, 1925, 1924, 1923, 1921, 1920

FINDINGS

Address Researched	Address Not Identified in Research Source
8338 WOODLEY PL UNIT 27	2017, 2014, 2010, 2006, 2005, 2004, 2003, 2001, 2000, 1999, 1996, 1995, 1992, 1991, 1990, 1986, 1985, 1981, 1980, 1976, 1975, 1972, 1971, 1970, 1969, 1967, 1966, 1965, 1964, 1963, 1962, 1961, 1960, 1958, 1957, 1956, 1955, 1954, 1952, 1951, 1950, 1949, 1948, 1947, 1946, 1945, 1944, 1942, 1940, 1939, 1938, 1937, 1936, 1935, 1934, 1933, 1932, 1931, 1930, 1929, 1928, 1927, 1926, 1925, 1924, 1923, 1921, 1920
8338 WOODLEY PL UNIT 28	2017, 2014, 2010, 2006, 2005, 2004, 2003, 2001, 2000, 1999, 1996, 1995, 1992, 1991, 1990, 1986, 1985, 1981, 1980, 1976, 1975, 1972, 1971, 1970, 1969, 1967, 1966, 1965, 1964, 1963, 1962, 1961, 1960, 1958, 1957, 1956, 1955, 1954, 1952, 1951, 1950, 1949, 1948, 1947, 1946, 1945, 1944, 1942, 1940, 1939, 1938, 1937, 1936, 1935, 1934, 1933, 1932, 1931, 1930, 1929, 1928, 1927, 1926, 1925, 1924, 1923, 1921, 1920
8338 WOODLEY PL UNIT 28	2017, 2014, 2010, 2006, 2005, 2004, 2003, 2001, 2000, 1999, 1996, 1995, 1992, 1991, 1990, 1986, 1985, 1981, 1980, 1976, 1975, 1972, 1971, 1970, 1969, 1967, 1966, 1965, 1964, 1963, 1962, 1961, 1960, 1958, 1957, 1956, 1955, 1954, 1952, 1951, 1950, 1949, 1948, 1947, 1946, 1945, 1944, 1942, 1940, 1939, 1938, 1937, 1936, 1935, 1934, 1933, 1932, 1931, 1930, 1929, 1928, 1927, 1926, 1925, 1924, 1923, 1921, 1920
8338 WOODLEY PL UNIT 29	2017, 2014, 2010, 2006, 2005, 2004, 2003, 2001, 2000, 1999, 1996, 1995, 1992, 1991, 1990, 1986, 1985, 1981, 1980, 1976, 1975, 1972, 1971, 1970, 1969, 1967, 1966, 1965, 1964, 1963, 1962, 1961, 1960, 1958, 1957, 1956, 1955, 1954, 1952, 1951, 1950, 1949, 1948, 1947, 1946, 1945, 1944, 1942, 1940, 1939, 1938, 1937, 1936, 1935, 1934, 1933, 1932, 1931, 1930, 1929, 1928, 1927, 1926, 1925, 1924, 1923, 1921, 1920
8338 WOODLEY PL UNIT 29	2017, 2014, 2010, 2006, 2005, 2004, 2003, 2001, 2000, 1999, 1996, 1995, 1992, 1991, 1990, 1986, 1985, 1981, 1980, 1976, 1975, 1972, 1971, 1970, 1969, 1967, 1966, 1965, 1964, 1963, 1962, 1961, 1960, 1958, 1957, 1956, 1955, 1954, 1952, 1951, 1950, 1949, 1948, 1947, 1946, 1945, 1944, 1942, 1940, 1939, 1938, 1937, 1936, 1935, 1934, 1933, 1932, 1931, 1930, 1929, 1928, 1927, 1926, 1925, 1924, 1923, 1921, 1920
8338 WOODLEY PL UNIT 30	2017, 2014, 2010, 2006, 2005, 2004, 2003, 2001, 2000, 1999, 1996, 1995, 1992, 1991, 1990, 1986, 1985, 1981, 1980, 1976, 1975, 1972, 1971, 1970, 1969, 1967, 1966, 1965, 1964, 1963, 1962, 1961, 1960, 1958, 1957, 1956, 1955, 1954, 1952, 1951, 1950, 1949, 1948, 1947, 1946, 1945, 1944, 1942, 1940, 1939, 1938, 1937, 1936, 1935, 1934, 1933, 1932, 1931, 1930, 1929, 1928, 1927, 1926, 1925, 1924, 1923, 1921, 1920
8338 WOODLEY PL UNIT 30	2017, 2014, 2010, 2006, 2005, 2004, 2003, 2001, 2000, 1999, 1996, 1995, 1992, 1991, 1990, 1986, 1985, 1981, 1980, 1976, 1975, 1972, 1971, 1970, 1969, 1967, 1966, 1965, 1964, 1963, 1962, 1961, 1960, 1958, 1957, 1956, 1955, 1954, 1952, 1951, 1950, 1949, 1948, 1947, 1946, 1945, 1944, 1942, 1940, 1939, 1938, 1937, 1936, 1935, 1934, 1933, 1932, 1931, 1930, 1929, 1928, 1927, 1926, 1925, 1924, 1923, 1921, 1920
8338 WOODLEY PL UNIT 31	2017, 2014, 2010, 2006, 2005, 2004, 2003, 2001, 2000, 1999, 1996, 1995, 1992, 1991, 1990, 1986, 1985, 1981, 1980, 1976, 1975, 1972, 1971, 1970, 1969, 1967, 1966, 1965, 1964, 1963, 1962, 1961, 1960, 1958, 1957, 1956, 1955, 1954, 1952, 1951, 1950, 1949, 1948, 1947, 1946, 1945, 1944, 1942, 1940, 1939, 1938, 1937, 1936, 1935, 1934, 1933, 1932, 1931, 1930, 1929, 1928, 1927, 1926, 1925, 1924, 1923, 1921, 1920
8338 WOODLEY PL UNIT 31	2017, 2014, 2010, 2006, 2005, 2004, 2003, 2001, 2000, 1999, 1996, 1995, 1992, 1991, 1990, 1986, 1985, 1981, 1980, 1976, 1975, 1972, 1971, 1970, 1969, 1967, 1966, 1965, 1964, 1963, 1962, 1961, 1960, 1958, 1957, 1956, 1955, 1954, 1952, 1951, 1950, 1949, 1948, 1947, 1946, 1945, 1944, 1942, 1940, 1939, 1938, 1937, 1936, 1935, 1934, 1933, 1932, 1931, 1930, 1929, 1928, 1927, 1926, 1925, 1924, 1923, 1921, 1920

FINDINGS

Address Researched	Address Not Identified in Research Source
8338 WOODLEY PL UNIT 33	2017, 2014, 2010, 2006, 2005, 2004, 2003, 2001, 2000, 1999, 1996, 1995, 1992, 1991, 1990, 1986, 1985, 1981, 1980, 1976, 1975, 1972, 1971, 1970, 1969, 1967, 1966, 1965, 1964, 1963, 1962, 1961, 1960, 1958, 1957, 1956, 1955, 1954, 1952, 1951, 1950, 1949, 1948, 1947, 1946, 1945, 1944, 1942, 1940, 1939, 1938, 1937, 1936, 1935, 1934, 1933, 1932, 1931, 1930, 1929, 1928, 1927, 1926, 1925, 1924, 1923, 1921, 1920
8338 WOODLEY PL UNIT 33	2017, 2014, 2010, 2006, 2005, 2004, 2003, 2001, 2000, 1999, 1996, 1995, 1992, 1991, 1990, 1986, 1985, 1981, 1980, 1976, 1975, 1972, 1971, 1970, 1969, 1967, 1966, 1965, 1964, 1963, 1962, 1961, 1960, 1958, 1957, 1956, 1955, 1954, 1952, 1951, 1950, 1949, 1948, 1947, 1946, 1945, 1944, 1942, 1940, 1939, 1938, 1937, 1936, 1935, 1934, 1933, 1932, 1931, 1930, 1929, 1928, 1927, 1926, 1925, 1924, 1923, 1921, 1920
8338 WOODLEY PL UNIT 35	2017, 2014, 2010, 2006, 2005, 2004, 2003, 2001, 2000, 1999, 1996, 1995, 1992, 1991, 1990, 1986, 1985, 1981, 1980, 1976, 1975, 1972, 1971, 1970, 1969, 1967, 1966, 1965, 1964, 1963, 1962, 1961, 1960, 1958, 1957, 1956, 1955, 1954, 1952, 1951, 1950, 1949, 1948, 1947, 1946, 1945, 1944, 1942, 1940, 1939, 1938, 1937, 1936, 1935, 1934, 1933, 1932, 1931, 1930, 1929, 1928, 1927, 1926, 1925, 1924, 1923, 1921, 1920
8338 WOODLEY PL UNIT 35	2017, 2014, 2010, 2006, 2005, 2004, 2003, 2001, 2000, 1999, 1996, 1995, 1992, 1991, 1990, 1986, 1985, 1981, 1980, 1976, 1975, 1972, 1971, 1970, 1969, 1967, 1966, 1965, 1964, 1963, 1962, 1961, 1960, 1958, 1957, 1956, 1955, 1954, 1952, 1951, 1950, 1949, 1948, 1947, 1946, 1945, 1944, 1942, 1940, 1939, 1938, 1937, 1936, 1935, 1934, 1933, 1932, 1931, 1930, 1929, 1928, 1927, 1926, 1925, 1924, 1923, 1921, 1920
8338 WOODLEY PL UNIT 37	2017, 2014, 2010, 2006, 2005, 2004, 2003, 2001, 2000, 1999, 1996, 1995, 1992, 1991, 1990, 1986, 1985, 1981, 1980, 1976, 1975, 1972, 1971, 1970, 1969, 1967, 1966, 1965, 1964, 1963, 1962, 1961, 1960, 1958, 1957, 1956, 1955, 1954, 1952, 1951, 1950, 1949, 1948, 1947, 1946, 1945, 1944, 1942, 1940, 1939, 1938, 1937, 1936, 1935, 1934, 1933, 1932, 1931, 1930, 1929, 1928, 1927, 1926, 1925, 1924, 1923, 1921, 1920
8338 WOODLEY PL UNIT 37	2017, 2014, 2010, 2006, 2005, 2004, 2003, 2001, 2000, 1999, 1996, 1995, 1992, 1991, 1990, 1986, 1985, 1981, 1980, 1976, 1975, 1972, 1971, 1970, 1969, 1967, 1966, 1965, 1964, 1963, 1962, 1961, 1960, 1958, 1957, 1956, 1955, 1954, 1952, 1951, 1950, 1949, 1948, 1947, 1946, 1945, 1944, 1942, 1940, 1939, 1938, 1937, 1936, 1935, 1934, 1933, 1932, 1931, 1930, 1929, 1928, 1927, 1926, 1925, 1924, 1923, 1921, 1920
8338 WOODLEY PL UNIT 39	2017, 2014, 2010, 2006, 2005, 2004, 2003, 2001, 2000, 1999, 1996, 1995, 1992, 1991, 1990, 1986, 1985, 1981, 1980, 1976, 1975, 1972, 1971, 1970, 1969, 1967, 1966, 1965, 1964, 1963, 1962, 1961, 1960, 1958, 1957, 1956, 1955, 1954, 1952, 1951, 1950, 1949, 1948, 1947, 1946, 1945, 1944, 1942, 1940, 1939, 1938, 1937, 1936, 1935, 1934, 1933, 1932, 1931, 1930, 1929, 1928, 1927, 1926, 1925, 1924, 1923, 1921, 1920
8338 WOODLEY PL UNIT 39	2017, 2014, 2010, 2006, 2005, 2004, 2003, 2001, 2000, 1999, 1996, 1995, 1992, 1991, 1990, 1986, 1985, 1981, 1980, 1976, 1975, 1972, 1971, 1970, 1969, 1967, 1966, 1965, 1964, 1963, 1962, 1961, 1960, 1958, 1957, 1956, 1955, 1954, 1952, 1951, 1950, 1949, 1948, 1947, 1946, 1945, 1944, 1942, 1940, 1939, 1938, 1937, 1936, 1935, 1934, 1933, 1932, 1931, 1930, 1929, 1928, 1927, 1926, 1925, 1924, 1923, 1921, 1920
8338 WOODLEY PL UNIT 40	2017, 2014, 2010, 2006, 2005, 2004, 2003, 2001, 2000, 1999, 1996, 1995, 1992, 1991, 1990, 1986, 1985, 1981, 1980, 1976, 1975, 1972, 1971, 1970, 1969, 1967, 1966, 1965, 1964, 1963, 1962, 1961, 1960, 1958, 1957, 1956, 1955, 1954, 1952, 1951, 1950, 1949, 1948, 1947, 1946, 1945, 1944, 1942, 1940, 1939, 1938, 1937, 1936, 1935, 1934, 1933, 1932, 1931, 1930, 1929, 1928, 1927, 1926, 1925, 1924, 1923, 1921, 1920

FINDINGS

Address Researched	Address Not Identified in Research Source
8338 WOODLEY PL UNIT 40	2017, 2014, 2010, 2006, 2005, 2004, 2003, 2001, 2000, 1999, 1996, 1995, 1992, 1991, 1990, 1986, 1985, 1981, 1980, 1976, 1975, 1972, 1971, 1970, 1969, 1967, 1966, 1965, 1964, 1963, 1962, 1961, 1960, 1958, 1957, 1956, 1955, 1954, 1952, 1951, 1950, 1949, 1948, 1947, 1946, 1945, 1944, 1942, 1940, 1939, 1938, 1937, 1936, 1935, 1934, 1933, 1932, 1931, 1930, 1929, 1928, 1927, 1926, 1925, 1924, 1923, 1921, 1920
8338 WOODLEY PL UNIT 41	2017, 2014, 2010, 2006, 2005, 2004, 2003, 2001, 2000, 1999, 1996, 1995, 1992, 1991, 1990, 1986, 1985, 1981, 1980, 1976, 1975, 1972, 1971, 1970, 1969, 1967, 1966, 1965, 1964, 1963, 1962, 1961, 1960, 1958, 1957, 1956, 1955, 1954, 1952, 1951, 1950, 1949, 1948, 1947, 1946, 1945, 1944, 1942, 1940, 1939, 1938, 1937, 1936, 1935, 1934, 1933, 1932, 1931, 1930, 1929, 1928, 1927, 1926, 1925, 1924, 1923, 1921, 1920
8338 WOODLEY PL UNIT 41	2017, 2014, 2010, 2006, 2005, 2004, 2003, 2001, 2000, 1999, 1996, 1995, 1992, 1991, 1990, 1986, 1985, 1981, 1980, 1976, 1975, 1972, 1971, 1970, 1969, 1967, 1966, 1965, 1964, 1963, 1962, 1961, 1960, 1958, 1957, 1956, 1955, 1954, 1952, 1951, 1950, 1949, 1948, 1947, 1946, 1945, 1944, 1942, 1940, 1939, 1938, 1937, 1936, 1935, 1934, 1933, 1932, 1931, 1930, 1929, 1928, 1927, 1926, 1925, 1924, 1923, 1921, 1920
8338 WOODLEY PL UNIT 42	2017, 2014, 2010, 2006, 2005, 2004, 2003, 2001, 2000, 1999, 1996, 1995, 1992, 1991, 1990, 1986, 1985, 1981, 1980, 1976, 1975, 1972, 1971, 1970, 1969, 1967, 1966, 1965, 1964, 1963, 1962, 1961, 1960, 1958, 1957, 1956, 1955, 1954, 1952, 1951, 1950, 1949, 1948, 1947, 1946, 1945, 1944, 1942, 1940, 1939, 1938, 1937, 1936, 1935, 1934, 1933, 1932, 1931, 1930, 1929, 1928, 1927, 1926, 1925, 1924, 1923, 1921, 1920
8338 WOODLEY PL UNIT 42	2017, 2014, 2010, 2006, 2005, 2004, 2003, 2001, 2000, 1999, 1996, 1995, 1992, 1991, 1990, 1986, 1985, 1981, 1980, 1976, 1975, 1972, 1971, 1970, 1969, 1967, 1966, 1965, 1964, 1963, 1962, 1961, 1960, 1958, 1957, 1956, 1955, 1954, 1952, 1951, 1950, 1949, 1948, 1947, 1946, 1945, 1944, 1942, 1940, 1939, 1938, 1937, 1936, 1935, 1934, 1933, 1932, 1931, 1930, 1929, 1928, 1927, 1926, 1925, 1924, 1923, 1921, 1920
8338 WOODLEY PL UNIT 43	2017, 2014, 2010, 2006, 2005, 2004, 2003, 2001, 2000, 1999, 1996, 1995, 1992, 1991, 1990, 1986, 1985, 1981, 1980, 1976, 1975, 1972, 1971, 1970, 1969, 1967, 1966, 1965, 1964, 1963, 1962, 1961, 1960, 1958, 1957, 1956, 1955, 1954, 1952, 1951, 1950, 1949, 1948, 1947, 1946, 1945, 1944, 1942, 1940, 1939, 1938, 1937, 1936, 1935, 1934, 1933, 1932, 1931, 1930, 1929, 1928, 1927, 1926, 1925, 1924, 1923, 1921, 1920
8338 WOODLEY PL UNIT 43	2017, 2014, 2010, 2006, 2005, 2004, 2003, 2001, 2000, 1999, 1996, 1995, 1992, 1991, 1990, 1986, 1985, 1981, 1980, 1976, 1975, 1972, 1971, 1970, 1969, 1967, 1966, 1965, 1964, 1963, 1962, 1961, 1960, 1958, 1957, 1956, 1955, 1954, 1952, 1951, 1950, 1949, 1948, 1947, 1946, 1945, 1944, 1942, 1940, 1939, 1938, 1937, 1936, 1935, 1934, 1933, 1932, 1931, 1930, 1929, 1928, 1927, 1926, 1925, 1924, 1923, 1921, 1920
8338 WOODLEY PL UNIT 44	2017, 2014, 2010, 2006, 2005, 2004, 2003, 2001, 2000, 1999, 1996, 1995, 1992, 1991, 1990, 1986, 1985, 1981, 1980, 1976, 1975, 1972, 1971, 1970, 1969, 1967, 1966, 1965, 1964, 1963, 1962, 1961, 1960, 1958, 1957, 1956, 1955, 1954, 1952, 1951, 1950, 1949, 1948, 1947, 1946, 1945, 1944, 1942, 1940, 1939, 1938, 1937, 1936, 1935, 1934, 1933, 1932, 1931, 1930, 1929, 1928, 1927, 1926, 1925, 1924, 1923, 1921, 1920
8338 WOODLEY PL UNIT 44	2017, 2014, 2010, 2006, 2005, 2004, 2003, 2001, 2000, 1999, 1996, 1995, 1992, 1991, 1990, 1986, 1985, 1981, 1980, 1976, 1975, 1972, 1971, 1970, 1969, 1967, 1966, 1965, 1964, 1963, 1962, 1961, 1960, 1958, 1957, 1956, 1955, 1954, 1952, 1951, 1950, 1949, 1948, 1947, 1946, 1945, 1944, 1942, 1940, 1939, 1938, 1937, 1936, 1935, 1934, 1933, 1932, 1931, 1930, 1929, 1928, 1927, 1926, 1925, 1924, 1923, 1921, 1920

FINDINGS

Address Researched	Address Not Identified in Research Source
8338 WOODLEY PL UNIT 45	2017, 2014, 2010, 2006, 2005, 2004, 2003, 2001, 2000, 1999, 1996, 1995, 1992, 1991, 1990, 1986, 1985, 1981, 1980, 1976, 1975, 1972, 1971, 1970, 1969, 1967, 1966, 1965, 1964, 1963, 1962, 1961, 1960, 1958, 1957, 1956, 1955, 1954, 1952, 1951, 1950, 1949, 1948, 1947, 1946, 1945, 1944, 1942, 1940, 1939, 1938, 1937, 1936, 1935, 1934, 1933, 1932, 1931, 1930, 1929, 1928, 1927, 1926, 1925, 1924, 1923, 1921, 1920
8338 WOODLEY PL UNIT 45	2017, 2014, 2010, 2006, 2005, 2004, 2003, 2001, 2000, 1999, 1996, 1995, 1992, 1991, 1990, 1986, 1985, 1981, 1980, 1976, 1975, 1972, 1971, 1970, 1969, 1967, 1966, 1965, 1964, 1963, 1962, 1961, 1960, 1958, 1957, 1956, 1955, 1954, 1952, 1951, 1950, 1949, 1948, 1947, 1946, 1945, 1944, 1942, 1940, 1939, 1938, 1937, 1936, 1935, 1934, 1933, 1932, 1931, 1930, 1929, 1928, 1927, 1926, 1925, 1924, 1923, 1921, 1920
8338 WOODLEY PL UNIT 46	2017, 2014, 2010, 2006, 2005, 2004, 2003, 2001, 2000, 1999, 1996, 1995, 1992, 1991, 1990, 1986, 1985, 1981, 1980, 1976, 1975, 1972, 1971, 1970, 1969, 1967, 1966, 1965, 1964, 1963, 1962, 1961, 1960, 1958, 1957, 1956, 1955, 1954, 1952, 1951, 1950, 1949, 1948, 1947, 1946, 1945, 1944, 1942, 1940, 1939, 1938, 1937, 1936, 1935, 1934, 1933, 1932, 1931, 1930, 1929, 1928, 1927, 1926, 1925, 1924, 1923, 1921, 1920
8338 WOODLEY PL UNIT 46	2017, 2014, 2010, 2006, 2005, 2004, 2003, 2001, 2000, 1999, 1996, 1995, 1992, 1991, 1990, 1986, 1985, 1981, 1980, 1976, 1975, 1972, 1971, 1970, 1969, 1967, 1966, 1965, 1964, 1963, 1962, 1961, 1960, 1958, 1957, 1956, 1955, 1954, 1952, 1951, 1950, 1949, 1948, 1947, 1946, 1945, 1944, 1942, 1940, 1939, 1938, 1937, 1936, 1935, 1934, 1933, 1932, 1931, 1930, 1929, 1928, 1927, 1926, 1925, 1924, 1923, 1921, 1920
8338 WOODLEY PL UNIT 47	2017, 2014, 2010, 2006, 2005, 2004, 2003, 2001, 2000, 1999, 1996, 1995, 1992, 1991, 1990, 1986, 1985, 1981, 1980, 1976, 1975, 1972, 1971, 1970, 1969, 1967, 1966, 1965, 1964, 1963, 1962, 1961, 1960, 1958, 1957, 1956, 1955, 1954, 1952, 1951, 1950, 1949, 1948, 1947, 1946, 1945, 1944, 1942, 1940, 1939, 1938, 1937, 1936, 1935, 1934, 1933, 1932, 1931, 1930, 1929, 1928, 1927, 1926, 1925, 1924, 1923, 1921, 1920
8338 WOODLEY PL UNIT 47	2017, 2014, 2010, 2006, 2005, 2004, 2003, 2001, 2000, 1999, 1996, 1995, 1992, 1991, 1990, 1986, 1985, 1981, 1980, 1976, 1975, 1972, 1971, 1970, 1969, 1967, 1966, 1965, 1964, 1963, 1962, 1961, 1960, 1958, 1957, 1956, 1955, 1954, 1952, 1951, 1950, 1949, 1948, 1947, 1946, 1945, 1944, 1942, 1940, 1939, 1938, 1937, 1936, 1935, 1934, 1933, 1932, 1931, 1930, 1929, 1928, 1927, 1926, 1925, 1924, 1923, 1921, 1920
8338 WOODLEY PL UNIT 49	2017, 2014, 2010, 2006, 2005, 2004, 2003, 2001, 2000, 1999, 1996, 1995, 1992, 1991, 1990, 1986, 1985, 1981, 1980, 1976, 1975, 1972, 1971, 1970, 1969, 1967, 1966, 1965, 1964, 1963, 1962, 1961, 1960, 1958, 1957, 1956, 1955, 1954, 1952, 1951, 1950, 1949, 1948, 1947, 1946, 1945, 1944, 1942, 1940, 1939, 1938, 1937, 1936, 1935, 1934, 1933, 1932, 1931, 1930, 1929, 1928, 1927, 1926, 1925, 1924, 1923, 1921, 1920
8338 WOODLEY PL UNIT 49	2017, 2014, 2010, 2006, 2005, 2004, 2003, 2001, 2000, 1999, 1996, 1995, 1992, 1991, 1990, 1986, 1985, 1981, 1980, 1976, 1975, 1972, 1971, 1970, 1969, 1967, 1966, 1965, 1964, 1963, 1962, 1961, 1960, 1958, 1957, 1956, 1955, 1954, 1952, 1951, 1950, 1949, 1948, 1947, 1946, 1945, 1944, 1942, 1940, 1939, 1938, 1937, 1936, 1935, 1934, 1933, 1932, 1931, 1930, 1929, 1928, 1927, 1926, 1925, 1924, 1923, 1921, 1920
8338 WOODLEY PL UNIT 5	2017, 2014, 2010, 2006, 2005, 2004, 2003, 2001, 2000, 1999, 1996, 1995, 1992, 1991, 1990, 1986, 1985, 1981, 1980, 1976, 1975, 1972, 1971, 1970, 1969, 1967, 1966, 1965, 1964, 1963, 1962, 1961, 1960, 1958, 1957, 1956, 1955, 1954, 1952, 1951, 1950, 1949, 1948, 1947, 1946, 1945, 1944, 1942, 1940, 1939, 1938, 1937, 1936, 1935, 1934, 1933, 1932, 1931, 1930, 1929, 1928, 1927, 1926, 1925, 1924, 1923, 1921, 1920

FINDINGS

Address Researched	Address Not Identified in Research Source
8338 WOODLEY PL UNIT 5	2017, 2014, 2010, 2006, 2005, 2004, 2003, 2001, 2000, 1999, 1996, 1995, 1992, 1991, 1990, 1986, 1985, 1981, 1980, 1976, 1975, 1972, 1971, 1970, 1969, 1967, 1966, 1965, 1964, 1963, 1962, 1961, 1960, 1958, 1957, 1956, 1955, 1954, 1952, 1951, 1950, 1949, 1948, 1947, 1946, 1945, 1944, 1942, 1940, 1939, 1938, 1937, 1936, 1935, 1934, 1933, 1932, 1931, 1930, 1929, 1928, 1927, 1926, 1925, 1924, 1923, 1921, 1920
8338 WOODLEY PL UNIT 50	2017, 2014, 2010, 2006, 2005, 2004, 2003, 2001, 2000, 1999, 1996, 1995, 1992, 1991, 1990, 1986, 1985, 1981, 1980, 1976, 1975, 1972, 1971, 1970, 1969, 1967, 1966, 1965, 1964, 1963, 1962, 1961, 1960, 1958, 1957, 1956, 1955, 1954, 1952, 1951, 1950, 1949, 1948, 1947, 1946, 1945, 1944, 1942, 1940, 1939, 1938, 1937, 1936, 1935, 1934, 1933, 1932, 1931, 1930, 1929, 1928, 1927, 1926, 1925, 1924, 1923, 1921, 1920
8338 WOODLEY PL UNIT 50	2017, 2014, 2010, 2006, 2005, 2004, 2003, 2001, 2000, 1999, 1996, 1995, 1992, 1991, 1990, 1986, 1985, 1981, 1980, 1976, 1975, 1972, 1971, 1970, 1969, 1967, 1966, 1965, 1964, 1963, 1962, 1961, 1960, 1958, 1957, 1956, 1955, 1954, 1952, 1951, 1950, 1949, 1948, 1947, 1946, 1945, 1944, 1942, 1940, 1939, 1938, 1937, 1936, 1935, 1934, 1933, 1932, 1931, 1930, 1929, 1928, 1927, 1926, 1925, 1924, 1923, 1921, 1920
8338 WOODLEY PL UNIT 51	2017, 2014, 2010, 2006, 2005, 2004, 2003, 2001, 2000, 1999, 1996, 1995, 1992, 1991, 1990, 1986, 1985, 1981, 1980, 1976, 1975, 1972, 1971, 1970, 1969, 1967, 1966, 1965, 1964, 1963, 1962, 1961, 1960, 1958, 1957, 1956, 1955, 1954, 1952, 1951, 1950, 1949, 1948, 1947, 1946, 1945, 1944, 1942, 1940, 1939, 1938, 1937, 1936, 1935, 1934, 1933, 1932, 1931, 1930, 1929, 1928, 1927, 1926, 1925, 1924, 1923, 1921, 1920
8338 WOODLEY PL UNIT 51	2017, 2014, 2010, 2006, 2005, 2004, 2003, 2001, 2000, 1999, 1996, 1995, 1992, 1991, 1990, 1986, 1985, 1981, 1980, 1976, 1975, 1972, 1971, 1970, 1969, 1967, 1966, 1965, 1964, 1963, 1962, 1961, 1960, 1958, 1957, 1956, 1955, 1954, 1952, 1951, 1950, 1949, 1948, 1947, 1946, 1945, 1944, 1942, 1940, 1939, 1938, 1937, 1936, 1935, 1934, 1933, 1932, 1931, 1930, 1929, 1928, 1927, 1926, 1925, 1924, 1923, 1921, 1920
8338 WOODLEY PL UNIT 52	2017, 2014, 2010, 2006, 2005, 2004, 2003, 2001, 2000, 1999, 1996, 1995, 1992, 1991, 1990, 1986, 1985, 1981, 1980, 1976, 1975, 1972, 1971, 1970, 1969, 1967, 1966, 1965, 1964, 1963, 1962, 1961, 1960, 1958, 1957, 1956, 1955, 1954, 1952, 1951, 1950, 1949, 1948, 1947, 1946, 1945, 1944, 1942, 1940, 1939, 1938, 1937, 1936, 1935, 1934, 1933, 1932, 1931, 1930, 1929, 1928, 1927, 1926, 1925, 1924, 1923, 1921, 1920
8338 WOODLEY PL UNIT 52	2017, 2014, 2010, 2006, 2005, 2004, 2003, 2001, 2000, 1999, 1996, 1995, 1992, 1991, 1990, 1986, 1985, 1981, 1980, 1976, 1975, 1972, 1971, 1970, 1969, 1967, 1966, 1965, 1964, 1963, 1962, 1961, 1960, 1958, 1957, 1956, 1955, 1954, 1952, 1951, 1950, 1949, 1948, 1947, 1946, 1945, 1944, 1942, 1940, 1939, 1938, 1937, 1936, 1935, 1934, 1933, 1932, 1931, 1930, 1929, 1928, 1927, 1926, 1925, 1924, 1923, 1921, 1920
8338 WOODLEY PL UNIT 6	2017, 2014, 2010, 2006, 2005, 2004, 2003, 2001, 2000, 1999, 1996, 1995, 1992, 1991, 1990, 1986, 1985, 1981, 1980, 1976, 1975, 1972, 1971, 1970, 1969, 1967, 1966, 1965, 1964, 1963, 1962, 1961, 1960, 1958, 1957, 1956, 1955, 1954, 1952, 1951, 1950, 1949, 1948, 1947, 1946, 1945, 1944, 1942, 1940, 1939, 1938, 1937, 1936, 1935, 1934, 1933, 1932, 1931, 1930, 1929, 1928, 1927, 1926, 1925, 1924, 1923, 1921, 1920
8338 WOODLEY PL UNIT 6	2017, 2014, 2010, 2006, 2005, 2004, 2003, 2001, 2000, 1999, 1996, 1995, 1992, 1991, 1990, 1986, 1985, 1981, 1980, 1976, 1975, 1972, 1971, 1970, 1969, 1967, 1966, 1965, 1964, 1963, 1962, 1961, 1960, 1958, 1957, 1956, 1955, 1954, 1952, 1951, 1950, 1949, 1948, 1947, 1946, 1945, 1944, 1942, 1940, 1939, 1938, 1937, 1936, 1935, 1934, 1933, 1932, 1931, 1930, 1929, 1928, 1927, 1926, 1925, 1924, 1923, 1921, 1920

FINDINGS

Address Researched	Address Not Identified in Research Source
16161 ROSCOE BLVD	2020, 2017, 2010, 2006, 2005, 2004, 2003, 2001, 2000, 1999, 1996, 1995, 1992, 1991, 1990, 1986, 1985, 1981, 1980, 1976, 1975, 1972, 1971, 1970, 1969, 1967, 1966, 1965, 1964, 1963, 1962, 1961, 1960, 1958, 1957, 1956, 1955, 1954, 1952, 1951, 1950, 1949, 1948, 1947, 1946, 1945, 1944, 1942, 1940, 1939, 1938, 1937, 1936, 1935, 1934, 1933, 1932, 1931, 1930, 1929, 1928, 1927, 1926, 1925, 1924, 1923, 1921, 1920
16161 ROSCOE BLVD	2020, 2017, 2014, 2010, 2006, 2005, 2003, 2001, 2000, 1999, 1996, 1995, 1992, 1991, 1990, 1986, 1985, 1981, 1980, 1976, 1975, 1972, 1971, 1970, 1969, 1967, 1966, 1965, 1964, 1963, 1962, 1961, 1960, 1958, 1957, 1956, 1955, 1954, 1952, 1951, 1950, 1949, 1948, 1947, 1946, 1945, 1944, 1942, 1940, 1939, 1938, 1937, 1936, 1935, 1934, 1933, 1932, 1931, 1930, 1929, 1928, 1927, 1926, 1925, 1924, 1923, 1921, 1920
16161 ROSCOE BLVD	2020, 2017, 2014, 2006, 2005, 2004, 2003, 2001, 2000, 1999, 1996, 1995, 1992, 1991, 1990, 1986, 1985, 1981, 1980, 1976, 1975, 1972, 1971, 1970, 1969, 1967, 1966, 1965, 1964, 1963, 1962, 1961, 1960, 1958, 1957, 1956, 1955, 1954, 1952, 1951, 1950, 1949, 1948, 1947, 1946, 1945, 1944, 1942, 1940, 1939, 1938, 1937, 1936, 1935, 1934, 1933, 1932, 1931, 1930, 1929, 1928, 1927, 1926, 1925, 1924, 1923, 1921, 1920
16161 ROSCOE BLVD	2020, 2017, 2014, 2010, 2006, 2005, 2004, 2003, 2001, 2000, 1999, 1996, 1992, 1991, 1990, 1986, 1985, 1981, 1980, 1976, 1975, 1972, 1971, 1970, 1969, 1967, 1966, 1965, 1964, 1963, 1962, 1961, 1960, 1958, 1957, 1956, 1955, 1954, 1952, 1951, 1950, 1949, 1948, 1947, 1946, 1945, 1944, 1942, 1940, 1939, 1938, 1937, 1936, 1935, 1934, 1933, 1932, 1931, 1930, 1929, 1928, 1927, 1926, 1925, 1924, 1923, 1921, 1920
16161 ROSCOE BLVD	2020, 2017, 2014, 2010, 2006, 2005, 2004, 2003, 2001, 2000, 1999, 1996, 1995, 1991, 1990, 1986, 1985, 1981, 1980, 1976, 1975, 1972, 1971, 1970, 1969, 1967, 1966, 1965, 1964, 1963, 1962, 1961, 1960, 1958, 1957, 1956, 1955, 1954, 1952, 1951, 1950, 1949, 1948, 1947, 1946, 1945, 1944, 1942, 1940, 1939, 1938, 1937, 1936, 1935, 1934, 1933, 1932, 1931, 1930, 1929, 1928, 1927, 1926, 1925, 1924, 1923, 1921, 1920
16161 ROSCOE BLVD	2020, 2017, 2014, 2010, 2006, 2005, 2004, 2003, 2001, 2000, 1999, 1996, 1995, 1992, 1990, 1986, 1985, 1981, 1980, 1976, 1975, 1972, 1971, 1970, 1969, 1967, 1966, 1965, 1964, 1963, 1962, 1961, 1960, 1958, 1957, 1956, 1955, 1954, 1952, 1951, 1950, 1949, 1948, 1947, 1946, 1945, 1944, 1942, 1940, 1939, 1938, 1937, 1936, 1935, 1934, 1933, 1932, 1931, 1930, 1929, 1928, 1927, 1926, 1925, 1924, 1923, 1921, 1920
16161 ROSCOE BLVD	2020, 2017, 2014, 2010, 2006, 2005, 2004, 2003, 2001, 2000, 1999, 1996, 1995, 1992, 1991, 1990, 1986, 1985, 1980, 1976, 1975, 1972, 1971, 1970, 1969, 1967, 1966, 1965, 1964, 1963, 1962, 1961, 1960, 1958, 1957, 1956, 1955, 1954, 1952, 1951, 1950, 1949, 1948, 1947, 1946, 1945, 1944, 1942, 1940, 1939, 1938, 1937, 1936, 1935, 1934, 1933, 1932, 1931, 1930, 1929, 1928, 1927, 1926, 1925, 1924, 1923, 1921, 1920
16161 ROSCOE BLVD	2020, 2017, 2014, 2010, 2006, 2005, 2004, 2003, 2001, 2000, 1999, 1996, 1995, 1992, 1991, 1990, 1986, 1981, 1980, 1976, 1975, 1972, 1971, 1970, 1969, 1967, 1966, 1965, 1964, 1963, 1962, 1961, 1960, 1958, 1957, 1956, 1955, 1954, 1952, 1951, 1950, 1949, 1948, 1947, 1946, 1945, 1944, 1942, 1940, 1939, 1938, 1937, 1936, 1935, 1934, 1933, 1932, 1931, 1930, 1929, 1928, 1927, 1926, 1925, 1924, 1923, 1921, 1920

FINDINGS

Address Researched	Address Not Identified in Research Source
16161 ROSCOE BLVD	2020, 2017, 2014, 2010, 2006, 2005, 2004, 2003, 2001, 2000, 1999, 1996, 1995, 1992, 1991, 1990, 1986, 1981, 1980, 1976, 1975, 1972, 1971, 1970, 1969, 1967, 1966, 1965, 1964, 1963, 1962, 1961, 1960, 1958, 1957, 1956, 1955, 1954, 1952, 1951, 1950, 1949, 1948, 1947, 1946, 1945, 1944, 1942, 1940, 1939, 1938, 1937, 1936, 1935, 1934, 1933, 1932, 1931, 1930, 1929, 1928, 1927, 1926, 1925, 1924, 1923, 1921, 1920
16161 ROSCOE BLVD	2020, 2017, 2014, 2010, 2006, 2005, 2004, 2003, 2001, 2000, 1999, 1996, 1995, 1992, 1991, 1990, 1986, 1985, 1980, 1976, 1975, 1972, 1971, 1970, 1969, 1967, 1966, 1965, 1964, 1963, 1962, 1961, 1960, 1958, 1957, 1956, 1955, 1954, 1952, 1951, 1950, 1949, 1948, 1947, 1946, 1945, 1944, 1942, 1940, 1939, 1938, 1937, 1936, 1935, 1934, 1933, 1932, 1931, 1930, 1929, 1928, 1927, 1926, 1925, 1924, 1923, 1921, 1920
16161 ROSCOE BLVD	2020, 2017, 2014, 2010, 2006, 2005, 2003, 2001, 2000, 1999, 1996, 1995, 1992, 1991, 1990, 1986, 1985, 1981, 1980, 1976, 1975, 1972, 1971, 1970, 1969, 1967, 1966, 1965, 1964, 1963, 1962, 1961, 1960, 1958, 1957, 1956, 1955, 1954, 1952, 1951, 1950, 1949, 1948, 1947, 1946, 1945, 1944, 1942, 1940, 1939, 1938, 1937, 1936, 1935, 1934, 1933, 1932, 1931, 1930, 1929, 1928, 1927, 1926, 1925, 1924, 1923, 1921, 1920
16161 ROSCOE BLVD	2020, 2017, 2014, 2010, 2006, 2005, 2004, 2003, 2001, 2000, 1999, 1996, 1995, 1992, 1991, 1990, 1986, 1985, 1981, 1976, 1975, 1972, 1971, 1970, 1969, 1967, 1966, 1965, 1964, 1963, 1962, 1961, 1960, 1958, 1957, 1956, 1955, 1954, 1952, 1951, 1950, 1949, 1948, 1947, 1946, 1945, 1944, 1942, 1940, 1939, 1938, 1937, 1936, 1935, 1934, 1933, 1932, 1931, 1930, 1929, 1928, 1927, 1926, 1925, 1924, 1923, 1921, 1920
16161 ROSCOE BLVD	2020, 2017, 2014, 2010, 2006, 2005, 2004, 2003, 2001, 2000, 1999, 1996, 1995, 1992, 1990, 1986, 1985, 1981, 1980, 1976, 1975, 1972, 1971, 1970, 1969, 1967, 1966, 1965, 1964, 1963, 1962, 1961, 1960, 1958, 1957, 1956, 1955, 1954, 1952, 1951, 1950, 1949, 1948, 1947, 1946, 1945, 1944, 1942, 1940, 1939, 1938, 1937, 1936, 1935, 1934, 1933, 1932, 1931, 1930, 1929, 1928, 1927, 1926, 1925, 1924, 1923, 1921, 1920
16161 ROSCOE BLVD	2020, 2017, 2014, 2010, 2006, 2004, 2003, 2001, 2000, 1999, 1996, 1995, 1992, 1991, 1990, 1986, 1985, 1981, 1980, 1976, 1975, 1972, 1971, 1970, 1969, 1967, 1966, 1965, 1964, 1963, 1962, 1961, 1960, 1958, 1957, 1956, 1955, 1954, 1952, 1951, 1950, 1949, 1948, 1947, 1946, 1945, 1944, 1942, 1940, 1939, 1938, 1937, 1936, 1935, 1934, 1933, 1932, 1931, 1930, 1929, 1928, 1927, 1926, 1925, 1924, 1923, 1921, 1920
16161 ROSCOE BLVD	2020, 2017, 2014, 2010, 2006, 2005, 2004, 2003, 2001, 2000, 1999, 1996, 1995, 1992, 1991, 1990, 1986, 1985, 1981, 1980, 1976, 1975, 1972, 1971, 1970, 1969, 1967, 1966, 1965, 1964, 1963, 1962, 1961, 1960, 1958, 1957, 1956, 1955, 1954, 1952, 1951, 1950, 1949, 1948, 1947, 1946, 1945, 1944, 1942, 1940, 1939, 1938, 1937, 1936, 1935, 1934, 1933, 1932, 1931, 1930, 1929, 1928, 1927, 1926, 1925, 1924, 1923, 1921, 1920
16161 ROSCOE BLVD	2020, 2017, 2014, 2010, 2006, 2005, 2004, 2003, 2001, 2000, 1999, 1996, 1995, 1992, 1991, 1990, 1986, 1985, 1981, 1980, 1976, 1975, 1972, 1971, 1969, 1967, 1966, 1965, 1964, 1963, 1962, 1961, 1960, 1958, 1957, 1956, 1955, 1954, 1952, 1951, 1950, 1949, 1948, 1947, 1946, 1945, 1944, 1942, 1940, 1939, 1938, 1937, 1936, 1935, 1934, 1933, 1932, 1931, 1930, 1929, 1928, 1927, 1926, 1925, 1924, 1923, 1921, 1920

FINDINGS

Address Researched	Address Not Identified in Research Source
16161 ROSCOE BLVD	2020, 2017, 2014, 2010, 2006, 2005, 2004, 2003, 2001, 2000, 1999, 1996, 1995, 1992, 1991, 1990, 1986, 1985, 1981, 1980, 1976, 1975, 1972, 1971, 1970, 1969, 1967, 1966, 1965, 1964, 1963, 1961, 1960, 1958, 1957, 1956, 1955, 1954, 1952, 1951, 1950, 1949, 1948, 1947, 1946, 1945, 1944, 1942, 1940, 1939, 1938, 1937, 1936, 1935, 1934, 1933, 1932, 1931, 1930, 1929, 1928, 1927, 1926, 1925, 1924, 1923, 1921, 1920
16173 ROSCOE BLVD	2020, 2017, 2014, 2010, 2006, 2004, 2003, 2001, 2000, 1999, 1996, 1995, 1992, 1991, 1990, 1986, 1985, 1981, 1980, 1976, 1975, 1972, 1971, 1970, 1969, 1967, 1966, 1965, 1964, 1963, 1962, 1961, 1960, 1958, 1957, 1956, 1955, 1954, 1952, 1951, 1950, 1949, 1948, 1947, 1946, 1945, 1944, 1942, 1940, 1939, 1938, 1937, 1936, 1935, 1934, 1933, 1932, 1931, 1930, 1929, 1928, 1927, 1926, 1925, 1924, 1923, 1921, 1920
16173 ROSCOE BLVD	2020, 2017, 2014, 2010, 2006, 2005, 2004, 2003, 2001, 2000, 1999, 1996, 1995, 1992, 1990, 1986, 1985, 1981, 1980, 1976, 1975, 1972, 1971, 1970, 1969, 1967, 1966, 1965, 1964, 1963, 1962, 1961, 1960, 1958, 1957, 1956, 1955, 1954, 1952, 1951, 1950, 1949, 1948, 1947, 1946, 1945, 1944, 1942, 1940, 1939, 1938, 1937, 1936, 1935, 1934, 1933, 1932, 1931, 1930, 1929, 1928, 1927, 1926, 1925, 1924, 1923, 1921, 1920
16173 ROSCOE BLVD	2020, 2017, 2014, 2010, 2006, 2005, 2004, 2003, 2001, 2000, 1999, 1996, 1992, 1991, 1990, 1986, 1985, 1981, 1980, 1976, 1975, 1972, 1971, 1970, 1969, 1967, 1966, 1965, 1964, 1963, 1962, 1961, 1960, 1958, 1957, 1956, 1955, 1954, 1952, 1951, 1950, 1949, 1948, 1947, 1946, 1945, 1944, 1942, 1940, 1939, 1938, 1937, 1936, 1935, 1934, 1933, 1932, 1931, 1930, 1929, 1928, 1927, 1926, 1925, 1924, 1923, 1921, 1920

FINDINGS

Address Researched	Address Not Identified in Research Source
16173 ROSCOE BLVD	2020, 2017, 2014, 2006, 2005, 2004, 2003, 2001, 2000, 1999, 1996, 1995, 1992, 1991, 1990, 1986, 1985, 1981, 1980, 1976, 1975, 1972, 1971, 1970, 1969, 1967, 1966, 1965, 1964, 1963, 1962, 1961, 1960, 1958, 1957, 1956, 1955, 1954, 1952, 1951, 1950, 1949, 1948, 1947, 1946, 1945, 1944, 1942, 1940, 1939, 1938, 1937, 1936, 1935, 1934, 1933, 1932, 1931, 1930, 1929, 1928, 1927, 1926, 1925, 1924, 1923, 1921, 1920
16173 ROSCOE BLVD	2020, 2017, 2014, 2010, 2006, 2005, 2003, 2001, 2000, 1999, 1996, 1995, 1992, 1991, 1990, 1986, 1985, 1981, 1980, 1976, 1975, 1972, 1971, 1970, 1969, 1967, 1966, 1965, 1964, 1963, 1962, 1961, 1960, 1958, 1957, 1956, 1955, 1954, 1952, 1951, 1950, 1949, 1948, 1947, 1946, 1945, 1944, 1942, 1940, 1939, 1938, 1937, 1936, 1935, 1934, 1933, 1932, 1931, 1930, 1929, 1928, 1927, 1926, 1925, 1924, 1923, 1921, 1920
16173 ROSCOE BLVD	2020, 2017, 2010, 2006, 2005, 2004, 2003, 2001, 2000, 1999, 1996, 1995, 1992, 1991, 1990, 1986, 1985, 1981, 1980, 1976, 1975, 1972, 1971, 1970, 1969, 1967, 1966, 1965, 1964, 1963, 1962, 1961, 1960, 1958, 1957, 1956, 1955, 1954, 1952, 1951, 1950, 1949, 1948, 1947, 1946, 1945, 1944, 1942, 1940, 1939, 1938, 1937, 1936, 1935, 1934, 1933, 1932, 1931, 1930, 1929, 1928, 1927, 1926, 1925, 1924, 1923, 1921, 1920
16173 ROSCOE BLVD	2020, 2017, 2014, 2010, 2006, 2005, 2004, 2003, 2001, 2000, 1999, 1996, 1995, 1991, 1990, 1986, 1985, 1981, 1980, 1976, 1975, 1972, 1971, 1970, 1969, 1967, 1966, 1965, 1964, 1963, 1962, 1961, 1960, 1958, 1957, 1956, 1955, 1954, 1952, 1951, 1950, 1949, 1948, 1947, 1946, 1945, 1944, 1942, 1940, 1939, 1938, 1937, 1936, 1935, 1934, 1933, 1932, 1931, 1930, 1929, 1928, 1927, 1926, 1925, 1924, 1923, 1921, 1920
16173 ROSCOE BLVD	2020, 2017, 2014, 2010, 2006, 2005, 2004, 2003, 2001, 2000, 1999, 1996, 1992, 1991, 1990, 1986, 1985, 1981, 1980, 1976, 1975, 1972, 1971, 1970, 1969, 1967, 1966, 1965, 1964, 1963, 1962, 1961, 1960, 1958, 1957, 1956, 1955, 1954, 1952, 1951, 1950, 1949, 1948, 1947, 1946, 1945, 1944, 1942, 1940, 1939, 1938, 1937, 1936, 1935, 1934, 1933, 1932, 1931, 1930, 1929, 1928, 1927, 1926, 1925, 1924, 1923, 1921, 1920
16173 ROSCOE BLVD	2020, 2017, 2014, 2010, 2006, 2004, 2003, 2001, 2000, 1999, 1996, 1995, 1992, 1991, 1990, 1986, 1985, 1981, 1980, 1976, 1975, 1972, 1971, 1970, 1969, 1967, 1966, 1965, 1964, 1963, 1962, 1961, 1960, 1958, 1957, 1956, 1955, 1954, 1952, 1951, 1950, 1949, 1948, 1947, 1946, 1945, 1944, 1942, 1940, 1939, 1938, 1937, 1936, 1935, 1934, 1933, 1932, 1931, 1930, 1929, 1928, 1927, 1926, 1925, 1924, 1923, 1921, 1920
16173 ROSCOE BLVD	2017, 2014, 2010, 2006, 2005, 2004, 2003, 2001, 2000, 1999, 1996, 1995, 1992, 1991, 1990, 1986, 1985, 1981, 1980, 1976, 1975, 1972, 1971, 1970, 1969, 1967, 1966, 1965, 1964, 1963, 1962, 1961, 1960, 1958, 1957, 1956, 1955, 1954, 1952, 1951, 1950, 1949, 1948, 1947, 1946, 1945, 1944, 1942, 1940, 1939, 1938, 1937, 1936, 1935, 1934, 1933, 1932, 1931, 1930, 1929, 1928, 1927, 1926, 1925, 1924, 1923, 1921, 1920
16173 ROSCOE BLVD	2020, 2017, 2010, 2006, 2005, 2004, 2003, 2001, 2000, 1999, 1996, 1995, 1992, 1991, 1990, 1986, 1985, 1981, 1980, 1976, 1975, 1972, 1971, 1970, 1969, 1967, 1966, 1965, 1964, 1963, 1962, 1961, 1960, 1958, 1957, 1956, 1955, 1954, 1952, 1951, 1950, 1949, 1948, 1947, 1946, 1945, 1944, 1942, 1940, 1939, 1938, 1937, 1936, 1935, 1934, 1933, 1932, 1931, 1930, 1929, 1928, 1927, 1926, 1925, 1924, 1923, 1921, 1920
16173 ROSCOE BLVD	2020, 2017, 2014, 2006, 2005, 2004, 2003, 2001, 2000, 1999, 1996, 1995, 1992, 1991, 1990, 1986, 1985, 1981, 1980, 1976, 1975, 1972, 1971, 1970, 1969, 1967, 1966, 1965, 1964, 1963, 1962, 1961, 1960, 1958, 1957, 1956, 1955, 1954, 1952, 1951, 1950, 1949, 1948, 1947, 1946, 1945, 1944, 1942, 1940, 1939, 1938, 1937, 1936, 1935, 1934, 1933, 1932, 1931, 1930, 1929, 1928, 1927, 1926, 1925, 1924, 1923, 1921, 1920

FINDINGS

Address Researched	Address Not Identified in Research Source
16173 ROSCOE BLVD	2017, 2014, 2010, 2006, 2005, 2004, 2003, 2001, 2000, 1999, 1996, 1995, 1992, 1991, 1990, 1986, 1985, 1981, 1980, 1976, 1975, 1972, 1971, 1970, 1969, 1967, 1966, 1965, 1964, 1963, 1962, 1961, 1960, 1958, 1957, 1956, 1955, 1954, 1952, 1951, 1950, 1949, 1948, 1947, 1946, 1945, 1944, 1942, 1940, 1939, 1938, 1937, 1936, 1935, 1934, 1933, 1932, 1931, 1930, 1929, 1928, 1927, 1926, 1925, 1924, 1923, 1921, 1920
16175 ROSCOE BLVD	2017, 2014, 2010, 2006, 2005, 2004, 2003, 2001, 2000, 1999, 1996, 1995, 1992, 1991, 1990, 1986, 1985, 1981, 1980, 1976, 1975, 1972, 1971, 1970, 1969, 1967, 1966, 1965, 1964, 1963, 1962, 1961, 1960, 1958, 1957, 1956, 1955, 1954, 1952, 1951, 1950, 1949, 1948, 1947, 1946, 1945, 1944, 1942, 1940, 1939, 1938, 1937, 1936, 1935, 1934, 1933, 1932, 1931, 1930, 1929, 1928, 1927, 1926, 1925, 1924, 1923, 1921, 1920
16175 ROSCOE BLVD	2020, 2017, 2014, 2006, 2005, 2004, 2003, 2001, 2000, 1999, 1996, 1995, 1992, 1991, 1990, 1986, 1985, 1981, 1980, 1976, 1975, 1972, 1971, 1970, 1969, 1967, 1966, 1965, 1964, 1963, 1962, 1961, 1960, 1958, 1957, 1956, 1955, 1954, 1952, 1951, 1950, 1949, 1948, 1947, 1946, 1945, 1944, 1942, 1940, 1939, 1938, 1937, 1936, 1935, 1934, 1933, 1932, 1931, 1930, 1929, 1928, 1927, 1926, 1925, 1924, 1923, 1921, 1920
16175 ROSCOE BLVD	2020, 2017, 2010, 2006, 2005, 2004, 2003, 2001, 2000, 1999, 1996, 1995, 1992, 1991, 1990, 1986, 1985, 1981, 1980, 1976, 1975, 1972, 1971, 1970, 1969, 1967, 1966, 1965, 1964, 1963, 1962, 1961, 1960, 1958, 1957, 1956, 1955, 1954, 1952, 1951, 1950, 1949, 1948, 1947, 1946, 1945, 1944, 1942, 1940, 1939, 1938, 1937, 1936, 1935, 1934, 1933, 1932, 1931, 1930, 1929, 1928, 1927, 1926, 1925, 1924, 1923, 1921, 1920
16175 ROSCOE BLVD	2017, 2014, 2010, 2006, 2005, 2004, 2003, 2001, 2000, 1999, 1996, 1995, 1992, 1991, 1990, 1986, 1985, 1981, 1980, 1976, 1975, 1972, 1971, 1970, 1969, 1967, 1966, 1965, 1964, 1963, 1962, 1961, 1960, 1958, 1957, 1956, 1955, 1954, 1952, 1951, 1950, 1949, 1948, 1947, 1946, 1945, 1944, 1942, 1940, 1939, 1938, 1937, 1936, 1935, 1934, 1933, 1932, 1931, 1930, 1929, 1928, 1927, 1926, 1925, 1924, 1923, 1921, 1920
16175 ROSCOE BLVD	2020, 2017, 2014, 2010, 2006, 2004, 2003, 2001, 2000, 1999, 1996, 1995, 1992, 1991, 1990, 1986, 1985, 1981, 1980, 1976, 1975, 1972, 1971, 1970, 1969, 1967, 1966, 1965, 1964, 1963, 1962, 1961, 1960, 1958, 1957, 1956, 1955, 1954, 1952, 1951, 1950, 1949, 1948, 1947, 1946, 1945, 1944, 1942, 1940, 1939, 1938, 1937, 1936, 1935, 1934, 1933, 1932, 1931, 1930, 1929, 1928, 1927, 1926, 1925, 1924, 1923, 1921, 1920
16175 ROSCOE BLVD	2020, 2017, 2014, 2010, 2006, 2005, 2004, 2003, 2001, 2000, 1999, 1996, 1992, 1991, 1990, 1986, 1985, 1981, 1980, 1976, 1975, 1972, 1971, 1970, 1969, 1967, 1966, 1965, 1964, 1963, 1962, 1961, 1960, 1958, 1957, 1956, 1955, 1954, 1952, 1951, 1950, 1949, 1948, 1947, 1946, 1945, 1944, 1942, 1940, 1939, 1938, 1937, 1936, 1935, 1934, 1933, 1932, 1931, 1930, 1929, 1928, 1927, 1926, 1925, 1924, 1923, 1921, 1920
16175 ROSCOE BLVD	2020, 2017, 2014, 2010, 2006, 2005, 2003, 2001, 2000, 1999, 1996, 1995, 1992, 1991, 1990, 1986, 1985, 1981, 1980, 1976, 1975, 1972, 1971, 1970, 1969, 1967, 1966, 1965, 1964, 1963, 1962, 1961, 1960, 1958, 1957, 1956, 1955, 1954, 1952, 1951, 1950, 1949, 1948, 1947, 1946, 1945, 1944, 1942, 1940, 1939, 1938, 1937, 1936, 1935, 1934, 1933, 1932, 1931, 1930, 1929, 1928, 1927, 1926, 1925, 1924, 1923, 1921, 1920
16175 ROSCOE BLVD	2020, 2017, 2010, 2006, 2005, 2004, 2003, 2001, 2000, 1999, 1996, 1995, 1992, 1991, 1990, 1986, 1985, 1981, 1980, 1976, 1975, 1972, 1971, 1970, 1969, 1967, 1966, 1965, 1964, 1963, 1962, 1961, 1960, 1958, 1957, 1956, 1955, 1954, 1952, 1951, 1950, 1949, 1948, 1947, 1946, 1945, 1944, 1942, 1940, 1939, 1938, 1937, 1936, 1935, 1934, 1933, 1932, 1931, 1930, 1929, 1928, 1927, 1926, 1925, 1924, 1923, 1921, 1920

FINDINGS

Address Researched	Address Not Identified in Research Source
16175 ROSCOE BLVD	2020, 2017, 2014, 2006, 2005, 2004, 2003, 2001, 2000, 1999, 1996, 1995, 1992, 1991, 1990, 1986, 1985, 1981, 1980, 1976, 1975, 1972, 1971, 1970, 1969, 1967, 1966, 1965, 1964, 1963, 1962, 1961, 1960, 1958, 1957, 1956, 1955, 1954, 1952, 1951, 1950, 1949, 1948, 1947, 1946, 1945, 1944, 1942, 1940, 1939, 1938, 1937, 1936, 1935, 1934, 1933, 1932, 1931, 1930, 1929, 1928, 1927, 1926, 1925, 1924, 1923, 1921, 1920
16175 ROSCOE BLVD	2020, 2017, 2014, 2010, 2006, 2005, 2004, 2003, 2001, 2000, 1999, 1996, 1992, 1991, 1990, 1986, 1985, 1981, 1980, 1976, 1975, 1972, 1971, 1970, 1969, 1967, 1966, 1965, 1964, 1963, 1962, 1961, 1960, 1958, 1957, 1956, 1955, 1954, 1952, 1951, 1950, 1949, 1948, 1947, 1946, 1945, 1944, 1942, 1940, 1939, 1938, 1937, 1936, 1935, 1934, 1933, 1932, 1931, 1930, 1929, 1928, 1927, 1926, 1925, 1924, 1923, 1921, 1920
16175 ROSCOE BLVD	2020, 2017, 2014, 2010, 2006, 2005, 2004, 2003, 2001, 2000, 1999, 1996, 1995, 1992, 1990, 1986, 1985, 1981, 1980, 1976, 1975, 1972, 1971, 1970, 1969, 1967, 1966, 1965, 1964, 1963, 1962, 1961, 1960, 1958, 1957, 1956, 1955, 1954, 1952, 1951, 1950, 1949, 1948, 1947, 1946, 1945, 1944, 1942, 1940, 1939, 1938, 1937, 1936, 1935, 1934, 1933, 1932, 1931, 1930, 1929, 1928, 1927, 1926, 1925, 1924, 1923, 1921, 1920
16175 ROSCOE BLVD	2020, 2017, 2014, 2010, 2006, 2005, 2004, 2003, 2001, 2000, 1999, 1996, 1995, 1992, 1991, 1990, 1986, 1985, 1981, 1976, 1975, 1972, 1971, 1970, 1969, 1967, 1966, 1965, 1964, 1963, 1962, 1961, 1960, 1958, 1957, 1956, 1955, 1954, 1952, 1951, 1950, 1949, 1948, 1947, 1946, 1945, 1944, 1942, 1940, 1939, 1938, 1937, 1936, 1935, 1934, 1933, 1932, 1931, 1930, 1929, 1928, 1927, 1926, 1925, 1924, 1923, 1921, 1920
16175 ROSCOE BLVD	2020, 2017, 2014, 2010, 2006, 2005, 2003, 2001, 2000, 1999, 1996, 1995, 1992, 1991, 1990, 1986, 1985, 1981, 1980, 1976, 1975, 1972, 1971, 1970, 1969, 1967, 1966, 1965, 1964, 1963, 1962, 1961, 1960, 1958, 1957, 1956, 1955, 1954, 1952, 1951, 1950, 1949, 1948, 1947, 1946, 1945, 1944, 1942, 1940, 1939, 1938, 1937, 1936, 1935, 1934, 1933, 1932, 1931, 1930, 1929, 1928, 1927, 1926, 1925, 1924, 1923, 1921, 1920
16175 ROSCOE BLVD	2020, 2017, 2014, 2010, 2006, 2005, 2004, 2003, 2001, 2000, 1999, 1996, 1995, 1992, 1991, 1990, 1986, 1985, 1981, 1980, 1976, 1975, 1972, 1971, 1970, 1969, 1967, 1966, 1965, 1964, 1963, 1962, 1961, 1960, 1958, 1957, 1956, 1955, 1954, 1952, 1951, 1950, 1949, 1948, 1947, 1946, 1945, 1944, 1942, 1940, 1939, 1938, 1937, 1936, 1935, 1934, 1933, 1932, 1931, 1930, 1929, 1928, 1927, 1926, 1925, 1924, 1923, 1921, 1920
16175 ROSCOE BLVD	2020, 2017, 2014, 2010, 2006, 2004, 2003, 2001, 2000, 1999, 1996, 1995, 1992, 1991, 1990, 1986, 1985, 1981, 1980, 1976, 1975, 1972, 1971, 1970, 1969, 1967, 1966, 1965, 1964, 1963, 1962, 1961, 1960, 1958, 1957, 1956, 1955, 1954, 1952, 1951, 1950, 1949, 1948, 1947, 1946, 1945, 1944, 1942, 1940, 1939, 1938, 1937, 1936, 1935, 1934, 1933, 1932, 1931, 1930, 1929, 1928, 1927, 1926, 1925, 1924, 1923, 1921, 1920
16175 ROSCOE BLVD	2020, 2017, 2014, 2010, 2006, 2005, 2004, 2003, 2001, 2000, 1999, 1996, 1995, 1992, 1991, 1990, 1986, 1985, 1981, 1980, 1976, 1972, 1971, 1970, 1969, 1967, 1966, 1965, 1964, 1963, 1962, 1961, 1960, 1958, 1957, 1956, 1955, 1954, 1952, 1951, 1950, 1949, 1948, 1947, 1946, 1945, 1944, 1942, 1940, 1939, 1938, 1937, 1936, 1935, 1934, 1933, 1932, 1931, 1930, 1929, 1928, 1927, 1926, 1925, 1924, 1923, 1921, 1920

FINDINGS

Address Researched	Address Not Identified in Research Source
16175 ROSCOE BLVD	2020, 2017, 2014, 2010, 2006, 2005, 2004, 2003, 2001, 2000, 1999, 1996, 1995, 1992, 1991, 1990, 1986, 1985, 1981, 1980, 1976, 1972, 1971, 1970, 1969, 1967, 1966, 1965, 1964, 1963, 1962, 1961, 1960, 1958, 1957, 1956, 1955, 1954, 1952, 1951, 1950, 1949, 1948, 1947, 1946, 1945, 1944, 1942, 1940, 1939, 1938, 1937, 1936, 1935, 1934, 1933, 1932, 1931, 1930, 1929, 1928, 1927, 1926, 1925, 1924, 1923, 1921, 1920
16200 DAILY DR	2020, 2017, 2014, 2010, 2006, 2005, 2003, 2001, 2000, 1999, 1996, 1995, 1992, 1991, 1990, 1986, 1985, 1981, 1980, 1976, 1975, 1972, 1971, 1970, 1969, 1967, 1966, 1965, 1964, 1963, 1962, 1961, 1960, 1958, 1957, 1956, 1955, 1954, 1952, 1951, 1950, 1949, 1948, 1947, 1946, 1945, 1944, 1942, 1940, 1939, 1938, 1937, 1936, 1935, 1934, 1933, 1932, 1931, 1930, 1929, 1928, 1927, 1926, 1925, 1924, 1923, 1921, 1920
16200 DAILY DR	2020, 2017, 2014, 2010, 2006, 2005, 2004, 2003, 2001, 2000, 1999, 1996, 1995, 1992, 1990, 1986, 1985, 1981, 1980, 1976, 1975, 1972, 1971, 1970, 1969, 1967, 1966, 1965, 1964, 1963, 1962, 1961, 1960, 1958, 1957, 1956, 1955, 1954, 1952, 1951, 1950, 1949, 1948, 1947, 1946, 1945, 1944, 1942, 1940, 1939, 1938, 1937, 1936, 1935, 1934, 1933, 1932, 1931, 1930, 1929, 1928, 1927, 1926, 1925, 1924, 1923, 1921, 1920
16200 DAILY DR	2020, 2017, 2014, 2010, 2006, 2005, 2004, 2003, 2001, 2000, 1999, 1996, 1995, 1991, 1990, 1986, 1985, 1981, 1980, 1976, 1975, 1972, 1971, 1970, 1969, 1967, 1966, 1965, 1964, 1963, 1962, 1961, 1960, 1958, 1957, 1956, 1955, 1954, 1952, 1951, 1950, 1949, 1948, 1947, 1946, 1945, 1944, 1942, 1940, 1939, 1938, 1937, 1936, 1935, 1934, 1933, 1932, 1931, 1930, 1929, 1928, 1927, 1926, 1925, 1924, 1923, 1921, 1920
16200 DAILY DR	2020, 2017, 2014, 2010, 2006, 2005, 2004, 2003, 2000, 1999, 1996, 1995, 1992, 1991, 1990, 1986, 1985, 1981, 1980, 1976, 1975, 1972, 1971, 1970, 1969, 1967, 1966, 1965, 1964, 1963, 1962, 1961, 1960, 1958, 1957, 1956, 1955, 1954, 1952, 1951, 1950, 1949, 1948, 1947, 1946, 1945, 1944, 1942, 1940, 1939, 1938, 1937, 1936, 1935, 1934, 1933, 1932, 1931, 1930, 1929, 1928, 1927, 1926, 1925, 1924, 1923, 1921, 1920
16200 DAILY DR	2020, 2017, 2014, 2010, 2006, 2005, 2004, 2003, 2000, 1999, 1996, 1995, 1992, 1991, 1990, 1986, 1985, 1981, 1980, 1976, 1975, 1972, 1971, 1970, 1969, 1967, 1966, 1965, 1964, 1963, 1962, 1961, 1960, 1958, 1957, 1956, 1955, 1954, 1952, 1951, 1950, 1949, 1948, 1947, 1946, 1945, 1944, 1942, 1940, 1939, 1938, 1937, 1936, 1935, 1934, 1933, 1932, 1931, 1930, 1929, 1928, 1927, 1926, 1925, 1924, 1923, 1921, 1920
16200 DAILY DR	2020, 2017, 2014, 2010, 2006, 2005, 2003, 2001, 2000, 1999, 1996, 1995, 1992, 1991, 1990, 1986, 1985, 1981, 1980, 1976, 1975, 1972, 1971, 1970, 1969, 1967, 1966, 1965, 1964, 1963, 1962, 1961, 1960, 1958, 1957, 1956, 1955, 1954, 1952, 1951, 1950, 1949, 1948, 1947, 1946, 1945, 1944, 1942, 1940, 1939, 1938, 1937, 1936, 1935, 1934, 1933, 1932, 1931, 1930, 1929, 1928, 1927, 1926, 1925, 1924, 1923, 1921, 1920
16200 DAILY DR	2020, 2017, 2010, 2006, 2005, 2004, 2003, 2001, 2000, 1999, 1996, 1995, 1992, 1991, 1990, 1986, 1985, 1981, 1980, 1976, 1975, 1972, 1971, 1970, 1969, 1967, 1966, 1965, 1964, 1963, 1962, 1961, 1960, 1958, 1957, 1956, 1955, 1954, 1952, 1951, 1950, 1949, 1948, 1947, 1946, 1945, 1944, 1942, 1940, 1939, 1938, 1937, 1936, 1935, 1934, 1933, 1932, 1931, 1930, 1929, 1928, 1927, 1926, 1925, 1924, 1923, 1921, 1920
16200 DAILY DR	2020, 2017, 2014, 2010, 2006, 2005, 2004, 2003, 2001, 2000, 1999, 1996, 1995, 1992, 1990, 1986, 1985, 1981, 1980, 1976, 1975, 1972, 1971, 1970, 1969, 1967, 1966, 1965, 1964, 1963, 1962, 1961, 1960, 1958, 1957, 1956, 1955, 1954, 1952, 1951, 1950, 1949, 1948, 1947, 1946, 1945, 1944, 1942, 1940, 1939, 1938, 1937, 1936, 1935, 1934, 1933, 1932, 1931, 1930, 1929, 1928, 1927, 1926, 1925, 1924, 1923, 1921, 1920

FINDINGS

Address Researched	Address Not Identified in Research Source
16200 DAILY DR	2020, 2017, 2014, 2010, 2006, 2005, 2004, 2003, 2001, 2000, 1999, 1996, 1995, 1991, 1990, 1986, 1985, 1981, 1980, 1976, 1975, 1972, 1971, 1970, 1969, 1967, 1966, 1965, 1964, 1963, 1962, 1961, 1960, 1958, 1957, 1956, 1955, 1954, 1952, 1951, 1950, 1949, 1948, 1947, 1946, 1945, 1944, 1942, 1940, 1939, 1938, 1937, 1936, 1935, 1934, 1933, 1932, 1931, 1930, 1929, 1928, 1927, 1926, 1925, 1924, 1923, 1921, 1920
16200 DAILY DR	2020, 2017, 2010, 2006, 2005, 2004, 2003, 2001, 2000, 1999, 1996, 1995, 1992, 1991, 1990, 1986, 1985, 1981, 1980, 1976, 1975, 1972, 1971, 1970, 1969, 1967, 1966, 1965, 1964, 1963, 1962, 1961, 1960, 1958, 1957, 1956, 1955, 1954, 1952, 1951, 1950, 1949, 1948, 1947, 1946, 1945, 1944, 1942, 1940, 1939, 1938, 1937, 1936, 1935, 1934, 1933, 1932, 1931, 1930, 1929, 1928, 1927, 1926, 1925, 1924, 1923, 1921, 1920
16200 DAILY DR	2017, 2014, 2010, 2006, 2005, 2004, 2003, 2001, 2000, 1999, 1996, 1995, 1992, 1991, 1990, 1986, 1985, 1981, 1980, 1976, 1975, 1972, 1971, 1970, 1969, 1967, 1966, 1965, 1964, 1963, 1962, 1961, 1960, 1958, 1957, 1956, 1955, 1954, 1952, 1951, 1950, 1949, 1948, 1947, 1946, 1945, 1944, 1942, 1940, 1939, 1938, 1937, 1936, 1935, 1934, 1933, 1932, 1931, 1930, 1929, 1928, 1927, 1926, 1925, 1924, 1923, 1921, 1920
16200 DAILY DR	2017, 2014, 2010, 2006, 2005, 2004, 2003, 2001, 2000, 1999, 1996, 1995, 1992, 1991, 1990, 1986, 1985, 1981, 1980, 1976, 1975, 1972, 1971, 1970, 1969, 1967, 1966, 1965, 1964, 1963, 1962, 1961, 1960, 1958, 1957, 1956, 1955, 1954, 1952, 1951, 1950, 1949, 1948, 1947, 1946, 1945, 1944, 1942, 1940, 1939, 1938, 1937, 1936, 1935, 1934, 1933, 1932, 1931, 1930, 1929, 1928, 1927, 1926, 1925, 1924, 1923, 1921, 1920
16201 LINDBERGH ST	2017, 2014, 2010, 2006, 2005, 2004, 2003, 2001, 2000, 1999, 1996, 1995, 1992, 1991, 1990, 1986, 1985, 1981, 1980, 1976, 1975, 1972, 1971, 1970, 1969, 1967, 1966, 1965, 1964, 1963, 1962, 1961, 1960, 1958, 1957, 1956, 1955, 1954, 1952, 1951, 1950, 1949, 1948, 1947, 1946, 1945, 1944, 1942, 1940, 1939, 1938, 1937, 1936, 1935, 1934, 1933, 1932, 1931, 1930, 1929, 1928, 1927, 1926, 1925, 1924, 1923, 1921, 1920
16201 LINDBERGH ST	2020, 2017, 2010, 2006, 2005, 2004, 2003, 2001, 2000, 1999, 1996, 1995, 1992, 1991, 1990, 1986, 1985, 1981, 1980, 1976, 1975, 1972, 1971, 1970, 1969, 1967, 1966, 1965, 1964, 1963, 1962, 1961, 1960, 1958, 1957, 1956, 1955, 1954, 1952, 1951, 1950, 1949, 1948, 1947, 1946, 1945, 1944, 1942, 1940, 1939, 1938, 1937, 1936, 1935, 1934, 1933, 1932, 1931, 1930, 1929, 1928, 1927, 1926, 1925, 1924, 1923, 1921, 1920
16201 LINDBERGH ST	2020, 2017, 2014, 2006, 2005, 2004, 2003, 2001, 2000, 1999, 1996, 1995, 1992, 1991, 1990, 1986, 1985, 1981, 1980, 1976, 1975, 1972, 1971, 1970, 1969, 1967, 1966, 1965, 1964, 1963, 1962, 1961, 1960, 1958, 1957, 1956, 1955, 1954, 1952, 1951, 1950, 1949, 1948, 1947, 1946, 1945, 1944, 1942, 1940, 1939, 1938, 1937, 1936, 1935, 1934, 1933, 1932, 1931, 1930, 1929, 1928, 1927, 1926, 1925, 1924, 1923, 1921, 1920
16201 WATERMAN DR	2020, 2017, 2014, 2010, 2006, 2005, 2004, 2003, 2001, 2000, 1999, 1996, 1992, 1991, 1990, 1986, 1985, 1981, 1980, 1976, 1975, 1972, 1971, 1970, 1969, 1967, 1966, 1965, 1964, 1963, 1962, 1961, 1960, 1958, 1957, 1956, 1955, 1954, 1952, 1951, 1950, 1949, 1948, 1947, 1946, 1945, 1944, 1942, 1940, 1939, 1938, 1937, 1936, 1935, 1934, 1933, 1932, 1931, 1930, 1929, 1928, 1927, 1926, 1925, 1924, 1923, 1921, 1920
16201 WATERMAN DR	2020, 2017, 2014, 2010, 2006, 2005, 2004, 2003, 2000, 1999, 1996, 1995, 1992, 1991, 1990, 1986, 1985, 1981, 1980, 1976, 1975, 1972, 1971, 1970, 1969, 1967, 1966, 1965, 1964, 1963, 1962, 1961, 1960, 1958, 1957, 1956, 1955, 1954, 1952, 1951, 1950, 1949, 1948, 1947, 1946, 1945, 1944, 1942, 1940, 1939, 1938, 1937, 1936, 1935, 1934, 1933, 1932, 1931, 1930, 1929, 1928, 1927, 1926, 1925, 1924, 1923, 1921, 1920

FINDINGS

Address Researched	Address Not Identified in Research Source
16201 WATERMAN DR	2020, 2017, 2014, 2010, 2006, 2005, 2004, 2003, 2001, 2000, 1999, 1996, 1995, 1991, 1990, 1986, 1985, 1981, 1980, 1976, 1975, 1972, 1971, 1970, 1969, 1967, 1966, 1965, 1964, 1963, 1962, 1961, 1960, 1958, 1957, 1956, 1955, 1954, 1952, 1951, 1950, 1949, 1948, 1947, 1946, 1945, 1944, 1942, 1940, 1939, 1938, 1937, 1936, 1935, 1934, 1933, 1932, 1931, 1930, 1929, 1928, 1927, 1926, 1925, 1924, 1923, 1921, 1920
16201 WATERMAN DR	2020, 2017, 2014, 2010, 2006, 2005, 2004, 2003, 2001, 2000, 1999, 1996, 1995, 1992, 1990, 1986, 1985, 1981, 1980, 1976, 1975, 1972, 1971, 1970, 1969, 1967, 1966, 1965, 1964, 1963, 1962, 1961, 1960, 1958, 1957, 1956, 1955, 1954, 1952, 1951, 1950, 1949, 1948, 1947, 1946, 1945, 1944, 1942, 1940, 1939, 1938, 1937, 1936, 1935, 1934, 1933, 1932, 1931, 1930, 1929, 1928, 1927, 1926, 1925, 1924, 1923, 1921, 1920
16201 WATERMAN DR	2020, 2017, 2014, 2010, 2006, 2005, 2004, 2003, 2001, 2000, 1999, 1996, 1995, 1992, 1991, 1990, 1986, 1981, 1980, 1976, 1975, 1972, 1971, 1970, 1969, 1967, 1966, 1965, 1964, 1963, 1962, 1961, 1960, 1958, 1957, 1956, 1955, 1954, 1952, 1951, 1950, 1949, 1948, 1947, 1946, 1945, 1944, 1942, 1940, 1939, 1938, 1937, 1936, 1935, 1934, 1933, 1932, 1931, 1930, 1929, 1928, 1927, 1926, 1925, 1924, 1923, 1921, 1920
16201 WATERMAN DR	2020, 2017, 2014, 2010, 2006, 2004, 2003, 2001, 2000, 1999, 1996, 1995, 1992, 1991, 1990, 1986, 1985, 1981, 1980, 1976, 1975, 1972, 1971, 1970, 1969, 1967, 1966, 1965, 1964, 1963, 1962, 1961, 1960, 1958, 1957, 1956, 1955, 1954, 1952, 1951, 1950, 1949, 1948, 1947, 1946, 1945, 1944, 1942, 1940, 1939, 1938, 1937, 1936, 1935, 1934, 1933, 1932, 1931, 1930, 1929, 1928, 1927, 1926, 1925, 1924, 1923, 1921, 1920
16201 WATERMAN DR	2020, 2017, 2014, 2010, 2006, 2005, 2003, 2001, 2000, 1999, 1996, 1995, 1992, 1991, 1990, 1986, 1985, 1981, 1980, 1976, 1975, 1972, 1971, 1970, 1969, 1967, 1966, 1965, 1964, 1963, 1962, 1961, 1960, 1958, 1957, 1956, 1955, 1954, 1952, 1951, 1950, 1949, 1948, 1947, 1946, 1945, 1944, 1942, 1940, 1939, 1938, 1937, 1936, 1935, 1934, 1933, 1932, 1931, 1930, 1929, 1928, 1927, 1926, 1925, 1924, 1923, 1921, 1920
16207 ROSCOE BLVD	2020, 2017, 2014, 2010, 2006, 2005, 2004, 2003, 2001, 2000, 1999, 1996, 1995, 1992, 1991, 1990, 1986, 1985, 1981, 1980, 1976, 1972, 1971, 1970, 1969, 1967, 1966, 1965, 1964, 1963, 1962, 1961, 1960, 1958, 1957, 1956, 1955, 1954, 1952, 1951, 1950, 1949, 1948, 1947, 1946, 1945, 1944, 1942, 1940, 1939, 1938, 1937, 1936, 1935, 1934, 1933, 1932, 1931, 1930, 1929, 1928, 1927, 1926, 1925, 1924, 1923, 1921, 1920
16207 ROSCOE BLVD	2020, 2017, 2014, 2010, 2006, 2005, 2004, 2003, 2001, 2000, 1999, 1996, 1995, 1992, 1991, 1990, 1986, 1985, 1981, 1980, 1976, 1975, 1972, 1971, 1969, 1967, 1966, 1965, 1964, 1963, 1962, 1961, 1960, 1958, 1957, 1956, 1955, 1954, 1952, 1951, 1950, 1949, 1948, 1947, 1946, 1945, 1944, 1942, 1940, 1939, 1938, 1937, 1936, 1935, 1934, 1933, 1932, 1931, 1930, 1929, 1928, 1927, 1926, 1925, 1924, 1923, 1921, 1920
16207 ROSCOE BLVD	2020, 2017, 2014, 2010, 2006, 2005, 2004, 2003, 2001, 2000, 1999, 1996, 1995, 1992, 1991, 1990, 1986, 1985, 1981, 1980, 1976, 1975, 1972, 1971, 1970, 1969, 1967, 1966, 1965, 1964, 1963, 1961, 1960, 1958, 1957, 1956, 1955, 1954, 1952, 1951, 1950, 1949, 1948, 1947, 1946, 1945, 1944, 1942, 1940, 1939, 1938, 1937, 1936, 1935, 1934, 1933, 1932, 1931, 1930, 1929, 1928, 1927, 1926, 1925, 1924, 1923, 1921, 1920
16207 ROSCOE BLVD	2020, 2017, 2014, 2010, 2006, 2005, 2004, 2003, 2001, 2000, 1999, 1996, 1995, 1992, 1990, 1986, 1985, 1981, 1980, 1976, 1975, 1972, 1971, 1970, 1969, 1967, 1966, 1965, 1964, 1963, 1962, 1961, 1960, 1958, 1957, 1956, 1955, 1954, 1952, 1951, 1950, 1949, 1948, 1947, 1946, 1945, 1944, 1942, 1940, 1939, 1938, 1937, 1936, 1935, 1934, 1933, 1932, 1931, 1930, 1929, 1928, 1927, 1926, 1925, 1924, 1923, 1921, 1920

FINDINGS

Address Researched	Address Not Identified in Research Source
16207 ROSCOE BLVD	2020, 2017, 2014, 2010, 2006, 2004, 2003, 2001, 2000, 1999, 1996, 1995, 1992, 1991, 1990, 1986, 1985, 1981, 1980, 1976, 1975, 1972, 1971, 1970, 1969, 1967, 1966, 1965, 1964, 1963, 1962, 1961, 1960, 1958, 1957, 1956, 1955, 1954, 1952, 1951, 1950, 1949, 1948, 1947, 1946, 1945, 1944, 1942, 1940, 1939, 1938, 1937, 1936, 1935, 1934, 1933, 1932, 1931, 1930, 1929, 1928, 1927, 1926, 1925, 1924, 1923, 1921, 1920
16207 ROSCOE BLVD	2020, 2017, 2014, 2010, 2006, 2005, 2004, 2003, 2001, 2000, 1999, 1996, 1995, 1992, 1991, 1990, 1986, 1981, 1980, 1976, 1975, 1972, 1971, 1970, 1969, 1967, 1966, 1965, 1964, 1963, 1962, 1961, 1960, 1958, 1957, 1956, 1955, 1954, 1952, 1951, 1950, 1949, 1948, 1947, 1946, 1945, 1944, 1942, 1940, 1939, 1938, 1937, 1936, 1935, 1934, 1933, 1932, 1931, 1930, 1929, 1928, 1927, 1926, 1925, 1924, 1923, 1921, 1920
16207 ROSCOE BLVD	2020, 2017, 2014, 2010, 2006, 2005, 2003, 2001, 2000, 1999, 1996, 1995, 1992, 1991, 1990, 1986, 1985, 1981, 1980, 1976, 1975, 1972, 1971, 1970, 1969, 1967, 1966, 1965, 1964, 1963, 1962, 1961, 1960, 1958, 1957, 1956, 1955, 1954, 1952, 1951, 1950, 1949, 1948, 1947, 1946, 1945, 1944, 1942, 1940, 1939, 1938, 1937, 1936, 1935, 1934, 1933, 1932, 1931, 1930, 1929, 1928, 1927, 1926, 1925, 1924, 1923, 1921, 1920
16207 ROSCOE BLVD	2020, 2017, 2014, 2010, 2006, 2005, 2004, 2003, 2001, 2000, 1999, 1996, 1995, 1992, 1991, 1990, 1986, 1985, 1981, 1976, 1975, 1972, 1971, 1970, 1969, 1967, 1966, 1965, 1964, 1963, 1962, 1961, 1960, 1958, 1957, 1956, 1955, 1954, 1952, 1951, 1950, 1949, 1948, 1947, 1946, 1945, 1944, 1942, 1940, 1939, 1938, 1937, 1936, 1935, 1934, 1933, 1932, 1931, 1930, 1929, 1928, 1927, 1926, 1925, 1924, 1923, 1921, 1920
16207 ROSCOE BLVD	2020, 2017, 2014, 2010, 2006, 2005, 2004, 2003, 2001, 2000, 1999, 1996, 1995, 1992, 1991, 1990, 1986, 1985, 1981, 1976, 1975, 1972, 1971, 1970, 1969, 1967, 1966, 1965, 1964, 1963, 1962, 1961, 1960, 1958, 1957, 1956, 1955, 1954, 1952, 1951, 1950, 1949, 1948, 1947, 1946, 1945, 1944, 1942, 1940, 1939, 1938, 1937, 1936, 1935, 1934, 1933, 1932, 1931, 1930, 1929, 1928, 1927, 1926, 1925, 1924, 1923, 1921, 1920
16207 ROSCOE BLVD	2020, 2017, 2014, 2010, 2006, 2005, 2004, 2003, 2001, 2000, 1999, 1996, 1995, 1992, 1991, 1990, 1986, 1985, 1981, 1980, 1976, 1975, 1972, 1971, 1970, 1969, 1967, 1966, 1965, 1964, 1963, 1962, 1961, 1960, 1958, 1957, 1956, 1955, 1954, 1952, 1951, 1950, 1949, 1948, 1947, 1946, 1945, 1944, 1942, 1940, 1939, 1938, 1937, 1936, 1935, 1934, 1933, 1932, 1931, 1930, 1929, 1928, 1927, 1926, 1925, 1924, 1923, 1921, 1920
16207 ROSCOE BLVD	2020, 2017, 2014, 2010, 2006, 2005, 2004, 2003, 2001, 2000, 1999, 1996, 1995, 1992, 1990, 1986, 1985, 1981, 1980, 1976, 1975, 1972, 1971, 1970, 1969, 1967, 1966, 1965, 1964, 1963, 1962, 1961, 1960, 1958, 1957, 1956, 1955, 1954, 1952, 1951, 1950, 1949, 1948, 1947, 1946, 1945, 1944, 1942, 1940, 1939, 1938, 1937, 1936, 1935, 1934, 1933, 1932, 1931, 1930, 1929, 1928, 1927, 1926, 1925, 1924, 1923, 1921, 1920
16207 ROSCOE BLVD	2020, 2017, 2014, 2010, 2006, 2005, 2004, 2003, 2001, 2000, 1999, 1996, 1995, 1991, 1990, 1986, 1985, 1981, 1980, 1976, 1975, 1972, 1971, 1970, 1969, 1967, 1966, 1965, 1964, 1963, 1962, 1961, 1960, 1958, 1957, 1956, 1955, 1954, 1952, 1951, 1950, 1949, 1948, 1947, 1946, 1945, 1944, 1942, 1940, 1939, 1938, 1937, 1936, 1935, 1934, 1933, 1932, 1931, 1930, 1929, 1928, 1927, 1926, 1925, 1924, 1923, 1921, 1920
16207 ROSCOE BLVD	2020, 2017, 2014, 2010, 2006, 2005, 2004, 2003, 2001, 2000, 1999, 1996, 1992, 1991, 1990, 1986, 1985, 1981, 1980, 1976, 1975, 1972, 1971, 1970, 1969, 1967, 1966, 1965, 1964, 1963, 1962, 1961, 1960, 1958, 1957, 1956, 1955, 1954, 1952, 1951, 1950, 1949, 1948, 1947, 1946, 1945, 1944, 1942, 1940, 1939, 1938, 1937, 1936, 1935, 1934, 1933, 1932, 1931, 1930, 1929, 1928, 1927, 1926, 1925, 1924, 1923, 1921, 1920

FINDINGS

Address Researched	Address Not Identified in Research Source
16207 ROSCOE BLVD	2020, 2017, 2014, 2006, 2005, 2004, 2003, 2001, 2000, 1999, 1996, 1995, 1992, 1991, 1990, 1986, 1985, 1981, 1980, 1976, 1975, 1972, 1971, 1970, 1969, 1967, 1966, 1965, 1964, 1963, 1962, 1961, 1960, 1958, 1957, 1956, 1955, 1954, 1952, 1951, 1950, 1949, 1948, 1947, 1946, 1945, 1944, 1942, 1940, 1939, 1938, 1937, 1936, 1935, 1934, 1933, 1932, 1931, 1930, 1929, 1928, 1927, 1926, 1925, 1924, 1923, 1921, 1920
16207 ROSCOE BLVD	2020, 2017, 2014, 2010, 2006, 2005, 2003, 2001, 2000, 1999, 1996, 1995, 1992, 1991, 1990, 1986, 1985, 1981, 1980, 1976, 1975, 1972, 1971, 1970, 1969, 1967, 1966, 1965, 1964, 1963, 1962, 1961, 1960, 1958, 1957, 1956, 1955, 1954, 1952, 1951, 1950, 1949, 1948, 1947, 1946, 1945, 1944, 1942, 1940, 1939, 1938, 1937, 1936, 1935, 1934, 1933, 1932, 1931, 1930, 1929, 1928, 1927, 1926, 1925, 1924, 1923, 1921, 1920
16207 ROSCOE BLVD	2020, 2017, 2014, 2010, 2006, 2005, 2004, 2003, 2001, 2000, 1999, 1996, 1995, 1991, 1990, 1986, 1985, 1981, 1980, 1976, 1975, 1972, 1971, 1970, 1969, 1967, 1966, 1965, 1964, 1963, 1962, 1961, 1960, 1958, 1957, 1956, 1955, 1954, 1952, 1951, 1950, 1949, 1948, 1947, 1946, 1945, 1944, 1942, 1940, 1939, 1938, 1937, 1936, 1935, 1934, 1933, 1932, 1931, 1930, 1929, 1928, 1927, 1926, 1925, 1924, 1923, 1921, 1920
16207 ROSCOE BLVD	2020, 2017, 2014, 2010, 2006, 2005, 2004, 2003, 2001, 2000, 1999, 1996, 1992, 1991, 1990, 1986, 1985, 1981, 1980, 1976, 1975, 1972, 1971, 1970, 1969, 1967, 1966, 1965, 1964, 1963, 1962, 1961, 1960, 1958, 1957, 1956, 1955, 1954, 1952, 1951, 1950, 1949, 1948, 1947, 1946, 1945, 1944, 1942, 1940, 1939, 1938, 1937, 1936, 1935, 1934, 1933, 1932, 1931, 1930, 1929, 1928, 1927, 1926, 1925, 1924, 1923, 1921, 1920
16207 ROSCOE BLVD	2017, 2014, 2010, 2006, 2005, 2004, 2003, 2001, 2000, 1999, 1996, 1995, 1992, 1991, 1990, 1986, 1985, 1981, 1980, 1976, 1975, 1972, 1971, 1970, 1969, 1967, 1966, 1965, 1964, 1963, 1962, 1961, 1960, 1958, 1957, 1956, 1955, 1954, 1952, 1951, 1950, 1949, 1948, 1947, 1946, 1945, 1944, 1942, 1940, 1939, 1938, 1937, 1936, 1935, 1934, 1933, 1932, 1931, 1930, 1929, 1928, 1927, 1926, 1925, 1924, 1923, 1921, 1920
16207 ROSCOE BLVD	2020, 2017, 2014, 2010, 2006, 2004, 2003, 2001, 2000, 1999, 1996, 1995, 1992, 1991, 1990, 1986, 1985, 1981, 1980, 1976, 1975, 1972, 1971, 1970, 1969, 1967, 1966, 1965, 1964, 1963, 1962, 1961, 1960, 1958, 1957, 1956, 1955, 1954, 1952, 1951, 1950, 1949, 1948, 1947, 1946, 1945, 1944, 1942, 1940, 1939, 1938, 1937, 1936, 1935, 1934, 1933, 1932, 1931, 1930, 1929, 1928, 1927, 1926, 1925, 1924, 1923, 1921, 1920
16207 ROSCOE BLVD	2017, 2014, 2010, 2006, 2005, 2004, 2003, 2001, 2000, 1999, 1996, 1995, 1992, 1991, 1990, 1986, 1985, 1981, 1980, 1976, 1975, 1972, 1971, 1970, 1969, 1967, 1966, 1965, 1964, 1963, 1962, 1961, 1960, 1958, 1957, 1956, 1955, 1954, 1952, 1951, 1950, 1949, 1948, 1947, 1946, 1945, 1944, 1942, 1940, 1939, 1938, 1937, 1936, 1935, 1934, 1933, 1932, 1931, 1930, 1929, 1928, 1927, 1926, 1925, 1924, 1923, 1921, 1920
16207 ROSCOE BLVD	2020, 2017, 2014, 2006, 2005, 2004, 2003, 2001, 2000, 1999, 1996, 1995, 1992, 1991, 1990, 1986, 1985, 1981, 1980, 1976, 1975, 1972, 1971, 1970, 1969, 1967, 1966, 1965, 1964, 1963, 1962, 1961, 1960, 1958, 1957, 1956, 1955, 1954, 1952, 1951, 1950, 1949, 1948, 1947, 1946, 1945, 1944, 1942, 1940, 1939, 1938, 1937, 1936, 1935, 1934, 1933, 1932, 1931, 1930, 1929, 1928, 1927, 1926, 1925, 1924, 1923, 1921, 1920
16207 ROSCOE BLVD	2020, 2017, 2014, 2010, 2006, 2005, 2004, 2003, 2001, 2000, 1999, 1996, 1995, 1992, 1991, 1990, 1986, 1985, 1981, 1980, 1976, 1972, 1971, 1970, 1969, 1967, 1966, 1965, 1964, 1963, 1962, 1961, 1960, 1958, 1957, 1956, 1955, 1954, 1952, 1951, 1950, 1949, 1948, 1947, 1946, 1945, 1944, 1942, 1940, 1939, 1938, 1937, 1936, 1935, 1934, 1933, 1932, 1931, 1930, 1929, 1928, 1927, 1926, 1925, 1924, 1923, 1921, 1920

FINDINGS

Address Researched	Address Not Identified in Research Source
16207 ROSCOE BLVD	2020, 2017, 2014, 2010, 2006, 2005, 2004, 2003, 2001, 2000, 1999, 1996, 1995, 1992, 1991, 1990, 1986, 1985, 1981, 1980, 1976, 1975, 1972, 1971, 1969, 1967, 1966, 1965, 1964, 1963, 1962, 1961, 1960, 1958, 1957, 1956, 1955, 1954, 1952, 1951, 1950, 1949, 1948, 1947, 1946, 1945, 1944, 1942, 1940, 1939, 1938, 1937, 1936, 1935, 1934, 1933, 1932, 1931, 1930, 1929, 1928, 1927, 1926, 1925, 1924, 1923, 1921, 1920
16207 ROSCOE BLVD	2020, 2017, 2014, 2010, 2006, 2005, 2004, 2003, 2001, 2000, 1999, 1996, 1995, 1992, 1991, 1990, 1986, 1985, 1981, 1980, 1976, 1975, 1972, 1971, 1970, 1969, 1967, 1966, 1965, 1964, 1963, 1961, 1960, 1958, 1957, 1956, 1955, 1954, 1952, 1951, 1950, 1949, 1948, 1947, 1946, 1945, 1944, 1942, 1940, 1939, 1938, 1937, 1936, 1935, 1934, 1933, 1932, 1931, 1930, 1929, 1928, 1927, 1926, 1925, 1924, 1923, 1921, 1920
16210 DAILY DR	2020, 2017, 2014, 2010, 2006, 2004, 2003, 2001, 2000, 1999, 1996, 1995, 1992, 1991, 1990, 1986, 1985, 1981, 1980, 1976, 1975, 1972, 1971, 1970, 1969, 1967, 1966, 1965, 1964, 1963, 1962, 1961, 1960, 1958, 1957, 1956, 1955, 1954, 1952, 1951, 1950, 1949, 1948, 1947, 1946, 1945, 1944, 1942, 1940, 1939, 1938, 1937, 1936, 1935, 1934, 1933, 1932, 1931, 1930, 1929, 1928, 1927, 1926, 1925, 1924, 1923, 1921, 1920
16210 DAILY DR	2020, 2017, 2014, 2010, 2005, 2004, 2003, 2001, 2000, 1999, 1996, 1995, 1992, 1991, 1990, 1986, 1985, 1981, 1980, 1976, 1975, 1972, 1971, 1970, 1969, 1967, 1966, 1965, 1964, 1963, 1962, 1961, 1960, 1958, 1957, 1956, 1955, 1954, 1952, 1951, 1950, 1949, 1948, 1947, 1946, 1945, 1944, 1942, 1940, 1939, 1938, 1937, 1936, 1935, 1934, 1933, 1932, 1931, 1930, 1929, 1928, 1927, 1926, 1925, 1924, 1923, 1921, 1920
16210 DAILY DR	2020, 2017, 2014, 2010, 2006, 2005, 2004, 2003, 2001, 2000, 1999, 1996, 1992, 1991, 1990, 1986, 1985, 1981, 1980, 1976, 1975, 1972, 1971, 1970, 1969, 1967, 1966, 1965, 1964, 1963, 1962, 1961, 1960, 1958, 1957, 1956, 1955, 1954, 1952, 1951, 1950, 1949, 1948, 1947, 1946, 1945, 1944, 1942, 1940, 1939, 1938, 1937, 1936, 1935, 1934, 1933, 1932, 1931, 1930, 1929, 1928, 1927, 1926, 1925, 1924, 1923, 1921, 1920
16210 DAILY DR	2020, 2017, 2014, 2010, 2005, 2004, 2003, 2001, 2000, 1999, 1996, 1995, 1992, 1991, 1990, 1986, 1985, 1981, 1980, 1976, 1975, 1972, 1971, 1970, 1969, 1967, 1966, 1965, 1964, 1963, 1962, 1961, 1960, 1958, 1957, 1956, 1955, 1954, 1952, 1951, 1950, 1949, 1948, 1947, 1946, 1945, 1944, 1942, 1940, 1939, 1938, 1937, 1936, 1935, 1934, 1933, 1932, 1931, 1930, 1929, 1928, 1927, 1926, 1925, 1924, 1923, 1921, 1920
16210 DAILY DR	2020, 2017, 2014, 2010, 2006, 2004, 2003, 2001, 2000, 1999, 1996, 1995, 1992, 1991, 1990, 1986, 1985, 1981, 1980, 1976, 1975, 1972, 1971, 1970, 1969, 1967, 1966, 1965, 1964, 1963, 1962, 1961, 1960, 1958, 1957, 1956, 1955, 1954, 1952, 1951, 1950, 1949, 1948, 1947, 1946, 1945, 1944, 1942, 1940, 1939, 1938, 1937, 1936, 1935, 1934, 1933, 1932, 1931, 1930, 1929, 1928, 1927, 1926, 1925, 1924, 1923, 1921, 1920
16210 DAILY DR	2020, 2017, 2014, 2010, 2006, 2005, 2004, 2003, 2001, 2000, 1999, 1996, 1995, 1992, 1990, 1986, 1985, 1981, 1980, 1976, 1975, 1972, 1971, 1970, 1969, 1967, 1966, 1965, 1964, 1963, 1962, 1961, 1960, 1958, 1957, 1956, 1955, 1954, 1952, 1951, 1950, 1949, 1948, 1947, 1946, 1945, 1944, 1942, 1940, 1939, 1938, 1937, 1936, 1935, 1934, 1933, 1932, 1931, 1930, 1929, 1928, 1927, 1926, 1925, 1924, 1923, 1921, 1920
16210 DAILY DR	2020, 2017, 2014, 2010, 2006, 2005, 2004, 2003, 2001, 2000, 1999, 1996, 1995, 1991, 1990, 1986, 1985, 1981, 1980, 1976, 1975, 1972, 1971, 1970, 1969, 1967, 1966, 1965, 1964, 1963, 1962, 1961, 1960, 1958, 1957, 1956, 1955, 1954, 1952, 1951, 1950, 1949, 1948, 1947, 1946, 1945, 1944, 1942, 1940, 1939, 1938, 1937, 1936, 1935, 1934, 1933, 1932, 1931, 1930, 1929, 1928, 1927, 1926, 1925, 1924, 1923, 1921, 1920

FINDINGS

Address Researched	Address Not Identified in Research Source
16210 DAILY DR	2020, 2017, 2014, 2010, 2006, 2005, 2003, 2001, 2000, 1999, 1996, 1995, 1992, 1991, 1990, 1986, 1985, 1981, 1980, 1976, 1975, 1972, 1971, 1970, 1969, 1967, 1966, 1965, 1964, 1963, 1962, 1961, 1960, 1958, 1957, 1956, 1955, 1954, 1952, 1951, 1950, 1949, 1948, 1947, 1946, 1945, 1944, 1942, 1940, 1939, 1938, 1937, 1936, 1935, 1934, 1933, 1932, 1931, 1930, 1929, 1928, 1927, 1926, 1925, 1924, 1923, 1921, 1920
16210 DAILY DR	2020, 2017, 2014, 2010, 2006, 2005, 2004, 2003, 2000, 1999, 1996, 1995, 1992, 1991, 1990, 1986, 1985, 1981, 1980, 1976, 1975, 1972, 1971, 1970, 1969, 1967, 1966, 1965, 1964, 1963, 1962, 1961, 1960, 1958, 1957, 1956, 1955, 1954, 1952, 1951, 1950, 1949, 1948, 1947, 1946, 1945, 1944, 1942, 1940, 1939, 1938, 1937, 1936, 1935, 1934, 1933, 1932, 1931, 1930, 1929, 1928, 1927, 1926, 1925, 1924, 1923, 1921, 1920
16210 DAILY DR	2020, 2017, 2014, 2010, 2006, 2005, 2004, 2003, 2000, 1999, 1996, 1995, 1992, 1991, 1990, 1986, 1985, 1981, 1980, 1976, 1975, 1972, 1971, 1970, 1969, 1967, 1966, 1965, 1964, 1963, 1962, 1961, 1960, 1958, 1957, 1956, 1955, 1954, 1952, 1951, 1950, 1949, 1948, 1947, 1946, 1945, 1944, 1942, 1940, 1939, 1938, 1937, 1936, 1935, 1934, 1933, 1932, 1931, 1930, 1929, 1928, 1927, 1926, 1925, 1924, 1923, 1921, 1920
16210 DAILY DR	2020, 2017, 2014, 2010, 2006, 2005, 2004, 2003, 2001, 2000, 1999, 1996, 1995, 1991, 1990, 1986, 1985, 1981, 1980, 1976, 1975, 1972, 1971, 1970, 1969, 1967, 1966, 1965, 1964, 1963, 1962, 1961, 1960, 1958, 1957, 1956, 1955, 1954, 1952, 1951, 1950, 1949, 1948, 1947, 1946, 1945, 1944, 1942, 1940, 1939, 1938, 1937, 1936, 1935, 1934, 1933, 1932, 1931, 1930, 1929, 1928, 1927, 1926, 1925, 1924, 1923, 1921, 1920
16210 DAILY DR	2020, 2017, 2014, 2010, 2006, 2005, 2004, 2003, 2001, 2000, 1999, 1996, 1992, 1991, 1990, 1986, 1985, 1981, 1980, 1976, 1975, 1972, 1971, 1970, 1969, 1967, 1966, 1965, 1964, 1963, 1962, 1961, 1960, 1958, 1957, 1956, 1955, 1954, 1952, 1951, 1950, 1949, 1948, 1947, 1946, 1945, 1944, 1942, 1940, 1939, 1938, 1937, 1936, 1935, 1934, 1933, 1932, 1931, 1930, 1929, 1928, 1927, 1926, 1925, 1924, 1923, 1921, 1920
16210 DAILY DR	2020, 2017, 2014, 2010, 2006, 2005, 2004, 2003, 2001, 2000, 1999, 1996, 1995, 1992, 1990, 1986, 1985, 1981, 1980, 1976, 1975, 1972, 1971, 1970, 1969, 1967, 1966, 1965, 1964, 1963, 1962, 1961, 1960, 1958, 1957, 1956, 1955, 1954, 1952, 1951, 1950, 1949, 1948, 1947, 1946, 1945, 1944, 1942, 1940, 1939, 1938, 1937, 1936, 1935, 1934, 1933, 1932, 1931, 1930, 1929, 1928, 1927, 1926, 1925, 1924, 1923, 1921, 1920
16210 DAILY DR	2020, 2017, 2014, 2010, 2006, 2005, 2003, 2001, 2000, 1999, 1996, 1995, 1992, 1991, 1990, 1986, 1985, 1981, 1980, 1976, 1975, 1972, 1971, 1970, 1969, 1967, 1966, 1965, 1964, 1963, 1962, 1961, 1960, 1958, 1957, 1956, 1955, 1954, 1952, 1951, 1950, 1949, 1948, 1947, 1946, 1945, 1944, 1942, 1940, 1939, 1938, 1937, 1936, 1935, 1934, 1933, 1932, 1931, 1930, 1929, 1928, 1927, 1926, 1925, 1924, 1923, 1921, 1920
16216 RAYMER	2020, 2017, 2014, 2010, 2006, 2005, 2004, 2003, 2001, 2000, 1999, 1996, 1995, 1992, 1991, 1990, 1986, 1985, 1980, 1976, 1975, 1972, 1971, 1970, 1969, 1967, 1966, 1965, 1964, 1963, 1962, 1961, 1960, 1958, 1957, 1956, 1955, 1954, 1952, 1951, 1950, 1949, 1948, 1947, 1946, 1945, 1944, 1942, 1940, 1939, 1938, 1937, 1936, 1935, 1934, 1933, 1932, 1931, 1930, 1929, 1928, 1927, 1926, 1925, 1924, 1923, 1921, 1920
16216 RAYMER	2020, 2017, 2014, 2010, 2006, 2005, 2004, 2003, 2001, 2000, 1999, 1996, 1995, 1992, 1991, 1990, 1986, 1985, 1981, 1980, 1976, 1975, 1972, 1970, 1969, 1967, 1966, 1965, 1964, 1963, 1962, 1961, 1960, 1958, 1957, 1956, 1955, 1954, 1952, 1951, 1950, 1949, 1948, 1947, 1946, 1945, 1944, 1942, 1940, 1939, 1938, 1937, 1936, 1935, 1934, 1933, 1932, 1931, 1930, 1929, 1928, 1927, 1926, 1925, 1924, 1923, 1921, 1920

FINDINGS

Address Researched	Address Not Identified in Research Source
16216 RAYMER	2020, 2017, 2014, 2010, 2006, 2005, 2004, 2003, 2001, 2000, 1999, 1996, 1995, 1992, 1991, 1990, 1986, 1985, 1980, 1976, 1975, 1972, 1971, 1970, 1969, 1967, 1966, 1965, 1964, 1963, 1962, 1961, 1960, 1958, 1957, 1956, 1955, 1954, 1952, 1951, 1950, 1949, 1948, 1947, 1946, 1945, 1944, 1942, 1940, 1939, 1938, 1937, 1936, 1935, 1934, 1933, 1932, 1931, 1930, 1929, 1928, 1927, 1926, 1925, 1924, 1923, 1921, 1920
16216 RAYMER	2020, 2017, 2014, 2010, 2006, 2005, 2004, 2003, 2001, 2000, 1999, 1996, 1995, 1992, 1991, 1990, 1986, 1985, 1981, 1980, 1976, 1975, 1972, 1970, 1969, 1967, 1966, 1965, 1964, 1963, 1962, 1961, 1960, 1958, 1957, 1956, 1955, 1954, 1952, 1951, 1950, 1949, 1948, 1947, 1946, 1945, 1944, 1942, 1940, 1939, 1938, 1937, 1936, 1935, 1934, 1933, 1932, 1931, 1930, 1929, 1928, 1927, 1926, 1925, 1924, 1923, 1921, 1920
16216 RAYMER ST	2020, 2017, 2014, 2010, 2006, 2005, 2004, 2003, 2001, 2000, 1999, 1996, 1995, 1992, 1991, 1990, 1986, 1985, 1981, 1980, 1976, 1975, 1972, 1971, 1969, 1967, 1966, 1965, 1964, 1963, 1962, 1961, 1960, 1958, 1957, 1956, 1955, 1954, 1952, 1951, 1950, 1949, 1948, 1947, 1946, 1945, 1944, 1942, 1940, 1939, 1938, 1937, 1936, 1935, 1934, 1933, 1932, 1931, 1930, 1929, 1928, 1927, 1926, 1925, 1924, 1923, 1921, 1920
16216 RAYMER ST	2020, 2017, 2014, 2010, 2006, 2005, 2004, 2003, 2001, 2000, 1999, 1996, 1995, 1992, 1991, 1990, 1986, 1985, 1981, 1980, 1976, 1972, 1971, 1970, 1969, 1967, 1966, 1965, 1964, 1963, 1962, 1961, 1960, 1958, 1957, 1956, 1955, 1954, 1952, 1951, 1950, 1949, 1948, 1947, 1946, 1945, 1944, 1942, 1940, 1939, 1938, 1937, 1936, 1935, 1934, 1933, 1932, 1931, 1930, 1929, 1928, 1927, 1926, 1925, 1924, 1923, 1921, 1920
16216 RAYMER ST	2020, 2017, 2014, 2010, 2006, 2005, 2004, 2003, 2001, 2000, 1999, 1996, 1995, 1992, 1991, 1990, 1986, 1985, 1981, 1976, 1975, 1972, 1971, 1970, 1969, 1967, 1966, 1965, 1964, 1963, 1962, 1961, 1960, 1958, 1957, 1956, 1955, 1954, 1952, 1951, 1950, 1949, 1948, 1947, 1946, 1945, 1944, 1942, 1940, 1939, 1938, 1937, 1936, 1935, 1934, 1933, 1932, 1931, 1930, 1929, 1928, 1927, 1926, 1925, 1924, 1923, 1921, 1920
16216 RAYMER ST	2020, 2017, 2014, 2010, 2006, 2005, 2004, 2003, 2001, 2000, 1999, 1996, 1995, 1992, 1991, 1990, 1986, 1985, 1981, 1980, 1976, 1975, 1972, 1971, 1970, 1969, 1967, 1966, 1965, 1964, 1963, 1962, 1961, 1960, 1958, 1957, 1956, 1955, 1954, 1952, 1951, 1950, 1949, 1948, 1947, 1946, 1945, 1944, 1942, 1940, 1939, 1938, 1937, 1936, 1935, 1934, 1933, 1932, 1931, 1930, 1929, 1928, 1927, 1926, 1925, 1924, 1923, 1921, 1920
16216 RAYMER ST	2020, 2017, 2014, 2010, 2006, 2005, 2004, 2003, 2001, 2000, 1999, 1996, 1995, 1991, 1990, 1986, 1985, 1981, 1980, 1976, 1975, 1972, 1971, 1970, 1969, 1967, 1966, 1965, 1964, 1963, 1962, 1961, 1960, 1958, 1957, 1956, 1955, 1954, 1952, 1951, 1950, 1949, 1948, 1947, 1946, 1945, 1944, 1942, 1940, 1939, 1938, 1937, 1936, 1935, 1934, 1933, 1932, 1931, 1930, 1929, 1928, 1927, 1926, 1925, 1924, 1923, 1921, 1920
16216 RAYMER ST	2020, 2017, 2014, 2010, 2006, 2005, 2004, 2003, 2001, 2000, 1999, 1996, 1995, 1992, 1990, 1986, 1985, 1981, 1980, 1976, 1975, 1972, 1971, 1970, 1969, 1967, 1966, 1965, 1964, 1963, 1962, 1961, 1960, 1958, 1957, 1956, 1955, 1954, 1952, 1951, 1950, 1949, 1948, 1947, 1946, 1945, 1944, 1942, 1940, 1939, 1938, 1937, 1936, 1935, 1934, 1933, 1932, 1931, 1930, 1929, 1928, 1927, 1926, 1925, 1924, 1923, 1921, 1920
16216 RAYMER ST	2020, 2017, 2014, 2010, 2006, 2005, 2004, 2003, 2000, 1999, 1996, 1995, 1992, 1991, 1990, 1986, 1985, 1981, 1980, 1976, 1975, 1972, 1971, 1970, 1969, 1967, 1966, 1965, 1964, 1963, 1962, 1961, 1960, 1958, 1957, 1956, 1955, 1954, 1952, 1951, 1950, 1949, 1948, 1947, 1946, 1945, 1944, 1942, 1940, 1939, 1938, 1937, 1936, 1935, 1934, 1933, 1932, 1931, 1930, 1929, 1928, 1927, 1926, 1925, 1924, 1923, 1921, 1920

FINDINGS

Address Researched	Address Not Identified in Research Source
16216 RAYMER ST	2020, 2017, 2014, 2010, 2006, 2005, 2004, 2003, 2001, 2000, 1999, 1996, 1992, 1991, 1990, 1986, 1985, 1981, 1980, 1976, 1975, 1972, 1971, 1970, 1969, 1967, 1966, 1965, 1964, 1963, 1962, 1961, 1960, 1958, 1957, 1956, 1955, 1954, 1952, 1951, 1950, 1949, 1948, 1947, 1946, 1945, 1944, 1942, 1940, 1939, 1938, 1937, 1936, 1935, 1934, 1933, 1932, 1931, 1930, 1929, 1928, 1927, 1926, 1925, 1924, 1923, 1921, 1920
16216 RAYMER ST	2020, 2017, 2014, 2010, 2006, 2005, 2004, 2003, 2001, 2000, 1999, 1996, 1995, 1992, 1991, 1990, 1986, 1985, 1981, 1980, 1976, 1975, 1972, 1971, 1969, 1967, 1966, 1965, 1964, 1963, 1962, 1961, 1960, 1958, 1957, 1956, 1955, 1954, 1952, 1951, 1950, 1949, 1948, 1947, 1946, 1945, 1944, 1942, 1940, 1939, 1938, 1937, 1936, 1935, 1934, 1933, 1932, 1931, 1930, 1929, 1928, 1927, 1926, 1925, 1924, 1923, 1921, 1920
16216 RAYMER ST	2020, 2017, 2014, 2010, 2006, 2005, 2004, 2003, 2001, 2000, 1999, 1996, 1995, 1992, 1991, 1990, 1986, 1985, 1981, 1980, 1976, 1972, 1971, 1970, 1969, 1967, 1966, 1965, 1964, 1963, 1962, 1961, 1960, 1958, 1957, 1956, 1955, 1954, 1952, 1951, 1950, 1949, 1948, 1947, 1946, 1945, 1944, 1942, 1940, 1939, 1938, 1937, 1936, 1935, 1934, 1933, 1932, 1931, 1930, 1929, 1928, 1927, 1926, 1925, 1924, 1923, 1921, 1920
16216 RAYMER ST	2020, 2017, 2014, 2010, 2006, 2005, 2003, 2001, 2000, 1999, 1996, 1995, 1992, 1991, 1990, 1986, 1985, 1981, 1980, 1976, 1975, 1972, 1971, 1970, 1969, 1967, 1966, 1965, 1964, 1963, 1962, 1961, 1960, 1958, 1957, 1956, 1955, 1954, 1952, 1951, 1950, 1949, 1948, 1947, 1946, 1945, 1944, 1942, 1940, 1939, 1938, 1937, 1936, 1935, 1934, 1933, 1932, 1931, 1930, 1929, 1928, 1927, 1926, 1925, 1924, 1923, 1921, 1920
16216 RAYMER ST	2020, 2017, 2014, 2010, 2006, 2005, 2004, 2003, 2001, 2000, 1999, 1996, 1995, 1992, 1991, 1990, 1986, 1985, 1981, 1980, 1976, 1975, 1972, 1971, 1970, 1969, 1967, 1966, 1965, 1964, 1963, 1962, 1961, 1960, 1958, 1957, 1956, 1955, 1954, 1952, 1951, 1950, 1949, 1948, 1947, 1946, 1945, 1944, 1942, 1940, 1939, 1938, 1937, 1936, 1935, 1934, 1933, 1932, 1931, 1930, 1929, 1928, 1927, 1926, 1925, 1924, 1923, 1921, 1920
16216 RAYMER ST	2020, 2017, 2014, 2010, 2006, 2005, 2004, 2003, 2001, 2000, 1999, 1996, 1995, 1992, 1990, 1986, 1985, 1981, 1980, 1976, 1975, 1972, 1971, 1970, 1969, 1967, 1966, 1965, 1964, 1963, 1962, 1961, 1960, 1958, 1957, 1956, 1955, 1954, 1952, 1951, 1950, 1949, 1948, 1947, 1946, 1945, 1944, 1942, 1940, 1939, 1938, 1937, 1936, 1935, 1934, 1933, 1932, 1931, 1930, 1929, 1928, 1927, 1926, 1925, 1924, 1923, 1921, 1920
16216 RAYMER ST	2020, 2017, 2014, 2010, 2006, 2005, 2004, 2003, 2001, 2000, 1999, 1996, 1995, 1992, 1991, 1990, 1986, 1985, 1981, 1980, 1976, 1975, 1972, 1971, 1970, 1969, 1967, 1966, 1965, 1964, 1963, 1962, 1961, 1960, 1958, 1957, 1956, 1955, 1954, 1952, 1951, 1950, 1949, 1948, 1947, 1946, 1945, 1944, 1942, 1940, 1939, 1938, 1937, 1936, 1935, 1934, 1933, 1932, 1931, 1930, 1929, 1928, 1927, 1926, 1925, 1924, 1923, 1921, 1920
16216 RAYMER ST	2020, 2017, 2014, 2010, 2006, 2005, 2004, 2003, 2000, 1999, 1996, 1995, 1992, 1991, 1990, 1986, 1985, 1981, 1980, 1976, 1975, 1972, 1971, 1970, 1969, 1967, 1966, 1965, 1964, 1963, 1962, 1961, 1960, 1958, 1957, 1956, 1955, 1954, 1952, 1951, 1950, 1949, 1948, 1947, 1946, 1945, 1944, 1942, 1940, 1939, 1938, 1937, 1936, 1935, 1934, 1933, 1932, 1931, 1930, 1929, 1928, 1927, 1926, 1925, 1924, 1923, 1921, 1920
16216 RAYMER ST	2020, 2017, 2014, 2006, 2005, 2004, 2003, 2001, 2000, 1999, 1996, 1995, 1992, 1991, 1990, 1986, 1985, 1981, 1980, 1976, 1975, 1972, 1971, 1970, 1969, 1967, 1966, 1965, 1964, 1963, 1962, 1961, 1960, 1958, 1957, 1956, 1955, 1954, 1952, 1951, 1950, 1949, 1948, 1947, 1946, 1945, 1944, 1942, 1940, 1939, 1938, 1937, 1936, 1935, 1934, 1933, 1932, 1931, 1930, 1929, 1928, 1927, 1926, 1925, 1924, 1923, 1921, 1920

FINDINGS

Address Researched	Address Not Identified in Research Source
16216 RAYMER ST	2020, 2017, 2014, 2010, 2006, 2005, 2003, 2001, 2000, 1999, 1996, 1995, 1992, 1991, 1990, 1986, 1985, 1981, 1980, 1976, 1975, 1972, 1971, 1970, 1969, 1967, 1966, 1965, 1964, 1963, 1962, 1961, 1960, 1958, 1957, 1956, 1955, 1954, 1952, 1951, 1950, 1949, 1948, 1947, 1946, 1945, 1944, 1942, 1940, 1939, 1938, 1937, 1936, 1935, 1934, 1933, 1932, 1931, 1930, 1929, 1928, 1927, 1926, 1925, 1924, 1923, 1921, 1920
16216 RAYMER ST	2020, 2017, 2010, 2006, 2005, 2004, 2003, 2001, 2000, 1999, 1996, 1995, 1992, 1991, 1990, 1986, 1985, 1981, 1980, 1976, 1975, 1972, 1971, 1970, 1969, 1967, 1966, 1965, 1964, 1963, 1962, 1961, 1960, 1958, 1957, 1956, 1955, 1954, 1952, 1951, 1950, 1949, 1948, 1947, 1946, 1945, 1944, 1942, 1940, 1939, 1938, 1937, 1936, 1935, 1934, 1933, 1932, 1931, 1930, 1929, 1928, 1927, 1926, 1925, 1924, 1923, 1921, 1920
16216 RAYMER ST	2020, 2017, 2014, 2010, 2006, 2005, 2004, 2003, 2001, 2000, 1999, 1996, 1995, 1991, 1990, 1986, 1985, 1981, 1980, 1976, 1975, 1972, 1971, 1970, 1969, 1967, 1966, 1965, 1964, 1963, 1962, 1961, 1960, 1958, 1957, 1956, 1955, 1954, 1952, 1951, 1950, 1949, 1948, 1947, 1946, 1945, 1944, 1942, 1940, 1939, 1938, 1937, 1936, 1935, 1934, 1933, 1932, 1931, 1930, 1929, 1928, 1927, 1926, 1925, 1924, 1923, 1921, 1920
16216 RAYMER ST	2020, 2017, 2014, 2010, 2006, 2004, 2003, 2001, 2000, 1999, 1996, 1995, 1992, 1991, 1990, 1986, 1985, 1981, 1980, 1976, 1975, 1972, 1971, 1970, 1969, 1967, 1966, 1965, 1964, 1963, 1962, 1961, 1960, 1958, 1957, 1956, 1955, 1954, 1952, 1951, 1950, 1949, 1948, 1947, 1946, 1945, 1944, 1942, 1940, 1939, 1938, 1937, 1936, 1935, 1934, 1933, 1932, 1931, 1930, 1929, 1928, 1927, 1926, 1925, 1924, 1923, 1921, 1920
16216 RAYMER ST	2020, 2017, 2014, 2010, 2005, 2004, 2003, 2001, 2000, 1999, 1996, 1995, 1992, 1991, 1990, 1986, 1985, 1981, 1980, 1976, 1975, 1972, 1971, 1970, 1969, 1967, 1966, 1965, 1964, 1963, 1962, 1961, 1960, 1958, 1957, 1956, 1955, 1954, 1952, 1951, 1950, 1949, 1948, 1947, 1946, 1945, 1944, 1942, 1940, 1939, 1938, 1937, 1936, 1935, 1934, 1933, 1932, 1931, 1930, 1929, 1928, 1927, 1926, 1925, 1924, 1923, 1921, 1920
16216 RAYMER ST	2020, 2017, 2014, 2010, 2006, 2005, 2004, 2003, 2001, 2000, 1999, 1996, 1992, 1991, 1990, 1986, 1985, 1981, 1980, 1976, 1975, 1972, 1971, 1970, 1969, 1967, 1966, 1965, 1964, 1963, 1962, 1961, 1960, 1958, 1957, 1956, 1955, 1954, 1952, 1951, 1950, 1949, 1948, 1947, 1946, 1945, 1944, 1942, 1940, 1939, 1938, 1937, 1936, 1935, 1934, 1933, 1932, 1931, 1930, 1929, 1928, 1927, 1926, 1925, 1924, 1923, 1921, 1920
16216 RAYMER ST	2017, 2014, 2010, 2006, 2005, 2004, 2003, 2001, 2000, 1999, 1996, 1995, 1992, 1991, 1990, 1986, 1985, 1981, 1980, 1976, 1975, 1972, 1971, 1970, 1969, 1967, 1966, 1965, 1964, 1963, 1962, 1961, 1960, 1958, 1957, 1956, 1955, 1954, 1952, 1951, 1950, 1949, 1948, 1947, 1946, 1945, 1944, 1942, 1940, 1939, 1938, 1937, 1936, 1935, 1934, 1933, 1932, 1931, 1930, 1929, 1928, 1927, 1926, 1925, 1924, 1923, 1921, 1920
16216 RAYMER ST	2020, 2017, 2014, 2010, 2005, 2004, 2003, 2001, 2000, 1999, 1996, 1995, 1992, 1991, 1990, 1986, 1985, 1981, 1980, 1976, 1975, 1972, 1971, 1970, 1969, 1967, 1966, 1965, 1964, 1963, 1962, 1961, 1960, 1958, 1957, 1956, 1955, 1954, 1952, 1951, 1950, 1949, 1948, 1947, 1946, 1945, 1944, 1942, 1940, 1939, 1938, 1937, 1936, 1935, 1934, 1933, 1932, 1931, 1930, 1929, 1928, 1927, 1926, 1925, 1924, 1923, 1921, 1920
16216 RAYMER ST	2020, 2017, 2014, 2010, 2006, 2004, 2003, 2001, 2000, 1999, 1996, 1995, 1992, 1991, 1990, 1986, 1985, 1981, 1980, 1976, 1975, 1972, 1971, 1970, 1969, 1967, 1966, 1965, 1964, 1963, 1962, 1961, 1960, 1958, 1957, 1956, 1955, 1954, 1952, 1951, 1950, 1949, 1948, 1947, 1946, 1945, 1944, 1942, 1940, 1939, 1938, 1937, 1936, 1935, 1934, 1933, 1932, 1931, 1930, 1929, 1928, 1927, 1926, 1925, 1924, 1923, 1921, 1920

FINDINGS

Address Researched	Address Not Identified in Research Source
16216 RAYMER ST	2020, 2017, 2014, 2006, 2005, 2004, 2003, 2001, 2000, 1999, 1996, 1995, 1992, 1991, 1990, 1986, 1985, 1981, 1980, 1976, 1975, 1972, 1971, 1970, 1969, 1967, 1966, 1965, 1964, 1963, 1962, 1961, 1960, 1958, 1957, 1956, 1955, 1954, 1952, 1951, 1950, 1949, 1948, 1947, 1946, 1945, 1944, 1942, 1940, 1939, 1938, 1937, 1936, 1935, 1934, 1933, 1932, 1931, 1930, 1929, 1928, 1927, 1926, 1925, 1924, 1923, 1921, 1920
16216 RAYMER ST	2020, 2017, 2010, 2006, 2005, 2004, 2003, 2001, 2000, 1999, 1996, 1995, 1992, 1991, 1990, 1986, 1985, 1981, 1980, 1976, 1975, 1972, 1971, 1970, 1969, 1967, 1966, 1965, 1964, 1963, 1962, 1961, 1960, 1958, 1957, 1956, 1955, 1954, 1952, 1951, 1950, 1949, 1948, 1947, 1946, 1945, 1944, 1942, 1940, 1939, 1938, 1937, 1936, 1935, 1934, 1933, 1932, 1931, 1930, 1929, 1928, 1927, 1926, 1925, 1924, 1923, 1921, 1920
16216 RAYMER ST	2017, 2014, 2010, 2006, 2005, 2004, 2003, 2001, 2000, 1999, 1996, 1995, 1992, 1991, 1990, 1986, 1985, 1981, 1980, 1976, 1975, 1972, 1971, 1970, 1969, 1967, 1966, 1965, 1964, 1963, 1962, 1961, 1960, 1958, 1957, 1956, 1955, 1954, 1952, 1951, 1950, 1949, 1948, 1947, 1946, 1945, 1944, 1942, 1940, 1939, 1938, 1937, 1936, 1935, 1934, 1933, 1932, 1931, 1930, 1929, 1928, 1927, 1926, 1925, 1924, 1923, 1921, 1920
16216 Raymer Street	2020, 2017, 2014, 2010, 2006, 2005, 2004, 2003, 2001, 2000, 1999, 1996, 1995, 1992, 1991, 1990, 1986, 1985, 1981, 1980, 1976, 1975, 1972, 1971, 1970, 1969, 1967, 1966, 1965, 1964, 1963, 1962, 1961, 1960, 1958, 1957, 1956, 1955, 1954, 1952, 1951, 1950, 1949, 1948, 1947, 1946, 1945, 1944, 1942, 1940, 1939, 1938, 1937, 1936, 1935, 1934, 1933, 1932, 1931, 1930, 1929, 1928, 1927, 1926, 1925, 1924, 1923, 1921, 1920
16231 WATERMAN DR	2017, 2014, 2010, 2006, 2005, 2004, 2003, 2001, 2000, 1999, 1996, 1995, 1992, 1991, 1990, 1986, 1985, 1981, 1980, 1976, 1975, 1972, 1971, 1970, 1969, 1967, 1966, 1965, 1964, 1963, 1962, 1961, 1960, 1958, 1957, 1956, 1955, 1954, 1952, 1951, 1950, 1949, 1948, 1947, 1946, 1945, 1944, 1942, 1940, 1939, 1938, 1937, 1936, 1935, 1934, 1933, 1932, 1931, 1930, 1929, 1928, 1927, 1926, 1925, 1924, 1923, 1921, 1920
16231 WATERMAN DR	2017, 2014, 2010, 2006, 2005, 2004, 2003, 2001, 2000, 1999, 1996, 1995, 1992, 1991, 1990, 1986, 1985, 1981, 1980, 1976, 1975, 1972, 1971, 1970, 1969, 1967, 1966, 1965, 1964, 1963, 1962, 1961, 1960, 1958, 1957, 1956, 1955, 1954, 1952, 1951, 1950, 1949, 1948, 1947, 1946, 1945, 1944, 1942, 1940, 1939, 1938, 1937, 1936, 1935, 1934, 1933, 1932, 1931, 1930, 1929, 1928, 1927, 1926, 1925, 1924, 1923, 1921, 1920
16231 WATERMAN DR	2020, 2017, 2014, 2010, 2005, 2004, 2003, 2001, 2000, 1999, 1996, 1995, 1992, 1991, 1990, 1986, 1985, 1981, 1980, 1976, 1975, 1972, 1971, 1970, 1969, 1967, 1966, 1965, 1964, 1963, 1962, 1961, 1960, 1958, 1957, 1956, 1955, 1954, 1952, 1951, 1950, 1949, 1948, 1947, 1946, 1945, 1944, 1942, 1940, 1939, 1938, 1937, 1936, 1935, 1934, 1933, 1932, 1931, 1930, 1929, 1928, 1927, 1926, 1925, 1924, 1923, 1921, 1920
16231 WATERMAN DR	2020, 2017, 2010, 2006, 2005, 2004, 2003, 2001, 2000, 1999, 1996, 1995, 1992, 1991, 1990, 1986, 1985, 1981, 1980, 1976, 1975, 1972, 1971, 1970, 1969, 1967, 1966, 1965, 1964, 1963, 1962, 1961, 1960, 1958, 1957, 1956, 1955, 1954, 1952, 1951, 1950, 1949, 1948, 1947, 1946, 1945, 1944, 1942, 1940, 1939, 1938, 1937, 1936, 1935, 1934, 1933, 1932, 1931, 1930, 1929, 1928, 1927, 1926, 1925, 1924, 1923, 1921, 1920
16231 WATERMAN DR	2020, 2017, 2014, 2006, 2005, 2004, 2003, 2001, 2000, 1999, 1996, 1995, 1992, 1991, 1990, 1986, 1985, 1981, 1980, 1976, 1975, 1972, 1971, 1970, 1969, 1967, 1966, 1965, 1964, 1963, 1962, 1961, 1960, 1958, 1957, 1956, 1955, 1954, 1952, 1951, 1950, 1949, 1948, 1947, 1946, 1945, 1944, 1942, 1940, 1939, 1938, 1937, 1936, 1935, 1934, 1933, 1932, 1931, 1930, 1929, 1928, 1927, 1926, 1925, 1924, 1923, 1921, 1920

FINDINGS

Address Researched	Address Not Identified in Research Source
16231 WATERMAN DR	2020, 2017, 2014, 2010, 2006, 2004, 2003, 2001, 2000, 1999, 1996, 1995, 1992, 1991, 1990, 1986, 1985, 1981, 1980, 1976, 1975, 1972, 1971, 1970, 1969, 1967, 1966, 1965, 1964, 1963, 1962, 1961, 1960, 1958, 1957, 1956, 1955, 1954, 1952, 1951, 1950, 1949, 1948, 1947, 1946, 1945, 1944, 1942, 1940, 1939, 1938, 1937, 1936, 1935, 1934, 1933, 1932, 1931, 1930, 1929, 1928, 1927, 1926, 1925, 1924, 1923, 1921, 1920
16231 WATERMAN DR	2020, 2017, 2014, 2010, 2006, 2005, 2003, 2001, 2000, 1999, 1996, 1995, 1992, 1991, 1990, 1986, 1985, 1981, 1980, 1976, 1975, 1972, 1971, 1970, 1969, 1967, 1966, 1965, 1964, 1963, 1962, 1961, 1960, 1958, 1957, 1956, 1955, 1954, 1952, 1951, 1950, 1949, 1948, 1947, 1946, 1945, 1944, 1942, 1940, 1939, 1938, 1937, 1936, 1935, 1934, 1933, 1932, 1931, 1930, 1929, 1928, 1927, 1926, 1925, 1924, 1923, 1921, 1920
16231 WATERMAN DR	2020, 2017, 2014, 2010, 2006, 2005, 2004, 2003, 2000, 1999, 1996, 1995, 1992, 1991, 1990, 1986, 1985, 1981, 1980, 1976, 1975, 1972, 1971, 1970, 1969, 1967, 1966, 1965, 1964, 1963, 1962, 1961, 1960, 1958, 1957, 1956, 1955, 1954, 1952, 1951, 1950, 1949, 1948, 1947, 1946, 1945, 1944, 1942, 1940, 1939, 1938, 1937, 1936, 1935, 1934, 1933, 1932, 1931, 1930, 1929, 1928, 1927, 1926, 1925, 1924, 1923, 1921, 1920
16231 WATERMAN DR	2020, 2017, 2014, 2010, 2006, 2005, 2004, 2003, 2001, 2000, 1999, 1996, 1992, 1991, 1990, 1986, 1985, 1981, 1980, 1976, 1975, 1972, 1971, 1970, 1969, 1967, 1966, 1965, 1964, 1963, 1962, 1961, 1960, 1958, 1957, 1956, 1955, 1954, 1952, 1951, 1950, 1949, 1948, 1947, 1946, 1945, 1944, 1942, 1940, 1939, 1938, 1937, 1936, 1935, 1934, 1933, 1932, 1931, 1930, 1929, 1928, 1927, 1926, 1925, 1924, 1923, 1921, 1920
16231 WATERMAN DR	2020, 2017, 2014, 2010, 2006, 2005, 2004, 2003, 2001, 2000, 1999, 1996, 1995, 1992, 1990, 1986, 1985, 1981, 1980, 1976, 1975, 1972, 1971, 1970, 1969, 1967, 1966, 1965, 1964, 1963, 1962, 1961, 1960, 1958, 1957, 1956, 1955, 1954, 1952, 1951, 1950, 1949, 1948, 1947, 1946, 1945, 1944, 1942, 1940, 1939, 1938, 1937, 1936, 1935, 1934, 1933, 1932, 1931, 1930, 1929, 1928, 1927, 1926, 1925, 1924, 1923, 1921, 1920
16231 WATERMAN DR	2020, 2017, 2014, 2010, 2006, 2005, 2004, 2003, 2001, 1999, 1996, 1995, 1992, 1991, 1990, 1986, 1985, 1981, 1980, 1976, 1975, 1972, 1971, 1970, 1969, 1967, 1966, 1965, 1964, 1963, 1962, 1961, 1960, 1958, 1957, 1956, 1955, 1954, 1952, 1951, 1950, 1949, 1948, 1947, 1946, 1945, 1944, 1942, 1940, 1939, 1938, 1937, 1936, 1935, 1934, 1933, 1932, 1931, 1930, 1929, 1928, 1927, 1926, 1925, 1924, 1923, 1921, 1920
16231 WATERMAN DR	2020, 2017, 2014, 2010, 2006, 2005, 2004, 2003, 2001, 2000, 1999, 1996, 1995, 1991, 1990, 1986, 1985, 1981, 1980, 1976, 1975, 1972, 1971, 1970, 1969, 1967, 1966, 1965, 1964, 1963, 1962, 1961, 1960, 1958, 1957, 1956, 1955, 1954, 1952, 1951, 1950, 1949, 1948, 1947, 1946, 1945, 1944, 1942, 1940, 1939, 1938, 1937, 1936, 1935, 1934, 1933, 1932, 1931, 1930, 1929, 1928, 1927, 1926, 1925, 1924, 1923, 1921, 1920
16231 WATERMAN DR	2020, 2017, 2014, 2010, 2006, 2005, 2004, 2003, 2001, 2000, 1999, 1996, 1995, 1992, 1991, 1990, 1986, 1981, 1980, 1976, 1975, 1972, 1971, 1970, 1969, 1967, 1966, 1965, 1964, 1963, 1962, 1961, 1960, 1958, 1957, 1956, 1955, 1954, 1952, 1951, 1950, 1949, 1948, 1947, 1946, 1945, 1944, 1942, 1940, 1939, 1938, 1937, 1936, 1935, 1934, 1933, 1932, 1931, 1930, 1929, 1928, 1927, 1926, 1925, 1924, 1923, 1921, 1920
16233 WATERMAN DR	2020, 2017, 2014, 2010, 2006, 2005, 2004, 2003, 2000, 1999, 1996, 1995, 1992, 1991, 1990, 1986, 1985, 1981, 1980, 1976, 1975, 1972, 1971, 1970, 1969, 1967, 1966, 1965, 1964, 1963, 1962, 1961, 1960, 1958, 1957, 1956, 1955, 1954, 1952, 1951, 1950, 1949, 1948, 1947, 1946, 1945, 1944, 1942, 1940, 1939, 1938, 1937, 1936, 1935, 1934, 1933, 1932, 1931, 1930, 1929, 1928, 1927, 1926, 1925, 1924, 1923, 1921, 1920

FINDINGS

Address Researched	Address Not Identified in Research Source
16233 WATERMAN DR	2020, 2017, 2014, 2010, 2006, 2005, 2003, 2001, 2000, 1999, 1996, 1995, 1992, 1991, 1990, 1986, 1985, 1981, 1980, 1976, 1975, 1972, 1971, 1970, 1969, 1967, 1966, 1965, 1964, 1963, 1962, 1961, 1960, 1958, 1957, 1956, 1955, 1954, 1952, 1951, 1950, 1949, 1948, 1947, 1946, 1945, 1944, 1942, 1940, 1939, 1938, 1937, 1936, 1935, 1934, 1933, 1932, 1931, 1930, 1929, 1928, 1927, 1926, 1925, 1924, 1923, 1921, 1920
16233 WATERMAN DR	2020, 2017, 2014, 2010, 2006, 2005, 2004, 2003, 2001, 2000, 1999, 1996, 1995, 1992, 1991, 1990, 1986, 1985, 1981, 1980, 1976, 1972, 1971, 1970, 1969, 1967, 1966, 1965, 1964, 1963, 1962, 1961, 1960, 1958, 1957, 1956, 1955, 1954, 1952, 1951, 1950, 1949, 1948, 1947, 1946, 1945, 1944, 1942, 1940, 1939, 1938, 1937, 1936, 1935, 1934, 1933, 1932, 1931, 1930, 1929, 1928, 1927, 1926, 1925, 1924, 1923, 1921, 1920
16238 RAYMER ST	2020, 2017, 2014, 2010, 2006, 2005, 2004, 2003, 2001, 2000, 1999, 1996, 1995, 1992, 1990, 1986, 1985, 1981, 1980, 1976, 1975, 1972, 1971, 1970, 1969, 1967, 1966, 1965, 1964, 1963, 1962, 1961, 1960, 1958, 1957, 1956, 1955, 1954, 1952, 1951, 1950, 1949, 1948, 1947, 1946, 1945, 1944, 1942, 1940, 1939, 1938, 1937, 1936, 1935, 1934, 1933, 1932, 1931, 1930, 1929, 1928, 1927, 1926, 1925, 1924, 1923, 1921, 1920
16238 RAYMER ST	2020, 2017, 2014, 2010, 2006, 2005, 2003, 2001, 2000, 1999, 1996, 1995, 1992, 1991, 1990, 1986, 1985, 1981, 1980, 1976, 1975, 1972, 1971, 1970, 1969, 1967, 1966, 1965, 1964, 1963, 1962, 1961, 1960, 1958, 1957, 1956, 1955, 1954, 1952, 1951, 1950, 1949, 1948, 1947, 1946, 1945, 1944, 1942, 1940, 1939, 1938, 1937, 1936, 1935, 1934, 1933, 1932, 1931, 1930, 1929, 1928, 1927, 1926, 1925, 1924, 1923, 1921, 1920
16238 RAYMER ST	2020, 2017, 2014, 2010, 2006, 2005, 2004, 2003, 2001, 2000, 1999, 1996, 1992, 1991, 1990, 1986, 1985, 1981, 1980, 1976, 1975, 1972, 1971, 1970, 1969, 1967, 1966, 1965, 1964, 1963, 1962, 1961, 1960, 1958, 1957, 1956, 1955, 1954, 1952, 1951, 1950, 1949, 1948, 1947, 1946, 1945, 1944, 1942, 1940, 1939, 1938, 1937, 1936, 1935, 1934, 1933, 1932, 1931, 1930, 1929, 1928, 1927, 1926, 1925, 1924, 1923, 1921, 1920
16238 RAYMER ST	2020, 2017, 2014, 2010, 2006, 2005, 2004, 2003, 2000, 1999, 1996, 1995, 1992, 1991, 1990, 1986, 1985, 1981, 1980, 1976, 1975, 1972, 1971, 1970, 1969, 1967, 1966, 1965, 1964, 1963, 1962, 1961, 1960, 1958, 1957, 1956, 1955, 1954, 1952, 1951, 1950, 1949, 1948, 1947, 1946, 1945, 1944, 1942, 1940, 1939, 1938, 1937, 1936, 1935, 1934, 1933, 1932, 1931, 1930, 1929, 1928, 1927, 1926, 1925, 1924, 1923, 1921, 1920
16238 RAYMER ST	2020, 2017, 2014, 2010, 2006, 2005, 2004, 2003, 2001, 2000, 1999, 1996, 1995, 1992, 1990, 1986, 1985, 1981, 1980, 1976, 1975, 1972, 1971, 1970, 1969, 1967, 1966, 1965, 1964, 1963, 1962, 1961, 1960, 1958, 1957, 1956, 1955, 1954, 1952, 1951, 1950, 1949, 1948, 1947, 1946, 1945, 1944, 1942, 1940, 1939, 1938, 1937, 1936, 1935, 1934, 1933, 1932, 1931, 1930, 1929, 1928, 1927, 1926, 1925, 1924, 1923, 1921, 1920
16238 RAYMER ST	2020, 2017, 2014, 2010, 2006, 2005, 2004, 2003, 2000, 1999, 1996, 1995, 1992, 1991, 1990, 1986, 1985, 1981, 1980, 1976, 1975, 1972, 1971, 1970, 1969, 1967, 1966, 1965, 1964, 1963, 1962, 1961, 1960, 1958, 1957, 1956, 1955, 1954, 1952, 1951, 1950, 1949, 1948, 1947, 1946, 1945, 1944, 1942, 1940, 1939, 1938, 1937, 1936, 1935, 1934, 1933, 1932, 1931, 1930, 1929, 1928, 1927, 1926, 1925, 1924, 1923, 1921, 1920
16238 RAYMER ST	2020, 2017, 2014, 2006, 2005, 2004, 2003, 2001, 2000, 1999, 1996, 1995, 1992, 1991, 1990, 1986, 1985, 1981, 1980, 1976, 1975, 1972, 1971, 1970, 1969, 1967, 1966, 1965, 1964, 1963, 1962, 1961, 1960, 1958, 1957, 1956, 1955, 1954, 1952, 1951, 1950, 1949, 1948, 1947, 1946, 1945, 1944, 1942, 1940, 1939, 1938, 1937, 1936, 1935, 1934, 1933, 1932, 1931, 1930, 1929, 1928, 1927, 1926, 1925, 1924, 1923, 1921, 1920

FINDINGS

Address Researched	Address Not Identified in Research Source
16238 RAYMER ST	2020, 2017, 2010, 2006, 2005, 2004, 2003, 2001, 2000, 1999, 1996, 1995, 1992, 1991, 1990, 1986, 1985, 1981, 1980, 1976, 1975, 1972, 1971, 1970, 1969, 1967, 1966, 1965, 1964, 1963, 1962, 1961, 1960, 1958, 1957, 1956, 1955, 1954, 1952, 1951, 1950, 1949, 1948, 1947, 1946, 1945, 1944, 1942, 1940, 1939, 1938, 1937, 1936, 1935, 1934, 1933, 1932, 1931, 1930, 1929, 1928, 1927, 1926, 1925, 1924, 1923, 1921, 1920
16238 RAYMER ST	2020, 2017, 2014, 2010, 2006, 2005, 2003, 2001, 2000, 1999, 1996, 1995, 1992, 1991, 1990, 1986, 1985, 1981, 1980, 1976, 1975, 1972, 1971, 1970, 1969, 1967, 1966, 1965, 1964, 1963, 1962, 1961, 1960, 1958, 1957, 1956, 1955, 1954, 1952, 1951, 1950, 1949, 1948, 1947, 1946, 1945, 1944, 1942, 1940, 1939, 1938, 1937, 1936, 1935, 1934, 1933, 1932, 1931, 1930, 1929, 1928, 1927, 1926, 1925, 1924, 1923, 1921, 1920
16238 RAYMER ST	2020, 2017, 2014, 2010, 2005, 2004, 2003, 2001, 2000, 1999, 1996, 1995, 1992, 1991, 1990, 1986, 1985, 1981, 1980, 1976, 1975, 1972, 1971, 1970, 1969, 1967, 1966, 1965, 1964, 1963, 1962, 1961, 1960, 1958, 1957, 1956, 1955, 1954, 1952, 1951, 1950, 1949, 1948, 1947, 1946, 1945, 1944, 1942, 1940, 1939, 1938, 1937, 1936, 1935, 1934, 1933, 1932, 1931, 1930, 1929, 1928, 1927, 1926, 1925, 1924, 1923, 1921, 1920
16238 RAYMER ST	2020, 2017, 2014, 2010, 2006, 2005, 2004, 2003, 2001, 2000, 1999, 1996, 1992, 1991, 1990, 1986, 1985, 1981, 1980, 1976, 1975, 1972, 1971, 1970, 1969, 1967, 1966, 1965, 1964, 1963, 1962, 1961, 1960, 1958, 1957, 1956, 1955, 1954, 1952, 1951, 1950, 1949, 1948, 1947, 1946, 1945, 1944, 1942, 1940, 1939, 1938, 1937, 1936, 1935, 1934, 1933, 1932, 1931, 1930, 1929, 1928, 1927, 1926, 1925, 1924, 1923, 1921, 1920
16238 RAYMER ST	2020, 2017, 2014, 2010, 2006, 2004, 2003, 2001, 2000, 1999, 1996, 1995, 1992, 1991, 1990, 1986, 1985, 1981, 1980, 1976, 1975, 1972, 1971, 1970, 1969, 1967, 1966, 1965, 1964, 1963, 1962, 1961, 1960, 1958, 1957, 1956, 1955, 1954, 1952, 1951, 1950, 1949, 1948, 1947, 1946, 1945, 1944, 1942, 1940, 1939, 1938, 1937, 1936, 1935, 1934, 1933, 1932, 1931, 1930, 1929, 1928, 1927, 1926, 1925, 1924, 1923, 1921, 1920
16238 RAYMER ST	2020, 2017, 2014, 2010, 2005, 2004, 2003, 2001, 2000, 1999, 1996, 1995, 1992, 1991, 1990, 1986, 1985, 1981, 1980, 1976, 1975, 1972, 1971, 1970, 1969, 1967, 1966, 1965, 1964, 1963, 1962, 1961, 1960, 1958, 1957, 1956, 1955, 1954, 1952, 1951, 1950, 1949, 1948, 1947, 1946, 1945, 1944, 1942, 1940, 1939, 1938, 1937, 1936, 1935, 1934, 1933, 1932, 1931, 1930, 1929, 1928, 1927, 1926, 1925, 1924, 1923, 1921, 1920
16238 RAYMER ST	2017, 2014, 2010, 2006, 2005, 2004, 2003, 2001, 2000, 1999, 1996, 1995, 1992, 1991, 1990, 1986, 1985, 1981, 1980, 1976, 1975, 1972, 1971, 1970, 1969, 1967, 1966, 1965, 1964, 1963, 1962, 1961, 1960, 1958, 1957, 1956, 1955, 1954, 1952, 1951, 1950, 1949, 1948, 1947, 1946, 1945, 1944, 1942, 1940, 1939, 1938, 1937, 1936, 1935, 1934, 1933, 1932, 1931, 1930, 1929, 1928, 1927, 1926, 1925, 1924, 1923, 1921, 1920
16238 RAYMER ST	2020, 2017, 2014, 2010, 2006, 2004, 2003, 2001, 2000, 1999, 1996, 1995, 1992, 1991, 1990, 1986, 1985, 1981, 1980, 1976, 1975, 1972, 1971, 1970, 1969, 1967, 1966, 1965, 1964, 1963, 1962, 1961, 1960, 1958, 1957, 1956, 1955, 1954, 1952, 1951, 1950, 1949, 1948, 1947, 1946, 1945, 1944, 1942, 1940, 1939, 1938, 1937, 1936, 1935, 1934, 1933, 1932, 1931, 1930, 1929, 1928, 1927, 1926, 1925, 1924, 1923, 1921, 1920
16238 RAYMER ST	2020, 2017, 2010, 2006, 2005, 2004, 2003, 2001, 2000, 1999, 1996, 1995, 1992, 1991, 1990, 1986, 1985, 1981, 1980, 1976, 1975, 1972, 1971, 1970, 1969, 1967, 1966, 1965, 1964, 1963, 1962, 1961, 1960, 1958, 1957, 1956, 1955, 1954, 1952, 1951, 1950, 1949, 1948, 1947, 1946, 1945, 1944, 1942, 1940, 1939, 1938, 1937, 1936, 1935, 1934, 1933, 1932, 1931, 1930, 1929, 1928, 1927, 1926, 1925, 1924, 1923, 1921, 1920

FINDINGS

Address Researched	Address Not Identified in Research Source
16238 RAYMER ST	2020, 2017, 2014, 2006, 2005, 2004, 2003, 2001, 2000, 1999, 1996, 1995, 1992, 1991, 1990, 1986, 1985, 1981, 1980, 1976, 1975, 1972, 1971, 1970, 1969, 1967, 1966, 1965, 1964, 1963, 1962, 1961, 1960, 1958, 1957, 1956, 1955, 1954, 1952, 1951, 1950, 1949, 1948, 1947, 1946, 1945, 1944, 1942, 1940, 1939, 1938, 1937, 1936, 1935, 1934, 1933, 1932, 1931, 1930, 1929, 1928, 1927, 1926, 1925, 1924, 1923, 1921, 1920
16238 RAYMER ST	2017, 2014, 2010, 2006, 2005, 2004, 2003, 2001, 2000, 1999, 1996, 1995, 1992, 1991, 1990, 1986, 1985, 1981, 1980, 1976, 1975, 1972, 1971, 1970, 1969, 1967, 1966, 1965, 1964, 1963, 1962, 1961, 1960, 1958, 1957, 1956, 1955, 1954, 1952, 1951, 1950, 1949, 1948, 1947, 1946, 1945, 1944, 1942, 1940, 1939, 1938, 1937, 1936, 1935, 1934, 1933, 1932, 1931, 1930, 1929, 1928, 1927, 1926, 1925, 1924, 1923, 1921, 1920
16238 Raymer Street	2020, 2017, 2014, 2010, 2006, 2005, 2004, 2003, 2001, 2000, 1999, 1996, 1995, 1992, 1991, 1990, 1986, 1985, 1981, 1980, 1976, 1975, 1972, 1971, 1970, 1969, 1967, 1966, 1965, 1964, 1963, 1962, 1961, 1960, 1958, 1957, 1956, 1955, 1954, 1952, 1951, 1950, 1949, 1948, 1947, 1946, 1945, 1944, 1942, 1940, 1939, 1938, 1937, 1936, 1935, 1934, 1933, 1932, 1931, 1930, 1929, 1928, 1927, 1926, 1925, 1924, 1923, 1921, 1920
16250 ROSCOE BLVD	2020, 2017, 2014, 2010, 2006, 2005, 2004, 2003, 2001, 2000, 1999, 1996, 1995, 1992, 1991, 1990, 1986, 1985, 1981, 1976, 1975, 1972, 1971, 1970, 1969, 1967, 1966, 1965, 1964, 1963, 1962, 1961, 1960, 1958, 1957, 1956, 1955, 1954, 1952, 1951, 1950, 1949, 1948, 1947, 1946, 1945, 1944, 1942, 1940, 1939, 1938, 1937, 1936, 1935, 1934, 1933, 1932, 1931, 1930, 1929, 1928, 1927, 1926, 1925, 1924, 1923, 1921, 1920
16250 ROSCOE BLVD	2020, 2017, 2014, 2010, 2006, 2005, 2004, 2003, 2001, 2000, 1999, 1996, 1995, 1992, 1991, 1990, 1986, 1985, 1981, 1976, 1975, 1972, 1971, 1970, 1969, 1967, 1966, 1965, 1964, 1963, 1962, 1961, 1960, 1958, 1957, 1956, 1955, 1954, 1952, 1951, 1950, 1949, 1948, 1947, 1946, 1945, 1944, 1942, 1940, 1939, 1938, 1937, 1936, 1935, 1934, 1933, 1932, 1931, 1930, 1929, 1928, 1927, 1926, 1925, 1924, 1923, 1921, 1920
16250 ROSCOE BLVD	2020, 2017, 2014, 2010, 2006, 2005, 2004, 2003, 2001, 2000, 1999, 1996, 1995, 1992, 1991, 1990, 1986, 1985, 1981, 1980, 1976, 1972, 1971, 1970, 1969, 1967, 1966, 1965, 1964, 1963, 1962, 1961, 1960, 1958, 1957, 1956, 1955, 1954, 1952, 1951, 1950, 1949, 1948, 1947, 1946, 1945, 1944, 1942, 1940, 1939, 1938, 1937, 1936, 1935, 1934, 1933, 1932, 1931, 1930, 1929, 1928, 1927, 1926, 1925, 1924, 1923, 1921, 1920
16250 ROSCOE BLVD	2020, 2017, 2014, 2010, 2006, 2005, 2004, 2003, 2001, 2000, 1999, 1996, 1995, 1992, 1991, 1990, 1986, 1985, 1981, 1980, 1976, 1975, 1972, 1971, 1970, 1969, 1967, 1966, 1965, 1964, 1963, 1961, 1960, 1958, 1957, 1956, 1955, 1954, 1952, 1951, 1950, 1949, 1948, 1947, 1946, 1945, 1944, 1942, 1940, 1939, 1938, 1937, 1936, 1935, 1934, 1933, 1932, 1931, 1930, 1929, 1928, 1927, 1926, 1925, 1924, 1923, 1921, 1920
16250 ROSCOE BLVD	2020, 2017, 2014, 2010, 2006, 2005, 2004, 2003, 2001, 2000, 1999, 1996, 1995, 1992, 1991, 1990, 1986, 1985, 1981, 1980, 1976, 1975, 1972, 1971, 1969, 1967, 1966, 1965, 1964, 1963, 1962, 1961, 1960, 1958, 1957, 1956, 1955, 1954, 1952, 1951, 1950, 1949, 1948, 1947, 1946, 1945, 1944, 1942, 1940, 1939, 1938, 1937, 1936, 1935, 1934, 1933, 1932, 1931, 1930, 1929, 1928, 1927, 1926, 1925, 1924, 1923, 1921, 1920
16250 ROSCOE BLVD	2020, 2017, 2014, 2010, 2006, 2005, 2004, 2003, 2001, 2000, 1999, 1996, 1995, 1992, 1991, 1990, 1986, 1985, 1981, 1980, 1976, 1975, 1972, 1971, 1969, 1967, 1966, 1965, 1964, 1963, 1962, 1961, 1960, 1958, 1957, 1956, 1955, 1954, 1952, 1951, 1950, 1949, 1948, 1947, 1946, 1945, 1944, 1942, 1940, 1939, 1938, 1937, 1936, 1935, 1934, 1933, 1932, 1931, 1930, 1929, 1928, 1927, 1926, 1925, 1924, 1923, 1921, 1920

FINDINGS

Address Researched	Address Not Identified in Research Source
16250 ROSCOE BLVD	2020, 2017, 2014, 2010, 2006, 2005, 2004, 2003, 2001, 2000, 1999, 1996, 1995, 1992, 1991, 1990, 1986, 1985, 1981, 1980, 1976, 1972, 1971, 1970, 1969, 1967, 1966, 1965, 1964, 1963, 1962, 1961, 1960, 1958, 1957, 1956, 1955, 1954, 1952, 1951, 1950, 1949, 1948, 1947, 1946, 1945, 1944, 1942, 1940, 1939, 1938, 1937, 1936, 1935, 1934, 1933, 1932, 1931, 1930, 1929, 1928, 1927, 1926, 1925, 1924, 1923, 1921, 1920
16250 ROSCOE BLVD	2020, 2017, 2014, 2010, 2006, 2005, 2004, 2003, 2001, 2000, 1999, 1996, 1995, 1992, 1991, 1990, 1986, 1985, 1981, 1980, 1976, 1975, 1972, 1971, 1970, 1969, 1967, 1966, 1965, 1964, 1963, 1961, 1960, 1958, 1957, 1956, 1955, 1954, 1952, 1951, 1950, 1949, 1948, 1947, 1946, 1945, 1944, 1942, 1940, 1939, 1938, 1937, 1936, 1935, 1934, 1933, 1932, 1931, 1930, 1929, 1928, 1927, 1926, 1925, 1924, 1923, 1921, 1920
16260 LINDBERGH ST	2020, 2017, 2014, 2010, 2006, 2004, 2003, 2001, 2000, 1999, 1996, 1995, 1992, 1991, 1990, 1986, 1985, 1981, 1980, 1976, 1975, 1972, 1971, 1970, 1969, 1967, 1966, 1965, 1964, 1963, 1962, 1961, 1960, 1958, 1957, 1956, 1955, 1954, 1952, 1951, 1950, 1949, 1948, 1947, 1946, 1945, 1944, 1942, 1940, 1939, 1938, 1937, 1936, 1935, 1934, 1933, 1932, 1931, 1930, 1929, 1928, 1927, 1926, 1925, 1924, 1923, 1921, 1920
16260 LINDBERGH ST	2020, 2017, 2014, 2010, 2006, 2005, 2004, 2003, 2001, 2000, 1999, 1996, 1995, 1991, 1990, 1986, 1985, 1981, 1980, 1976, 1975, 1972, 1971, 1970, 1969, 1967, 1966, 1965, 1964, 1963, 1962, 1961, 1960, 1958, 1957, 1956, 1955, 1954, 1952, 1951, 1950, 1949, 1948, 1947, 1946, 1945, 1944, 1942, 1940, 1939, 1938, 1937, 1936, 1935, 1934, 1933, 1932, 1931, 1930, 1929, 1928, 1927, 1926, 1925, 1924, 1923, 1921, 1920
16260 LINDBERGH ST	2020, 2017, 2014, 2010, 2006, 2005, 2004, 2003, 2001, 2000, 1999, 1996, 1992, 1991, 1990, 1986, 1985, 1981, 1980, 1976, 1975, 1972, 1971, 1970, 1969, 1967, 1966, 1965, 1964, 1963, 1962, 1961, 1960, 1958, 1957, 1956, 1955, 1954, 1952, 1951, 1950, 1949, 1948, 1947, 1946, 1945, 1944, 1942, 1940, 1939, 1938, 1937, 1936, 1935, 1934, 1933, 1932, 1931, 1930, 1929, 1928, 1927, 1926, 1925, 1924, 1923, 1921, 1920
16260 RAYMER	2020, 2017, 2014, 2010, 2006, 2005, 2004, 2003, 2001, 2000, 1999, 1996, 1995, 1992, 1991, 1990, 1985, 1981, 1980, 1976, 1975, 1972, 1971, 1970, 1969, 1967, 1966, 1965, 1964, 1963, 1962, 1961, 1960, 1958, 1957, 1956, 1955, 1954, 1952, 1951, 1950, 1949, 1948, 1947, 1946, 1945, 1944, 1942, 1940, 1939, 1938, 1937, 1936, 1935, 1934, 1933, 1932, 1931, 1930, 1929, 1928, 1927, 1926, 1925, 1924, 1923, 1921, 1920
16260 RAYMER	2020, 2017, 2014, 2010, 2006, 2005, 2004, 2003, 2001, 2000, 1999, 1996, 1995, 1992, 1991, 1990, 1985, 1981, 1980, 1976, 1975, 1972, 1971, 1970, 1969, 1967, 1966, 1965, 1964, 1963, 1962, 1961, 1960, 1958, 1957, 1956, 1955, 1954, 1952, 1951, 1950, 1949, 1948, 1947, 1946, 1945, 1944, 1942, 1940, 1939, 1938, 1937, 1936, 1935, 1934, 1933, 1932, 1931, 1930, 1929, 1928, 1927, 1926, 1925, 1924, 1923, 1921, 1920
16260 RAYMER ST	2020, 2017, 2014, 2010, 2006, 2005, 2004, 2003, 2001, 2000, 1999, 1996, 1995, 1992, 1991, 1990, 1986, 1981, 1980, 1976, 1975, 1972, 1971, 1970, 1969, 1967, 1966, 1965, 1964, 1963, 1962, 1961, 1960, 1958, 1957, 1956, 1955, 1954, 1952, 1951, 1950, 1949, 1948, 1947, 1946, 1945, 1944, 1942, 1940, 1939, 1938, 1937, 1936, 1935, 1934, 1933, 1932, 1931, 1930, 1929, 1928, 1927, 1926, 1925, 1924, 1923, 1921, 1920
16260 RAYMER ST	2020, 2017, 2014, 2010, 2006, 2005, 2004, 2003, 2001, 2000, 1999, 1996, 1995, 1992, 1990, 1986, 1985, 1981, 1980, 1976, 1975, 1972, 1971, 1970, 1969, 1967, 1966, 1965, 1964, 1963, 1962, 1961, 1960, 1958, 1957, 1956, 1955, 1954, 1952, 1951, 1950, 1949, 1948, 1947, 1946, 1945, 1944, 1942, 1940, 1939, 1938, 1937, 1936, 1935, 1934, 1933, 1932, 1931, 1930, 1929, 1928, 1927, 1926, 1925, 1924, 1923, 1921, 1920

FINDINGS

Address Researched	Address Not Identified in Research Source
16260 RAYMER ST	2020, 2017, 2014, 2010, 2006, 2005, 2004, 2003, 2001, 2000, 1999, 1996, 1995, 1992, 1991, 1990, 1986, 1985, 1981, 1976, 1975, 1972, 1971, 1970, 1969, 1967, 1966, 1965, 1964, 1963, 1962, 1961, 1960, 1958, 1957, 1956, 1955, 1954, 1952, 1951, 1950, 1949, 1948, 1947, 1946, 1945, 1944, 1942, 1940, 1939, 1938, 1937, 1936, 1935, 1934, 1933, 1932, 1931, 1930, 1929, 1928, 1927, 1926, 1925, 1924, 1923, 1921, 1920
16260 RAYMER ST	2020, 2017, 2014, 2010, 2006, 2005, 2004, 2003, 2001, 2000, 1999, 1996, 1995, 1992, 1991, 1990, 1986, 1981, 1980, 1976, 1975, 1972, 1971, 1970, 1969, 1967, 1966, 1965, 1964, 1963, 1962, 1961, 1960, 1958, 1957, 1956, 1955, 1954, 1952, 1951, 1950, 1949, 1948, 1947, 1946, 1945, 1944, 1942, 1940, 1939, 1938, 1937, 1936, 1935, 1934, 1933, 1932, 1931, 1930, 1929, 1928, 1927, 1926, 1925, 1924, 1923, 1921, 1920
16260 RAYMER ST	2020, 2017, 2014, 2010, 2006, 2005, 2004, 2003, 2001, 2000, 1999, 1996, 1995, 1992, 1991, 1990, 1986, 1985, 1981, 1976, 1975, 1972, 1971, 1970, 1969, 1967, 1966, 1965, 1964, 1963, 1962, 1961, 1960, 1958, 1957, 1956, 1955, 1954, 1952, 1951, 1950, 1949, 1948, 1947, 1946, 1945, 1944, 1942, 1940, 1939, 1938, 1937, 1936, 1935, 1934, 1933, 1932, 1931, 1930, 1929, 1928, 1927, 1926, 1925, 1924, 1923, 1921, 1920
16260 RAYMER ST	2020, 2017, 2014, 2010, 2006, 2005, 2004, 2003, 2001, 2000, 1999, 1996, 1995, 1991, 1990, 1986, 1985, 1981, 1980, 1976, 1975, 1972, 1971, 1970, 1969, 1967, 1966, 1965, 1964, 1963, 1962, 1961, 1960, 1958, 1957, 1956, 1955, 1954, 1952, 1951, 1950, 1949, 1948, 1947, 1946, 1945, 1944, 1942, 1940, 1939, 1938, 1937, 1936, 1935, 1934, 1933, 1932, 1931, 1930, 1929, 1928, 1927, 1926, 1925, 1924, 1923, 1921, 1920
16260 RAYMER ST	2020, 2017, 2014, 2010, 2006, 2005, 2004, 2003, 2001, 2000, 1999, 1996, 1995, 1992, 1990, 1986, 1985, 1981, 1980, 1976, 1975, 1972, 1971, 1970, 1969, 1967, 1966, 1965, 1964, 1963, 1962, 1961, 1960, 1958, 1957, 1956, 1955, 1954, 1952, 1951, 1950, 1949, 1948, 1947, 1946, 1945, 1944, 1942, 1940, 1939, 1938, 1937, 1936, 1935, 1934, 1933, 1932, 1931, 1930, 1929, 1928, 1927, 1926, 1925, 1924, 1923, 1921, 1920
16260 RAYMER ST	2020, 2017, 2014, 2010, 2006, 2005, 2004, 2003, 2000, 1999, 1996, 1995, 1992, 1991, 1990, 1986, 1985, 1981, 1980, 1976, 1975, 1972, 1971, 1970, 1969, 1967, 1966, 1965, 1964, 1963, 1962, 1961, 1960, 1958, 1957, 1956, 1955, 1954, 1952, 1951, 1950, 1949, 1948, 1947, 1946, 1945, 1944, 1942, 1940, 1939, 1938, 1937, 1936, 1935, 1934, 1933, 1932, 1931, 1930, 1929, 1928, 1927, 1926, 1925, 1924, 1923, 1921, 1920
16260 RAYMER ST	2020, 2017, 2014, 2010, 2006, 2005, 2004, 2003, 2001, 2000, 1999, 1996, 1992, 1991, 1990, 1986, 1985, 1981, 1980, 1976, 1975, 1972, 1971, 1970, 1969, 1967, 1966, 1965, 1964, 1963, 1962, 1961, 1960, 1958, 1957, 1956, 1955, 1954, 1952, 1951, 1950, 1949, 1948, 1947, 1946, 1945, 1944, 1942, 1940, 1939, 1938, 1937, 1936, 1935, 1934, 1933, 1932, 1931, 1930, 1929, 1928, 1927, 1926, 1925, 1924, 1923, 1921, 1920
16260 RAYMER ST	2020, 2017, 2014, 2010, 2006, 2004, 2003, 2001, 2000, 1999, 1996, 1995, 1992, 1991, 1990, 1986, 1985, 1981, 1980, 1976, 1975, 1972, 1971, 1970, 1969, 1967, 1966, 1965, 1964, 1963, 1962, 1961, 1960, 1958, 1957, 1956, 1955, 1954, 1952, 1951, 1950, 1949, 1948, 1947, 1946, 1945, 1944, 1942, 1940, 1939, 1938, 1937, 1936, 1935, 1934, 1933, 1932, 1931, 1930, 1929, 1928, 1927, 1926, 1925, 1924, 1923, 1921, 1920
16260 RAYMER ST	2020, 2017, 2014, 2010, 2006, 2005, 2004, 2003, 2001, 2000, 1999, 1996, 1995, 1991, 1990, 1986, 1985, 1981, 1980, 1976, 1975, 1972, 1971, 1970, 1969, 1967, 1966, 1965, 1964, 1963, 1962, 1961, 1960, 1958, 1957, 1956, 1955, 1954, 1952, 1951, 1950, 1949, 1948, 1947, 1946, 1945, 1944, 1942, 1940, 1939, 1938, 1937, 1936, 1935, 1934, 1933, 1932, 1931, 1930, 1929, 1928, 1927, 1926, 1925, 1924, 1923, 1921, 1920

FINDINGS

Address Researched	Address Not Identified in Research Source
16260 RAYMER ST	2020, 2017, 2014, 2010, 2006, 2005, 2004, 2003, 2001, 2000, 1999, 1996, 1992, 1991, 1990, 1986, 1985, 1981, 1980, 1976, 1975, 1972, 1971, 1970, 1969, 1967, 1966, 1965, 1964, 1963, 1962, 1961, 1960, 1958, 1957, 1956, 1955, 1954, 1952, 1951, 1950, 1949, 1948, 1947, 1946, 1945, 1944, 1942, 1940, 1939, 1938, 1937, 1936, 1935, 1934, 1933, 1932, 1931, 1930, 1929, 1928, 1927, 1926, 1925, 1924, 1923, 1921, 1920
16260 RAYMER ST	2020, 2017, 2014, 2010, 2005, 2004, 2003, 2001, 2000, 1999, 1996, 1995, 1992, 1991, 1990, 1986, 1985, 1981, 1980, 1976, 1975, 1972, 1971, 1970, 1969, 1967, 1966, 1965, 1964, 1963, 1962, 1961, 1960, 1958, 1957, 1956, 1955, 1954, 1952, 1951, 1950, 1949, 1948, 1947, 1946, 1945, 1944, 1942, 1940, 1939, 1938, 1937, 1936, 1935, 1934, 1933, 1932, 1931, 1930, 1929, 1928, 1927, 1926, 1925, 1924, 1923, 1921, 1920
16260 RAYMER ST	2020, 2017, 2010, 2006, 2005, 2004, 2003, 2001, 2000, 1999, 1996, 1995, 1992, 1991, 1990, 1986, 1985, 1981, 1980, 1976, 1975, 1972, 1971, 1970, 1969, 1967, 1966, 1965, 1964, 1963, 1962, 1961, 1960, 1958, 1957, 1956, 1955, 1954, 1952, 1951, 1950, 1949, 1948, 1947, 1946, 1945, 1944, 1942, 1940, 1939, 1938, 1937, 1936, 1935, 1934, 1933, 1932, 1931, 1930, 1929, 1928, 1927, 1926, 1925, 1924, 1923, 1921, 1920
16260 RAYMER ST	2020, 2017, 2014, 2006, 2005, 2004, 2003, 2001, 2000, 1999, 1996, 1995, 1992, 1991, 1990, 1986, 1985, 1981, 1980, 1976, 1975, 1972, 1971, 1970, 1969, 1967, 1966, 1965, 1964, 1963, 1962, 1961, 1960, 1958, 1957, 1956, 1955, 1954, 1952, 1951, 1950, 1949, 1948, 1947, 1946, 1945, 1944, 1942, 1940, 1939, 1938, 1937, 1936, 1935, 1934, 1933, 1932, 1931, 1930, 1929, 1928, 1927, 1926, 1925, 1924, 1923, 1921, 1920
16260 RAYMER ST	2020, 2017, 2014, 2010, 2006, 2005, 2004, 2003, 2000, 1999, 1996, 1995, 1992, 1991, 1990, 1986, 1985, 1981, 1980, 1976, 1975, 1972, 1971, 1970, 1969, 1967, 1966, 1965, 1964, 1963, 1962, 1961, 1960, 1958, 1957, 1956, 1955, 1954, 1952, 1951, 1950, 1949, 1948, 1947, 1946, 1945, 1944, 1942, 1940, 1939, 1938, 1937, 1936, 1935, 1934, 1933, 1932, 1931, 1930, 1929, 1928, 1927, 1926, 1925, 1924, 1923, 1921, 1920
16260 RAYMER ST	2017, 2014, 2010, 2006, 2005, 2004, 2003, 2001, 2000, 1999, 1996, 1995, 1992, 1991, 1990, 1986, 1985, 1981, 1980, 1976, 1975, 1972, 1971, 1970, 1969, 1967, 1966, 1965, 1964, 1963, 1962, 1961, 1960, 1958, 1957, 1956, 1955, 1954, 1952, 1951, 1950, 1949, 1948, 1947, 1946, 1945, 1944, 1942, 1940, 1939, 1938, 1937, 1936, 1935, 1934, 1933, 1932, 1931, 1930, 1929, 1928, 1927, 1926, 1925, 1924, 1923, 1921, 1920
16260 RAYMER ST	2020, 2017, 2014, 2006, 2005, 2004, 2003, 2001, 2000, 1999, 1996, 1995, 1992, 1991, 1990, 1986, 1985, 1981, 1980, 1976, 1975, 1972, 1971, 1970, 1969, 1967, 1966, 1965, 1964, 1963, 1962, 1961, 1960, 1958, 1957, 1956, 1955, 1954, 1952, 1951, 1950, 1949, 1948, 1947, 1946, 1945, 1944, 1942, 1940, 1939, 1938, 1937, 1936, 1935, 1934, 1933, 1932, 1931, 1930, 1929, 1928, 1927, 1926, 1925, 1924, 1923, 1921, 1920
16260 RAYMER ST	2020, 2017, 2010, 2006, 2005, 2004, 2003, 2001, 2000, 1999, 1996, 1995, 1992, 1991, 1990, 1986, 1985, 1981, 1980, 1976, 1975, 1972, 1971, 1970, 1969, 1967, 1966, 1965, 1964, 1963, 1962, 1961, 1960, 1958, 1957, 1956, 1955, 1954, 1952, 1951, 1950, 1949, 1948, 1947, 1946, 1945, 1944, 1942, 1940, 1939, 1938, 1937, 1936, 1935, 1934, 1933, 1932, 1931, 1930, 1929, 1928, 1927, 1926, 1925, 1924, 1923, 1921, 1920
16260 RAYMER ST	2020, 2017, 2014, 2010, 2006, 2004, 2003, 2001, 2000, 1999, 1996, 1995, 1992, 1991, 1990, 1986, 1985, 1981, 1980, 1976, 1975, 1972, 1971, 1970, 1969, 1967, 1966, 1965, 1964, 1963, 1962, 1961, 1960, 1958, 1957, 1956, 1955, 1954, 1952, 1951, 1950, 1949, 1948, 1947, 1946, 1945, 1944, 1942, 1940, 1939, 1938, 1937, 1936, 1935, 1934, 1933, 1932, 1931, 1930, 1929, 1928, 1927, 1926, 1925, 1924, 1923, 1921, 1920

FINDINGS

Address Researched	Address Not Identified in Research Source
16260 RAYMER ST	2017, 2014, 2010, 2006, 2005, 2004, 2003, 2001, 2000, 1999, 1996, 1995, 1992, 1991, 1990, 1986, 1985, 1981, 1980, 1976, 1975, 1972, 1971, 1970, 1969, 1967, 1966, 1965, 1964, 1963, 1962, 1961, 1960, 1958, 1957, 1956, 1955, 1954, 1952, 1951, 1950, 1949, 1948, 1947, 1946, 1945, 1944, 1942, 1940, 1939, 1938, 1937, 1936, 1935, 1934, 1933, 1932, 1931, 1930, 1929, 1928, 1927, 1926, 1925, 1924, 1923, 1921, 1920
16260 RAYMER ST	2020, 2017, 2014, 2010, 2005, 2004, 2003, 2001, 2000, 1999, 1996, 1995, 1992, 1991, 1990, 1986, 1985, 1981, 1980, 1976, 1975, 1972, 1971, 1970, 1969, 1967, 1966, 1965, 1964, 1963, 1962, 1961, 1960, 1958, 1957, 1956, 1955, 1954, 1952, 1951, 1950, 1949, 1948, 1947, 1946, 1945, 1944, 1942, 1940, 1939, 1938, 1937, 1936, 1935, 1934, 1933, 1932, 1931, 1930, 1929, 1928, 1927, 1926, 1925, 1924, 1923, 1921, 1920
16270 RAYMER ST	2020, 2017, 2014, 2010, 2005, 2004, 2003, 2001, 2000, 1999, 1996, 1995, 1992, 1991, 1990, 1986, 1985, 1981, 1980, 1976, 1975, 1972, 1971, 1970, 1969, 1967, 1966, 1965, 1964, 1963, 1962, 1961, 1960, 1958, 1957, 1956, 1955, 1954, 1952, 1951, 1950, 1949, 1948, 1947, 1946, 1945, 1944, 1942, 1940, 1939, 1938, 1937, 1936, 1935, 1934, 1933, 1932, 1931, 1930, 1929, 1928, 1927, 1926, 1925, 1924, 1923, 1921, 1920
16270 RAYMER ST	2017, 2014, 2010, 2006, 2005, 2004, 2003, 2001, 2000, 1999, 1996, 1995, 1992, 1991, 1990, 1986, 1985, 1981, 1980, 1976, 1975, 1972, 1971, 1970, 1969, 1967, 1966, 1965, 1964, 1963, 1962, 1961, 1960, 1958, 1957, 1956, 1955, 1954, 1952, 1951, 1950, 1949, 1948, 1947, 1946, 1945, 1944, 1942, 1940, 1939, 1938, 1937, 1936, 1935, 1934, 1933, 1932, 1931, 1930, 1929, 1928, 1927, 1926, 1925, 1924, 1923, 1921, 1920
16270 RAYMER ST	2020, 2017, 2014, 2010, 2006, 2004, 2003, 2001, 2000, 1999, 1996, 1995, 1992, 1991, 1990, 1986, 1985, 1981, 1980, 1976, 1975, 1972, 1971, 1970, 1969, 1967, 1966, 1965, 1964, 1963, 1962, 1961, 1960, 1958, 1957, 1956, 1955, 1954, 1952, 1951, 1950, 1949, 1948, 1947, 1946, 1945, 1944, 1942, 1940, 1939, 1938, 1937, 1936, 1935, 1934, 1933, 1932, 1931, 1930, 1929, 1928, 1927, 1926, 1925, 1924, 1923, 1921, 1920
16270 RAYMER ST	2020, 2017, 2014, 2006, 2005, 2004, 2003, 2001, 2000, 1999, 1996, 1995, 1992, 1991, 1990, 1986, 1985, 1981, 1980, 1976, 1975, 1972, 1971, 1970, 1969, 1967, 1966, 1965, 1964, 1963, 1962, 1961, 1960, 1958, 1957, 1956, 1955, 1954, 1952, 1951, 1950, 1949, 1948, 1947, 1946, 1945, 1944, 1942, 1940, 1939, 1938, 1937, 1936, 1935, 1934, 1933, 1932, 1931, 1930, 1929, 1928, 1927, 1926, 1925, 1924, 1923, 1921, 1920
16270 RAYMER ST	2017, 2014, 2010, 2006, 2005, 2004, 2003, 2001, 2000, 1999, 1996, 1995, 1992, 1991, 1990, 1986, 1985, 1981, 1980, 1976, 1975, 1972, 1971, 1970, 1969, 1967, 1966, 1965, 1964, 1963, 1962, 1961, 1960, 1958, 1957, 1956, 1955, 1954, 1952, 1951, 1950, 1949, 1948, 1947, 1946, 1945, 1944, 1942, 1940, 1939, 1938, 1937, 1936, 1935, 1934, 1933, 1932, 1931, 1930, 1929, 1928, 1927, 1926, 1925, 1924, 1923, 1921, 1920
16270 RAYMER ST	2020, 2017, 2014, 2006, 2005, 2004, 2003, 2001, 2000, 1999, 1996, 1995, 1992, 1991, 1990, 1986, 1985, 1981, 1980, 1976, 1975, 1972, 1971, 1970, 1969, 1967, 1966, 1965, 1964, 1963, 1962, 1961, 1960, 1958, 1957, 1956, 1955, 1954, 1952, 1951, 1950, 1949, 1948, 1947, 1946, 1945, 1944, 1942, 1940, 1939, 1938, 1937, 1936, 1935, 1934, 1933, 1932, 1931, 1930, 1929, 1928, 1927, 1926, 1925, 1924, 1923, 1921, 1920
16270 RAYMER ST	2020, 2017, 2014, 2010, 2006, 2005, 2003, 2001, 2000, 1999, 1996, 1995, 1992, 1991, 1990, 1986, 1985, 1981, 1980, 1976, 1975, 1972, 1971, 1970, 1969, 1967, 1966, 1965, 1964, 1963, 1962, 1961, 1960, 1958, 1957, 1956, 1955, 1954, 1952, 1951, 1950, 1949, 1948, 1947, 1946, 1945, 1944, 1942, 1940, 1939, 1938, 1937, 1936, 1935, 1934, 1933, 1932, 1931, 1930, 1929, 1928, 1927, 1926, 1925, 1924, 1923, 1921, 1920

FINDINGS

Address Researched	Address Not Identified in Research Source
16270 RAYMER ST	2020, 2017, 2014, 2010, 2005, 2004, 2003, 2001, 2000, 1999, 1996, 1995, 1992, 1991, 1990, 1986, 1985, 1981, 1980, 1976, 1975, 1972, 1971, 1970, 1969, 1967, 1966, 1965, 1964, 1963, 1962, 1961, 1960, 1958, 1957, 1956, 1955, 1954, 1952, 1951, 1950, 1949, 1948, 1947, 1946, 1945, 1944, 1942, 1940, 1939, 1938, 1937, 1936, 1935, 1934, 1933, 1932, 1931, 1930, 1929, 1928, 1927, 1926, 1925, 1924, 1923, 1921, 1920
16270 RAYMER ST	2020, 2017, 2014, 2010, 2006, 2005, 2004, 2003, 2001, 2000, 1999, 1996, 1992, 1991, 1990, 1986, 1985, 1981, 1980, 1976, 1975, 1972, 1971, 1970, 1969, 1967, 1966, 1965, 1964, 1963, 1962, 1961, 1960, 1958, 1957, 1956, 1955, 1954, 1952, 1951, 1950, 1949, 1948, 1947, 1946, 1945, 1944, 1942, 1940, 1939, 1938, 1937, 1936, 1935, 1934, 1933, 1932, 1931, 1930, 1929, 1928, 1927, 1926, 1925, 1924, 1923, 1921, 1920
16270 RAYMER ST	2020, 2017, 2014, 2010, 2006, 2005, 2004, 2003, 2001, 2000, 1999, 1996, 1995, 1991, 1990, 1986, 1985, 1981, 1980, 1976, 1975, 1972, 1971, 1970, 1969, 1967, 1966, 1965, 1964, 1963, 1962, 1961, 1960, 1958, 1957, 1956, 1955, 1954, 1952, 1951, 1950, 1949, 1948, 1947, 1946, 1945, 1944, 1942, 1940, 1939, 1938, 1937, 1936, 1935, 1934, 1933, 1932, 1931, 1930, 1929, 1928, 1927, 1926, 1925, 1924, 1923, 1921, 1920
16270 RAYMER ST	2020, 2017, 2014, 2010, 2006, 2004, 2003, 2001, 2000, 1999, 1996, 1995, 1992, 1991, 1990, 1986, 1985, 1981, 1980, 1976, 1975, 1972, 1971, 1970, 1969, 1967, 1966, 1965, 1964, 1963, 1962, 1961, 1960, 1958, 1957, 1956, 1955, 1954, 1952, 1951, 1950, 1949, 1948, 1947, 1946, 1945, 1944, 1942, 1940, 1939, 1938, 1937, 1936, 1935, 1934, 1933, 1932, 1931, 1930, 1929, 1928, 1927, 1926, 1925, 1924, 1923, 1921, 1920
16270 RAYMER ST	2020, 2017, 2014, 2010, 2006, 2005, 2004, 2003, 2001, 2000, 1999, 1996, 1992, 1991, 1990, 1986, 1985, 1981, 1980, 1976, 1975, 1972, 1971, 1970, 1969, 1967, 1966, 1965, 1964, 1963, 1962, 1961, 1960, 1958, 1957, 1956, 1955, 1954, 1952, 1951, 1950, 1949, 1948, 1947, 1946, 1945, 1944, 1942, 1940, 1939, 1938, 1937, 1936, 1935, 1934, 1933, 1932, 1931, 1930, 1929, 1928, 1927, 1926, 1925, 1924, 1923, 1921, 1920
16270 RAYMER ST	2020, 2017, 2014, 2010, 2006, 2005, 2004, 2003, 2001, 2000, 1999, 1996, 1995, 1992, 1990, 1986, 1985, 1981, 1980, 1976, 1975, 1972, 1971, 1970, 1969, 1967, 1966, 1965, 1964, 1963, 1962, 1961, 1960, 1958, 1957, 1956, 1955, 1954, 1952, 1951, 1950, 1949, 1948, 1947, 1946, 1945, 1944, 1942, 1940, 1939, 1938, 1937, 1936, 1935, 1934, 1933, 1932, 1931, 1930, 1929, 1928, 1927, 1926, 1925, 1924, 1923, 1921, 1920
16270 RAYMER ST	2020, 2017, 2014, 2010, 2006, 2005, 2004, 2003, 2001, 2000, 1999, 1996, 1995, 1991, 1990, 1986, 1985, 1981, 1980, 1976, 1975, 1972, 1971, 1970, 1969, 1967, 1966, 1965, 1964, 1963, 1962, 1961, 1960, 1958, 1957, 1956, 1955, 1954, 1952, 1951, 1950, 1949, 1948, 1947, 1946, 1945, 1944, 1942, 1940, 1939, 1938, 1937, 1936, 1935, 1934, 1933, 1932, 1931, 1930, 1929, 1928, 1927, 1926, 1925, 1924, 1923, 1921, 1920
16270 RAYMER ST	2020, 2017, 2014, 2010, 2006, 2005, 2004, 2003, 2001, 2000, 1999, 1996, 1995, 1992, 1991, 1990, 1986, 1985, 1981, 1976, 1975, 1972, 1971, 1970, 1969, 1967, 1966, 1965, 1964, 1963, 1962, 1961, 1960, 1958, 1957, 1956, 1955, 1954, 1952, 1951, 1950, 1949, 1948, 1947, 1946, 1945, 1944, 1942, 1940, 1939, 1938, 1937, 1936, 1935, 1934, 1933, 1932, 1931, 1930, 1929, 1928, 1927, 1926, 1925, 1924, 1923, 1921, 1920
16270 RAYMER ST	2020, 2017, 2014, 2010, 2006, 2005, 2004, 2003, 2001, 2000, 1999, 1996, 1995, 1992, 1991, 1990, 1986, 1985, 1981, 1980, 1976, 1975, 1972, 1971, 1970, 1969, 1967, 1966, 1965, 1964, 1963, 1962, 1961, 1960, 1958, 1957, 1956, 1955, 1954, 1952, 1951, 1950, 1949, 1948, 1947, 1946, 1945, 1944, 1942, 1940, 1939, 1938, 1937, 1936, 1935, 1934, 1933, 1932, 1931, 1930, 1929, 1928, 1927, 1926, 1925, 1924, 1923, 1921, 1920

FINDINGS

Address Researched	Address Not Identified in Research Source
16270 RAYMER ST	2020, 2017, 2014, 2010, 2006, 2005, 2003, 2001, 2000, 1999, 1996, 1995, 1992, 1991, 1990, 1986, 1985, 1981, 1980, 1976, 1975, 1972, 1971, 1970, 1969, 1967, 1966, 1965, 1964, 1963, 1962, 1961, 1960, 1958, 1957, 1956, 1955, 1954, 1952, 1951, 1950, 1949, 1948, 1947, 1946, 1945, 1944, 1942, 1940, 1939, 1938, 1937, 1936, 1935, 1934, 1933, 1932, 1931, 1930, 1929, 1928, 1927, 1926, 1925, 1924, 1923, 1921, 1920
16270 RAYMER ST	2020, 2017, 2014, 2010, 2006, 2005, 2004, 2003, 2001, 2000, 1999, 1996, 1995, 1992, 1990, 1986, 1985, 1981, 1980, 1976, 1975, 1972, 1971, 1970, 1969, 1967, 1966, 1965, 1964, 1963, 1962, 1961, 1960, 1958, 1957, 1956, 1955, 1954, 1952, 1951, 1950, 1949, 1948, 1947, 1946, 1945, 1944, 1942, 1940, 1939, 1938, 1937, 1936, 1935, 1934, 1933, 1932, 1931, 1930, 1929, 1928, 1927, 1926, 1925, 1924, 1923, 1921, 1920
16270 RAYMER ST	2020, 2017, 2014, 2010, 2006, 2005, 2004, 2003, 2001, 2000, 1999, 1996, 1995, 1992, 1991, 1990, 1986, 1985, 1981, 1980, 1976, 1972, 1971, 1970, 1969, 1967, 1966, 1965, 1964, 1963, 1962, 1961, 1960, 1958, 1957, 1956, 1955, 1954, 1952, 1951, 1950, 1949, 1948, 1947, 1946, 1945, 1944, 1942, 1940, 1939, 1938, 1937, 1936, 1935, 1934, 1933, 1932, 1931, 1930, 1929, 1928, 1927, 1926, 1925, 1924, 1923, 1921, 1920
16270 RAYMER ST	2020, 2017, 2014, 2010, 2006, 2005, 2004, 2003, 2001, 2000, 1999, 1996, 1995, 1992, 1991, 1990, 1986, 1985, 1981, 1980, 1976, 1972, 1971, 1970, 1969, 1967, 1966, 1965, 1964, 1963, 1962, 1961, 1960, 1958, 1957, 1956, 1955, 1954, 1952, 1951, 1950, 1949, 1948, 1947, 1946, 1945, 1944, 1942, 1940, 1939, 1938, 1937, 1936, 1935, 1934, 1933, 1932, 1931, 1930, 1929, 1928, 1927, 1926, 1925, 1924, 1923, 1921, 1920
16270 Raymer Street	2020, 2017, 2014, 2010, 2006, 2005, 2004, 2003, 2001, 2000, 1999, 1996, 1995, 1992, 1991, 1990, 1986, 1985, 1981, 1980, 1976, 1975, 1972, 1971, 1970, 1969, 1967, 1966, 1965, 1964, 1963, 1962, 1961, 1960, 1958, 1957, 1956, 1955, 1954, 1952, 1951, 1950, 1949, 1948, 1947, 1946, 1945, 1944, 1942, 1940, 1939, 1938, 1937, 1936, 1935, 1934, 1933, 1932, 1931, 1930, 1929, 1928, 1927, 1926, 1925, 1924, 1923, 1921, 1920
16300 DAILY CIR	2020, 2017, 2014, 2010, 2006, 2005, 2004, 2003, 2001, 2000, 1999, 1996, 1995, 1992, 1991, 1990, 1986, 1985, 1981, 1980, 1976, 1975, 1972, 1971, 1969, 1967, 1966, 1965, 1964, 1963, 1962, 1961, 1960, 1958, 1957, 1956, 1955, 1954, 1952, 1951, 1950, 1949, 1948, 1947, 1946, 1945, 1944, 1942, 1940, 1939, 1938, 1937, 1936, 1935, 1934, 1933, 1932, 1931, 1930, 1929, 1928, 1927, 1926, 1925, 1924, 1923, 1921, 1920
16300 DAILY CIR	2020, 2017, 2014, 2010, 2006, 2005, 2004, 2003, 2001, 2000, 1999, 1996, 1995, 1992, 1991, 1990, 1986, 1985, 1981, 1976, 1975, 1972, 1971, 1970, 1969, 1967, 1966, 1965, 1964, 1963, 1962, 1961, 1960, 1958, 1957, 1956, 1955, 1954, 1952, 1951, 1950, 1949, 1948, 1947, 1946, 1945, 1944, 1942, 1940, 1939, 1938, 1937, 1936, 1935, 1934, 1933, 1932, 1931, 1930, 1929, 1928, 1927, 1926, 1925, 1924, 1923, 1921, 1920
16300 DAILY CIR	2020, 2017, 2014, 2010, 2006, 2005, 2004, 2003, 2001, 2000, 1999, 1996, 1995, 1992, 1991, 1990, 1986, 1985, 1981, 1976, 1975, 1972, 1971, 1970, 1969, 1967, 1966, 1965, 1964, 1963, 1962, 1961, 1960, 1958, 1957, 1956, 1955, 1954, 1952, 1951, 1950, 1949, 1948, 1947, 1946, 1945, 1944, 1942, 1940, 1939, 1938, 1937, 1936, 1935, 1934, 1933, 1932, 1931, 1930, 1929, 1928, 1927, 1926, 1925, 1924, 1923, 1921, 1920
16300 DAILY CIR	2020, 2017, 2014, 2010, 2006, 2005, 2004, 2003, 2001, 2000, 1999, 1996, 1995, 1992, 1991, 1990, 1986, 1985, 1981, 1980, 1976, 1975, 1972, 1971, 1969, 1967, 1966, 1965, 1964, 1963, 1962, 1961, 1960, 1958, 1957, 1956, 1955, 1954, 1952, 1951, 1950, 1949, 1948, 1947, 1946, 1945, 1944, 1942, 1940, 1939, 1938, 1937, 1936, 1935, 1934, 1933, 1932, 1931, 1930, 1929, 1928, 1927, 1926, 1925, 1924, 1923, 1921, 1920

FINDINGS

Address Researched	Address Not Identified in Research Source
16300 DAILY DR	2020, 2017, 2014, 2010, 2006, 2005, 2004, 2003, 2001, 2000, 1999, 1996, 1995, 1992, 1991, 1990, 1986, 1985, 1981, 1980, 1976, 1975, 1972, 1970, 1969, 1967, 1966, 1965, 1964, 1963, 1962, 1961, 1960, 1958, 1957, 1956, 1955, 1954, 1952, 1951, 1950, 1949, 1948, 1947, 1946, 1945, 1944, 1942, 1940, 1939, 1938, 1937, 1936, 1935, 1934, 1933, 1932, 1931, 1930, 1929, 1928, 1927, 1926, 1925, 1924, 1923, 1921, 1920
16300 DAILY DR	2020, 2017, 2014, 2010, 2006, 2005, 2004, 2003, 2001, 2000, 1999, 1996, 1995, 1992, 1991, 1990, 1986, 1985, 1981, 1980, 1976, 1972, 1971, 1970, 1969, 1967, 1966, 1965, 1964, 1963, 1962, 1961, 1960, 1958, 1957, 1956, 1955, 1954, 1952, 1951, 1950, 1949, 1948, 1947, 1946, 1945, 1944, 1942, 1940, 1939, 1938, 1937, 1936, 1935, 1934, 1933, 1932, 1931, 1930, 1929, 1928, 1927, 1926, 1925, 1924, 1923, 1921, 1920
16300 DAILY DR	2020, 2017, 2014, 2010, 2006, 2005, 2004, 2003, 2001, 2000, 1999, 1996, 1995, 1992, 1991, 1990, 1986, 1985, 1980, 1976, 1975, 1972, 1971, 1970, 1969, 1967, 1966, 1965, 1964, 1963, 1962, 1961, 1960, 1958, 1957, 1956, 1955, 1954, 1952, 1951, 1950, 1949, 1948, 1947, 1946, 1945, 1944, 1942, 1940, 1939, 1938, 1937, 1936, 1935, 1934, 1933, 1932, 1931, 1930, 1929, 1928, 1927, 1926, 1925, 1924, 1923, 1921, 1920
16300 DAILY DR	2020, 2017, 2014, 2010, 2006, 2005, 2004, 2003, 2001, 2000, 1999, 1996, 1995, 1992, 1991, 1990, 1986, 1985, 1981, 1980, 1976, 1972, 1971, 1970, 1969, 1967, 1966, 1965, 1964, 1963, 1962, 1961, 1960, 1958, 1957, 1956, 1955, 1954, 1952, 1951, 1950, 1949, 1948, 1947, 1946, 1945, 1944, 1942, 1940, 1939, 1938, 1937, 1936, 1935, 1934, 1933, 1932, 1931, 1930, 1929, 1928, 1927, 1926, 1925, 1924, 1923, 1921, 1920
16300 DAILY DR	2020, 2017, 2014, 2010, 2006, 2005, 2003, 2001, 2000, 1999, 1996, 1995, 1992, 1991, 1990, 1986, 1985, 1981, 1980, 1976, 1975, 1972, 1971, 1970, 1969, 1967, 1966, 1965, 1964, 1963, 1962, 1961, 1960, 1958, 1957, 1956, 1955, 1954, 1952, 1951, 1950, 1949, 1948, 1947, 1946, 1945, 1944, 1942, 1940, 1939, 1938, 1937, 1936, 1935, 1934, 1933, 1932, 1931, 1930, 1929, 1928, 1927, 1926, 1925, 1924, 1923, 1921, 1920
16300 DAILY DR	2020, 2017, 2014, 2010, 2006, 2005, 2004, 2003, 2001, 2000, 1999, 1996, 1995, 1992, 1991, 1990, 1986, 1985, 1981, 1980, 1976, 1975, 1972, 1971, 1970, 1969, 1967, 1966, 1965, 1964, 1963, 1962, 1961, 1960, 1958, 1957, 1956, 1955, 1954, 1952, 1951, 1950, 1949, 1948, 1947, 1946, 1945, 1944, 1942, 1940, 1939, 1938, 1937, 1936, 1935, 1934, 1933, 1932, 1931, 1930, 1929, 1928, 1927, 1926, 1925, 1924, 1923, 1921, 1920
16300 DAILY DR	2020, 2017, 2014, 2010, 2006, 2005, 2004, 2003, 2001, 2000, 1999, 1996, 1995, 1992, 1991, 1990, 1986, 1985, 1981, 1980, 1976, 1975, 1972, 1971, 1970, 1969, 1967, 1966, 1965, 1964, 1963, 1962, 1961, 1960, 1958, 1957, 1956, 1955, 1954, 1952, 1951, 1950, 1949, 1948, 1947, 1946, 1945, 1944, 1942, 1940, 1939, 1938, 1937, 1936, 1935, 1934, 1933, 1932, 1931, 1930, 1929, 1928, 1927, 1926, 1925, 1924, 1923, 1921, 1920
16300 DAILY DR	2020, 2017, 2014, 2010, 2006, 2005, 2004, 2003, 2001, 2000, 1999, 1996, 1995, 1992, 1991, 1990, 1986, 1985, 1981, 1980, 1976, 1975, 1972, 1970, 1969, 1967, 1966, 1965, 1964, 1963, 1962, 1961, 1960, 1958, 1957, 1956, 1955, 1954, 1952, 1951, 1950, 1949, 1948, 1947, 1946, 1945, 1944, 1942, 1940, 1939, 1938, 1937, 1936, 1935, 1934, 1933, 1932, 1931, 1930, 1929, 1928, 1927, 1926, 1925, 1924, 1923, 1921, 1920

FINDINGS

Address Researched	Address Not Identified in Research Source
16300 DAILY DR	2020, 2017, 2014, 2010, 2006, 2005, 2004, 2003, 2001, 2000, 1999, 1996, 1995, 1992, 1991, 1990, 1985, 1981, 1980, 1976, 1975, 1972, 1971, 1970, 1969, 1967, 1966, 1965, 1964, 1963, 1962, 1961, 1960, 1958, 1957, 1956, 1955, 1954, 1952, 1951, 1950, 1949, 1948, 1947, 1946, 1945, 1944, 1942, 1940, 1939, 1938, 1937, 1936, 1935, 1934, 1933, 1932, 1931, 1930, 1929, 1928, 1927, 1926, 1925, 1924, 1923, 1921, 1920
16300 DAILY DR	2020, 2017, 2014, 2010, 2006, 2005, 2004, 2003, 2001, 2000, 1999, 1996, 1995, 1992, 1991, 1990, 1986, 1985, 1980, 1976, 1975, 1972, 1971, 1970, 1969, 1967, 1966, 1965, 1964, 1963, 1962, 1961, 1960, 1958, 1957, 1956, 1955, 1954, 1952, 1951, 1950, 1949, 1948, 1947, 1946, 1945, 1944, 1942, 1940, 1939, 1938, 1937, 1936, 1935, 1934, 1933, 1932, 1931, 1930, 1929, 1928, 1927, 1926, 1925, 1924, 1923, 1921, 1920
16300 DAILY DR	2020, 2017, 2014, 2010, 2006, 2005, 2004, 2003, 2001, 2000, 1999, 1996, 1995, 1992, 1991, 1990, 1986, 1981, 1980, 1976, 1975, 1972, 1971, 1970, 1969, 1967, 1966, 1965, 1964, 1963, 1962, 1961, 1960, 1958, 1957, 1956, 1955, 1954, 1952, 1951, 1950, 1949, 1948, 1947, 1946, 1945, 1944, 1942, 1940, 1939, 1938, 1937, 1936, 1935, 1934, 1933, 1932, 1931, 1930, 1929, 1928, 1927, 1926, 1925, 1924, 1923, 1921, 1920
16300 DAILY DR	2020, 2017, 2014, 2010, 2006, 2005, 2004, 2003, 2001, 2000, 1999, 1996, 1995, 1992, 1990, 1986, 1985, 1981, 1980, 1976, 1975, 1972, 1971, 1970, 1969, 1967, 1966, 1965, 1964, 1963, 1962, 1961, 1960, 1958, 1957, 1956, 1955, 1954, 1952, 1951, 1950, 1949, 1948, 1947, 1946, 1945, 1944, 1942, 1940, 1939, 1938, 1937, 1936, 1935, 1934, 1933, 1932, 1931, 1930, 1929, 1928, 1927, 1926, 1925, 1924, 1923, 1921, 1920
16300 DAILY DR	2020, 2017, 2014, 2010, 2006, 2005, 2004, 2003, 2001, 2000, 1999, 1996, 1995, 1992, 1991, 1986, 1985, 1981, 1980, 1976, 1975, 1972, 1971, 1970, 1969, 1967, 1966, 1965, 1964, 1963, 1962, 1961, 1960, 1958, 1957, 1956, 1955, 1954, 1952, 1951, 1950, 1949, 1948, 1947, 1946, 1945, 1944, 1942, 1940, 1939, 1938, 1937, 1936, 1935, 1934, 1933, 1932, 1931, 1930, 1929, 1928, 1927, 1926, 1925, 1924, 1923, 1921, 1920
16300 DAILY DR	2020, 2017, 2014, 2010, 2006, 2005, 2004, 2003, 2001, 2000, 1999, 1996, 1995, 1991, 1990, 1986, 1985, 1981, 1980, 1976, 1975, 1972, 1971, 1970, 1969, 1967, 1966, 1965, 1964, 1963, 1962, 1961, 1960, 1958, 1957, 1956, 1955, 1954, 1952, 1951, 1950, 1949, 1948, 1947, 1946, 1945, 1944, 1942, 1940, 1939, 1938, 1937, 1936, 1935, 1934, 1933, 1932, 1931, 1930, 1929, 1928, 1927, 1926, 1925, 1924, 1923, 1921, 1920
16300 DAILY DR	2020, 2017, 2014, 2010, 2006, 2005, 2004, 2003, 2001, 2000, 1999, 1996, 1992, 1991, 1990, 1986, 1985, 1981, 1980, 1976, 1975, 1972, 1971, 1970, 1969, 1967, 1966, 1965, 1964, 1963, 1962, 1961, 1960, 1958, 1957, 1956, 1955, 1954, 1952, 1951, 1950, 1949, 1948, 1947, 1946, 1945, 1944, 1942, 1940, 1939, 1938, 1937, 1936, 1935, 1934, 1933, 1932, 1931, 1930, 1929, 1928, 1927, 1926, 1925, 1924, 1923, 1921, 1920
16300 DAILY DR	2020, 2017, 2014, 2010, 2006, 2005, 2004, 2003, 2000, 1999, 1996, 1995, 1992, 1991, 1990, 1986, 1985, 1981, 1980, 1976, 1975, 1972, 1971, 1970, 1969, 1967, 1966, 1965, 1964, 1963, 1962, 1961, 1960, 1958, 1957, 1956, 1955, 1954, 1952, 1951, 1950, 1949, 1948, 1947, 1946, 1945, 1944, 1942, 1940, 1939, 1938, 1937, 1936, 1935, 1934, 1933, 1932, 1931, 1930, 1929, 1928, 1927, 1926, 1925, 1924, 1923, 1921, 1920
16300 DAILY DR	2017, 2014, 2010, 2006, 2005, 2004, 2003, 2001, 2000, 1999, 1996, 1995, 1992, 1991, 1990, 1986, 1985, 1981, 1980, 1976, 1975, 1972, 1971, 1970, 1969, 1967, 1966, 1965, 1964, 1963, 1962, 1961, 1960, 1958, 1957, 1956, 1955, 1954, 1952, 1951, 1950, 1949, 1948, 1947, 1946, 1945, 1944, 1942, 1940, 1939, 1938, 1937, 1936, 1935, 1934, 1933, 1932, 1931, 1930, 1929, 1928, 1927, 1926, 1925, 1924, 1923, 1921, 1920

FINDINGS

Address Researched	Address Not Identified in Research Source
16300 DAILY DR	2020, 2017, 2014, 2010, 2006, 2004, 2003, 2001, 2000, 1999, 1996, 1995, 1992, 1991, 1990, 1986, 1985, 1981, 1980, 1976, 1975, 1972, 1971, 1970, 1969, 1967, 1966, 1965, 1964, 1963, 1962, 1961, 1960, 1958, 1957, 1956, 1955, 1954, 1952, 1951, 1950, 1949, 1948, 1947, 1946, 1945, 1944, 1942, 1940, 1939, 1938, 1937, 1936, 1935, 1934, 1933, 1932, 1931, 1930, 1929, 1928, 1927, 1926, 1925, 1924, 1923, 1921, 1920
16300 DAILY DR	2017, 2014, 2010, 2006, 2005, 2004, 2003, 2001, 2000, 1999, 1996, 1995, 1992, 1991, 1990, 1986, 1985, 1981, 1980, 1976, 1975, 1972, 1971, 1970, 1969, 1967, 1966, 1965, 1964, 1963, 1962, 1961, 1960, 1958, 1957, 1956, 1955, 1954, 1952, 1951, 1950, 1949, 1948, 1947, 1946, 1945, 1944, 1942, 1940, 1939, 1938, 1937, 1936, 1935, 1934, 1933, 1932, 1931, 1930, 1929, 1928, 1927, 1926, 1925, 1924, 1923, 1921, 1920
16300 DAILY DR	2020, 2017, 2014, 2010, 2006, 2005, 2004, 2003, 2001, 2000, 1999, 1996, 1995, 1992, 1990, 1986, 1985, 1981, 1980, 1976, 1975, 1972, 1971, 1970, 1969, 1967, 1966, 1965, 1964, 1963, 1962, 1961, 1960, 1958, 1957, 1956, 1955, 1954, 1952, 1951, 1950, 1949, 1948, 1947, 1946, 1945, 1944, 1942, 1940, 1939, 1938, 1937, 1936, 1935, 1934, 1933, 1932, 1931, 1930, 1929, 1928, 1927, 1926, 1925, 1924, 1923, 1921, 1920
16300 DAILY DR	2020, 2017, 2014, 2010, 2006, 2004, 2003, 2001, 2000, 1999, 1996, 1995, 1992, 1991, 1990, 1986, 1985, 1981, 1980, 1976, 1975, 1972, 1971, 1970, 1969, 1967, 1966, 1965, 1964, 1963, 1962, 1961, 1960, 1958, 1957, 1956, 1955, 1954, 1952, 1951, 1950, 1949, 1948, 1947, 1946, 1945, 1944, 1942, 1940, 1939, 1938, 1937, 1936, 1935, 1934, 1933, 1932, 1931, 1930, 1929, 1928, 1927, 1926, 1925, 1924, 1923, 1921, 1920
16300 DAILY DR	2020, 2017, 2014, 2010, 2006, 2005, 2004, 2003, 2001, 2000, 1999, 1996, 1995, 1991, 1990, 1986, 1985, 1981, 1980, 1976, 1975, 1972, 1971, 1970, 1969, 1967, 1966, 1965, 1964, 1963, 1962, 1961, 1960, 1958, 1957, 1956, 1955, 1954, 1952, 1951, 1950, 1949, 1948, 1947, 1946, 1945, 1944, 1942, 1940, 1939, 1938, 1937, 1936, 1935, 1934, 1933, 1932, 1931, 1930, 1929, 1928, 1927, 1926, 1925, 1924, 1923, 1921, 1920
16300 DAILY DR	2020, 2017, 2014, 2010, 2006, 2005, 2004, 2003, 2001, 2000, 1999, 1996, 1992, 1991, 1990, 1986, 1985, 1981, 1980, 1976, 1975, 1972, 1971, 1970, 1969, 1967, 1966, 1965, 1964, 1963, 1962, 1961, 1960, 1958, 1957, 1956, 1955, 1954, 1952, 1951, 1950, 1949, 1948, 1947, 1946, 1945, 1944, 1942, 1940, 1939, 1938, 1937, 1936, 1935, 1934, 1933, 1932, 1931, 1930, 1929, 1928, 1927, 1926, 1925, 1924, 1923, 1921, 1920
16300 DAILY DR	2020, 2017, 2014, 2010, 2006, 2005, 2003, 2001, 2000, 1999, 1996, 1995, 1992, 1991, 1990, 1986, 1985, 1981, 1980, 1976, 1975, 1972, 1971, 1970, 1969, 1967, 1966, 1965, 1964, 1963, 1962, 1961, 1960, 1958, 1957, 1956, 1955, 1954, 1952, 1951, 1950, 1949, 1948, 1947, 1946, 1945, 1944, 1942, 1940, 1939, 1938, 1937, 1936, 1935, 1934, 1933, 1932, 1931, 1930, 1929, 1928, 1927, 1926, 1925, 1924, 1923, 1921, 1920
16300 DAILY DR	2020, 2017, 2014, 2010, 2006, 2005, 2004, 2003, 2000, 1999, 1996, 1995, 1992, 1991, 1990, 1986, 1985, 1981, 1980, 1976, 1975, 1972, 1971, 1970, 1969, 1967, 1966, 1965, 1964, 1963, 1962, 1961, 1960, 1958, 1957, 1956, 1955, 1954, 1952, 1951, 1950, 1949, 1948, 1947, 1946, 1945, 1944, 1942, 1940, 1939, 1938, 1937, 1936, 1935, 1934, 1933, 1932, 1931, 1930, 1929, 1928, 1927, 1926, 1925, 1924, 1923, 1921, 1920
16300 LINDBERGH ST	2020, 2017, 2014, 2006, 2005, 2004, 2003, 2001, 2000, 1999, 1996, 1995, 1992, 1991, 1990, 1986, 1985, 1981, 1980, 1976, 1975, 1972, 1971, 1970, 1969, 1967, 1966, 1965, 1964, 1963, 1962, 1961, 1960, 1958, 1957, 1956, 1955, 1954, 1952, 1951, 1950, 1949, 1948, 1947, 1946, 1945, 1944, 1942, 1940, 1939, 1938, 1937, 1936, 1935, 1934, 1933, 1932, 1931, 1930, 1929, 1928, 1927, 1926, 1925, 1924, 1923, 1921, 1920

FINDINGS

Address Researched	Address Not Identified in Research Source
16300 LINDBERGH ST	2020, 2017, 2010, 2006, 2005, 2004, 2003, 2001, 2000, 1999, 1996, 1995, 1992, 1991, 1990, 1986, 1985, 1981, 1980, 1976, 1975, 1972, 1971, 1970, 1969, 1967, 1966, 1965, 1964, 1963, 1962, 1961, 1960, 1958, 1957, 1956, 1955, 1954, 1952, 1951, 1950, 1949, 1948, 1947, 1946, 1945, 1944, 1942, 1940, 1939, 1938, 1937, 1936, 1935, 1934, 1933, 1932, 1931, 1930, 1929, 1928, 1927, 1926, 1925, 1924, 1923, 1921, 1920
16300 LINDBERGH ST	2020, 2017, 2014, 2010, 2006, 2004, 2003, 2001, 2000, 1999, 1996, 1995, 1992, 1991, 1990, 1986, 1985, 1981, 1980, 1976, 1975, 1972, 1971, 1970, 1969, 1967, 1966, 1965, 1964, 1963, 1962, 1961, 1960, 1958, 1957, 1956, 1955, 1954, 1952, 1951, 1950, 1949, 1948, 1947, 1946, 1945, 1944, 1942, 1940, 1939, 1938, 1937, 1936, 1935, 1934, 1933, 1932, 1931, 1930, 1929, 1928, 1927, 1926, 1925, 1924, 1923, 1921, 1920
16300 LINDBERGH ST	2017, 2014, 2010, 2006, 2005, 2004, 2003, 2001, 2000, 1999, 1996, 1995, 1992, 1991, 1990, 1986, 1985, 1981, 1980, 1976, 1975, 1972, 1971, 1970, 1969, 1967, 1966, 1965, 1964, 1963, 1962, 1961, 1960, 1958, 1957, 1956, 1955, 1954, 1952, 1951, 1950, 1949, 1948, 1947, 1946, 1945, 1944, 1942, 1940, 1939, 1938, 1937, 1936, 1935, 1934, 1933, 1932, 1931, 1930, 1929, 1928, 1927, 1926, 1925, 1924, 1923, 1921, 1920
16300 LINDBERGH ST	2020, 2017, 2014, 2010, 2006, 2005, 2004, 2003, 2001, 2000, 1999, 1996, 1992, 1991, 1990, 1986, 1985, 1981, 1980, 1976, 1975, 1972, 1971, 1970, 1969, 1967, 1966, 1965, 1964, 1963, 1962, 1961, 1960, 1958, 1957, 1956, 1955, 1954, 1952, 1951, 1950, 1949, 1948, 1947, 1946, 1945, 1944, 1942, 1940, 1939, 1938, 1937, 1936, 1935, 1934, 1933, 1932, 1931, 1930, 1929, 1928, 1927, 1926, 1925, 1924, 1923, 1921, 1920
16300 LINDBERGH ST	2020, 2017, 2014, 2010, 2006, 2005, 2004, 2003, 2001, 2000, 1999, 1996, 1995, 1991, 1990, 1986, 1985, 1981, 1980, 1976, 1975, 1972, 1971, 1970, 1969, 1967, 1966, 1965, 1964, 1963, 1962, 1961, 1960, 1958, 1957, 1956, 1955, 1954, 1952, 1951, 1950, 1949, 1948, 1947, 1946, 1945, 1944, 1942, 1940, 1939, 1938, 1937, 1936, 1935, 1934, 1933, 1932, 1931, 1930, 1929, 1928, 1927, 1926, 1925, 1924, 1923, 1921, 1920
16300 RAYMER ST	2020, 2017, 2014, 2010, 2006, 2005, 2004, 2003, 2001, 2000, 1999, 1996, 1995, 1992, 1991, 1990, 1986, 1981, 1980, 1976, 1975, 1972, 1971, 1970, 1969, 1967, 1966, 1965, 1964, 1963, 1962, 1961, 1960, 1958, 1957, 1956, 1955, 1954, 1952, 1951, 1950, 1949, 1948, 1947, 1946, 1945, 1944, 1942, 1940, 1939, 1938, 1937, 1936, 1935, 1934, 1933, 1932, 1931, 1930, 1929, 1928, 1927, 1926, 1925, 1924, 1923, 1921, 1920
16300 RAYMER ST	2020, 2017, 2014, 2010, 2006, 2005, 2004, 2003, 2001, 2000, 1999, 1996, 1995, 1991, 1990, 1986, 1985, 1981, 1980, 1976, 1975, 1972, 1971, 1970, 1969, 1967, 1966, 1965, 1964, 1963, 1962, 1961, 1960, 1958, 1957, 1956, 1955, 1954, 1952, 1951, 1950, 1949, 1948, 1947, 1946, 1945, 1944, 1942, 1940, 1939, 1938, 1937, 1936, 1935, 1934, 1933, 1932, 1931, 1930, 1929, 1928, 1927, 1926, 1925, 1924, 1923, 1921, 1920
16300 RAYMER ST	2020, 2017, 2014, 2010, 2006, 2005, 2004, 2003, 2001, 2000, 1999, 1996, 1995, 1992, 1990, 1986, 1985, 1981, 1980, 1976, 1975, 1972, 1971, 1970, 1969, 1967, 1966, 1965, 1964, 1963, 1962, 1961, 1960, 1958, 1957, 1956, 1955, 1954, 1952, 1951, 1950, 1949, 1948, 1947, 1946, 1945, 1944, 1942, 1940, 1939, 1938, 1937, 1936, 1935, 1934, 1933, 1932, 1931, 1930, 1929, 1928, 1927, 1926, 1925, 1924, 1923, 1921, 1920
16300 RAYMER ST	2020, 2017, 2014, 2010, 2006, 2005, 2004, 2003, 2000, 1999, 1996, 1995, 1992, 1991, 1990, 1986, 1985, 1981, 1980, 1976, 1975, 1972, 1971, 1970, 1969, 1967, 1966, 1965, 1964, 1963, 1962, 1961, 1960, 1958, 1957, 1956, 1955, 1954, 1952, 1951, 1950, 1949, 1948, 1947, 1946, 1945, 1944, 1942, 1940, 1939, 1938, 1937, 1936, 1935, 1934, 1933, 1932, 1931, 1930, 1929, 1928, 1927, 1926, 1925, 1924, 1923, 1921, 1920

FINDINGS

Address Researched	Address Not Identified in Research Source
16300 RAYMER ST	2020, 2017, 2014, 2010, 2006, 2005, 2004, 2003, 2001, 2000, 1999, 1996, 1992, 1991, 1990, 1986, 1985, 1981, 1980, 1976, 1975, 1972, 1971, 1970, 1969, 1967, 1966, 1965, 1964, 1963, 1962, 1961, 1960, 1958, 1957, 1956, 1955, 1954, 1952, 1951, 1950, 1949, 1948, 1947, 1946, 1945, 1944, 1942, 1940, 1939, 1938, 1937, 1936, 1935, 1934, 1933, 1932, 1931, 1930, 1929, 1928, 1927, 1926, 1925, 1924, 1923, 1921, 1920
16300 RAYMER ST	2020, 2017, 2014, 2010, 2006, 2005, 2004, 2003, 2001, 2000, 1999, 1996, 1995, 1992, 1991, 1990, 1986, 1985, 1981, 1980, 1976, 1972, 1971, 1970, 1969, 1967, 1966, 1965, 1964, 1963, 1962, 1961, 1960, 1958, 1957, 1956, 1955, 1954, 1952, 1951, 1950, 1949, 1948, 1947, 1946, 1945, 1944, 1942, 1940, 1939, 1938, 1937, 1936, 1935, 1934, 1933, 1932, 1931, 1930, 1929, 1928, 1927, 1926, 1925, 1924, 1923, 1921, 1920
16300 RAYMER ST	2020, 2017, 2014, 2010, 2006, 2005, 2004, 2003, 2001, 2000, 1999, 1996, 1995, 1992, 1991, 1990, 1986, 1981, 1980, 1976, 1975, 1972, 1971, 1970, 1969, 1967, 1966, 1965, 1964, 1963, 1962, 1961, 1960, 1958, 1957, 1956, 1955, 1954, 1952, 1951, 1950, 1949, 1948, 1947, 1946, 1945, 1944, 1942, 1940, 1939, 1938, 1937, 1936, 1935, 1934, 1933, 1932, 1931, 1930, 1929, 1928, 1927, 1926, 1925, 1924, 1923, 1921, 1920
16300 RAYMER ST	2020, 2017, 2014, 2010, 2006, 2005, 2004, 2003, 2001, 2000, 1999, 1996, 1995, 1992, 1990, 1986, 1985, 1981, 1980, 1976, 1975, 1972, 1971, 1970, 1969, 1967, 1966, 1965, 1964, 1963, 1962, 1961, 1960, 1958, 1957, 1956, 1955, 1954, 1952, 1951, 1950, 1949, 1948, 1947, 1946, 1945, 1944, 1942, 1940, 1939, 1938, 1937, 1936, 1935, 1934, 1933, 1932, 1931, 1930, 1929, 1928, 1927, 1926, 1925, 1924, 1923, 1921, 1920
16300 RAYMER ST	2017, 2014, 2010, 2006, 2005, 2004, 2003, 2001, 2000, 1999, 1996, 1995, 1992, 1991, 1990, 1986, 1985, 1981, 1980, 1976, 1975, 1972, 1971, 1970, 1969, 1967, 1966, 1965, 1964, 1963, 1962, 1961, 1960, 1958, 1957, 1956, 1955, 1954, 1952, 1951, 1950, 1949, 1948, 1947, 1946, 1945, 1944, 1942, 1940, 1939, 1938, 1937, 1936, 1935, 1934, 1933, 1932, 1931, 1930, 1929, 1928, 1927, 1926, 1925, 1924, 1923, 1921, 1920
16300 RAYMER ST	2020, 2017, 2014, 2010, 2005, 2004, 2003, 2001, 2000, 1999, 1996, 1995, 1992, 1991, 1990, 1986, 1985, 1981, 1980, 1976, 1975, 1972, 1971, 1970, 1969, 1967, 1966, 1965, 1964, 1963, 1962, 1961, 1960, 1958, 1957, 1956, 1955, 1954, 1952, 1951, 1950, 1949, 1948, 1947, 1946, 1945, 1944, 1942, 1940, 1939, 1938, 1937, 1936, 1935, 1934, 1933, 1932, 1931, 1930, 1929, 1928, 1927, 1926, 1925, 1924, 1923, 1921, 1920
16300 RAYMER ST	2017, 2014, 2010, 2006, 2005, 2004, 2003, 2001, 2000, 1999, 1996, 1995, 1992, 1991, 1990, 1986, 1985, 1981, 1980, 1976, 1975, 1972, 1971, 1970, 1969, 1967, 1966, 1965, 1964, 1963, 1962, 1961, 1960, 1958, 1957, 1956, 1955, 1954, 1952, 1951, 1950, 1949, 1948, 1947, 1946, 1945, 1944, 1942, 1940, 1939, 1938, 1937, 1936, 1935, 1934, 1933, 1932, 1931, 1930, 1929, 1928, 1927, 1926, 1925, 1924, 1923, 1921, 1920
16300 RAYMER ST	2020, 2017, 2014, 2006, 2005, 2004, 2003, 2001, 2000, 1999, 1996, 1995, 1992, 1991, 1990, 1986, 1985, 1981, 1980, 1976, 1975, 1972, 1971, 1970, 1969, 1967, 1966, 1965, 1964, 1963, 1962, 1961, 1960, 1958, 1957, 1956, 1955, 1954, 1952, 1951, 1950, 1949, 1948, 1947, 1946, 1945, 1944, 1942, 1940, 1939, 1938, 1937, 1936, 1935, 1934, 1933, 1932, 1931, 1930, 1929, 1928, 1927, 1926, 1925, 1924, 1923, 1921, 1920
16300 RAYMER ST	2020, 2017, 2010, 2006, 2005, 2004, 2003, 2001, 2000, 1999, 1996, 1995, 1992, 1991, 1990, 1986, 1985, 1981, 1980, 1976, 1975, 1972, 1971, 1970, 1969, 1967, 1966, 1965, 1964, 1963, 1962, 1961, 1960, 1958, 1957, 1956, 1955, 1954, 1952, 1951, 1950, 1949, 1948, 1947, 1946, 1945, 1944, 1942, 1940, 1939, 1938, 1937, 1936, 1935, 1934, 1933, 1932, 1931, 1930, 1929, 1928, 1927, 1926, 1925, 1924, 1923, 1921, 1920

FINDINGS

Address Researched	Address Not Identified in Research Source
16300 RAYMER ST	2020, 2017, 2014, 2010, 2006, 2005, 2004, 2003, 2001, 2000, 1999, 1996, 1995, 1991, 1990, 1986, 1985, 1981, 1980, 1976, 1975, 1972, 1971, 1970, 1969, 1967, 1966, 1965, 1964, 1963, 1962, 1961, 1960, 1958, 1957, 1956, 1955, 1954, 1952, 1951, 1950, 1949, 1948, 1947, 1946, 1945, 1944, 1942, 1940, 1939, 1938, 1937, 1936, 1935, 1934, 1933, 1932, 1931, 1930, 1929, 1928, 1927, 1926, 1925, 1924, 1923, 1921, 1920
16300 RAYMER ST	2020, 2017, 2014, 2010, 2005, 2004, 2003, 2001, 2000, 1999, 1996, 1995, 1992, 1991, 1990, 1986, 1985, 1981, 1980, 1976, 1975, 1972, 1971, 1970, 1969, 1967, 1966, 1965, 1964, 1963, 1962, 1961, 1960, 1958, 1957, 1956, 1955, 1954, 1952, 1951, 1950, 1949, 1948, 1947, 1946, 1945, 1944, 1942, 1940, 1939, 1938, 1937, 1936, 1935, 1934, 1933, 1932, 1931, 1930, 1929, 1928, 1927, 1926, 1925, 1924, 1923, 1921, 1920
16300 RAYMER ST	2020, 2017, 2014, 2010, 2006, 2005, 2004, 2003, 2001, 2000, 1999, 1996, 1992, 1991, 1990, 1986, 1985, 1981, 1980, 1976, 1975, 1972, 1971, 1970, 1969, 1967, 1966, 1965, 1964, 1963, 1962, 1961, 1960, 1958, 1957, 1956, 1955, 1954, 1952, 1951, 1950, 1949, 1948, 1947, 1946, 1945, 1944, 1942, 1940, 1939, 1938, 1937, 1936, 1935, 1934, 1933, 1932, 1931, 1930, 1929, 1928, 1927, 1926, 1925, 1924, 1923, 1921, 1920
16300 RAYMER ST	2020, 2017, 2010, 2006, 2005, 2004, 2003, 2001, 2000, 1999, 1996, 1995, 1992, 1991, 1990, 1986, 1985, 1981, 1980, 1976, 1975, 1972, 1971, 1970, 1969, 1967, 1966, 1965, 1964, 1963, 1962, 1961, 1960, 1958, 1957, 1956, 1955, 1954, 1952, 1951, 1950, 1949, 1948, 1947, 1946, 1945, 1944, 1942, 1940, 1939, 1938, 1937, 1936, 1935, 1934, 1933, 1932, 1931, 1930, 1929, 1928, 1927, 1926, 1925, 1924, 1923, 1921, 1920
16300 RAYMER ST	2020, 2017, 2014, 2006, 2005, 2004, 2003, 2001, 2000, 1999, 1996, 1995, 1992, 1991, 1990, 1986, 1985, 1981, 1980, 1976, 1975, 1972, 1971, 1970, 1969, 1967, 1966, 1965, 1964, 1963, 1962, 1961, 1960, 1958, 1957, 1956, 1955, 1954, 1952, 1951, 1950, 1949, 1948, 1947, 1946, 1945, 1944, 1942, 1940, 1939, 1938, 1937, 1936, 1935, 1934, 1933, 1932, 1931, 1930, 1929, 1928, 1927, 1926, 1925, 1924, 1923, 1921, 1920
16300 RAYMER ST	2020, 2017, 2014, 2010, 2006, 2005, 2004, 2003, 2000, 1999, 1996, 1995, 1992, 1991, 1990, 1986, 1985, 1981, 1980, 1976, 1975, 1972, 1971, 1970, 1969, 1967, 1966, 1965, 1964, 1963, 1962, 1961, 1960, 1958, 1957, 1956, 1955, 1954, 1952, 1951, 1950, 1949, 1948, 1947, 1946, 1945, 1944, 1942, 1940, 1939, 1938, 1937, 1936, 1935, 1934, 1933, 1932, 1931, 1930, 1929, 1928, 1927, 1926, 1925, 1924, 1923, 1921, 1920
16300 RAYMER ST	2020, 2017, 2014, 2010, 2006, 2005, 2004, 2003, 2001, 2000, 1999, 1996, 1995, 1992, 1991, 1990, 1986, 1985, 1981, 1980, 1976, 1972, 1971, 1970, 1969, 1967, 1966, 1965, 1964, 1963, 1962, 1961, 1960, 1958, 1957, 1956, 1955, 1954, 1952, 1951, 1950, 1949, 1948, 1947, 1946, 1945, 1944, 1942, 1940, 1939, 1938, 1937, 1936, 1935, 1934, 1933, 1932, 1931, 1930, 1929, 1928, 1927, 1926, 1925, 1924, 1923, 1921, 1920
16300 ROSCOE BLVD	2020, 2017, 2014, 2010, 2006, 2005, 2004, 2003, 2001, 2000, 1999, 1996, 1995, 1992, 1991, 1990, 1986, 1985, 1981, 1980, 1975, 1972, 1971, 1970, 1969, 1967, 1966, 1965, 1964, 1963, 1962, 1961, 1960, 1958, 1957, 1956, 1955, 1954, 1952, 1951, 1950, 1949, 1948, 1947, 1946, 1945, 1944, 1942, 1940, 1939, 1938, 1937, 1936, 1935, 1934, 1933, 1932, 1931, 1930, 1929, 1928, 1927, 1926, 1925, 1924, 1923, 1921, 1920
16300 ROSCOE BLVD	2020, 2017, 2014, 2010, 2006, 2005, 2004, 2003, 2001, 2000, 1999, 1996, 1995, 1992, 1991, 1990, 1986, 1985, 1981, 1980, 1976, 1972, 1971, 1970, 1969, 1967, 1966, 1965, 1964, 1963, 1962, 1961, 1960, 1958, 1957, 1956, 1955, 1954, 1952, 1951, 1950, 1949, 1948, 1947, 1946, 1945, 1944, 1942, 1940, 1939, 1938, 1937, 1936, 1935, 1934, 1933, 1932, 1931, 1930, 1929, 1928, 1927, 1926, 1925, 1924, 1923, 1921, 1920

FINDINGS

Address Researched	Address Not Identified in Research Source
16300 ROSCOE BLVD	2020, 2017, 2014, 2010, 2006, 2005, 2003, 2001, 2000, 1999, 1996, 1995, 1992, 1991, 1990, 1986, 1985, 1981, 1980, 1976, 1975, 1972, 1971, 1970, 1969, 1967, 1966, 1965, 1964, 1963, 1962, 1961, 1960, 1958, 1957, 1956, 1955, 1954, 1952, 1951, 1950, 1949, 1948, 1947, 1946, 1945, 1944, 1942, 1940, 1939, 1938, 1937, 1936, 1935, 1934, 1933, 1932, 1931, 1930, 1929, 1928, 1927, 1926, 1925, 1924, 1923, 1921, 1920
16300 ROSCOE BLVD	2020, 2017, 2014, 2010, 2006, 2005, 2004, 2003, 2000, 1999, 1996, 1995, 1992, 1991, 1990, 1986, 1985, 1981, 1980, 1976, 1975, 1972, 1971, 1970, 1969, 1967, 1966, 1965, 1964, 1963, 1962, 1961, 1960, 1958, 1957, 1956, 1955, 1954, 1952, 1951, 1950, 1949, 1948, 1947, 1946, 1945, 1944, 1942, 1940, 1939, 1938, 1937, 1936, 1935, 1934, 1933, 1932, 1931, 1930, 1929, 1928, 1927, 1926, 1925, 1924, 1923, 1921, 1920
16300 ROSCOE BLVD	2020, 2017, 2014, 2010, 2006, 2005, 2004, 2003, 2001, 2000, 1999, 1996, 1992, 1991, 1990, 1986, 1985, 1981, 1980, 1976, 1975, 1972, 1971, 1970, 1969, 1967, 1966, 1965, 1964, 1963, 1962, 1961, 1960, 1958, 1957, 1956, 1955, 1954, 1952, 1951, 1950, 1949, 1948, 1947, 1946, 1945, 1944, 1942, 1940, 1939, 1938, 1937, 1936, 1935, 1934, 1933, 1932, 1931, 1930, 1929, 1928, 1927, 1926, 1925, 1924, 1923, 1921, 1920
16300 ROSCOE BLVD	2020, 2017, 2014, 2010, 2006, 2005, 2004, 2003, 2001, 2000, 1999, 1996, 1995, 1991, 1990, 1986, 1985, 1981, 1980, 1976, 1975, 1972, 1971, 1970, 1969, 1967, 1966, 1965, 1964, 1963, 1962, 1961, 1960, 1958, 1957, 1956, 1955, 1954, 1952, 1951, 1950, 1949, 1948, 1947, 1946, 1945, 1944, 1942, 1940, 1939, 1938, 1937, 1936, 1935, 1934, 1933, 1932, 1931, 1930, 1929, 1928, 1927, 1926, 1925, 1924, 1923, 1921, 1920
16300 ROSCOE BLVD	2020, 2017, 2010, 2006, 2005, 2004, 2003, 2001, 2000, 1999, 1996, 1995, 1992, 1991, 1990, 1986, 1985, 1981, 1980, 1976, 1975, 1972, 1971, 1970, 1969, 1967, 1966, 1965, 1964, 1963, 1962, 1961, 1960, 1958, 1957, 1956, 1955, 1954, 1952, 1951, 1950, 1949, 1948, 1947, 1946, 1945, 1944, 1942, 1940, 1939, 1938, 1937, 1936, 1935, 1934, 1933, 1932, 1931, 1930, 1929, 1928, 1927, 1926, 1925, 1924, 1923, 1921, 1920
16300 ROSCOE BLVD	2020, 2017, 2014, 2006, 2005, 2004, 2003, 2001, 2000, 1999, 1996, 1995, 1992, 1991, 1990, 1986, 1985, 1981, 1980, 1976, 1975, 1972, 1971, 1970, 1969, 1967, 1966, 1965, 1964, 1963, 1962, 1961, 1960, 1958, 1957, 1956, 1955, 1954, 1952, 1951, 1950, 1949, 1948, 1947, 1946, 1945, 1944, 1942, 1940, 1939, 1938, 1937, 1936, 1935, 1934, 1933, 1932, 1931, 1930, 1929, 1928, 1927, 1926, 1925, 1924, 1923, 1921, 1920
16300 ROSCOE BLVD	2017, 2014, 2010, 2006, 2005, 2004, 2003, 2001, 2000, 1999, 1996, 1995, 1992, 1991, 1990, 1986, 1985, 1981, 1980, 1976, 1975, 1972, 1971, 1970, 1969, 1967, 1966, 1965, 1964, 1963, 1962, 1961, 1960, 1958, 1957, 1956, 1955, 1954, 1952, 1951, 1950, 1949, 1948, 1947, 1946, 1945, 1944, 1942, 1940, 1939, 1938, 1937, 1936, 1935, 1934, 1933, 1932, 1931, 1930, 1929, 1928, 1927, 1926, 1925, 1924, 1923, 1921, 1920
16300 ROSCOE BLVD	2017, 2014, 2010, 2006, 2005, 2004, 2003, 2001, 2000, 1999, 1996, 1995, 1992, 1991, 1990, 1986, 1985, 1981, 1980, 1976, 1975, 1972, 1971, 1970, 1969, 1967, 1966, 1965, 1964, 1963, 1962, 1961, 1960, 1958, 1957, 1956, 1955, 1954, 1952, 1951, 1950, 1949, 1948, 1947, 1946, 1945, 1944, 1942, 1940, 1939, 1938, 1937, 1936, 1935, 1934, 1933, 1932, 1931, 1930, 1929, 1928, 1927, 1926, 1925, 1924, 1923, 1921, 1920
16300 ROSCOE BLVD	2020, 2017, 2014, 2010, 2006, 2004, 2003, 2001, 2000, 1999, 1996, 1995, 1992, 1991, 1990, 1986, 1985, 1981, 1980, 1976, 1975, 1972, 1971, 1970, 1969, 1967, 1966, 1965, 1964, 1963, 1962, 1961, 1960, 1958, 1957, 1956, 1955, 1954, 1952, 1951, 1950, 1949, 1948, 1947, 1946, 1945, 1944, 1942, 1940, 1939, 1938, 1937, 1936, 1935, 1934, 1933, 1932, 1931, 1930, 1929, 1928, 1927, 1926, 1925, 1924, 1923, 1921, 1920

FINDINGS

Address Researched	Address Not Identified in Research Source
16300 ROSCOE BLVD	2020, 2017, 2014, 2010, 2006, 2005, 2004, 2003, 2001, 2000, 1999, 1996, 1995, 1992, 1990, 1986, 1985, 1981, 1980, 1976, 1975, 1972, 1971, 1970, 1969, 1967, 1966, 1965, 1964, 1963, 1962, 1961, 1960, 1958, 1957, 1956, 1955, 1954, 1952, 1951, 1950, 1949, 1948, 1947, 1946, 1945, 1944, 1942, 1940, 1939, 1938, 1937, 1936, 1935, 1934, 1933, 1932, 1931, 1930, 1929, 1928, 1927, 1926, 1925, 1924, 1923, 1921, 1920
16300 ROSCOE BLVD	2020, 2017, 2014, 2010, 2006, 2005, 2004, 2003, 2001, 2000, 1999, 1996, 1995, 1992, 1991, 1990, 1986, 1985, 1980, 1976, 1975, 1972, 1971, 1970, 1969, 1967, 1966, 1965, 1964, 1963, 1962, 1961, 1960, 1958, 1957, 1956, 1955, 1954, 1952, 1951, 1950, 1949, 1948, 1947, 1946, 1945, 1944, 1942, 1940, 1939, 1938, 1937, 1936, 1935, 1934, 1933, 1932, 1931, 1930, 1929, 1928, 1927, 1926, 1925, 1924, 1923, 1921, 1920
16300 ROSCOE BLVD	2020, 2017, 2014, 2010, 2006, 2005, 2004, 2003, 2001, 2000, 1999, 1996, 1995, 1992, 1991, 1990, 1986, 1985, 1981, 1980, 1975, 1972, 1971, 1970, 1969, 1967, 1966, 1965, 1964, 1963, 1962, 1961, 1960, 1958, 1957, 1956, 1955, 1954, 1952, 1951, 1950, 1949, 1948, 1947, 1946, 1945, 1944, 1942, 1940, 1939, 1938, 1937, 1936, 1935, 1934, 1933, 1932, 1931, 1930, 1929, 1928, 1927, 1926, 1925, 1924, 1923, 1921, 1920
16300 ROSCOE BLVD	2020, 2017, 2014, 2010, 2006, 2005, 2004, 2003, 2001, 2000, 1999, 1996, 1995, 1992, 1991, 1990, 1986, 1985, 1981, 1976, 1975, 1972, 1971, 1970, 1969, 1967, 1966, 1965, 1964, 1963, 1962, 1961, 1960, 1958, 1957, 1956, 1955, 1954, 1952, 1951, 1950, 1949, 1948, 1947, 1946, 1945, 1944, 1942, 1940, 1939, 1938, 1937, 1936, 1935, 1934, 1933, 1932, 1931, 1930, 1929, 1928, 1927, 1926, 1925, 1924, 1923, 1921, 1920
16300 ROSCOE BLVD	2020, 2017, 2014, 2010, 2006, 2005, 2003, 2001, 2000, 1999, 1996, 1995, 1992, 1991, 1990, 1986, 1985, 1981, 1980, 1976, 1975, 1972, 1971, 1970, 1969, 1967, 1966, 1965, 1964, 1963, 1962, 1961, 1960, 1958, 1957, 1956, 1955, 1954, 1952, 1951, 1950, 1949, 1948, 1947, 1946, 1945, 1944, 1942, 1940, 1939, 1938, 1937, 1936, 1935, 1934, 1933, 1932, 1931, 1930, 1929, 1928, 1927, 1926, 1925, 1924, 1923, 1921, 1920
16300 ROSCOE BLVD	2020, 2017, 2014, 2010, 2006, 2005, 2004, 2003, 2001, 2000, 1999, 1996, 1995, 1992, 1991, 1990, 1986, 1985, 1981, 1980, 1976, 1972, 1971, 1970, 1969, 1967, 1966, 1965, 1964, 1963, 1962, 1961, 1960, 1958, 1957, 1956, 1955, 1954, 1952, 1951, 1950, 1949, 1948, 1947, 1946, 1945, 1944, 1942, 1940, 1939, 1938, 1937, 1936, 1935, 1934, 1933, 1932, 1931, 1930, 1929, 1928, 1927, 1926, 1925, 1924, 1923, 1921, 1920
16300 ROSCOE BLVD	2020, 2017, 2014, 2010, 2006, 2005, 2004, 2003, 2001, 2000, 1999, 1996, 1995, 1992, 1991, 1990, 1986, 1985, 1981, 1980, 1976, 1975, 1972, 1971, 1970, 1969, 1967, 1966, 1965, 1964, 1963, 1962, 1961, 1960, 1958, 1957, 1956, 1955, 1954, 1952, 1951, 1950, 1949, 1948, 1947, 1946, 1945, 1944, 1942, 1940, 1939, 1938, 1937, 1936, 1935, 1934, 1933, 1932, 1931, 1930, 1929, 1928, 1927, 1926, 1925, 1924, 1923, 1921, 1920
16300 ROSCOE BLVD	2020, 2017, 2014, 2010, 2006, 2005, 2004, 2003, 2001, 2000, 1999, 1996, 1992, 1991, 1990, 1986, 1985, 1981, 1980, 1976, 1975, 1972, 1971, 1970, 1969, 1967, 1966, 1965, 1964, 1963, 1962, 1961, 1960, 1958, 1957, 1956, 1955, 1954, 1952, 1951, 1950, 1949, 1948, 1947, 1946, 1945, 1944, 1942, 1940, 1939, 1938, 1937, 1936, 1935, 1934, 1933, 1932, 1931, 1930, 1929, 1928, 1927, 1926, 1925, 1924, 1923, 1921, 1920

FINDINGS

Address Researched	Address Not Identified in Research Source
16300 ROSCOE BLVD	2020, 2017, 2014, 2010, 2006, 2005, 2004, 2003, 2000, 1999, 1996, 1995, 1992, 1991, 1990, 1986, 1985, 1981, 1980, 1976, 1975, 1972, 1971, 1970, 1969, 1967, 1966, 1965, 1964, 1963, 1962, 1961, 1960, 1958, 1957, 1956, 1955, 1954, 1952, 1951, 1950, 1949, 1948, 1947, 1946, 1945, 1944, 1942, 1940, 1939, 1938, 1937, 1936, 1935, 1934, 1933, 1932, 1931, 1930, 1929, 1928, 1927, 1926, 1925, 1924, 1923, 1921, 1920
16300 ROSCOE BLVD	2020, 2017, 2014, 2010, 2006, 2005, 2004, 2003, 2001, 2000, 1999, 1996, 1995, 1991, 1990, 1986, 1985, 1981, 1980, 1976, 1975, 1972, 1971, 1970, 1969, 1967, 1966, 1965, 1964, 1963, 1962, 1961, 1960, 1958, 1957, 1956, 1955, 1954, 1952, 1951, 1950, 1949, 1948, 1947, 1946, 1945, 1944, 1942, 1940, 1939, 1938, 1937, 1936, 1935, 1934, 1933, 1932, 1931, 1930, 1929, 1928, 1927, 1926, 1925, 1924, 1923, 1921, 1920
16300 ROSCOE BLVD	2020, 2017, 2014, 2010, 2006, 2005, 2004, 2003, 2001, 2000, 1999, 1996, 1995, 1992, 1990, 1986, 1985, 1981, 1980, 1976, 1975, 1972, 1971, 1970, 1969, 1967, 1966, 1965, 1964, 1963, 1962, 1961, 1960, 1958, 1957, 1956, 1955, 1954, 1952, 1951, 1950, 1949, 1948, 1947, 1946, 1945, 1944, 1942, 1940, 1939, 1938, 1937, 1936, 1935, 1934, 1933, 1932, 1931, 1930, 1929, 1928, 1927, 1926, 1925, 1924, 1923, 1921, 1920
16300 ROSCOE BLVD	2020, 2017, 2014, 2010, 2006, 2005, 2004, 2003, 2001, 2000, 1999, 1996, 1995, 1992, 1991, 1990, 1986, 1985, 1980, 1976, 1975, 1972, 1971, 1970, 1969, 1967, 1966, 1965, 1964, 1963, 1962, 1961, 1960, 1958, 1957, 1956, 1955, 1954, 1952, 1951, 1950, 1949, 1948, 1947, 1946, 1945, 1944, 1942, 1940, 1939, 1938, 1937, 1936, 1935, 1934, 1933, 1932, 1931, 1930, 1929, 1928, 1927, 1926, 1925, 1924, 1923, 1921, 1920
16300 ROSCOE BLVD	2020, 2017, 2014, 2010, 2006, 2005, 2004, 2003, 2001, 2000, 1999, 1996, 1995, 1992, 1991, 1990, 1986, 1985, 1981, 1976, 1975, 1972, 1971, 1970, 1969, 1967, 1966, 1965, 1964, 1963, 1962, 1961, 1960, 1958, 1957, 1956, 1955, 1954, 1952, 1951, 1950, 1949, 1948, 1947, 1946, 1945, 1944, 1942, 1940, 1939, 1938, 1937, 1936, 1935, 1934, 1933, 1932, 1931, 1930, 1929, 1928, 1927, 1926, 1925, 1924, 1923, 1921, 1920
16301 RAYMER ST	2020, 2017, 2014, 2010, 2006, 2005, 2004, 2003, 2001, 2000, 1999, 1996, 1995, 1992, 1990, 1986, 1985, 1981, 1980, 1976, 1975, 1972, 1971, 1970, 1969, 1967, 1966, 1965, 1964, 1963, 1962, 1961, 1960, 1958, 1957, 1956, 1955, 1954, 1952, 1951, 1950, 1949, 1948, 1947, 1946, 1945, 1944, 1942, 1940, 1939, 1938, 1937, 1936, 1935, 1934, 1933, 1932, 1931, 1930, 1929, 1928, 1927, 1926, 1925, 1924, 1923, 1921, 1920
16301 RAYMER ST	2020, 2017, 2014, 2010, 2006, 2005, 2004, 2003, 2001, 2000, 1999, 1996, 1995, 1991, 1990, 1986, 1985, 1981, 1980, 1976, 1975, 1972, 1971, 1970, 1969, 1967, 1966, 1965, 1964, 1963, 1962, 1961, 1960, 1958, 1957, 1956, 1955, 1954, 1952, 1951, 1950, 1949, 1948, 1947, 1946, 1945, 1944, 1942, 1940, 1939, 1938, 1937, 1936, 1935, 1934, 1933, 1932, 1931, 1930, 1929, 1928, 1927, 1926, 1925, 1924, 1923, 1921, 1920
16301 RAYMER ST	2020, 2017, 2014, 2010, 2006, 2005, 2004, 2003, 2000, 1999, 1996, 1995, 1992, 1991, 1990, 1986, 1985, 1981, 1980, 1976, 1975, 1972, 1971, 1970, 1969, 1967, 1966, 1965, 1964, 1963, 1962, 1961, 1960, 1958, 1957, 1956, 1955, 1954, 1952, 1951, 1950, 1949, 1948, 1947, 1946, 1945, 1944, 1942, 1940, 1939, 1938, 1937, 1936, 1935, 1934, 1933, 1932, 1931, 1930, 1929, 1928, 1927, 1926, 1925, 1924, 1923, 1921, 1920
16301 RAYMER ST	2020, 2017, 2014, 2010, 2006, 2005, 2004, 2003, 2001, 2000, 1999, 1996, 1992, 1991, 1990, 1986, 1985, 1981, 1980, 1976, 1975, 1972, 1971, 1970, 1969, 1967, 1966, 1965, 1964, 1963, 1962, 1961, 1960, 1958, 1957, 1956, 1955, 1954, 1952, 1951, 1950, 1949, 1948, 1947, 1946, 1945, 1944, 1942, 1940, 1939, 1938, 1937, 1936, 1935, 1934, 1933, 1932, 1931, 1930, 1929, 1928, 1927, 1926, 1925, 1924, 1923, 1921, 1920

FINDINGS

Address Researched	Address Not Identified in Research Source
16301 RAYMER ST	2020, 2017, 2014, 2010, 2006, 2005, 2004, 2003, 2001, 2000, 1999, 1996, 1995, 1992, 1991, 1990, 1986, 1985, 1981, 1980, 1976, 1975, 1972, 1971, 1969, 1967, 1966, 1965, 1964, 1963, 1962, 1961, 1960, 1958, 1957, 1956, 1955, 1954, 1952, 1951, 1950, 1949, 1948, 1947, 1946, 1945, 1944, 1942, 1940, 1939, 1938, 1937, 1936, 1935, 1934, 1933, 1932, 1931, 1930, 1929, 1928, 1927, 1926, 1925, 1924, 1923, 1921, 1920
16301 RAYMER ST	2020, 2017, 2014, 2010, 2006, 2005, 2004, 2003, 2001, 2000, 1999, 1996, 1995, 1992, 1991, 1990, 1986, 1985, 1981, 1980, 1976, 1972, 1971, 1970, 1969, 1967, 1966, 1965, 1964, 1963, 1962, 1961, 1960, 1958, 1957, 1956, 1955, 1954, 1952, 1951, 1950, 1949, 1948, 1947, 1946, 1945, 1944, 1942, 1940, 1939, 1938, 1937, 1936, 1935, 1934, 1933, 1932, 1931, 1930, 1929, 1928, 1927, 1926, 1925, 1924, 1923, 1921, 1920
16301 RAYMER ST	2020, 2017, 2014, 2010, 2006, 2005, 2003, 2001, 2000, 1999, 1996, 1995, 1992, 1991, 1990, 1986, 1985, 1981, 1980, 1976, 1975, 1972, 1971, 1970, 1969, 1967, 1966, 1965, 1964, 1963, 1962, 1961, 1960, 1958, 1957, 1956, 1955, 1954, 1952, 1951, 1950, 1949, 1948, 1947, 1946, 1945, 1944, 1942, 1940, 1939, 1938, 1937, 1936, 1935, 1934, 1933, 1932, 1931, 1930, 1929, 1928, 1927, 1926, 1925, 1924, 1923, 1921, 1920
16301 RAYMER ST	2020, 2017, 2014, 2010, 2006, 2005, 2004, 2003, 2001, 2000, 1999, 1996, 1995, 1992, 1990, 1986, 1985, 1981, 1980, 1976, 1975, 1972, 1971, 1970, 1969, 1967, 1966, 1965, 1964, 1963, 1962, 1961, 1960, 1958, 1957, 1956, 1955, 1954, 1952, 1951, 1950, 1949, 1948, 1947, 1946, 1945, 1944, 1942, 1940, 1939, 1938, 1937, 1936, 1935, 1934, 1933, 1932, 1931, 1930, 1929, 1928, 1927, 1926, 1925, 1924, 1923, 1921, 1920
16301 RAYMER ST	2017, 2014, 2010, 2006, 2005, 2004, 2003, 2001, 2000, 1999, 1996, 1995, 1992, 1991, 1990, 1986, 1985, 1981, 1980, 1976, 1975, 1972, 1971, 1970, 1969, 1967, 1966, 1965, 1964, 1963, 1962, 1961, 1960, 1958, 1957, 1956, 1955, 1954, 1952, 1951, 1950, 1949, 1948, 1947, 1946, 1945, 1944, 1942, 1940, 1939, 1938, 1937, 1936, 1935, 1934, 1933, 1932, 1931, 1930, 1929, 1928, 1927, 1926, 1925, 1924, 1923, 1921, 1920
16301 RAYMER ST	2017, 2014, 2010, 2006, 2005, 2004, 2003, 2001, 2000, 1999, 1996, 1995, 1992, 1991, 1990, 1986, 1985, 1981, 1980, 1976, 1975, 1972, 1971, 1970, 1969, 1967, 1966, 1965, 1964, 1963, 1962, 1961, 1960, 1958, 1957, 1956, 1955, 1954, 1952, 1951, 1950, 1949, 1948, 1947, 1946, 1945, 1944, 1942, 1940, 1939, 1938, 1937, 1936, 1935, 1934, 1933, 1932, 1931, 1930, 1929, 1928, 1927, 1926, 1925, 1924, 1923, 1921, 1920
16301 RAYMER ST	2020, 2017, 2014, 2006, 2005, 2004, 2003, 2001, 2000, 1999, 1996, 1995, 1992, 1991, 1990, 1986, 1985, 1981, 1980, 1976, 1975, 1972, 1971, 1970, 1969, 1967, 1966, 1965, 1964, 1963, 1962, 1961, 1960, 1958, 1957, 1956, 1955, 1954, 1952, 1951, 1950, 1949, 1948, 1947, 1946, 1945, 1944, 1942, 1940, 1939, 1938, 1937, 1936, 1935, 1934, 1933, 1932, 1931, 1930, 1929, 1928, 1927, 1926, 1925, 1924, 1923, 1921, 1920
16301 RAYMER ST	2020, 2017, 2010, 2006, 2005, 2004, 2003, 2001, 2000, 1999, 1996, 1995, 1992, 1991, 1990, 1986, 1985, 1981, 1980, 1976, 1975, 1972, 1971, 1970, 1969, 1967, 1966, 1965, 1964, 1963, 1962, 1961, 1960, 1958, 1957, 1956, 1955, 1954, 1952, 1951, 1950, 1949, 1948, 1947, 1946, 1945, 1944, 1942, 1940, 1939, 1938, 1937, 1936, 1935, 1934, 1933, 1932, 1931, 1930, 1929, 1928, 1927, 1926, 1925, 1924, 1923, 1921, 1920
16301 RAYMER ST	2020, 2017, 2014, 2010, 2006, 2005, 2004, 2003, 2001, 2000, 1999, 1996, 1995, 1991, 1990, 1986, 1985, 1981, 1980, 1976, 1975, 1972, 1971, 1970, 1969, 1967, 1966, 1965, 1964, 1963, 1962, 1961, 1960, 1958, 1957, 1956, 1955, 1954, 1952, 1951, 1950, 1949, 1948, 1947, 1946, 1945, 1944, 1942, 1940, 1939, 1938, 1937, 1936, 1935, 1934, 1933, 1932, 1931, 1930, 1929, 1928, 1927, 1926, 1925, 1924, 1923, 1921, 1920

FINDINGS

Address Researched	Address Not Identified in Research Source
16301 RAYMER ST	2020, 2017, 2014, 2010, 2006, 2005, 2004, 2003, 2001, 2000, 1999, 1996, 1992, 1991, 1990, 1986, 1985, 1981, 1980, 1976, 1975, 1972, 1971, 1970, 1969, 1967, 1966, 1965, 1964, 1963, 1962, 1961, 1960, 1958, 1957, 1956, 1955, 1954, 1952, 1951, 1950, 1949, 1948, 1947, 1946, 1945, 1944, 1942, 1940, 1939, 1938, 1937, 1936, 1935, 1934, 1933, 1932, 1931, 1930, 1929, 1928, 1927, 1926, 1925, 1924, 1923, 1921, 1920
16301 RAYMER ST	2020, 2017, 2010, 2006, 2005, 2004, 2003, 2001, 2000, 1999, 1996, 1995, 1992, 1991, 1990, 1986, 1985, 1981, 1980, 1976, 1975, 1972, 1971, 1970, 1969, 1967, 1966, 1965, 1964, 1963, 1962, 1961, 1960, 1958, 1957, 1956, 1955, 1954, 1952, 1951, 1950, 1949, 1948, 1947, 1946, 1945, 1944, 1942, 1940, 1939, 1938, 1937, 1936, 1935, 1934, 1933, 1932, 1931, 1930, 1929, 1928, 1927, 1926, 1925, 1924, 1923, 1921, 1920
16301 RAYMER ST	2020, 2017, 2014, 2010, 2006, 2005, 2003, 2001, 2000, 1999, 1996, 1995, 1992, 1991, 1990, 1986, 1985, 1981, 1980, 1976, 1975, 1972, 1971, 1970, 1969, 1967, 1966, 1965, 1964, 1963, 1962, 1961, 1960, 1958, 1957, 1956, 1955, 1954, 1952, 1951, 1950, 1949, 1948, 1947, 1946, 1945, 1944, 1942, 1940, 1939, 1938, 1937, 1936, 1935, 1934, 1933, 1932, 1931, 1930, 1929, 1928, 1927, 1926, 1925, 1924, 1923, 1921, 1920
16301 RAYMER ST	2020, 2017, 2014, 2010, 2006, 2005, 2004, 2003, 2000, 1999, 1996, 1995, 1992, 1991, 1990, 1986, 1985, 1981, 1980, 1976, 1975, 1972, 1971, 1970, 1969, 1967, 1966, 1965, 1964, 1963, 1962, 1961, 1960, 1958, 1957, 1956, 1955, 1954, 1952, 1951, 1950, 1949, 1948, 1947, 1946, 1945, 1944, 1942, 1940, 1939, 1938, 1937, 1936, 1935, 1934, 1933, 1932, 1931, 1930, 1929, 1928, 1927, 1926, 1925, 1924, 1923, 1921, 1920
16301 RAYMER ST	2020, 2017, 2014, 2006, 2005, 2004, 2003, 2001, 2000, 1999, 1996, 1995, 1992, 1991, 1990, 1986, 1985, 1981, 1980, 1976, 1975, 1972, 1971, 1970, 1969, 1967, 1966, 1965, 1964, 1963, 1962, 1961, 1960, 1958, 1957, 1956, 1955, 1954, 1952, 1951, 1950, 1949, 1948, 1947, 1946, 1945, 1944, 1942, 1940, 1939, 1938, 1937, 1936, 1935, 1934, 1933, 1932, 1931, 1930, 1929, 1928, 1927, 1926, 1925, 1924, 1923, 1921, 1920
16301 RAYMER ST	2020, 2017, 2014, 2010, 2006, 2005, 2004, 2003, 2001, 2000, 1999, 1996, 1995, 1992, 1991, 1990, 1986, 1985, 1981, 1980, 1976, 1972, 1971, 1970, 1969, 1967, 1966, 1965, 1964, 1963, 1962, 1961, 1960, 1958, 1957, 1956, 1955, 1954, 1952, 1951, 1950, 1949, 1948, 1947, 1946, 1945, 1944, 1942, 1940, 1939, 1938, 1937, 1936, 1935, 1934, 1933, 1932, 1931, 1930, 1929, 1928, 1927, 1926, 1925, 1924, 1923, 1921, 1920
16301 RAYMER ST	2020, 2017, 2014, 2010, 2006, 2005, 2004, 2003, 2001, 2000, 1999, 1996, 1995, 1992, 1991, 1990, 1986, 1985, 1981, 1980, 1976, 1975, 1972, 1971, 1970, 1969, 1967, 1966, 1965, 1964, 1963, 1962, 1961, 1960, 1958, 1957, 1956, 1955, 1954, 1952, 1951, 1950, 1949, 1948, 1947, 1946, 1945, 1944, 1942, 1940, 1939, 1938, 1937, 1936, 1935, 1934, 1933, 1932, 1931, 1930, 1929, 1928, 1927, 1926, 1925, 1924, 1923, 1921, 1920
16301 Raymer Street	2020, 2017, 2014, 2010, 2006, 2005, 2004, 2003, 2001, 2000, 1999, 1996, 1995, 1992, 1991, 1990, 1986, 1985, 1981, 1980, 1976, 1975, 1972, 1971, 1970, 1969, 1967, 1966, 1965, 1964, 1963, 1962, 1961, 1960, 1958, 1957, 1956, 1955, 1954, 1952, 1951, 1950, 1949, 1948, 1947, 1946, 1945, 1944, 1942, 1940, 1939, 1938, 1937, 1936, 1935, 1934, 1933, 1932, 1931, 1930, 1929, 1928, 1927, 1926, 1925, 1924, 1923, 1921, 1920
16303 WATERMAN DR	2017, 2014, 2010, 2006, 2005, 2004, 2003, 2001, 2000, 1999, 1996, 1995, 1992, 1991, 1990, 1986, 1985, 1981, 1980, 1976, 1975, 1972, 1971, 1970, 1969, 1967, 1966, 1965, 1964, 1963, 1962, 1961, 1960, 1958, 1957, 1956, 1955, 1954, 1952, 1951, 1950, 1949, 1948, 1947, 1946, 1945, 1944, 1942, 1940, 1939, 1938, 1937, 1936, 1935, 1934, 1933, 1932, 1931, 1930, 1929, 1928, 1927, 1926, 1925, 1924, 1923, 1921, 1920

FINDINGS

Address Researched	Address Not Identified in Research Source
16303 WATERMAN DR	2020, 2017, 2010, 2006, 2005, 2004, 2003, 2001, 2000, 1999, 1996, 1995, 1992, 1991, 1990, 1986, 1985, 1981, 1980, 1976, 1975, 1972, 1971, 1970, 1969, 1967, 1966, 1965, 1964, 1963, 1962, 1961, 1960, 1958, 1957, 1956, 1955, 1954, 1952, 1951, 1950, 1949, 1948, 1947, 1946, 1945, 1944, 1942, 1940, 1939, 1938, 1937, 1936, 1935, 1934, 1933, 1932, 1931, 1930, 1929, 1928, 1927, 1926, 1925, 1924, 1923, 1921, 1920
16303 WATERMAN DR	2020, 2017, 2014, 2006, 2005, 2004, 2003, 2001, 2000, 1999, 1996, 1995, 1992, 1991, 1990, 1986, 1985, 1981, 1980, 1976, 1975, 1972, 1971, 1970, 1969, 1967, 1966, 1965, 1964, 1963, 1962, 1961, 1960, 1958, 1957, 1956, 1955, 1954, 1952, 1951, 1950, 1949, 1948, 1947, 1946, 1945, 1944, 1942, 1940, 1939, 1938, 1937, 1936, 1935, 1934, 1933, 1932, 1931, 1930, 1929, 1928, 1927, 1926, 1925, 1924, 1923, 1921, 1920
16303 WATERMAN DR	2017, 2014, 2010, 2006, 2005, 2004, 2003, 2001, 2000, 1999, 1996, 1995, 1992, 1991, 1990, 1986, 1985, 1981, 1980, 1976, 1975, 1972, 1971, 1970, 1969, 1967, 1966, 1965, 1964, 1963, 1962, 1961, 1960, 1958, 1957, 1956, 1955, 1954, 1952, 1951, 1950, 1949, 1948, 1947, 1946, 1945, 1944, 1942, 1940, 1939, 1938, 1937, 1936, 1935, 1934, 1933, 1932, 1931, 1930, 1929, 1928, 1927, 1926, 1925, 1924, 1923, 1921, 1920
FINDINGS

Address Researched	Address Not Identified in Research Source
16303 WATERMAN DR	2020, 2017, 2014, 2010, 2006, 2005, 2004, 2003, 2001, 2000, 1999, 1996, 1995, 1991, 1990, 1986, 1985, 1981, 1980, 1976, 1975, 1972, 1971, 1970, 1969, 1967, 1966, 1965, 1964, 1963, 1962, 1961, 1960, 1958, 1957, 1956, 1955, 1954, 1952, 1951, 1950, 1949, 1948, 1947, 1946, 1945, 1944, 1942, 1940, 1939, 1938, 1937, 1936, 1935, 1934, 1933, 1932, 1931, 1930, 1929, 1928, 1927, 1926, 1925, 1924, 1923, 1921, 1920
16303 WATERMAN DR	2020, 2017, 2014, 2010, 2006, 2004, 2003, 2001, 2000, 1999, 1996, 1995, 1992, 1991, 1990, 1986, 1985, 1981, 1980, 1976, 1975, 1972, 1971, 1970, 1969, 1967, 1966, 1965, 1964, 1963, 1962, 1961, 1960, 1958, 1957, 1956, 1955, 1954, 1952, 1951, 1950, 1949, 1948, 1947, 1946, 1945, 1944, 1942, 1940, 1939, 1938, 1937, 1936, 1935, 1934, 1933, 1932, 1931, 1930, 1929, 1928, 1927, 1926, 1925, 1924, 1923, 1921, 1920
16303 WATERMAN DR	2020, 2017, 2014, 2010, 2006, 2005, 2004, 2003, 2001, 2000, 1999, 1996, 1995, 1992, 1990, 1986, 1985, 1981, 1980, 1976, 1975, 1972, 1971, 1970, 1969, 1967, 1966, 1965, 1964, 1963, 1962, 1961, 1960, 1958, 1957, 1956, 1955, 1954, 1952, 1951, 1950, 1949, 1948, 1947, 1946, 1945, 1944, 1942, 1940, 1939, 1938, 1937, 1936, 1935, 1934, 1933, 1932, 1931, 1930, 1929, 1928, 1927, 1926, 1925, 1924, 1923, 1921, 1920
16303 WATERMAN DR	2020, 2017, 2014, 2010, 2006, 2005, 2004, 2003, 2001, 2000, 1999, 1996, 1995, 1992, 1991, 1990, 1986, 1981, 1980, 1976, 1975, 1972, 1971, 1970, 1969, 1967, 1966, 1965, 1964, 1963, 1962, 1961, 1960, 1958, 1957, 1956, 1955, 1954, 1952, 1951, 1950, 1949, 1948, 1947, 1946, 1945, 1944, 1942, 1940, 1939, 1938, 1937, 1936, 1935, 1934, 1933, 1932, 1931, 1930, 1929, 1928, 1927, 1926, 1925, 1924, 1923, 1921, 1920
16303 WATERMAN DR	2020, 2017, 2014, 2010, 2006, 2005, 2004, 2003, 2001, 2000, 1999, 1996, 1995, 1992, 1990, 1986, 1985, 1981, 1980, 1976, 1975, 1972, 1971, 1970, 1969, 1967, 1966, 1965, 1964, 1963, 1962, 1961, 1960, 1958, 1957, 1956, 1955, 1954, 1952, 1951, 1950, 1949, 1948, 1947, 1946, 1945, 1944, 1942, 1940, 1939, 1938, 1937, 1936, 1935, 1934, 1933, 1932, 1931, 1930, 1929, 1928, 1927, 1926, 1925, 1924, 1923, 1921, 1920

FINDINGS

Address Researched	Address Not Identified in Research Source
16303 WATERMAN DR	2020, 2017, 2014, 2010, 2006, 2005, 2004, 2003, 2001, 2000, 1999, 1996, 1995, 1992, 1991, 1990, 1986, 1981, 1980, 1976, 1975, 1972, 1971, 1970, 1969, 1967, 1966, 1965, 1964, 1963, 1962, 1961, 1960, 1958, 1957, 1956, 1955, 1954, 1952, 1951, 1950, 1949, 1948, 1947, 1946, 1945, 1944, 1942, 1940, 1939, 1938, 1937, 1936, 1935, 1934, 1933, 1932, 1931, 1930, 1929, 1928, 1927, 1926, 1925, 1924, 1923, 1921, 1920
16310 RAYMER	2020, 2017, 2014, 2010, 2006, 2005, 2004, 2003, 2001, 2000, 1999, 1996, 1995, 1992, 1991, 1990, 1986, 1985, 1980, 1976, 1975, 1972, 1971, 1970, 1969, 1967, 1966, 1965, 1964, 1963, 1962, 1961, 1960, 1958, 1957, 1956, 1955, 1954, 1952, 1951, 1950, 1949, 1948, 1947, 1946, 1945, 1944, 1942, 1940, 1939, 1938, 1937, 1936, 1935, 1934, 1933, 1932, 1931, 1930, 1929, 1928, 1927, 1926, 1925, 1924, 1923, 1921, 1920
16310 RAYMER	2020, 2017, 2014, 2010, 2006, 2005, 2004, 2003, 2001, 2000, 1999, 1996, 1995, 1992, 1991, 1990, 1985, 1981, 1980, 1976, 1975, 1972, 1971, 1970, 1969, 1967, 1966, 1965, 1964, 1963, 1962, 1961, 1960, 1958, 1957, 1956, 1955, 1954, 1952, 1951, 1950, 1949, 1948, 1947, 1946, 1945, 1944, 1942, 1940, 1939, 1938, 1937, 1936, 1935, 1934, 1933, 1932, 1931, 1930, 1929, 1928, 1927, 1926, 1925, 1924, 1923, 1921, 1920
16310 RAYMER	2020, 2017, 2014, 2010, 2006, 2005, 2004, 2003, 2001, 2000, 1999, 1996, 1995, 1992, 1991, 1990, 1986, 1985, 1980, 1976, 1975, 1972, 1971, 1970, 1969, 1967, 1966, 1965, 1964, 1963, 1962, 1961, 1960, 1958, 1957, 1956, 1955, 1954, 1952, 1951, 1950, 1949, 1948, 1947, 1946, 1945, 1944, 1942, 1940, 1939, 1938, 1937, 1936, 1935, 1934, 1933, 1932, 1931, 1930, 1929, 1928, 1927, 1926, 1925, 1924, 1923, 1921, 1920
16310 RAYMER	2020, 2017, 2014, 2010, 2006, 2005, 2004, 2003, 2001, 2000, 1999, 1996, 1995, 1992, 1991, 1990, 1985, 1981, 1980, 1976, 1975, 1972, 1971, 1970, 1969, 1967, 1966, 1965, 1964, 1963, 1962, 1961, 1960, 1958, 1957, 1956, 1955, 1954, 1952, 1951, 1950, 1949, 1948, 1947, 1946, 1945, 1944, 1942, 1940, 1939, 1938, 1937, 1936, 1935, 1934, 1933, 1932, 1931, 1930, 1929, 1928, 1927, 1926, 1925, 1924, 1923, 1921, 1920
16310 RAYMER ST	2020, 2017, 2014, 2010, 2006, 2005, 2004, 2003, 2001, 2000, 1999, 1996, 1995, 1992, 1991, 1990, 1986, 1981, 1980, 1976, 1975, 1972, 1971, 1970, 1969, 1967, 1966, 1965, 1964, 1963, 1962, 1961, 1960, 1958, 1957, 1956, 1955, 1954, 1952, 1951, 1950, 1949, 1948, 1947, 1946, 1945, 1944, 1942, 1940, 1939, 1938, 1937, 1936, 1935, 1934, 1933, 1932, 1931, 1930, 1929, 1928, 1927, 1926, 1925, 1924, 1923, 1921, 1920
16310 RAYMER ST	2020, 2017, 2014, 2010, 2006, 2005, 2004, 2003, 2001, 2000, 1999, 1996, 1995, 1992, 1990, 1986, 1985, 1981, 1980, 1976, 1975, 1972, 1971, 1970, 1969, 1967, 1966, 1965, 1964, 1963, 1962, 1961, 1960, 1958, 1957, 1956, 1955, 1954, 1952, 1951, 1950, 1949, 1948, 1947, 1946, 1945, 1944, 1942, 1940, 1939, 1938, 1937, 1936, 1935, 1934, 1933, 1932, 1931, 1930, 1929, 1928, 1927, 1926, 1925, 1924, 1923, 1921, 1920
16310 RAYMER ST	2020, 2017, 2014, 2010, 2006, 2005, 2003, 2001, 2000, 1999, 1996, 1995, 1992, 1991, 1990, 1986, 1985, 1981, 1980, 1976, 1975, 1972, 1971, 1970, 1969, 1967, 1966, 1965, 1964, 1963, 1962, 1961, 1960, 1958, 1957, 1956, 1955, 1954, 1952, 1951, 1950, 1949, 1948, 1947, 1946, 1945, 1944, 1942, 1940, 1939, 1938, 1937, 1936, 1935, 1934, 1933, 1932, 1931, 1930, 1929, 1928, 1927, 1926, 1925, 1924, 1923, 1921, 1920
16310 RAYMER ST	2020, 2017, 2014, 2010, 2006, 2005, 2004, 2003, 2001, 2000, 1999, 1996, 1995, 1992, 1991, 1990, 1986, 1985, 1981, 1976, 1975, 1972, 1971, 1970, 1969, 1967, 1966, 1965, 1964, 1963, 1962, 1961, 1960, 1958, 1957, 1956, 1955, 1954, 1952, 1951, 1950, 1949, 1948, 1947, 1946, 1945, 1944, 1942, 1940, 1939, 1938, 1937, 1936, 1935, 1934, 1933, 1932, 1931, 1930, 1929, 1928, 1927, 1926, 1925, 1924, 1923, 1921, 1920

FINDINGS

Address Researched	Address Not Identified in Research Source
16310 RAYMER ST	2020, 2017, 2014, 2010, 2006, 2005, 2004, 2003, 2001, 2000, 1999, 1996, 1995, 1992, 1991, 1990, 1986, 1985, 1981, 1980, 1976, 1972, 1971, 1970, 1969, 1967, 1966, 1965, 1964, 1963, 1962, 1961, 1960, 1958, 1957, 1956, 1955, 1954, 1952, 1951, 1950, 1949, 1948, 1947, 1946, 1945, 1944, 1942, 1940, 1939, 1938, 1937, 1936, 1935, 1934, 1933, 1932, 1931, 1930, 1929, 1928, 1927, 1926, 1925, 1924, 1923, 1921, 1920
16310 RAYMER ST	2020, 2017, 2014, 2010, 2006, 2005, 2004, 2003, 2001, 2000, 1999, 1996, 1995, 1992, 1991, 1990, 1986, 1981, 1980, 1976, 1975, 1972, 1971, 1970, 1969, 1967, 1966, 1965, 1964, 1963, 1962, 1961, 1960, 1958, 1957, 1956, 1955, 1954, 1952, 1951, 1950, 1949, 1948, 1947, 1946, 1945, 1944, 1942, 1940, 1939, 1938, 1937, 1936, 1935, 1934, 1933, 1932, 1931, 1930, 1929, 1928, 1927, 1926, 1925, 1924, 1923, 1921, 1920
16310 RAYMER ST	2020, 2017, 2014, 2010, 2006, 2005, 2004, 2003, 2001, 2000, 1999, 1996, 1995, 1992, 1991, 1990, 1986, 1985, 1981, 1976, 1975, 1972, 1971, 1970, 1969, 1967, 1966, 1965, 1964, 1963, 1962, 1961, 1960, 1958, 1957, 1956, 1955, 1954, 1952, 1951, 1950, 1949, 1948, 1947, 1946, 1945, 1944, 1942, 1940, 1939, 1938, 1937, 1936, 1935, 1934, 1933, 1932, 1931, 1930, 1929, 1928, 1927, 1926, 1925, 1924, 1923, 1921, 1920
16310 RAYMER ST	2020, 2017, 2014, 2010, 2006, 2005, 2004, 2003, 2001, 2000, 1999, 1996, 1995, 1992, 1990, 1986, 1985, 1981, 1980, 1976, 1975, 1972, 1971, 1970, 1969, 1967, 1966, 1965, 1964, 1963, 1962, 1961, 1960, 1958, 1957, 1956, 1955, 1954, 1952, 1951, 1950, 1949, 1948, 1947, 1946, 1945, 1944, 1942, 1940, 1939, 1938, 1937, 1936, 1935, 1934, 1933, 1932, 1931, 1930, 1929, 1928, 1927, 1926, 1925, 1924, 1923, 1921, 1920
16310 RAYMER ST	2020, 2017, 2014, 2010, 2006, 2005, 2004, 2003, 2001, 2000, 1999, 1996, 1995, 1991, 1990, 1986, 1985, 1981, 1980, 1976, 1975, 1972, 1971, 1970, 1969, 1967, 1966, 1965, 1964, 1963, 1962, 1961, 1960, 1958, 1957, 1956, 1955, 1954, 1952, 1951, 1950, 1949, 1948, 1947, 1946, 1945, 1944, 1942, 1940, 1939, 1938, 1937, 1936, 1935, 1934, 1933, 1932, 1931, 1930, 1929, 1928, 1927, 1926, 1925, 1924, 1923, 1921, 1920
16310 RAYMER ST	2020, 2017, 2014, 2010, 2006, 2005, 2004, 2003, 2001, 2000, 1999, 1996, 1992, 1991, 1990, 1986, 1985, 1981, 1980, 1976, 1975, 1972, 1971, 1970, 1969, 1967, 1966, 1965, 1964, 1963, 1962, 1961, 1960, 1958, 1957, 1956, 1955, 1954, 1952, 1951, 1950, 1949, 1948, 1947, 1946, 1945, 1944, 1942, 1940, 1939, 1938, 1937, 1936, 1935, 1934, 1933, 1932, 1931, 1930, 1929, 1928, 1927, 1926, 1925, 1924, 1923, 1921, 1920
16310 RAYMER ST	2020, 2017, 2014, 2010, 2006, 2005, 2004, 2003, 2000, 1999, 1996, 1995, 1992, 1991, 1990, 1986, 1985, 1981, 1980, 1976, 1975, 1972, 1971, 1970, 1969, 1967, 1966, 1965, 1964, 1963, 1962, 1961, 1960, 1958, 1957, 1956, 1955, 1954, 1952, 1951, 1950, 1949, 1948, 1947, 1946, 1945, 1944, 1942, 1940, 1939, 1938, 1937, 1936, 1935, 1934, 1933, 1932, 1931, 1930, 1929, 1928, 1927, 1926, 1925, 1924, 1923, 1921, 1920
16310 RAYMER ST	2020, 2017, 2014, 2010, 2006, 2004, 2003, 2001, 2000, 1999, 1996, 1995, 1992, 1991, 1990, 1986, 1985, 1981, 1980, 1976, 1975, 1972, 1971, 1970, 1969, 1967, 1966, 1965, 1964, 1963, 1962, 1961, 1960, 1958, 1957, 1956, 1955, 1954, 1952, 1951, 1950, 1949, 1948, 1947, 1946, 1945, 1944, 1942, 1940, 1939, 1938, 1937, 1936, 1935, 1934, 1933, 1932, 1931, 1930, 1929, 1928, 1927, 1926, 1925, 1924, 1923, 1921, 1920
16310 RAYMER ST	2020, 2017, 2014, 2010, 2006, 2005, 2004, 2003, 2001, 2000, 1999, 1996, 1995, 1991, 1990, 1986, 1985, 1981, 1980, 1976, 1975, 1972, 1971, 1970, 1969, 1967, 1966, 1965, 1964, 1963, 1962, 1961, 1960, 1958, 1957, 1956, 1955, 1954, 1952, 1951, 1950, 1949, 1948, 1947, 1946, 1945, 1944, 1942, 1940, 1939, 1938, 1937, 1936, 1935, 1934, 1933, 1932, 1931, 1930, 1929, 1928, 1927, 1926, 1925, 1924, 1923, 1921, 1920

FINDINGS

Address Researched	Address Not Identified in Research Source
16310 RAYMER ST	2020, 2017, 2014, 2010, 2006, 2005, 2004, 2003, 2001, 2000, 1999, 1996, 1992, 1991, 1990, 1986, 1985, 1981, 1980, 1976, 1975, 1972, 1971, 1970, 1969, 1967, 1966, 1965, 1964, 1963, 1962, 1961, 1960, 1958, 1957, 1956, 1955, 1954, 1952, 1951, 1950, 1949, 1948, 1947, 1946, 1945, 1944, 1942, 1940, 1939, 1938, 1937, 1936, 1935, 1934, 1933, 1932, 1931, 1930, 1929, 1928, 1927, 1926, 1925, 1924, 1923, 1921, 1920
16310 RAYMER ST	2020, 2017, 2014, 2010, 2005, 2004, 2003, 2001, 2000, 1999, 1996, 1995, 1992, 1991, 1990, 1986, 1985, 1981, 1980, 1976, 1975, 1972, 1971, 1970, 1969, 1967, 1966, 1965, 1964, 1963, 1962, 1961, 1960, 1958, 1957, 1956, 1955, 1954, 1952, 1951, 1950, 1949, 1948, 1947, 1946, 1945, 1944, 1942, 1940, 1939, 1938, 1937, 1936, 1935, 1934, 1933, 1932, 1931, 1930, 1929, 1928, 1927, 1926, 1925, 1924, 1923, 1921, 1920
16310 RAYMER ST	2020, 2017, 2014, 2010, 2006, 2005, 2003, 2001, 2000, 1999, 1996, 1995, 1992, 1991, 1990, 1986, 1985, 1981, 1980, 1976, 1975, 1972, 1971, 1970, 1969, 1967, 1966, 1965, 1964, 1963, 1962, 1961, 1960, 1958, 1957, 1956, 1955, 1954, 1952, 1951, 1950, 1949, 1948, 1947, 1946, 1945, 1944, 1942, 1940, 1939, 1938, 1937, 1936, 1935, 1934, 1933, 1932, 1931, 1930, 1929, 1928, 1927, 1926, 1925, 1924, 1923, 1921, 1920
16310 RAYMER ST	2020, 2017, 2010, 2006, 2005, 2004, 2003, 2001, 2000, 1999, 1996, 1995, 1992, 1991, 1990, 1986, 1985, 1981, 1980, 1976, 1975, 1972, 1971, 1970, 1969, 1967, 1966, 1965, 1964, 1963, 1962, 1961, 1960, 1958, 1957, 1956, 1955, 1954, 1952, 1951, 1950, 1949, 1948, 1947, 1946, 1945, 1944, 1942, 1940, 1939, 1938, 1937, 1936, 1935, 1934, 1933, 1932, 1931, 1930, 1929, 1928, 1927, 1926, 1925, 1924, 1923, 1921, 1920
16310 RAYMER ST	2020, 2017, 2014, 2010, 2006, 2005, 2004, 2003, 2000, 1999, 1996, 1995, 1992, 1991, 1990, 1986, 1985, 1981, 1980, 1976, 1975, 1972, 1971, 1970, 1969, 1967, 1966, 1965, 1964, 1963, 1962, 1961, 1960, 1958, 1957, 1956, 1955, 1954, 1952, 1951, 1950, 1949, 1948, 1947, 1946, 1945, 1944, 1942, 1940, 1939, 1938, 1937, 1936, 1935, 1934, 1933, 1932, 1931, 1930, 1929, 1928, 1927, 1926, 1925, 1924, 1923, 1921, 1920
16310 RAYMER ST	2020, 2017, 2014, 2006, 2005, 2004, 2003, 2001, 2000, 1999, 1996, 1995, 1992, 1991, 1990, 1986, 1985, 1981, 1980, 1976, 1975, 1972, 1971, 1970, 1969, 1967, 1966, 1965, 1964, 1963, 1962, 1961, 1960, 1958, 1957, 1956, 1955, 1954, 1952, 1951, 1950, 1949, 1948, 1947, 1946, 1945, 1944, 1942, 1940, 1939, 1938, 1937, 1936, 1935, 1934, 1933, 1932, 1931, 1930, 1929, 1928, 1927, 1926, 1925, 1924, 1923, 1921, 1920
16310 RAYMER ST	2020, 2017, 2014, 2010, 2006, 2004, 2003, 2001, 2000, 1999, 1996, 1995, 1992, 1991, 1990, 1986, 1985, 1981, 1980, 1976, 1975, 1972, 1971, 1970, 1969, 1967, 1966, 1965, 1964, 1963, 1962, 1961, 1960, 1958, 1957, 1956, 1955, 1954, 1952, 1951, 1950, 1949, 1948, 1947, 1946, 1945, 1944, 1942, 1940, 1939, 1938, 1937, 1936, 1935, 1934, 1933, 1932, 1931, 1930, 1929, 1928, 1927, 1926, 1925, 1924, 1923, 1921, 1920
16310 RAYMER ST	2020, 2017, 2014, 2010, 2005, 2004, 2003, 2001, 2000, 1999, 1996, 1995, 1992, 1991, 1990, 1986, 1985, 1981, 1980, 1976, 1975, 1972, 1971, 1970, 1969, 1967, 1966, 1965, 1964, 1963, 1962, 1961, 1960, 1958, 1957, 1956, 1955, 1954, 1952, 1951, 1950, 1949, 1948, 1947, 1946, 1945, 1944, 1942, 1940, 1939, 1938, 1937, 1936, 1935, 1934, 1933, 1932, 1931, 1930, 1929, 1928, 1927, 1926, 1925, 1924, 1923, 1921, 1920
16310 RAYMER ST	2017, 2014, 2010, 2006, 2005, 2004, 2003, 2001, 2000, 1999, 1996, 1995, 1992, 1991, 1990, 1986, 1985, 1981, 1980, 1976, 1975, 1972, 1971, 1970, 1969, 1967, 1966, 1965, 1964, 1963, 1962, 1961, 1960, 1958, 1957, 1956, 1955, 1954, 1952, 1951, 1950, 1949, 1948, 1947, 1946, 1945, 1944, 1942, 1940, 1939, 1938, 1937, 1936, 1935, 1934, 1933, 1932, 1931, 1930, 1929, 1928, 1927, 1926, 1925, 1924, 1923, 1921, 1920

FINDINGS

Address Researched	Address Not Identified in Research Source
16310 RAYMER ST	2020, 2017, 2014, 2006, 2005, 2004, 2003, 2001, 2000, 1999, 1996, 1995, 1992, 1991, 1990, 1986, 1985, 1981, 1980, 1976, 1975, 1972, 1971, 1970, 1969, 1967, 1966, 1965, 1964, 1963, 1962, 1961, 1960, 1958, 1957, 1956, 1955, 1954, 1952, 1951, 1950, 1949, 1948, 1947, 1946, 1945, 1944, 1942, 1940, 1939, 1938, 1937, 1936, 1935, 1934, 1933, 1932, 1931, 1930, 1929, 1928, 1927, 1926, 1925, 1924, 1923, 1921, 1920
16310 RAYMER ST	2020, 2017, 2010, 2006, 2005, 2004, 2003, 2001, 2000, 1999, 1996, 1995, 1992, 1991, 1990, 1986, 1985, 1981, 1980, 1976, 1975, 1972, 1971, 1970, 1969, 1967, 1966, 1965, 1964, 1963, 1962, 1961, 1960, 1958, 1957, 1956, 1955, 1954, 1952, 1951, 1950, 1949, 1948, 1947, 1946, 1945, 1944, 1942, 1940, 1939, 1938, 1937, 1936, 1935, 1934, 1933, 1932, 1931, 1930, 1929, 1928, 1927, 1926, 1925, 1924, 1923, 1921, 1920
16310 RAYMER ST	2017, 2014, 2010, 2006, 2005, 2004, 2003, 2001, 2000, 1999, 1996, 1995, 1992, 1991, 1990, 1986, 1985, 1981, 1980, 1976, 1975, 1972, 1971, 1970, 1969, 1967, 1966, 1965, 1964, 1963, 1962, 1961, 1960, 1958, 1957, 1956, 1955, 1954, 1952, 1951, 1950, 1949, 1948, 1947, 1946, 1945, 1944, 1942, 1940, 1939, 1938, 1937, 1936, 1935, 1934, 1933, 1932, 1931, 1930, 1929, 1928, 1927, 1926, 1925, 1924, 1923, 1921, 1920
16310 RAYMER ST	2020, 2017, 2014, 2010, 2006, 2005, 2004, 2003, 2001, 2000, 1999, 1996, 1995, 1992, 1991, 1990, 1986, 1985, 1981, 1980, 1976, 1972, 1971, 1970, 1969, 1967, 1966, 1965, 1964, 1963, 1962, 1961, 1960, 1958, 1957, 1956, 1955, 1954, 1952, 1951, 1950, 1949, 1948, 1947, 1946, 1945, 1944, 1942, 1940, 1939, 1938, 1937, 1936, 1935, 1934, 1933, 1932, 1931, 1930, 1929, 1928, 1927, 1926, 1925, 1924, 1923, 1921, 1920
16320 RAYMER ST	2017, 2014, 2010, 2006, 2005, 2004, 2003, 2001, 2000, 1999, 1996, 1995, 1992, 1991, 1990, 1986, 1985, 1981, 1980, 1976, 1975, 1972, 1971, 1970, 1969, 1967, 1966, 1965, 1964, 1963, 1962, 1961, 1960, 1958, 1957, 1956, 1955, 1954, 1952, 1951, 1950, 1949, 1948, 1947, 1946, 1945, 1944, 1942, 1940, 1939, 1938, 1937, 1936, 1935, 1934, 1933, 1932, 1931, 1930, 1929, 1928, 1927, 1926, 1925, 1924, 1923, 1921, 1920
16320 RAYMER ST	2020, 2017, 2010, 2006, 2005, 2004, 2003, 2001, 2000, 1999, 1996, 1995, 1992, 1991, 1990, 1986, 1985, 1981, 1980, 1976, 1975, 1972, 1971, 1970, 1969, 1967, 1966, 1965, 1964, 1963, 1962, 1961, 1960, 1958, 1957, 1956, 1955, 1954, 1952, 1951, 1950, 1949, 1948, 1947, 1946, 1945, 1944, 1942, 1940, 1939, 1938, 1937, 1936, 1935, 1934, 1933, 1932, 1931, 1930, 1929, 1928, 1927, 1926, 1925, 1924, 1923, 1921, 1920
16320 RAYMER ST	2020, 2017, 2014, 2006, 2005, 2004, 2003, 2001, 2000, 1999, 1996, 1995, 1992, 1991, 1990, 1986, 1985, 1981, 1980, 1976, 1975, 1972, 1971, 1970, 1969, 1967, 1966, 1965, 1964, 1963, 1962, 1961, 1960, 1958, 1957, 1956, 1955, 1954, 1952, 1951, 1950, 1949, 1948, 1947, 1946, 1945, 1944, 1942, 1940, 1939, 1938, 1937, 1936, 1935, 1934, 1933, 1932, 1931, 1930, 1929, 1928, 1927, 1926, 1925, 1924, 1923, 1921, 1920
16320 RAYMER ST	2017, 2014, 2010, 2006, 2005, 2004, 2003, 2001, 2000, 1999, 1996, 1995, 1992, 1991, 1990, 1986, 1985, 1981, 1980, 1976, 1975, 1972, 1971, 1970, 1969, 1967, 1966, 1965, 1964, 1963, 1962, 1961, 1960, 1958, 1957, 1956, 1955, 1954, 1952, 1951, 1950, 1949, 1948, 1947, 1946, 1945, 1944, 1942, 1940, 1939, 1938, 1937, 1936, 1935, 1934, 1933, 1932, 1931, 1930, 1929, 1928, 1927, 1926, 1925, 1924, 1923, 1921, 1920
16320 RAYMER ST	2020, 2017, 2014, 2010, 2005, 2004, 2003, 2001, 2000, 1999, 1996, 1995, 1992, 1991, 1990, 1986, 1985, 1981, 1980, 1976, 1975, 1972, 1971, 1970, 1969, 1967, 1966, 1965, 1964, 1963, 1962, 1961, 1960, 1958, 1957, 1956, 1955, 1954, 1952, 1951, 1950, 1949, 1948, 1947, 1946, 1945, 1944, 1942, 1940, 1939, 1938, 1937, 1936, 1935, 1934, 1933, 1932, 1931, 1930, 1929, 1928, 1927, 1926, 1925, 1924, 1923, 1921, 1920

FINDINGS

Address Researched	Address Not Identified in Research Source
16320 RAYMER ST	2020, 2017, 2014, 2010, 2006, 2004, 2003, 2001, 2000, 1999, 1996, 1995, 1992, 1991, 1990, 1986, 1985, 1981, 1980, 1976, 1975, 1972, 1971, 1970, 1969, 1967, 1966, 1965, 1964, 1963, 1962, 1961, 1960, 1958, 1957, 1956, 1955, 1954, 1952, 1951, 1950, 1949, 1948, 1947, 1946, 1945, 1944, 1942, 1940, 1939, 1938, 1937, 1936, 1935, 1934, 1933, 1932, 1931, 1930, 1929, 1928, 1927, 1926, 1925, 1924, 1923, 1921, 1920
16320 RAYMER ST	2020, 2017, 2014, 2006, 2005, 2004, 2003, 2001, 2000, 1999, 1996, 1995, 1992, 1991, 1990, 1986, 1985, 1981, 1980, 1976, 1975, 1972, 1971, 1970, 1969, 1967, 1966, 1965, 1964, 1963, 1962, 1961, 1960, 1958, 1957, 1956, 1955, 1954, 1952, 1951, 1950, 1949, 1948, 1947, 1946, 1945, 1944, 1942, 1940, 1939, 1938, 1937, 1936, 1935, 1934, 1933, 1932, 1931, 1930, 1929, 1928, 1927, 1926, 1925, 1924, 1923, 1921, 1920
16320 RAYMER ST	2020, 2017, 2014, 2010, 2006, 2005, 2004, 2003, 2000, 1999, 1996, 1995, 1992, 1991, 1990, 1986, 1985, 1981, 1980, 1976, 1975, 1972, 1971, 1970, 1969, 1967, 1966, 1965, 1964, 1963, 1962, 1961, 1960, 1958, 1957, 1956, 1955, 1954, 1952, 1951, 1950, 1949, 1948, 1947, 1946, 1945, 1944, 1942, 1940, 1939, 1938, 1937, 1936, 1935, 1934, 1933, 1932, 1931, 1930, 1929, 1928, 1927, 1926, 1925, 1924, 1923, 1921, 1920
16320 RAYMER ST	2020, 2017, 2010, 2006, 2005, 2004, 2003, 2001, 2000, 1999, 1996, 1995, 1992, 1991, 1990, 1986, 1985, 1981, 1980, 1976, 1975, 1972, 1971, 1970, 1969, 1967, 1966, 1965, 1964, 1963, 1962, 1961, 1960, 1958, 1957, 1956, 1955, 1954, 1952, 1951, 1950, 1949, 1948, 1947, 1946, 1945, 1944, 1942, 1940, 1939, 1938, 1937, 1936, 1935, 1934, 1933, 1932, 1931, 1930, 1929, 1928, 1927, 1926, 1925, 1924, 1923, 1921, 1920
16320 RAYMER ST	2020, 2017, 2014, 2010, 2006, 2005, 2003, 2001, 2000, 1999, 1996, 1995, 1992, 1991, 1990, 1986, 1985, 1981, 1980, 1976, 1975, 1972, 1971, 1970, 1969, 1967, 1966, 1965, 1964, 1963, 1962, 1961, 1960, 1958, 1957, 1956, 1955, 1954, 1952, 1951, 1950, 1949, 1948, 1947, 1946, 1945, 1944, 1942, 1940, 1939, 1938, 1937, 1936, 1935, 1934, 1933, 1932, 1931, 1930, 1929, 1928, 1927, 1926, 1925, 1924, 1923, 1921, 1920
16320 RAYMER ST	2020, 2017, 2014, 2010, 2005, 2004, 2003, 2001, 2000, 1999, 1996, 1995, 1992, 1991, 1990, 1986, 1985, 1981, 1980, 1976, 1975, 1972, 1971, 1970, 1969, 1967, 1966, 1965, 1964, 1963, 1962, 1961, 1960, 1958, 1957, 1956, 1955, 1954, 1952, 1951, 1950, 1949, 1948, 1947, 1946, 1945, 1944, 1942, 1940, 1939, 1938, 1937, 1936, 1935, 1934, 1933, 1932, 1931, 1930, 1929, 1928, 1927, 1926, 1925, 1924, 1923, 1921, 1920
16320 RAYMER ST	2020, 2017, 2014, 2010, 2006, 2004, 2003, 2001, 2000, 1999, 1996, 1992, 1991, 1990, 1986, 1985, 1981, 1980, 1976, 1975, 1972, 1971, 1970, 1969, 1967, 1966, 1965, 1964, 1963, 1962, 1961, 1960, 1958, 1957, 1956, 1955, 1954, 1952, 1951, 1950, 1949, 1948, 1947, 1946, 1945, 1944, 1942, 1940, 1939, 1938, 1937, 1936, 1935, 1934, 1933, 1932, 1931, 1930, 1929, 1928, 1927, 1926, 1925, 1924, 1923, 1921, 1920
16320 RAYMER ST	2020, 2017, 2014, 2010, 2006, 2005, 2004, 2003, 2001, 1999, 1996, 1995, 1992, 1991, 1990, 1986, 1985, 1981, 1980, 1976, 1975, 1972, 1971, 1970, 1969, 1967, 1966, 1965, 1964, 1963, 1962, 1961, 1960, 1958, 1957, 1956, 1955, 1954, 1952, 1951, 1950, 1949, 1948, 1947, 1946, 1945, 1944, 1942, 1940, 1939, 1938, 1937, 1936, 1935, 1934, 1933, 1932, 1931, 1930, 1929, 1928, 1927, 1926, 1925, 1924, 1923, 1921, 1920
16320 RAYMER ST	2020, 2017, 2014, 2010, 2006, 2005, 2004, 2003, 2001, 2000, 1999, 1996, 1995, 1991, 1990, 1986, 1985, 1981, 1980, 1976, 1975, 1972, 1971, 1970, 1969, 1967, 1966, 1965, 1964, 1963, 1962, 1961, 1960, 1958, 1957, 1956, 1955, 1954, 1952, 1951, 1950, 1949, 1948, 1947, 1946, 1945, 1944, 1942, 1940, 1939, 1938, 1937, 1936, 1935, 1934, 1933, 1932, 1931, 1930, 1929, 1928, 1927, 1926, 1925, 1924, 1923, 1921, 1920

FINDINGS

Address Researched	Address Not Identified in Research Source
16320 RAYMER ST	2020, 2017, 2014, 2010, 2006, 2004, 2003, 2001, 2000, 1999, 1996, 1995, 1992, 1991, 1990, 1986, 1985, 1981, 1980, 1976, 1975, 1972, 1971, 1970, 1969, 1967, 1966, 1965, 1964, 1963, 1962, 1961, 1960, 1958, 1957, 1956, 1955, 1954, 1952, 1951, 1950, 1949, 1948, 1947, 1946, 1945, 1944, 1942, 1940, 1939, 1938, 1937, 1936, 1935, 1934, 1933, 1932, 1931, 1930, 1929, 1928, 1927, 1926, 1925, 1924, 1923, 1921, 1920
16320 RAYMER ST	2020, 2017, 2014, 2010, 2006, 2005, 2004, 2003, 2000, 1999, 1996, 1995, 1992, 1991, 1990, 1986, 1985, 1981, 1980, 1976, 1975, 1972, 1971, 1970, 1969, 1967, 1966, 1965, 1964, 1963, 1962, 1961, 1960, 1958, 1957, 1956, 1955, 1954, 1952, 1951, 1950, 1949, 1948, 1947, 1946, 1945, 1944, 1942, 1940, 1939, 1938, 1937, 1936, 1935, 1934, 1933, 1932, 1931, 1930, 1929, 1928, 1927, 1926, 1925, 1924, 1923, 1921, 1920
16320 RAYMER ST	2020, 2017, 2014, 2010, 2006, 2005, 2004, 2003, 2001, 2000, 1999, 1996, 1992, 1991, 1990, 1986, 1985, 1981, 1980, 1976, 1975, 1972, 1971, 1970, 1969, 1967, 1966, 1965, 1964, 1963, 1962, 1961, 1960, 1958, 1957, 1956, 1955, 1954, 1952, 1951, 1950, 1949, 1948, 1947, 1946, 1945, 1944, 1942, 1940, 1939, 1938, 1937, 1936, 1935, 1934, 1933, 1932, 1931, 1930, 1929, 1928, 1927, 1926, 1925, 1924, 1923, 1921, 1920
16320 RAYMER ST	2020, 2017, 2014, 2010, 2006, 2005, 2004, 2003, 2001, 2000, 1999, 1996, 1995, 1991, 1990, 1986, 1985, 1981, 1980, 1976, 1975, 1972, 1971, 1970, 1969, 1967, 1966, 1965, 1964, 1963, 1962, 1961, 1960, 1958, 1957, 1956, 1955, 1954, 1952, 1951, 1950, 1949, 1948, 1947, 1946, 1945, 1944, 1942, 1940, 1939, 1938, 1937, 1936, 1935, 1934, 1933, 1932, 1931, 1930, 1929, 1928, 1927, 1926, 1925, 1924, 1923, 1921, 1920
16320 RAYMER ST	2020, 2017, 2014, 2010, 2006, 2005, 2004, 2003, 2001, 2000, 1999, 1996, 1995, 1992, 1991, 1990, 1986, 1985, 1981, 1976, 1975, 1972, 1971, 1970, 1969, 1967, 1966, 1965, 1964, 1963, 1962, 1961, 1960, 1958, 1957, 1956, 1955, 1954, 1952, 1951, 1950, 1949, 1948, 1947, 1946, 1945, 1944, 1942, 1940, 1939, 1938, 1937, 1936, 1935, 1934, 1933, 1932, 1931, 1930, 1929, 1928, 1927, 1926, 1925, 1924, 1923, 1921, 1920
16320 RAYMER ST	2020, 2017, 2014, 2010, 2006, 2005, 2004, 2003, 2001, 1999, 1996, 1995, 1992, 1991, 1990, 1986, 1985, 1981, 1980, 1976, 1975, 1972, 1971, 1970, 1969, 1967, 1966, 1965, 1964, 1963, 1962, 1961, 1960, 1958, 1957, 1956, 1955, 1954, 1952, 1951, 1950, 1949, 1948, 1947, 1946, 1945, 1944, 1942, 1940, 1939, 1938, 1937, 1936, 1935, 1934, 1933, 1932, 1931, 1930, 1929, 1928, 1927, 1926, 1925, 1924, 1923, 1921, 1920
16320 RAYMER ST	2020, 2017, 2014, 2010, 2006, 2005, 2004, 2003, 2001, 2000, 1999, 1996, 1995, 1992, 1991, 1990, 1986, 1985, 1981, 1980, 1976, 1975, 1972, 1971, 1970, 1969, 1967, 1966, 1965, 1964, 1963, 1962, 1961, 1960, 1958, 1957, 1956, 1955, 1954, 1952, 1951, 1950, 1949, 1948, 1947, 1946, 1945, 1944, 1942, 1940, 1939, 1938, 1937, 1936, 1935, 1934, 1933, 1932, 1931, 1930, 1929, 1928, 1927, 1926, 1925, 1924, 1923, 1921, 1920
16320 RAYMER ST	2020, 2017, 2014, 2010, 2006, 2005, 2003, 2001, 2000, 1999, 1996, 1995, 1992, 1991, 1990, 1986, 1985, 1981, 1980, 1976, 1975, 1972, 1971, 1970, 1969, 1967, 1966, 1965, 1964, 1963, 1962, 1961, 1960, 1958, 1957, 1956, 1955, 1954, 1952, 1951, 1950, 1949, 1948, 1947, 1946, 1945, 1944, 1942, 1940, 1939, 1938, 1937, 1936, 1935, 1934, 1933, 1932, 1931, 1930, 1929, 1928, 1927, 1926, 1925, 1924, 1923, 1921, 1920
16320 ROSCOE BLVD	2020, 2017, 2014, 2010, 2006, 2005, 2004, 2003, 2001, 2000, 1999, 1996, 1995, 1992, 1991, 1990, 1985, 1981, 1980, 1976, 1975, 1972, 1971, 1970, 1969, 1967, 1966, 1965, 1964, 1963, 1962, 1961, 1960, 1958, 1957, 1956, 1955, 1954, 1952, 1951, 1950, 1949, 1948, 1947, 1946, 1945, 1944, 1942, 1940, 1939, 1938, 1937, 1936, 1935, 1934, 1933, 1932, 1931, 1930, 1929, 1928, 1927, 1926, 1925, 1924, 1923, 1921, 1920

FINDINGS

Address Researched	Address Not Identified in Research Source
16320 ROSCOE BLVD	2020, 2017, 2014, 2010, 2006, 2005, 2004, 2003, 2001, 2000, 1999, 1996, 1995, 1992, 1990, 1986, 1985, 1981, 1980, 1976, 1975, 1972, 1971, 1970, 1969, 1967, 1966, 1965, 1964, 1963, 1962, 1961, 1960, 1958, 1957, 1956, 1955, 1954, 1952, 1951, 1950, 1949, 1948, 1947, 1946, 1945, 1944, 1942, 1940, 1939, 1938, 1937, 1936, 1935, 1934, 1933, 1932, 1931, 1930, 1929, 1928, 1927, 1926, 1925, 1924, 1923, 1921, 1920
16320 ROSCOE BLVD	2020, 2017, 2014, 2010, 2006, 2005, 2004, 2003, 2001, 2000, 1999, 1996, 1992, 1991, 1990, 1986, 1985, 1981, 1980, 1976, 1975, 1972, 1971, 1970, 1969, 1967, 1966, 1965, 1964, 1963, 1962, 1961, 1960, 1958, 1957, 1956, 1955, 1954, 1952, 1951, 1950, 1949, 1948, 1947, 1946, 1945, 1944, 1942, 1940, 1939, 1938, 1937, 1936, 1935, 1934, 1933, 1932, 1931, 1930, 1929, 1928, 1927, 1926, 1925, 1924, 1923, 1921, 1920
16320 ROSCOE BLVD	2020, 2017, 2014, 2010, 2006, 2005, 2004, 2003, 2001, 2000, 1999, 1996, 1995, 1991, 1990, 1986, 1985, 1981, 1980, 1976, 1975, 1972, 1971, 1970, 1969, 1967, 1966, 1965, 1964, 1963, 1962, 1961, 1960, 1958, 1957, 1956, 1955, 1954, 1952, 1951, 1950, 1949, 1948, 1947, 1946, 1945, 1944, 1942, 1940, 1939, 1938, 1937, 1936, 1935, 1934, 1933, 1932, 1931, 1930, 1929, 1928, 1927, 1926, 1925, 1924, 1923, 1921, 1920
16320 ROSCOE BLVD	2020, 2017, 2014, 2010, 2006, 2005, 2004, 2003, 2000, 1999, 1996, 1995, 1992, 1991, 1990, 1986, 1985, 1981, 1980, 1976, 1975, 1972, 1971, 1970, 1969, 1967, 1966, 1965, 1964, 1963, 1962, 1961, 1960, 1958, 1957, 1956, 1955, 1954, 1952, 1951, 1950, 1949, 1948, 1947, 1946, 1945, 1944, 1942, 1940, 1939, 1938, 1937, 1936, 1935, 1934, 1933, 1932, 1931, 1930, 1929, 1928, 1927, 1926, 1925, 1924, 1923, 1921, 1920
16320 ROSCOE BLVD	2020, 2017, 2014, 2010, 2006, 2005, 2004, 2003, 2001, 2000, 1999, 1996, 1992, 1991, 1990, 1986, 1985, 1981, 1980, 1976, 1975, 1972, 1971, 1970, 1969, 1967, 1966, 1965, 1964, 1963, 1962, 1961, 1960, 1958, 1957, 1956, 1955, 1954, 1952, 1951, 1950, 1949, 1948, 1947, 1946, 1945, 1944, 1942, 1940, 1939, 1938, 1937, 1936, 1935, 1934, 1933, 1932, 1931, 1930, 1929, 1928, 1927, 1926, 1925, 1924, 1923, 1921, 1920
16320 ROSCOE BLVD	2020, 2017, 2014, 2010, 2006, 2005, 2003, 2001, 2000, 1999, 1996, 1995, 1992, 1991, 1990, 1986, 1985, 1981, 1980, 1976, 1975, 1972, 1971, 1970, 1969, 1967, 1966, 1965, 1964, 1963, 1962, 1961, 1960, 1958, 1957, 1956, 1955, 1954, 1952, 1951, 1950, 1949, 1948, 1947, 1946, 1945, 1944, 1942, 1940, 1939, 1938, 1937, 1936, 1935, 1934, 1933, 1932, 1931, 1930, 1929, 1928, 1927, 1926, 1925, 1924, 1923, 1921, 1920
16320 ROSCOE BLVD	2020, 2017, 2014, 2010, 2006, 2004, 2003, 2001, 2000, 1999, 1996, 1995, 1992, 1991, 1990, 1986, 1985, 1981, 1980, 1976, 1975, 1972, 1971, 1970, 1969, 1967, 1966, 1965, 1964, 1963, 1962, 1961, 1960, 1958, 1957, 1956, 1955, 1954, 1952, 1951, 1950, 1949, 1948, 1947, 1946, 1945, 1944, 1942, 1940, 1939, 1938, 1937, 1936, 1935, 1934, 1933, 1932, 1931, 1930, 1929, 1928, 1927, 1926, 1925, 1924, 1923, 1921, 1920
16320 ROSCOE BLVD	2020, 2017, 2014, 2010, 2005, 2004, 2003, 2001, 2000, 1999, 1996, 1995, 1992, 1991, 1990, 1986, 1985, 1981, 1980, 1976, 1975, 1972, 1971, 1970, 1969, 1967, 1966, 1965, 1964, 1963, 1962, 1961, 1960, 1958, 1957, 1956, 1955, 1954, 1952, 1951, 1950, 1949, 1948, 1947, 1946, 1945, 1944, 1942, 1940, 1939, 1938, 1937, 1936, 1935, 1934, 1933, 1932, 1931, 1930, 1929, 1928, 1927, 1926, 1925, 1924, 1923, 1921, 1920
16320 ROSCOE BLVD	2020, 2017, 2014, 2006, 2005, 2004, 2003, 2001, 2000, 1999, 1996, 1995, 1992, 1991, 1990, 1986, 1985, 1981, 1980, 1976, 1975, 1972, 1971, 1970, 1969, 1967, 1966, 1965, 1964, 1963, 1962, 1961, 1960, 1958, 1957, 1956, 1955, 1954, 1952, 1951, 1950, 1949, 1948, 1947, 1946, 1945, 1944, 1942, 1940, 1939, 1938, 1937, 1936, 1935, 1934, 1933, 1932, 1931, 1930, 1929, 1928, 1927, 1926, 1925, 1924, 1923, 1921, 1920

FINDINGS

Address Researched	Address Not Identified in Research Source
16320 ROSCOE BLVD	2020, 2017, 2010, 2006, 2005, 2004, 2003, 2001, 2000, 1999, 1996, 1995, 1992, 1991, 1990, 1986, 1985, 1981, 1980, 1976, 1975, 1972, 1971, 1970, 1969, 1967, 1966, 1965, 1964, 1963, 1962, 1961, 1960, 1958, 1957, 1956, 1955, 1954, 1952, 1951, 1950, 1949, 1948, 1947, 1946, 1945, 1944, 1942, 1940, 1939, 1938, 1937, 1936, 1935, 1934, 1933, 1932, 1931, 1930, 1929, 1928, 1927, 1926, 1925, 1924, 1923, 1921, 1920
16320 ROSCOE BLVD	2017, 2014, 2010, 2006, 2005, 2004, 2003, 2001, 2000, 1999, 1996, 1995, 1992, 1991, 1990, 1986, 1985, 1981, 1980, 1976, 1975, 1972, 1971, 1970, 1969, 1967, 1966, 1965, 1964, 1963, 1962, 1961, 1960, 1958, 1957, 1956, 1955, 1954, 1952, 1951, 1950, 1949, 1948, 1947, 1946, 1945, 1944, 1942, 1940, 1939, 1938, 1937, 1936, 1935, 1934, 1933, 1932, 1931, 1930, 1929, 1928, 1927, 1926, 1925, 1924, 1923, 1921, 1920
16322 WATERMAN DR	2020, 2017, 2014, 2010, 2006, 2005, 2003, 2001, 2000, 1999, 1996, 1995, 1992, 1991, 1990, 1986, 1985, 1981, 1980, 1976, 1975, 1972, 1971, 1970, 1969, 1967, 1966, 1965, 1964, 1963, 1962, 1961, 1960, 1958, 1957, 1956, 1955, 1954, 1952, 1951, 1950, 1949, 1948, 1947, 1946, 1945, 1944, 1942, 1940, 1939, 1938, 1937, 1936, 1935, 1934, 1933, 1932, 1931, 1930, 1929, 1928, 1927, 1926, 1925, 1924, 1923, 1921, 1920
16322 WATERMAN DR	2020, 2017, 2014, 2010, 2006, 2005, 2004, 2003, 2000, 1999, 1996, 1995, 1992, 1991, 1990, 1986, 1985, 1981, 1980, 1976, 1975, 1972, 1971, 1970, 1969, 1967, 1966, 1965, 1964, 1963, 1962, 1961, 1960, 1958, 1957, 1956, 1955, 1954, 1952, 1951, 1950, 1949, 1948, 1947, 1946, 1945, 1944, 1942, 1940, 1939, 1938, 1937, 1936, 1935, 1934, 1933, 1932, 1931, 1930, 1929, 1928, 1927, 1926, 1925, 1924, 1923, 1921, 1920
16322 WATERMAN DR	2020, 2017, 2014, 2010, 2006, 2005, 2004, 2003, 2000, 1999, 1996, 1995, 1992, 1991, 1990, 1986, 1985, 1981, 1980, 1976, 1975, 1972, 1971, 1970, 1969, 1967, 1966, 1965, 1964, 1963, 1962, 1961, 1960, 1958, 1957, 1956, 1955, 1954, 1952, 1951, 1950, 1949, 1948, 1947, 1946, 1945, 1944, 1942, 1940, 1939, 1938, 1937, 1936, 1935, 1934, 1933, 1932, 1931, 1930, 1929, 1928, 1927, 1926, 1925, 1924, 1923, 1921, 1920
16322 WATERMAN DR	2020, 2017, 2014, 2010, 2006, 2005, 2003, 2001, 2000, 1999, 1996, 1995, 1992, 1991, 1990, 1986, 1985, 1981, 1980, 1976, 1975, 1972, 1971, 1970, 1969, 1967, 1966, 1965, 1964, 1963, 1962, 1961, 1960, 1958, 1957, 1956, 1955, 1954, 1952, 1951, 1950, 1949, 1948, 1947, 1946, 1945, 1944, 1942, 1940, 1939, 1938, 1937, 1936, 1935, 1934, 1933, 1932, 1931, 1930, 1929, 1928, 1927, 1926, 1925, 1924, 1923, 1921, 1920
16328 RAYMER ST	2020, 2017, 2014, 2010, 2006, 2005, 2003, 2001, 2000, 1999, 1996, 1995, 1992, 1991, 1990, 1986, 1985, 1981, 1980, 1976, 1975, 1972, 1971, 1970, 1969, 1967, 1966, 1965, 1964, 1963, 1962, 1961, 1960, 1958, 1957, 1956, 1955, 1954, 1952, 1951, 1950, 1949, 1948, 1947, 1946, 1945, 1944, 1942, 1940, 1939, 1938, 1937, 1936, 1935, 1934, 1933, 1932, 1931, 1930, 1929, 1928, 1927, 1926, 1925, 1924, 1923, 1921, 1920
16328 RAYMER ST	2020, 2017, 2014, 2010, 2006, 2005, 2004, 2003, 2000, 1999, 1996, 1995, 1992, 1991, 1990, 1986, 1985, 1981, 1980, 1976, 1975, 1972, 1971, 1970, 1969, 1967, 1966, 1965, 1964, 1963, 1962, 1961, 1960, 1958, 1957, 1956, 1955, 1954, 1952, 1951, 1950, 1949, 1948, 1947, 1946, 1945, 1944, 1942, 1940, 1939, 1938, 1937, 1936, 1935, 1934, 1933, 1932, 1931, 1930, 1929, 1928, 1927, 1926, 1925, 1924, 1923, 1921, 1920
16328 RAYMER ST	2020, 2017, 2014, 2010, 2006, 2005, 2004, 2003, 2000, 1999, 1996, 1995, 1992, 1991, 1990, 1986, 1985, 1981, 1980, 1976, 1975, 1972, 1971, 1970, 1969, 1967, 1966, 1965, 1964, 1963, 1962, 1961, 1960, 1958, 1957, 1956, 1955, 1954, 1952, 1951, 1950, 1949, 1948, 1947, 1946, 1945, 1944, 1942, 1940, 1939, 1938, 1937, 1936, 1935, 1934, 1933, 1932, 1931, 1930, 1929, 1928, 1927, 1926, 1925, 1924, 1923, 1921, 1920

FINDINGS

Address Researched	Address Not Identified in Research Source
16328 RAYMER ST	2020, 2017, 2014, 2010, 2006, 2005, 2003, 2001, 2000, 1999, 1996, 1995, 1992, 1991, 1990, 1986, 1985, 1981, 1980, 1976, 1975, 1972, 1971, 1970, 1969, 1967, 1966, 1965, 1964, 1963, 1962, 1961, 1960, 1958, 1957, 1956, 1955, 1954, 1952, 1951, 1950, 1949, 1948, 1947, 1946, 1945, 1944, 1942, 1940, 1939, 1938, 1937, 1936, 1935, 1934, 1933, 1932, 1931, 1930, 1929, 1928, 1927, 1926, 1925, 1924, 1923, 1921, 1920
16330 WATERMAN DR	2020, 2017, 2014, 2010, 2006, 2005, 2003, 2001, 2000, 1999, 1996, 1995, 1992, 1991, 1990, 1986, 1985, 1981, 1980, 1976, 1975, 1972, 1971, 1970, 1969, 1967, 1966, 1965, 1964, 1963, 1962, 1961, 1960, 1958, 1957, 1956, 1955, 1954, 1952, 1951, 1950, 1949, 1948, 1947, 1946, 1945, 1944, 1942, 1940, 1939, 1938, 1937, 1936, 1935, 1934, 1933, 1932, 1931, 1930, 1929, 1928, 1927, 1926, 1925, 1924, 1923, 1921, 1920
16330 WATERMAN DR	2020, 2017, 2014, 2010, 2006, 2005, 2003, 2001, 2000, 1999, 1996, 1995, 1992, 1991, 1990, 1986, 1985, 1981, 1980, 1976, 1975, 1972, 1971, 1970, 1969, 1967, 1966, 1965, 1964, 1963, 1962, 1961, 1960, 1958, 1957, 1956, 1955, 1954, 1952, 1951, 1950, 1949, 1948, 1947, 1946, 1945, 1944, 1942, 1940, 1939, 1938, 1937, 1936, 1935, 1934, 1933, 1932, 1931, 1930, 1929, 1928, 1927, 1926, 1925, 1924, 1923, 1921, 1920
16333 RAYMER	2020, 2017, 2014, 2010, 2006, 2005, 2004, 2003, 2001, 2000, 1999, 1996, 1995, 1992, 1991, 1990, 1986, 1985, 1980, 1976, 1975, 1972, 1971, 1970, 1969, 1967, 1966, 1965, 1964, 1963, 1962, 1961, 1960, 1958, 1957, 1956, 1955, 1954, 1952, 1951, 1950, 1949, 1948, 1947, 1946, 1945, 1944, 1942, 1940, 1939, 1938, 1937, 1936, 1935, 1934, 1933, 1932, 1931, 1930, 1929, 1928, 1927, 1926, 1925, 1924, 1923, 1921, 1920
16333 RAYMER	2020, 2017, 2014, 2010, 2006, 2005, 2004, 2003, 2001, 2000, 1999, 1996, 1995, 1992, 1991, 1990, 1985, 1981, 1980, 1976, 1975, 1972, 1971, 1970, 1969, 1967, 1966, 1965, 1964, 1963, 1962, 1961, 1960, 1958, 1957, 1956, 1955, 1954, 1952, 1951, 1950, 1949, 1948, 1947, 1946, 1945, 1944, 1942, 1940, 1939, 1938, 1937, 1936, 1935, 1934, 1933, 1932, 1931, 1930, 1929, 1928, 1927, 1926, 1925, 1924, 1923, 1921, 1920
16333 RAYMER	2020, 2017, 2014, 2010, 2006, 2005, 2004, 2003, 2001, 2000, 1999, 1996, 1995, 1992, 1991, 1986, 1985, 1981, 1980, 1976, 1975, 1972, 1971, 1970, 1969, 1967, 1966, 1965, 1964, 1963, 1962, 1961, 1960, 1958, 1957, 1956, 1955, 1954, 1952, 1951, 1950, 1949, 1948, 1947, 1946, 1945, 1944, 1942, 1940, 1939, 1938, 1937, 1936, 1935, 1934, 1933, 1932, 1931, 1930, 1929, 1928, 1927, 1926, 1925, 1924, 1923, 1921, 1920
16333 RAYMER	2020, 2017, 2014, 2010, 2006, 2005, 2004, 2003, 2001, 2000, 1999, 1996, 1995, 1992, 1991, 1990, 1986, 1985, 1981, 1980, 1976, 1975, 1972, 1971, 1970, 1969, 1966, 1965, 1964, 1963, 1962, 1961, 1960, 1958, 1957, 1956, 1955, 1954, 1952, 1951, 1950, 1949, 1948, 1947, 1946, 1945, 1944, 1942, 1940, 1939, 1938, 1937, 1936, 1935, 1934, 1933, 1932, 1931, 1930, 1929, 1928, 1927, 1926, 1925, 1924, 1923, 1921, 1920
16333 RAYMER	2020, 2017, 2014, 2010, 2006, 2005, 2004, 2003, 2001, 2000, 1999, 1996, 1995, 1992, 1991, 1986, 1985, 1981, 1980, 1976, 1975, 1972, 1971, 1970, 1969, 1967, 1966, 1965, 1964, 1963, 1962, 1961, 1960, 1958, 1957, 1956, 1955, 1954, 1952, 1951, 1950, 1949, 1948, 1947, 1946, 1945, 1944, 1942, 1940, 1939, 1938, 1937, 1936, 1935, 1934, 1933, 1932, 1931, 1930, 1929, 1928, 1927, 1926, 1925, 1924, 1923, 1921, 1920
16333 RAYMER	2020, 2017, 2014, 2010, 2006, 2005, 2004, 2003, 2001, 2000, 1999, 1996, 1995, 1992, 1991, 1990, 1985, 1981, 1980, 1976, 1975, 1972, 1971, 1970, 1969, 1967, 1966, 1965, 1964, 1963, 1962, 1961, 1960, 1958, 1957, 1956, 1955, 1954, 1952, 1951, 1950, 1949, 1948, 1947, 1946, 1945, 1944, 1942, 1940, 1939, 1938, 1937, 1936, 1935, 1934, 1933, 1932, 1931, 1930, 1929, 1928, 1927, 1926, 1925, 1924, 1923, 1921, 1920

FINDINGS

Address Researched	Address Not Identified in Research Source
16333 RAYMER	2020, 2017, 2014, 2010, 2006, 2005, 2004, 2003, 2001, 2000, 1999, 1996, 1995, 1992, 1991, 1990, 1986, 1985, 1980, 1976, 1975, 1972, 1971, 1970, 1969, 1967, 1966, 1965, 1964, 1963, 1962, 1961, 1960, 1958, 1957, 1956, 1955, 1954, 1952, 1951, 1950, 1949, 1948, 1947, 1946, 1945, 1944, 1942, 1940, 1939, 1938, 1937, 1936, 1935, 1934, 1933, 1932, 1931, 1930, 1929, 1928, 1927, 1926, 1925, 1924, 1923, 1921, 1920
16333 RAYMER	2020, 2017, 2014, 2010, 2006, 2005, 2004, 2003, 2001, 2000, 1999, 1996, 1995, 1992, 1991, 1990, 1986, 1985, 1981, 1980, 1976, 1975, 1972, 1971, 1970, 1969, 1966, 1965, 1964, 1963, 1962, 1961, 1960, 1958, 1957, 1956, 1955, 1954, 1952, 1951, 1950, 1949, 1948, 1947, 1946, 1945, 1944, 1942, 1940, 1939, 1938, 1937, 1936, 1935, 1934, 1933, 1932, 1931, 1930, 1929, 1928, 1927, 1926, 1925, 1924, 1923, 1921, 1920
16333 RAYMER ST	2020, 2017, 2014, 2010, 2006, 2005, 2004, 2003, 2001, 2000, 1999, 1996, 1995, 1992, 1991, 1990, 1986, 1985, 1981, 1980, 1976, 1972, 1971, 1970, 1969, 1967, 1966, 1965, 1964, 1963, 1962, 1961, 1960, 1958, 1957, 1956, 1955, 1954, 1952, 1951, 1950, 1949, 1948, 1947, 1946, 1945, 1944, 1942, 1940, 1939, 1938, 1937, 1936, 1935, 1934, 1933, 1932, 1931, 1930, 1929, 1928, 1927, 1926, 1925, 1924, 1923, 1921, 1920
16333 RAYMER ST	2020, 2017, 2014, 2010, 2006, 2005, 2004, 2003, 2001, 2000, 1999, 1996, 1995, 1992, 1991, 1990, 1986, 1985, 1981, 1980, 1976, 1975, 1972, 1971, 1969, 1967, 1966, 1965, 1964, 1963, 1962, 1961, 1960, 1958, 1957, 1956, 1955, 1954, 1952, 1951, 1950, 1949, 1948, 1947, 1946, 1945, 1944, 1942, 1940, 1939, 1938, 1937, 1936, 1935, 1934, 1933, 1932, 1931, 1930, 1929, 1928, 1927, 1926, 1925, 1924, 1923, 1921, 1920
16333 RAYMER ST	2020, 2017, 2014, 2010, 2006, 2005, 2004, 2003, 2001, 2000, 1999, 1996, 1995, 1992, 1991, 1990, 1986, 1985, 1981, 1976, 1975, 1972, 1971, 1970, 1969, 1967, 1966, 1965, 1964, 1963, 1962, 1961, 1960, 1958, 1957, 1956, 1955, 1954, 1952, 1951, 1950, 1949, 1948, 1947, 1946, 1945, 1944, 1942, 1940, 1939, 1938, 1937, 1936, 1935, 1934, 1933, 1932, 1931, 1930, 1929, 1928, 1927, 1926, 1925, 1924, 1923, 1921, 1920
16333 RAYMER ST	2020, 2017, 2014, 2010, 2006, 2005, 2004, 2003, 2001, 2000, 1999, 1996, 1995, 1992, 1991, 1990, 1986, 1985, 1981, 1980, 1976, 1975, 1972, 1971, 1970, 1969, 1967, 1966, 1965, 1964, 1963, 1962, 1961, 1960, 1958, 1957, 1956, 1955, 1954, 1952, 1951, 1950, 1949, 1948, 1947, 1946, 1945, 1944, 1942, 1940, 1939, 1938, 1937, 1936, 1935, 1934, 1933, 1932, 1931, 1930, 1929, 1928, 1927, 1926, 1925, 1924, 1923, 1921, 1920
16333 RAYMER ST	2020, 2017, 2014, 2010, 2006, 2005, 2004, 2003, 2001, 2000, 1999, 1996, 1995, 1991, 1990, 1986, 1985, 1981, 1980, 1976, 1975, 1972, 1971, 1970, 1969, 1967, 1966, 1965, 1964, 1963, 1962, 1961, 1960, 1958, 1957, 1956, 1955, 1954, 1952, 1951, 1950, 1949, 1948, 1947, 1946, 1945, 1944, 1942, 1940, 1939, 1938, 1937, 1936, 1935, 1934, 1933, 1932, 1931, 1930, 1929, 1928, 1927, 1926, 1925, 1924, 1923, 1921, 1920
16333 RAYMER ST	2020, 2017, 2014, 2010, 2006, 2005, 2004, 2003, 2001, 2000, 1999, 1996, 1995, 1992, 1990, 1986, 1985, 1981, 1980, 1976, 1975, 1972, 1971, 1970, 1969, 1967, 1966, 1965, 1964, 1963, 1962, 1961, 1960, 1958, 1957, 1956, 1955, 1954, 1952, 1951, 1950, 1949, 1948, 1947, 1946, 1945, 1944, 1942, 1940, 1939, 1938, 1937, 1936, 1935, 1934, 1933, 1932, 1931, 1930, 1929, 1928, 1927, 1926, 1925, 1924, 1923, 1921, 1920
16333 RAYMER ST	2020, 2017, 2014, 2010, 2006, 2005, 2004, 2003, 2000, 1999, 1996, 1995, 1992, 1991, 1990, 1986, 1985, 1981, 1980, 1976, 1975, 1972, 1971, 1970, 1969, 1967, 1966, 1965, 1964, 1963, 1962, 1961, 1960, 1958, 1957, 1956, 1955, 1954, 1952, 1951, 1950, 1949, 1948, 1947, 1946, 1945, 1944, 1942, 1940, 1939, 1938, 1937, 1936, 1935, 1934, 1933, 1932, 1931, 1930, 1929, 1928, 1927, 1926, 1925, 1924, 1923, 1921, 1920

FINDINGS

Address Researched	Address Not Identified in Research Source
16333 RAYMER ST	2020, 2017, 2014, 2010, 2006, 2005, 2004, 2003, 2001, 2000, 1999, 1996, 1992, 1991, 1990, 1986, 1985, 1981, 1980, 1976, 1975, 1972, 1971, 1970, 1969, 1967, 1966, 1965, 1964, 1963, 1962, 1961, 1960, 1958, 1957, 1956, 1955, 1954, 1952, 1951, 1950, 1949, 1948, 1947, 1946, 1945, 1944, 1942, 1940, 1939, 1938, 1937, 1936, 1935, 1934, 1933, 1932, 1931, 1930, 1929, 1928, 1927, 1926, 1925, 1924, 1923, 1921, 1920
16333 RAYMER ST	2020, 2017, 2014, 2010, 2006, 2005, 2004, 2003, 2001, 2000, 1999, 1996, 1995, 1992, 1991, 1990, 1986, 1981, 1980, 1976, 1975, 1972, 1971, 1970, 1969, 1967, 1966, 1965, 1964, 1963, 1962, 1961, 1960, 1958, 1957, 1956, 1955, 1954, 1952, 1951, 1950, 1949, 1948, 1947, 1946, 1945, 1944, 1942, 1940, 1939, 1938, 1937, 1936, 1935, 1934, 1933, 1932, 1931, 1930, 1929, 1928, 1927, 1926, 1925, 1924, 1923, 1921, 1920
16333 RAYMER ST	2020, 2017, 2014, 2010, 2006, 2005, 2004, 2003, 2001, 2000, 1999, 1996, 1995, 1992, 1990, 1986, 1985, 1981, 1980, 1976, 1975, 1972, 1971, 1970, 1969, 1967, 1966, 1965, 1964, 1963, 1962, 1961, 1960, 1958, 1957, 1956, 1955, 1954, 1952, 1951, 1950, 1949, 1948, 1947, 1946, 1945, 1944, 1942, 1940, 1939, 1938, 1937, 1936, 1935, 1934, 1933, 1932, 1931, 1930, 1929, 1928, 1927, 1926, 1925, 1924, 1923, 1921, 1920
16333 RAYMER ST	2020, 2017, 2014, 2010, 2006, 2005, 2003, 2001, 2000, 1999, 1996, 1995, 1992, 1991, 1990, 1986, 1985, 1981, 1980, 1976, 1975, 1972, 1971, 1970, 1969, 1967, 1966, 1965, 1964, 1963, 1962, 1961, 1960, 1958, 1957, 1956, 1955, 1954, 1952, 1951, 1950, 1949, 1948, 1947, 1946, 1945, 1944, 1942, 1940, 1939, 1938, 1937, 1936, 1935, 1934, 1933, 1932, 1931, 1930, 1929, 1928, 1927, 1926, 1925, 1924, 1923, 1921, 1920
16333 RAYMER ST	2020, 2017, 2014, 2010, 2006, 2005, 2004, 2003, 2001, 2000, 1999, 1996, 1995, 1992, 1991, 1990, 1986, 1985, 1981, 1976, 1975, 1972, 1971, 1970, 1969, 1967, 1966, 1965, 1964, 1963, 1962, 1961, 1960, 1958, 1957, 1956, 1955, 1954, 1952, 1951, 1950, 1949, 1948, 1947, 1946, 1945, 1944, 1942, 1940, 1939, 1938, 1937, 1936, 1935, 1934, 1933, 1932, 1931, 1930, 1929, 1928, 1927, 1926, 1925, 1924, 1923, 1921, 1920
16333 RAYMER ST	2020, 2017, 2014, 2010, 2006, 2005, 2004, 2003, 2001, 2000, 1999, 1996, 1995, 1992, 1991, 1990, 1986, 1985, 1981, 1980, 1976, 1972, 1971, 1970, 1969, 1967, 1966, 1965, 1964, 1963, 1962, 1961, 1960, 1958, 1957, 1956, 1955, 1954, 1952, 1951, 1950, 1949, 1948, 1947, 1946, 1945, 1944, 1942, 1940, 1939, 1938, 1937, 1936, 1935, 1934, 1933, 1932, 1931, 1930, 1929, 1928, 1927, 1926, 1925, 1924, 1923, 1921, 1920
16333 RAYMER ST	2020, 2017, 2014, 2010, 2006, 2005, 2004, 2003, 2001, 2000, 1999, 1996, 1995, 1992, 1991, 1990, 1986, 1985, 1981, 1980, 1976, 1975, 1972, 1971, 1970, 1969, 1967, 1966, 1965, 1964, 1963, 1962, 1961, 1960, 1958, 1957, 1956, 1955, 1954, 1952, 1951, 1950, 1949, 1948, 1947, 1946, 1945, 1944, 1942, 1940, 1939, 1938, 1937, 1936, 1935, 1934, 1933, 1932, 1931, 1930, 1929, 1928, 1927, 1926, 1925, 1924, 1923, 1921, 1920
16333 RAYMER ST	2020, 2017, 2014, 2010, 2006, 2005, 2003, 2001, 2000, 1999, 1996, 1995, 1992, 1991, 1990, 1986, 1985, 1981, 1980, 1976, 1975, 1972, 1971, 1970, 1969, 1967, 1966, 1965, 1964, 1963, 1962, 1961, 1960, 1958, 1957, 1956, 1955, 1954, 1952, 1951, 1950, 1949, 1948, 1947, 1946, 1945, 1944, 1942, 1940, 1939, 1938, 1937, 1936, 1935, 1934, 1933, 1932, 1931, 1930, 1929, 1928, 1927, 1926, 1925, 1924, 1923, 1921, 1920
16333 RAYMER ST	2020, 2017, 2010, 2006, 2005, 2004, 2003, 2001, 2000, 1999, 1996, 1995, 1992, 1991, 1990, 1986, 1985, 1981, 1980, 1976, 1975, 1972, 1971, 1970, 1969, 1967, 1966, 1965, 1964, 1963, 1962, 1961, 1960, 1958, 1957, 1956, 1955, 1954, 1952, 1951, 1950, 1949, 1948, 1947, 1946, 1945, 1944, 1942, 1940, 1939, 1938, 1937, 1936, 1935, 1934, 1933, 1932, 1931, 1930, 1929, 1928, 1927, 1926, 1925, 1924, 1923, 1921, 1920

FINDINGS

Address Researched	Address Not Identified in Research Source
16333 RAYMER ST	2020, 2017, 2014, 2010, 2006, 2005, 2004, 2003, 2000, 1999, 1996, 1995, 1992, 1991, 1990, 1986, 1985, 1981, 1980, 1976, 1975, 1972, 1971, 1970, 1969, 1967, 1966, 1965, 1964, 1963, 1962, 1961, 1960, 1958, 1957, 1956, 1955, 1954, 1952, 1951, 1950, 1949, 1948, 1947, 1946, 1945, 1944, 1942, 1940, 1939, 1938, 1937, 1936, 1935, 1934, 1933, 1932, 1931, 1930, 1929, 1928, 1927, 1926, 1925, 1924, 1923, 1921, 1920
16333 RAYMER ST	2020, 2017, 2014, 2006, 2005, 2004, 2003, 2001, 2000, 1999, 1996, 1995, 1992, 1991, 1990, 1986, 1985, 1981, 1980, 1976, 1975, 1972, 1971, 1970, 1969, 1967, 1966, 1965, 1964, 1963, 1962, 1961, 1960, 1958, 1957, 1956, 1955, 1954, 1952, 1951, 1950, 1949, 1948, 1947, 1946, 1945, 1944, 1942, 1940, 1939, 1938, 1937, 1936, 1935, 1934, 1933, 1932, 1931, 1930, 1929, 1928, 1927, 1926, 1925, 1924, 1923, 1921, 1920
16333 RAYMER ST	2020, 2017, 2014, 2010, 2005, 2004, 2003, 2001, 2000, 1999, 1996, 1995, 1992, 1991, 1990, 1986, 1985, 1981, 1980, 1976, 1975, 1972, 1971, 1970, 1969, 1967, 1966, 1965, 1964, 1963, 1962, 1961, 1960, 1958, 1957, 1956, 1955, 1954, 1952, 1951, 1950, 1949, 1948, 1947, 1946, 1945, 1944, 1942, 1940, 1939, 1938, 1937, 1936, 1935, 1934, 1933, 1932, 1931, 1930, 1929, 1928, 1927, 1926, 1925, 1924, 1923, 1921, 1920
16333 RAYMER ST	2020, 2017, 2014, 2010, 2006, 2005, 2004, 2003, 2001, 2000, 1999, 1996, 1992, 1991, 1990, 1986, 1985, 1981, 1980, 1976, 1975, 1972, 1971, 1970, 1969, 1967, 1966, 1965, 1964, 1963, 1962, 1961, 1960, 1958, 1957, 1956, 1955, 1954, 1952, 1951, 1950, 1949, 1948, 1947, 1946, 1945, 1944, 1942, 1940, 1939, 1938, 1937, 1936, 1935, 1934, 1933, 1932, 1931, 1930, 1929, 1928, 1927, 1926, 1925, 1924, 1923, 1921, 1920
16333 RAYMER ST	2020, 2017, 2014, 2010, 2006, 2004, 2003, 2001, 2000, 1999, 1996, 1995, 1992, 1991, 1990, 1986, 1985, 1981, 1980, 1976, 1975, 1972, 1971, 1970, 1969, 1967, 1966, 1965, 1964, 1963, 1962, 1961, 1960, 1958, 1957, 1956, 1955, 1954, 1952, 1951, 1950, 1949, 1948, 1947, 1946, 1945, 1944, 1942, 1940, 1939, 1938, 1937, 1936, 1935, 1934, 1933, 1932, 1931, 1930, 1929, 1928, 1927, 1926, 1925, 1924, 1923, 1921, 1920
16333 RAYMER ST	2020, 2017, 2014, 2010, 2006, 2005, 2004, 2003, 2001, 2000, 1999, 1996, 1995, 1991, 1990, 1986, 1985, 1981, 1980, 1976, 1975, 1972, 1971, 1970, 1969, 1967, 1966, 1965, 1964, 1963, 1962, 1961, 1960, 1958, 1957, 1956, 1955, 1954, 1952, 1951, 1950, 1949, 1948, 1947, 1946, 1945, 1944, 1942, 1940, 1939, 1938, 1937, 1936, 1935, 1934, 1933, 1932, 1931, 1930, 1929, 1928, 1927, 1926, 1925, 1924, 1923, 1921, 1920
16333 RAYMER ST	2017, 2014, 2010, 2006, 2005, 2004, 2003, 2001, 2000, 1999, 1996, 1995, 1992, 1991, 1990, 1986, 1985, 1981, 1980, 1976, 1975, 1972, 1971, 1970, 1969, 1967, 1966, 1965, 1964, 1963, 1962, 1961, 1960, 1958, 1957, 1956, 1955, 1954, 1952, 1951, 1950, 1949, 1948, 1947, 1946, 1945, 1944, 1942, 1940, 1939, 1938, 1937, 1936, 1935, 1934, 1933, 1932, 1931, 1930, 1929, 1928, 1927, 1926, 1925, 1924, 1923, 1921, 1920
16333 RAYMER ST	2020, 2017, 2010, 2006, 2005, 2004, 2003, 2001, 2000, 1999, 1996, 1995, 1992, 1991, 1990, 1986, 1985, 1981, 1980, 1976, 1975, 1972, 1971, 1970, 1969, 1967, 1966, 1965, 1964, 1963, 1962, 1961, 1960, 1958, 1957, 1956, 1955, 1954, 1952, 1951, 1950, 1949, 1948, 1947, 1946, 1945, 1944, 1942, 1940, 1939, 1938, 1937, 1936, 1935, 1934, 1933, 1932, 1931, 1930, 1929, 1928, 1927, 1926, 1925, 1924, 1923, 1921, 1920
16333 RAYMER ST	2020, 2017, 2014, 2006, 2005, 2004, 2003, 2001, 2000, 1999, 1996, 1995, 1992, 1991, 1990, 1986, 1985, 1981, 1980, 1976, 1975, 1972, 1971, 1970, 1969, 1967, 1966, 1965, 1964, 1963, 1962, 1961, 1960, 1958, 1957, 1956, 1955, 1954, 1952, 1951, 1950, 1949, 1948, 1947, 1946, 1945, 1944, 1942, 1940, 1939, 1938, 1937, 1936, 1935, 1934, 1933, 1932, 1931, 1930, 1929, 1928, 1927, 1926, 1925, 1924, 1923, 1921, 1920

FINDINGS

Address Researched	Address Not Identified in Research Source
16333 RAYMER ST	2020, 2017, 2014, 2010, 2005, 2004, 2003, 2001, 2000, 1999, 1996, 1995, 1992, 1991, 1990, 1986, 1985, 1981, 1980, 1976, 1975, 1972, 1971, 1970, 1969, 1967, 1966, 1965, 1964, 1963, 1962, 1961, 1960, 1958, 1957, 1956, 1955, 1954, 1952, 1951, 1950, 1949, 1948, 1947, 1946, 1945, 1944, 1942, 1940, 1939, 1938, 1937, 1936, 1935, 1934, 1933, 1932, 1931, 1930, 1929, 1928, 1927, 1926, 1925, 1924, 1923, 1921, 1920
16333 RAYMER ST	2017, 2014, 2010, 2006, 2005, 2004, 2003, 2001, 2000, 1999, 1996, 1995, 1992, 1991, 1990, 1986, 1985, 1981, 1980, 1976, 1975, 1972, 1971, 1970, 1969, 1967, 1966, 1965, 1964, 1963, 1962, 1961, 1960, 1958, 1957, 1956, 1955, 1954, 1952, 1951, 1950, 1949, 1948, 1947, 1946, 1945, 1944, 1942, 1940, 1939, 1938, 1937, 1936, 1935, 1934, 1933, 1932, 1931, 1930, 1929, 1928, 1927, 1926, 1925, 1924, 1923, 1921, 1920
16333 RAYMER ST	2020, 2017, 2014, 2010, 2006, 2004, 2003, 2001, 2000, 1999, 1996, 1995, 1992, 1991, 1990, 1986, 1985, 1981, 1980, 1976, 1975, 1972, 1971, 1970, 1969, 1967, 1966, 1965, 1964, 1963, 1962, 1961, 1960, 1958, 1957, 1956, 1955, 1954, 1952, 1951, 1950, 1949, 1948, 1947, 1946, 1945, 1944, 1942, 1940, 1939, 1938, 1937, 1936, 1935, 1934, 1933, 1932, 1931, 1930, 1929, 1928, 1927, 1926, 1925, 1924, 1923, 1921, 1920
16340 ROSCOE BLVD	2020, 2017, 2014, 2010, 2006, 2005, 2004, 2003, 2001, 2000, 1999, 1996, 1992, 1991, 1990, 1986, 1985, 1981, 1980, 1976, 1975, 1972, 1971, 1970, 1969, 1967, 1966, 1965, 1964, 1963, 1962, 1961, 1960, 1958, 1957, 1956, 1955, 1954, 1952, 1951, 1950, 1949, 1948, 1947, 1946, 1945, 1944, 1942, 1940, 1939, 1938, 1937, 1936, 1935, 1934, 1933, 1932, 1931, 1930, 1929, 1928, 1927, 1926, 1925, 1924, 1923, 1921, 1920
16340 ROSCOE BLVD	2020, 2017, 2014, 2010, 2006, 2005, 2004, 2003, 2001, 2000, 1999, 1996, 1995, 1992, 1990, 1986, 1985, 1981, 1980, 1976, 1975, 1972, 1971, 1970, 1969, 1967, 1966, 1965, 1964, 1963, 1962, 1961, 1960, 1958, 1957, 1956, 1955, 1954, 1952, 1951, 1950, 1949, 1948, 1947, 1946, 1945, 1944, 1942, 1940, 1939, 1938, 1937, 1936, 1935, 1934, 1933, 1932, 1931, 1930, 1929, 1928, 1927, 1926, 1925, 1924, 1923, 1921, 1920
16340 ROSCOE BLVD	2020, 2017, 2014, 2010, 2006, 2005, 2004, 2003, 2001, 2000, 1999, 1996, 1992, 1991, 1990, 1986, 1985, 1981, 1980, 1976, 1975, 1972, 1971, 1970, 1969, 1967, 1966, 1965, 1964, 1963, 1962, 1961, 1960, 1958, 1957, 1956, 1955, 1954, 1952, 1951, 1950, 1949, 1948, 1947, 1946, 1945, 1944, 1942, 1940, 1939, 1938, 1937, 1936, 1935, 1934, 1933, 1932, 1931, 1930, 1929, 1928, 1927, 1926, 1925, 1924, 1923, 1921, 1920
16340 ROSCOE BLVD	2020, 2017, 2014, 2010, 2006, 2005, 2004, 2003, 2001, 2000, 1999, 1996, 1995, 1992, 1990, 1986, 1985, 1981, 1980, 1976, 1975, 1972, 1971, 1970, 1969, 1967, 1966, 1965, 1964, 1963, 1962, 1961, 1960, 1958, 1957, 1956, 1955, 1954, 1952, 1951, 1950, 1949, 1948, 1947, 1946, 1945, 1944, 1942, 1940, 1939, 1938, 1937, 1936, 1935, 1934, 1933, 1932, 1931, 1930, 1929, 1928, 1927, 1926, 1925, 1924, 1923, 1921, 1920
16348 ROSCOE BLVD	2020, 2017, 2014, 2010, 2006, 2005, 2004, 2003, 2001, 2000, 1999, 1996, 1995, 1992, 1990, 1986, 1985, 1981, 1980, 1976, 1975, 1972, 1971, 1970, 1969, 1967, 1966, 1965, 1964, 1963, 1962, 1961, 1960, 1958, 1957, 1956, 1955, 1954, 1952, 1951, 1950, 1949, 1948, 1947, 1946, 1945, 1944, 1942, 1940, 1939, 1938, 1937, 1936, 1935, 1934, 1933, 1932, 1931, 1930, 1929, 1928, 1927, 1926, 1925, 1924, 1923, 1921, 1920
16348 ROSCOE BLVD	2020, 2017, 2014, 2010, 2006, 2005, 2004, 2003, 2001, 2000, 1999, 1996, 1995, 1992, 1990, 1986, 1985, 1981, 1980, 1976, 1975, 1972, 1971, 1970, 1969, 1967, 1966, 1965, 1964, 1963, 1962, 1961, 1960, 1958, 1957, 1956, 1955, 1954, 1952, 1951, 1950, 1949, 1948, 1947, 1946, 1945, 1944, 1942, 1940, 1939, 1938, 1937, 1936, 1935, 1934, 1933, 1932, 1931, 1930, 1929, 1928, 1927, 1926, 1925, 1924, 1923, 1921, 1920

FINDINGS

Address Researched	Address Not Identified in Research Source
16350 WATERMAN DR	2020, 2017, 2014, 2010, 2006, 2005, 2004, 2003, 2001, 2000, 1999, 1996, 1995, 1992, 1991, 1990, 1986, 1985, 1981, 1980, 1976, 1972, 1971, 1970, 1969, 1967, 1966, 1965, 1964, 1963, 1962, 1961, 1960, 1958, 1957, 1956, 1955, 1954, 1952, 1951, 1950, 1949, 1948, 1947, 1946, 1945, 1944, 1942, 1940, 1939, 1938, 1937, 1936, 1935, 1934, 1933, 1932, 1931, 1930, 1929, 1928, 1927, 1926, 1925, 1924, 1923, 1921, 1920
16350 WATERMAN DR	2020, 2017, 2014, 2010, 2006, 2005, 2004, 2003, 2000, 1999, 1996, 1995, 1992, 1991, 1990, 1986, 1985, 1981, 1980, 1976, 1975, 1972, 1971, 1970, 1969, 1967, 1966, 1965, 1964, 1963, 1962, 1961, 1960, 1958, 1957, 1956, 1955, 1954, 1952, 1951, 1950, 1949, 1948, 1947, 1946, 1945, 1944, 1942, 1940, 1939, 1938, 1937, 1936, 1935, 1934, 1933, 1932, 1931, 1930, 1929, 1928, 1927, 1926, 1925, 1924, 1923, 1921, 1920
16350 WATERMAN DR	2020, 2017, 2014, 2010, 2006, 2005, 2004, 2003, 2000, 1999, 1996, 1995, 1992, 1991, 1990, 1986, 1985, 1981, 1980, 1976, 1975, 1972, 1971, 1970, 1969, 1967, 1966, 1965, 1964, 1963, 1962, 1961, 1960, 1958, 1957, 1956, 1955, 1954, 1952, 1951, 1950, 1949, 1948, 1947, 1946, 1945, 1944, 1942, 1940, 1939, 1938, 1937, 1936, 1935, 1934, 1933, 1932, 1931, 1930, 1929, 1928, 1927, 1926, 1925, 1924, 1923, 1921, 1920
16350 WATERMAN DR	2020, 2017, 2014, 2010, 2006, 2005, 2004, 2003, 2001, 2000, 1999, 1996, 1995, 1992, 1991, 1990, 1986, 1985, 1981, 1980, 1976, 1972, 1971, 1970, 1969, 1967, 1966, 1965, 1964, 1963, 1962, 1961, 1960, 1958, 1957, 1956, 1955, 1954, 1952, 1951, 1950, 1949, 1948, 1947, 1946, 1945, 1944, 1942, 1940, 1939, 1938, 1937, 1936, 1935, 1934, 1933, 1932, 1931, 1930, 1929, 1928, 1927, 1926, 1925, 1924, 1923, 1921, 1920
16360 ROSCOE BLVD	2020, 2017, 2014, 2010, 2006, 2005, 2004, 2003, 2001, 2000, 1999, 1996, 1992, 1991, 1990, 1986, 1985, 1981, 1980, 1976, 1975, 1972, 1971, 1970, 1969, 1967, 1966, 1965, 1964, 1963, 1962, 1961, 1960, 1958, 1957, 1956, 1955, 1954, 1952, 1951, 1950, 1949, 1948, 1947, 1946, 1945, 1944, 1942, 1940, 1939, 1938, 1937, 1936, 1935, 1934, 1933, 1932, 1931, 1930, 1929, 1928, 1927, 1926, 1925, 1924, 1923, 1921, 1920
16360 ROSCOE BLVD	2020, 2017, 2014, 2010, 2006, 2005, 2004, 2003, 2001, 2000, 1999, 1996, 1995, 1992, 1990, 1986, 1985, 1981, 1980, 1976, 1975, 1972, 1971, 1970, 1969, 1967, 1966, 1965, 1964, 1963, 1962, 1961, 1960, 1958, 1957, 1956, 1955, 1954, 1952, 1951, 1950, 1949, 1948, 1947, 1946, 1945, 1944, 1942, 1940, 1939, 1938, 1937, 1936, 1935, 1934, 1933, 1932, 1931, 1930, 1929, 1928, 1927, 1926, 1925, 1924, 1923, 1921, 1920
16380 ROSCOE BLVD	2020, 2017, 2014, 2010, 2006, 2005, 2004, 2003, 2001, 2000, 1999, 1996, 1995, 1992, 1990, 1986, 1985, 1981, 1980, 1976, 1975, 1972, 1971, 1970, 1969, 1967, 1966, 1965, 1964, 1963, 1962, 1961, 1960, 1958, 1957, 1956, 1955, 1954, 1952, 1951, 1950, 1949, 1948, 1947, 1946, 1945, 1944, 1942, 1940, 1939, 1938, 1937, 1936, 1935, 1934, 1933, 1932, 1931, 1930, 1929, 1928, 1927, 1926, 1925, 1924, 1923, 1921, 1920
16380 ROSCOE BLVD	2020, 2017, 2014, 2010, 2006, 2005, 2004, 2003, 2001, 2000, 1999, 1996, 1992, 1991, 1990, 1986, 1985, 1981, 1980, 1976, 1975, 1972, 1971, 1970, 1969, 1967, 1966, 1965, 1964, 1963, 1962, 1961, 1960, 1958, 1957, 1956, 1955, 1954, 1952, 1951, 1950, 1949, 1948, 1947, 1946, 1945, 1944, 1942, 1940, 1939, 1938, 1937, 1936, 1935, 1934, 1933, 1932, 1931, 1930, 1929, 1928, 1927, 1926, 1925, 1924, 1923, 1921, 1920
16399 WATERMAN DR	2020, 2017, 2014, 2010, 2006, 2005, 2004, 2003, 2000, 1999, 1996, 1995, 1992, 1991, 1990, 1986, 1985, 1981, 1980, 1976, 1975, 1972, 1971, 1970, 1969, 1967, 1966, 1965, 1964, 1963, 1962, 1961, 1960, 1958, 1957, 1956, 1955, 1954, 1952, 1951, 1950, 1949, 1948, 1947, 1946, 1945, 1944, 1942, 1940, 1939, 1938, 1937, 1936, 1935, 1934, 1933, 1932, 1931, 1930, 1929, 1928, 1927, 1926, 1925, 1924, 1923, 1921, 1920

FINDINGS

Address Researched	Address Not Identified in Research Source
16399 WATERMAN DR	2020, 2017, 2014, 2010, 2006, 2005, 2003, 2001, 2000, 1999, 1996, 1995, 1992, 1991, 1990, 1986, 1985, 1981, 1980, 1976, 1975, 1972, 1971, 1970, 1969, 1967, 1966, 1965, 1964, 1963, 1962, 1961, 1960, 1958, 1957, 1956, 1955, 1954, 1952, 1951, 1950, 1949, 1948, 1947, 1946, 1945, 1944, 1942, 1940, 1939, 1938, 1937, 1936, 1935, 1934, 1933, 1932, 1931, 1930, 1929, 1928, 1927, 1926, 1925, 1924, 1923, 1921, 1920
16399 WATERMAN DR	2020, 2017, 2014, 2010, 2006, 2005, 2003, 2001, 2000, 1999, 1996, 1995, 1992, 1991, 1990, 1986, 1985, 1981, 1980, 1976, 1975, 1972, 1971, 1970, 1969, 1967, 1966, 1965, 1964, 1963, 1962, 1961, 1960, 1958, 1957, 1956, 1955, 1954, 1952, 1951, 1950, 1949, 1948, 1947, 1946, 1945, 1944, 1942, 1940, 1939, 1938, 1937, 1936, 1935, 1934, 1933, 1932, 1931, 1930, 1929, 1928, 1927, 1926, 1925, 1924, 1923, 1921, 1920
16399 WATERMAN DR	2020, 2017, 2014, 2010, 2006, 2005, 2004, 2003, 2000, 1999, 1996, 1995, 1992, 1991, 1990, 1986, 1985, 1981, 1980, 1976, 1975, 1972, 1971, 1970, 1969, 1967, 1966, 1965, 1964, 1963, 1962, 1961, 1960, 1958, 1957, 1956, 1955, 1954, 1952, 1951, 1950, 1949, 1948, 1947, 1946, 1945, 1944, 1942, 1940, 1939, 1938, 1937, 1936, 1935, 1934, 1933, 1932, 1931, 1930, 1929, 1928, 1927, 1926, 1925, 1924, 1923, 1921, 1920
7901 WOODLEY AVE	2017, 2014, 2010, 2006, 2005, 2004, 2003, 2001, 2000, 1999, 1996, 1995, 1992, 1991, 1990, 1986, 1985, 1981, 1980, 1976, 1975, 1972, 1971, 1970, 1969, 1967, 1966, 1965, 1964, 1963, 1962, 1961, 1960, 1958, 1957, 1956, 1955, 1954, 1952, 1951, 1950, 1949, 1948, 1947, 1946, 1945, 1944, 1942, 1940, 1939, 1938, 1937, 1936, 1935, 1934, 1933, 1932, 1931, 1930, 1929, 1928, 1927, 1926, 1925, 1924, 1923, 1921, 1920
7905 WOODLEY AVE	2020, 2017, 2010, 2006, 2005, 2004, 2003, 2001, 2000, 1999, 1996, 1995, 1992, 1991, 1990, 1986, 1985, 1981, 1980, 1976, 1975, 1972, 1971, 1970, 1969, 1967, 1966, 1965, 1964, 1963, 1962, 1961, 1960, 1958, 1957, 1956, 1955, 1954, 1952, 1951, 1950, 1949, 1948, 1947, 1946, 1945, 1944, 1942, 1940, 1939, 1938, 1937, 1936, 1935, 1934, 1933, 1932, 1931, 1930, 1929, 1928, 1927, 1926, 1925, 1924, 1923, 1921, 1920
7912 WOODLEY AVE	2020, 2017, 2014, 2010, 2006, 2005, 2004, 2003, 2000, 1999, 1996, 1995, 1992, 1991, 1990, 1986, 1985, 1981, 1980, 1976, 1975, 1972, 1971, 1970, 1969, 1967, 1966, 1965, 1964, 1963, 1962, 1961, 1960, 1958, 1957, 1956, 1955, 1954, 1952, 1951, 1950, 1949, 1948, 1947, 1946, 1945, 1944, 1942, 1940, 1939, 1938, 1937, 1936, 1935, 1934, 1933, 1932, 1931, 1930, 1929, 1928, 1927, 1926, 1925, 1924, 1923, 1921, 1920
7916 WOODLEY AVE	2020, 2017, 2014, 2010, 2006, 2005, 2004, 2003, 2000, 1999, 1996, 1995, 1992, 1991, 1990, 1986, 1985, 1981, 1980, 1976, 1975, 1972, 1971, 1970, 1969, 1967, 1966, 1965, 1964, 1963, 1962, 1961, 1960, 1958, 1957, 1956, 1955, 1954, 1952, 1951, 1950, 1949, 1948, 1947, 1946, 1945, 1944, 1942, 1940, 1939, 1938, 1937, 1936, 1935, 1934, 1933, 1932, 1931, 1930, 1929, 1928, 1927, 1926, 1925, 1924, 1923, 1921, 1920
7916 WOODLEY AVE	2020, 2017, 2014, 2010, 2006, 2005, 2004, 2003, 2001, 2000, 1999, 1996, 1992, 1991, 1990, 1986, 1985, 1981, 1980, 1976, 1975, 1972, 1971, 1970, 1969, 1967, 1966, 1965, 1964, 1963, 1962, 1961, 1960, 1958, 1957, 1956, 1955, 1954, 1952, 1951, 1950, 1949, 1948, 1947, 1946, 1945, 1944, 1942, 1940, 1939, 1938, 1937, 1936, 1935, 1934, 1933, 1932, 1931, 1930, 1929, 1928, 1927, 1926, 1925, 1924, 1923, 1921, 1920
7916 WOODLEY AVE	2020, 2017, 2014, 2010, 2006, 2005, 2004, 2003, 2001, 2000, 1999, 1996, 1995, 1992, 1990, 1986, 1985, 1981, 1980, 1976, 1975, 1972, 1971, 1970, 1969, 1967, 1966, 1965, 1964, 1963, 1962, 1961, 1960, 1958, 1957, 1956, 1955, 1954, 1952, 1951, 1950, 1949, 1948, 1947, 1946, 1945, 1944, 1942, 1940, 1939, 1938, 1937, 1936, 1935, 1934, 1933, 1932, 1931, 1930, 1929, 1928, 1927, 1926, 1925, 1924, 1923, 1921, 1920

FINDINGS

Address Researched	Address Not Identified in Research Source
7916 WOODLEY AVE	2020, 2017, 2014, 2010, 2006, 2005, 2004, 2003, 2001, 2000, 1999, 1996, 1995, 1991, 1990, 1986, 1985, 1981, 1980, 1976, 1975, 1972, 1971, 1970, 1969, 1967, 1966, 1965, 1964, 1963, 1962, 1961, 1960, 1958, 1957, 1956, 1955, 1954, 1952, 1951, 1950, 1949, 1948, 1947, 1946, 1945, 1944, 1942, 1940, 1939, 1938, 1937, 1936, 1935, 1934, 1933, 1932, 1931, 1930, 1929, 1928, 1927, 1926, 1925, 1924, 1923, 1921, 1920
7916 WOODLEY AVE	2020, 2017, 2014, 2010, 2006, 2005, 2004, 2003, 2001, 2000, 1999, 1996, 1995, 1992, 1991, 1990, 1986, 1985, 1980, 1976, 1975, 1972, 1971, 1970, 1969, 1967, 1966, 1965, 1964, 1963, 1962, 1961, 1960, 1958, 1957, 1956, 1955, 1954, 1952, 1951, 1950, 1949, 1948, 1947, 1946, 1945, 1944, 1942, 1940, 1939, 1938, 1937, 1936, 1935, 1934, 1933, 1932, 1931, 1930, 1929, 1928, 1927, 1926, 1925, 1924, 1923, 1921, 1920
7916 WOODLEY AVE	2020, 2017, 2014, 2010, 2006, 2005, 2004, 2003, 2001, 2000, 1999, 1996, 1995, 1992, 1991, 1990, 1986, 1981, 1980, 1976, 1975, 1972, 1971, 1970, 1969, 1967, 1966, 1965, 1964, 1963, 1962, 1961, 1960, 1958, 1957, 1956, 1955, 1954, 1952, 1951, 1950, 1949, 1948, 1947, 1946, 1945, 1944, 1942, 1940, 1939, 1938, 1937, 1936, 1935, 1934, 1933, 1932, 1931, 1930, 1929, 1928, 1927, 1926, 1925, 1924, 1923, 1921, 1920
7916 WOODLEY AVE	2020, 2017, 2014, 2010, 2006, 2005, 2003, 2001, 2000, 1999, 1996, 1995, 1992, 1991, 1990, 1986, 1985, 1981, 1980, 1976, 1975, 1972, 1971, 1970, 1969, 1967, 1966, 1965, 1964, 1963, 1962, 1961, 1960, 1958, 1957, 1956, 1955, 1954, 1952, 1951, 1950, 1949, 1948, 1947, 1946, 1945, 1944, 1942, 1940, 1939, 1938, 1937, 1936, 1935, 1934, 1933, 1932, 1931, 1930, 1929, 1928, 1927, 1926, 1925, 1924, 1923, 1921, 1920
7916 WOODLEY AVE	2020, 2017, 2014, 2010, 2006, 2004, 2003, 2001, 2000, 1999, 1996, 1995, 1992, 1991, 1990, 1986, 1985, 1981, 1980, 1976, 1975, 1972, 1971, 1970, 1969, 1967, 1966, 1965, 1964, 1963, 1962, 1961, 1960, 1958, 1957, 1956, 1955, 1954, 1952, 1951, 1950, 1949, 1948, 1947, 1946, 1945, 1944, 1942, 1940, 1939, 1938, 1937, 1936, 1935, 1934, 1933, 1932, 1931, 1930, 1929, 1928, 1927, 1926, 1925, 1924, 1923, 1921, 1920
7916 WOODLEY AVE	2020, 2017, 2010, 2006, 2005, 2004, 2003, 2001, 2000, 1999, 1996, 1995, 1992, 1991, 1990, 1986, 1985, 1981, 1980, 1976, 1975, 1972, 1971, 1970, 1969, 1967, 1966, 1965, 1964, 1963, 1962, 1961, 1960, 1958, 1957, 1956, 1955, 1954, 1952, 1951, 1950, 1949, 1948, 1947, 1946, 1945, 1944, 1942, 1940, 1939, 1938, 1937, 1936, 1935, 1934, 1933, 1932, 1931, 1930, 1929, 1928, 1927, 1926, 1925, 1924, 1923, 1921, 1920
7916 WOODLEY AVE	2020, 2017, 2014, 2006, 2005, 2004, 2003, 2001, 2000, 1999, 1996, 1995, 1992, 1991, 1990, 1986, 1985, 1981, 1980, 1976, 1975, 1972, 1971, 1970, 1969, 1967, 1966, 1965, 1964, 1963, 1962, 1961, 1960, 1958, 1957, 1956, 1955, 1954, 1952, 1951, 1950, 1949, 1948, 1947, 1946, 1945, 1944, 1942, 1940, 1939, 1938, 1937, 1936, 1935, 1934, 1933, 1932, 1931, 1930, 1929, 1928, 1927, 1926, 1925, 1924, 1923, 1921, 1920
7916 WOODLEY AVE	2020, 2017, 2014, 2010, 2005, 2004, 2003, 2001, 2000, 1999, 1996, 1995, 1992, 1991, 1990, 1986, 1985, 1981, 1980, 1976, 1975, 1972, 1971, 1970, 1969, 1967, 1966, 1965, 1964, 1963, 1962, 1961, 1960, 1958, 1957, 1956, 1955, 1954, 1952, 1951, 1950, 1949, 1948, 1947, 1946, 1945, 1944, 1942, 1940, 1939, 1938, 1937, 1936, 1935, 1934, 1933, 1932, 1931, 1930, 1929, 1928, 1927, 1926, 1925, 1924, 1923, 1921, 1920
7916 WOODLEY AVE	2017, 2014, 2010, 2006, 2005, 2004, 2003, 2001, 2000, 1999, 1996, 1995, 1992, 1991, 1990, 1986, 1985, 1981, 1980, 1976, 1975, 1972, 1971, 1970, 1969, 1967, 1966, 1965, 1964, 1963, 1962, 1961, 1960, 1958, 1957, 1956, 1955, 1954, 1952, 1951, 1950, 1949, 1948, 1947, 1946, 1945, 1944, 1942, 1940, 1939, 1938, 1937, 1936, 1935, 1934, 1933, 1932, 1931, 1930, 1929, 1928, 1927, 1926, 1925, 1924, 1923, 1921, 1920

FINDINGS

Address Researched	Address Not Identified in Research Source
7916 WOODLEY AVE	2020, 2017, 2014, 2010, 2006, 2005, 2004, 2003, 2001, 2000, 1999, 1996, 1995, 1992, 1991, 1990, 1986, 1985, 1981, 1980, 1975, 1972, 1971, 1970, 1969, 1967, 1966, 1965, 1964, 1963, 1962, 1961, 1960, 1958, 1957, 1956, 1955, 1954, 1952, 1951, 1950, 1949, 1948, 1947, 1946, 1945, 1944, 1942, 1940, 1939, 1938, 1937, 1936, 1935, 1934, 1933, 1932, 1931, 1930, 1929, 1928, 1927, 1926, 1925, 1924, 1923, 1921, 1920
7919 WOODLEY AVE	2020, 2017, 2014, 2006, 2005, 2004, 2003, 2001, 2000, 1999, 1996, 1995, 1992, 1991, 1990, 1986, 1985, 1981, 1980, 1976, 1975, 1972, 1971, 1970, 1969, 1967, 1966, 1965, 1964, 1963, 1962, 1961, 1960, 1958, 1957, 1956, 1955, 1954, 1952, 1951, 1950, 1949, 1948, 1947, 1946, 1945, 1944, 1942, 1940, 1939, 1938, 1937, 1936, 1935, 1934, 1933, 1932, 1931, 1930, 1929, 1928, 1927, 1926, 1925, 1924, 1923, 1921, 1920
7919 WOODLEY AVE	2020, 2017, 2014, 2010, 2006, 2004, 2003, 2001, 2000, 1999, 1996, 1995, 1992, 1991, 1990, 1986, 1985, 1981, 1980, 1976, 1975, 1972, 1971, 1970, 1969, 1967, 1966, 1965, 1964, 1963, 1962, 1961, 1960, 1958, 1957, 1956, 1955, 1954, 1952, 1951, 1950, 1949, 1948, 1947, 1946, 1945, 1944, 1942, 1940, 1939, 1938, 1937, 1936, 1935, 1934, 1933, 1932, 1931, 1930, 1929, 1928, 1927, 1926, 1925, 1924, 1923, 1921, 1920
7921 WOODLEY AVE	2020, 2017, 2014, 2010, 2006, 2004, 2003, 2001, 2000, 1999, 1996, 1995, 1992, 1991, 1990, 1986, 1985, 1981, 1980, 1976, 1975, 1972, 1971, 1970, 1969, 1967, 1966, 1965, 1964, 1963, 1962, 1961, 1960, 1958, 1957, 1956, 1955, 1954, 1952, 1951, 1950, 1949, 1948, 1947, 1946, 1945, 1944, 1942, 1940, 1939, 1938, 1937, 1936, 1935, 1934, 1933, 1932, 1931, 1930, 1929, 1928, 1927, 1926, 1925, 1924, 1923, 1921, 1920
7921 WOODLEY AVE	2020, 2017, 2014, 2006, 2005, 2004, 2003, 2001, 2000, 1999, 1996, 1995, 1992, 1991, 1990, 1986, 1985, 1981, 1980, 1976, 1975, 1972, 1971, 1970, 1969, 1967, 1966, 1965, 1964, 1963, 1962, 1961, 1960, 1958, 1957, 1956, 1955, 1954, 1952, 1951, 1950, 1949, 1948, 1947, 1946, 1945, 1944, 1942, 1940, 1939, 1938, 1937, 1936, 1935, 1934, 1933, 1932, 1931, 1930, 1929, 1928, 1927, 1926, 1925, 1924, 1923, 1921, 1920
7921 WOODLEY AVE	2017, 2014, 2010, 2006, 2005, 2004, 2003, 2001, 2000, 1999, 1996, 1995, 1992, 1991, 1990, 1986, 1985, 1981, 1980, 1976, 1975, 1972, 1971, 1970, 1969, 1967, 1966, 1965, 1964, 1963, 1962, 1961, 1960, 1958, 1957, 1956, 1955, 1954, 1952, 1951, 1950, 1949, 1948, 1947, 1946, 1945, 1944, 1942, 1940, 1939, 1938, 1937, 1936, 1935, 1934, 1933, 1932, 1931, 1930, 1929, 1928, 1927, 1926, 1925, 1924, 1923, 1921, 1920
7922 WOODLEY AVE	2017, 2014, 2010, 2006, 2005, 2004, 2003, 2001, 2000, 1999, 1996, 1995, 1992, 1991, 1990, 1986, 1985, 1981, 1980, 1976, 1975, 1972, 1971, 1970, 1969, 1967, 1966, 1965, 1964, 1963, 1962, 1961, 1960, 1958, 1957, 1956, 1955, 1954, 1952, 1951, 1950, 1949, 1948, 1947, 1946, 1945, 1944, 1942, 1940, 1939, 1938, 1937, 1936, 1935, 1934, 1933, 1932, 1931, 1930, 1929, 1928, 1927, 1926, 1925, 1924, 1923, 1921, 1920
7922 WOODLEY AVE	2020, 2017, 2014, 2006, 2005, 2004, 2003, 2001, 2000, 1999, 1996, 1995, 1992, 1991, 1990, 1986, 1985, 1981, 1980, 1976, 1975, 1972, 1971, 1970, 1969, 1967, 1966, 1965, 1964, 1963, 1962, 1961, 1960, 1958, 1957, 1956, 1955, 1954, 1952, 1951, 1950, 1949, 1948, 1947, 1946, 1945, 1944, 1942, 1940, 1939, 1938, 1937, 1936, 1935, 1934, 1933, 1932, 1931, 1930, 1929, 1928, 1927, 1926, 1925, 1924, 1923, 1921, 1920
7922 WOODLEY AVE	2020, 2017, 2014, 2010, 2005, 2004, 2003, 2001, 2000, 1999, 1996, 1995, 1992, 1991, 1990, 1986, 1985, 1981, 1980, 1976, 1975, 1972, 1971, 1970, 1969, 1967, 1966, 1965, 1964, 1963, 1962, 1961, 1960, 1958, 1957, 1956, 1955, 1954, 1952, 1951, 1950, 1949, 1948, 1947, 1946, 1945, 1944, 1942, 1940, 1939, 1938, 1937, 1936, 1935, 1934, 1933, 1932, 1931, 1930, 1929, 1928, 1927, 1926, 1925, 1924, 1923, 1921, 1920

FINDINGS

Address Researched	Address Not Identified in Research Source
7922 WOODLEY AVE	2020, 2017, 2014, 2010, 2006, 2005, 2003, 2001, 2000, 1999, 1996, 1995, 1992, 1991, 1990, 1986, 1985, 1981, 1980, 1976, 1975, 1972, 1971, 1970, 1969, 1967, 1966, 1965, 1964, 1963, 1962, 1961, 1960, 1958, 1957, 1956, 1955, 1954, 1952, 1951, 1950, 1949, 1948, 1947, 1946, 1945, 1944, 1942, 1940, 1939, 1938, 1937, 1936, 1935, 1934, 1933, 1932, 1931, 1930, 1929, 1928, 1927, 1926, 1925, 1924, 1923, 1921, 1920
7922 WOODLEY AVE	2020, 2017, 2014, 2010, 2006, 2005, 2004, 2003, 2001, 2000, 1999, 1996, 1995, 1992, 1991, 1990, 1986, 1981, 1980, 1976, 1975, 1972, 1971, 1970, 1969, 1967, 1966, 1965, 1964, 1963, 1962, 1961, 1960, 1958, 1957, 1956, 1955, 1954, 1952, 1951, 1950, 1949, 1948, 1947, 1946, 1945, 1944, 1942, 1940, 1939, 1938, 1937, 1936, 1935, 1934, 1933, 1932, 1931, 1930, 1929, 1928, 1927, 1926, 1925, 1924, 1923, 1921, 1920
7922 WOODLEY AVE	2020, 2017, 2014, 2010, 2006, 2005, 2004, 2003, 2001, 2000, 1999, 1996, 1995, 1992, 1991, 1990, 1986, 1985, 1980, 1976, 1975, 1972, 1971, 1970, 1969, 1967, 1966, 1965, 1964, 1963, 1962, 1961, 1960, 1958, 1957, 1956, 1955, 1954, 1952, 1951, 1950, 1949, 1948, 1947, 1946, 1945, 1944, 1942, 1940, 1939, 1938, 1937, 1936, 1935, 1934, 1933, 1932, 1931, 1930, 1929, 1928, 1927, 1926, 1925, 1924, 1923, 1921, 1920
7922 WOODLEY AVE	2020, 2017, 2014, 2010, 2006, 2005, 2004, 2003, 2001, 2000, 1999, 1996, 1995, 1991, 1990, 1986, 1985, 1981, 1980, 1976, 1975, 1972, 1971, 1970, 1969, 1967, 1966, 1965, 1964, 1963, 1962, 1961, 1960, 1958, 1957, 1956, 1955, 1954, 1952, 1951, 1950, 1949, 1948, 1947, 1946, 1945, 1944, 1942, 1940, 1939, 1938, 1937, 1936, 1935, 1934, 1933, 1932, 1931, 1930, 1929, 1928, 1927, 1926, 1925, 1924, 1923, 1921, 1920
7922 WOODLEY AVE	2020, 2017, 2014, 2010, 2006, 2005, 2004, 2003, 2001, 2000, 1999, 1996, 1995, 1992, 1990, 1986, 1985, 1981, 1980, 1976, 1975, 1972, 1971, 1970, 1969, 1967, 1966, 1965, 1964, 1963, 1962, 1961, 1960, 1958, 1957, 1956, 1955, 1954, 1952, 1951, 1950, 1949, 1948, 1947, 1946, 1945, 1944, 1942, 1940, 1939, 1938, 1937, 1936, 1935, 1934, 1933, 1932, 1931, 1930, 1929, 1928, 1927, 1926, 1925, 1924, 1923, 1921, 1920
7922 WOODLEY AVE	2020, 2017, 2014, 2010, 2006, 2005, 2004, 2003, 2001, 2000, 1999, 1996, 1992, 1991, 1990, 1986, 1985, 1981, 1980, 1976, 1975, 1972, 1971, 1970, 1969, 1967, 1966, 1965, 1964, 1963, 1962, 1961, 1960, 1958, 1957, 1956, 1955, 1954, 1952, 1951, 1950, 1949, 1948, 1947, 1946, 1945, 1944, 1942, 1940, 1939, 1938, 1937, 1936, 1935, 1934, 1933, 1932, 1931, 1930, 1929, 1928, 1927, 1926, 1925, 1924, 1923, 1921, 1920
7922 WOODLEY AVE	2020, 2017, 2014, 2010, 2006, 2005, 2004, 2003, 2000, 1999, 1996, 1995, 1992, 1991, 1990, 1986, 1985, 1981, 1980, 1976, 1975, 1972, 1971, 1970, 1969, 1967, 1966, 1965, 1964, 1963, 1962, 1961, 1960, 1958, 1957, 1956, 1955, 1954, 1952, 1951, 1950, 1949, 1948, 1947, 1946, 1945, 1944, 1942, 1940, 1939, 1938, 1937, 1936, 1935, 1934, 1933, 1932, 1931, 1930, 1929, 1928, 1927, 1926, 1925, 1924, 1923, 1921, 1920
7922 WOODLEY AVE	2020, 2017, 2014, 2010, 2006, 2005, 2004, 2003, 2001, 2000, 1999, 1996, 1995, 1992, 1991, 1990, 1986, 1985, 1981, 1980, 1976, 1972, 1971, 1970, 1969, 1967, 1966, 1965, 1964, 1963, 1962, 1961, 1960, 1958, 1957, 1956, 1955, 1954, 1952, 1951, 1950, 1949, 1948, 1947, 1946, 1945, 1944, 1942, 1940, 1939, 1938, 1937, 1936, 1935, 1934, 1933, 1932, 1931, 1930, 1929, 1928, 1927, 1926, 1925, 1924, 1923, 1921, 1920
7926 WOODLEY AVE	2020, 2017, 2014, 2010, 2006, 2005, 2004, 2003, 2000, 1999, 1996, 1995, 1992, 1991, 1990, 1986, 1985, 1981, 1980, 1976, 1975, 1972, 1971, 1970, 1969, 1967, 1966, 1965, 1964, 1963, 1962, 1961, 1960, 1958, 1957, 1956, 1955, 1954, 1952, 1951, 1950, 1949, 1948, 1947, 1946, 1945, 1944, 1942, 1940, 1939, 1938, 1937, 1936, 1935, 1934, 1933, 1932, 1931, 1930, 1929, 1928, 1927, 1926, 1925, 1924, 1923, 1921, 1920

FINDINGS

Address Researched	Address Not Identified in Research Source
7936 WOODLEY AVE	2020, 2017, 2014, 2010, 2006, 2005, 2004, 2003, 2000, 1999, 1996, 1995, 1992, 1991, 1990, 1986, 1985, 1981, 1980, 1976, 1975, 1972, 1971, 1970, 1969, 1967, 1966, 1965, 1964, 1963, 1962, 1961, 1960, 1958, 1957, 1956, 1955, 1954, 1952, 1951, 1950, 1949, 1948, 1947, 1946, 1945, 1944, 1942, 1940, 1939, 1938, 1937, 1936, 1935, 1934, 1933, 1932, 1931, 1930, 1929, 1928, 1927, 1926, 1925, 1924, 1923, 1921, 1920
7936 WOODLEY AVE	2020, 2017, 2014, 2010, 2006, 2005, 2004, 2003, 2001, 2000, 1999, 1996, 1992, 1991, 1990, 1986, 1985, 1981, 1980, 1976, 1975, 1972, 1971, 1970, 1969, 1967, 1966, 1965, 1964, 1963, 1962, 1961, 1960, 1958, 1957, 1956, 1955, 1954, 1952, 1951, 1950, 1949, 1948, 1947, 1946, 1945, 1944, 1942, 1940, 1939, 1938, 1937, 1936, 1935, 1934, 1933, 1932, 1931, 1930, 1929, 1928, 1927, 1926, 1925, 1924, 1923, 1921, 1920
7936 WOODLEY AVE	2020, 2017, 2014, 2010, 2006, 2005, 2004, 2003, 2001, 2000, 1999, 1996, 1995, 1992, 1990, 1986, 1985, 1981, 1980, 1976, 1975, 1972, 1971, 1970, 1969, 1967, 1966, 1965, 1964, 1963, 1962, 1961, 1960, 1958, 1957, 1956, 1955, 1954, 1952, 1951, 1950, 1949, 1948, 1947, 1946, 1945, 1944, 1942, 1940, 1939, 1938, 1937, 1936, 1935, 1934, 1933, 1932, 1931, 1930, 1929, 1928, 1927, 1926, 1925, 1924, 1923, 1921, 1920
7936 WOODLEY AVE	2020, 2017, 2014, 2010, 2006, 2005, 2004, 2003, 2001, 2000, 1999, 1996, 1995, 1992, 1991, 1990, 1986, 1981, 1980, 1976, 1975, 1972, 1971, 1970, 1969, 1967, 1966, 1965, 1964, 1963, 1962, 1961, 1960, 1958, 1957, 1956, 1955, 1954, 1952, 1951, 1950, 1949, 1948, 1947, 1946, 1945, 1944, 1942, 1940, 1939, 1938, 1937, 1936, 1935, 1934, 1933, 1932, 1931, 1930, 1929, 1928, 1927, 1926, 1925, 1924, 1923, 1921, 1920
7936 WOODLEY AVE	2020, 2017, 2014, 2010, 2006, 2005, 2004, 2003, 2001, 2000, 1999, 1996, 1995, 1992, 1991, 1990, 1986, 1985, 1981, 1980, 1976, 1972, 1971, 1970, 1969, 1967, 1966, 1965, 1964, 1963, 1962, 1961, 1960, 1958, 1957, 1956, 1955, 1954, 1952, 1951, 1950, 1949, 1948, 1947, 1946, 1945, 1944, 1942, 1940, 1939, 1938, 1937, 1936, 1935, 1934, 1933, 1932, 1931, 1930, 1929, 1928, 1927, 1926, 1925, 1924, 1923, 1921, 1920
7936 WOODLEY AVE	2020, 2017, 2014, 2010, 2006, 2005, 2003, 2001, 2000, 1999, 1996, 1995, 1992, 1991, 1990, 1986, 1985, 1981, 1980, 1976, 1975, 1972, 1971, 1970, 1969, 1967, 1966, 1965, 1964, 1963, 1962, 1961, 1960, 1958, 1957, 1956, 1955, 1954, 1952, 1951, 1950, 1949, 1948, 1947, 1946, 1945, 1944, 1942, 1940, 1939, 1938, 1937, 1936, 1935, 1934, 1933, 1932, 1931, 1930, 1929, 1928, 1927, 1926, 1925, 1924, 1923, 1921, 1920
7936 WOODLEY AVE	2020, 2017, 2014, 2010, 2006, 2004, 2003, 2001, 2000, 1999, 1996, 1995, 1992, 1991, 1990, 1986, 1985, 1981, 1980, 1976, 1975, 1972, 1971, 1970, 1969, 1967, 1966, 1965, 1964, 1963, 1962, 1961, 1960, 1958, 1957, 1956, 1955, 1954, 1952, 1951, 1950, 1949, 1948, 1947, 1946, 1945, 1944, 1942, 1940, 1939, 1938, 1937, 1936, 1935, 1934, 1933, 1932, 1931, 1930, 1929, 1928, 1927, 1926, 1925, 1924, 1923, 1921, 1920
7936 WOODLEY AVE	2020, 2017, 2014, 2010, 2006, 2005, 2004, 2003, 2001, 2000, 1999, 1996, 1995, 1992, 1990, 1986, 1985, 1981, 1980, 1976, 1975, 1972, 1971, 1970, 1969, 1967, 1966, 1965, 1964, 1963, 1962, 1961, 1960, 1958, 1957, 1956, 1955, 1954, 1952, 1951, 1950, 1949, 1948, 1947, 1946, 1945, 1944, 1942, 1940, 1939, 1938, 1937, 1936, 1935, 1934, 1933, 1932, 1931, 1930, 1929, 1928, 1927, 1926, 1925, 1924, 1923, 1921, 1920
7936 WOODLEY AVE	2020, 2017, 2014, 2010, 2006, 2005, 2004, 2003, 2001, 2000, 1999, 1996, 1995, 1992, 1991, 1990, 1986, 1981, 1980, 1976, 1975, 1972, 1971, 1970, 1969, 1967, 1966, 1965, 1964, 1963, 1962, 1961, 1960, 1958, 1957, 1956, 1955, 1954, 1952, 1951, 1950, 1949, 1948, 1947, 1946, 1945, 1944, 1942, 1940, 1939, 1938, 1937, 1936, 1935, 1934, 1933, 1932, 1931, 1930, 1929, 1928, 1927, 1926, 1925, 1924, 1923, 1921, 1920

FINDINGS

Address Researched	Address Not Identified in Research Source
7936 WOODLEY AVE	2020, 2017, 2014, 2010, 2005, 2004, 2003, 2001, 2000, 1999, 1996, 1995, 1992, 1991, 1990, 1986, 1985, 1981, 1980, 1976, 1975, 1972, 1971, 1970, 1969, 1967, 1966, 1965, 1964, 1963, 1962, 1961, 1960, 1958, 1957, 1956, 1955, 1954, 1952, 1951, 1950, 1949, 1948, 1947, 1946, 1945, 1944, 1942, 1940, 1939, 1938, 1937, 1936, 1935, 1934, 1933, 1932, 1931, 1930, 1929, 1928, 1927, 1926, 1925, 1924, 1923, 1921, 1920
7936 WOODLEY AVE	2020, 2017, 2014, 2010, 2006, 2005, 2004, 2003, 2001, 2000, 1999, 1996, 1992, 1991, 1990, 1986, 1985, 1981, 1980, 1976, 1975, 1972, 1971, 1970, 1969, 1967, 1966, 1965, 1964, 1963, 1962, 1961, 1960, 1958, 1957, 1956, 1955, 1954, 1952, 1951, 1950, 1949, 1948, 1947, 1946, 1945, 1944, 1942, 1940, 1939, 1938, 1937, 1936, 1935, 1934, 1933, 1932, 1931, 1930, 1929, 1928, 1927, 1926, 1925, 1924, 1923, 1921, 1920
7936 WOODLEY AVE	2020, 2017, 2014, 2006, 2005, 2004, 2003, 2001, 2000, 1999, 1996, 1995, 1992, 1991, 1990, 1986, 1985, 1981, 1980, 1976, 1975, 1972, 1971, 1970, 1969, 1967, 1966, 1965, 1964, 1963, 1962, 1961, 1960, 1958, 1957, 1956, 1955, 1954, 1952, 1951, 1950, 1949, 1948, 1947, 1946, 1945, 1944, 1942, 1940, 1939, 1938, 1937, 1936, 1935, 1934, 1933, 1932, 1931, 1930, 1929, 1928, 1927, 1926, 1925, 1924, 1923, 1921, 1920
7936 WOODLEY AVE	2020, 2017, 2014, 2010, 2006, 2005, 2004, 2003, 2000, 1999, 1996, 1995, 1992, 1991, 1990, 1986, 1985, 1981, 1980, 1976, 1975, 1972, 1971, 1970, 1969, 1967, 1966, 1965, 1964, 1963, 1962, 1961, 1960, 1958, 1957, 1956, 1955, 1954, 1952, 1951, 1950, 1949, 1948, 1947, 1946, 1945, 1944, 1942, 1940, 1939, 1938, 1937, 1936, 1935, 1934, 1933, 1932, 1931, 1930, 1929, 1928, 1927, 1926, 1925, 1924, 1923, 1921, 1920
7936 WOODLEY AVE	2020, 2017, 2010, 2006, 2005, 2004, 2003, 2001, 2000, 1999, 1996, 1995, 1992, 1991, 1990, 1986, 1985, 1981, 1980, 1976, 1975, 1972, 1971, 1970, 1969, 1967, 1966, 1965, 1964, 1963, 1962, 1961, 1960, 1958, 1957, 1956, 1955, 1954, 1952, 1951, 1950, 1949, 1948, 1947, 1946, 1945, 1944, 1942, 1940, 1939, 1938, 1937, 1936, 1935, 1934, 1933, 1932, 1931, 1930, 1929, 1928, 1927, 1926, 1925, 1924, 1923, 1921, 1920
7936 WOODLEY AVE	2020, 2017, 2014, 2010, 2006, 2005, 2003, 2001, 2000, 1999, 1996, 1995, 1992, 1991, 1990, 1986, 1985, 1981, 1980, 1976, 1975, 1972, 1971, 1970, 1969, 1967, 1966, 1965, 1964, 1963, 1962, 1961, 1960, 1958, 1957, 1956, 1955, 1954, 1952, 1951, 1950, 1949, 1948, 1947, 1946, 1945, 1944, 1942, 1940, 1939, 1938, 1937, 1936, 1935, 1934, 1933, 1932, 1931, 1930, 1929, 1928, 1927, 1926, 1925, 1924, 1923, 1921, 1920
7936 WOODLEY AVE	2020, 2017, 2014, 2010, 2005, 2004, 2003, 2001, 2000, 1999, 1996, 1995, 1992, 1991, 1990, 1986, 1985, 1981, 1980, 1976, 1975, 1972, 1971, 1970, 1969, 1967, 1966, 1965, 1964, 1963, 1962, 1961, 1960, 1958, 1957, 1956, 1955, 1954, 1952, 1951, 1950, 1949, 1948, 1947, 1946, 1945, 1944, 1942, 1940, 1939, 1938, 1937, 1936, 1935, 1934, 1933, 1932, 1931, 1930, 1929, 1928, 1927, 1926, 1925, 1924, 1923, 1921, 1920
7936 WOODLEY AVE	2020, 2017, 2014, 2006, 2005, 2004, 2003, 2001, 2000, 1999, 1996, 1995, 1992, 1991, 1990, 1986, 1985, 1981, 1980, 1976, 1975, 1972, 1971, 1970, 1969, 1967, 1966, 1965, 1964, 1963, 1962, 1961, 1960, 1958, 1957, 1956, 1955, 1954, 1952, 1951, 1950, 1949, 1948, 1947, 1946, 1945, 1944, 1942, 1940, 1939, 1938, 1937, 1936, 1935, 1934, 1933, 1932, 1931, 1930, 1929, 1928, 1927, 1926, 1925, 1924, 1923, 1921, 1920
7936 WOODLEY AVE	2020, 2017, 2014, 2010, 2006, 2004, 2003, 2001, 2000, 1999, 1996, 1995, 1992, 1991, 1990, 1986, 1985, 1981, 1980, 1976, 1975, 1972, 1971, 1970, 1969, 1967, 1966, 1965, 1964, 1963, 1962, 1961, 1960, 1958, 1957, 1956, 1955, 1954, 1952, 1951, 1950, 1949, 1948, 1947, 1946, 1945, 1944, 1942, 1940, 1939, 1938, 1937, 1936, 1935, 1934, 1933, 1932, 1931, 1930, 1929, 1928, 1927, 1926, 1925, 1924, 1923, 1921, 1920

FINDINGS

Address Researched	Address Not Identified in Research Source
7936 WOODLEY AVE	2020, 2017, 2010, 2006, 2005, 2004, 2003, 2001, 2000, 1999, 1996, 1995, 1992, 1991, 1990, 1986, 1985, 1981, 1980, 1976, 1975, 1972, 1971, 1970, 1969, 1967, 1966, 1965, 1964, 1963, 1962, 1961, 1960, 1958, 1957, 1956, 1955, 1954, 1952, 1951, 1950, 1949, 1948, 1947, 1946, 1945, 1944, 1942, 1940, 1939, 1938, 1937, 1936, 1935, 1934, 1933, 1932, 1931, 1930, 1929, 1928, 1927, 1926, 1925, 1924, 1923, 1921, 1920
7936 WOODLEY AVE	2020, 2017, 2014, 2010, 2006, 2005, 2004, 2003, 2001, 2000, 1999, 1996, 1995, 1992, 1991, 1990, 1986, 1985, 1981, 1980, 1976, 1972, 1971, 1970, 1969, 1967, 1966, 1965, 1964, 1963, 1962, 1961, 1960, 1958, 1957, 1956, 1955, 1954, 1952, 1951, 1950, 1949, 1948, 1947, 1946, 1945, 1944, 1942, 1940, 1939, 1938, 1937, 1936, 1935, 1934, 1933, 1932, 1931, 1930, 1929, 1928, 1927, 1926, 1925, 1924, 1923, 1921, 1920
7936 WOODLEY AVE SPC 16	2017, 2014, 2010, 2006, 2005, 2004, 2003, 2001, 2000, 1999, 1996, 1995, 1992, 1991, 1990, 1986, 1985, 1981, 1980, 1976, 1975, 1972, 1971, 1970, 1969, 1967, 1966, 1965, 1964, 1963, 1962, 1961, 1960, 1958, 1957, 1956, 1955, 1954, 1952, 1951, 1950, 1949, 1948, 1947, 1946, 1945, 1944, 1942, 1940, 1939, 1938, 1937, 1936, 1935, 1934, 1933, 1932, 1931, 1930, 1929, 1928, 1927, 1926, 1925, 1924, 1923, 1921, 1920
7936 WOODLEY AVE SPC 16	2017, 2014, 2010, 2006, 2005, 2004, 2003, 2001, 2000, 1999, 1996, 1995, 1992, 1991, 1990, 1986, 1985, 1981, 1980, 1976, 1975, 1972, 1971, 1970, 1969, 1967, 1966, 1965, 1964, 1963, 1962, 1961, 1960, 1958, 1957, 1956, 1955, 1954, 1952, 1951, 1950, 1949, 1948, 1947, 1946, 1945, 1944, 1942, 1940, 1939, 1938, 1937, 1936, 1935, 1934, 1933, 1932, 1931, 1930, 1929, 1928, 1927, 1926, 1925, 1924, 1923, 1921, 1920
8044 WOODLEY AVE	2020, 2017, 2014, 2010, 2006, 2005, 2004, 2003, 2001, 2000, 1999, 1996, 1992, 1991, 1990, 1986, 1985, 1981, 1980, 1976, 1975, 1972, 1971, 1970, 1969, 1967, 1966, 1965, 1964, 1963, 1962, 1961, 1960, 1958, 1957, 1956, 1955, 1954, 1952, 1951, 1950, 1949, 1948, 1947, 1946, 1945, 1944, 1942, 1940, 1939, 1938, 1937, 1936, 1935, 1934, 1933, 1932, 1931, 1930, 1929, 1928, 1927, 1926, 1925, 1924, 1923, 1921, 1920
8044 WOODLEY AVE	2020, 2017, 2014, 2010, 2006, 2005, 2004, 2003, 2001, 2000, 1999, 1996, 1995, 1991, 1990, 1986, 1985, 1981, 1980, 1976, 1975, 1972, 1971, 1970, 1969, 1967, 1966, 1965, 1964, 1963, 1962, 1961, 1960, 1958, 1957, 1956, 1955, 1954, 1952, 1951, 1950, 1949, 1948, 1947, 1946, 1945, 1944, 1942, 1940, 1939, 1938, 1937, 1936, 1935, 1934, 1933, 1932, 1931, 1930, 1929, 1928, 1927, 1926, 1925, 1924, 1923, 1921, 1920
8044 WOODLEY AVE	2020, 2017, 2014, 2010, 2006, 2005, 2004, 2003, 2000, 1999, 1996, 1995, 1992, 1991, 1990, 1986, 1985, 1981, 1980, 1976, 1975, 1972, 1971, 1970, 1969, 1967, 1966, 1965, 1964, 1963, 1962, 1961, 1960, 1958, 1957, 1956, 1955, 1954, 1952, 1951, 1950, 1949, 1948, 1947, 1946, 1945, 1944, 1942, 1940, 1939, 1938, 1937, 1936, 1935, 1934, 1933, 1932, 1931, 1930, 1929, 1928, 1927, 1926, 1925, 1924, 1923, 1921, 1920
8044 WOODLEY AVE	2020, 2017, 2014, 2010, 2006, 2005, 2004, 2003, 2001, 2000, 1999, 1996, 1992, 1991, 1990, 1986, 1985, 1981, 1980, 1976, 1975, 1972, 1971, 1970, 1969, 1967, 1966, 1965, 1964, 1963, 1962, 1961, 1960, 1958, 1957, 1956, 1955, 1954, 1952, 1951, 1950, 1949, 1948, 1947, 1946, 1945, 1944, 1942, 1940, 1939, 1938, 1937, 1936, 1935, 1934, 1933, 1932, 1931, 1930, 1929, 1928, 1927, 1926, 1925, 1924, 1923, 1921, 1920
8044 WOODLEY AVE	2020, 2017, 2014, 2010, 2006, 2005, 2004, 2003, 2000, 1999, 1996, 1995, 1992, 1991, 1990, 1986, 1985, 1981, 1980, 1976, 1975, 1972, 1971, 1970, 1969, 1967, 1966, 1965, 1964, 1963, 1962, 1961, 1960, 1958, 1957, 1956, 1955, 1954, 1952, 1951, 1950, 1949, 1948, 1947, 1946, 1945, 1944, 1942, 1940, 1939, 1938, 1937, 1936, 1935, 1934, 1933, 1932, 1931, 1930, 1929, 1928, 1927, 1926, 1925, 1924, 1923, 1921, 1920

FINDINGS

Address Researched	Address Not Identified in Research Source
8044 WOODLEY AVE	2020, 2017, 2014, 2010, 2006, 2005, 2004, 2003, 2001, 2000, 1999, 1996, 1995, 1991, 1990, 1986, 1985, 1981, 1980, 1976, 1975, 1972, 1971, 1970, 1969, 1967, 1966, 1965, 1964, 1963, 1962, 1961, 1960, 1958, 1957, 1956, 1955, 1954, 1952, 1951, 1950, 1949, 1948, 1947, 1946, 1945, 1944, 1942, 1940, 1939, 1938, 1937, 1936, 1935, 1934, 1933, 1932, 1931, 1930, 1929, 1928, 1927, 1926, 1925, 1924, 1923, 1921, 1920
8044 WOODLEY AVE	2020, 2017, 2014, 2010, 2006, 2005, 2004, 2003, 2001, 2000, 1999, 1996, 1995, 1992, 1990, 1986, 1985, 1981, 1980, 1976, 1975, 1972, 1971, 1970, 1969, 1967, 1966, 1965, 1964, 1963, 1962, 1961, 1960, 1958, 1957, 1956, 1955, 1954, 1952, 1951, 1950, 1949, 1948, 1947, 1946, 1945, 1944, 1942, 1940, 1939, 1938, 1937, 1936, 1935, 1934, 1933, 1932, 1931, 1930, 1929, 1928, 1927, 1926, 1925, 1924, 1923, 1921, 1920
8044 WOODLEY AVE	2020, 2017, 2014, 2010, 2006, 2005, 2004, 2003, 2001, 2000, 1999, 1996, 1995, 1992, 1991, 1990, 1986, 1981, 1980, 1976, 1975, 1972, 1971, 1970, 1969, 1967, 1966, 1965, 1964, 1963, 1962, 1961, 1960, 1958, 1957, 1956, 1955, 1954, 1952, 1951, 1950, 1949, 1948, 1947, 1946, 1945, 1944, 1942, 1940, 1939, 1938, 1937, 1936, 1935, 1934, 1933, 1932, 1931, 1930, 1929, 1928, 1927, 1926, 1925, 1924, 1923, 1921, 1920
8044 WOODLEY AVE	2020, 2017, 2014, 2010, 2006, 2005, 2004, 2003, 2001, 2000, 1999, 1996, 1995, 1992, 1991, 1990, 1986, 1985, 1981, 1980, 1976, 1975, 1972, 1971, 1970, 1969, 1967, 1966, 1965, 1964, 1963, 1962, 1961, 1960, 1958, 1957, 1956, 1955, 1954, 1952, 1951, 1950, 1949, 1948, 1947, 1946, 1945, 1944, 1942, 1940, 1939, 1938, 1937, 1936, 1935, 1934, 1933, 1932, 1931, 1930, 1929, 1928, 1927, 1926, 1925, 1924, 1923, 1921, 1920
8045 WOODLEY AVE	2020, 2017, 2014, 2010, 2005, 2004, 2003, 2001, 2000, 1999, 1996, 1995, 1992, 1991, 1990, 1986, 1985, 1981, 1980, 1976, 1975, 1972, 1971, 1970, 1969, 1967, 1966, 1965, 1964, 1963, 1962, 1961, 1960, 1958, 1957, 1956, 1955, 1954, 1952, 1951, 1950, 1949, 1948, 1947, 1946, 1945, 1944, 1942, 1940, 1939, 1938, 1937, 1936, 1935, 1934, 1933, 1932, 1931, 1930, 1929, 1928, 1927, 1926, 1925, 1924, 1923, 1921, 1920

FINDINGS

Address Researched	Address Not Identified in Research Source
8045 WOODLEY AVE	2020, 2017, 2014, 2006, 2005, 2004, 2003, 2001, 2000, 1999, 1996, 1995, 1992, 1991, 1990, 1986, 1985, 1981, 1980, 1976, 1975, 1972, 1971, 1970, 1969, 1967, 1966, 1965, 1964, 1963, 1962, 1961, 1960, 1958, 1957, 1956, 1955, 1954, 1952, 1951, 1950, 1949, 1948, 1947, 1946, 1945, 1944, 1942, 1940, 1939, 1938, 1937, 1936, 1935, 1934, 1933, 1932, 1931, 1930, 1929, 1928, 1927, 1926, 1925, 1924, 1923, 1921, 1920
8045 WOODLEY AVE	2017, 2014, 2010, 2006, 2005, 2004, 2003, 2001, 2000, 1999, 1996, 1995, 1992, 1991, 1990, 1986, 1985, 1981, 1980, 1976, 1975, 1972, 1971, 1970, 1969, 1967, 1966, 1965, 1964, 1963, 1962, 1961, 1960, 1958, 1957, 1956, 1955, 1954, 1952, 1951, 1950, 1949, 1948, 1947, 1946, 1945, 1944, 1942, 1940, 1939, 1938, 1937, 1936, 1935, 1934, 1933, 1932, 1931, 1930, 1929, 1928, 1927, 1926, 1925, 1924, 1923, 1921, 1920
8045 WOODLEY AVE	2020, 2017, 2010, 2006, 2005, 2004, 2003, 2001, 2000, 1999, 1996, 1995, 1992, 1991, 1990, 1986, 1985, 1981, 1980, 1976, 1975, 1972, 1971, 1970, 1969, 1967, 1966, 1965, 1964, 1963, 1962, 1961, 1960, 1958, 1957, 1956, 1955, 1954, 1952, 1951, 1950, 1949, 1948, 1947, 1946, 1945, 1944, 1942, 1940, 1939, 1938, 1937, 1936, 1935, 1934, 1933, 1932, 1931, 1930, 1929, 1928, 1927, 1926, 1925, 1924, 1923, 1921, 1920
8045 WOODLEY AVE	2017, 2014, 2010, 2006, 2005, 2004, 2003, 2001, 2000, 1999, 1996, 1995, 1992, 1991, 1990, 1986, 1985, 1981, 1980, 1976, 1975, 1972, 1971, 1970, 1969, 1967, 1966, 1965, 1964, 1963, 1962, 1961, 1960, 1958, 1957, 1956, 1955, 1954, 1952, 1951, 1950, 1949, 1948, 1947, 1946, 1945, 1944, 1942, 1940, 1939, 1938, 1937, 1936, 1935, 1934, 1933, 1932, 1931, 1930, 1929, 1928, 1927, 1926, 1925, 1924, 1923, 1921, 1920
8200 WOODLEY AVE	2020, 2017, 2014, 2010, 2006, 2005, 2004, 2003, 2000, 1999, 1996, 1995, 1992, 1991, 1990, 1986, 1985, 1981, 1980, 1976, 1975, 1972, 1971, 1970, 1969, 1967, 1966, 1965, 1964, 1963, 1962, 1961, 1960, 1958, 1957, 1956, 1955, 1954, 1952, 1951, 1950, 1949, 1948, 1947, 1946, 1945, 1944, 1942, 1940, 1939, 1938, 1937, 1936, 1935, 1934, 1933, 1932, 1931, 1930, 1929, 1928, 1927, 1926, 1925, 1924, 1923, 1921, 1920
8200 WOODLEY AVE	2020, 2017, 2014, 2010, 2006, 2005, 2004, 2003, 2000, 1999, 1996, 1995, 1992, 1991, 1990, 1986, 1985, 1981, 1980, 1976, 1975, 1972, 1971, 1970, 1969, 1967, 1966, 1965, 1964, 1963, 1962, 1961, 1960, 1958, 1957, 1956, 1955, 1954, 1952, 1951, 1950, 1949, 1948, 1947, 1946, 1945, 1944, 1942, 1940, 1939, 1938, 1937, 1936, 1935, 1934, 1933, 1932, 1931, 1930, 1929, 1928, 1927, 1926, 1925, 1924, 1923, 1921, 1920
8201 N. Woodley	2020, 2017, 2014, 2010, 2006, 2005, 2004, 2003, 2001, 2000, 1999, 1996, 1995, 1992, 1991, 1990, 1986, 1985, 1981, 1980, 1976, 1975, 1972, 1971, 1970, 1969, 1967, 1966, 1965, 1964, 1963, 1962, 1961, 1960, 1958, 1957, 1956, 1955, 1954, 1952, 1951, 1950, 1949, 1948, 1947, 1946, 1945, 1944, 1942, 1940, 1939, 1938, 1937, 1936, 1935, 1934, 1933, 1932, 1931, 1930, 1929, 1928, 1927, 1926, 1925, 1924, 1923, 1921, 1920
8201 WOODLEY AVE	2017, 2014, 2010, 2006, 2005, 2004, 2003, 2001, 2000, 1999, 1996, 1995, 1992, 1991, 1990, 1986, 1985, 1981, 1980, 1976, 1975, 1972, 1971, 1970, 1969, 1967, 1966, 1965, 1964, 1963, 1962, 1961, 1960, 1958, 1957, 1956, 1955, 1954, 1952, 1951, 1950, 1949, 1948, 1947, 1946, 1945, 1944, 1942, 1940, 1939, 1938, 1937, 1936, 1935, 1934, 1933, 1932, 1931, 1930, 1929, 1928, 1927, 1926, 1925, 1924, 1923, 1921, 1920
8201 WOODLEY AVE	2020, 2017, 2010, 2006, 2005, 2004, 2003, 2001, 2000, 1999, 1996, 1995, 1992, 1991, 1990, 1986, 1985, 1981, 1980, 1976, 1975, 1972, 1971, 1970, 1969, 1967, 1966, 1965, 1964, 1963, 1962, 1961, 1960, 1958, 1957, 1956, 1955, 1954, 1952, 1951, 1950, 1949, 1948, 1947, 1946, 1945, 1944, 1942, 1940, 1939, 1938, 1937, 1936, 1935, 1934, 1933, 1932, 1931, 1930, 1929, 1928, 1927, 1926, 1925, 1924, 1923, 1921, 1920

FINDINGS

Address Researched	Address Not Identified in Research Source
8201 WOODLEY AVE	2017, 2014, 2010, 2006, 2005, 2004, 2003, 2001, 2000, 1999, 1996, 1995, 1992, 1991, 1990, 1986, 1985, 1981, 1980, 1976, 1975, 1972, 1971, 1970, 1969, 1967, 1966, 1965, 1964, 1963, 1962, 1961, 1960, 1958, 1957, 1956, 1955, 1954, 1952, 1951, 1950, 1949, 1948, 1947, 1946, 1945, 1944, 1942, 1940, 1939, 1938, 1937, 1936, 1935, 1934, 1933, 1932, 1931, 1930, 1929, 1928, 1927, 1926, 1925, 1924, 1923, 1921, 1920
8201 WOODLEY AVE	2020, 2017, 2014, 2006, 2005, 2004, 2003, 2001, 2000, 1999, 1996, 1995, 1992, 1991, 1990, 1986, 1985, 1981, 1980, 1976, 1975, 1972, 1971, 1970, 1969, 1967, 1966, 1965, 1964, 1963, 1962, 1961, 1960, 1958, 1957, 1956, 1955, 1954, 1952, 1951, 1950, 1949, 1948, 1947, 1946, 1945, 1944, 1942, 1940, 1939, 1938, 1937, 1936, 1935, 1934, 1933, 1932, 1931, 1930, 1929, 1928, 1927, 1926, 1925, 1924, 1923, 1921, 1920
8201 WOODLEY AVE	2020, 2017, 2014, 2010, 2005, 2004, 2003, 2001, 2000, 1999, 1996, 1995, 1992, 1991, 1990, 1986, 1985, 1981, 1980, 1976, 1975, 1972, 1971, 1970, 1969, 1967, 1966, 1965, 1964, 1963, 1962, 1961, 1960, 1958, 1957, 1956, 1955, 1954, 1952, 1951, 1950, 1949, 1948, 1947, 1946, 1945, 1944, 1942, 1940, 1939, 1938, 1937, 1936, 1935, 1934, 1933, 1932, 1931, 1930, 1929, 1928, 1927, 1926, 1925, 1924, 1923, 1921, 1920
8201 WOODLEY AVE	2020, 2017, 2014, 2010, 2006, 2005, 2004, 2003, 2000, 1999, 1996, 1995, 1992, 1991, 1990, 1986, 1985, 1981, 1980, 1976, 1975, 1972, 1971, 1970, 1969, 1967, 1966, 1965, 1964, 1963, 1962, 1961, 1960, 1958, 1957, 1956, 1955, 1954, 1952, 1951, 1950, 1949, 1948, 1947, 1946, 1945, 1944, 1942, 1940, 1939, 1938, 1937, 1936, 1935, 1934, 1933, 1932, 1931, 1930, 1929, 1928, 1927, 1926, 1925, 1924, 1923, 1921, 1920
8201 WOODLEY AVE	2020, 2017, 2014, 2006, 2005, 2004, 2003, 2001, 2000, 1999, 1996, 1995, 1992, 1991, 1990, 1986, 1985, 1981, 1980, 1976, 1975, 1972, 1971, 1970, 1969, 1967, 1966, 1965, 1964, 1963, 1962, 1961, 1960, 1958, 1957, 1956, 1955, 1954, 1952, 1951, 1950, 1949, 1948, 1947, 1946, 1945, 1944, 1942, 1940, 1939, 1938, 1937, 1936, 1935, 1934, 1933, 1932, 1931, 1930, 1929, 1928, 1927, 1926, 1925, 1924, 1923, 1921, 1920
8201 WOODLEY AVE	2020, 2017, 2014, 2010, 2005, 2004, 2003, 2001, 2000, 1999, 1996, 1995, 1992, 1991, 1990, 1986, 1985, 1981, 1980, 1976, 1975, 1972, 1971, 1970, 1969, 1967, 1966, 1965, 1964, 1963, 1962, 1961, 1960, 1958, 1957, 1956, 1955, 1954, 1952, 1951, 1950, 1949, 1948, 1947, 1946, 1945, 1944, 1942, 1940, 1939, 1938, 1937, 1936, 1935, 1934, 1933, 1932, 1931, 1930, 1929, 1928, 1927, 1926, 1925, 1924, 1923, 1921, 1920
8201 WOODLEY AVE	2020, 2017, 2014, 2010, 2006, 2005, 2004, 2003, 2001, 2000, 1999, 1996, 1995, 1991, 1990, 1986, 1985, 1981, 1980, 1976, 1975, 1972, 1971, 1970, 1969, 1967, 1966, 1965, 1964, 1963, 1962, 1961, 1960, 1958, 1957, 1956, 1955, 1954, 1952, 1951, 1950, 1949, 1948, 1947, 1946, 1945, 1944, 1942, 1940, 1939, 1938, 1937, 1936, 1935, 1934, 1933, 1932, 1931, 1930, 1929, 1928, 1927, 1926, 1925, 1924, 1923, 1921, 1920
8201 WOODLEY AVE	2020, 2017, 2014, 2010, 2006, 2005, 2004, 2003, 2001, 2000, 1999, 1996, 1992, 1991, 1990, 1986, 1985, 1981, 1980, 1976, 1975, 1972, 1971, 1970, 1969, 1967, 1966, 1965, 1964, 1963, 1962, 1961, 1960, 1958, 1957, 1956, 1955, 1954, 1952, 1951, 1950, 1949, 1948, 1947, 1946, 1945, 1944, 1942, 1940, 1939, 1938, 1937, 1936, 1935, 1934, 1933, 1932, 1931, 1930, 1929, 1928, 1927, 1926, 1925, 1924, 1923, 1921, 1920
8201 WOODLEY AVE	2020, 2017, 2010, 2006, 2005, 2004, 2003, 2001, 2000, 1999, 1996, 1995, 1992, 1991, 1990, 1986, 1985, 1981, 1980, 1976, 1975, 1972, 1971, 1970, 1969, 1967, 1966, 1965, 1964, 1963, 1962, 1961, 1960, 1958, 1957, 1956, 1955, 1954, 1952, 1951, 1950, 1949, 1948, 1947, 1946, 1945, 1944, 1942, 1940, 1939, 1938, 1937, 1936, 1935, 1934, 1933, 1932, 1931, 1930, 1929, 1928, 1927, 1926, 1925, 1924, 1923, 1921, 1920

FINDINGS

Address Researched	Address Not Identified in Research Source
8201 WOODLEY AVE	2020, 2017, 2014, 2010, 2006, 2005, 2003, 2001, 2000, 1999, 1996, 1995, 1992, 1991, 1990, 1986, 1985, 1981, 1980, 1976, 1975, 1972, 1971, 1970, 1969, 1967, 1966, 1965, 1964, 1963, 1962, 1961, 1960, 1958, 1957, 1956, 1955, 1954, 1952, 1951, 1950, 1949, 1948, 1947, 1946, 1945, 1944, 1942, 1940, 1939, 1938, 1937, 1936, 1935, 1934, 1933, 1932, 1931, 1930, 1929, 1928, 1927, 1926, 1925, 1924, 1923, 1921, 1920
8201 WOODLEY AVE	2020, 2017, 2014, 2010, 2006, 2004, 2003, 2001, 2000, 1999, 1996, 1995, 1992, 1991, 1990, 1986, 1985, 1981, 1980, 1976, 1975, 1972, 1971, 1970, 1969, 1967, 1966, 1965, 1964, 1963, 1962, 1961, 1960, 1958, 1957, 1956, 1955, 1954, 1952, 1951, 1950, 1949, 1948, 1947, 1946, 1945, 1944, 1942, 1940, 1939, 1938, 1937, 1936, 1935, 1934, 1933, 1932, 1931, 1930, 1929, 1928, 1927, 1926, 1925, 1924, 1923, 1921, 1920
8201 WOODLEY AVE	2020, 2017, 2014, 2010, 2006, 2005, 2004, 2003, 2000, 1999, 1996, 1995, 1992, 1991, 1990, 1986, 1985, 1981, 1980, 1976, 1975, 1972, 1971, 1970, 1969, 1967, 1966, 1965, 1964, 1963, 1962, 1961, 1960, 1958, 1957, 1956, 1955, 1954, 1952, 1951, 1950, 1949, 1948, 1947, 1946, 1945, 1944, 1942, 1940, 1939, 1938, 1937, 1936, 1935, 1934, 1933, 1932, 1931, 1930, 1929, 1928, 1927, 1926, 1925, 1924, 1923, 1921, 1920
8201 WOODLEY AVE	2020, 2017, 2014, 2010, 2006, 2005, 2004, 2003, 2001, 2000, 1999, 1996, 1995, 1992, 1990, 1986, 1985, 1981, 1980, 1976, 1975, 1972, 1971, 1970, 1969, 1967, 1966, 1965, 1964, 1963, 1962, 1961, 1960, 1958, 1957, 1956, 1955, 1954, 1952, 1951, 1950, 1949, 1948, 1947, 1946, 1945, 1944, 1942, 1940, 1939, 1938, 1937, 1936, 1935, 1934, 1933, 1932, 1931, 1930, 1929, 1928, 1927, 1926, 1925, 1924, 1923, 1921, 1920

FINDINGS

Address Researched	Address Not Identified in Research Source
8201 WOODLEY AVE	2020, 2017, 2014, 2010, 2006, 2005, 2004, 2003, 2001, 2000, 1999, 1996, 1995, 1991, 1990, 1986, 1985, 1981, 1980, 1976, 1975, 1972, 1971, 1970, 1969, 1967, 1966, 1965, 1964, 1963, 1962, 1961, 1960, 1958, 1957, 1956, 1955, 1954, 1952, 1951, 1950, 1949, 1948, 1947, 1946, 1945, 1944, 1942, 1940, 1939, 1938, 1937, 1936, 1935, 1934, 1933, 1932, 1931, 1930, 1929, 1928, 1927, 1926, 1925, 1924, 1923, 1921, 1920
8201 WOODLEY AVE	2020, 2017, 2014, 2010, 2006, 2004, 2003, 2001, 2000, 1999, 1996, 1995, 1992, 1991, 1990, 1986, 1985, 1981, 1980, 1976, 1975, 1972, 1971, 1970, 1969, 1967, 1966, 1965, 1964, 1963, 1962, 1961, 1960, 1958, 1957, 1956, 1955, 1954, 1952, 1951, 1950, 1949, 1948, 1947, 1946, 1945, 1944, 1942, 1940, 1939, 1938, 1937, 1936, 1935, 1934, 1933, 1932, 1931, 1930, 1929, 1928, 1927, 1926, 1925, 1924, 1923, 1921, 1920
8201 WOODLEY AVE	2020, 2017, 2014, 2010, 2006, 2005, 2004, 2003, 2001, 2000, 1999, 1996, 1995, 1992, 1990, 1986, 1985, 1981, 1980, 1976, 1975, 1972, 1971, 1970, 1969, 1967, 1966, 1965, 1964, 1963, 1962, 1961, 1960, 1958, 1957, 1956, 1955, 1954, 1952, 1951, 1950, 1949, 1948, 1947, 1946, 1945, 1944, 1942, 1940, 1939, 1938, 1937, 1936, 1935, 1934, 1933, 1932, 1931, 1930, 1929, 1928, 1927, 1926, 1925, 1924, 1923, 1921, 1920
8201 WOODLEY AVE	2020, 2017, 2014, 2010, 2006, 2005, 2004, 2003, 2001, 2000, 1999, 1996, 1995, 1992, 1991, 1990, 1986, 1985, 1981, 1980, 1976, 1972, 1971, 1970, 1969, 1967, 1966, 1965, 1964, 1963, 1962, 1961, 1960, 1958, 1957, 1956, 1955, 1954, 1952, 1951, 1950, 1949, 1948, 1947, 1946, 1945, 1944, 1942, 1940, 1939, 1938, 1937, 1936, 1935, 1934, 1933, 1932, 1931, 1930, 1929, 1928, 1927, 1926, 1925, 1924, 1923, 1921, 1920

FINDINGS

Address Researched	Address Not Identified in Research Source
8201 WOODLEY AVE	2020, 2017, 2014, 2010, 2006, 2005, 2004, 2003, 2001, 2000, 1999, 1996, 1995, 1992, 1991, 1990, 1986, 1985, 1981, 1980, 1975, 1972, 1971, 1970, 1969, 1967, 1966, 1965, 1964, 1963, 1962, 1961, 1960, 1958, 1957, 1956, 1955, 1954, 1952, 1951, 1950, 1949, 1948, 1947, 1946, 1945, 1944, 1942, 1940, 1939, 1938, 1937, 1936, 1935, 1934, 1933, 1932, 1931, 1930, 1929, 1928, 1927, 1926, 1925, 1924, 1923, 1921, 1920
8201 WOODLEY AVE	2020, 2017, 2014, 2010, 2006, 2005, 2004, 2003, 2001, 2000, 1999, 1996, 1995, 1992, 1991, 1990, 1986, 1985, 1981, 1976, 1975, 1972, 1971, 1970, 1969, 1967, 1966, 1965, 1964, 1963, 1962, 1961, 1960, 1958, 1957, 1956, 1955, 1954, 1952, 1951, 1950, 1949, 1948, 1947, 1946, 1945, 1944, 1942, 1940, 1939, 1938, 1937, 1936, 1935, 1934, 1933, 1932, 1931, 1930, 1929, 1928, 1927, 1926, 1925, 1924, 1923, 1921, 1920
8201 WOODLEY AVE	2020, 2017, 2014, 2010, 2006, 2005, 2004, 2003, 2001, 2000, 1999, 1996, 1995, 1992, 1991, 1990, 1986, 1985, 1981, 1980, 1976, 1972, 1971, 1970, 1969, 1967, 1966, 1965, 1964, 1963, 1962, 1961, 1960, 1958, 1957, 1956, 1955, 1954, 1952, 1951, 1950, 1949, 1948, 1947, 1946, 1945, 1944, 1942, 1940, 1939, 1938, 1937, 1936, 1935, 1934, 1933, 1932, 1931, 1930, 1929, 1928, 1927, 1926, 1925, 1924, 1923, 1921, 1920
8240 WOODLEY AVE	2020, 2017, 2014, 2010, 2006, 2004, 2003, 2001, 2000, 1999, 1996, 1995, 1992, 1991, 1990, 1986, 1985, 1981, 1980, 1976, 1975, 1972, 1971, 1970, 1969, 1967, 1966, 1965, 1964, 1963, 1962, 1961, 1960, 1958, 1957, 1956, 1955, 1954, 1952, 1951, 1950, 1949, 1948, 1947, 1946, 1945, 1944, 1942, 1940, 1939, 1938, 1937, 1936, 1935, 1934, 1933, 1932, 1931, 1930, 1929, 1928, 1927, 1926, 1925, 1924, 1923, 1921, 1920
8240 WOODLEY AVE	2020, 2017, 2014, 2010, 2006, 2005, 2003, 2001, 2000, 1999, 1996, 1995, 1992, 1991, 1990, 1986, 1985, 1981, 1980, 1976, 1975, 1972, 1971, 1970, 1969, 1967, 1966, 1965, 1964, 1963, 1962, 1961, 1960, 1958, 1957, 1956, 1955, 1954, 1952, 1951, 1950, 1949, 1948, 1947, 1946, 1945, 1944, 1942, 1940, 1939, 1938, 1937, 1936, 1935, 1934, 1933, 1932, 1931, 1930, 1929, 1928, 1927, 1926, 1925, 1924, 1923, 1921, 1920
8240 WOODLEY AVE	2020, 2017, 2014, 2010, 2006, 2005, 2004, 2003, 2000, 1999, 1996, 1995, 1992, 1991, 1990, 1986, 1985, 1981, 1980, 1976, 1975, 1972, 1971, 1970, 1969, 1967, 1966, 1965, 1964, 1963, 1962, 1961, 1960, 1958, 1957, 1956, 1955, 1954, 1952, 1951, 1950, 1949, 1948, 1947, 1946, 1945, 1944, 1942, 1940, 1939, 1938, 1937, 1936, 1935, 1934, 1933, 1932, 1931, 1930, 1929, 1928, 1927, 1926, 1925, 1924, 1923, 1921, 1920
8240 WOODLEY AVE	2020, 2017, 2014, 2010, 2006, 2004, 2003, 2001, 2000, 1999, 1996, 1995, 1992, 1991, 1990, 1986, 1985, 1981, 1980, 1976, 1975, 1972, 1971, 1970, 1969, 1967, 1966, 1965, 1964, 1963, 1962, 1961, 1960, 1958, 1957, 1956, 1955, 1954, 1952, 1951, 1950, 1949, 1948, 1947, 1946, 1945, 1944, 1942, 1940, 1939, 1938, 1937, 1936, 1935, 1934, 1933, 1932, 1931, 1930, 1929, 1928, 1927, 1926, 1925, 1924, 1923, 1921, 1920
8240 WOODLEY AVE	2020, 2017, 2014, 2010, 2006, 2005, 2003, 2001, 2000, 1999, 1996, 1995, 1992, 1991, 1990, 1986, 1985, 1981, 1980, 1976, 1975, 1972, 1971, 1970, 1969, 1967, 1966, 1965, 1964, 1963, 1962, 1961, 1960, 1958, 1957, 1956, 1955, 1954, 1952, 1951, 1950, 1949, 1948, 1947, 1946, 1945, 1944, 1942, 1940, 1939, 1938, 1937, 1936, 1935, 1934, 1933, 1932, 1931, 1930, 1929, 1928, 1927, 1926, 1925, 1924, 1923, 1921, 1920
8240 WOODLEY AVE	2020, 2017, 2014, 2010, 2005, 2004, 2003, 2001, 2000, 1999, 1996, 1995, 1992, 1991, 1990, 1986, 1985, 1981, 1980, 1976, 1975, 1972, 1971, 1970, 1969, 1967, 1966, 1965, 1964, 1963, 1962, 1961, 1960, 1958, 1957, 1956, 1955, 1954, 1952, 1951, 1950, 1949, 1948, 1947, 1946, 1945, 1944, 1942, 1940, 1939, 1938, 1937, 1936, 1935, 1934, 1933, 1932, 1931, 1930, 1929, 1928, 1927, 1926, 1925, 1924, 1923, 1921, 1920

FINDINGS

Address Researched	Address Not Identified in Research Source
8240 WOODLEY AVE	2020, 2017, 2014, 2006, 2005, 2004, 2003, 2001, 2000, 1999, 1996, 1995, 1992, 1991, 1990, 1986, 1985, 1981, 1980, 1976, 1975, 1972, 1971, 1970, 1969, 1967, 1966, 1965, 1964, 1963, 1962, 1961, 1960, 1958, 1957, 1956, 1955, 1954, 1952, 1951, 1950, 1949, 1948, 1947, 1946, 1945, 1944, 1942, 1940, 1939, 1938, 1937, 1936, 1935, 1934, 1933, 1932, 1931, 1930, 1929, 1928, 1927, 1926, 1925, 1924, 1923, 1921, 1920
8240 WOODLEY AVE	2020, 2017, 2014, 2010, 2006, 2005, 2004, 2003, 2000, 1999, 1996, 1995, 1992, 1991, 1990, 1986, 1985, 1981, 1980, 1976, 1975, 1972, 1971, 1970, 1969, 1967, 1966, 1965, 1964, 1963, 1962, 1961, 1960, 1958, 1957, 1956, 1955, 1954, 1952, 1951, 1950, 1949, 1948, 1947, 1946, 1945, 1944, 1942, 1940, 1939, 1938, 1937, 1936, 1935, 1934, 1933, 1932, 1931, 1930, 1929, 1928, 1927, 1926, 1925, 1924, 1923, 1921, 1920
8240 WOODLEY AVE	2020, 2017, 2014, 2010, 2005, 2004, 2003, 2001, 2000, 1999, 1996, 1995, 1992, 1991, 1990, 1986, 1985, 1981, 1980, 1976, 1975, 1972, 1971, 1970, 1969, 1967, 1966, 1965, 1964, 1963, 1962, 1961, 1960, 1958, 1957, 1956, 1955, 1954, 1952, 1951, 1950, 1949, 1948, 1947, 1946, 1945, 1944, 1942, 1940, 1939, 1938, 1937, 1936, 1935, 1934, 1933, 1932, 1931, 1930, 1929, 1928, 1927, 1926, 1925, 1924, 1923, 1921, 1920
8240 WOODLEY AVE	2020, 2017, 2014, 2006, 2005, 2004, 2003, 2001, 2000, 1999, 1996, 1995, 1992, 1991, 1990, 1986, 1985, 1981, 1980, 1976, 1975, 1972, 1971, 1970, 1969, 1967, 1966, 1965, 1964, 1963, 1962, 1961, 1960, 1958, 1957, 1956, 1955, 1954, 1952, 1951, 1950, 1949, 1948, 1947, 1946, 1945, 1944, 1942, 1940, 1939, 1938, 1937, 1936, 1935, 1934, 1933, 1932, 1931, 1930, 1929, 1928, 1927, 1926, 1925, 1924, 1923, 1921, 1920
8240 WOODLEY AVE	2017, 2014, 2010, 2006, 2005, 2004, 2003, 2001, 2000, 1999, 1996, 1995, 1992, 1991, 1990, 1986, 1985, 1981, 1980, 1976, 1975, 1972, 1971, 1970, 1969, 1967, 1966, 1965, 1964, 1963, 1962, 1961, 1960, 1958, 1957, 1956, 1955, 1954, 1952, 1951, 1950, 1949, 1948, 1947, 1946, 1945, 1944, 1942, 1940, 1939, 1938, 1937, 1936, 1935, 1934, 1933, 1932, 1931, 1930, 1929, 1928, 1927, 1926, 1925, 1924, 1923, 1921, 1920
8240 WOODLEY AVE	2017, 2014, 2010, 2006, 2005, 2004, 2003, 2001, 2000, 1999, 1996, 1995, 1992, 1991, 1990, 1986, 1985, 1981, 1980, 1976, 1975, 1972, 1971, 1970, 1969, 1967, 1966, 1965, 1964, 1963, 1962, 1961, 1960, 1958, 1957, 1956, 1955, 1954, 1952, 1951, 1950, 1949, 1948, 1947, 1946, 1945, 1944, 1942, 1940, 1939, 1938, 1937, 1936, 1935, 1934, 1933, 1932, 1931, 1930, 1929, 1928, 1927, 1926, 1925, 1924, 1923, 1921, 1920
8247 WOODLEY AVE	2020, 2017, 2014, 2010, 2006, 2005, 2004, 2003, 2000, 1999, 1996, 1995, 1992, 1991, 1990, 1986, 1985, 1981, 1980, 1976, 1975, 1972, 1971, 1970, 1969, 1967, 1966, 1965, 1964, 1963, 1962, 1961, 1960, 1958, 1957, 1956, 1955, 1954, 1952, 1951, 1950, 1949, 1948, 1947, 1946, 1945, 1944, 1942, 1940, 1939, 1938, 1937, 1936, 1935, 1934, 1933, 1932, 1931, 1930, 1929, 1928, 1927, 1926, 1925, 1924, 1923, 1921, 1920
8247 WOODLEY AVE	2020, 2017, 2014, 2010, 2006, 2005, 2004, 2003, 2000, 1999, 1996, 1995, 1992, 1991, 1990, 1986, 1985, 1981, 1980, 1976, 1975, 1972, 1971, 1970, 1969, 1967, 1966, 1965, 1964, 1963, 1962, 1961, 1960, 1958, 1957, 1956, 1955, 1954, 1952, 1951, 1950, 1949, 1948, 1947, 1946, 1945, 1944, 1942, 1940, 1939, 1938, 1937, 1936, 1935, 1934, 1933, 1932, 1931, 1930, 1929, 1928, 1927, 1926, 1925, 1924, 1923, 1921, 1920
8257 WOODLEY AVE	2020, 2017, 2014, 2010, 2006, 2005, 2004, 2003, 2000, 1999, 1996, 1995, 1992, 1991, 1990, 1986, 1985, 1981, 1980, 1976, 1975, 1972, 1971, 1970, 1969, 1967, 1966, 1965, 1964, 1963, 1962, 1961, 1960, 1958, 1957, 1956, 1955, 1954, 1952, 1951, 1950, 1949, 1948, 1947, 1946, 1945, 1944, 1942, 1940, 1939, 1938, 1937, 1936, 1935, 1934, 1933, 1932, 1931, 1930, 1929, 1928, 1927, 1926, 1925, 1924, 1923, 1921, 1920

FINDINGS

Address Researched	Address Not Identified in Research Source
8257 WOODLEY AVE	2020, 2017, 2014, 2010, 2006, 2005, 2004, 2003, 2001, 2000, 1999, 1996, 1992, 1991, 1990, 1986, 1985, 1981, 1980, 1976, 1975, 1972, 1971, 1970, 1969, 1967, 1966, 1965, 1964, 1963, 1962, 1961, 1960, 1958, 1957, 1956, 1955, 1954, 1952, 1951, 1950, 1949, 1948, 1947, 1946, 1945, 1944, 1942, 1940, 1939, 1938, 1937, 1936, 1935, 1934, 1933, 1932, 1931, 1930, 1929, 1928, 1927, 1926, 1925, 1924, 1923, 1921, 1920
8257 WOODLEY AVE	2020, 2017, 2014, 2010, 2006, 2005, 2004, 2003, 2001, 2000, 1999, 1996, 1995, 1991, 1990, 1986, 1985, 1981, 1980, 1976, 1975, 1972, 1971, 1970, 1969, 1967, 1966, 1965, 1964, 1963, 1962, 1961, 1960, 1958, 1957, 1956, 1955, 1954, 1952, 1951, 1950, 1949, 1948, 1947, 1946, 1945, 1944, 1942, 1940, 1939, 1938, 1937, 1936, 1935, 1934, 1933, 1932, 1931, 1930, 1929, 1928, 1927, 1926, 1925, 1924, 1923, 1921, 1920
8257 WOODLEY AVE	2020, 2017, 2014, 2010, 2006, 2005, 2004, 2003, 2001, 2000, 1999, 1996, 1995, 1992, 1991, 1990, 1986, 1981, 1980, 1976, 1975, 1972, 1971, 1970, 1969, 1967, 1966, 1965, 1964, 1963, 1962, 1961, 1960, 1958, 1957, 1956, 1955, 1954, 1952, 1951, 1950, 1949, 1948, 1947, 1946, 1945, 1944, 1942, 1940, 1939, 1938, 1937, 1936, 1935, 1934, 1933, 1932, 1931, 1930, 1929, 1928, 1927, 1926, 1925, 1924, 1923, 1921, 1920
8257 WOODLEY AVE	2020, 2017, 2014, 2010, 2006, 2005, 2004, 2003, 2001, 2000, 1999, 1996, 1995, 1992, 1991, 1990, 1986, 1985, 1981, 1980, 1976, 1975, 1972, 1971, 1970, 1969, 1967, 1966, 1965, 1964, 1963, 1962, 1961, 1960, 1958, 1957, 1956, 1955, 1954, 1952, 1951, 1950, 1949, 1948, 1947, 1946, 1945, 1944, 1942, 1940, 1939, 1938, 1937, 1936, 1935, 1934, 1933, 1932, 1931, 1930, 1929, 1928, 1927, 1926, 1925, 1924, 1923, 1921, 1920
8257 WOODLEY AVE	2020, 2017, 2014, 2010, 2006, 2005, 2004, 2003, 2000, 1999, 1996, 1995, 1992, 1991, 1990, 1986, 1985, 1981, 1980, 1976, 1975, 1972, 1971, 1970, 1969, 1967, 1966, 1965, 1964, 1963, 1962, 1961, 1960, 1958, 1957, 1956, 1955, 1954, 1952, 1951, 1950, 1949, 1948, 1947, 1946, 1945, 1944, 1942, 1940, 1939, 1938, 1937, 1936, 1935, 1934, 1933, 1932, 1931, 1930, 1929, 1928, 1927, 1926, 1925, 1924, 1923, 1921, 1920
8257 WOODLEY AVE	2020, 2017, 2014, 2010, 2006, 2005, 2004, 2003, 2001, 2000, 1999, 1996, 1995, 1991, 1990, 1986, 1985, 1981, 1980, 1976, 1975, 1972, 1971, 1970, 1969, 1967, 1966, 1965, 1964, 1963, 1962, 1961, 1960, 1958, 1957, 1956, 1955, 1954, 1952, 1951, 1950, 1949, 1948, 1947, 1946, 1945, 1944, 1942, 1940, 1939, 1938, 1937, 1936, 1935, 1934, 1933, 1932, 1931, 1930, 1929, 1928, 1927, 1926, 1925, 1924, 1923, 1921, 1920
8257 WOODLEY AVE	2020, 2017, 2014, 2010, 2006, 2005, 2004, 2003, 2001, 2000, 1999, 1996, 1992, 1991, 1990, 1986, 1985, 1981, 1980, 1976, 1975, 1972, 1971, 1970, 1969, 1967, 1966, 1965, 1964, 1963, 1962, 1961, 1960, 1958, 1957, 1956, 1955, 1954, 1952, 1951, 1950, 1949, 1948, 1947, 1946, 1945, 1944, 1942, 1940, 1939, 1938, 1937, 1936, 1935, 1934, 1933, 1932, 1931, 1930, 1929, 1928, 1927, 1926, 1925, 1924, 1923, 1921, 1920
8300 GOTHIC AVE	2020, 2017, 2014, 2010, 2006, 2005, 2003, 2001, 2000, 1999, 1996, 1995, 1992, 1991, 1990, 1986, 1985, 1981, 1980, 1976, 1975, 1972, 1971, 1970, 1969, 1967, 1966, 1965, 1964, 1963, 1962, 1961, 1960, 1958, 1957, 1956, 1955, 1954, 1952, 1951, 1950, 1949, 1948, 1947, 1946, 1945, 1944, 1942, 1940, 1939, 1938, 1937, 1936, 1935, 1934, 1933, 1932, 1931, 1930, 1929, 1928, 1927, 1926, 1925, 1924, 1923, 1921, 1920
8300 SOPHIA AVE	2020, 2017, 2014, 2010, 2006, 2005, 2003, 2001, 2000, 1999, 1996, 1995, 1992, 1991, 1990, 1986, 1985, 1981, 1980, 1976, 1975, 1972, 1971, 1970, 1969, 1967, 1966, 1965, 1964, 1963, 1962, 1961, 1960, 1958, 1957, 1956, 1955, 1954, 1952, 1951, 1950, 1949, 1948, 1947, 1946, 1945, 1944, 1942, 1940, 1939, 1938, 1937, 1936, 1935, 1934, 1933, 1932, 1931, 1930, 1929, 1928, 1927, 1926, 1925, 1924, 1923, 1921, 1920

FINDINGS

Address Researched	Address Not Identified in Research Source
8300 SOPHIA AVE	2020, 2017, 2014, 2010, 2006, 2005, 2004, 2003, 2001, 1999, 1996, 1995, 1992, 1991, 1990, 1986, 1985, 1981, 1980, 1976, 1975, 1972, 1971, 1970, 1969, 1967, 1966, 1965, 1964, 1963, 1962, 1961, 1960, 1958, 1957, 1956, 1955, 1954, 1952, 1951, 1950, 1949, 1948, 1947, 1946, 1945, 1944, 1942, 1940, 1939, 1938, 1937, 1936, 1935, 1934, 1933, 1932, 1931, 1930, 1929, 1928, 1927, 1926, 1925, 1924, 1923, 1921, 1920
8300 SOPHIA AVE	2020, 2017, 2010, 2006, 2005, 2004, 2003, 2001, 2000, 1999, 1996, 1995, 1992, 1991, 1990, 1986, 1985, 1981, 1980, 1976, 1975, 1972, 1971, 1970, 1969, 1967, 1966, 1965, 1964, 1963, 1962, 1961, 1960, 1958, 1957, 1956, 1955, 1954, 1952, 1951, 1950, 1949, 1948, 1947, 1946, 1945, 1944, 1942, 1940, 1939, 1938, 1937, 1936, 1935, 1934, 1933, 1932, 1931, 1930, 1929, 1928, 1927, 1926, 1925, 1924, 1923, 1921, 1920
8300 SOPHIA AVE	2020, 2017, 2014, 2006, 2005, 2004, 2003, 2001, 2000, 1999, 1996, 1995, 1992, 1991, 1990, 1986, 1985, 1981, 1980, 1976, 1975, 1972, 1971, 1970, 1969, 1967, 1966, 1965, 1964, 1963, 1962, 1961, 1960, 1958, 1957, 1956, 1955, 1954, 1952, 1951, 1950, 1949, 1948, 1947, 1946, 1945, 1944, 1942, 1940, 1939, 1938, 1937, 1936, 1935, 1934, 1933, 1932, 1931, 1930, 1929, 1928, 1927, 1926, 1925, 1924, 1923, 1921, 1920
8300 SOPHIA AVE	2017, 2014, 2010, 2006, 2005, 2004, 2003, 2001, 2000, 1999, 1996, 1995, 1992, 1991, 1990, 1986, 1985, 1981, 1980, 1976, 1975, 1972, 1971, 1970, 1969, 1967, 1966, 1965, 1964, 1963, 1962, 1961, 1960, 1958, 1957, 1956, 1955, 1954, 1952, 1951, 1950, 1949, 1948, 1947, 1946, 1945, 1944, 1942, 1940, 1939, 1938, 1937, 1936, 1935, 1934, 1933, 1932, 1931, 1930, 1929, 1928, 1927, 1926, 1925, 1924, 1923, 1921, 1920
8300 SOPHIA AVE	2020, 2017, 2014, 2010, 2006, 2004, 2003, 2001, 2000, 1999, 1996, 1995, 1992, 1991, 1990, 1986, 1985, 1981, 1980, 1976, 1975, 1972, 1971, 1970, 1969, 1967, 1966, 1965, 1964, 1963, 1962, 1961, 1960, 1958, 1957, 1956, 1955, 1954, 1952, 1951, 1950, 1949, 1948, 1947, 1946, 1945, 1944, 1942, 1940, 1939, 1938, 1937, 1936, 1935, 1934, 1933, 1932, 1931, 1930, 1929, 1928, 1927, 1926, 1925, 1924, 1923, 1921, 1920
8300 SOPHIA AVE	2020, 2017, 2014, 2010, 2006, 2005, 2004, 2003, 2001, 2000, 1999, 1996, 1995, 1992, 1991, 1990, 1986, 1985, 1981, 1980, 1976, 1975, 1972, 1971, 1970, 1969, 1967, 1966, 1965, 1964, 1963, 1962, 1961, 1960, 1958, 1957, 1956, 1955, 1954, 1952, 1951, 1950, 1949, 1948, 1947, 1946, 1945, 1944, 1942, 1940, 1939, 1938, 1937, 1936, 1935, 1934, 1933, 1932, 1931, 1930, 1929, 1928, 1927, 1926, 1925, 1924, 1923, 1921, 1920
8300 SOPHIA AVE	2020, 2017, 2014, 2010, 2006, 2005, 2004, 2003, 2001, 2000, 1999, 1996, 1995, 1992, 1991, 1990, 1986, 1985, 1981, 1980, 1976, 1975, 1972, 1971, 1969, 1967, 1966, 1965, 1964, 1963, 1962, 1961, 1960, 1958, 1957, 1956, 1955, 1954, 1952, 1951, 1950, 1949, 1948, 1947, 1946, 1945, 1944, 1942, 1940, 1939, 1938, 1937, 1936, 1935, 1934, 1933, 1932, 1931, 1930, 1929, 1928, 1927, 1926, 1925, 1924, 1923, 1921, 1920
8300 SOPHIA AVE	2020, 2017, 2014, 2010, 2006, 2005, 2004, 2003, 2001, 2000, 1999, 1996, 1995, 1992, 1991, 1990, 1986, 1985, 1981, 1980, 1976, 1975, 1972, 1971, 1970, 1969, 1967, 1966, 1965, 1964, 1963, 1961, 1960, 1958, 1957, 1956, 1955, 1954, 1952, 1951, 1950, 1949, 1948, 1947, 1946, 1945, 1944, 1942, 1940, 1939, 1938, 1937, 1936, 1935, 1934, 1933, 1932, 1931, 1930, 1929, 1928, 1927, 1926, 1925, 1924, 1923, 1921, 1920

FINDINGS

Address Researched	Address Not Identified in Research Source
8300 SOPHIA AVE	2020, 2017, 2014, 2010, 2006, 2005, 2004, 2003, 2001, 2000, 1999, 1996, 1995, 1992, 1991, 1990, 1986, 1985, 1981, 1980, 1976, 1975, 1972, 1971, 1970, 1969, 1967, 1966, 1965, 1964, 1963, 1962, 1961, 1960, 1958, 1957, 1955, 1954, 1952, 1951, 1950, 1949, 1948, 1947, 1946, 1945, 1944, 1942, 1940, 1939, 1938, 1937, 1936, 1935, 1934, 1933, 1932, 1931, 1930, 1929, 1928, 1927, 1926, 1925, 1924, 1923, 1921, 1920
8300 VALJEAN AVE	2020, 2017, 2014, 2010, 2006, 2005, 2004, 2003, 2001, 2000, 1999, 1996, 1995, 1992, 1991, 1990, 1986, 1985, 1981, 1980, 1976, 1975, 1972, 1971, 1970, 1969, 1967, 1966, 1965, 1964, 1963, 1961, 1960, 1958, 1957, 1956, 1955, 1954, 1952, 1951, 1950, 1949, 1948, 1947, 1946, 1945, 1944, 1942, 1940, 1939, 1938, 1937, 1936, 1935, 1934, 1933, 1932, 1931, 1930, 1929, 1928, 1927, 1926, 1925, 1924, 1923, 1921, 1920
8300 VALJEAN AVE	2020, 2017, 2014, 2010, 2006, 2005, 2004, 2003, 2001, 2000, 1999, 1996, 1995, 1992, 1991, 1990, 1986, 1985, 1981, 1980, 1976, 1975, 1972, 1971, 1970, 1969, 1967, 1966, 1965, 1964, 1963, 1962, 1961, 1960, 1958, 1957, 1955, 1954, 1952, 1951, 1950, 1949, 1948, 1947, 1946, 1945, 1944, 1942, 1940, 1939, 1938, 1937, 1936, 1935, 1934, 1933, 1932, 1931, 1930, 1929, 1928, 1927, 1926, 1925, 1924, 1923, 1921, 1920
8300 VALJEAN AVE	2020, 2017, 2014, 2010, 2006, 2005, 2004, 2003, 2001, 2000, 1999, 1996, 1995, 1992, 1991, 1990, 1986, 1985, 1981, 1980, 1976, 1972, 1971, 1970, 1969, 1967, 1966, 1965, 1964, 1963, 1962, 1961, 1960, 1958, 1957, 1956, 1955, 1954, 1952, 1951, 1950, 1949, 1948, 1947, 1946, 1945, 1944, 1942, 1940, 1939, 1938, 1937, 1936, 1935, 1934, 1933, 1932, 1931, 1930, 1929, 1928, 1927, 1926, 1925, 1924, 1923, 1921, 1920
8300 VALJEAN AVE	2020, 2017, 2014, 2010, 2006, 2005, 2004, 2003, 2001, 2000, 1999, 1996, 1995, 1992, 1990, 1986, 1985, 1981, 1980, 1976, 1975, 1972, 1971, 1970, 1969, 1967, 1966, 1965, 1964, 1963, 1962, 1961, 1960, 1958, 1957, 1956, 1955, 1954, 1952, 1951, 1950, 1949, 1948, 1947, 1946, 1945, 1944, 1942, 1940, 1939, 1938, 1937, 1936, 1935, 1934, 1933, 1932, 1931, 1930, 1929, 1928, 1927, 1926, 1925, 1924, 1923, 1921, 1920
8300 VALJEAN AVE	2020, 2017, 2014, 2006, 2005, 2004, 2003, 2001, 2000, 1999, 1996, 1995, 1992, 1991, 1990, 1986, 1985, 1981, 1980, 1976, 1975, 1972, 1971, 1970, 1969, 1967, 1966, 1965, 1964, 1963, 1962, 1961, 1960, 1958, 1957, 1956, 1955, 1954, 1952, 1951, 1950, 1949, 1948, 1947, 1946, 1945, 1944, 1942, 1940, 1939, 1938, 1937, 1936, 1935, 1934, 1933, 1932, 1931, 1930, 1929, 1928, 1927, 1926, 1925, 1924, 1923, 1921, 1920
8300 VALJEAN AVE	2017, 2014, 2010, 2006, 2005, 2004, 2003, 2001, 2000, 1999, 1996, 1995, 1992, 1991, 1990, 1986, 1985, 1981, 1980, 1976, 1975, 1972, 1971, 1970, 1969, 1967, 1966, 1965, 1964, 1963, 1962, 1961, 1960, 1958, 1957, 1956, 1955, 1954, 1952, 1951, 1950, 1949, 1948, 1947, 1946, 1945, 1944, 1942, 1940, 1939, 1938, 1937, 1936, 1935, 1934, 1933, 1932, 1931, 1930, 1929, 1928, 1927, 1926, 1925, 1924, 1923, 1921, 1920
8300 VALJEAN AVE	2020, 2017, 2010, 2006, 2005, 2004, 2003, 2001, 2000, 1999, 1996, 1995, 1992, 1991, 1990, 1986, 1985, 1981, 1980, 1976, 1975, 1972, 1971, 1970, 1969, 1967, 1966, 1965, 1964, 1963, 1962, 1961, 1960, 1958, 1957, 1956, 1955, 1954, 1952, 1951, 1950, 1949, 1948, 1947, 1946, 1945, 1944, 1942, 1940, 1939, 1938, 1937, 1936, 1935, 1934, 1933, 1932, 1931, 1930, 1929, 1928, 1927, 1926, 1925, 1924, 1923, 1921, 1920
8300 VALJEAN AVE	2020, 2017, 2014, 2010, 2006, 2005, 2004, 2003, 2001, 1999, 1996, 1995, 1992, 1991, 1990, 1986, 1985, 1981, 1980, 1976, 1975, 1972, 1971, 1970, 1969, 1967, 1966, 1965, 1964, 1963, 1962, 1961, 1960, 1958, 1957, 1956, 1955, 1954, 1952, 1951, 1950, 1949, 1948, 1947, 1946, 1945, 1944, 1942, 1940, 1939, 1938, 1937, 1936, 1935, 1934, 1933, 1932, 1931, 1930, 1929, 1928, 1927, 1926, 1925, 1924, 1923, 1921, 1920

FINDINGS

Address Researched	Address Not Identified in Research Source
8300 VALJEAN AVE	2020, 2017, 2014, 2010, 2006, 2005, 2004, 2003, 2001, 2000, 1999, 1996, 1995, 1991, 1990, 1986, 1985, 1981, 1980, 1976, 1975, 1972, 1971, 1970, 1969, 1967, 1966, 1965, 1964, 1963, 1962, 1961, 1960, 1958, 1957, 1956, 1955, 1954, 1952, 1951, 1950, 1949, 1948, 1947, 1946, 1945, 1944, 1942, 1940, 1939, 1938, 1937, 1936, 1935, 1934, 1933, 1932, 1931, 1930, 1929, 1928, 1927, 1926, 1925, 1924, 1923, 1921, 1920
8301 SOPHIA AVE	2020, 2017, 2014, 2010, 2006, 2005, 2004, 2003, 2001, 2000, 1999, 1996, 1995, 1991, 1990, 1986, 1985, 1981, 1980, 1976, 1975, 1972, 1971, 1970, 1969, 1967, 1966, 1965, 1964, 1963, 1962, 1961, 1960, 1958, 1957, 1956, 1955, 1954, 1952, 1951, 1950, 1949, 1948, 1947, 1946, 1945, 1944, 1942, 1940, 1939, 1938, 1937, 1936, 1935, 1934, 1933, 1932, 1931, 1930, 1929, 1928, 1927, 1926, 1925, 1924, 1923, 1921, 1920
8301 SOPHIA AVE	2020, 2017, 2014, 2010, 2006, 2005, 2004, 2003, 2001, 1999, 1996, 1995, 1992, 1991, 1990, 1986, 1985, 1981, 1980, 1976, 1975, 1972, 1971, 1970, 1969, 1967, 1966, 1965, 1964, 1963, 1962, 1961, 1960, 1958, 1957, 1956, 1955, 1954, 1952, 1951, 1950, 1949, 1948, 1947, 1946, 1945, 1944, 1942, 1940, 1939, 1938, 1937, 1936, 1935, 1934, 1933, 1932, 1931, 1930, 1929, 1928, 1927, 1926, 1925, 1924, 1923, 1921, 1920
FINDINGS

Address Researched	Address Not Identified in Research Source
8301 SOPHIA AVE	2020, 2017, 2014, 2010, 2006, 2005, 2004, 2003, 2001, 2000, 1999, 1996, 1995, 1992, 1991, 1990, 1986, 1981, 1980, 1976, 1975, 1972, 1971, 1970, 1969, 1967, 1966, 1965, 1964, 1963, 1962, 1961, 1960, 1958, 1957, 1956, 1955, 1954, 1952, 1951, 1950, 1949, 1948, 1947, 1946, 1945, 1944, 1942, 1940, 1939, 1938, 1937, 1936, 1935, 1934, 1933, 1932, 1931, 1930, 1929, 1928, 1927, 1926, 1925, 1924, 1923, 1921, 1920
8301 SOPHIA AVE	2020, 2017, 2014, 2010, 2006, 2005, 2004, 2003, 2001, 2000, 1999, 1996, 1995, 1992, 1991, 1990, 1986, 1985, 1981, 1980, 1976, 1972, 1971, 1970, 1969, 1967, 1966, 1965, 1964, 1963, 1962, 1961, 1960, 1958, 1957, 1956, 1955, 1954, 1952, 1951, 1950, 1949, 1948, 1947, 1946, 1945, 1944, 1942, 1940, 1939, 1938, 1937, 1936, 1935, 1934, 1933, 1932, 1931, 1930, 1929, 1928, 1927, 1926, 1925, 1924, 1923, 1921, 1920
8301 SOPHIA AVE	2020, 2017, 2014, 2010, 2006, 2005, 2004, 2003, 2001, 2000, 1999, 1996, 1995, 1992, 1991, 1990, 1986, 1985, 1981, 1980, 1976, 1975, 1972, 1971, 1970, 1969, 1967, 1966, 1965, 1964, 1963, 1962, 1961, 1960, 1958, 1957, 1955, 1954, 1952, 1951, 1950, 1949, 1948, 1947, 1946, 1945, 1944, 1942, 1940, 1939, 1938, 1937, 1936, 1935, 1934, 1933, 1932, 1931, 1930, 1929, 1928, 1927, 1926, 1925, 1924, 1923, 1921, 1920
8301 SOPHIA AVE	2020, 2017, 2014, 2010, 2006, 2005, 2004, 2003, 2001, 2000, 1999, 1996, 1992, 1991, 1990, 1986, 1985, 1981, 1980, 1976, 1975, 1972, 1971, 1970, 1969, 1967, 1966, 1965, 1964, 1963, 1962, 1961, 1960, 1958, 1957, 1956, 1955, 1954, 1952, 1951, 1950, 1949, 1948, 1947, 1946, 1945, 1944, 1942, 1940, 1939, 1938, 1937, 1936, 1935, 1934, 1933, 1932, 1931, 1930, 1929, 1928, 1927, 1926, 1925, 1924, 1923, 1921, 1920
8301 SOPHIA AVE	2020, 2017, 2014, 2010, 2006, 2005, 2004, 2003, 2001, 2000, 1999, 1996, 1995, 1992, 1991, 1990, 1986, 1981, 1980, 1976, 1975, 1972, 1971, 1970, 1969, 1967, 1966, 1965, 1964, 1963, 1962, 1961, 1960, 1958, 1957, 1956, 1955, 1954, 1952, 1951, 1950, 1949, 1948, 1947, 1946, 1945, 1944, 1942, 1940, 1939, 1938, 1937, 1936, 1935, 1934, 1933, 1932, 1931, 1930, 1929, 1928, 1927, 1926, 1925, 1924, 1923, 1921, 1920
8301 SOPHIA LN	2020, 2017, 2014, 2010, 2006, 2005, 2004, 2003, 2001, 2000, 1999, 1996, 1995, 1992, 1991, 1990, 1986, 1985, 1981, 1980, 1976, 1975, 1972, 1971, 1970, 1969, 1967, 1966, 1965, 1964, 1963, 1961, 1960, 1958, 1957, 1956, 1955, 1954, 1952, 1951, 1950, 1949, 1948, 1947, 1946, 1945, 1944, 1942, 1940, 1939, 1938, 1937, 1936, 1935, 1934, 1933, 1932, 1931, 1930, 1929, 1928, 1927, 1926, 1925, 1924, 1923, 1921, 1920
8301 SOPHIA LN	2020, 2017, 2014, 2010, 2006, 2005, 2004, 2003, 2001, 2000, 1999, 1996, 1995, 1992, 1991, 1990, 1986, 1985, 1981, 1980, 1976, 1975, 1972, 1971, 1969, 1967, 1966, 1965, 1964, 1963, 1962, 1961, 1960, 1958, 1957, 1956, 1955, 1954, 1952, 1951, 1950, 1949, 1948, 1947, 1946, 1945, 1944, 1942, 1940, 1939, 1938, 1937, 1936, 1935, 1934, 1933, 1932, 1931, 1930, 1929, 1928, 1927, 1926, 1925, 1924, 1923, 1921, 1920
8301 VALJEAN AVE	2020, 2017, 2014, 2010, 2006, 2005, 2004, 2003, 2001, 2000, 1999, 1996, 1995, 1992, 1991, 1990, 1986, 1985, 1981, 1980, 1976, 1972, 1971, 1970, 1969, 1967, 1966, 1965, 1964, 1963, 1962, 1961, 1960, 1958, 1957, 1956, 1955, 1954, 1952, 1951, 1950, 1949, 1948, 1947, 1946, 1945, 1944, 1942, 1940, 1939, 1938, 1937, 1936, 1935, 1934, 1933, 1932, 1931, 1930, 1929, 1928, 1927, 1926, 1925, 1924, 1923, 1921, 1920
8301 VALJEAN AVE	2020, 2017, 2014, 2010, 2006, 2005, 2004, 2003, 2001, 2000, 1999, 1996, 1995, 1992, 1990, 1986, 1985, 1981, 1980, 1976, 1975, 1972, 1971, 1970, 1969, 1967, 1966, 1965, 1964, 1963, 1962, 1961, 1960, 1958, 1957, 1956, 1955, 1954, 1952, 1951, 1950, 1949, 1948, 1947, 1946, 1945, 1944, 1942, 1940, 1939, 1938, 1937, 1936, 1935, 1934, 1933, 1932, 1931, 1930, 1929, 1928, 1927, 1926, 1925, 1924, 1923, 1921, 1920

FINDINGS

Address Researched	Address Not Identified in Research Source
8301 VALJEAN AVE	2020, 2017, 2014, 2010, 2006, 2005, 2004, 2003, 2001, 2000, 1999, 1996, 1995, 1992, 1991, 1990, 1986, 1985, 1981, 1980, 1976, 1975, 1972, 1971, 1970, 1969, 1967, 1966, 1965, 1964, 1963, 1961, 1960, 1958, 1957, 1956, 1955, 1954, 1952, 1951, 1950, 1949, 1948, 1947, 1946, 1945, 1944, 1942, 1940, 1939, 1938, 1937, 1936, 1935, 1934, 1933, 1932, 1931, 1930, 1929, 1928, 1927, 1926, 1925, 1924, 1923, 1921, 1920
8301 VALJEAN AVE	2020, 2017, 2014, 2010, 2006, 2005, 2004, 2003, 2001, 2000, 1999, 1996, 1995, 1992, 1991, 1990, 1986, 1985, 1981, 1980, 1976, 1975, 1972, 1971, 1970, 1969, 1967, 1966, 1965, 1964, 1963, 1962, 1961, 1960, 1958, 1957, 1955, 1954, 1952, 1951, 1950, 1949, 1948, 1947, 1946, 1945, 1944, 1942, 1940, 1939, 1938, 1937, 1936, 1935, 1934, 1933, 1932, 1931, 1930, 1929, 1928, 1927, 1926, 1925, 1924, 1923, 1921, 1920
8301 VALJEAN AVE	2020, 2017, 2014, 2010, 2006, 2004, 2003, 2001, 2000, 1999, 1996, 1995, 1992, 1991, 1990, 1986, 1985, 1981, 1980, 1976, 1975, 1972, 1971, 1970, 1969, 1967, 1966, 1965, 1964, 1963, 1962, 1961, 1960, 1958, 1957, 1956, 1955, 1954, 1952, 1951, 1950, 1949, 1948, 1947, 1946, 1945, 1944, 1942, 1940, 1939, 1938, 1937, 1936, 1935, 1934, 1933, 1932, 1931, 1930, 1929, 1928, 1927, 1926, 1925, 1924, 1923, 1921, 1920
8301 VALJEAN AVE	2020, 2017, 2014, 2006, 2005, 2004, 2003, 2001, 2000, 1999, 1996, 1995, 1992, 1991, 1990, 1986, 1985, 1981, 1980, 1976, 1975, 1972, 1971, 1970, 1969, 1967, 1966, 1965, 1964, 1963, 1962, 1961, 1960, 1958, 1957, 1956, 1955, 1954, 1952, 1951, 1950, 1949, 1948, 1947, 1946, 1945, 1944, 1942, 1940, 1939, 1938, 1937, 1936, 1935, 1934, 1933, 1932, 1931, 1930, 1929, 1928, 1927, 1926, 1925, 1924, 1923, 1921, 1920
8301 VALJEAN AVE	2020, 2017, 2010, 2006, 2005, 2004, 2003, 2001, 2000, 1999, 1996, 1995, 1992, 1991, 1990, 1986, 1985, 1981, 1980, 1976, 1975, 1972, 1971, 1970, 1969, 1967, 1966, 1965, 1964, 1963, 1962, 1961, 1960, 1958, 1957, 1956, 1955, 1954, 1952, 1951, 1950, 1949, 1948, 1947, 1946, 1945, 1944, 1942, 1940, 1939, 1938, 1937, 1936, 1935, 1934, 1933, 1932, 1931, 1930, 1929, 1928, 1927, 1926, 1925, 1924, 1923, 1921, 1920
8301 VALJEAN AVE	2017, 2014, 2010, 2006, 2005, 2004, 2003, 2001, 2000, 1999, 1996, 1995, 1992, 1991, 1990, 1986, 1985, 1981, 1980, 1976, 1975, 1972, 1971, 1970, 1969, 1967, 1966, 1965, 1964, 1963, 1962, 1961, 1960, 1958, 1957, 1956, 1955, 1954, 1952, 1951, 1950, 1949, 1948, 1947, 1946, 1945, 1944, 1942, 1940, 1939, 1938, 1937, 1936, 1935, 1934, 1933, 1932, 1931, 1930, 1929, 1928, 1927, 1926, 1925, 1924, 1923, 1921, 1920
8301 VALJEAN AVE	2020, 2017, 2014, 2010, 2006, 2005, 2003, 2001, 2000, 1999, 1996, 1995, 1992, 1991, 1990, 1986, 1985, 1981, 1980, 1976, 1975, 1972, 1971, 1970, 1969, 1967, 1966, 1965, 1964, 1963, 1962, 1961, 1960, 1958, 1957, 1956, 1955, 1954, 1952, 1951, 1950, 1949, 1948, 1947, 1946, 1945, 1944, 1942, 1940, 1939, 1938, 1937, 1936, 1935, 1934, 1933, 1932, 1931, 1930, 1929, 1928, 1927, 1926, 1925, 1924, 1923, 1921, 1920
8301 VALJEAN AVE	2020, 2017, 2014, 2010, 2006, 2005, 2004, 2003, 2001, 2000, 1999, 1996, 1992, 1991, 1990, 1986, 1985, 1981, 1980, 1976, 1975, 1972, 1971, 1970, 1969, 1967, 1966, 1965, 1964, 1963, 1962, 1961, 1960, 1958, 1957, 1956, 1955, 1954, 1952, 1951, 1950, 1949, 1948, 1947, 1946, 1945, 1944, 1942, 1940, 1939, 1938, 1937, 1936, 1935, 1934, 1933, 1932, 1931, 1930, 1929, 1928, 1927, 1926, 1925, 1924, 1923, 1921, 1920
8301 VALJEAN AVE	2020, 2017, 2014, 2010, 2006, 2005, 2004, 2003, 2001, 1999, 1996, 1995, 1992, 1991, 1990, 1986, 1985, 1981, 1980, 1976, 1975, 1972, 1971, 1970, 1969, 1967, 1966, 1965, 1964, 1963, 1962, 1961, 1960, 1958, 1957, 1956, 1955, 1954, 1952, 1951, 1950, 1949, 1948, 1947, 1946, 1945, 1944, 1942, 1940, 1939, 1938, 1937, 1936, 1935, 1934, 1933, 1932, 1931, 1930, 1929, 1928, 1927, 1926, 1925, 1924, 1923, 1921, 1920

FINDINGS

Address Researched	Address Not Identified in Research Source
8301 VALJEAN AVE	2020, 2017, 2014, 2010, 2006, 2005, 2004, 2003, 2001, 2000, 1999, 1996, 1995, 1991, 1990, 1986, 1985, 1981, 1980, 1976, 1975, 1972, 1971, 1970, 1969, 1967, 1966, 1965, 1964, 1963, 1962, 1961, 1960, 1958, 1957, 1956, 1955, 1954, 1952, 1951, 1950, 1949, 1948, 1947, 1946, 1945, 1944, 1942, 1940, 1939, 1938, 1937, 1936, 1935, 1934, 1933, 1932, 1931, 1930, 1929, 1928, 1927, 1926, 1925, 1924, 1923, 1921, 1920
8310 SOPHIA AVE	2020, 2017, 2014, 2006, 2005, 2004, 2003, 2001, 2000, 1999, 1996, 1995, 1992, 1991, 1990, 1986, 1985, 1981, 1980, 1976, 1975, 1972, 1971, 1970, 1969, 1967, 1966, 1965, 1964, 1963, 1962, 1961, 1960, 1958, 1957, 1956, 1955, 1954, 1952, 1951, 1950, 1949, 1948, 1947, 1946, 1945, 1944, 1942, 1940, 1939, 1938, 1937, 1936, 1935, 1934, 1933, 1932, 1931, 1930, 1929, 1928, 1927, 1926, 1925, 1924, 1923, 1921, 1920
8310 SOPHIA AVE	2020, 2017, 2010, 2006, 2005, 2004, 2003, 2001, 2000, 1999, 1996, 1995, 1992, 1991, 1990, 1986, 1985, 1981, 1980, 1976, 1975, 1972, 1971, 1970, 1969, 1967, 1966, 1965, 1964, 1963, 1962, 1961, 1960, 1958, 1957, 1956, 1955, 1954, 1952, 1951, 1950, 1949, 1948, 1947, 1946, 1945, 1944, 1942, 1940, 1939, 1938, 1937, 1936, 1935, 1934, 1933, 1932, 1931, 1930, 1929, 1928, 1927, 1926, 1925, 1924, 1923, 1921, 1920
8310 SOPHIA AVE	2017, 2014, 2010, 2006, 2005, 2004, 2003, 2001, 2000, 1999, 1996, 1995, 1992, 1991, 1990, 1986, 1985, 1981, 1980, 1976, 1975, 1972, 1971, 1970, 1969, 1967, 1966, 1965, 1964, 1963, 1962, 1961, 1960, 1958, 1957, 1956, 1955, 1954, 1952, 1951, 1950, 1949, 1948, 1947, 1946, 1945, 1944, 1942, 1940, 1939, 1938, 1937, 1936, 1935, 1934, 1933, 1932, 1931, 1930, 1929, 1928, 1927, 1926, 1925, 1924, 1923, 1921, 1920
8310 SOPHIA AVE	2020, 2017, 2014, 2010, 2006, 2004, 2003, 2001, 2000, 1999, 1996, 1995, 1992, 1991, 1990, 1986, 1985, 1981, 1980, 1976, 1975, 1972, 1971, 1970, 1969, 1967, 1966, 1965, 1964, 1963, 1962, 1961, 1960, 1958, 1957, 1956, 1955, 1954, 1952, 1951, 1950, 1949, 1948, 1947, 1946, 1945, 1944, 1942, 1940, 1939, 1938, 1937, 1936, 1935, 1934, 1933, 1932, 1931, 1930, 1929, 1928, 1927, 1926, 1925, 1924, 1923, 1921, 1920
8310 SOPHIA AVE	2020, 2017, 2014, 2010, 2006, 2005, 2004, 2003, 2001, 2000, 1999, 1996, 1995, 1992, 1991, 1990, 1986, 1985, 1981, 1980, 1976, 1975, 1972, 1971, 1970, 1969, 1967, 1966, 1965, 1964, 1963, 1962, 1961, 1960, 1958, 1957, 1955, 1954, 1952, 1951, 1950, 1949, 1948, 1947, 1946, 1945, 1944, 1942, 1940, 1939, 1938, 1937, 1936, 1935, 1934, 1933, 1932, 1931, 1930, 1929, 1928, 1927, 1926, 1925, 1924, 1923, 1921, 1920
8310 SOPHIA AVE	2020, 2017, 2014, 2010, 2006, 2005, 2004, 2003, 2001, 2000, 1999, 1996, 1995, 1992, 1991, 1990, 1986, 1985, 1981, 1980, 1976, 1972, 1971, 1970, 1969, 1967, 1966, 1965, 1964, 1963, 1962, 1961, 1960, 1958, 1957, 1956, 1955, 1954, 1952, 1951, 1950, 1949, 1948, 1947, 1946, 1945, 1944, 1942, 1940, 1939, 1938, 1937, 1936, 1935, 1934, 1933, 1932, 1931, 1930, 1929, 1928, 1927, 1926, 1925, 1924, 1923, 1921, 1920
8310 SOPHIA AVE	2020, 2017, 2014, 2010, 2006, 2005, 2004, 2003, 2001, 2000, 1999, 1996, 1995, 1992, 1991, 1990, 1986, 1985, 1981, 1980, 1976, 1975, 1972, 1971, 1970, 1969, 1967, 1966, 1965, 1964, 1963, 1961, 1960, 1958, 1957, 1956, 1955, 1954, 1952, 1951, 1950, 1949, 1948, 1947, 1946, 1945, 1944, 1942, 1940, 1939, 1938, 1937, 1936, 1935, 1934, 1933, 1932, 1931, 1930, 1929, 1928, 1927, 1926, 1925, 1924, 1923, 1921, 1920
8310 SOPHIA AVE	2020, 2017, 2014, 2010, 2006, 2005, 2004, 2003, 2001, 2000, 1999, 1996, 1995, 1992, 1991, 1990, 1986, 1985, 1981, 1980, 1976, 1975, 1972, 1971, 1969, 1967, 1966, 1965, 1964, 1963, 1962, 1961, 1960, 1958, 1957, 1956, 1955, 1954, 1952, 1951, 1950, 1949, 1948, 1947, 1946, 1945, 1944, 1942, 1940, 1939, 1938, 1937, 1936, 1935, 1934, 1933, 1932, 1931, 1930, 1929, 1928, 1927, 1926, 1925, 1924, 1923, 1921, 1920

FINDINGS

Address Researched	Address Not Identified in Research Source
8310 VALJEAN AVE	2020, 2017, 2014, 2010, 2006, 2005, 2004, 2003, 2001, 2000, 1999, 1996, 1995, 1992, 1991, 1990, 1986, 1985, 1981, 1980, 1976, 1975, 1972, 1971, 1969, 1967, 1966, 1965, 1964, 1963, 1962, 1961, 1960, 1958, 1957, 1956, 1955, 1954, 1952, 1951, 1950, 1949, 1948, 1947, 1946, 1945, 1944, 1942, 1940, 1939, 1938, 1937, 1936, 1935, 1934, 1933, 1932, 1931, 1930, 1929, 1928, 1927, 1926, 1925, 1924, 1923, 1921, 1920
8310 VALJEAN AVE	2020, 2017, 2014, 2010, 2006, 2005, 2004, 2003, 2001, 2000, 1999, 1996, 1995, 1992, 1991, 1990, 1986, 1985, 1981, 1980, 1976, 1972, 1971, 1970, 1969, 1967, 1966, 1965, 1964, 1963, 1962, 1961, 1960, 1958, 1957, 1956, 1955, 1954, 1952, 1951, 1950, 1949, 1948, 1947, 1946, 1945, 1944, 1942, 1940, 1939, 1938, 1937, 1936, 1935, 1934, 1933, 1932, 1931, 1930, 1929, 1928, 1927, 1926, 1925, 1924, 1923, 1921, 1920
8310 VALJEAN AVE	2020, 2017, 2014, 2010, 2006, 2005, 2004, 2003, 2001, 2000, 1999, 1996, 1995, 1992, 1990, 1986, 1985, 1981, 1980, 1976, 1975, 1972, 1971, 1970, 1969, 1967, 1966, 1965, 1964, 1963, 1962, 1961, 1960, 1958, 1957, 1956, 1955, 1954, 1952, 1951, 1950, 1949, 1948, 1947, 1946, 1945, 1944, 1942, 1940, 1939, 1938, 1937, 1936, 1935, 1934, 1933, 1932, 1931, 1930, 1929, 1928, 1927, 1926, 1925, 1924, 1923, 1921, 1920
8310 VALJEAN AVE	2020, 2017, 2014, 2006, 2005, 2004, 2003, 2001, 2000, 1999, 1996, 1995, 1992, 1991, 1990, 1986, 1985, 1981, 1980, 1976, 1975, 1972, 1971, 1970, 1969, 1967, 1966, 1965, 1964, 1963, 1962, 1961, 1960, 1958, 1957, 1956, 1955, 1954, 1952, 1951, 1950, 1949, 1948, 1947, 1946, 1945, 1944, 1942, 1940, 1939, 1938, 1937, 1936, 1935, 1934, 1933, 1932, 1931, 1930, 1929, 1928, 1927, 1926, 1925, 1924, 1923, 1921, 1920
8310 VALJEAN AVE	2017, 2014, 2010, 2006, 2005, 2004, 2003, 2001, 2000, 1999, 1996, 1995, 1992, 1991, 1990, 1986, 1985, 1981, 1980, 1976, 1975, 1972, 1971, 1970, 1969, 1967, 1966, 1965, 1964, 1963, 1962, 1961, 1960, 1958, 1957, 1956, 1955, 1954, 1952, 1951, 1950, 1949, 1948, 1947, 1946, 1945, 1944, 1942, 1940, 1939, 1938, 1937, 1936, 1935, 1934, 1933, 1932, 1931, 1930, 1929, 1928, 1927, 1926, 1925, 1924, 1923, 1921, 1920

TARGET PROPERTY: ADDRESS NOT IDENTIFIED IN RESEARCH SOURCE

The following Target Property addresses were researched for this report, and the addresses were not identified in the research source.

Address Researched	Address Not Identified in Research Source
16201 Raymer Street	2020, 2017, 2014, 2010, 2006, 2005, 2004, 2003, 2001, 2000, 1999, 1996, 1995, 1992, 1991, 1990, 1986, 1985, 1981, 1980, 1976, 1975, 1972, 1971, 1970, 1969, 1967, 1966, 1965, 1964, 1963, 1962, 1961, 1960, 1958, 1957, 1956, 1955, 1954, 1952, 1951, 1950, 1949, 1948, 1947, 1946, 1945, 1944, 1942, 1940, 1939, 1938, 1937, 1936, 1935, 1934, 1933, 1932, 1931, 1930, 1929, 1928, 1927, 1926, 1925, 1924, 1923, 1921, 1920

Commercial Industrial Property

16201 Raymer Street

Van Nuys, CA 91406

Inquiry Number: 7462098.3

October 04, 2023

Certified Sanborn® Map Report

6 Armstrong Road, 4th floor
Shelton, CT 06484
Toll Free: 800.352.0050
www.edrnet.com

Certified Sanborn® Map Report

10/04/23

Site Name:

Commercial Industrial Property
16201 Raymer Street
Van Nuys, CA 91406
EDR Inquiry # 7462098.3

Client Name:

NV5
3777 Long Beach Blvd
Long Beach, CA 90807-0000
Contact: Eric Fraske

The Sanborn Library has been searched by EDR and maps covering the target property location as provided by NV5 were identified for the years listed below. The Sanborn Library is the largest, most complete collection of fire insurance maps. The collection includes maps from Sanborn, Bromley, Perris & Browne, Hopkins, Barlow, and others. Only Environmental Data Resources Inc. (EDR) is authorized to grant rights for commercial reproduction of maps by the Sanborn Library LLC, the copyright holder for the collection. Results can be authenticated by visiting www.edrnet.com/sanborn.

The Sanborn Library is continually enhanced with newly identified map archives. This report accesses all maps in the collection as of the day this report was generated.

Certified Sanborn Results:

Certification # 1BB8-4ADF-AED2

PO # LPRP-23-11778

Project LPRP-23-11778

UNMAPPED PROPERTY

This report certifies that the complete holdings of the Sanborn Library, LLC collection have been searched based on client supplied target property information, and fire insurance maps covering the target property were not found.

Sanborn® Library search results

Certification #: 1BB8-4ADF-AED2

The Sanborn Library includes more than 1.2 million fire insurance maps from Sanborn, Bromley, Perris & Browne, Hopkins, Barlow and others which track historical property usage in approximately 12,000 American cities and towns. Collections searched:

- ☑ Library of Congress
- ☑ University Publications of America
- ☑ EDR Private Collection

The Sanborn Library LLC Since 1866™

Limited Permission To Make Copies

NV5 (the client) is permitted to make up to FIVE photocopies of this Sanborn Map transmittal and each fire insurance map accompanying this report solely for the limited use of its customer. No one other than the client is authorized to make copies. Upon request made directly to an EDR Account Executive, the client may be permitted to make a limited number of additional photocopies. This permission is conditioned upon compliance by the client, its customer and their agents with EDR's copyright policy; a copy of which is available upon request.

Disclaimer - Copyright and Trademark Notice

This Report contains certain information obtained from a variety of public and other sources reasonably available to Environmental Data Resources, LLC. It cannot be concluded from this Report that coverage information for the target and surrounding properties does not exist from other sources. This Report is provided on an "AS IS", "AS AVAILABLE" basis. NO WARRANTY EXPRESS OR IMPLIED IS MADE WHATSOEVER IN CONNECTION WITH THIS REPORT. ENVIRONMENTAL DATA RESOURCES, LLC AND ITS SUBSIDIARIES, AFFILIATES AND THIRD PARTY SUPPLIERS DISCLAIM ALL WARRANTIES, OF ANY KIND OR NATURE, EXPRESS OR IMPLIED, ARISING OUT OF OR RELATED TO THIS REPORT OR ANY OF THE DATA AND INFORMATION PROVIDED IN THIS REPORT, INCLUDING WITHOUT LIMITATION, ANY WARRANTIES REGARDING ACCURACY, QUALITY, CORRECTNESS, COMPLETENESS, COMPREHENSIVENESS, SUITABILITY, MERCHANTABILITY, FITNESS FOR A PARTICULAR PURPOSE, TITLE, NON-INFRINGEMENT, MISAPPROPRIATION, OR OTHERWISE. ALL RISK IS ASSUMED BY THE USER. IN NO EVENT SHALL ENVIRONMENTAL DATA RESOURCES, LLC OR ITS SUBSIDIARIES, AFFILIATES OR THIRD PARTY SUPPLIERS BE LIABLE TO ANYONE FOR ANY DIRECT, INCIDENTAL, INDIRECT, SPECIAL, CONSEQUENTIAL OR OTHER DAMAGES OF ANY TYPE OR KIND (INCLUDING BUT NOT LIMITED TO LOSS OF PROFITS, LOSS OF USE, OR LOSS OF DATA), ARISING OUT OF OR IN ANY WAY CONNECTED WITH THIS REPORT OR ANY OF THE DATA AND INFORMATION PROVIDED IN THIS REPORT. Any analyses, estimates, ratings, environmental risk levels, or risk codes provided in this Report are provided for illustrative purposes only, and are not intended to provide, nor should they be interpreted as providing any facts regarding, or prediction or forecast of, any environmental risk for any property. Only an assessment performed by a qualified environmental professional can provide findings, opinions or conclusions regarding the environmental risk or conditions in, on or at any property.

Copyright 2023 by Environmental Data Resources, Inc. All rights reserved. Reproduction in any media or format, in whole or in part, of any report or map of Environmental Data Resources, Inc., or its affiliates, is prohibited without prior written permission.

EDR and its logos (including Sanborn and Sanborn Map) are trademarks of Environmental Data Resources, LLC or its affiliates. All other trademarks used herein are the property of their respective owners.

Commercial Industrial Property

16201 Raymer Street

Van Nuys, CA 91406

Inquiry Number: 7462098.4

October 04, 2023

EDR Historical Topo Map Report

with QuadMatch™

6 Armstrong Road, 4th floor
Shelton, CT 06484
Toll Free: 800.352.0050
www.edrnet.com

EDR Historical Topo Map Report

10/04/23

Site Name:	Client Name:
Commercial Industrial Property	NV5
16201 Raymer Street	3777 Long Beach Blvd
Van Nuys, CA 91406	Long Beach, CA 90807-0000
EDR Inquiry # 7462098.4	Contact: Eric Fraske

EDR Topographic Map Library has been searched by EDR and maps covering the target property location as provided by NV5 were identified for the years listed below. EDR's Historical Topo Map Report is designed to assist professionals in evaluating potential liability on a target property resulting from past activities. EDRs Historical Topo Map Report includes a search of a collection of public and private color historical topographic maps, dating back to the late 1800s.

Search Results:		*Coordinates:*	
P.O.#	LPRP-23-11778	**Latitude:**	34.218317 34° 13' 6" North
Project:	LPRP-23-11778	**Longitude:**	-118.486244 -118° 29' 10" West
		UTM Zone:	Zone 11 North
		UTM X Meters:	363095.02
		UTM Y Meters:	3787361.63
		Elevation:	796.00' above sea level

Maps Provided:

2018	1921
2015	1920
2012	1902, 1903
1976	1900
1972	1898
1966, 1967	1896
1952, 1953	1894
1926, 1927, 1928	

Disclaimer - Copyright and Trademark Notice

This Report contains certain information obtained from a variety of public and other sources reasonably available to Environmental Data Resources, LLC. It cannot be concluded from this Report that coverage information for the target and surrounding properties does not exist from other sources. This Report is provided on an "AS IS", "AS AVAILABLE" basis. NO WARRANTY EXPRESS OR IMPLIED IS MADE WHATSOEVER IN CONNECTION WITH THIS REPORT. ENVIRONMENTAL DATA RESOURCES, LLC AND ITS SUBSIDIARIES, AFFILIATES AND THIRD PARTY SUPPLIERS DISCLAIM ALL WARRANTIES, OF ANY KIND OR NATURE, EXPRESS OR IMPLIED, ARISING OUT OF OR RELATED TO THIS REPORT OR ANY OF THE DATA AND INFORMATION PROVIDED IN THIS REPORT, INCLUDING WITHOUT LIMITATION, ANY WARRANTIES REGARDING ACCURACY, QUALITY, CORRECTNESS, COMPLETENESS, COMPREHENSIVENESS, SUITABILITY, MERCHANTABILITY, FITNESS FOR A PARTICULAR PURPOSE, TITLE, NON-INFRINGEMENT, MISAPPROPRIATION, OR OTHERWISE. ALL RISK IS ASSUMED BY THE USER. IN NO EVENT SHALL ENVIRONMENTAL DATA RESOURCES, LLC OR ITS SUBSIDIARIES, AFFILIATES OR THIRD PARTY SUPPLIERS BE LIABLE TO ANYONE FOR ANY DIRECT, INCIDENTAL, INDIRECT, SPECIAL, CONSEQUENTIAL OR OTHER DAMAGES OF ANY TYPE OR KIND (INCLUDING BUT NOT LIMITED TO LOSS OF PROFITS, LOSS OF USE, OR LOSS OF DATA), ARISING OUT OF OR IN ANY WAY CONNECTED WITH THIS REPORT OR ANY OF THE DATA AND INFORMATION PROVIDED IN THIS REPORT. Any analyses, estimates, ratings, environmental risk levels, or risk codes provided in this Report are provided for illustrative purposes only, and are not intended to provide, nor should they be interpreted as providing any facts regarding, or prediction or forecast of, any environmental risk for any property. Only an assessment performed by a qualified environmental professional can provide findings, opinions or conclusions regarding the environmental risk or conditions in, on or at any property.

Copyright 2023 by Environmental Data Resources, Inc. All rights reserved. Reproduction in any media or format, in whole or in part, of any report or map of Environmental Data Resources, Inc., or its affiliates, is prohibited without prior written permission.

EDR and its logos (including Sanborn and Sanborn Map) are trademarks of Environmental Data Resources, LLC or its affiliates. All other trademarks used herein are the property of their respective owners.

Topo Sheet Key

This EDR Topo Map Report is based upon the following USGS topographic map sheets.

2018 Source Sheets

Van Nuys
2018
7.5-minute, 24000

Canoga Park
2018
7.5-minute, 24000

2015 Source Sheets

Van Nuys
2015
7.5-minute, 24000

Canoga Park
2015
7.5-minute, 24000

2012 Source Sheets

Van Nuys
2012
7.5-minute, 24000

Canoga Park
2012
7.5-minute, 24000

1976 Source Sheets

Van Nuys
1976
7.5-minute, 24000
Aerial Photo Revised 1976

Canoga Park
1976
7.5-minute, 24000
Aerial Photo Revised 1976

Topo Sheet Key

This EDR Topo Map Report is based upon the following USGS topographic map sheets.

1972 Source Sheets

Van Nuys
1972
7.5-minute, 24000
Aerial Photo Revised 1972

1966, 1967 Source Sheets

Van Nuys
1966
7.5-minute, 24000
Aerial Photo Revised 1964

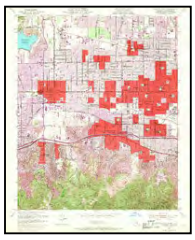

Canoga Park
1967
7.5-minute, 24000
Aerial Photo Revised 1967

1952, 1953 Source Sheets

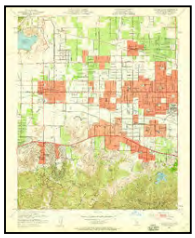

Canoga Park
1952
7.5-minute, 24000
Aerial Photo Revised 1947

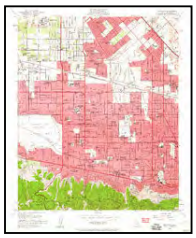

Van Nuys
1953
7.5-minute, 24000
Aerial Photo Revised 1952

1926, 1927, 1928 Source Sheets

Van Nuys
1926
7.5-minute, 24000

Pacoima
1927
7.5-minute, 24000

Zelzah
1928
7.5-minute, 24000

Reseda
1928
7.5-minute, 24000

Topo Sheet Key

This EDR Topo Map Report is based upon the following USGS topographic map sheets.

1921 Source Sheets

Santa Monica
1921
15-minute, 62500
Aerial Photo Revised 1919

1920 Source Sheets

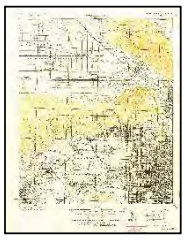

SANTA MONICA
1920
15-minute, 62500

1902, 1903 Source Sheets

Santa Monica
1902
15-minute, 62500

Calabasas
1903
15-minute, 62500

1900 Source Sheets

Los Angeles
1900
15-minute, 62500

Topo Sheet Key

This EDR Topo Map Report is based upon the following USGS topographic map sheets.

1898 Source Sheets

Santa Monica
1898
15-minute, 62500

1896 Source Sheets

Santa Monica
1896
15-minute, 62500

1894 Source Sheets

Los Angeles
1894
15-minute, 62500

Historical Topo Map

2018

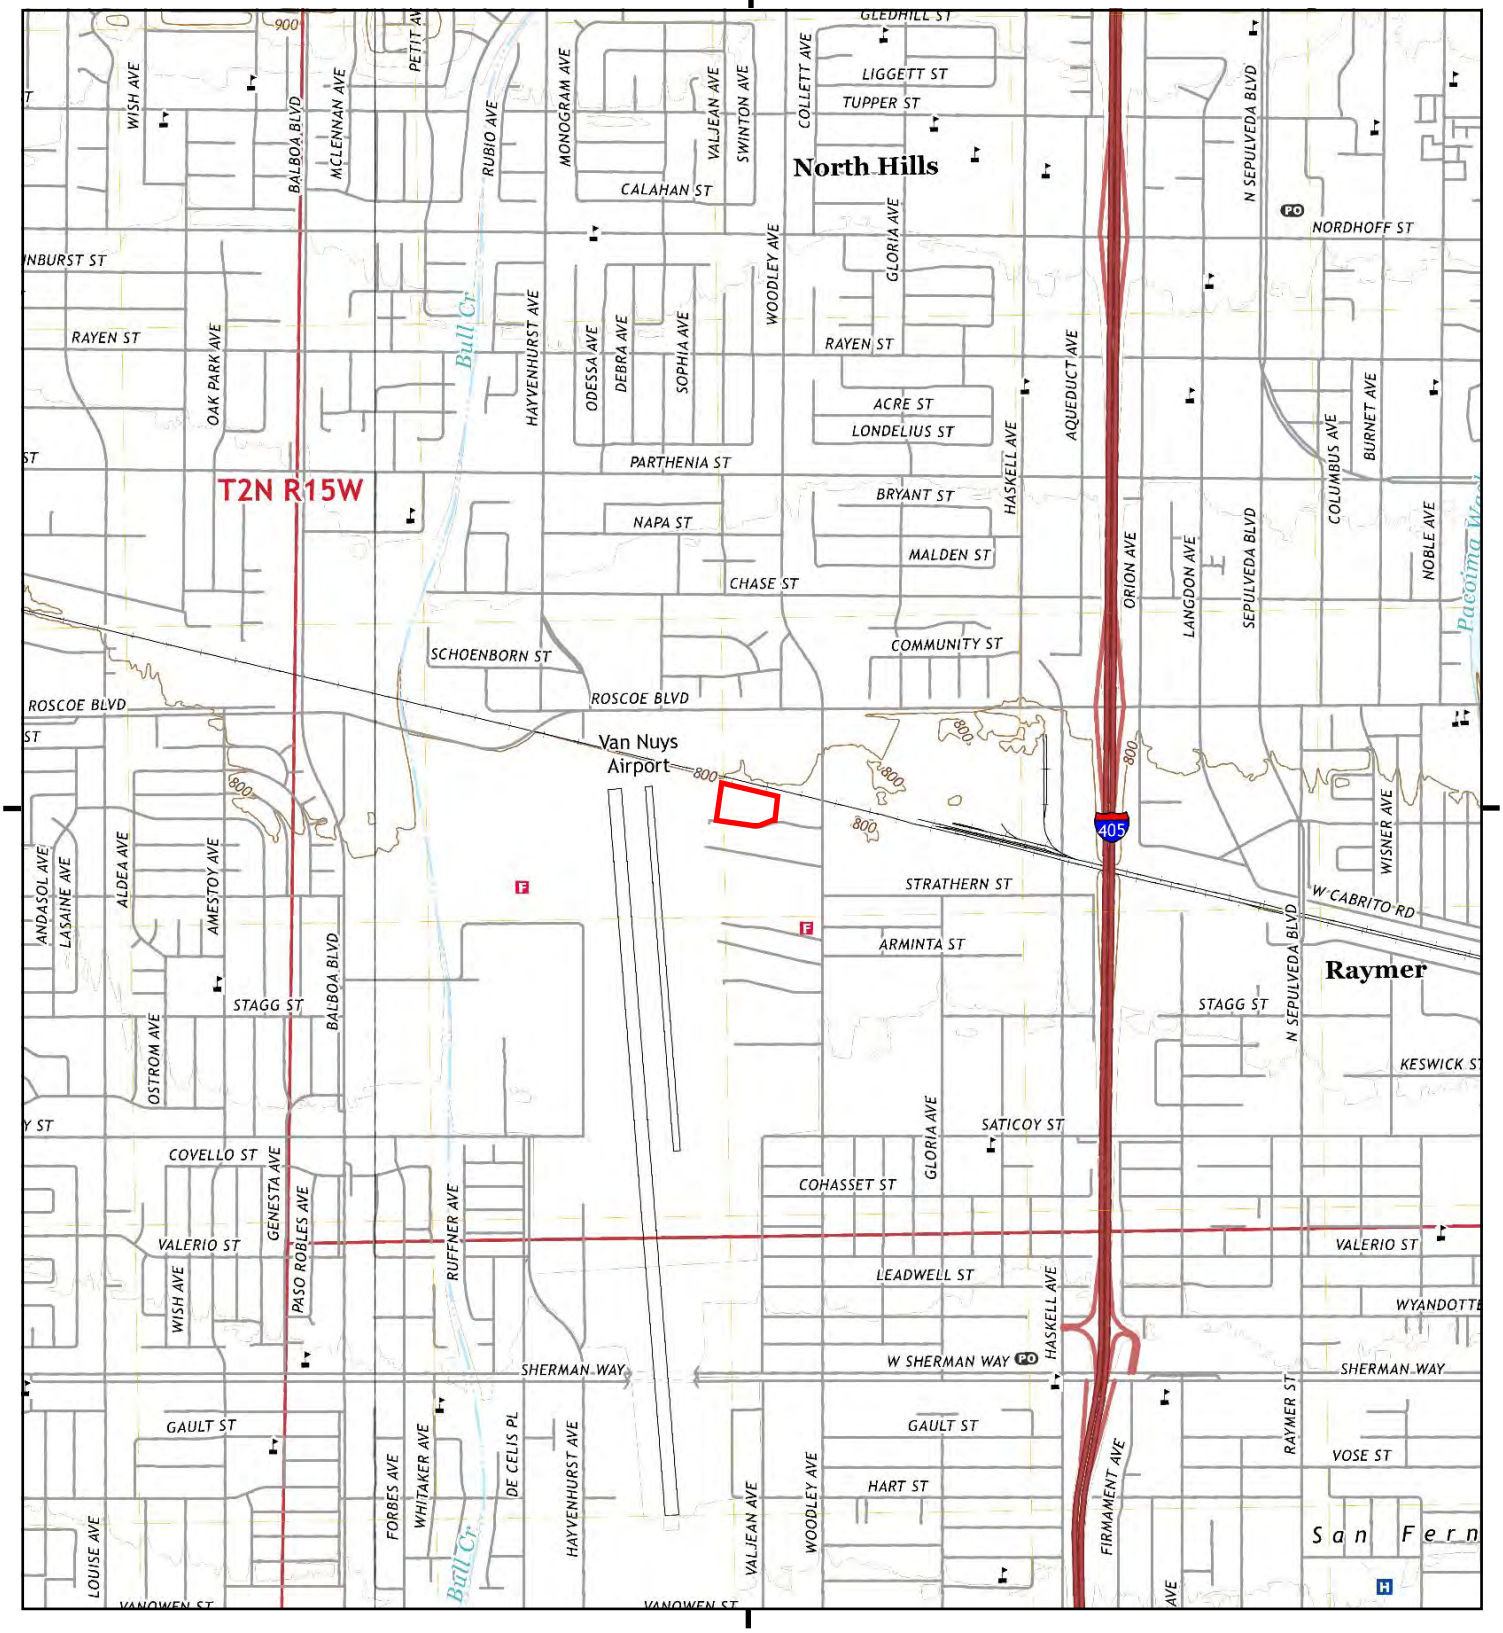

This report includes information from the following map sheet(s).

0 Miles 0.25 0.5 1 1.5

NW N NE
W E
SW S SE

TP, Van Nuys, 2018, 7.5-minute
SW, Canoga Park, 2018, 7.5-minute

SITE NAME: Commercial Industrial Property
ADDRESS: 16201 Raymer Street
Van Nuys, CA 91406
CLIENT: NV5

N

Historical Topo Map

2015

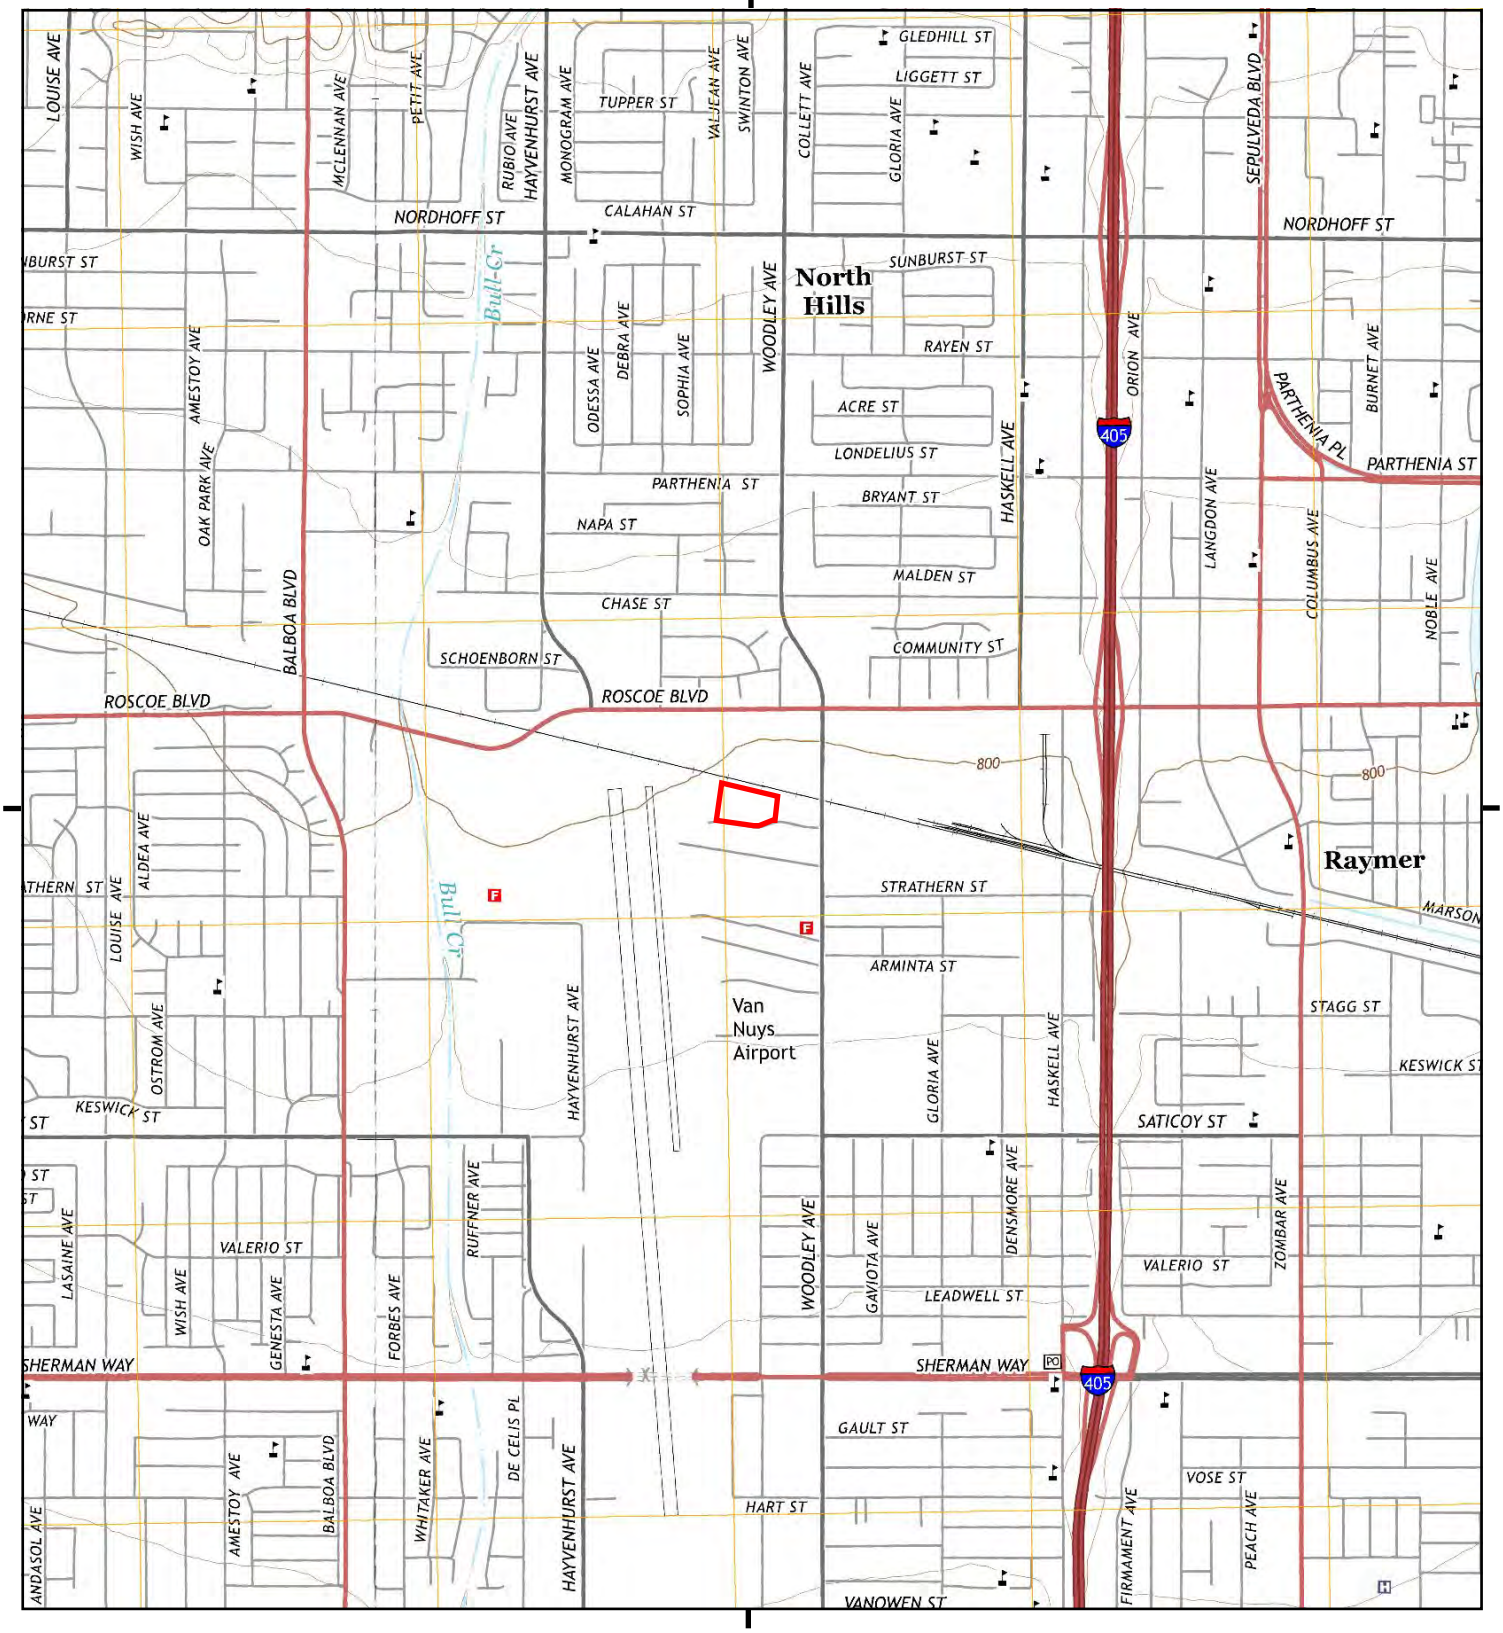

This report includes information from the following map sheet(s).

0 Miles 0.25 0.5 1 1.5

NW N NE
W E
SW S SE

TP, Van Nuys, 2015, 7.5-minute
SW, Canoga Park, 2015, 7.5-minute

SITE NAME: Commercial Industrial Property
ADDRESS: 16201 Raymer Street
Van Nuys, CA 91406
CLIENT: NV5

N

Historical Topo Map

2012

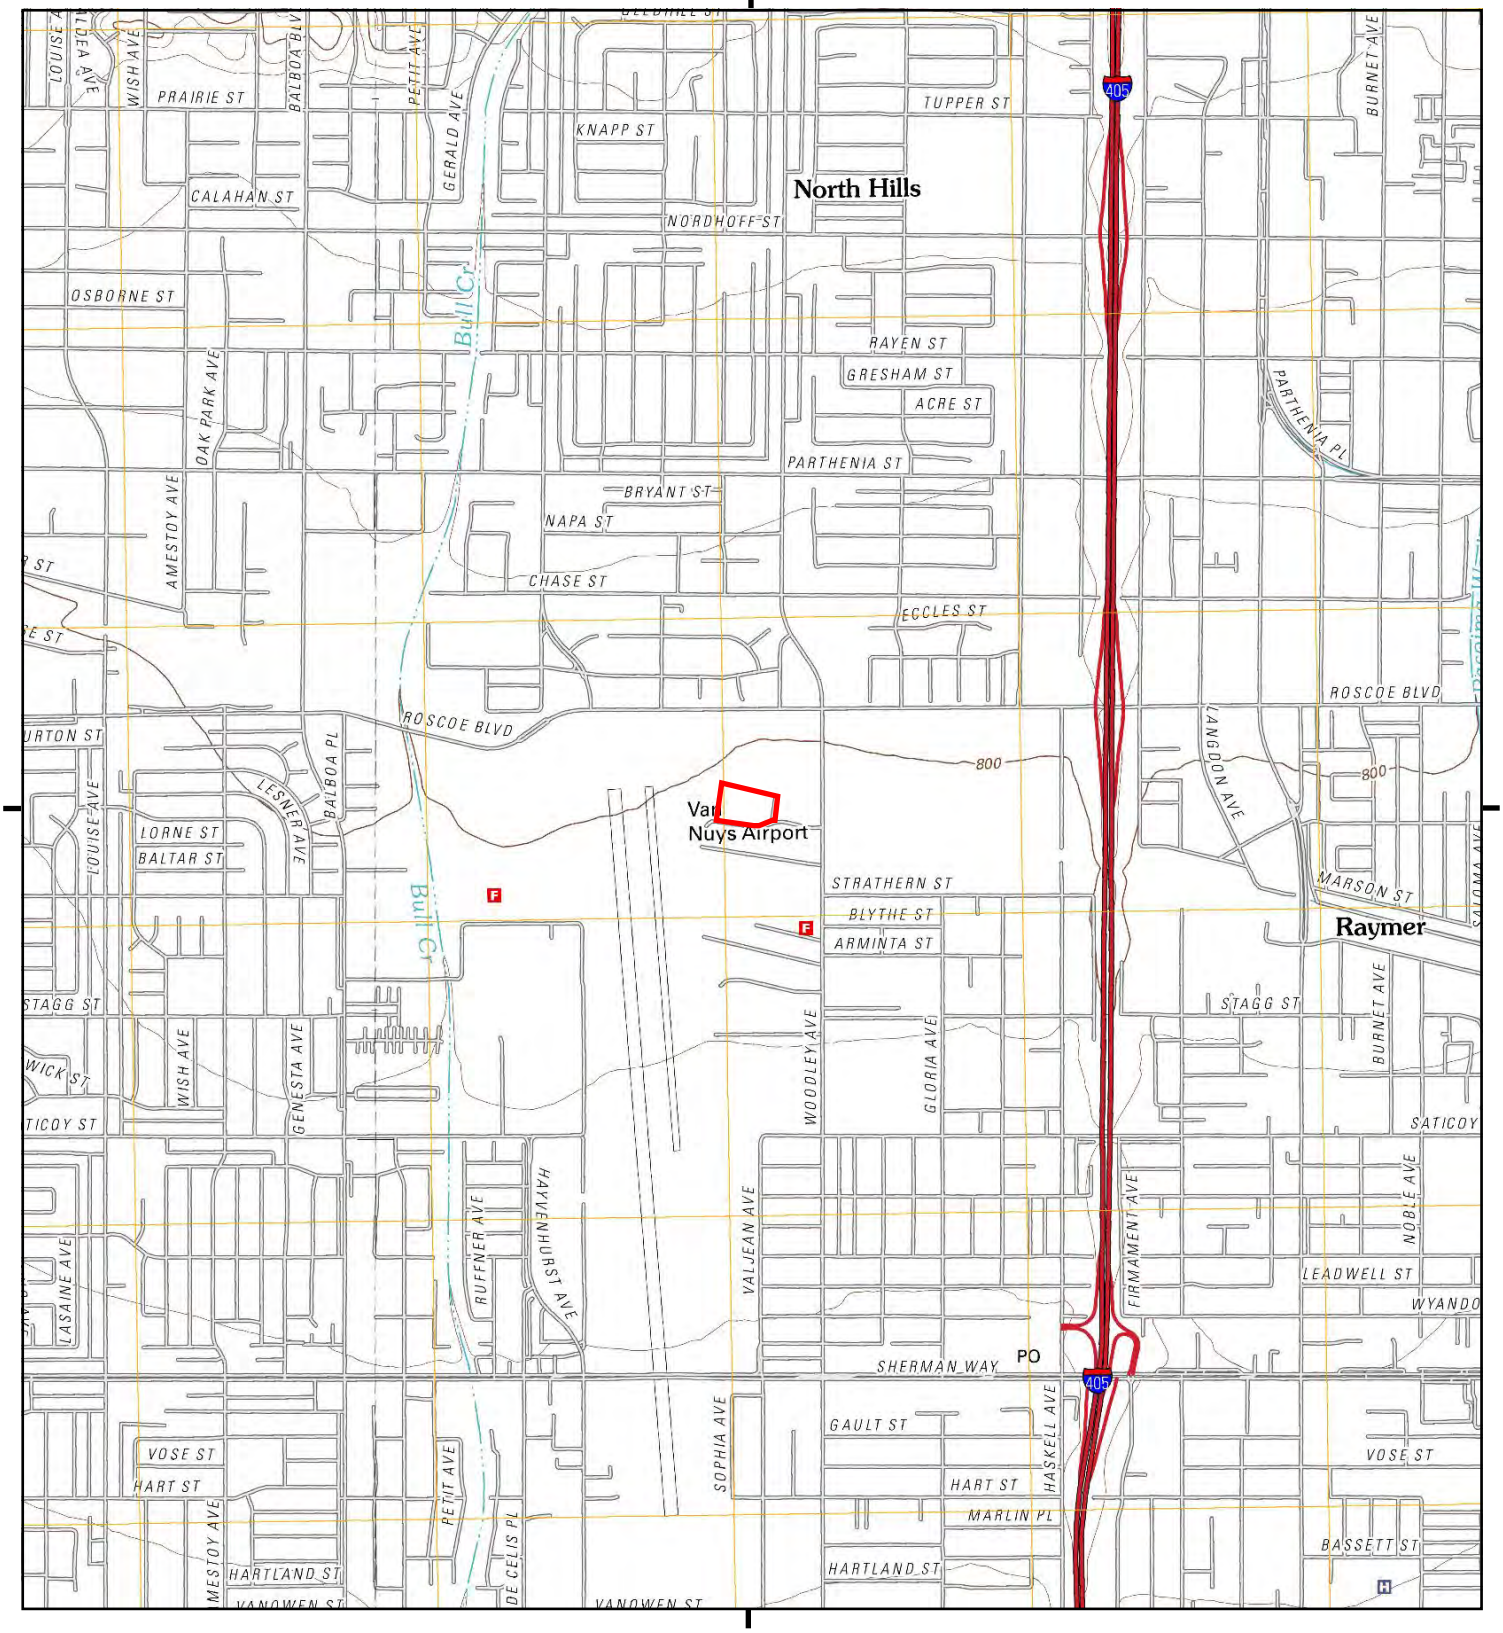

This report includes information from the following map sheet(s).

0 Miles 0.25 0.5 1 1.5

NW N NE
W E
SW S SE

TP, Van Nuys, 2012, 7.5-minute
SW, Canoga Park, 2012, 7.5-minute

SITE NAME: Commercial Industrial Property
ADDRESS: 16201 Raymer Street
Van Nuys, CA 91406
CLIENT: NV5

N

Historical Topo Map

1976

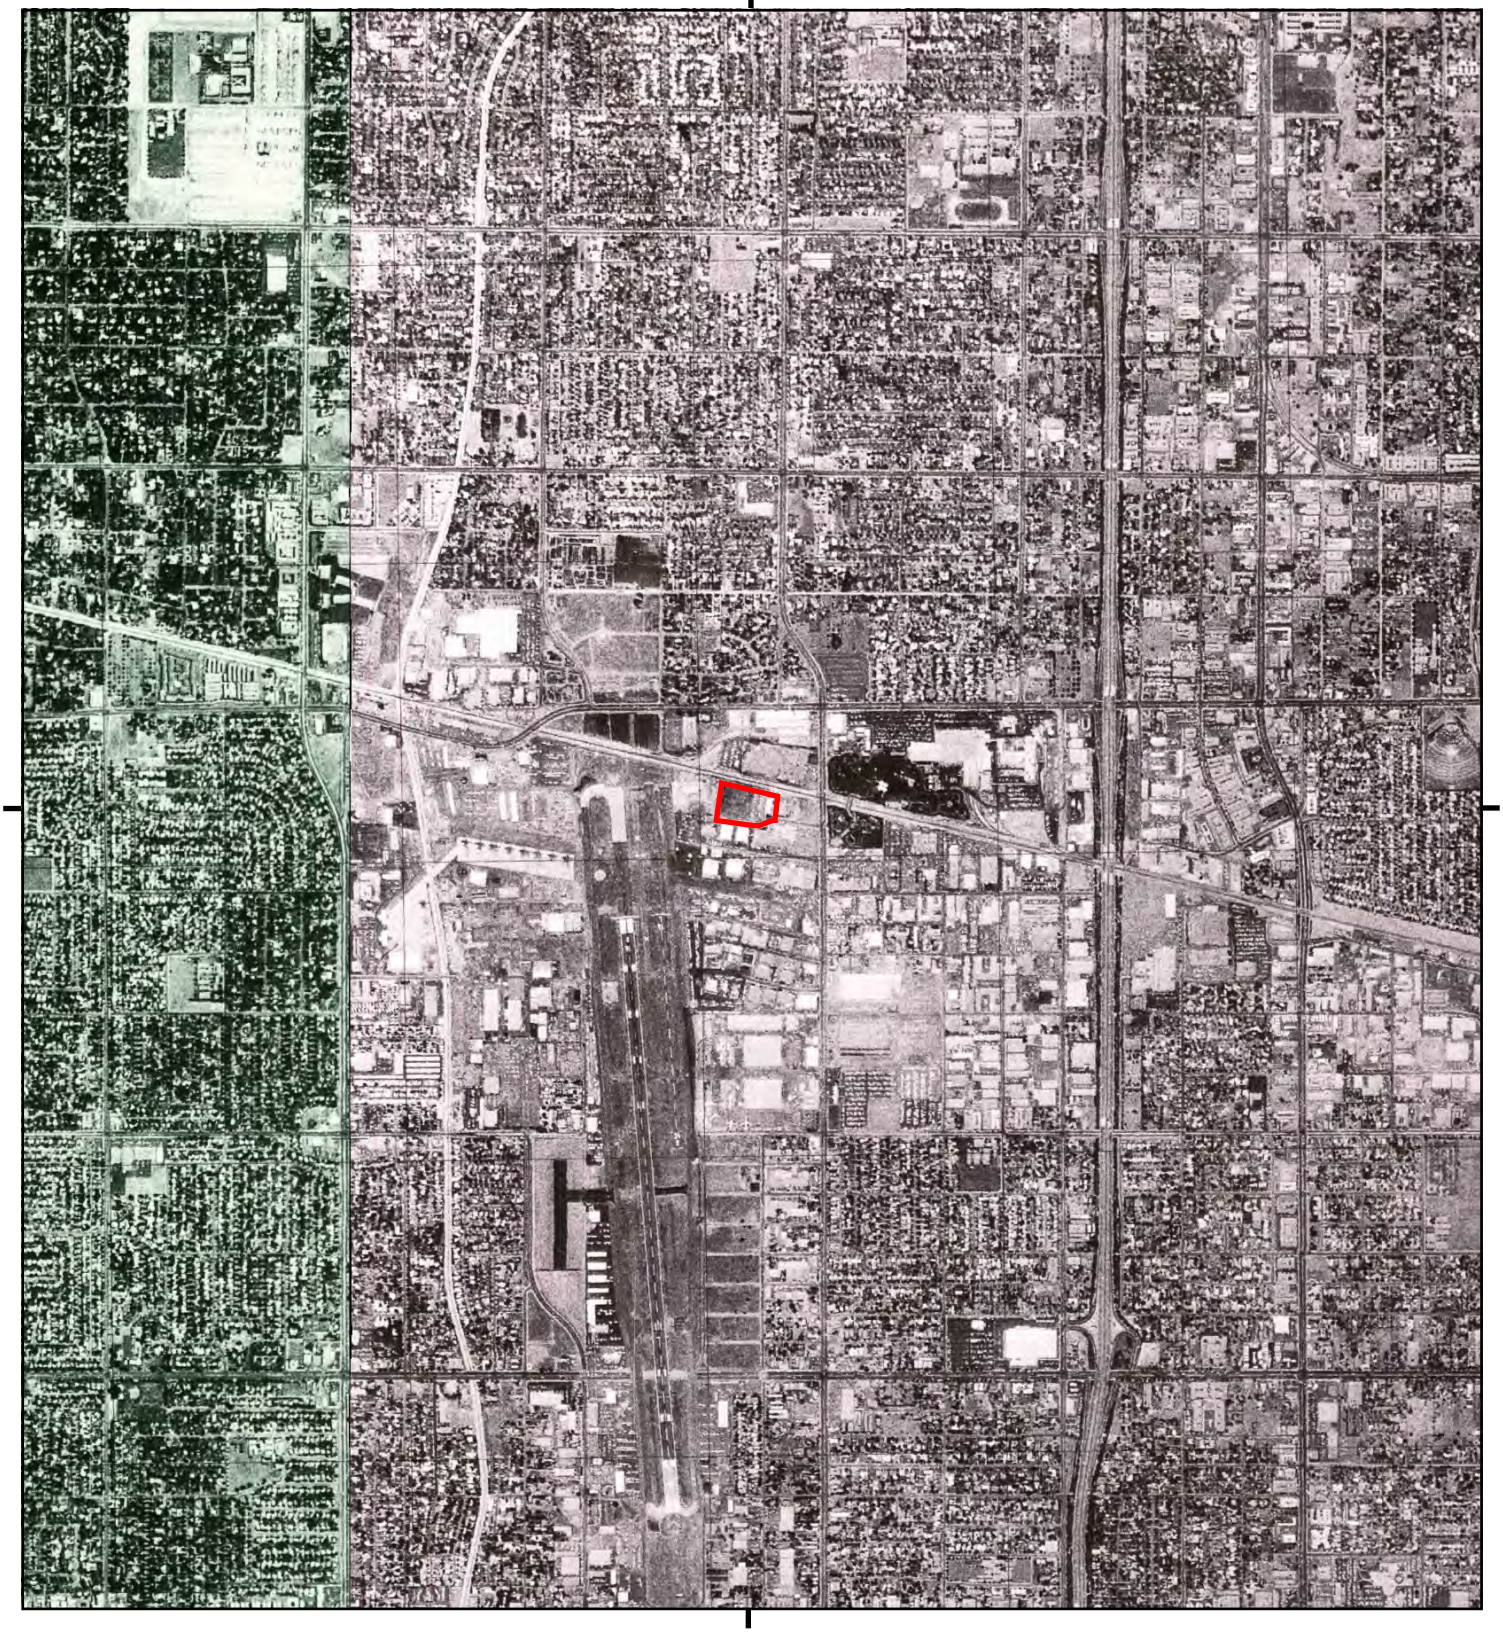

This report includes information from the following map sheet(s).

0 Miles 0.25 0.5 1 1.5

NW N NE
W E
SW S SE

TP, Van Nuys, 1976, 7.5-minute
SW, Canoga Park, 1976, 7.5-minute

SITE NAME: Commercial Industrial Property
ADDRESS: 16201 Raymer Street
Van Nuys, CA 91406
CLIENT: NV5

N

Historical Topo Map

1972

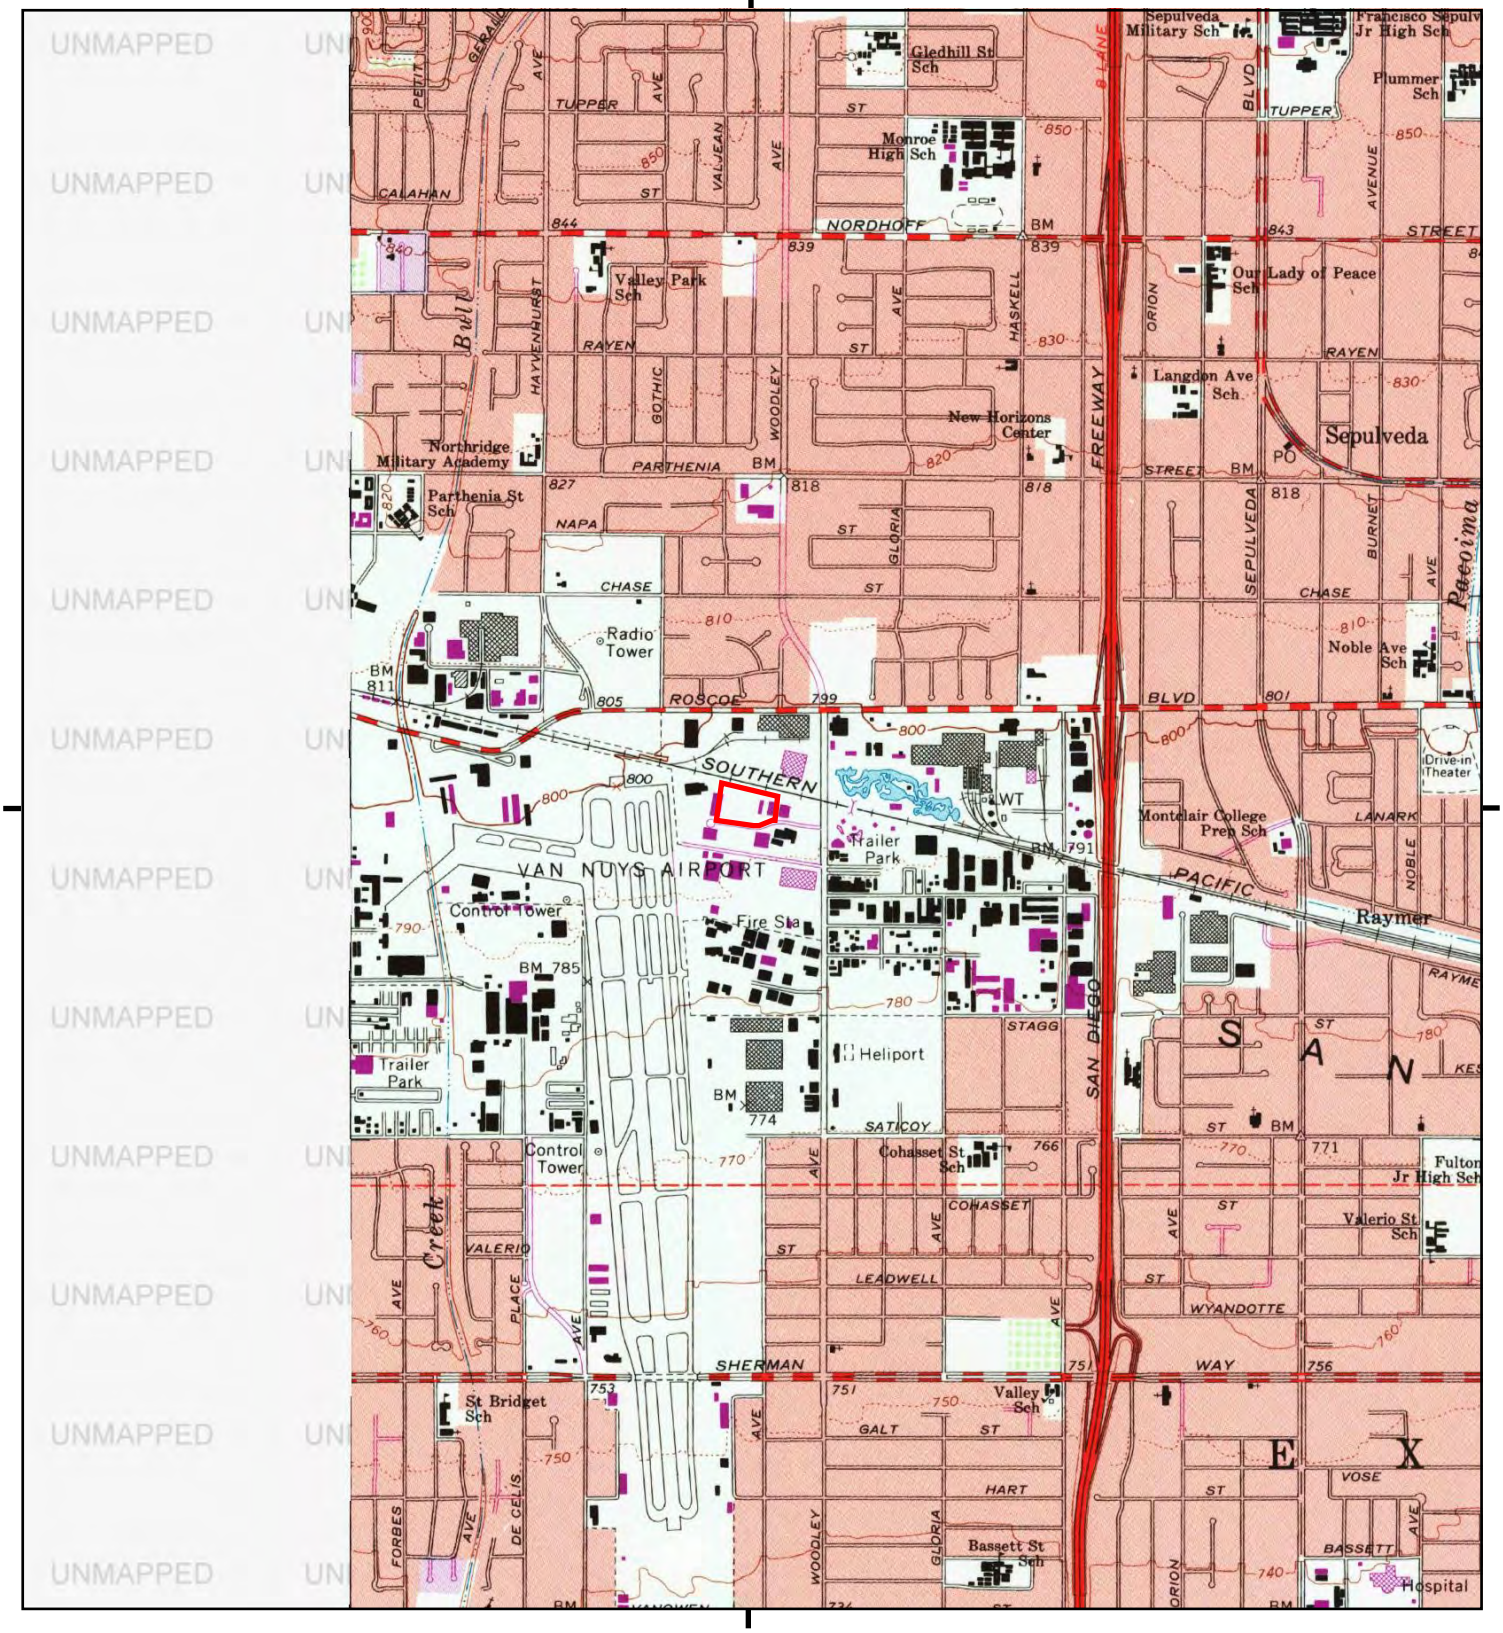

This report includes information from the following map sheet(s).

0 Miles 0.25 0.5 1 1.5

NW N NE
W E
SW S SE

TP, Van Nuys, 1972, 7.5-minute

SITE NAME: Commercial Industrial Property
ADDRESS: 16201 Raymer Street
Van Nuys, CA 91406
CLIENT: NV5

N

Historical Topo Map

1966, 1967

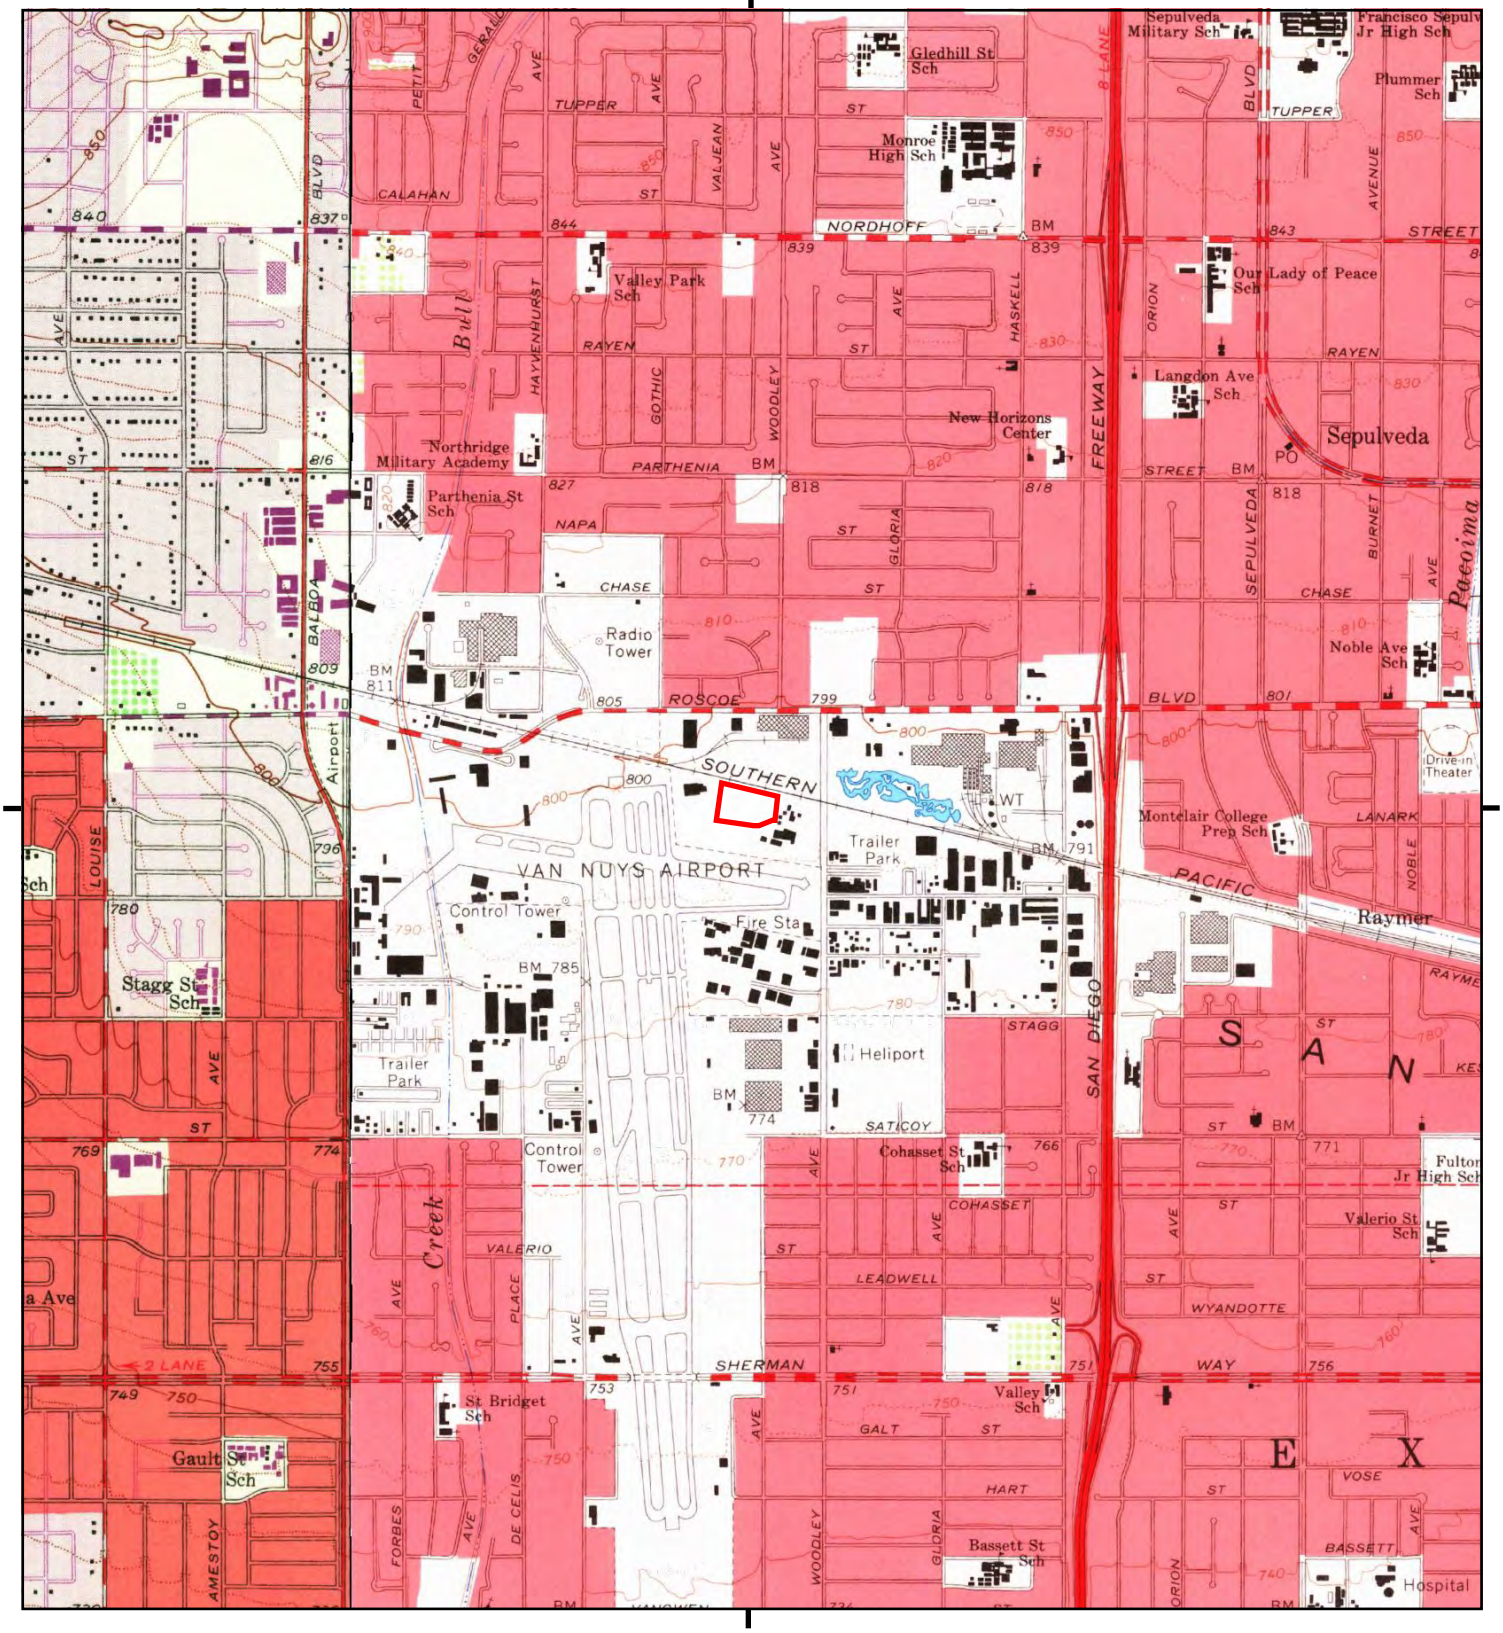

This report includes information from the following map sheet(s).

0 Miles 0.25 0.5 1 1.5

NW N NE
W E
SW S SE

TP, Van Nuys, 1966, 7.5-minute
SW, Canoga Park, 1967, 7.5-minute

SITE NAME: Commercial Industrial Property
ADDRESS: 16201 Raymer Street
Van Nuys, CA 91406
CLIENT: NV5

N

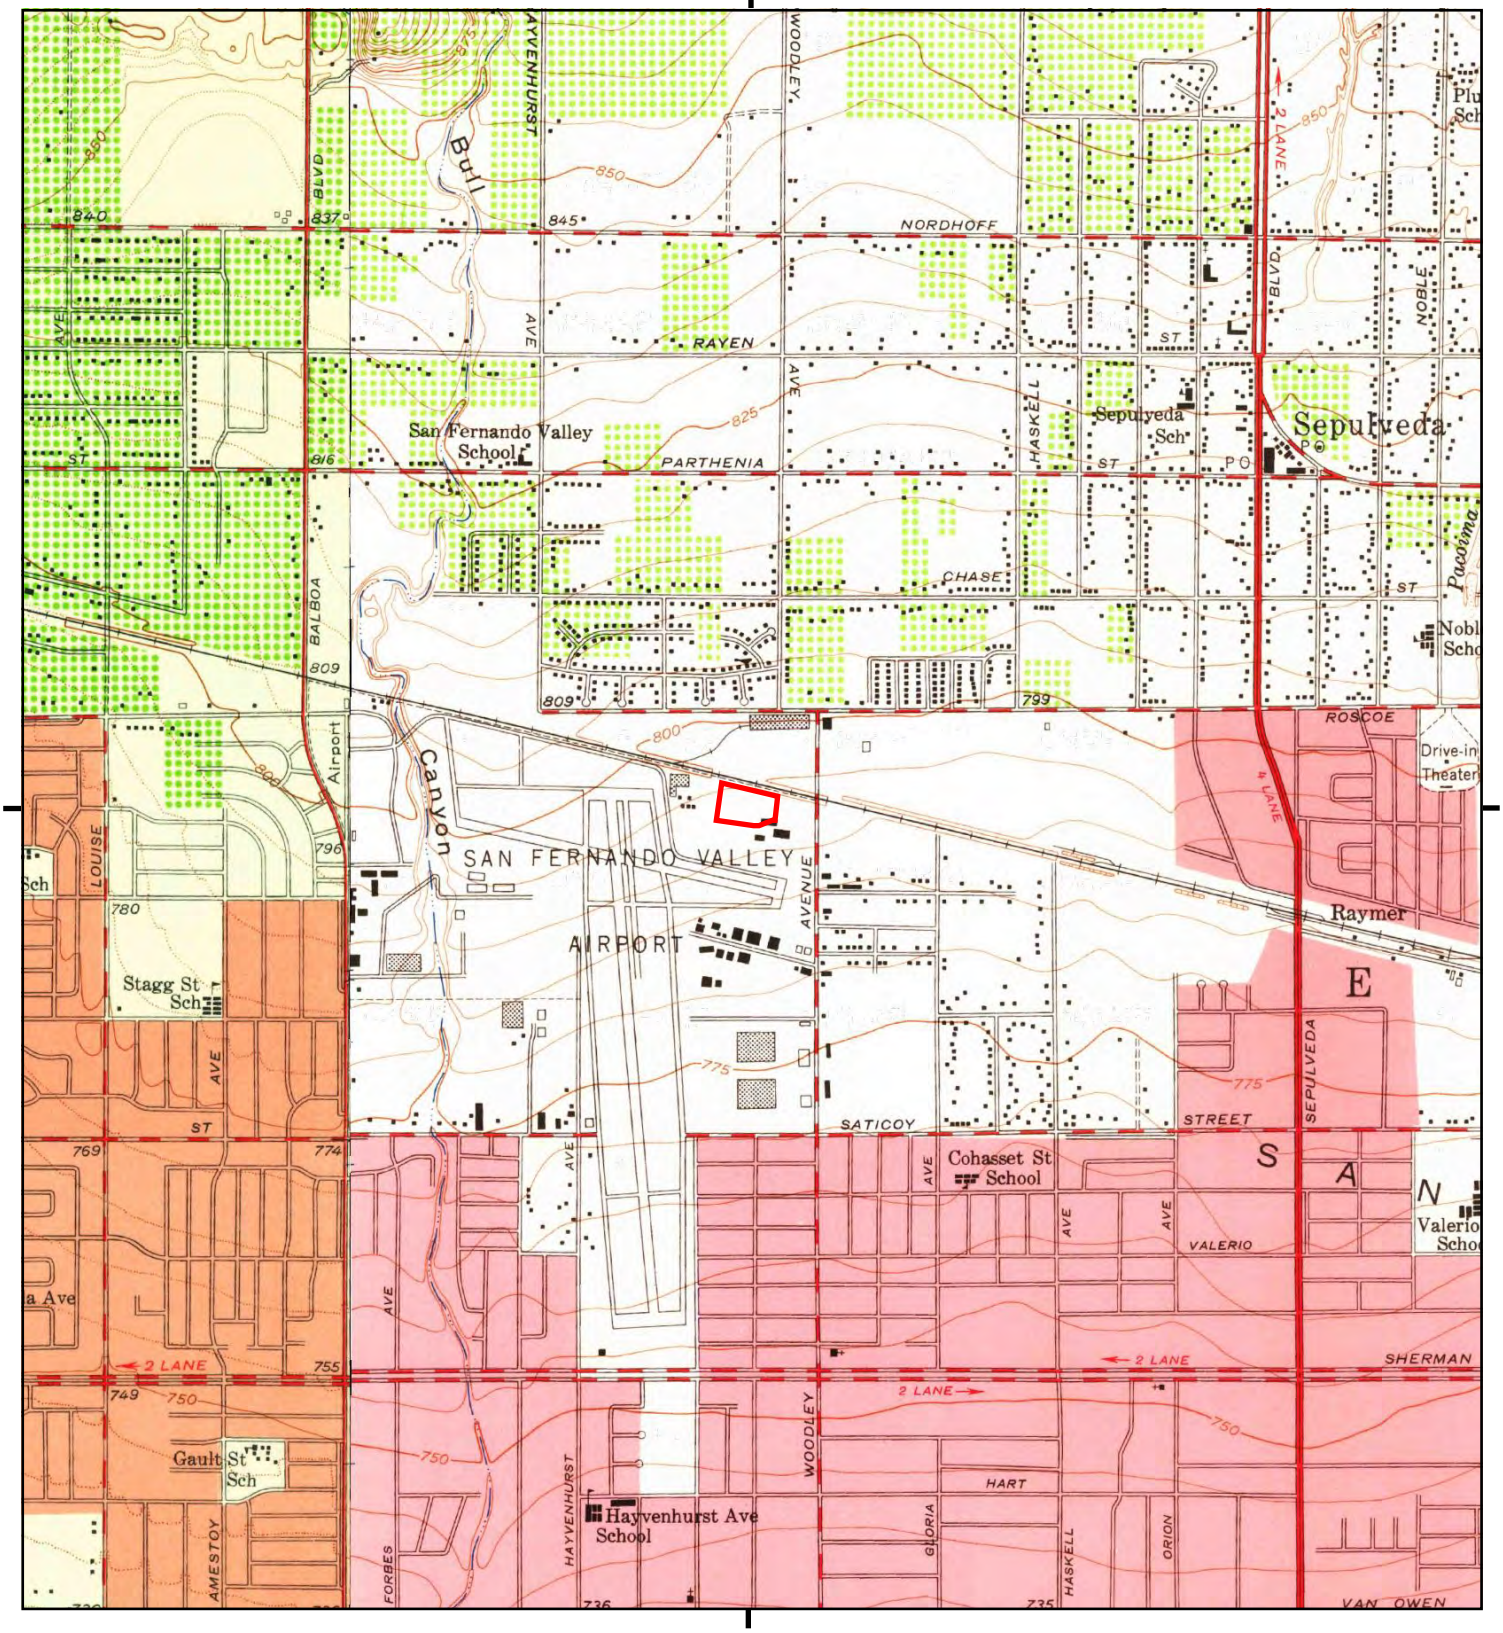

This report includes information from the following map sheet(s).

0 Miles 0.25 0.5 1 1.5

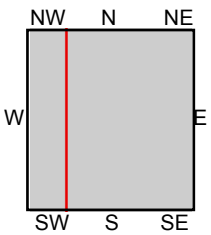

TP, Van Nuys, 1953, 7.5-minute
SW, Canoga Park, 1952, 7.5-minute

SITE NAME: Commercial Industrial Property
ADDRESS: 16201 Raymer Street
Van Nuys, CA 91406
CLIENT: NV5

N

Historical Topo Map

1926, 1927, 1928

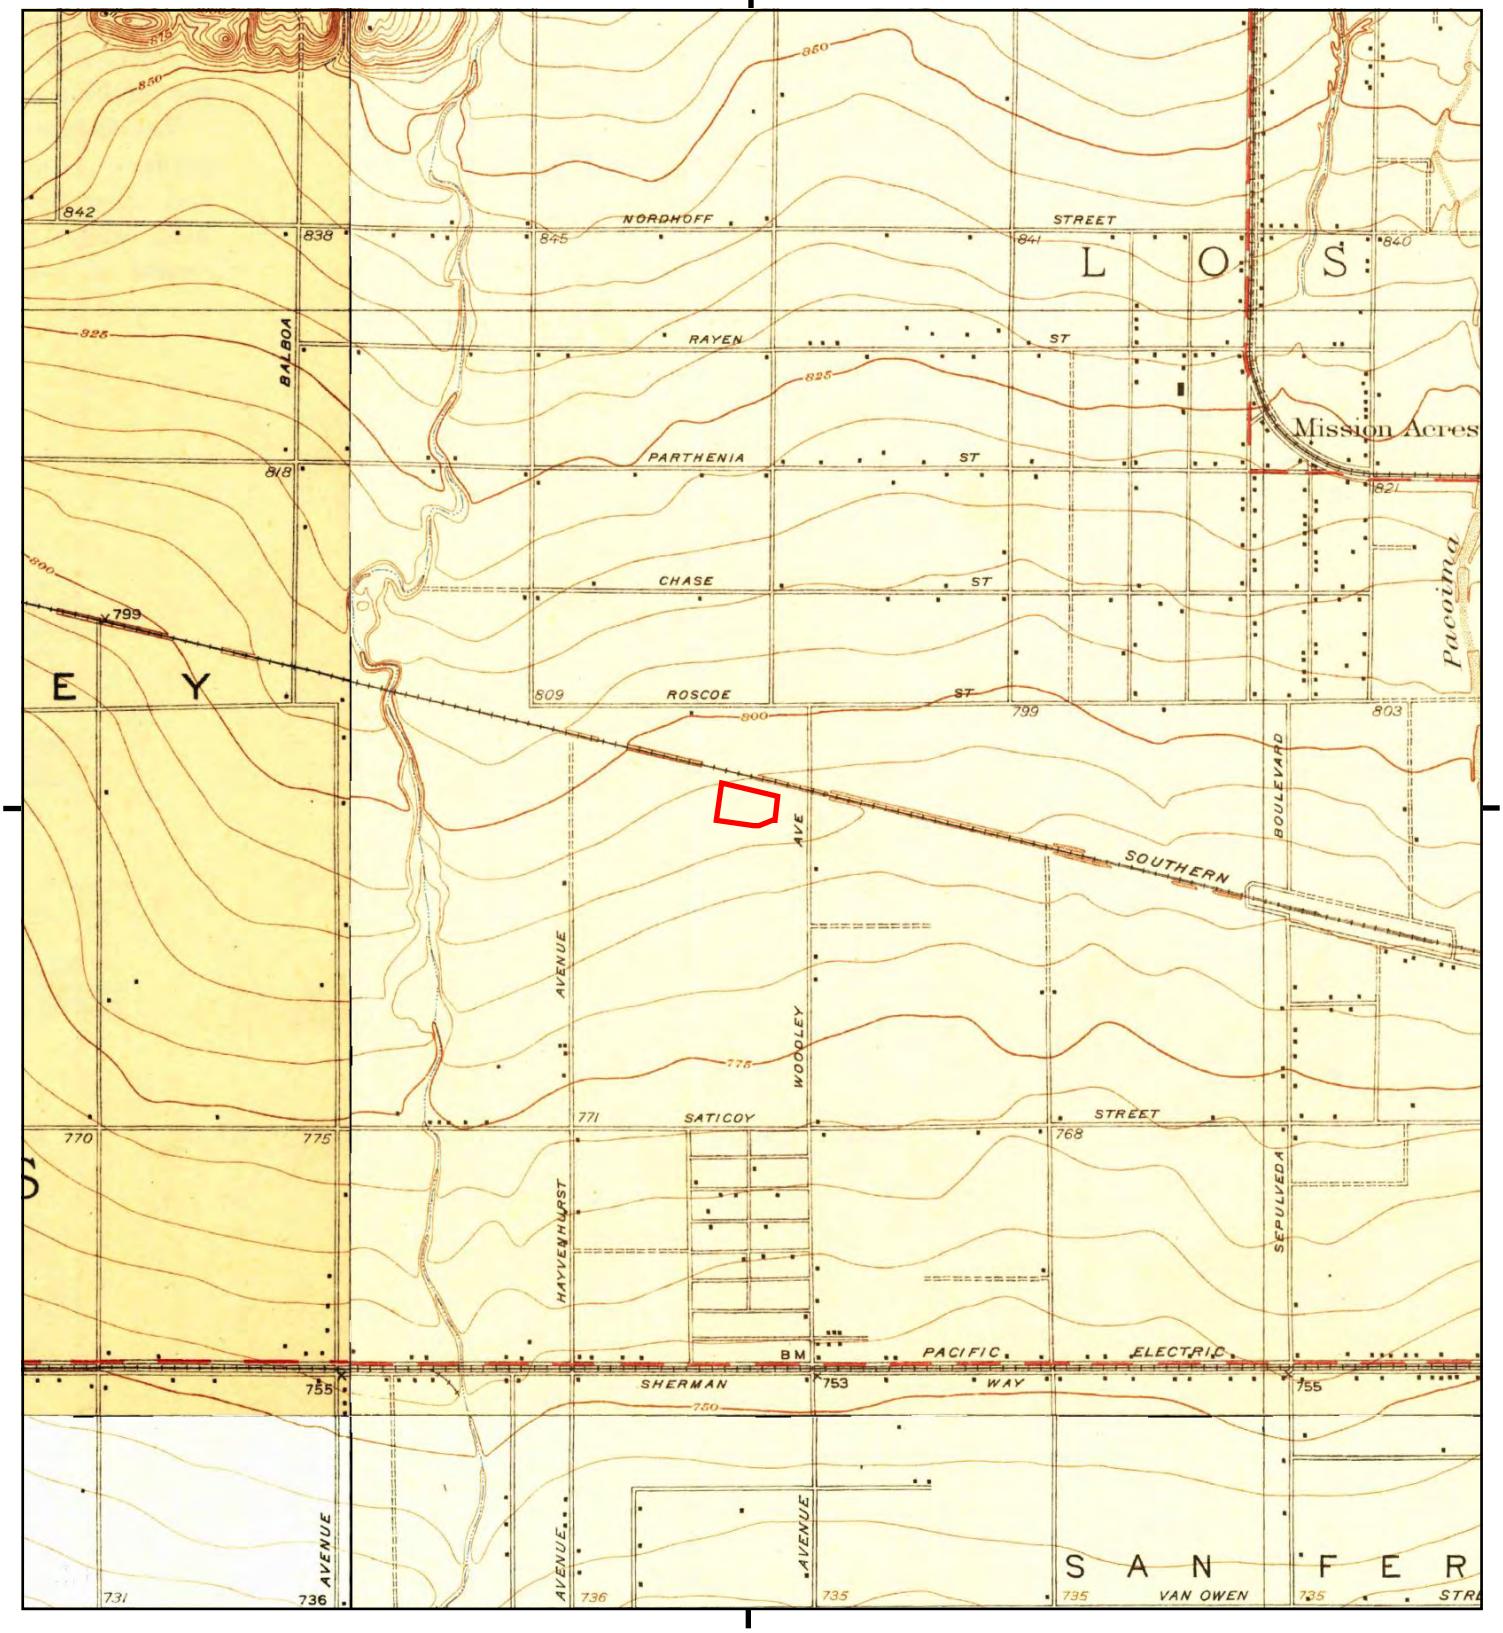

This report includes information from the following map sheet(s).

0 Miles 0.25 0.5 1 1.5

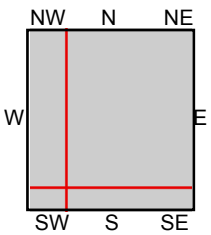

TP, Pacoima, 1927, 7.5-minute
SE, Van Nuys, 1926, 7.5-minute
SW, Reseda, 1928, 7.5-minute
NW, Zelzah, 1928, 7.5-minute

SITE NAME: Commercial Industrial Property
ADDRESS: 16201 Raymer Street
Van Nuys, CA 91406
CLIENT: NV5

N

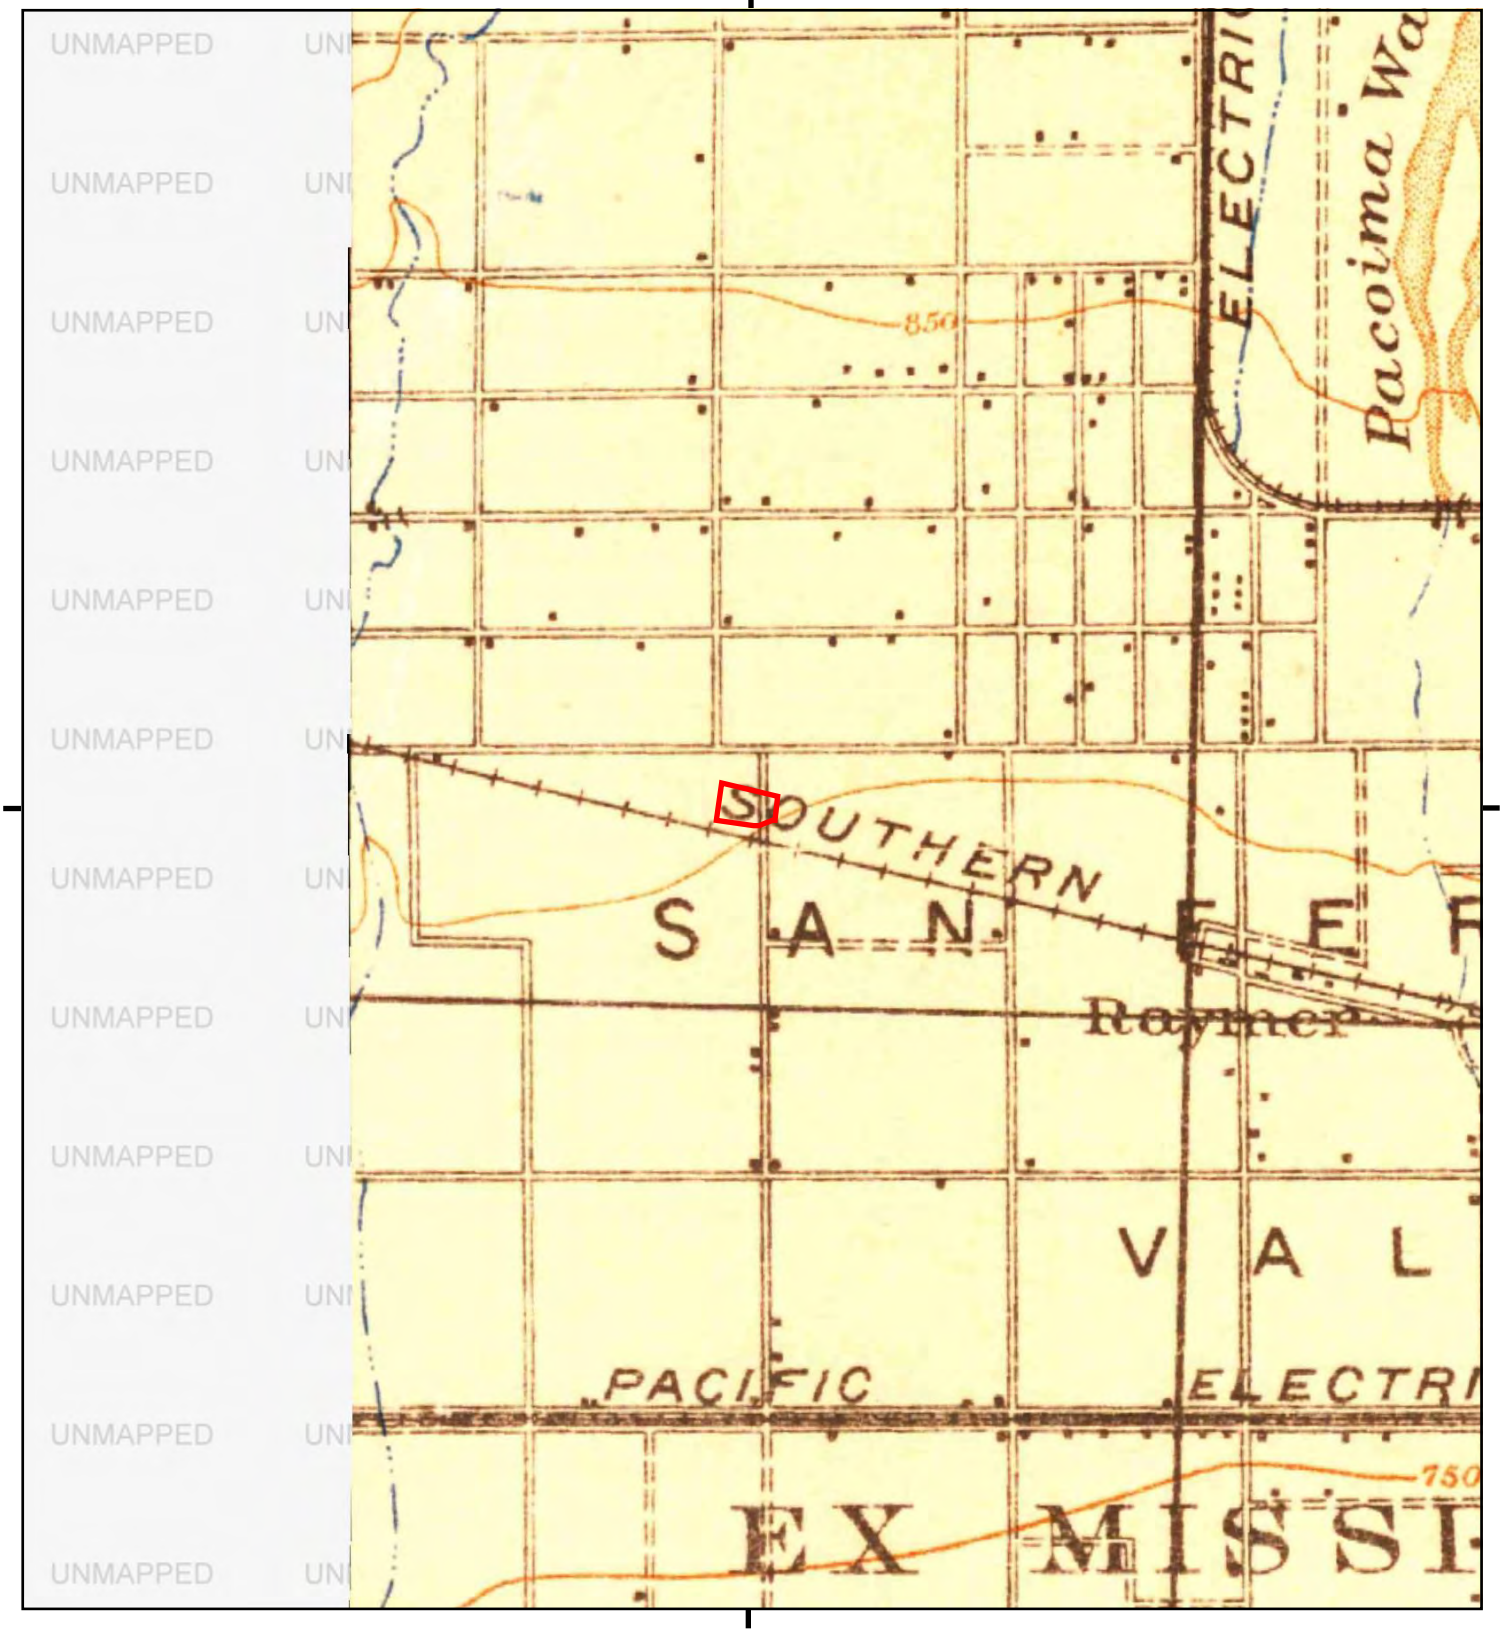

This report includes information from the following map sheet(s).

0 Miles 0.25 0.5 1 1.5

NW N NE
W E
SW S SE

TP, Santa Monica, 1921, 15-minute

SITE NAME: Commercial Industrial Property
ADDRESS: 16201 Raymer Street
Van Nuys, CA 91406
CLIENT: NV5

N

Historical Topo Map

1920

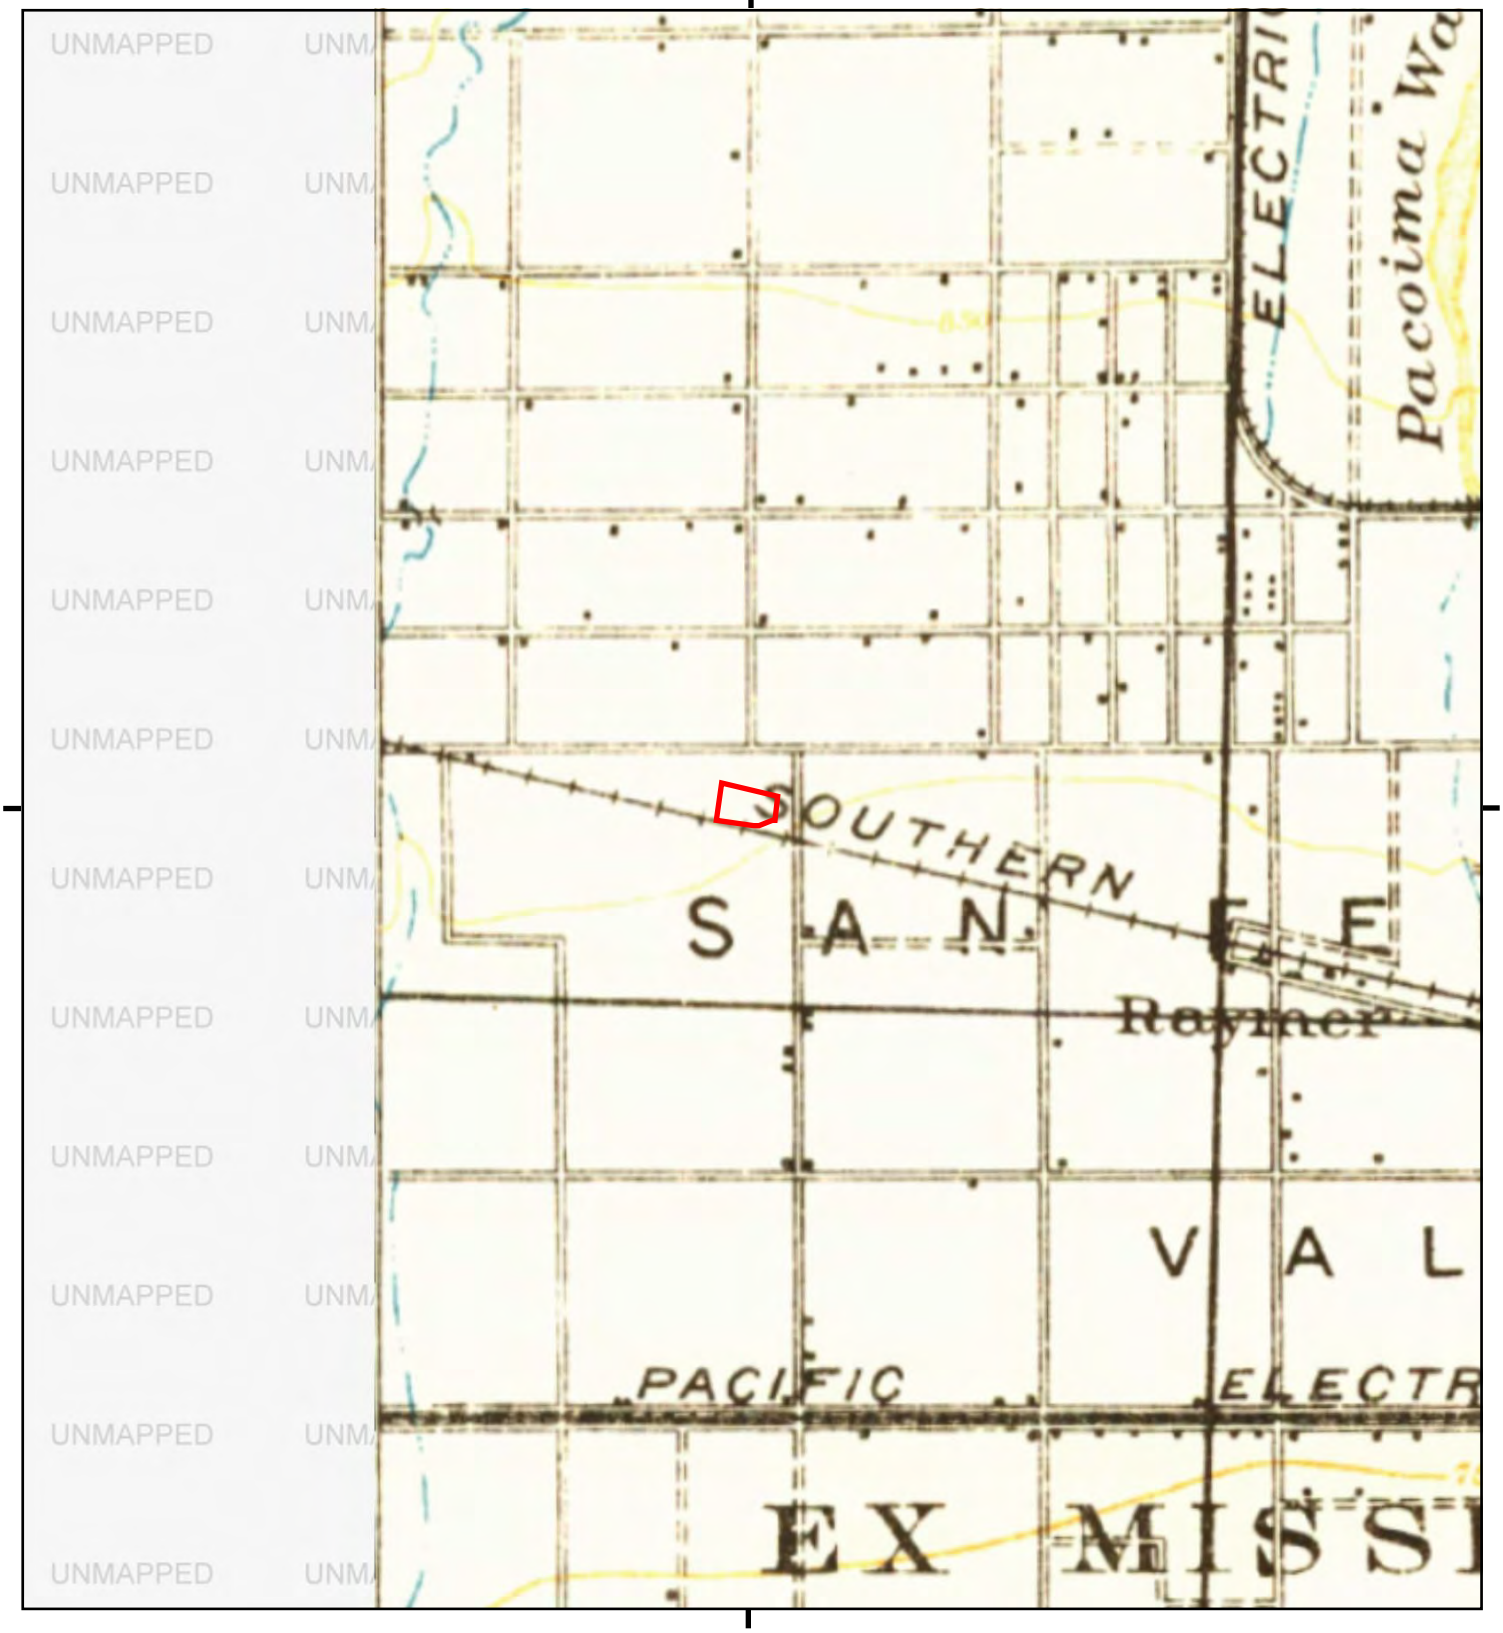

This report includes information from the following map sheet(s).

0 Miles 0.25 0.5 1 1.5

NW N NE
W E
SW S SE

TP, SANTA MONICA, 1920, 15-minute

SITE NAME: Commercial Industrial Property
ADDRESS: 16201 Raymer Street
Van Nuys, CA 91406
CLIENT: NV5

N

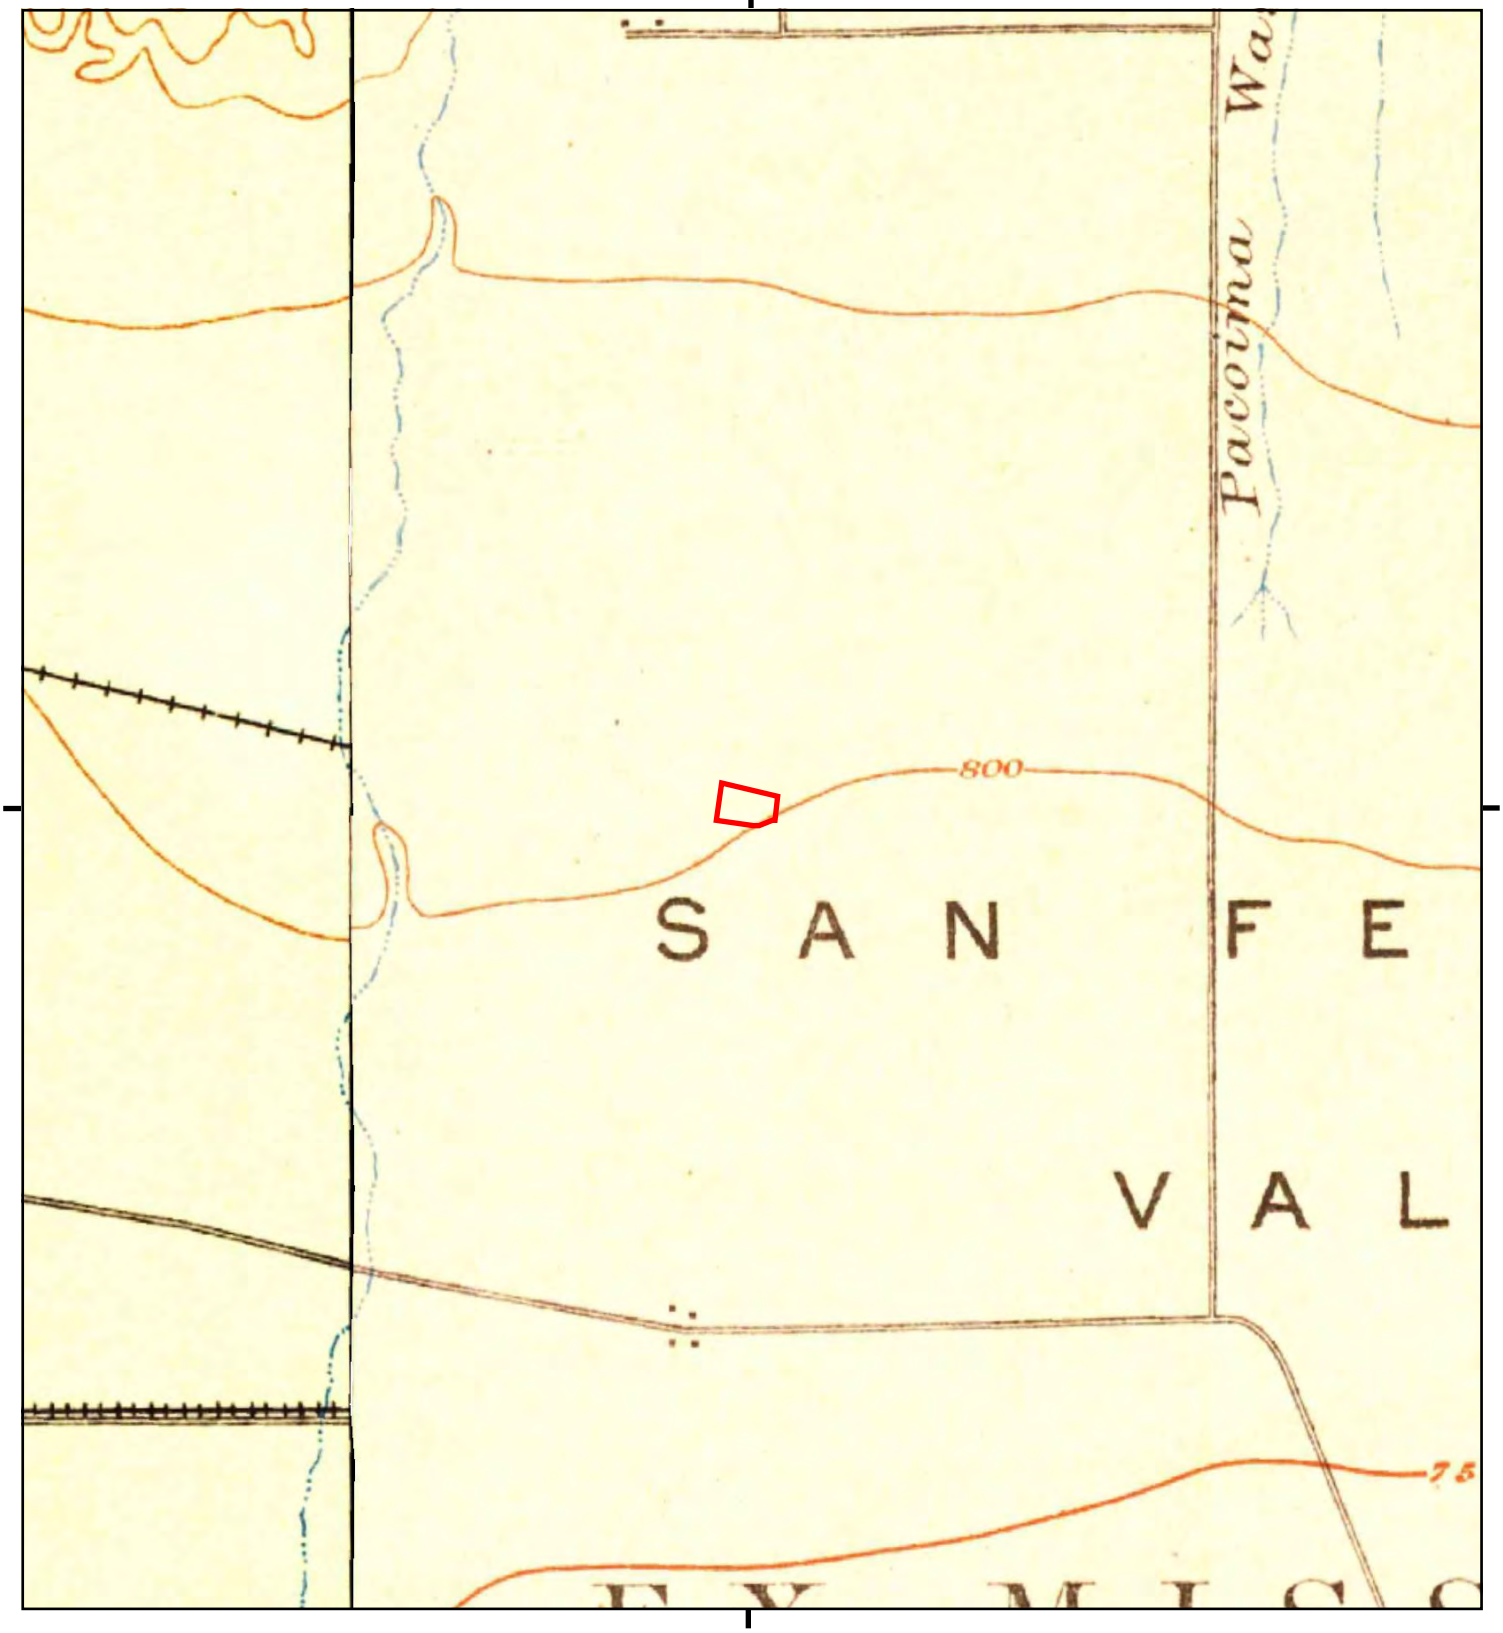

This report includes information from the following map sheet(s).

0 Miles 0.25 0.5 1 1.5

NW N NE
W E
SW S SE

TP, Santa Monica, 1902, 15-minute
SW, Calabasas, 1903, 15-minute

SITE NAME: Commercial Industrial Property
ADDRESS: 16201 Raymer Street
Van Nuys, CA 91406
CLIENT: NV5

N

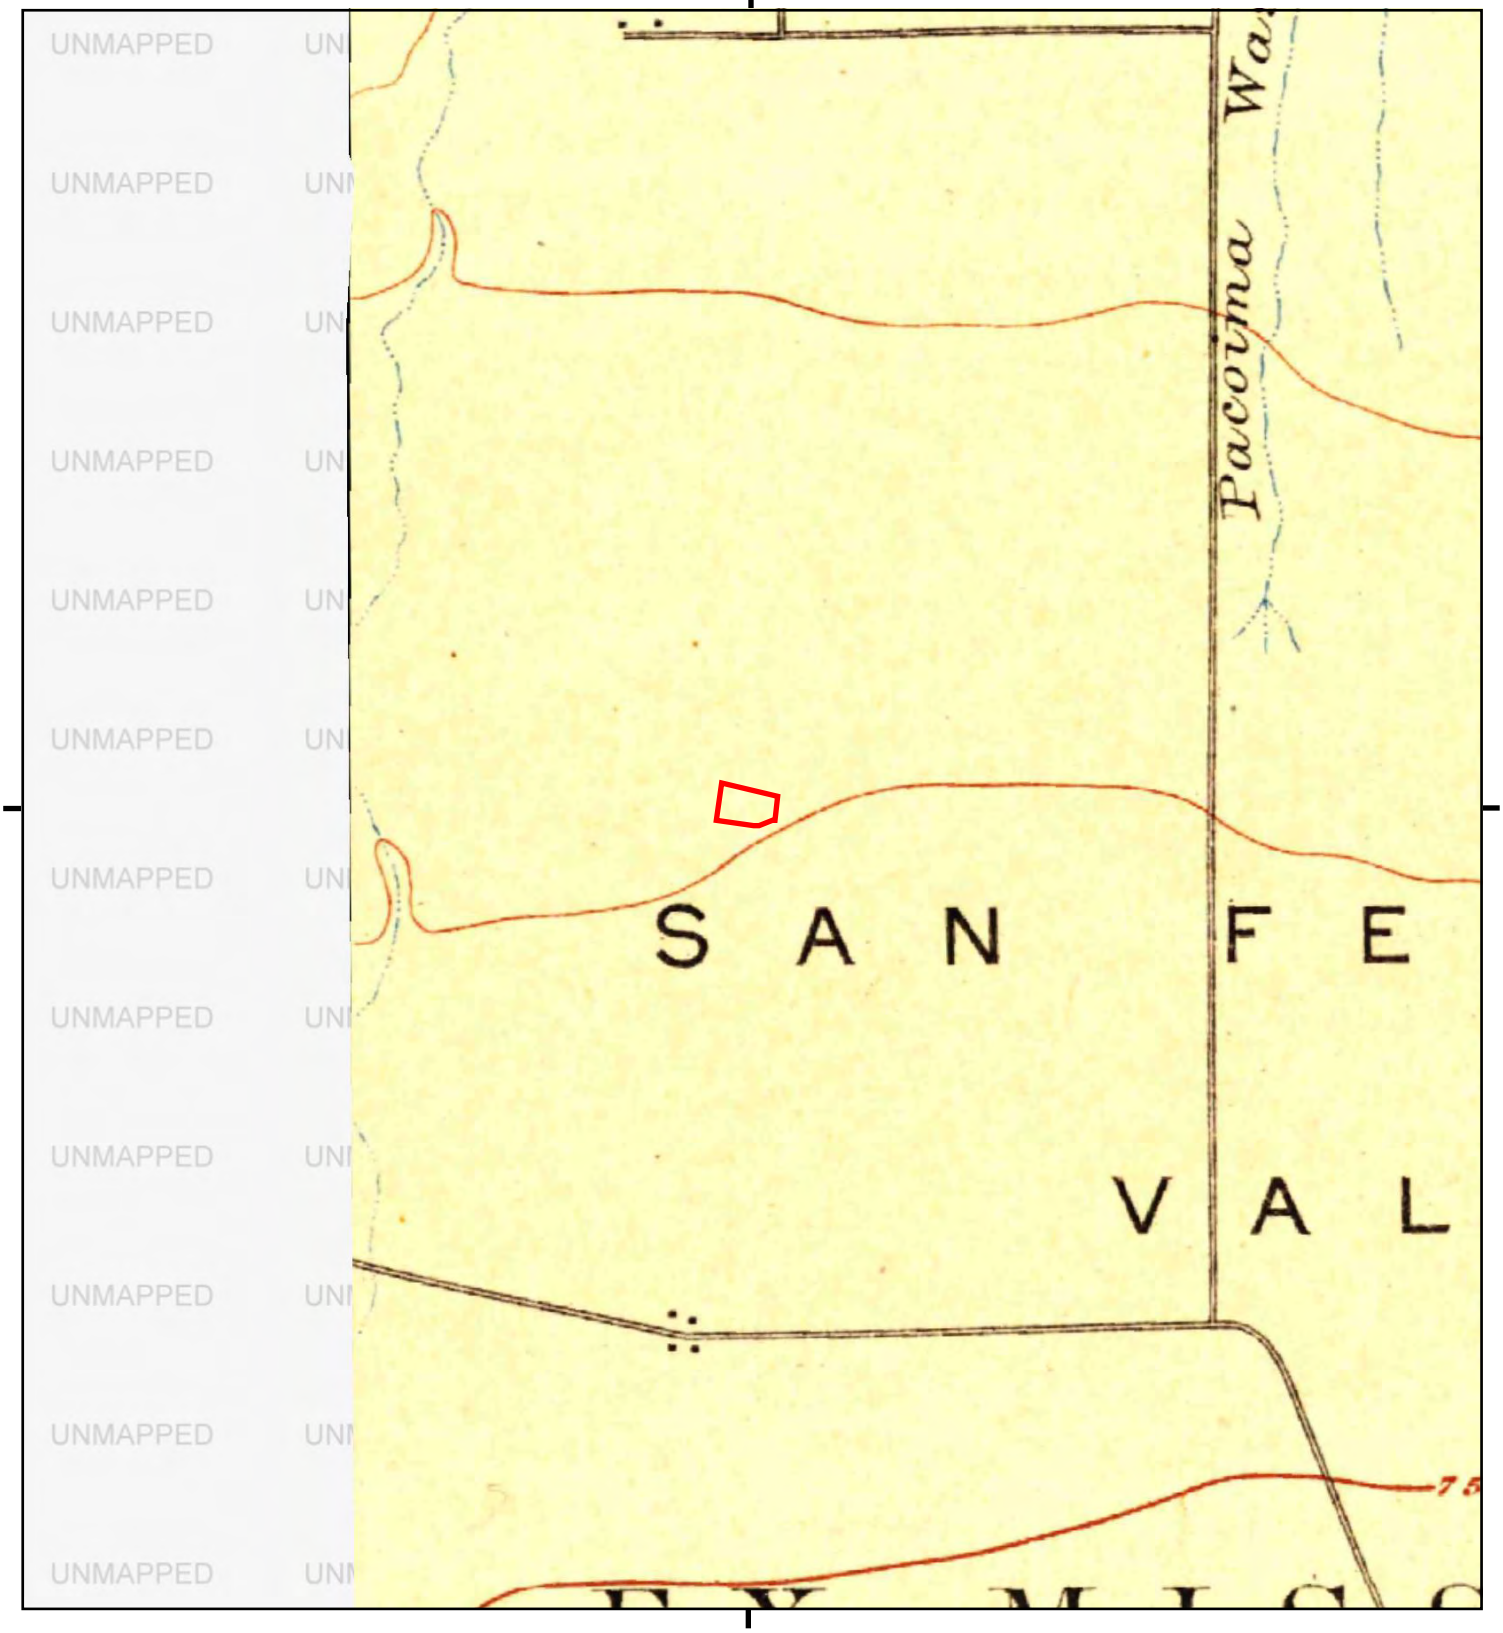

This report includes information from the following map sheet(s).

0 Miles 0.25 0.5 1 1.5

NW N NE
W E
SW S SE

TP, Los Angeles, 1900, 15-minute

SITE NAME: Commercial Industrial Property
ADDRESS: 16201 Raymer Street
Van Nuys, CA 91406
CLIENT: NV5

N

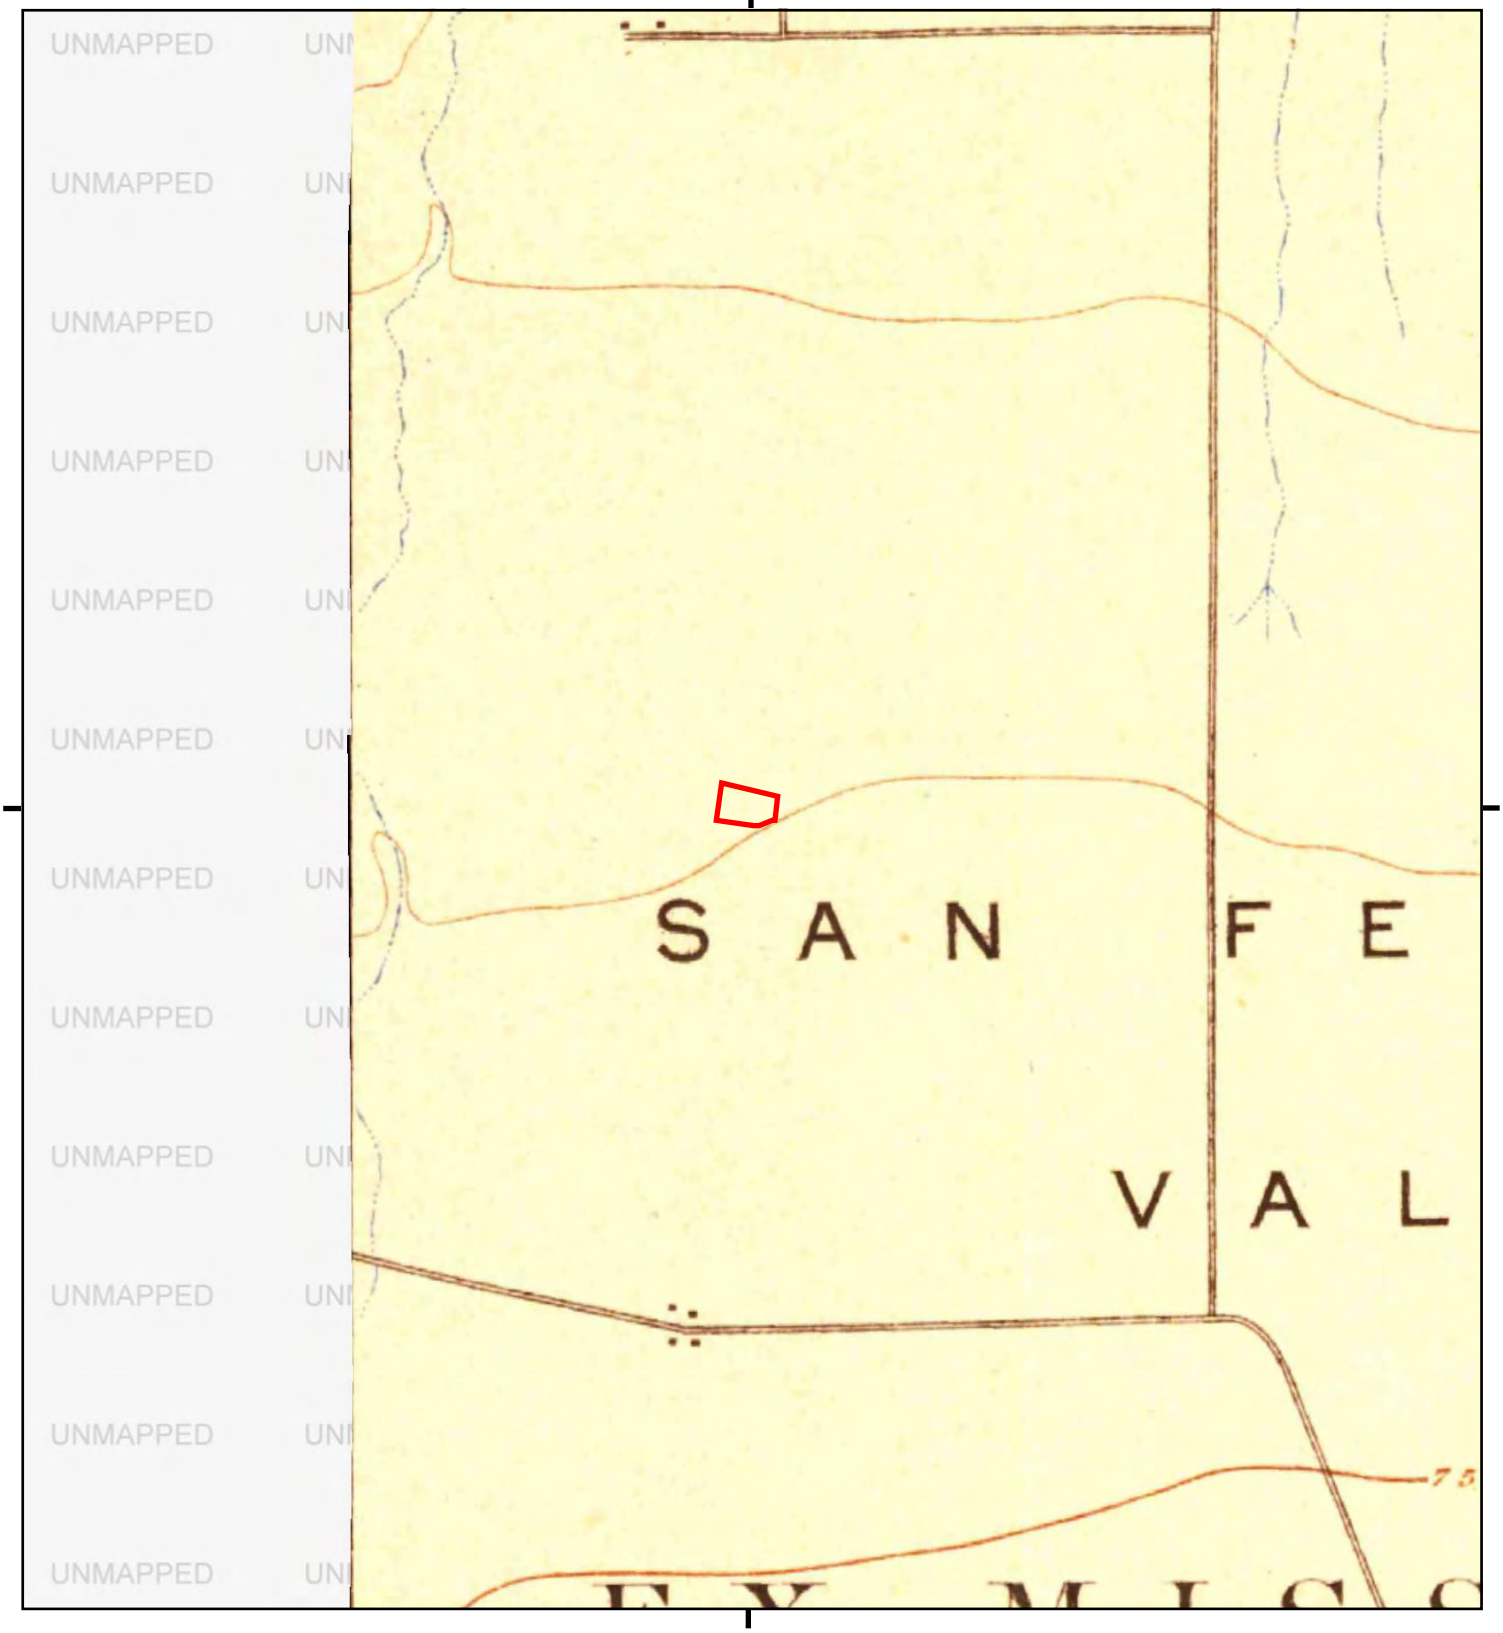

This report includes information from the following map sheet(s).

0 Miles 0.25 0.5 1 1.5

NW N NE
W E
SW S SE

TP, Santa Monica, 1898, 15-minute

SITE NAME: Commercial Industrial Property
ADDRESS: 16201 Raymer Street
Van Nuys, CA 91406
CLIENT: NV5

N

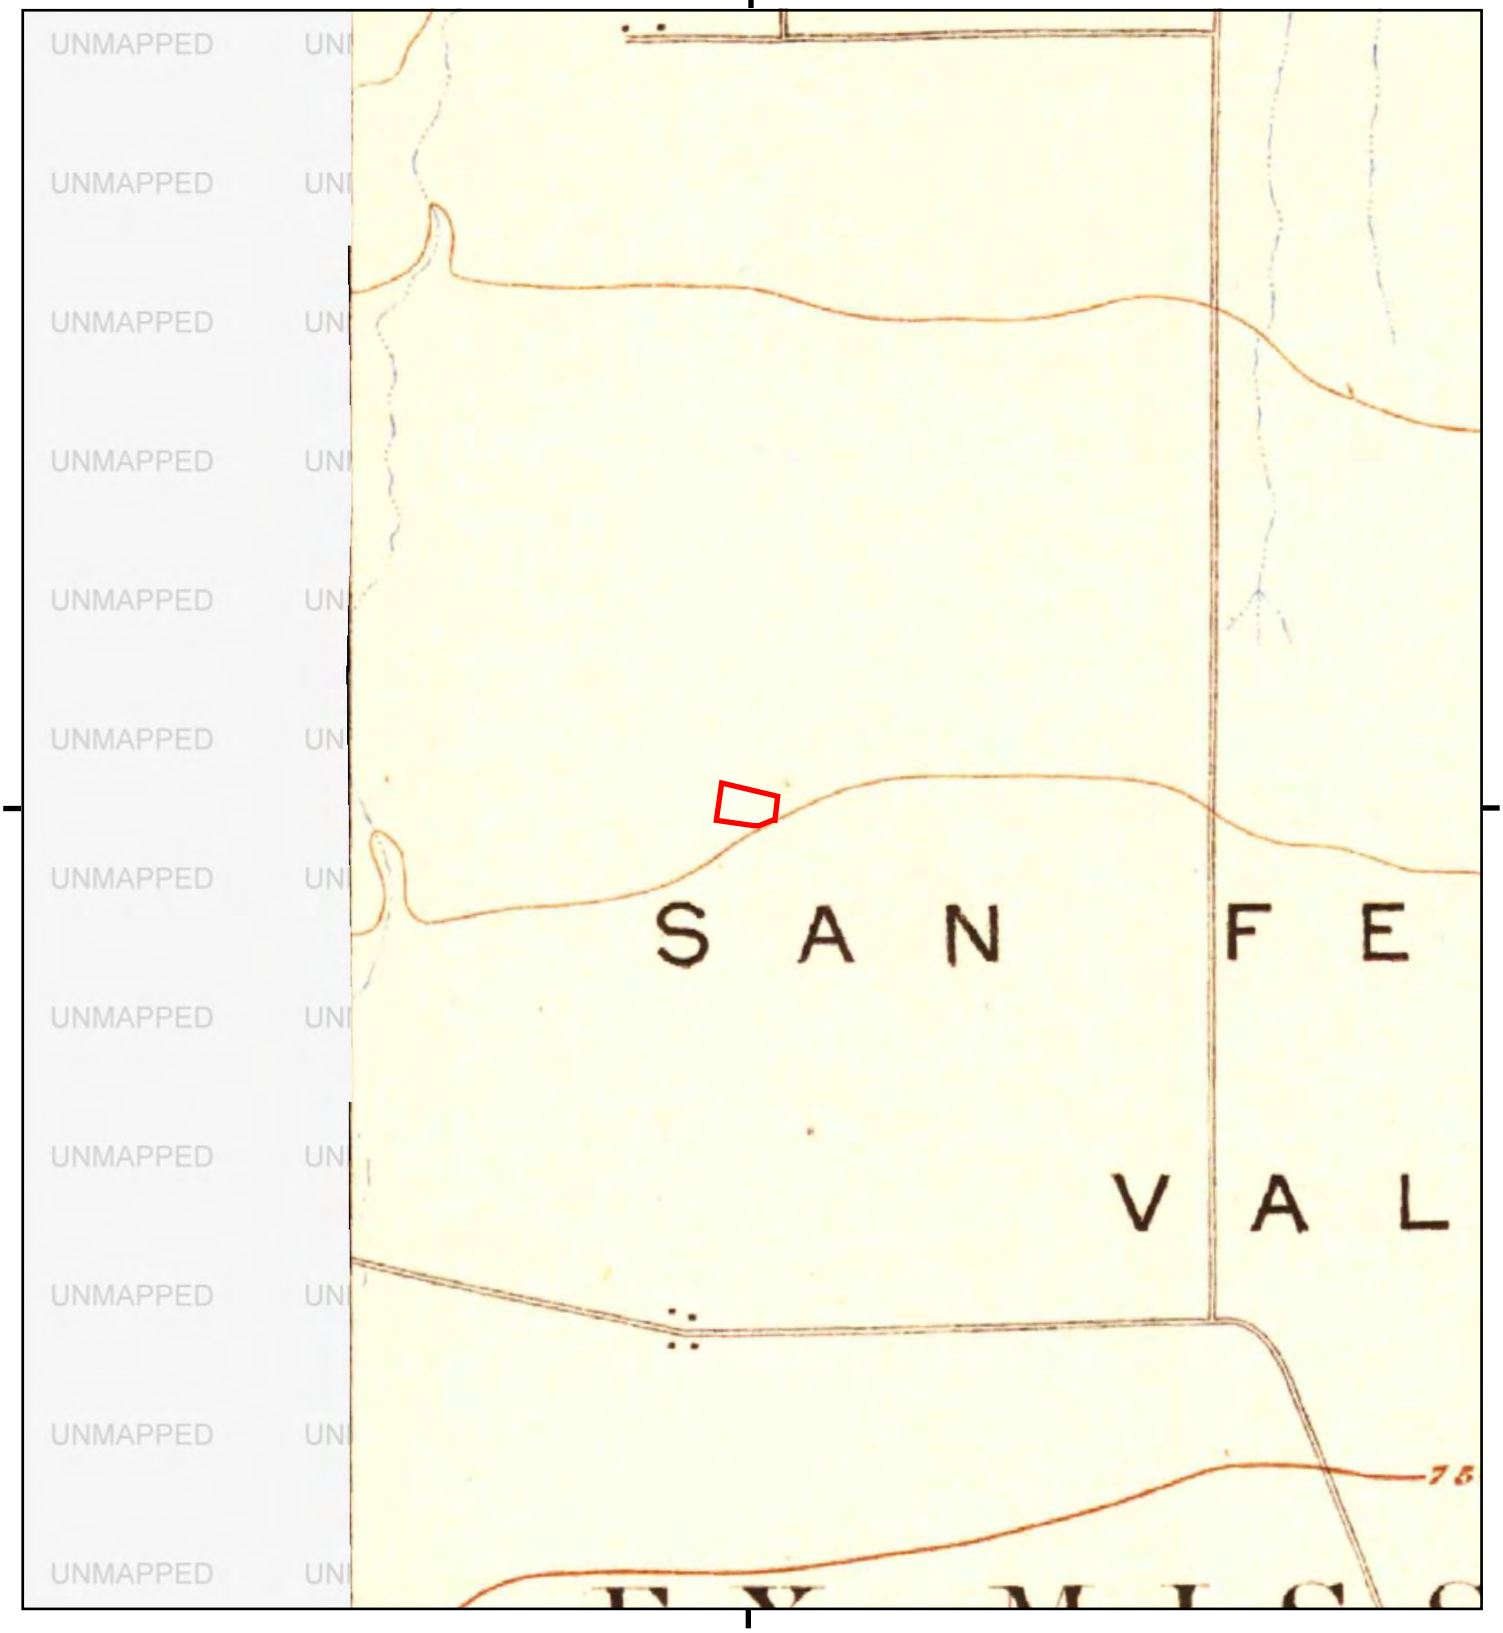

This report includes information from the following map sheet(s).

0 Miles 0.25 0.5 1 1.5

NW N NE
W E
SW S SE

TP, Santa Monica, 1896, 15-minute

SITE NAME: Commercial Industrial Property
ADDRESS: 16201 Raymer Street
Van Nuys, CA 91406
CLIENT: NV5

N

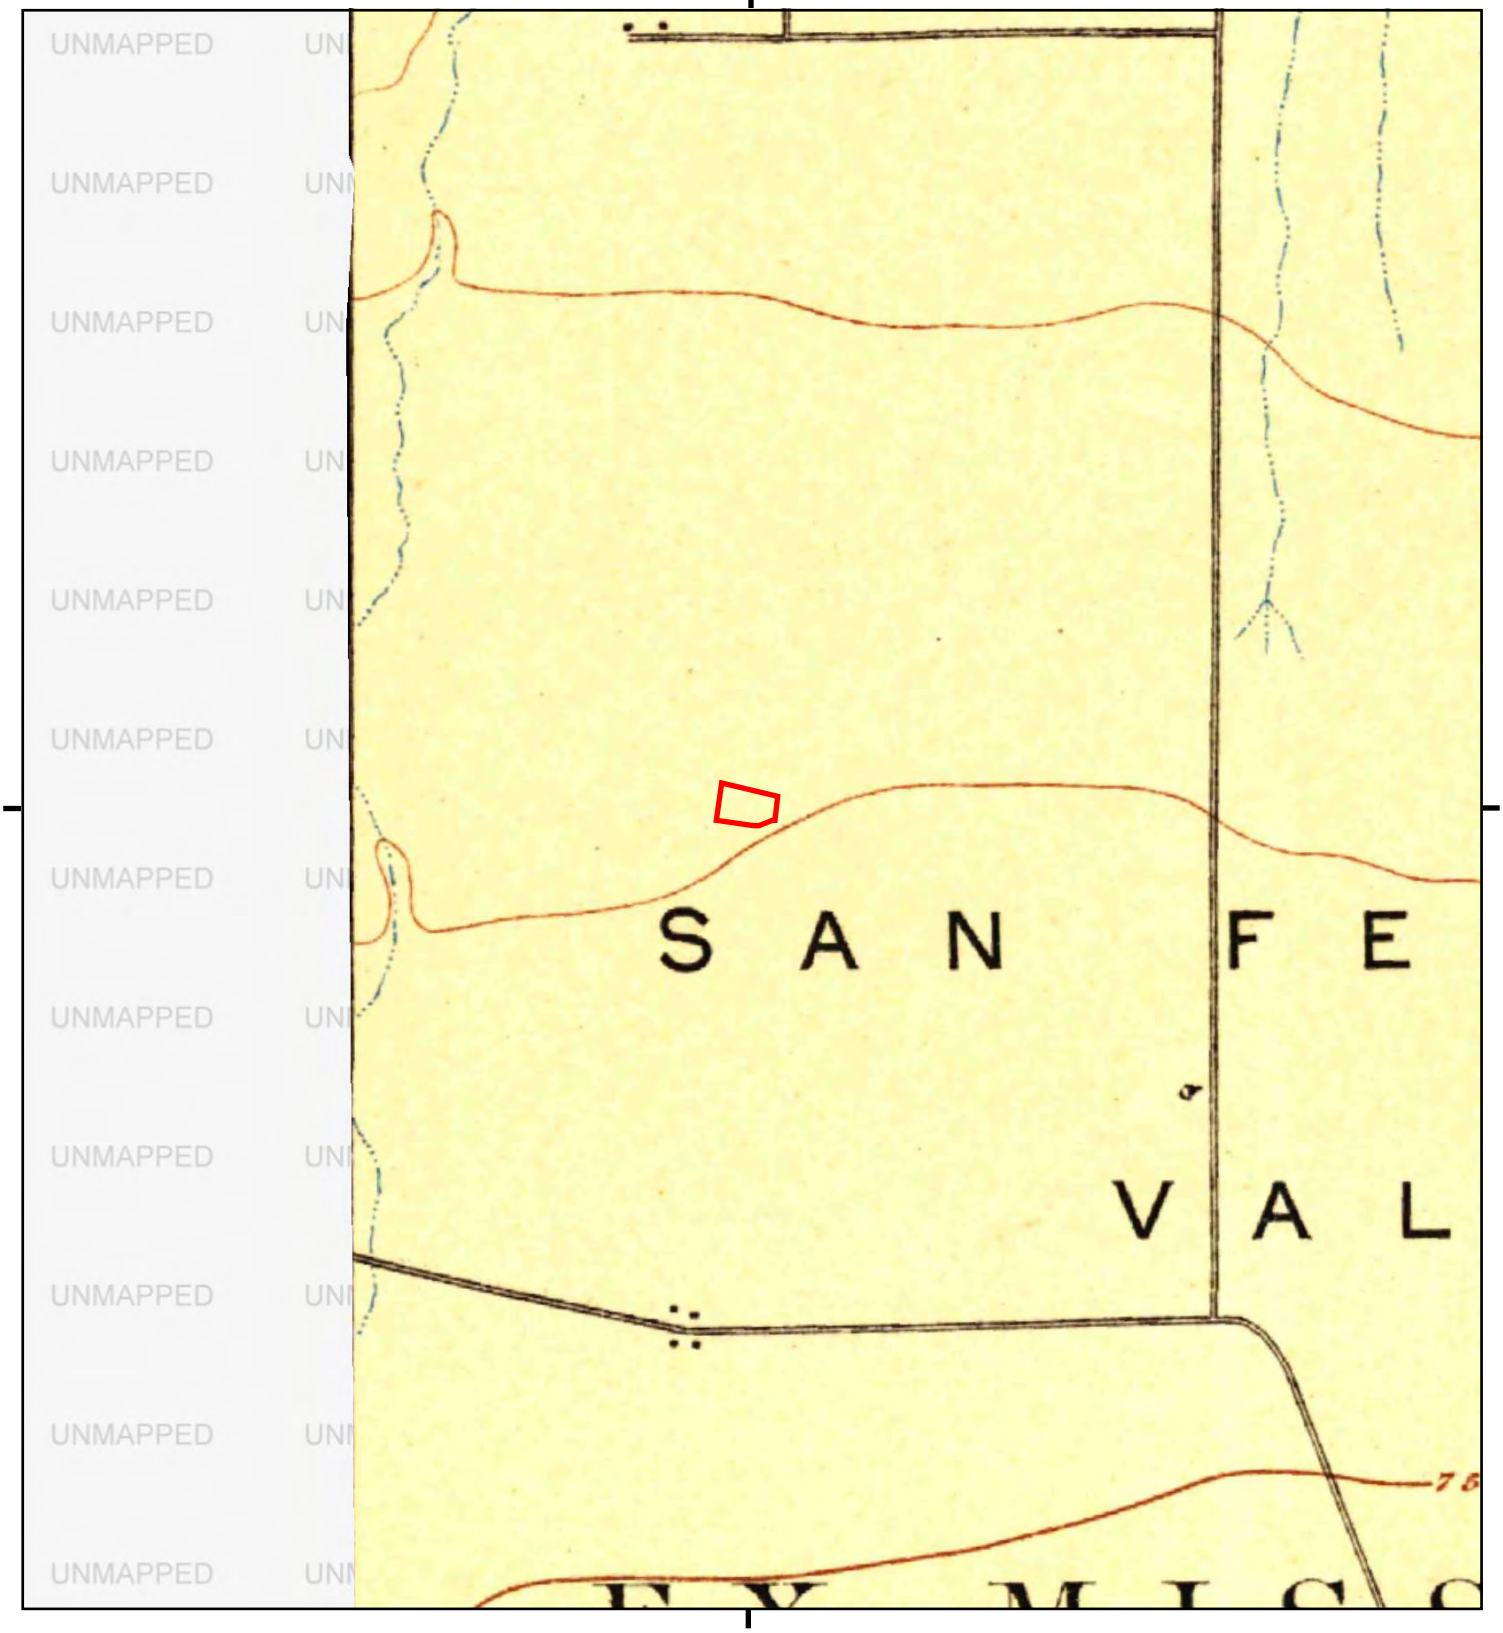

This report includes information from the following map sheet(s).

0 Miles 0.25 0.5 1 1.5

NW N NE
W E
SW S SE

TP, Los Angeles, 1894, 15-minute

SITE NAME: Commercial Industrial Property
ADDRESS: 16201 Raymer Street
Van Nuys, CA 91406
CLIENT: NV5

N

Appendix F

Interview Documentation

PHASE I ESA USER QUESTIONNAIRE

ASTM E-1527 provides Landowner Liability Protections to purchasers of commercial property if All Appropriate Inquiry (AAI) is completed during property acquisition. The answers to the questions below provide information to the Environmental Professional to assist the User of the referenced Phase I ESA to comply with the User Responsibilities of AAI.

Property Description			
Property Address:	16201 Raymer Street Van Nuys, CA 91406		
Current Occupant:	Pacific Bell		
Current Owner:	LRF2 Van Nuys Industrial Portfolio LLC	Phone:	
Site Contact:		Phone:	
Potable Water Provider:	LADWP		
Electricity Provider:	LADWP		
Natural Gas Provider:	Southern California Gas		
Sanitary Sewer Provider:	LADWP		
Solid Waste Disposal Provider:			
Hazardous Waste Disposal:			
Reason for Performing ESA			

Are you aware of any environmental liens that have been filed or recorded under Federal State, local or tribal law? If yes provide details.
□ Yes ☒ No

Are you aware of any activity or land use limitations (AULs), engineering controls or land use limitations that have been filed or recorded under Federal, State, Local or Tribal Law? If yes, provide details.
□ Yes ☒ No

Do you have any specialized knowledge of the property or experience related to the Subject Property or nearby properties so that you would have knowledge of chemicals or processes used at the property? If yes, provide details.
□ Yes ☒ No

Is the acquisition price differing from the fair market value of the property?
□ Yes ☒ No
If there is a difference, have you considered a lower price is due to contamination known or believed to be present at the property? Please provide details.
□ Yes ☒ No

Phase I ESA User Questionnaire - Continued

As the user of this ESA, based on your knowledge and experience with the property, are there any obvious indications of the presence or likely presence of contamination at the property? If yes, provide details.
□ Yes ☒ No

Are you aware of any information that would help the environmental professional identify conditions indicative of releases or potential releases, including past uses of the property, uses of chemicals at the property, or environmental cleanups that have taken place at the property? If yes, provide details.
□ Yes ☒ No

Do you know of any pending, past or threatened litigation or administrative proceedings related to hazardous substances or petroleum products on, in or from the property or any notices regarding possible violations of environmental laws or possible liability related to hazardous substances or petroleum products? If yes, provide details.
□ Yes ☒ No

Are there any chemical storage areas or hazardous material storage areas located at the Subject Property?
If yes, provide details. There are services to automobile onsite. The hazardous is related to car batteries, oil and other car related parts.
☒ Yes □ No

Are there any current or historical Aboveground Storage Tanks or Underground Storage Tanks? If yes, provide details.
□ Yes ☒ No

Are there any current or historical wastewater treatment systems, clarifier/interceptor systems, or grease trap systems associated with the Subject Property? If yes, provide details.
□ Yes ☒ No

Phase I ESA User Questionnaire - Continued

Are you aware of the existence or location of the following documents related to the Subject Property, and if yes, can copies be made available for review by the Environmental Professional?

☒ Previous Environmental Site Assessment reports or Investigation reports
□ Environmental Permits
□ Registrations for underground storage tanks (USTs)
□ Spill Prevention Containment and Contingency Plans (SPCC)
□ Stormwater Pollution Prevention Plans (SWPPP)
□ Risk Assessments
□ Hydrogeologic Reports related to the property or surrounding area
□ Notices of Violation from governmental agencies regarding past or current violations of environmental laws or related to environmental liens encumbering the property
☒ Hazardous waste manifests or generation reports
□ Recorded land and activity use limitations
□ Geotechnical Studies

Jaime Talmi	Unire Real Estate, Property Manager
(Name- Authorized User Representative)	(Company/Title)
Jaime Talmi	10/13/23
(Signature)	(Date)

PHASE I ESA USER QUESTIONNAIRE

ASTM E-1527 provides Landowner Liability Protections to purchasers of commercial property if All Appropriate Inquiry (AAI) is completed during property acquisition. The answers to the questions below provide information to the Environmental Professional to assist the User of the referenced Phase I ESA to comply with the User Responsibilities of AAI.

Property Description			
Property Address:	16251 Raymer Street Van Nuys, CA 91406		
Current Occupant:	Pacific Bell		
Current Owner:	LRF2 Van Nuys Industrial Portfolio LLC	Phone:	
Site Contact:		Phone:	
Potable Water Provider:	LADWP		
Electricity Provider:	LADWP		
Natural Gas Provider:	Southern California Gas		
Sanitary Sewer Provider:	LADWP		
Solid Waste Disposal Provider:			
Hazardous Waste Disposal:			
Reason for Performing ESA			

Are you aware of any environmental liens that have been filed or recorded under Federal State, local or tribal law? If yes provide details.
□ Yes ☒ No

Are you aware of any activity or land use limitations (AULs), engineering controls or land use limitations that have been filed or recorded under Federal, State, Local or Tribal Law? If yes, provide details.
□ Yes ☒ No

Do you have any specialized knowledge of the property or experience related to the Subject Property or nearby properties so that you would have knowledge of chemicals or processes used at the property? If yes, provide details.
□ Yes ☒ No

Is the acquisition price differing from the fair market value of the property?
□ Yes ☒ No
If there is a difference, have you considered a lower price is due to contamination known or believed to be present at the property? Please provide details.
□ Yes ☒ No

Phase I ESA User Questionnaire - Continued

As the user of this ESA, based on your knowledge and experience with the property, are there any obvious indications of the presence or likely presence of contamination at the property? If yes, provide details.
□ Yes ☒ No

Are you aware of any information that would help the environmental professional identify conditions indicative of releases or potential releases, including past uses of the property, uses of chemicals at the property, or environmental cleanups that have taken place at the property? If yes, provide details.
□ Yes ☒ No

Do you know of any pending, past or threatened litigation or administrative proceedings related to hazardous substances or petroleum products on, in or from the property or any notices regarding possible violations of environmental laws or possible liability related to hazardous substances or petroleum products? If yes, provide details.
□ Yes ☒ No

Are there any chemical storage areas or hazardous material storage areas located at the Subject Property?
If yes, provide details. There are services to automobile onsite. The hazardous is related to car batteries, oil and other car related parts.
☒ Yes □ No

Are there any current or historical Aboveground Storage Tanks or Underground Storage Tanks? If yes, provide details.
□ Yes ☒ No

Are there any current or historical wastewater treatment systems, clarifier/interceptor systems, or grease trap systems associated with the Subject Property? If yes, provide details.
□ Yes ☒ No

Phase I ESA User Questionnaire - Continued

Are you aware of the existence or location of the following documents related to the Subject Property, and if yes, can copies be made available for review by the Environmental Professional?

☒ Previous Environmental Site Assessment reports or Investigation reports
□ Environmental Permits
□ Registrations for underground storage tanks (USTs)
□ Spill Prevention Containment and Contingency Plans (SPCC)
□ Stormwater Pollution Prevention Plans (SWPPP)
□ Risk Assessments
□ Hydrogeologic Reports related to the property or surrounding area
□ Notices of Violation from governmental agencies regarding past or current violations of environmental laws or related to environmental liens encumbering the property
☒ Hazardous waste manifests or generation reports
□ Recorded land and activity use limitations
□ Geotechnical Studies

Jaime Talmi	Unire Real Estate, Property Manager
(Name- Authorized User Representative)	(Company/Title)
Jaime Talmi	10/13/2023
(Signature)	(Date)

PHASE I ENVIRONMENTAL SITE ASSESSMENT

Multiple Properties
16140-16320 Raymer Street
8085 Woodley Avenue
Van Nuys, California 91406

Prepared for:

RN Daily Van Nuys, LLC
601 South Figueroa Street Suite 3300
Los Angeles, California 90017

Prepared by:

Hazard Management Consulting, Inc.
211 W. Avenida Cordoba, Suite 200
San Clemente, CA 92672
(949) 361-3902

December 2, 2021

TABLE OF CONTENTS

EXECUTIVE SUMMARY IV

1. INTRODUCTION 1

1.1. Objective 1

1.2. Scope Of Services, Methodology and Limitations 2

2. SITE DESCRIPTION 3

2.1. Site Setting 3

2.2. Regional Geology and Hydrogeology 3

3. USER PROVIDED INFORMATION 4

3.1. Title Records 4

3.2. Owner Knowledge 4

3.3. Site Occupant Knowledge 4

3.4. Environmental Liens or Activity and Use Limitations 4

4. SITE USE AND HISTORY 4

4.1. Aerial Photograph Review 4

4.2. Topographic Maps 5

4.3. Sanborn Maps 5

4.4. EDR City Directory Review 6

4.5. City of Los Angeles 6

4.6. Summary 6

5. PRIOR INVESTIGATIONS 7

6. SITE RECONNAISSANCE 7

6.1. Site Vicinity 9

7. REGULATORY AGENCY DATABASE RESEARCH 10

7.1. Database Records Concerning the Target Property 10

7.2. Database Records Concerning the Site Vicinity 12

***7.3.* Orphan Sites 14**

7.4. Summary of Off Site Issues 14

7.5. Tribal Records 15

7.6. Oil and Gas Wells 15

7.7. State of California 15

7.8. County of Los Angeles 15

8. VAPOR INTRUSION, ASBESTOS AND OTHER MATERIALS 15

8.1. Vapor Intrusion 15

8.2. Asbestos 15

8.3. Radon 16

8.4. Mold 16

9. SUMMARY OF FINDINGS 16

10. DATA GAPS 18

11. CONCLUSIONS 19

12. QUALIFICATIONS 20

13. REFERENCES 21

TABLE

EDR Radius Review

FIGURES

Figure 1 Site Location Map
Figure 2 Site and Site Vicinity Map

APPENDICES

A – Site Photographs
B – EDR Historical Reports
C – Supporting Documents

Executive Summary

Hazard Management Consulting, Inc. (HMC) is pleased to submit this Environmental Site Assessment (ESA) for the property referenced above in the City of Los Angeles, Community of Van Nuys, California (Site) (Figures 1 & 2). This ESA was prepared to evaluate the Site for potential Recognized Environmental Conditions (RECs) that may be present and was conducted as part of your due diligence for a future Site transaction. It is our understanding that the plans for the Site call for continued use of the Site for industrial and commercial purposes. The Site is located on the north and south sides of Raymer Street and comprises approximately 10.5 acres. The Site is relatively flat with an elevation of approximately 797 feet above mean sea level (msl) and a slight slope to the east/southeast.

The Site was historically undeveloped vacant land from at least 1894. The Site was developed with existing structures from 1961 to 1973. The Site at 16141 / 16140 Raymer Street was developed in 1943. The Site was occupied by miscellaneous industrial and commercial businesses since construction.

The Site is currently occupied by the following:

Wholesale Investment Inc. Auto Auction, 16161 Raymer Street & 8085 Woodley Avenue: This tenant is involved with automobile sales in auctions.

AT&T, 16201 and 16251 Mayer Street: There are four permanent structures present at this facility and is used for offices, automobile storage and automobile service / repair garages.

16141 & 16140 Raymer Street: There are no permanent structures at this parcel. The northern portion of this property is occupied for storage of tow trailers that will be used to dispatch to disaster areas in emergency situations. The southern portion of this property is occupied by KAG West for truck parking.

16300 & 16310 Raymer Street: The eastern portion of this building is occupied by Smith Pipe & Supply which is involved in storage and distribution of landscaping-related items (i.e., soil, pipes, fittings, fertilizers).The western portion of this building is occupied by Cardinal Health which is a retail online pharmacy.

16320 Raymer Street: Two buildings are present at this location that are occupied by 94th Aero Squadron Restaurant. At the present, the restaurant is not operational due to issues associated with the Covid 19 pandemic.

The Site is located within the City of Los Angeles, Community of Van Nuys and is in an area zoned for Light Manufacturing (M2-1):

- on the north by railroad spur tracks beyond which is Biagi Brothers (8201 Woodley Avenue) ;
- on the east by Boeing (8045 Woodley Avenue) and Woodley Avenue beyond which are industrial businesses;
- on the south by Daily Drive beyond which are industrial businesses generally associated with aviation support (16216-16300 Daily Drive); and ,
- on the west by Van Nuys Airport.

Key findings of this Phase I ESA are as follows:

- The Site was historically undeveloped vacant land from at least 1894. The Site was developed with existing structures from 1961 to 1973. The Site at 16141 / 16140 Raymer Street was developed in 1943. The Site was occupied by miscellaneous industrial and commercial businesses since construction;

- The Site is currently occupied by the following:

  Wholesale Investment Inc. Auto Auction, 16161 Raymer Street & 8085 Woodley Avenue
  This tenant is involved with automobile sales in auctions. The business consists of administrative office functions, automobile body work, painting operations (spray paint booth), and minor automobile repair & services. The eastern parcel at 8085 Woodley Avenue is used as an asphalt-paved parking area for automobile sales. Hazardous substances such as acetone, engine oil, anti-freeze and paint is utilized and generated at this facility. Aboveground hydraulic lifts are used at this tenant space. No significant staining was observed. A historical UST is reported at the eastern parcel. The location, capacity and content were not reported.

  AT&T, 16201 and 16251 Mayer Street

  There are four permanent structures present at this facility. The eastern building houses offices and automobile service / repair garages. A three-stage clarifier is located inside a garage at this building that was reported to have been there for at least three decades. In addition, 55-gallon drums, ASTs containing used oil, engine oil, hydraulic oil, and other

fresh and used automobile fluids are used, stored and generated at the eastern building. Two below ground hydraulic lifts and a few aboveground hydraulic lifts are present at this location. A 12,000-gallon fuel oil UST that was installed in 1979 was formerly present on the west side of the eastern building. The UST was reported to have been removed from the Site.

A fairly large storage/office building is present on the west side of this property. Various automobiles and vans were observed to be stored inside this building. In addition, two other permanent storage buildings are present.

16141 & 16140 Raymer Street

This property is located south of the Raymer Street and is referred by both addresses. There are no permanent structures at this parcel. The northern portion of this property is occupied for storage of tow trailers that will be used to dispatch to disaster areas in emergency situations.

The southern portion of this property is occupied by KAG West for truck parking. A mobile office is situated in this location.

16300 & 16310 Raymer Street

The eastern portion of this building is occupied by Smith Pipe & Supply which is involved in storage and distribution of landscaping-related items (i.e., soil, pipes, fittings, fertilizers).

The western portion of this building is occupied by Cardinal Health which is a retail online pharmacy.

16320 Raymer Street

Two buildings are present at this location that are occupied by 94th Aero Squadron Restaurant. At the present, the restaurant is not operational due to issues associated with pandemic. This restaurant is located immediately east of the Van Nuys Airport and has been here over at least four decades;

- There is an onsite three-stage clarifier at the AT&T facility at 16201 Raymer Street that was reported to have been in use over three decades. The clarifier is connected to automobile service / repair areas and the content is pumped out by a licensed contractor on an as-needed bases. Clarifiers tend to have releases that impact the underlying soil. Based on the reported duration of use, it is likely that the subsurface beneath this feature may have been impacted. As such the clarifier constitutes an REC;

- A former 12,000-gallon vehicle fuel UST was formerly present to the west of the AT&T's eastern building. This UST was installed in 1979 and was reportedly removed from the Site though no closure documentation has been obtained This UST is listed with an inactive status with the LAFD. HMC, has submitted an online request for records to LAFD and to date, the requested information has not been received. The Site address is not listed in the Geotracker database as a leaking UST;

- A former UST was reported to be present at 8085 Woodley Avenue parcel. Information pertaining to the capacity and content was not provided. The UST's status is listed as "Historical." HMC, has submitted an online request for records to LAFD and to date, the requested information has not been received. The Site address is not listed in Geotracker database;

- A former 10,000-gallon diesel UST was present at the 16140 / 16141 Raymer Street property. The UST's status is reported as inactive. HMC, has submitted an online request for records to LAFD. To date, the requested information has not been received. The Site address is not listed in Geotracker database; and,

- The Site is located in an area that has had been historically in industrial use. There were numerous facilities in the Site vicinity that used and generated state- and federal-regulated wastes; and have utilized environmental features including USTs and clarifiers, that may have impacted the Site. These industrial businesses included aviation-related supporting businesses in the immediate vicinity; historical aviation manufacturing & maintenance businesses; and other industrial facilities in the Site vicinity. It has been our experience working in the area that there are multiple soil gas plumes from multiple the historic manufacturing that was conducted in the area. There is a moderate likelihood of impact to the Site from off-site operations which would constitute an REC.

Conclusions

HMC conducted a Phase I ESA for the Site in accordance with the ASTM E1527-13 guidelines.

- There were RECs found as part of this assessment that included the historic manufacturing operations including former USTs, belowground hydraulic lifts and the existing clarifier at the Site;

- The presence of multiple soil gas plumes containing VOCs could pose a potential vapor intrusion condition and constitutes an REC for the Site;

- There were no CRECs or HRECs found as part of this assessment; and,

- While not an REC per ASTM definition, based on the construction date, it is likely that asbestos containing materials are present at the Site buildings.

PHASE I ENVIRONMENTAL SITE ASSESSMENT
16140-16320 Raymer Street and 8085 Woodley Avenue
Van Nuys , California

1. INTRODUCTION

Hazard Management Consulting, Inc. (HMC) is pleased to submit this Environmental Site Assessment (ESA) for the property referenced above in the City of Los Angeles, Community of Van Nuys, California (Site) (Figures 1 & 2). This ESA was prepared to evaluate the Site for potential Recognized Environmental Conditions (RECs) that may be present and was conducted as part of your due diligence for a future Site transaction. It is our understanding that the plans for the Site call for continued use of the Site for industrial and commercial purposes. The Site is located on the north and south sides of Raymer Street and comprises approximately 10.5 acres. The Site is relatively flat with an elevation of approximately 797 feet above mean sea level (msl) and a slight slope to the east/southeast.

1.1. Objective

In accordance with the ASTM E 1527-13 Standard Practice for Environmental Site Assessments, the objective of the ESA is to assess, to the extent feasible under the standard, the likelihood that Recognized Environmental Conditions (RECs), as defined by ASTM, are present at the Site.

A Recognized Environmental Condition "means the presence or likely presence of any hazardous substances or petroleum products on a property under conditions that indicate an existing release, a past release, or a material threat of a release of any hazardous substances or petroleum products into structures on the property or into the ground, groundwater, or surface water of the property. The term is not intended to include *de minimis* conditions that generally do not present a material risk of harm to public health or the environment and that generally would not be the subject of an enforcement action if brought to the attention of appropriate governmental agencies" (ASTM Standard Practice E1527-13). Performance of a Phase I ESA is intended to reduce, but not eliminate, uncertainty regarding the potential for Recognized Environmental Conditions in connection with a property, within reasonable limits of time and cost.

All Appropriate Inquires (AAI) as defined in the Final Rule (40 CFR, Part 312), must be conducted by persons seeking the landowner liability protections under the Comprehensive Environmental Response, Compensation, and Liability Act (CERCLA) prior to acquiring a property or seeking or receiving federal brownfields grants under the authorities of CERCLA. The purpose of AAI, as

defined in the AAI Final Rule, is to identify releases and threatened releases of hazardous substances, which cause or threaten to cause the incurrence of response costs. The U.S. Environmental Protection Agency (EPA) has stated that ASTM Standard E-1527-13 is consistent with the Standards and Practices for AAI, and is compliant with the statutory criteria for AAI.

1.2. Scope Of Services, Methodology and Limitations

The findings of this ESA must be viewed in recognition of certain limiting conditions. The scope of work commissioned for this project does not represent an exhaustive study, but rather a reasonable inquiry, consistent with good commercial practice, in general accordance with ASTM Practice E-1527-13.

The scope of work for this ESA included the following activities:

- A site walk to document the current condition of the Site and neighboring facilities.
- Review of a regulatory database report.
- Interviews with the current Owner and purchaser of the Site.
- Review of historical references including aerial photographs, city directories, Sanborn Maps and topographic maps.
- On-line research and file review requests concerning the Site and suspect off site sources at the State of California Regional Water Quality Control Board (RWQCB) and Department of Toxic Substances Control (DTSC) websites.
- Review of prior reports prepared for the Site.
- Review of files maintained by the County of Los Angeles.
- Preparation of this report of findings.

In the course of this assessment, HMC has relied on information provided by outside parties, such as regulatory agencies, previous reports and interview sources. For the purpose of this assessment, such third-party information is assumed to be accurate unless contradictory evidence is noted, and HMC does not express or imply any warranty regarding information provided by third-party sources.

2. SITE DESCRIPTION

2.1. Site Setting

The Site is located on the north and south sides of Raymer Street and comprises approximately 10.5 acres. The Site is relatively flat with an elevation of approximately 797 feet above mean sea level (msl) and a slight slope to the east/southeast.

The Site is located within the City of Los Angeles, Community of Van Nuys and is in an area zoned for Light Manufacturing (M2-1):

- on the north by railroad spur tracks beyond which is Biagi Brothers (8201 Woodley Avenue) ;
- on the east by Boeing (8045 Woodley Avenue) and Woodley Avenue beyond which are industrial businesses;
- on the south by Daily Drive beyond which are industrial businesses generally associated with aviation support (16216-16300 Daily Drive); and ,
- on the west by Van Nuys Airport.

Los Angeles Department of Water & Power (LADWP) and Southern California Gas Company provides electric and gas services to the Site. Water and sewer services are reportedly provided by the LADWP.

2.2. Regional Geology and Hydrogeology

The Site is located in the southern portion of the San Fernando Valley, in Los Angeles County. The Site is underlain by Pleistocene to Holocene alluvial deposits. Based on the data collected during previous assessment, underlying alluvium consists primarily of interbedded layers of fine- to coarse-gained sane, silt, clayey silt, sandy silt, silt with clay, sand with silt, silt with sane, fine- to medium-grained silty sand, and fine- to coarse-grained sand with varying amounts of gravel to the total depth explored of 190 feet.

The Site is located within the San Fernando Hydrologic Subarea of the San Fernando Valley Groundwater Basin. According to information from a facility nearby east of the Site (Litton Data Systems) depth to groundwater is approximately 210 feet bgs with a flow direction to the east/southeast.

3. USER PROVIDED INFORMATION

The User of this report and Owner of the Site is RN Daily Van Nuys, LLC (RN Daily) and their investors and lenders. We were able to obtain general information about the Sites and schedule site inspections.

3.1. Title Records

Preliminary Title reports prepared by Lawyers Title dated November 12, 2021 was provided to HMC for review. According to the report, the Site was vested in RN Daily Van Nuys, LLC. No environmental-related issues pertaining to the Site was included in the report.

3.2. Owner Knowledge

We were able to interview Ms. Adelle Poliguin, Trustee for the Trust that owns the Site regarding their knowledge and information regarding the Site. Ms. Poliguin indicated that her firm has no knowledge or information regarding any environmental issues at the Site. She was unaware of any litigation, remedial actions or any Land Use Restrictions at the Site and indicated that she is not aware of any prior environmental reports.

3.3. Site Occupant Knowledge

We were not able to interview the Site occupants due to the sensitivity of the pending transaction.

3.4. Environmental Liens or Activity and Use Limitations

We are not aware of any land use restrictions regarding the Site.

4. SITE USE AND HISTORY

Past usage of the subject site was assessed through a review of historical aerial photographs, topographic maps and an EDR search of city directories and prior reports. Review of the Sanborn Map collection indicates that Sanborn Maps were not produced for the Site. We also reviewed previous environmental assessments as described in Section 5.

4.1. Aerial Photograph Review

Aerial photographs covering the Site were obtained from Environmental Data Resources, Inc. (EDR). Photographs were available from the period 1928 through 2016. Copies of the aerial photographs are included in Appendix B. A summary of the observations noted from the aerial photographs is as follows:

1928-1947 The photographs from this period shows the Site as undeveloped. The adjoining properties appeared undeveloped.

1967-1979 The photographs from this period shows the Site is developed with the existing structures; however, the restaurant buildings are not yet present. The Site at 16140 /16141 Raymer Street is also developed with industrial buildings. The Raymer Street is present to the north and south of the Site. The area to the north is undeveloped. The area to the east is undeveloped. Van Nuys Airport is present west of the Site. Industrial buildings appeared to be related to Van Nuys Airport support industries are present south of the Site.

1981-1989 The photographs from this period shows the Site is developed with the existing structures. The Site at 16140 /16141 Raymer Street is also developed with industrial buildings. Raymer Street is present to the north and south of the Site. The area to the north is developed with a large industrial building across the railroad tracks. The area to the east is undeveloped. Van Nuys Airport is present west of the Site. Industrial buildings appeared to be related to Van Nuys Airport support industries are present south of the Site.

1995-2016 The photographs from this period shows the Site is developed with the existing structures. The Site at 16140 /16141 Raymer Street is undeveloped, the former buildings are no longer present. The Raymer Street is present to the north and south of the Site. The area to the north is developed with a large industrial building across the railroad tracks. The area to the east is developed with industrial buildings. Van Nuys Airport is present west of the Site. Industrial buildings appeared to be related to Van Nuys Airport support industries are present south of the Site.

4.2. Topographic Maps

Historical topographic maps were also reviewed as part of this effort and aided in interpreting the overall site history. No specific information was obtained beyond that seen in the aerial photographs for the Site.

4.3. Sanborn Maps

Sanborn maps are maps that were created for the insurance industry to document site activities in metropolitan areas of the country and were used in underwriting. They often times contain detailed information about a site. While they were prepared for insurance underwriting and were not environmental maps per se, they often times contain information that is useful in evaluating the historical use of a Site. Sanborn Maps were not reportedly prepared for the Site.

4.4. EDR City Directory Review

EDR performed a search of the City Directory records for the Site address at approximately five-year intervals and there were only limited listings available. The City Directory listings included the following:

16140 /16141 Raymer Street
Beckwith Carbon Corporation: 1971
Stanley Paper Co., Great Western Exhibit and Display (1980-1990)

16161 Raymer Street
Caliber Auto, Cintas The Uniform, Sprinkler & Landscape (2001-2014)

16201 /26251 Raymer Street
AT&T Services, SBC CA (2004-2009)

16300 / 16310 Raymer Street
Smith Pipe & Supply (1985-2006)

16320 Raymer Street
9th Aero Squadron Restaurant (1980-2014)

8085 Woodley Avenue
No Listing

4.5. City of Los Angeles

A review of the City of Los Angeles Planning Department files indicated that the Site was zoned for Light Manufacturing (M2-1). An online review of Building Department files was conducted at the City of Los Angeles web site. The Site was developed with existing structures from 1961 to 1973 while the Site at 16141 / 16140 Raymer Street was developed in 1943. The Site was occupied by miscellaneous industrial and commercial businesses since construction.

4.6. Summary

The Site was developed with existing structures from 1961 to 1973. The Site at 16141 / 16140 Raymer Street was developed in 1943. The Site was occupied by miscellaneous industrial and commercial businesses since construction.

5. PRIOR INVESTIGATIONS

Previous Phase I Environmental Site Assessment reports were not provided to HMC for review.

6. SITE RECONNAISSANCE

Mr. Bahman Rohanizadeh of HMC conducted a Site and Site Vicinity reconnaissance on November 10, 2021 in order to identify visible evidence of RECs of concern at the Site and to assess possible conditions off Site that may impact the Site. HMC was escorted by Ms. Cathy Thompson, the Site Manager during the Site visit.

The Site is currently occupied by the following:

Wholesale Investment Inc. Auto Auction, 16161 Raymer Street & 8085 Woodley Avenue
This tenant is involved with automobile sales in auctions. The business consist of administrative office functions, automobile body work, painting operations (spray paint booth), and minor automobile repair & services. The eastern parcel at 8085 Woodley Avenue is used as an asphalt-paved parking area for automobile sales. Hazardous substances such as acetone, engine oil, anti-freeze and paint is utilized and generated at this facility. Aboveground hydraulic lifts are used at this tenant space. No significant staining was observed. A historical UST is reported at the eastern parcel. The location, capacity and content were not reported.

AT&T, 16201 and 16251 Mayer Street

There are four permanent structures present at this facility. The eastern building houses offices and automobile service / repair garages. A three-stage clarifier is located inside a garage at this building that was reported to have been there for at least three decades. In addition, 55-gallon drums, ASTs containing used oil, engine oil, hydraulic oil, and other fresh and used automobile fluids are used, stored and generated at the eastern building. A 12,000-gallon fuel oil UST that was installed in 1979 was formerly present on the west side of the eastern building. The UST was reported to have been removed from the Site.

A fairly large storage/office building is present on the west side of this property. Various automobiles and vans were observed to be stored inside this building. In addition, two other permanent storage buildings are present.

16141 & 16140 Raymer Street

This property is located south of the Raymer Street and is referred by both addresses. There are no permanent structures at this parcel. The northern portion of this property is occupied for storage of tow trailers that will be used to dispatch to disaster areas in emergency situations.

The southern portion of this property is occupied by KAG West for truck parking. A mobile office is situated in this location.

16300 & 16310 Raymer Street

The eastern portion of this building is occupied by Smith Pipe & Supply which is involved in storage and distribution of landscaping-related items (i.e., soil, pipes, fittings, fertilizers).

The western portion of this building is occupied by Cardinal Health which is a retail online pharmacy.

Both of these tenants been in this location for over two decades.

16320 Raymer Street

Two buildings are present at this location that are occupied by 94th Aero Squadron Restaurant. At the present, the restaurant is not operational due to issues associated with pandemic. This restaurant is located immediately east of the Van Nuys Airport and has been here over at least four decades.

Selected photographs illustrating the Site and nearby off-site conditions are included in Appendix A. Summaries of the Site and observations are detailed below.

Description and Use of Site:	The Site is a multi-building business park occupied by a variety of tenants as described above.
Underground and Aboveground Storage Tanks:	There are currently no active USTs at the Site though there are records for USTs that were installed with no record of removal. The following ASTs are present at the Site: **AT&T:** A 500-gallon used oil AST, a 110-gallon fresh engine oil, and a 100-gallon hydraulic oil AST at 2601 address
Hazardous Materials, Hazardous Wastes or Petroleum Products:	The following hazardous substances were identified at the Site:

	AT&T: 500-gallon used oi AST, 110-gallon engine oil; four, 55-gallon drums containing engine oil; one, 100-gallon hydraulic oil AST; three, 10-gallon part washers; three, 55-gallon aerosols; one, 5-gallon solid wastes. **Wholesale Investment Inc., Auto Auction:** 80, one-gallon & <1-gallon paints; one, 55-gallon acetone; ten, 55-gallon drums containing acetone, various oil, and anti-freeze **KAG West:** Four, 55-gallon drums containing engine oil
Drains, Drain lines and Sumps:	There are storm drain present at the Site.
Pits, Ponds, Lagoons	No ponds, pits or lagoons were observed at the Site.
Industrial Wastewater:	Industrial wastewater is generated from AT&T's automobile repair & services that ends up in the three-stage clarifier at the Site. The contents of the clarifier are pumped out on as needed basis.
Stains:	No significant stains were observed at the Site.
Wells:	There are no water wells, monitoring wells or oil/gas wells were identified at the Site.
Transformers:	Several pad-mounted transformers were observed at the Site.
Other Features:	No other features of concern were noted during the Site walk.

There were no RECs noted from the current use of the Site.

6.1. Site Vicinity

The Site is located within the City of Los Angeles, Community of Van Nuys and is in an area zoned for Light Manufacturing (M2-1):

- on the north by railroad spur tracks beyond which is Biagi Brothers (8201 Woodley Avenue) ;
- on the east by Boeing (8045 Woodley Avenue) and Woodley Avenue beyond which are industrial businesses;
- on the south by Daily Drive beyond which are industrial businesses generally associated with aviation support (16216-16300 Daily Drive); and ,
- on the west by Van Nuys Airport.

The Site vicinity is in industrial use, nearby properties were identified that appeared to pose a concern to the Site from a visual basis.

7. REGULATORY AGENCY DATABASE RESEARCH

Regulatory agency database information was obtained from a standard radius Site Assessment (ASTM) report by Environmental Data Resources, Inc. The center of the search was in the approximate center of the Site. Search distances for specific databases were one-quarter to one mile as specified in the ASTM 1527-13 standard. The database search includes over 70 federal, state, local, and proprietary records.

A complete copy of this report is included in Appendix B.

7.1. Database Records Concerning the Target Property

The Site is listed in the regulatory database report as summarized below:

- Kevin Nolke at 16300 Raymer Street is listed in Pest Lic. According to the records, this individual is licensed to handle pesticides. The permit is reported to expire on December 31, 2021. No violations or releases were reported. As such this listing do not constitute an REC.

- AT&T at 16251 Raymer Street is listed in Haznet, HWTS, FINDS, ECHO, and RCRA-NonGen databases. According to the records, state-regulated wastes were generated from 2012 to 2019. The wastes included other organic solids and off-specification, aged or surplus organics. No federal regulated wastes was generated at this facility in 2014. No violations or releases were reported. Based on the regulatory statuses and absence of a release; these listings do not constitute an REC.

- Pacific Bell at 16201 Raymer Street is listed in RCRA-LQG, UST, SWEEPS UST, CERS, CERS Haz Waste, ECHO, HWTS and FINDS databases. According to the records, a 12,000-gallon diesel fuel UST that contained motor vehicle fuel was installed at the Site in 1979. It appears that the UST was located west of the Site building and reportedly removed from the Site though no closure documentation was available. . HMC has submitted an online request to LAFD for records nd to date, the requested information has not been received. The former UST at the Site constitute an REC.

  The Site had generated large quantities of federal-regulated and state-regulated wastes from 1995 to 2019. The wastes included unspecified aqueous solution, unspecified oil containing waste, waste oil / mixed oil, other organic solids, and liquids with halogenated

organics. The wastes were reported to have been disposed off Site by a licensed contractor. The waste generation at the Site alone does not constitute an REC. The Site was inspected by LAFD for compliance evaluations. Administrative violations were identified that were subsequently corrected and the facility returned to compliance. No unresolved violations were reported.

- American Telephone at 16161 Raymer Street is listed in Haznet and HWTS databases. According to the records, state-regulated wastes including other organic solids, unspecified oil containing waste, unspecified organic liquid mixture, waste oil / mixed oil; and off-specification, aged or surplus organics were generated and dispose off Site from 1995 to 2019. No violations or releases were reported. Based on the regulatory status and absence of a release, these listings do not constitute an REC.

- 8085 Woodley Avenue address (no name provided) is listed in the UST database. According to the records, a former UST was located at this address. Information pertaining to the content, capacity and location was not provided. The information pertaining to soil sampling was not readily available. HMC has submitted an online request to LAFD for records, to date, the requested information has not been received. The former UST at the Site constitute an REC.

- Hauser Truck at 16161 Raymer Street is listed in Haznet and HWTS databases. According to the records, state-regulated wastes including waste oil / mixed oil was generated in 2016 and disposed off Site. No violations or releases were reported. Based on the regulatory status and absence of a release, these listings do not constitute an REC.

- Dean Daily / Great Western Exhibition / Stanley Paper Company at 16140 Raymer Street is listed in the UST, SWEEPS UST, Hist UST, CA FID UST, and Hazmat databases. According to the records, a 10,000-gallon diesel fuel UST was formerly present at the Site. The UST's status is reported as inactive. Information pertaining to the location and any soil sampling was not available. HMC has submitted an online request to LAFD for records, to date, the requested information has not been received. The former UST at the Site constitute an REC.

- KAG West at 16140 Raymer Street is listed in the RCRA-NonGen database. According to the records, federal-regulated wastes was not generated at this facility and this site is not indicated to be a generator. No violations or releases were reported. Based on the regulatory status and absence of a release, these listings do not constitute an REC.

- Cardinal Health at 16310 Raymer Street is listed in RCRA-NonGen, CERS Haz Waste,

Hazmat and CERS databases. According to the records, this facility is permitted by LAFD to handle hazardous substances. Federal-regulated wastes are not generated at this facility. No violations or releases were reported. Based on the regulatory status and absence of a release, these listings do not constitute an REC.

7.2. Database Records Concerning the Site Vicinity

A review of the EDR Radius Map database search was conducted to assess potential off Site facilities that could be contributing hazardous substances to the Site and represent an REC. In review of the many entries on the database, we reviewed the following factors that affect the ability of a facility to affect the Site:

- Distance from the Site,
- Location from the Site with regard to the direction of groundwater flow,
- Nature of the release and whether the release has affected soil, groundwater or both,
- Status of the investigation (e.g. open or closed)

There are several facilities judged using these factors that are discussed below:

- Vickers Inc. at 16301 Raymer Street is located north and west of the Site. This facility is listed in Haznet, RCRA-SQG, HWTS, EMI, FINDS and ECHO databases. According to the records small quantities of federal-regulated wastes and state-regulated wastes are generated at this facility from 1994 to 1996 that were disposed off Site. The wastes including polymeric resin waste, other organic solids, waste oil / mixed oil, unspecified organic liquid mixture, pharmacy waste and halogenated solvents. No violations or releases were reported. Based on the regulatory status and absence of a release, these listings do not constitute an REC.

- Sabre Fudge USA at 16301 Raymer Street is located north and west of the Site. This facility is listed in Haznet and HWTS database. According to the records, state-regulated wastes including unspecified solvent mixture was generated in 2003 that were disposed off the premises. No violations or releases were reported. Based on the regulatory status and absence of a release, these listings do not constitute an REC.

- Dean Daily at 16333 Raymer Street north of the Site is listed in SWEEPS UST, CA FID UST and UST databases. According to the records, a former UST was present at this location. The UST status is listed as HIST. No information pertaining to the size, contents and location was available. This UST is likely to present an REC to the Site.

- Avail Services at 16260 Raymer Street and 8045 Woodley Avenue is located east and south of the Site. This facility is listed in RCRA-SQG, Haznet, HWTS, and UST databases. According to the records small quantities of federal-regulated wastes and state-regulated wastes are generated at this facility from 1987 to 1994 that were disposed off Site. The wastes included oxygenated solvents. No violations or releases were reported. Based on the regulatory status and absence of a release, these listings do not constitute an REC.

- Garrett Aviation, 16300 Daily Drive is located south of the Site across Daily Drive. This facility is listed in UST and Hazmat databases. The UST is reported to be inactive. No information pertaining to the size, contents and location was available. This UST is likely to present an REC to the Site. This facility was permitted by LAFD to handle hazardous substance and the permit has been expired.

- The Jet Center at 16300 Daily Drive is located south of the Site across Daily Drive. This facility is listed in RCRA-LQG, LUST, CERS Haz Waste and Hist UST databases. According to the records, a release of gasoline UST of 10,000-gallon had impacted the soil at this property. The impacted soil was remediated and the case received a closure from LAFD on January 30, 1997.

  Large quantities of federal-regulated wastes were generated at this facility in 2012 that were disposed off the premises. No violations were reported. Based on the regulatory closure, the LUST listing do not constitute an REC.

- City of LA Department of Airports at 16300 Daily Drive is located south of the Site across Daily Drive. This facility is listed in UST database. According to the records, a former UST was present at this location. The UST status is listed as INACTIVE. No information pertaining to the size, contents and location was available. This UST is likely to present an REC to the Site.

- Van Nuys Airport Industrial at 16345 is located 200 feet north of the Site and is listed in EnviroStor and VCP databases. This facility is engaged in a voluntary cleanup action with DTSC. According to the records, the facility was an aerospace manufacturing / maintenance and is currently under investigation with DTSC's oversight. Based on the relative distance and upgradient position of this facility with respect to the Site, it is likely that the Site may have been impacted and it constitutes an REC.

- MSE Technologies, 8201 Woodley Avenue is located north of the Site across the railroad tracks. This facility is listed in Haznet, RCRA-SQG, RCRA-TSFD, SEMS-Archive and CERS databases. Small quantities of federal-regulated wastes and state-regulated wastes are

generated and disposed off the premises from 2028 to 2019. The wastes included unspecified liquid mixture, lab wastes, other organic solids, unspecified solvent mixture. No violations or releases were reported. This facility was inspected by LAFD for compliance evaluations, administrative violations were reported that were subsequently corrected and the facility had returned to compliance.

Based on the regulatory status and absence of a release, these listings do not constitute an REC.

- Crown Cork and Seal Company at 8201 Woodley Avenue is located north of the Site across the railroad tracks. This facility was listed in EnviroStor, LUST, UST, Hist Cortes and CERS databases. It was reported that a release of solvents (specifically TCE) had impacted the other groundwater (does not have beneficial use) in 1991. A Site assessment was initiated; however, no action was taken place. DTSC & RWQCB had sent an enforcement letter to this facility in 2013. No action was taken. Based on the relative distance, upgradient position of this facility to the Site, it is likely that the facility may have impacted the Site.

  This facility was inspected by LAFD for compliance evaluations, administrative violations were reported that were subsequently corrected and the facility had returned to compliance.

- Litton Data System at 8000 Woodley Avenue is located approximately 700 feet east and southeast of the Site. This facility is listed in RCRA-SQG, SLIC, Haznet, and SWEEPS UST databases. The status of this facility is indicated as OPEN as of 2015. According to the records, the groundwater, soil and soil vapor is impacted by VOCs and a cleanup program is being implemented under RWQCB's guidance. This facility is downgradient from the Site and unlikely to have affected the Site.

7.3. Orphan Sites

Orphan Sites are those properties that are included on various agency lists, but for which the records do not have sufficient address information for the database program to map the site. None of the addresses listed were close enough to be of concern.

7.4. Summary of Off Site Issues

The Site is located in an area that has had been historically in industrial use. There were numerous facilities in the Site vicinity that used and generated state- and federal-regulated wastes; and have utilized environmental features including USTs and clarifiers, that may have impacted the Site. These industrial businesses included aviation-related supporting businesses

in the immediate vicinity; historical aviation manufacturing & maintenance businesses; and other industrial facilities in the Site vicinity. It has been our experience working in the area that there are multiple soil gas plumes from multiple the historic manufacturing that was conducted in the area. There is a moderate likelihood of impact to the Site from off-site operations which would constitute an REC.

7.5. Tribal Records

The Site is not located in a tribal area so there were no tribal records to review.

7.6. Oil and Gas Wells

The State of California Geologic Energy Management Division online mapping website was reviewed for the location of active, plugged, or abandoned oil wells in the vicinity of the Site. There was no record of oil wells on Site or in the immediate Site vicinity.

7.7. State of California

The State of California Geotracker and EnviroStor websites were also reviewed for information on potential on or off site facilities that are being investigated or remediated under either RWQCB or DTSC oversight. The Site was and adjoining properties were not in the Geotracker and EnviroStor databases. There were no other listings present in these databases that were not presented in the Radius Map reviewed as part of this assessment.

7.8. County of Los Angeles

The Los Angeles County Fire Department (LCFD) and Los Angeles County Department of Public Works, Environmental Division (LACDPW) did not have any records for the Site address. Copies of the LACFD and LACDPW responses are presented in Appendix C of this report.

8. VAPOR INTRUSION, ASBESTOS AND OTHER MATERIALS

8.1. Vapor Intrusion

Based on the findings of this ESA, we believe that given the historical activities at the Site, the historical and current presence of industrial manufacturing businesses, and the known regional soil vapor impacts by VOCs, there is a moderate risk of a vapor intrusion condition at the Site.

8.2. Asbestos

The Site was developed beginning in the 1967. Given the age of the building on Site, asbestos containing materials are likely to be present. All the building materials appeared in good and

undamaged condition.

8.3. Radon

The Site is listed as being located in Zone 2 with regards to radon indicating that radon maybe present at concentrations less than 4 pico curies / liter.

8.4. Mold

No evidence of water damage or mold growth was observed.

9. SUMMARY OF FINDINGS

Key findings of this Phase I ESA are as follows:

- The Site was historically undeveloped vacant land from at least 1894. The Site was developed with existing structures from 1961 to 1973. The Site at 16141 / 16140 Raymer Street was developed in 1943. The Site was occupied by miscellaneous industrial and commercial businesses since construction;

- The Site is currently occupied by the following:

  Wholesale Investment Inc. Auto Auction, 16161 Raymer Street & 8085 Woodley Avenue
  This tenant is involved with automobile sales in auctions. The business consists of administrative office functions, automobile body work, painting operations (spray paint booth), and minor automobile repair & services. The eastern parcel at 8085 Woodley Avenue is used as an asphalt-paved parking area for automobile sales. Hazardous substances such as acetone, engine oil, anti-freeze and paint is utilized and generated at this facility. Aboveground hydraulic lifts are used at this tenant space. No significant staining was observed. A historical UST is reported at the eastern parcel. The location, capacity and content were not reported.

  AT&T, 16201 and 16251 Mayer Street

  There are four permanent structures present at this facility. The eastern building houses offices and automobile service / repair garages. A three-stage clarifier is located inside a garage at this building that was reported to have been there for at least three decades. In addition, 55-gallon drums, ASTs containing used oil, engine oil, hydraulic oil, and other fresh and used automobile fluids are used, stored and generated at the eastern building. Two below ground hydraulic lifts and a few aboveground hydraulic lifts are present at this

location. A 12,000-gallon fuel oil UST that was installed in 1979 was formerly present on the west side of the eastern building. The UST was reported to have been removed from the Site.

A fairly large storage/office building is present on the west side of this property. Various automobiles and vans were observed to be stored inside this building. In addition, two other permanent storage buildings are present.

16141 & 16140 Raymer Street

This property is located south of the Raymer Street and is referred by both addresses. There are no permanent structures at this parcel. The northern portion of this property is occupied for storage of tow trailers that will be used to dispatch to disaster areas in emergency situations.

The southern portion of this property is occupied by KAG West for truck parking. A mobile office is situated in this location.

16300 & 16310 Raymer Street

The eastern portion of this building is occupied by Smith Pipe & Supply which is involved in storage and distribution of landscaping-related items (i.e., soil, pipes, fittings, fertilizers).

The western portion of this building is occupied by Cardinal Health which is a retail online pharmacy.

16320 Raymer Street

Two buildings are present at this location that are occupied by 94th Aero Squadron Restaurant. At the present, the restaurant is not operational due to issues associated with pandemic. This restaurant is located immediately east of the Van Nuys Airport and has been here over at least four decades;

- There is an onsite three-stage clarifier at the AT&T facility at 16201 Raymer Street that was reported to have been in use over three decades. The clarifier is connected to automobile service / repair areas and the content is pumped out by a licensed contractor on an as-needed bases. Clarifiers tend to have releases that impact the underlying soil. Based on the reported duration of use, it is likely that the subsurface beneath this feature may have been impacted. As such the clarifier constitutes an REC;

- A former 12,000-gallon vehicle fuel UST was formerly present to the west of the AT&T's eastern building. This UST was installed in 1979 and was reportedly removed from the Site though no closure documentation has been obtained This UST is listed with an inactive status with the LAFD. HMC, has submitted an online request for records to LAFD and to date, the requested information has not been received. The Site address is not listed in the Geotracker database as a leaking UST;

- A former UST was reported to be present at 8085 Woodley Avenue parcel. Information pertaining to the capacity and content was not provided. The UST's status is listed as "Historical." HMC, has submitted an online request for records to LAFD and to date, the requested information has not been received. The Site address is not listed in Geotracker database;

- A former 10,000-gallon diesel UST was present at the 16140 / 16141 Raymer Street property. The UST's status is reported as inactive. HMC, has submitted an online request for records to LAFD. To date, the requested information has not been received. The Site address is not listed in Geotracker database; and,

- The Site is located in an area that has had been historically in industrial use. There were numerous facilities in the Site vicinity that used and generated state- and federal-regulated wastes; and have utilized environmental features including USTs and clarifiers, that may have impacted the Site. These industrial businesses included aviation-related supporting businesses in the immediate vicinity; historical aviation manufacturing & maintenance businesses; and other industrial facilities in the Site vicinity. It has been our experience working in the area that there are multiple soil gas plumes from multiple the historic manufacturing that was conducted in the area. There is a moderate likelihood of impact to the Site from off-site operations which would constitute an REC.

10. DATA GAPS

We did not receive a completed questionnaire and were not able to interview the Owner of the Site.

11. CONCLUSIONS

HMC conducted a Phase I ESA for the Site in accordance with the ASTM E1527-13 guidelines.

- There were RECs found as part of this assessment that included the historic manufacturing operations including former USTs, belowground hydraulic lifts and the existing clarifier at the Site;

- The presence of multiple soil gas plumes containing VOCs could pose a potential vapor intrusion condition and constitutes an REC for the Site;

- There were no CRECs or HRECs found as part of this assessment; and,

- While not an REC per ASTM definition, based on the construction date, it is likely that asbestos containing materials are present at the Site buildings.

12. QUALIFICATIONS

Mark S. Cousineau

Mr. Mark S. Cousineau, principal with HMC, has a diverse professional background in environmental management, which includes working as a generator, regulator, consultant, and corporate advisor in hazardous waste and other environmental issues.

Mr. Cousineau's technical background is focused in the area of overseeing large-scale environmental investigations and regulatory compliance management related to site assessments, subsurface investigations, facility surveys, and site remediation. To projects such as these, Mr. Cousineau brings expertise in evaluating complex sites and developing solutions to solve the technical, operational, regulatory, financial and timing issues. In addition, Mr. Cousineau routinely assists clients in developing environmental business plans for single assets and multi-site real estate portfolios and has designed and implemented several tenant audit programs involving the proactive management of environmental risk caused by on-site commercial and industrial tenant activities.

Mr. Cousineau has provided litigation support and has served, as a court-appointed expert on environmental issues, is a member of the National Registry of Environmental Professionals, holds a M.S. in Environmental Sciences from California State University Fullerton and a B.S. in Chemistry from University California San Diego.

As signatory to this report, I declare that, to the best of my professional knowledge and belief, I meet the definition of Environmental Professional as defined in § 312.10 of this part. I have the specific qualifications based on education, training, and experience to assess the property of the nature, history, and setting of the subject property. I have developed and performed the all appropriate inquiries in conformance with the standards and practices set forth in 40 CFR Part 312."

Mark Cousineau
Principal

13. REFERENCES

American Society for Testing and Materials, Standard Practice for Environmental Site Assessments: Phase I Environmental Site Assessment Process, ASTM Designation: E1527-13.

Environmental Data Resources (EDR), Radius Report, November 2021.

Federal Emergency Management Agency, Federal Insurance Administration, National Flood Insurance Program, Flood Insurance Map, accessed via internet, November 2021.

United States Department of Agriculture, Natural Resources Conservation Service, accessed via internet, November 2021.

United States Department of Agriculture, Natural Resources Conservation Service, Web Soil Survey, accessed via the internet, November 2021.

United States Environmental Protection Agency, EPA Map of Radon Zones (Document EPA-402-R-93-071), accessed via the internet, November 2021.

United States Geological Survey, accessed via the Internet, November 2021.

United States Geological Survey Topographic Map 1995, 7.5 minute series, accessed via internet, November 2021.

PHASE I & LIMITED PHASE II ENVIRONMENTAL SITE ASSESSMENT REPORT

Raymer Street Industrial Portfolio
16300/16310, 16320, 16201, 16251,
16161 and 16140/16141 Raymer Street
And 8085 Woodley Avenue
Van Nuys (Los Angeles), California 90670

PREPARED FOR:

Longpoint Realty Partners
116 Huntington Avenue, Suite 601
Boston, Massachusetts 02116

Project Number: LPRP-21-10672/PRMF-22-10854

Date: January 19, 2022

Updated: March 16, 2022

Alta Environmental LP, DBA NV5
3777 Long Beach Boulevard Annex Building
Long Beach CA 90807 United States of America
T 562 495 5777 F 562 495 5877
Toll-free (US only) 800 777-0605 www.altaenviron.com

TABLE OF CONTENTS Section Page

EXECUTIVE SUMMARY IV

1 INTRODUCTION 1

1.1 OBJECTIVES 1

1.2 SERVICES 1

1.3 ASSUMPTIONS 2

1.4 LIMITATIONS 2

1.5 TERMS 3

1.6 ENVIRONMENTAL PROFESSIONAL 4

2 SITE DESCRIPTION 4

2.1 SITE LOCATION AND USE 4

2.2 UTILITY SERVICE PROVIDERS 6

2.3 CHEMICAL AND PETROLEUM STORAGE AREAS 6

2.4 STORAGE TANKS 6

2.5 POLYCHLORINATED BIPHENYLS 7

2.6 FLOOR DRAINS, SUMPS, AND CLARIFIERS 7

2.7 BACK-UP POWER GENERATION 7

2.8 COOLING TOWERS 7

2.9 ELEVATORS, LIFTS AND COMPACTORS 7

2.10 ODORS 8

2.11 POOLS OF LIQUID 8

2.12 SURFACE STAINING 8

2.13 STRESSED VEGETATION 8

2.14 SOLID WASTE 8

2.15 WELLS 8

2.16 ADJACENT PROPERTIES 8

3 SITE SETTING 9

3.1 TOPOGRAPHIC 9

3.2 REGIONAL GEOLOGY AND HYDROLOGY 9

3.3 FLOOD PLAIN 10

3.4 WETLANDS 10

3.5 WATER BODIES 10
3.6 OIL AND GAS WELLS 10
3.7 PIPELINES 10
4 USER-PROVIDED INFORMATION 10
4.1 TITLE RECORDS 10
4.2 CLEAN-UP LIENS 11
4.3 ACTIVITIES AND USE LIMITATIONS 11
4.4 SPECIALIZED KNOWLEDGE 11
4.5 COMMONLY KNOWN INFORMATION 11
4.6 PREVIOUS ENVIRONMENTAL ASSESSMENTS 11
5 RECORDS REVIEW 14
5.1 GOVERNMENTAL DATABASES 14
5.2 REGIONAL AGENCY OFFICES 23
5.3 HISTORICAL RECORDS 25
5.4 PAST USES – SITE 25
5.5 PAST USES – ADJOINING PROPERTIES 28
5.6 INTERVIEWS 32
6 NON-SCOPE CONSIDERATIONS 34
7 VAPOR ENCROACHMENT SCREENING 34
7.1 VES METHODOLOGY 34
7.2 VES SEARCH RESULTS 34
8 FINDINGS AND RECOMMENDATIONS 35
8.1 CURRENT SITE ACTIVITIES 35
8.2 HISTORICAL SITE ACTIVITIES 35
8.3 OFF-SITE ACTIVITIES 36
8.4 RECS, HRECS, CRECS, AND SIGNIFICANT DATA GAPS 36
8.5 RECOMMENDATIONS 37
9 QUALIFICATIONS AND SIGNATURE 38

FIGURES

1. Site Location Map
2. Site Vicinity Map

APPENDICES

A. Representative Site Photographs
B. EDR Radius Report with GeoCheck
C. Regulatory Agency Records
D. EDR Lien and AUL Report
E. Historical Research Documentation
F. Interview Documentation
G. References

EXECUTIVE SUMMARY

Alta Environmental LP, DBA NV5 (NV5) has completed a Phase I and Limited Phase II Environmental Site Assessment (ESA) of the property located at 16300/16310, 16320, 16251, 16201, 16161, 16201, 16251, and 16140/16141 Raymer Street and 8085 Woodley Avenue, Van Nuys (Los Angeles), Los Angeles County, California (Site). The ESA was performed in conformance with the scope and limitations of ASTM E1527-13 standards. Any exceptions to, or deletions from, this practice are described in Section 1.0 of this report. The assessment was performed to identify conditions indicative of releases and threatened releases of hazardous substances and petroleum products on, at, in, or adjacent to the Site. If identified, these issues are considered recognized environmental conditions (RECs).

Site Location and Vicinity Description

The Site is located at 16300/16310, 16320, 16251, 16201, 16161, 16201, 16251, and 16140/16141 Raymer Street and 8085 Woodley Avenue, Van Nuys, Los Angeles County, California. The site is comprised of eight parcels of land which total approximately 13.44 acres in size.

The Site is located within an area developed for aviation and commercial use. Current uses of adjoining properties include railroad tracks and a Baby 2 Baby warehouse to the north; Boeing and the Anheuser Busch brewery (across Woodley Avenue) to the east; The LA County Fire Air Tank Base and several commercial/warehouse businesses to the south; and a runway for the Van Nuys Airport and a warehouse occupied by Graybar Electric to the west.

Site Use

The Site is currently developed with several commercial buildings and paved parking lots. Uses of the various properties which comprise the Site include:

- 16310 Raymer Street: Cardinal Healthcare – Nuclear Medicine Manufacturer
- 16300 Raymer Street: Smith Pipe and Supply – Landscaping Supply Warehouse and Retailer
- 16320 Raymer Street: 94th Aero Squadron Restaurant – Restaurant and Event Center
- 16201 and 16251 Raymer Street: AT&T – Maintenance Vehicle Parking and Maintenance Center and Material Supply Storage
- 16140 Raymer Street: The KAG – Aviation Fueling Truck Parking
- 16141 Raymer Street: Volunteers of America of Los Angeles – RV and Trailer Parking
- 16161 Raymer Street and 8085 Woodley Avenue: Wholesale Automotive Investments – Automobile Sales and Repair

Site History

A majority of the Site was vacant and undeveloped land as late as 1928, with the exception of small structures located on the present-day 16140/16141 Raymer Street properties that were likely associated with historical aviation activities or aircraft manufacturing. By 1939, a larger industrial complex comprised of several buildings, hangars, parking areas, and exterior storage areas was constructed on the eastern portion of the Site located at the present day 16140/16141 and 16161 Raymer Street and 8085 Woodley Avenue Properties. The remainder of the Site properties remained vacant land. Historical building department records indicate that this larger industrial complex was identified by the address of 8055 Woodley Avenue and occupied by several manufacturing companies including: Timm Aircraft, Columbia Trailers, Dean Daily, and Radio Plane.

By the late 1960's, the present-day structures located at 16201 Raymer Street were constructed, along with Raymer Street. The newly constructed structures at 16201 Raymer Street were occupied by Pacific Bell telephone service.

By 1977, the remaining structures at the Site were constructed and have been historically occupied by various commercial, medical, and restaurant tenants. The manufacturing structures located at the 16161 Raymer Street and 8085 Woodley Avenue property were replaced with the present-day structure and paved parking lot. The property was subsequently occupied by a collision center, Caliber Collision, and the present-day automotive sales business.

Between 1989 and 1995, the last of the historical manufacturing buildings located at the 16140/16141 Raymer Street property were demolished. These properties were subsequently used for vehicle and trailer storage.

Significant Data Gaps

The following Significant Data Gap, was identified by NV5 during the Phase I ESA.

- *Historical records have indicated that the eastern portion of the property (located at the present day 16140/16141 and 16161 Raymer Street addresses) were previously developed for manufacturing. NV5 attempted to determine if hazardous materials or petroleum products were previously used at this facility, and if so, where on the Site they may have been used. However, this determination could not be made due to the age of operation and limited regulatory and historical information available regarding past site operations and activities.*

A Limited Phase II Environmental Site Investigation was subsequently conducted in February 2022 to further investigate the Significant Data Gap. NV5 oversaw the completion of a geophysical survey and soil vapor sampling at the Site. The subsurface investigation is discussed in Section 4.6.

Finsings and Recommendations

No evidence of a REC, HREC or CREC was identified at the Site during the Phase I and Limited Phase II assessment.

The following evidence of a Vapor Encroachment Condition (VEC) and de minimus condition was identified as a result of the Phase I and Limited Phase II assessment.

- According to regulatory records published on the DTSC Envirostor website, one nearby/adjoining facility, the Van Nuys Industrial Center (Section 5.1.3), has reported historical releases of Volatile Organic Compounds (VOCs) into soil, soil vapor, and groundwater on their property. In February 2022, NV5 collected soil vapor samples from portions of the Site directly adjacent to a property located within the Van Nuys Industrial Center where a release of VOCs had been identified. The results of the Phase II ESA (See Section 4.6) identified the evidence off-site migration of VOC impacted soil vapor on to the Site from off-site releases. No evidence of a past release at the Site was identified.

The identified concentrations of VOCs in the soil vapor are considered to represent a VEC. As no evidence of an on-site release was identified and responsible parties have been identified for the potential off-site releases, it is unlikely that that a environmental regulatory agency would require additional assessment or action if the results of the Phase I and Limited Phase II assessments were brought to their attention. Therefore, as defined by the ASTM, the dectected concentrations of VOCs in soil vapor would be considered a *de minimis condition*.

No further assessment is recommended. However, if Site land use is changed or redevelopment/construction activities are done at the Site, the use of vapor mitigation systems should be considered and potentially implemented.

1 INTRODUCTION

Alta Environmental LP, DBA NV5 (NV5) has completed a Phase I Environmental Site Assessment (ESA) of the property located at 16300/16310, 16320, 16251, 16201, 16161, 16201, 16251, and 16140/16141 Raymer Street and 8085 Woodley Avenue in Van Nuys (Los Angeles), Los Angeles County, California (Site). The purpose of this assessment is to evaluate the environmental condition of the Site and to satisfy one of the requirements for qualification under the innocent landowner, contiguous property owner, or bona fide prospective purchaser defenses under the federal Comprehensive Environmental Response, Compensation and Liability Act (CERCLA). ASTM Standard Practice E1527-13 and the United States Environmental Protection Agency (EPA) Standards and Practices for All Appropriate Inquiries (40 CFR Part 312) constitute the "all appropriate inquiry into the previous ownership and uses of the property consistent with good commercial or customary practice" as defined in:

1. 42 U.S.C § 9601(35)(B), referenced in the ASTM Standard Practice E1527-13;
2. Sections 101(35)(B) (ii) and (iii) of CERCLA and referenced in the EPA Standards and Practices for All Appropriate Inquiries (40 CFR Part 312); and
3. 42 U.S.C. 9601(40) and 42 U.S.C. 9607(q).

This report was prepared exclusively for use by Longpoint Realty Partners (Client). This report may not be relied upon by any other person or entity without NV5's express written permission. The information, conclusions and recommendations described in this report apply to conditions existing at certain locations when services were performed and are intended only for the specific purposes, locations, time frames and project parameters indicated. NV5 cannot be responsible for the impact of any changes in environmental standards, practices, or regulations after performance of services.

1.1 Objectives

NV5's objective for this environmental assessment was to identify conditions indicative of releases and threatened releases of hazardous substances and petroleum products on, at, in, or to the Site. The assessment was conducted to meet the standards of ASTM Standard Practice E1527-13.

The conclusions and recommendations provided herein are based on the following:

1. Current and past Site uses and occupancies;
2. Current and past uses of hazardous substances and petroleum products;
3. Waste management and disposal activities that could have caused releases or threatened releases of hazardous substances and petroleum products;
4. Current and past corrective actions and response activities undertaken to address past and on-going releases of hazardous substances and petroleum products;
5. Engineering controls;
6. Institutional controls; and
7. Evaluation of properties adjoining or located nearby the Site that have environmental conditions that could have resulted in conditions indicative of releases or threatened releases of hazardous substances and petroleum products to the Site.

1.2 Services

NV5 performed the following services to assess the Site:

1. Reviewed historical sources of information;
2. Searched for recorded environmental clean-up liens;

3. Reviewed Federal, State, Tribal, and local government records;
4. Visually inspected the Site and the adjoining properties;
5. Evaluated any specialized knowledge or experience on the part of the purchaser; and
6. Determined commonly known or reasonably ascertainable information about the Site.

1.3 Assumptions

NV5 has assumed the following for the purposes of this assessment:

1. Information provided during any interview (written or oral) was accurate and correct;
2. Database information reviewed was accurate and correct;
3. Historical information reviewed was accurate and correct;
4. Information reviewed at any governmental agency was accurate and correct;
5. Groundwater flow and depth to groundwater, unless otherwise specified by on-site well data or well data from adjacent sites, are assumed based on contours depicted on the United States Geological Survey (USGS) Topographic Maps; and
6. The Site has been correctly and accurately identified by the Client, Client representatives, Site contact, Site owner, and/or Site representatives.

1.4 Limitations

This assessment is limited to the standards set forth in ASTM Standard Practice E1527-13. This report specifically excludes assessment of the following:

1. Asbestos and asbestos-containing building materials;
2. Biological agents;
3. Cultural and historic resources;
4. Ecological resources;
5. Endangered species;
6. Health and safety;
7. Indoor air quality unrelated to releases of hazardous substances or petroleum products into the environment;
8. Industrial hygiene;
9. Lead-Based Paint;
10. Lead in Drinking Water;
11. Mold;
12. Radon;
13. Regulatory compliance; and
14. Wetlands.

Please note that considerations identified by ASTM as beyond the scope of a Phase I ESA may still affect business environmental risk at a given property. These environmental issues or conditions may warrant assessment based on the type of property transaction; however, they are considered non-scope issues under ASTM Standard Practice E1527-13 and not included in this assessment.

The conclusions and findings set forth in this report are strictly limited in time and scope to the date of the evaluation. The conclusions presented in this report are based solely on the services described herein, and not on scientific tasks or procedures beyond the scope of agreed-upon services or the time and budgeting restraints imposed by the Client. No subsurface exploratory drilling or sampling of any kind was conducted under the scope of this work. Unless specifically stated otherwise in the report, no chemical or physical analyses have been performed during the performance of this Phase I ESA.

Some of the information provided in this report is based upon personal interviews, and research of available documents, records, and maps held by the appropriate government and private agencies. This information is subject to the limitations of historical documentation, availability, and accuracy of pertinent records and the personal recollections of those persons contacted. As applicable, NV5 has relied in good faith upon representations and information furnished by individuals with respect to operations and existing property conditions, to the extent that they have not been contradicted by data obtained from other sources. Accordingly, NV5 accepts no responsibility for any deficiencies, omissions, misrepresentations, or fraudulent acts of persons interviewed.

Property conditions, as well as local, state, tribal, and federal regulations can change significantly over time. Therefore, the recommendations and conclusions presented in this study apply strictly to the environmental regulations and property conditions existing at the time the study was performed. Available information has been analyzed using currently accepted assessment techniques and it is believed that the inferences made are reasonably representative of the Site. NV5 makes no warranty, express or implied, except that the services have been performed in accordance with generally accepted environmental property assessment practices applicable at the time and location of the study.

This Phase I ESA is not, and should not be construed as, a warranty or guarantee about the presence or absence of hazardous substances or petroleum products that may affect the Site. The assessment is not intended to assure clear title to the Site in question. The sole purpose of investigation into Site title records is to ascertain a historical basis of prior land use and environmental liens. All findings, conclusions, and recommendations stated in this report are based upon facts, circumstances, and industry-accepted procedures for such services as they existed at the time this report was prepared (i.e., federal, state, and local laws, rules, regulations, market conditions, economic conditions, political climate, and other applicable matters). All findings, conclusions, and recommendations stated in this report are based on the data and information provided, and observations and conditions that existed on the date and time of the Site visit. Responses received from local, state, or federal agencies or other secondary sources of information after the issuance of this report may change certain facts, findings, conclusions, or circumstances to the report. A change in any fact, circumstance, or industry-accepted procedure upon which this report was based may adversely affect the findings, conclusions, and recommendations expressed in this report.

1.5 Terms

The following terms are used in this report:

- “Site” refers to the property within the approximate boundaries described in Section 2;
- “Adjoining property” refers to properties adjacent to the Site that share a common boundary with the Site; and
- “Site vicinity” refers to the area within an approximate 1-mile radius of the Site.
- “Recognized Environmental Conditions” (RECs) – The presence or likely presence of any *hazardous substances* or *petroleum products in, on, at or to the* Site: (*1*) due to release to the environment; (*2*) under conditions indicative of a *release* to the *environment*; or (*3*) under conditions that pose a *material threat* of a future *release* to the *environment*. *De minimis conditions* are not *recognized environmental conditions*.
- “Controlled Recognized Environmental Condition” (CREC) – A recognized environmental condition resulting from a past *release* of *hazardous substances* or *petroleum products* that has been addressed to the satisfaction of the applicable regulatory authority (for example, as evidenced by the issuance of a no further action letter or equivalent, or meeting risk-based criteria

established by regulatory authority), with *hazardous substances* or *petroleum products* allowed to remain in place subject to the implementation of required controls (for example, *property use restrictions*, *activity and use limitations*, *institutional controls*, or *engineering controls*). A condition identified as a *controlled recognized environmental condition* does not imply that the *Environmental Professional* has evaluated or confirmed the adequacy, implementation, or continued effectiveness of the required control that has been, or is intended to be, implemented.

- "Historical Recognized Environmental Condition" (HREC) – A past *release* of any *hazardous substances* or *petroleum products* that has occurred in connection with the Site and has been addressed to the satisfaction of the applicable regulatory authority or meeting unrestricted use criteria established by a regulatory authority, without subjecting the Site to any required controls (for example, Site use restrictions, *activity and use limitations*, *institutional controls*, or *engineering controls*).
- "Migrate/migration" – For the purposes of this practice, "migrate" and "migration" refer to the movement of *hazardous substances* or *petroleum products* in any form, including, for example, solid and liquid at the surface or subsurface, and vapor in the subsurface.
- "Hazardous Substances" – The term "hazardous substance" is used here in general accordance with its use as defined in the following regulations:

  -- Comprehensive Environmental Response, Compensation, and Liability Act (CERCLA) of 1980, as amended; and

  -- Superfund Amendment and Reauthorization Act (SARA) of 1986, as amended.

The words "impact" or "impacted" are used to mean the effect or result of a release of a hazardous substance or petroleum product at the Site. Search distances for government agency lists were those designated by the ASTM Standard E 1527-13.

1.6 Environmental Professional

This document has been prepared by an Environmental Professional as defined by the EPA, 40 CFR Part 312.10. All work performed for this assessment was performed by or under the direct supervision of an Environmental Professional.

2 SITE DESCRIPTION

Mr. Eric Fraske, of NV5, conducted a Site reconnaissance on December 23 and December 29, 2021, and January 6, 2022. The descriptions provided herein are based on information provided by the current Site representatives and on observations made during those visits. Site Location and Site Layout maps depicting the areas and features described in the following sections are provided in Figures 1 and 2. Representative Site photographs are included in Appendix A.

2.1 Site Location and Use

2.1.1 Location and Description

The Site is comprised of seven adjoining or nearby properties that are located at 16300, 16310, 16320, 16251, 16201, 16161, 16201, 16251, and 16140/16141 Raymer Street and 8085 Woodley Avenue in Van Nuys (Los Angeles), Los Angeles County, California. Additional details regarding each property are provided on the following table.

Property Address	LA County Tax Assessors Parcel Number	Property Size (Acres)	Number of Buildings and Square Footage (SF)	Current Tenant	Current Use
16320 Raymer Street	2205-029-040	1.69	One/12,000 SF	94th Aero Squadron	Restaurant/Event Center
16300 Raymer Street	2205-029-035	1.16	One/14,700 SF	Cardinal Healthcare	Pharmaceutical Production
16310 Raymer Street				Smith Pipe & Supply	Landscaping Supply Distributor
16251 Raymer Street	2205-029-800	3.34	One/33,000 SF	AT&T	Maintenance Vehicle and Equipment Storage Facility
16201 Raymer Street	2205-029-801	2.18	One/20,000 SF	AT&T	
16141 Raymer Street	2205-029-005	2.48	None	Volunteers of America Los Angeles	RV and Trailer Storage
16140 Raymer Street			None	KAG West, LLC	Aviation Fuel Truck Parking
16161 Raymer Street	2205-029-011	1.20	One/15,900 SF	Wholesale Investments Auto Sales	Vehicle Sales and Repair
8085 Woodley Avenue	2205-029-046 & 2205-029-045	1.39	None	Wholesale Investments Auto Sales	Vehicle Parking

2.2 Utility Service Providers

Utility service providers to the Site consist of the following:

- Electrical service is provided by Los Angeles Department of Water and Power.
- Potable water service is provided by Los Angeles Department of Water and Power.
- Sewer service is provided by Los Angeles Department of Water and Power.
- Natural gas service is provided by Los Angeles Department of Water and Power.

2.3 Chemical and Petroleum Storage Areas

16161 and 16201 Raymer Street

Small containers (<5-gallons in size) of various automotive fluids, propane tanks, and petroleum products (oils, greases, coolants, etc.) were observed during the Site reconnaissance. The containers were observed to be in good conditions with no evidence of leaks or spills. Their presence is not considered to represent an REC.

2.3.1 Drums and Totes

16161 Raymer Street

Several drums of waste oil and antifreeze were observed within the shop maintenance area. The drums were not stored within secondary containment or on top of spill pallets. The drums are removed on an as needed basis by Golden State Environmental. No evidence of a significant spill or release from these drums was observed during the Site reconnaissance.

16201 Raymer Street

Several drums of waste oil and antifreeze were observed within the shop maintenance area. The drums were stored on top of spill pallets. The drums are removed on an as needed basis by Quest Recycling Services, LLC. No evidence of a significant spill or release from these drums was observed during the Site reconnaissance.

No other evidence of drums or totes at the Site was observed or reported during the Site reconnaissance.

2.4 Storage Tanks

2.4.1 Aboveground Storage Tanks (ASTs)

16310 Raymer Street

One 800-gallon diesel AST was observed on the southern exterior of the Cardinal Health tenant space. The AST is of double-walled steel construction and associated with an emergency power generator system. No evidence of spills, leaks or releases of diesel fuel from the AST was observed during the Site reconnaissance.

16201 Raymer Street

On 500-gallon used oil and one 100-gallon hydraulic oil AST were observed within the service bays of the garage building. No evidence of spills, leaks or releases of diesel fuel from the AST was observed during the Site reconnaissance.

No other evidence of ASTs at the Site was observed or reported during the Site reconnaissance.

2.4.2 Underground Storage Tanks (USTs)

No evidence of USTs at the Site was observed or reported during the Site reconnaissance.

2.4.3 Septic Tanks

No septic tanks were observed or reported to be present at the Site during the Site reconnaissance.

2.5 Polychlorinated Biphenyls

Several pole-mounted electrical transformers were observed throughout the exteriors of each property at the Site. No evidence of past releases or leaks from the transformers was observed.

2.6 Floor Drains, Sumps, and Clarifiers

16201 Raymer Street

On in-ground three-stage clarifier was observed within a service bay in the vehicle maintenance garage. What also appeared to be evidence of a removed or abandoned clarifier (concrete floor patches) was observed in an adjacent service bay. The Site contact was not aware of the history associated with the suspected former clarifier. No evidence of spills, leaks, or releases of hazardous substances or petroleum products into either clarifier was observed or reported during this Site Reconnaissance. Based on the observed condition of the clarifier(s) it is not considered to represent an REC. Furthermore, NV5 understands that AT&T is responsible for the clarifier's removal and any associated remediation should evidence of a release from the clarifier be identified during removal.

No other evidence of Sumps, floor drains or clarifiers were identified at the site with the exception of several floor drains that were observed in restroom areas of the various Site buildings. No evidence of illicit dumping of hazardous materials or petroleum products was observed in the vicinity of these drains.

2.7 Back-up Power Generation

16310 Raymer Street

One diesel powered emergency generator system was observed on the southern exterior of the Cardinal Health tenant space. The generator is equipped with a diesel AST (See Section 2.4.1). No evidence of spills, leaks or releases of diesel fuel from the AST was observed during the Site reconnaissance.

No other evidence of ASTs at the Site was observed or reported during the Site reconnaissance.

2.8 Cooling Towers

No cooling towers were observed on the Site.

2.9 Elevators, Lifts and Compactors

16320 Raymer Street

An aboveground wheelchair lift is present on the exterior of the property located at 16320 Raymer Street. No evidence of leaks or releases of hydraulic fluid was observed in the vicinity of the chair lift.

16201 Raymer Street

Two in-ground hydraulic vehicle lifts were observed within service bays in the vehicle maintenance garage. The Site contact was not aware of the history or condition of the vehicle lifts. No evidence of leaks or releases from the lifts was observed.

No other elevators, lifts, or compactors were observed or reported to be on the Site.

2.10 Odors

No strong, pungent, or noxious odors indicative of a past release of hazardous substances or petroleum products were identified during the course of this assessment.

2.11 Pools of Liquid

No standing surface water or other pits, ponds, or lagoons potentially containing hazardous substances or petroleum products were identified within the Site.

2.12 Surface Staining

No surface staining indicative of a past release of hazardous substances or petroleum products was identified during the course of this assessment.

2.13 Stressed Vegetation

No significantly stressed vegetation or other indications of potential release of hazardous substances or petroleum products were observed during the Site reconnaissance.

2.14 Solid Waste

No evidence of solid waste dumping or releases was observed during the Site reconnaissance. Solid wastes generated by the Site tenant is stored within designated waste receptacles.

2.15 Wells

Several groundwater monitoring wells were observed in the parking areas of the southern adjoining properties (See Figure 2). These wells are suspected to be associated with on-going site assessment at the property known as the Rexford Industrial – Van Nuys Airport Industrial Center, LLC (See Section 5.2).

No monitoring wells were observed or reported to be present on the Site properties.

2.16 Adjacent Properties

The Site is located within an area of commercial operations. The following land use in the near vicinity of the Site was observed:

Direction	Property Name	Property Address	Business Operation
North	SCRRA	Not Applicable	Active railroad
	Baby to Baby	16333 Raymer Street	Warehouse Distribution
East	Anheuser Busch	8100 Woodley Avenue	Commercial Brewery

Direction	Property Name	Property Address	Business Operation
	Boeing	8045 Woodley Avenue	Aviation Component Distribution
West	Van Nuys Airport	Not Applicable	Active Airport
	Graybar Electric	16301 Raymer Street	Electrical and Communication Component Distributor and Supplier
South	LA County Fire Air Tanker Base	16300 Daily Drive	Fire Fighting Air Base
	Door Dash	16270 Raymer Street	Food Vendor
	Siggia Wholesale Cabinets	16260 Raymer Street	Cabinet Manufacturer and Distributor
	LA Solar Group	16238 Raymer Street	Solar Energy Equipment Distributor and Supplier
	Tile Shop	16216 Raymer Street	Floor and Wall Tile Showroom and Warehouse
	Hangar	16200-16210 Daily Drive	Aviation Hangar
	Kek Aerolease Center	7943-7947 Woodley Avenue	Multi-Tenant Aviation Office and Terminal Facility

3 SITE SETTING

3.1 Topographic

The 2018 United States Geological Survey (USGS), Van Nuys 7.5 Minute Topographic Quadrangle map of the Site and surrounding vicinity was reviewed. The elevation of the Site is approximately 796 feet above mean sea level (msl). The Site and surrounding topography slope downward towards the south. A copy of the USGS 7.5 Minute Topographic Map is included in Appendix B.

3.2 Regional Geology and Hydrology

The following description of regional geology and hydrology was developed based on regional information presented in the site-specific Environmental Data Resources (EDR) GeoCheck report (2021) and Regional Water Quality Control Board's online *Geotracker* database.

According to United States Department of Agriculture (USDA) soil data published in the EDR report, soils underlying the Site are classified as *Conejo Clay Loam*. Soils of this type have slow infiltration rates that impede downward movement of water and have moderately fine to fine textures.

According to groundwater information published on the State of California Geotracker website for Former Litton Data Systems Inc. Site located at 8000 Woodley Avenue (approximately 800 feet southeast of the Site), the shallowest groundwater in the vicinity of the Site is anticipated to be present at depths of approximately 201 to 211 feet below ground surface (bgs) and flows toward the east.

3.3 Flood Plain

According to Federal Emergency Management Agency flood plain data presented in the EDR Report, the Site is not located within a 100-year or 500-year flood zone (EDR, 2021). The EDR Report is presented as Appendix B.

3.4 Wetlands

According to map data published on the United States Department of Fish and Wildlife (USFW) National Wetlands Inventory (https://www.fws.gov/wetlands/data/mapper.html), no wetlands are mapped on the Site. A screenshot is provided in Appendix C.

3.5 Water Bodies

No water bodies were observed on the Site during the Site reconnaissance.

3.6 Oil and Gas Wells

According to the State of California Geologic Energy Management Division (CalGem) online Well Finder application, no oil/gas Wells are located on the Site or adjoining properties.

3.7 Pipelines

According to the National Pipeline Mapping System webpage, a natural gas transmission pipeline is located along Woodley Avenue, along the eastern Site boundary. No incidents are reported near the Site vicinity.

4 USER-PROVIDED INFORMATION

Information obtained during the interview process is presented in the following sections.

4.1 Title Records

Title records were not provided by the Site user representative. However, the EDR Lien and AUL Search report presented copies of the deed for the Site, as summarized on the following page.

APN	Title Vested In	Title Received From	Deed Dated
2205-029-005	RN Daily Van Nuys LLC	RN Daily Van Nuys LLC	1/19/2021
2205-029-011	RN Daily Van Nuys LLC	RN Daily Van Nuys LLC	1/19/2021
2205-029-040	RN Daily Van Nuys LLC	RN Daily Van Nuys LLC	1/19/2021
2205-029-045	RN Daily Van Nuys LLC	RN Daily Van Nuys LLC	1/19/2021
2205-029-046	RN Daily Van Nuys LLC	RN Daily Van Nuys LLC	1/19/2021
2205-029-800	RN Daily Van Nuys LLC	RN Daily Van Nuys LLC	1/19/2021
2205-029-801	RN Daily Van Nuys LLC	RN Daily Van Nuys LLC	1/19/2021

The EDR Lien and AUL report is presented in Appendix D.

4.2 Clean-Up Liens

No knowledge of any clean-up liens against the Site were reported by those interviewed. Furthermore, the EDR Environmental Lien and AUL Search report did not identify any environmental liens for the Site (Appendix D).

4.3 Activities and Use Limitations

No knowledge of any activities and use limitations against the Site were reported by those interviewed. Furthermore, the EDR Environmental Lien and AUL Search report did not identify any activities and use limitations for the Site (Appendix D).

4.4 Specialized Knowledge

No specialized knowledge identifying evidence of a REC was disclosed by those interviewed during this assessment.

4.5 Commonly Known Information

No commonly known information identifying evidence of a REC was disclosed by those interviewed during this assessment.

4.6 Previous Environmental Assessments

The client provided NV5 with several previous environmental assessment reports for the Site as part of this assessment. These documents are summarized below and presented in Appendix F.

Phase I Environmental Site Assessment Performed at 16201 & 16251 Raymer Street, Van Nuys, California 91406. Prepared by Avalon Environmental Consultants. Prepared for Washington Mutual Bank. Dated April 10, 2007.

This report addressed only the two Site properties located at 16201 and 16251 Raymer Street. At the time of this report, the properties were developed with the present-day improvements and occupied by AT&T. According to the report, AT&T (Pacific Telephone) had occupied the properties since construction in 1976. The properties were previously developed with a racetrack between around 1949 to 1966. Permit records indicated that one 285-gallon waste oil UST and one 12,000-gallon gasoline UST were removed from the properties in 1991 and 2005, respectively. Soil sampling conducted at the time of the tank removals did not identify evidence of a release and the tank removals were granted closure/no further action status by the City of Los Angeles Fire Department (LAFD). Four groundwater monitoring wells were observed in the vicinity of the former USTs.

One below-ground hydraulic lift was noted to be in the process of being replaced due to a leak at the property located at 16201 Raymer Street. Four additional below ground lifts were also observed. A three-stage clarifier was also noted to be present at the property in the vicinity of a waste oil tank. The clarifier was reported to be out of service.

Avalon identified the hydraulic lifts and clarifier to represent RECs. Avalon also recommended that the on-site monitoring wells be abandoned in accordance with all applicable regulatory requirements. It should be noted that during NV5's 2022 Site reconnaissance, no evidence of monitoring wells was observed at this property. Additionally, neither the site contact nor property owner were aware of any monitoring wells being present.

Status Update, Hoist Removal Project, AT&T Facility, 16201 Raymer Street, Van Nuys, California. Prepared for AT&T Environmental Management. Prepared by Shaw Environmental, Inc. Dated July 31, 2007.

This reported provided a status update for the removal of below-ground hoists located at the AT&T facility. At the time of this report, the leaking hydraulic ram has been removed, but the adjacent subgrade control valves had not been removed due to subterranean utility obstructions. According to this report, in March of 2007 the lift along with 30 cubic yards of soil material were excavated and removed. Soil samples collected from the excavation identified concentrations of petroleum hydrocarbons ranging between 620 and 1,900 milligrams per kilogram. No concentrations of volatile organic compounds (VOCs) were identified, with the exception of Acetone which was noted to be a common laboratory contaminant. In May 2007, the excavation was extended an additional three feet (to a final depth of approximately 16 feet bgs) to remove the previously identified petroleum impacted soils. It was noted that after completion of excavation, no visible staining or petroleum hydrocarbon odors were noted. Soil samples collected from this excavation did not identify the presence of petroleum hydrocarbons in excess of laboratory detection limits. The excavation was subsequently backfilled with clean soil. Shaw indicated that they did not believe any remaining TPH-impacted soils within the vicinity of the former hydraulic lift posed any significant risks.

Phase I Environmental Site Assessment, Multiple Properties, 16140-16320 Raymer Street and 8085 Woodley Avenue, Van Nuys, California 91406. Prepared for RN Daily Van Nuys, LLC. Prepared by Hazard Management Consulting, Inc. Dated November 23, 2021.

At the time of this assessment, the Site properties were developed with present day improvements and occupied by the same tenants observed during this assessment. The following RECs were identified during this assessment:

- A three-stage clarifier and two below-ground hydraulic lifts were observed at the property located at 16201 Raymer Street.
- A former 12,000-gallon UST that was reportedly removed from the property located at 8085 Woodley Avenue
- An inactive 10,000-gallon UST that was reported to be present at the property located at 16140/16141 Raymer Street.
- The Site was noted to be located within an area with an extensive history of industrial and aviation use. HMC indicated that there was a moderate likelihood of impact to the Site from past releases from the former and current off-site industrial and aviation activities.

A subsurface investigation was recommended to further address the identified RECs.

Report of Limited Phase II Environmental Site Assessment, Commercial/Industrial Property, 16140/16141 and 16161 Raymer Street, Van Nuys, California 91406. Prepared for Longpoint Realty Services. Prepared by Alta Environmental DBS NV5 (NV5). Dated March 7, 2021.

In January 2022, NV5 completed a Phase I ESA of a multi-property commercial/industrial portfolio of which the properties that make up the Site are located within. While no evidence of a REC was identified, the following Significant Data Gaps, were identified by NV5.

- *Limited soil, soil vapor, and groundwater data published on the California Department of Toxic Substances Control (DTSC) website for the nearby Van Nuys Industrial Airport Center property indicates that subsurface petroleum and volatile organic compound (VOC) contamination is present on some of the nearby and possibly adjoining properties. However, the limited information did not include complete assessment reports, laboratory data sets, or sample location maps. NV5 has requested file documentation from the DTSC; however, at the time of this assessment, the requested information has not been received. Additionally, based on reporting schedule presented for future assessment at this facility, this data may not be available for public review until later this year.*
- *Historical records have indicated that the eastern portion of the property (located at the present day 16140/16141 and 16161 Raymer Street addresses) were previously developed for manufacturing. NV5 attempted to determine if hazardous materials or petroleum products were previously used at this facility, and if so, where on the Site they may have been used. However, this determination could not be made due to the age of operation and limited regulatory and historical information available regarding past site operations and activities.*

To address the abovementioned data gaps, a limited Phase II ESA, consisting of a geophysical survey and soil vapor sampling, was conducted. On February 18, 2022, NV5 advanced a total of eleven soil borings (B1 through B11) at the Site utilizing direct-push drilling equipment. Soil vapor wells were installed within each boring to assess concentrations of VOCs that may be present beneath the Site. Soil vapor probes were installed at approximately 5 feet bgs at each sample location and an additional probe was installed at a depth of 15 feet bgs at the four boring locations that were advanced to a depth of 15 feet bgs. Soil vapor samples were collected and analyzed for VOCs by EPA Method 8260 using a mobile laboratory.

The results of the assessment identified concentrations of several VOCs in soil vapor samples collected throughout the Site. However, only two VOCs (PCE and TCE) were detected in concentrations that slightly exceed the most stringent calculated draft health-risk commercial/industrial land use screening levels.

The area surrounding the Site has a history of industrial and commercial use. Numerous investigations of these properties have been conducted over the years, including the immediately adjoining properties to the west, north and east. The detected concentrations of TCE and PCE at the Site were compared to concentrations of TCE and PCE in soil vapor detected at adjoining properties where known releases of TCE and PCE have occurred.

The highest concentrations of PCE and TCE detected at the Site are several orders of magnitude below concentrations of TCE and PCE detected in soil vapor on adjoining and nearby properties with known releases. Based on the results from NV5's limited Phase II investigation and the lack of evidence suggesting a release has occurred on the Site, NV5 concluded that the presence of low concentrations of VOCs in the subsurface soil vapor at the Site was not indicative of an on-site release. Rather, it appeared that the detected concentrations were likely the result of regional subsurface impacts, which can be expected in areas with a history of widespread and longstanding industrial use, or past releases from nearby properties.

It was also noted that the screening levels used during this assessment were calculated using a newly established vapor attenuation factor (30), which is significantly more conservative than the previously established vapor attenuation factor (1,000). The use of this more conservative vapor attenuation factor is

still being evaluated by the DTSC and is currently only presented in a draft guidance document. If the currently established attenuation factor of 1,000 had been used during this assessment, none of the detected VOC concentrations would have exceeded health risk screening levels.No further assessment was recommended. However, NV5 recommends that if Site land use is changed or redevelopment/construction activities are done at the Site, that the use of vapor mitigation systems be considered and potentially implemented.

5 RECORDS REVIEW

5.1 Governmental Databases

NV5 contracted EDR to perform a radius search of governmental databases for this project. The distribution of listed sites with respect to the Site is tabulated and mapped in EDR's Radius Map Report, which can be found in Appendix B. The reader is referred to the table, which can be found near the front of EDR's report.

NV5 conducted a review of the above-referenced database reports and provides the following findings based on sites that have the potential to impact the Site, with respect to the inferred easterly groundwater flow direction. Our findings are based on the assumption that a hazardous material released to the subsurface generally does not migrate laterally within unsaturated soil for a significant distance. Although a hazardous substance or petroleum product can migrate in groundwater in a generally down-gradient direction, there are limitations to this interpretation such as groundwater depth, soil lithology and other subsurface barriers.

5.1.1 Site Database Findings

EDR's report did identify the Site addresses, as summarized below.

Facility Name & Address	**Kevin A Nolke 16300 Raymer Street Van Nuys, CA 91406**	**Site**
Database(s) Listed: PEST LIC		
This listing indicated that the tenant of the property (currently Smith Pipe and Supply) maintains a license from the Department of Pesticide Regulation to apply or sell pesticides. NV5 confirmed that the tenant is a retail supplier of pesticides for landscaping applications. No mixing, disposal, or manufacturing of pesticides was observed or reported to be conducted at this facility. Containers of pesticides observed during the site reconnaissance appeared to be property stored and in good condition with no evidence of leaks or releases observed. Based on the lack of evidence suggesting a release of hazardous materials and/or petroleum products has occurred at this facility, this listing is not considered to represent an REC.		

Facility Name & Address	**Dean Daly 16140 Raymer Street Van Nuys, CA 91406**	**Site**
Database(s) Listed: UST, HAZNET, HWTS		
According to the UST database, an underground storage tank is registered at this property address. According to file documentation obtained from the Los Angeles Fire Department (LAFD), a 10,000-gallon		

Facility Name & Address	**Dean Daly 16140 Raymer Street Van Nuys, CA 91406**	**Site**
diesel UST was removed from this property in 1995. Post removal sampling did not identify evidence of a past release. According to the HAZNET and HWTS databases, this facility previously disposed of waste oil and mixed oil. No leaks, spills, releases, or violations are reported at this address. Based on the lack of evidence suggesting a release of hazardous materials and/or petroleum products has occurred at this facility, this listing is not considered to represent an REC.		

Facility Name & Address	**Stanley Paper Company, Inc. 16140 Raymer Street Van Nuys, CA 91406**	**Site**
Database(s) Listed: SWEEPS UST, HIST UST, FID UST		
According to the SWEEPS UST, HIST UST, and FIDS UST databases, a 10,000-gallon diesel UST was installed at the facility in 1988. According to file documentation obtained from the Los Angeles Fire Department (LAFD), a 10,000-gallon diesel UST was removed from this property in 1995. Post removal sampling did not identify evidence of a past release. Based on the lack of evidence suggesting a release of hazardous materials and/or petroleum products has occurred at this facility, this listing is not considered to represent an REC.		

Facility Name & Address	**KAG West 16140 Raymer Street Van Nuys, CA 91406**	**Site**
Database(s) Listed: FINDS, ECHO, and RCRA NonGen		
According to the FINDS and ECHO databases, no enforcement or violations were reported at this facility. According to the RCRA NonGen database, this facility does not generate hazardous wastes. No leaks, spills, releases, or violations are reported at this address. Based on the lack of evidence suggesting a release of hazardous materials and/or petroleum products has occurred at this facility, this listing is not considered to represent an REC.		

Facility Name & Address	**Great Western Exhibit and Display Corporation 16141 Raymer Street Van Nuys, CA 91406**	**Site**
Database(s) Listed: HAZMAT and UST		
According to the HAZMAT database, this facility is an inactive hazardous material usage/storage facility. According to the UST database, an underground storage tank is registered at this property address. The address of 16141 Raymer Street was not listed on the LAFD UST database. This property is the northern		

Facility Name & Address	**Great Western Exhibit and Display Corporation 16141 Raymer Street Van Nuys, CA 91406**	**Site**
half of the property located at 16140 Raymer Street, so it is likely that this UST listing is related to the former UST registered at the 16140 Raymer Street address. No leaks, spills, releases, or violations are reported at this address. Based on the lack of evidence suggesting a release of hazardous materials and/or petroleum products has occurred at this facility, this listing is not considered to represent an REC.		

Facility Name & Address	**American Telephone and Telegraph 16161 Raymer Street Van Nuys, CA 91406**	**Site**
Database(s) Listed: HAZNET and HWTS		
According to these listings, this facility has reported the disposal of hazardous wastes that include organic solids, age or surplus organics, oil-containing wastes, and waste oil. No leaks, spills, releases, or violations are reported at this address. Based on the lack of evidence suggesting a release of hazardous materials and/or petroleum products has occurred at this facility, this listing is not considered to represent an REC.		

Facility Name & Address	**Hauser Truck 16161 Raymer Street Van Nuys, CA 91406**	**Site**
Database(s) Listed: HAZNET and HWTS		
According to these listings, this facility has reported the disposal of waste oil and mixed oil. No leaks, spills, releases, or violations are reported at this address. Based on the lack of evidence suggesting a release of hazardous materials and/or petroleum products has occurred at this facility, this listing is not considered to represent an REC.		

Facility Name & Address	**16201 Raymer Street Van Nuys, CA 91406**	**Site**
Database(s) Listed: CHMIRS		
According to this listing, approximately 2 quarts of antifreeze were spilled at this facility in March 2007. No additional actions were reported on the listing. Based on the nature of the release, this listing is not considered to represent a REC.		

Facility Name & Address	**AT&T 16251 Raymer Street Van Nuys, CA 91406**	**Site**
Database(s) Listed: RCRA NonGen/NLR, HAZNET, HWTS, FINDS, ECHO		
According to the RCRA/NonGen, the AT&T facility located at this property address is not a generator of hazardous wastes. According to the HAZNET database, this facility previously generated hazardous wastes consisting of organic solids and aged or surplus organics. According to the FINDS and ECHO databases, no enforcement or violations were reported at this facility. No leaks, spills, releases, or violations are reported at this address. Based on the lack of evidence suggesting a release of hazardous materials and/or petroleum products has occurred at this facility, this listing is not considered to represent an REC.		

Facility Name & Address	**Pacific Bell 16201 Raymer Street Van Nuys, CA 91406**	**Site**
Database(s) Listed: RCRA NonGen, FINDS/ECHO, HAZNET, HWTS, RCRA-LQG, UST, CERS HAZWASTE, SWEEPS UST, HIST UST, CA FID UST, HAZMAT, CERS		
According to the RCRA NonGen database, the Pacific Bell facility located at this property address was not a generator of federal hazardous wastes. However, according to the RCRA-LQG database, this facility is an active large quantity generator of hazardous waste. This discrepancy may be related to classifications of California designated vs. Federally designated hazardous wastes. According to the HAZNET and HWTS databases, this facility reported the disposal of hazardous wastes including unspecified aqueous solutions, waste oil and mixed oil, aged or surplus organics, and oil/water separation sludge. According to the UST, SWEEPS UST, and CA FID UST databases, this facility is the registered location of a 12,000-gallon gasoline UST. LAFD records indicated that one 12,000-gallon UST was removed in 2005. Post removal soil sampling did not identify evidence of a past release from the UST and the UST removal was granted no further action status by the LAFD. LAFD records also appear to indicate that an additional 12,000-gallon fuel UST was previously removed from the facility in 1997 and a 285-gallon waste oil UST was previously removed from the facility in 1989. Based on post removal soil sampling, both previous removals were also granted no further action status by the LAFD. According to the Los Angeles HMS and CERs databases, this facility is an active chemical storage facility. No violations were identified during the most recent Fire Department inspection in 2021. No leaks, spills, releases, or violations are reported at this address. Based on the lack of evidence suggesting a release of hazardous materials and/or petroleum products has occurred at this facility, this listing is not considered to represent an REC.		

Facility Name & Address	**Cardinal Health 414 LLC 16310 Raymer Street Van Nuys, CA 91406**	**Site**
Database(s) Listed: RCRA NonGen/NLR, CERS Haz Waste, HAZMAT, CERSs		
According to the RCRA/NonGen, this facility was not a generator of federally classified hazardous wastes. According to the HAZ Waste database, this facility is a generator of hazardous wastes. According to the HAZMAT and CERS databases, this facility is registered chemical storage facility. Several violations related to electronic submittals up updated hazardous material business plans and emergency response plans were reported. However, the violations are reported to have been brought into compliance. No leaks, spills, or releases are reported at this address. Based on the lack of evidence suggesting a release of hazardous materials and/or petroleum products has occurred at this facility, this listing is not considered to represent an REC.		

Facility Name & Address	**8085 Woodley Avenue**	**Site**
Database(s) Listed: UST		
According to the UST database, an underground storage tank is registered at this property address. According to LAFD file documentation, it appears that a UST was installed in 1965 at a nearby property located northwest of the Site (currently occupied by a school bus parking facility) that at the time was identified by the 8085 Woodley Avenue address. As this listing is not associated with the Site or an adjoining property, it is not considered to represent a REC.		

Facility Name & Address	**8055 Woodley Avenue**	**Site**
Database(s) Listed: UST		
According to the UST database, an underground storage tank was registered at this property address. No additional details regarding size, age, contents, or status were reported. This property address is an historical address associated with a large industrial complex that was previously comprised of several Site properties including those located at 16140, 16141, and 16161 Raymer Street and 8085 Woodley Avenue. Records provided to NV5 by LAFD indicated that a 10,000 – gallon gasoline UST was installed at the property in 1956. The permit indicated that the tank was located 99 feet north of the southern property line and 32 ft west of the eastern property line. Unfortunately, no site map was included. There are no records for the removal or closure of this tank. However, as stated above, there was a 10,000-gallon diesel UST removed from the 16140 Raymer Street property in 1995. There are no installation records for the tank that was removed in 1995. A rough site plan included in the 16140 Raymer Street permit records indicated that this tank was located approximately 96 feet north of the southern property line. The tank abandonment work sheet included in the file indicated that no concentrations of TPH or BTEX		

Facility Name & Address	**8055 Woodley Avenue**	**Site**
was identified in the soil samples collected during the tank removal. Since the 8055 Woodley Avenue Street was split up into multiple properties, including 16140 Raymer Street, it is likely that the tank installed in 1956 was the same tank removed in 1995. This listing is not considered to represent an REC.		

5.1.2 Adjoining Property Database Findings

EDR's report identified several of the adjoining properties, as summarized below:

Facility Name & Address	**Vickers Incorporated 16301 Raymer Street Van Nuys, CA 91406**	**Western Adjoining Property**
Database(s) Listed: RCRA-SQG, FINDS, ECHO		
This facility was identified as a small quantity hazardous waste generator. According to the FINDS and ECHO databases, no enforcement or violations were reported at this facility. Based on the lack of evidence suggesting a release of hazardous materials and/or petroleum products has occurred at this facility, these listings are not considered to represent an REC.		

Facility Name & Address	**Aviall 16260 Raymer Street Van Nuys, CA 91406**	**Southern Adjoining Property**
Database(s) Listed: RCRA-SQG, FINDS, ECHO, HAZNET, HWTS		
This facility was identified as a small quantity hazardous waste generator. According to the FINDS and ECHO databases, no enforcement or violations were reported at this facility. According to the HAZNET database, this facility has reported the disposal of oxygenated solvents. No violations were reported. Based on the lack of evidence suggesting a release of hazardous materials and/or petroleum products has occurred at this facility, these listings are not considered to represent an REC.		

Facility Name & Address	**Dean Daily 16333 Raymer Street Van Nuys, CA 91406**	**Northern Adjoining Property**
Database(s) Listed: UST, SWEEPS UST, and CA FID UST		
According to the SWEEPS UST, HIST UST, and FIDS UST databases, a UST is registered at this property address. No additional details regarding size, age, contents, or status were reported. Based on the lack of evidence suggesting a release of hazardous materials and/or petroleum products has occurred at this facility, this listing is not considered to represent an REC.		

Facility Name & Address	**Aviall 8045 Woodley Avenue Van Nuys, CA 91406**	**Eastern Adjoining Property**
Database(s) Listed: RCRA-SQG, CERS HAZWASTE, HAZNET, HAZMAT, CERS, HWTS		
This facility was identified as a small quantity hazardous waste generator. According to the CERS Haz Waste and HAZNET databases, this facility is a hazardous waste generator who has reported the disposal of hazardous wastes including: ignitable wastes, benzene, methyl ethyl ketone, nitrobenzene, pyridine, trichloroethylene, hydrocarbon solvents, organic mixtures, organic solids, and nonhalogenated solvents. Several violations have historically been issued for administrative items such as failure to update hazardous material management business plans, failure to complete a site map for the hazardous materials business plan, failure to submit an emergency response plan, and failure to document training. These violations were reported to have been brought into compliance. Based on the lack of evidence suggesting a release of hazardous materials and/or petroleum products has occurred at this facility, these listings are not considered to represent an REC.		

Facility Name & Address	**LAWA VNY-JET Center Garret Aviation GE Engine Service City of LA Department of Airports 16300 W. Daily Drive Van Nuys, CA 91406**	**Southern Adjoining Property**
Database(s) Listed: UST, RCRA-LQG, LUST, SWEEPS UST, HIST UST, CA FID UST, CORTESE, EMI, HAZNET, HIST CORTESE, HAZMAT, CERS, HWTS		
According to the UST, SWEEPS UST, HIST UST, and CA FID UST, four USTs were registered at this facility. The USTS ranged in size between 10,000 and 12,000 gallons and were listed as containing gasoline and chemicals. According to the CORTESE, HIST CORTESE, and LUST databases, a release from a UST of gasoline into soil was reported at this facility in 1986. Case closure/no further action status was granted in 1997. According to the RCRA-LQG database, this facility is a generator of large quantities of hazardous wastes. Hazardous wastes generated at this facility include wastes that are ignitable, corrosive, reactive, contain heavy metals, and nonhalogenated solvents. The HAZNET database indicated that hazardous wastes disposed of at this facility have included aqueous solutions, unspecified solvent mixtures, hydrocarbon solvents, and alkaline solutions. Based on the cross-gradient position of this facility with respect to the Site and groundwater flow, the depth to groundwater, and issuance of a closure letter for the past release, these listings are not considered to represent a REC.		

5.1.3 General Vicinity Database Findings

EDR's report identified multiple off-Site facilities within applicable ASTM search radii. NV5 considered all of the listed sites unlikely to impact the Site, based upon factors including (but not limited to):

- The nature of the listing;
- The use of the site;
- When the site was listed and its current listed status;

- The developmental density of the setting;
- The distance between the listed sites and the Site as related to the distance that releases are likely to migrate based on local surface and subsurface drainage conditions;
- The presence of intervening drainage divides; and/or
- The inferred groundwater movement.

Two nearby facilities of note are further discussed below.

Facility Name & Address	**Van Nuys Airport Industrial Center 16345 Raymer Street Van Nuys, CA 91406**	**Direction: WNW Distance: ~330 Feet**
Database(s) Listed: Envirostor and VCP		
This property address is located northwest of the Site at the location of the present-day school bus parking lot. The following information regarding this property was published on the State of California Envirostor webpage. *"A multistory office building with surrounding paved parking is proposed for development on a 2.68-acre parcel at the Van Nuys Airport Industrial Center. The subject property was originally part of a larger parcel that had an address of 16333 Raymer Street, but was assigned the 16345 Raymer Street address in 2007. The parcel is bordered by the railroad right-of-way on the north with industrial buildings north of the railroad right-of-way, the Van Nuys Airport on the west and office buildings on the parcels to the south and east.* *The property was utilized for agricultural purposes before 1928 until at least 1938. The U.S. Army Air Corps was the original developer of the property starting in the 1940s. The U.S. Army Air Corps parked and repair planes on the property. By 1947 a large industrial building with several smaller buildings were present and the site had access to the airport on the west and south side during the late 1940s or early 1950s. The site was generally fully developed by the 1960s and occupied by various commercial/industrial/warehouse tenants until 2005. The structures on the property were demolished, pavement removed and the site was graded during 2005. Above and below ground storage tanks were present and later removed from the property. A brick-lined dry well was identified in the northwest corner of the property and backfilled with sand-cement slurry during the 2005 grading. The property is currently vacant.* *Numerous areas of environmental concern were identified on the property during a Phase I study triggering multiple field investigations which detected soil, soil gas, and groundwater contamination. Soil gas samples found concentrations of volatile organic compounds (VOCs) including tetrachloroethylene(PCE) and trichloroethylene (TCE) exceeding California Human Health Screening Levels (CHSSLs) throughout most of the property, but mainly in the northwesterly portion of the site. Other VOCs detected included 1,1-dichloroethylene and 1,1,1-trichloroethane, with concentrations below CHSSLs screening levels.* *TCE was detected in most soil samples at concentrations greater than the industrial Preliminary Remediation Goals (PRGs) screening levels. Other VOCs found included 1,2,4-trimethylbenzene and 1,1,1-trichloroethane with concentrations below industrial PRGs. Slightly elevated levels of total petroleum hydrocarbon (TPH) were detected in soil below the industrial PRGs. Low concentrations of benzene, m,p-xylenes, o-xylenes, ethylene's, and toluene were also detected in soil below the industrial PRGs. Concentrations of heavy metals were within regulatory guidelines.*		

Facility Name & Address	**Van Nuys Airport Industrial Center 16345 Raymer Street Van Nuys, CA 91406**	**Direction: WNW Distance: ~330 Feet**

One groundwater monitoring well is present at the site. Multiple rounds of groundwater sampling and analyses has detected TCE exceeding Maximum Contaminant Levels. The depth to groundwater is about 195 feet.

Consultant requested project be put on hold for one year due to economic crisis. Extension request granted via email.

A request to terminate the VCA was submitted on April 17, 2013 by the project proponent, Dean Daily Trust. The VCA was terminated effective May 14, 2013. The Site is listed as Inactive – Action Required.

New VCA was signed by a new proponent, Rexford Industrial, on September 1st, 2021. The new property boundaries encompass 31.1 acres and include additional addresses in the city of Van Nuys. Further Site Characterization is underway."

NV5 reviewed the application for the new VCA along with the new VCA. A site map attached to the new VCA indicated that the project site is comprised of two project areas. The north project area includes several of the northern and southern adjoining properties located along Raymer Street. The southern project area, located approximately ¼ mile south of the Site, consists of multiple properties located along Stagg Street. The VCA application indicated that past assessment activities have identified the presence of chlorinated and petroleum related VOCs in subsurface soils, soil vapor, and groundwater.

According to previous Site assessment reports published on the State of California Envirostor website, past releases of chlorinated solvents into soil, soil vapor, and groundwater have been identified at the adjoining property located at 16216 Raymer Street (currently occupied by The Tile Shop) and the nearby property located at 16345 Raymer Street (currently occupied by Tumbleweed Transportation). Sampling data published in these reports identified concentrations of TCE in soil vapor as high as 98,000 micrograms per cubic meter in samples collected at these properties, which is orders of magnitude higher than those levels detected at the Site. Groundwater impacted with TCE (7.9 micrograms per liter), which is slightly above the California Drinking Water Maximum Contaminant Level of 5 micrograms per liter was detected in a sample collected at 16216 Raymer Street.

Based on the results of the limited Phase II Assessment conducted at the Site (See Section 4.6), this listing is considered to represent a VEC and de minimis condition with respect to the Site.

Facility Name & Address	**Crown Cork & Seal Co. Inc. 8201 Woodley Avenue Van Nuys, CA 91406**	**Direction: N Distance: ~350 Feet**

Database(s) Listed: Envirostor, LUST, HIST CORTESE, HWP, NPDES, CIWQS

This facility is located north of the Site, across the railroad tracks.

This facility was former aluminum beverage can manufacturing factory that ceased operations in 1994 after extensive damage caused by the Northridge earthquake. During facility closure activities, VOC and petroleum hydrocarbon impacted soils were identified in the vicinity of USTs. Subsequently, approximately 1,366 tons of impacted soil and concrete was excavated and removed.

Facility Name & Address	**Crown Cork & Seal Co. Inc. 8201 Woodley Avenue Van Nuys, CA 91406**	**Direction: N Distance: ~350 Feet**
Additionally, it was reported that the can making process generated several waste streams including waste petroleum-based and synthetic coolant oils, acids, non-chlorinated solvents, alcohol, lacquers, inks, coatings, chlorinated solvents, waste oils, and waste waters. Contaminants of concern identified at this facility during the previous investigations include: petroleum hydrocarbons, chlorinated VOCs, methyl ethyl ketone, acetone, methanol, acids, metals, and several other VOCs and semi-volatile organic compounds (SVOCs). In 2017, the DTSC issued a notice of decision for remedy selection. The remedy will consist of a combination of 1) periodic indoor air, soil-pore-gas, and groundwater monitoring, 2) contingency plans for responding to threats to indoor air and/or groundwater being recognized in the monitoring data, 3) institutional controls such as a land use covenant, and 4) a corrective action assurance of financial responsibility to assure that money is available to implement all the elements of the selected remedy. Groundwater, soil vapor, or other sampling reports were not published on the Envirostor website for NV5's review.		

5.2 Regional Agency Offices

NV5 submitted information requests to the various county and regional agencies that may have records with regard to environmentally-oriented concerns affecting the Site, in accordance with ASTM E1527-13 requirements. Should significant records be identified at a later date, an addendum to this report will be issued. Documentation obtained from regulatory agency requests is presented in Appendix C.

Agency	**Records Summary**
California Division of Geologic Energy Management (CalGEM)	No oil or gas wells were identified on the Site or adjoining properties.
Regional Water Quality Control Board – GEOTRACKER	Site: None Adjoining Properties: 16300 Daily Drive (Southern Adjoining Property). This facility was identified as the location of a LUST incident. Case closure was granted in 1997. This facility is further discussed in Section 5.1.2.
Department of Toxic Substances Control – ENVIROSTOR	Site: None Adjoining Properties: None; however, two nearby Envirostor Sites are discussed in Section 5.1.3.
Los Angeles County Public Works Environmental Programs Division	No records were identified for the Site.

Agency	Records Summary
Los Angeles County Fire Department – Site Mitigation Unit	16201 Raymer Street Inspection records from 1999, 2004, 2007, 2011, 2014, 2015, 2018, and 2021. One violation cited in 2018 for failure to maintain copies of waste oil manifests. 16310 Raymer Street Inspection records from 2011, 2015, 2018, and 2021. No violations reported. No records were identified for the other Site addresses.
City of Los Angeles Fire Department	8055 Woodley Avenue One 10,000-gallon gasoline UST was installed at the property in 1956. No records of removal; however, likely the same tank that was removed from 16140/16141 Raymer Street in 1995 based on change of address. 8085 Woodley Avenue One UST was installed at the property in 1965. Permit records indicated the 1,000-gallon tank was located at a property located northwest of the Site (the present-day school bus parking facility). One spray booth was installed in 1964. 16310 Raymer Street Inspection records from 2016 and 2019 identified several administrative violations related to documentation required in hazardous material business plans. A 2011 hazardous material inventory reported the presence of several radioactive materials at the facility. No records were identified for the other Site addresses. 16201 Raymer Street One 12,000-gallon UST was removed in 2005. Post removal soil sampling did not identify evidence of a past release from the UST and the UST removal was granted no further action status by the LAFD. LAFD records also appear to indicate that an additional 12,000-gallon fuel UST was previously removed from the facility in 1997 and a 285-gallon waste oil UST was previously removed from the facility in 1989. Based on post removal soil sampling, both previous removals were also granted no further action status by the LAFD. 16140/16141 Raymer Street One 10,000-gallon diesel UST was removed from this property in 1995. Post removal sampling did not identify evidence of a past release.

Agency	Records Summary
City of Los Angeles Building Department	Permits obtained by NV5 from this agency consisted of certificates of occupancy and building permits related to various tenant improvements.

5.3 Historical Records

NV5 used USGS topographic (Topo) maps, aerial photographs, fire insurance maps, and historical street directories to provide information about the history of the Site and its surroundings. The resources NV5 reviewed are tabulated as follows and presented in Appendix E.

Historical Resources		
Source Type	**Years Reviewed**	**Source**
USGS Topo Maps	1894, 1896, 1898, 1900, 1902, 1920, 1921, 1926, 1952, 1966, 1972, 1976, 2012, 2015, and 2018	USGS/EDR
Aerial Photograph(s)	1928, 1938, 1947, 1952, 1964, 1967, 1970, 1977, 1981, 1989, 1995, 2002, 2005, 2009, 2012, and 2016	EDR
Fire Insurance (Sanborn) Maps	No Coverage Letter	EDR
Street Directories	1920 to 2014 (at approximate 5-year intervals)	EDR

5.4 Past Uses – Site

Our interpretation of past uses of the Site, based on the historical data sources listed above, are tabulated below.

Date	Interpreted Property Use
16320 Raymer Street	
1928 to 1938	Aerial photographs depict the property to be a vacant field.
1947 to 1970	Aerial photographs depict the western portion of the property to be paved and used for aircraft parking.
1977 to 2016	Aerial photographs depict the property to be developed with the present-day restaurant structure. Historical city directories identified the past tenants of the property as: <u>16320 Raymer Avenue</u> • 94th Aero Squadron Restaurant (1980 to 2014)
16300 and 16310 Raymer Street	
1928 to 1970	Aerial photographs depict the property to be a vacant field

Date	Interpreted Property Use
1975 to 2016	Aerial photographs depict the property to be developed with the present-day commercial/light industrial structure. Historical city directories identified the past tenants of the property as: <u>16300 Raymer Avenue</u> • Smith Pipe and Supply/Smith Bennet Co. Inc. (1975 to 2014) <u>16310 Raymer Avenue</u> • Consolidated Electrical Distributors (1975 to 1985) • Royal Wholesale Electric (1991) • Syncor International (1994 to 2006) • Cardinal Health Nuclear Pharmacy (2009 to 2014)
16251 and 16201 Raymer Street	
1928 to 1947	Aerial photographs depict the property to be a vacant field.
1952 to 1964	Aerial photographs depict the eastern portion of the property to be developed with a dirt racetrack. The western portion of the property remains a vacant field.
1967 to 1970	Aerial photographs depict the eastern portion of the property (16201 Raymer Street) to be developed with the present-day commercial structures. The western portion of the property remains a vacant field. Historical city directories identified the past tenants of the property as: <u>16201 Raymer Avenue</u> • No Listings
1977 to 2016	Aerial photographs depict the western portion of the property (16251 Raymer Street) and the eastern portion of the property to be developed with the present-day commercial structures. Historical city directories identified the past tenants of the property as: <u>16201 Raymer Avenue</u> • SBC California Pac Bell (2004) • AT&T Service (2009) <u>16251 Raymer Avenue</u> • No Listings
16140 and 16141 Raymer Street	
1928	An aerial photograph depicts the property to be developed with two structures, the use of which is undetermined.

Date	Interpreted Property Use
1938 to 1989	Aerial photographs depict the property to be developed with a large commercial structure. Historic building department records indicated that this property along with the properties to the north (16161 Raymer Street and 8085 Woodley Avenue) were previously part of a larger single industrial complex identified by the address of 8055 Woodley Avenue. According to the building permits, previous tenants of the property included. • Timm Aircraft Company (1939 to 1942) – Aircraft manufacturing • Dean Daily (1941 to 1965) – Aircraft manufacturing • Columbia Trailers (1950 to 1953) – Trailer manufacturing • Radio Plane (1956 to 1959) – Aerial drone manufacturing Historical city directories identified the past tenants of the property as: <u>16140 Raymer Street</u> • Beckwith Carbon Corp (1970 to 1975) • Stanley Paper Co. (1980 to 1985) • Wright Container (1980) • Donill Die Cutting (1985) • Great Western Kitchen and Bath (1991 and 1995) • Great Western Exhibit and Display (1995) • Great Western Manufacturing (1991) • Great Western Real Estate Loans (1991) Historical city directories did not list the 8055 Woodley Avenue property address.
1995 to 2016	Aerial photographs depict the property to be developed with paved vehicle parking lots, similar to the present-day configuration. No structures appear to be present on the property. Historical city directories did not list the property addresses.
16161 Raymer Street and 8085 Woodley Avenue	
1928	An aerial photograph depicts the property to be a vacant field.
1938	An aerial photograph depicts the property to be developed with a small commercial building.
1939 to 1967	Aerial photographs depict the property to be developed with several small commercial structures. Historic building department records indicated that this property along with the properties to the south (16140 and 16141 Raymer Street) were previously part of a larger single industrial complex identified by the address of 8055 Woodley Avenue. According to the building permits, previous tenants of the property included. • Timm Aircraft Company (1939 to 1942) – Aircraft manufacturing • Dean Daily (1941 to 1965) – Aircraft manufacturing • Columbia Trailers (1950 to 1953) – Trailer manufacturing • Radio Plane (1956 to 1959) – Aerial drone manufacturing

Date	Interpreted Property Use
	Historical city directories did not list the 8055 Woodley Avenue property address.
1977 to 2016	Aerial photographs depict the property to be developed with the present-day commercial structure on the western portion of the property (16161 Raymer Street). The eastern portion of the property (8085 Woodley Avenue) is developed with a paved parking lot. Historical city directories identified the past tenants of the property as: <u>16161 Raymer Street</u> • Cintas the Uniform People (1999 to 2004) • Calber Auto (2006 to 2009) • Wholesale Investment (2009 to 2014) <u>8085 Woodley Avenue</u> • No Listings

5.5 Past Uses – Adjoining Properties

Our interpretation of past uses of the adjoining properties, based on the historical data sources listed previously, are tabulated below.

Date	Description
Eastern Adjoining Property	
8045 Woodley Avenue	
1928 to 1938	An aerial photograph depicts the property to be undeveloped vacant land.
1947 to 1989	Aerial photographs depict the property to be a parking lot.
1995 to 2002	Aerial photographs depict the property to be a vacant lot. The northern portion of the property appears in 2002 to be used for vehicle or equipment storage.
2005 to 2016	Aerial photographs depict the property to be developed with the present-day commercial building. Historical city directories did not identify the property address.
8100 Woodley Avenue	
1928 to 1952	Aerial photographs depict the property (across N. Woodley Avenue) to be cultivated with an orchard.
1964 to 1970	Aerial photographs depict the property to be a vacant lot.

Date	Description
1977	An aerial photograph depicts the property to be developed with a portion of the former Busch Gardens amusement park.
1981 to 2016	Aerial photographs depict the property to be a paved parking lot and vehicle storage area associated with the Anheuser Busch Brewery.
Northern Adjoining Property – Railroad	
1928 to 2016	Aerial photographs and Topo maps depict the property to be developed with railroad tracks (Southern California Regional Rail Authority and Southern Pacific Railroad)
Northern Adjoining Property – 16333 Raymer Street	
1928 to 1938	Aerial photographs depict the property to be a vacant field.
1947 to 1970	Aerial photographs depict the western portion of the property to be paved and used for aircraft parking. Historical city directories identified the past tenants of the property as: <u>16333 Raymer Avenue</u> • Dewald Fabrication (1970)
1975 to 2005	Aerial photographs depict the property to be a graded lot used for vehicle and equipment storage. Historical city directories identified the past tenants of the property as: <u>16333 Raymer Avenue</u> • Dynamic Releasing (1975) • Pure Entertainment (1975) • Gilbertson Contractors (1980 to 1985) • JBl Self Storage (1985 to 2005) • JBL Moving (1994) • At Your Door Self Storage (1994 to 2005) • Williamsburg Transport (1994)
2009 to 2016	Aerial photographs depict the property to be developed with the present-day commercial building. Historical city directories identified the past tenants of the property as: <u>16333 Raymer Avenue</u> • Cablecom, Inc. (1999) • AVAD (2009) • At Your Door Service (2014)
Western Adjoining Property – Van Nuys Airport	
1928	An aerial photograph depicts the property to be undeveloped land.
1938 to 2016	Aerial photographs depict the property to be developed with runways and taxiways associated with the Van Nuys Airport.

Date	Description
Western Adjoining Property	
16301 Raymer Street	
1928 to 1967	Aerial photographs depict the property to be a vacant field.
1970 to 2016	Aerial photographs depict the property to be developed with the present-day commercial structure. Historical city directories identified the past tenants of the property as: <u>16301 Raymer Avenue</u> • General Electric Company Service (1970) • Control Panel Products Operation (1975) • Vickers Overhaul Repair (1991 to 1994) • Zodax (1999) • Sabre Fudge (2001) • Graybar Electric (2009 to 2014)
Southern Adjoining Property (16216 to 16270 Raymer Street)	
1928 to 1952	Aerial photographs depict the property to be undeveloped vacant land.
1964 to 1967	Aerial photographs depict a small commercial building to be present on the easternmost property (16216 Raymer Street). The remainder of the property is vacant land.
1970	Aerial photographs depict the easternmost property (16216 Raymer Street) to be developed with the present-day commercial structure. The remainder of the property is vacant land.

Date	Description
1975 to 2016	Aerial photographs depict the properties to be developed with the present-day commercial structures. Historical city directories identified the past tenants of the property as: <u>16216 Raymer Avenue</u> • Wright Business Forms (1971) • Nordco Products (1981) • Fuses Unlimited (1991-1995) • Liberty Engineering (1994-1995) • Andrews Moving and Storage (1999) • The Tile Shop (2004 to 2014) <u>16260 Raymer Avenue</u> • Coper Airmotive (1980) • Aviall (1985) • Aviation Parts Distribution (1986) • Price of California (1991) • Precision Works (1991) • E Place Center (1991) • Wagner Wholesale (1994-1995) • Siggia Cabinets and Hardware (2001 to 2014) <u>16270 Raymer Avenue</u> • Nikko Electric and Audio (1975 to 1980) • Anthony Joseph (1991-1995) • Assertinc (1991) • International Safety Systems (1991-1995) • Safe T Quake (1994) • Graybar Electric (1999-2009) • Matrix Cab Parts (2004-2009)
Southern Adjoining Property (16200 to 16300 Daily Drive)	
1928 to 1967	Aerial photographs depict the property to be vacant land.

Date	Description
1970 to 2016	Aerial photographs depict the property to be developed with the present-day hangar and support buildings. Historical city directories identified the past tenants of the property as: <u>16200 Daily Drive</u> • Merle Norman Aviation (1991 to 2004) • Jetfirst Inc. (2009) • Western Commanders Association (2014) <u>16210 Daily Drive</u> • H BL Keck Aviation (1991) • Galvin Bay (1994-1995) • Thermo Co Aviation (2004 2009) • A 26 CO Inc. (2009) <u>16300 Daily Drive</u> • Aero Interiors (1971-1994) • Pacific Business Aircraft (1971-1981) • Western Commander (1971-2004) • Therdale Corp (1975) • Jet Center (1975-2001) • Cook Testing (1975) • Ambassador College Flight Operations (1975) • Trademark Aircraft (1981) • Aero Equipment (1991 to 2001) • GE Engine Service (2004)

5.6 Interviews

NV5 interviewed parties potentially having information about current and/or former conditions at the Site. The parties and their affiliation are tabulated on the following page. Supporting interview documentation is provided in Appendix F.

Interviews		
Name	**Affiliation**	**Role**
Mr. Zach Zanolli	Longpoint Realty	Client/User
Mr. Matthew Leupold	Cushman Wakefield	Property Owner Representative
Edwin (last name not provided)	ATT	Site Contact
Dominic (last name not provided)	Smith Pipe and Supply	Site Contact
Melissa Pollack	Specialty Restaurants Corporation	Site Contact
Anthony (last name not provided)	Wholesale Automotive Investments	Site Contact
Joe (last name not provided)	Cardinal Health	Site Contact
Mr. Cecil Widener	The KAG	Site Contact

Interviews		
Name	**Affiliation**	**Role**
Ms. Caneel Fraser	Volunteers of America Los Angeles	Site Contact

- Mr. Zanolli completed the User Questionnaire.
- Mr. Leupold coordinated the site visits and provided basic property information on behalf of the property owner. He indicated that the property owner was not aware of any USTs or wells located at the Site. He also indicated that the current owner was not familiar with historical tenants or past operations at the individual properties.
- Mr. Edwin provided access to and escorted the assessor through the 16201 and 16251 Raymer Street properties. Mr. Edwin also provided NV5 with basic site operational information.
- Mr. Dominic provided access to and escorted the assessor through the 16300 Raymer Street property. He indicated that he was not aware of any wells, tanks, or clarifiers as the property. He also indicated that while pesticide products are sold at this facility, no mixing or manufacturing of pesticides are done onsite.
- Ms. Pollack provided access to and escorted the assessor through the 16320 Raymer Street property. She indicated that she was not aware of any wells, tanks, or clarifiers as the property.
- Mr. Anthony provided access to and escorted the assessor through the 16161 Raymer Street and 8085 Woodley Avenue properties. He indicated that he was not aware of any wells, tanks, or clarifiers as the property. He indicated that minor repair and maintenance (painting, oil changes, dent repair, etc.) are conducted within the building at the Site and showed NV5's assessor where petroleum products and other automotive fluids and materials are stored.
- Mr. Joe provided access to and escorted the assessor through the 16310 Raymer Street property. He showed NV5's assessor where the 800-gallon diesel AST associated with the emergency power generator was located and indicated that he was unaware of any past releases from the Tank.
- Mr. Widener indicated that no fueling activities are conducted at the property located at 16140 Raymer Street, only vehicle storage and light maintenance. Any wash water from washing the exterior of the vehicles was reported to be removed by the vendor. He indicated that he was not aware of any wells, USTs, or clarifiers as the property.
- Ms. Fraser indicated that activities conducted at the 16141 Raymer Street consist of only vehicle storage and light maintenance. He indicated that he was not aware of any wells, USTs, or clarifiers as the property.

6 NON-SCOPE CONSIDERATIONS

Per the authorized scope of work, items beyond the scope of ASTM E-1527-13 were not addressed as part of this assessment.

7 VAPOR ENCROACHMENT SCREENING

ASTM E1527-13 requires the Environmental Professional to evaluate the potential for vapor encroachment of chemicals of concern (COC) onto the Site, and to determine if such vapor encroachment constitutes evidence of a REC on the Site. The E1527-13 Standard Practice does not specifically state the methods that must be used to screen for potential vapor encroachment issues. However, ASTM has developed a separate Standard Guide for Vapor Encroachment Screening on Property Involved in Real Estate Transactions (ASTM E2600-15), which outlines an ASTM E1527-13-compliant methodology to conduct vapor encroachment screening that was used for this assessment as described below.

7.1 VES Methodology

The goal of conducting Vapor Encroachment Screening (VES) is to identify a vapor encroachment condition (VEC), which is defined as the presence or likely presence of chemicals of concern (COC) vapors in the vadose zone of the Site caused by the release of vapors from contaminated soil and/or groundwater either on or near the Site. If a VEC is identified, the Environmental Professional must determine whether the VEC represents evidence of a REC on the Site under the context of the Phase I ESA Standard Practice. It should be noted that the identification of a VEC on the Site does not necessarily indicate that a potential for migration of vapors into existing or proposed structures on the Site is likely. The Environmental Professional will identify the VEC as a REC where the potential for vapor migration into structures is considered likely, or where the contaminant concentrations in the soil, groundwater, or soil vapors on the Site are significant and likely to result in enforcement against on-site or off-site responsible parties.

The VES utilizes information regarding the potential presence of releases on or near the Site that were collected as a normal part of the Phase I ESA process, such as governmental database records, review of governmental files, historical data sources, etc. The VES Standard Guide requires the Environmental Professional to search for potential sites of concern within specific search radii. The area of concern search radius is 1,760 feet (1/3 mile) for non-petroleum-impacted sites and 528 feet (1/10 miles) for petroleum-impacted sites. The default search distances may be expanded or reduced in the upgradient, downgradient, or cross-gradient directions by the Environmental Professional based on experience in the local area and applying professional judgment to factors such as where a well-defined regional groundwater flow direction is identified, or whether other geologic features such as low permeability soils or hydrogeologic boundaries such as rivers or streams exist which would tend to limit the potential for migration of groundwater or vapors in a particular direction.

7.2 VES Search Results

NV5 identified several sites of potential concern within the VES search radii. According to regulatory records published on the DTSC Envirostor website, one nearby site, the Van Nuys Industrial Center, has reported the presence of several VOCs in soil, soil vapor, and groundwater. In February 2022, NV5 collected soil vapor samples from portions of the Site directly adjacent to a property located within the

Van Nuys Industrial Center where a release of VOCs had been identified. The results of the Phase II ESA (See Section 4.6) identified the evidence off-site migration of VOC impacted soil vapor on to the Site from off-site releases. The identified concentrations of VOCs in the soil vapor are considered a VEC.

8 FINDINGS AND RECOMMENDATIONS

NV5 completed a Phase I ESA of the properties located 16300-16310, 16320, 16201, 16251, 16140/16141, and 16161 Raymer Street and 8085 Woodley Avenue, in Van Nuys (Los Angeles), Los Angeles County, California. The ESA was performed in conformance with the scope and limitations of ASTM E1527-13 standards. Any exceptions to, or deletions from, this practice are described in Section 1.0 of this report. The assessment was performed to identify conditions indicative of releases and threatened releases of hazardous substances and petroleum products on, at, in, or to the Site.

8.1 Current Site Activities

The Site is currently developed with several commercial buildings and paved parking lots. Uses of the various properties which comprise the Site include:

- 16310 Raymer Street: Cardinal Healthcare – Nuclear Medicine Manufacturer
- 16300 Raymer Street: Smith Pipe and Supply – Landscaping Supply Warehouse and Retailer
- 16320 Raymer Street: 94th Aero Squadron Restaurant – Restaurant and Event Center
- 16201 and 16251 Raymer Street: AT&T – Maintenance Vehicle Parking and Maintenance Center and Material Supply Storage
- 16140 Raymer Street: The KAG – Aviation Fueling Truck Parking
- 16141 Raymer Street: Volunteers of America of Los Angeles – RV and Trailer Parking
- 16161 Raymer Street and 8085 Woodley Avenue: Wholesale Automotive Investments – Automobile Sales and Repair

8.2 Historical Site Activities

A majority of the Site was vacant and undeveloped land as late as 1928, with the exception of small structures located on the present-day 16140/16141 Raymer Street properties that were likely associated with historical aviation activities or aircraft manufacturing. By 1939, a larger industrial complex comprised of several buildings, hangars, parking areas, and exterior storage areas was constructed on the eastern portion of the Site located at the present day 16140/16141 and 16161 Raymer Street and 8085 Woodley Avenue Properties. The remainder of the Site properties remained vacant land. Historical building department records indicate that this larger industrial complex was identified by the address of 8055 Woodley Avenue and occupied by several manufacturing companies including: Timm Aircraft, Columbia Trailers, Dean Daily, and Radio Plane.

By the late 1960's, the present-day structures located at 16201 Raymer Street were constructed, along with Raymer Street. The newly constructed structures at 16201 Raymer Street were occupied by Pacific Bell telephone service.

By 1977, the remaining structures at the Site were constructed and have been historically occupied by various commercial, medical, and restaurant tenants. The manufacturing structures located at the 16161 Raymer Street and 8085 Woodley Avenue property were replaced with the present-day structure and paved parking lot. The property was subsequently occupied by a collision center, Caliber Collision, and the present-day automotive sales business.

Between 1989 and 1995, the last of the historical manufacturing buildings located at the 16140/16141 Raymer Street property were demolished. These properties were subsequently used for vehicle and trailer storage.

8.3 Off-Site Activities

The Site is located within an area developed for aviation and commercial use. Current uses of adjoining properties include railroad tracks and a Baby 2 Baby warehouse to the north; Boeing and the Anheuser Busch brewery (across Woodley Avenue) to the east; The LA County Fire Air Tank Base and several commercial/warehouse businesses to the south; and a runway for the Van Nuys Airport and a warehouse occupied by Graybar Electric to the west.

8.4 RECS, HRECS, CRECS, and Significant Data Gaps

NV5 completed a Phase I ESA of a multi-property commercial/industrial portfolio. No evidence of a REC, HREC, or CREC was identified at the Site during this assessment, the following Significant Data Gap was identified by NV5.

- *Historical records have indicated that the eastern portion of the property (located at the present day 16140/16141 and 16161 Raymer Street addresses) were previously developed for manufacturing. NV5 attempted to determine if hazardous materials or petroleum products were previously used at this facility, and if so, where on the Site they may have been used. However, this determination could not be made due to the age of operation and limited regulatory and historical information available regarding past site operations and activities.*

To address the abovementioned data gap, a limited Phase II ESA, consisting of a geophysical survey and soil vapor sampling, was conducted. On February 18, 2022, NV5 advanced a total of eleven soil borings (B1 through B11) at the Site utilizing direct-push drilling equipment. Soil vapor wells were installed within each boring to assess concentrations of VOCs that may be present beneath the Site. Soil vapor probes were installed at approximately 5 feet bgs at each sample location and an additional probe was installed at a depth of 15 feet bgs at the four boring locations that were advanced to a depth of 15 feet bgs. Soil vapor samples were collected and analyzed for VOCs by EPA Method 8260 using a mobile laboratory.

The results of the assessment identified concentrations of several VOCs in soil vapor samples collected throughout the Site. However, only two VOCs (PCE and TCE) were detected in concentrations that slightly exceed the most stringent calculated draft health-risk commercial/industrial land use screening levels.

The area surrounding the Site has a history of industrial and commercial use. Numerous investigations of these properties have been conducted over the years, including the immediately adjoining properties to the west, north and east. The detected concentrations of TCE and PCE at the Site were compared to concentrations of TCE and PCE in soil vapor detected at adjoining properties where known releases of TCE and PCE have occurred.

The highest concentrations of PCE and TCE detected at the Site are several orders of magnitude below concentrations of TCE and PCE detected in soil vapor on adjoining and nearby properties with known releases. Based on the results from NV5's limited Phase II investigation and the lack of evidence suggesting a release has occurred on the Site, NV5 concluded that the presence of low concentrations of VOCs in the subsurface soil vapor at the Site was not indicative of an on-site release. Rather, it appeared that the detected concentrations were likely the result of regional subsurface impacts, which can be expected in areas with a history of widespread and longstanding industrial use, or past releases from nearby properties.

It was also noted that the screening levels used during this assessment were calculated using a newly established vapor attenuation factor (30), which is significantly more conservative than the previously established vapor attenuation factor (1,000). The use of this more conservative vapor attenuation factor is still being evaluated by the DTSC and is currently only presented in a draft guidance document. If the currently established attenuation factor of 1,000 had been used during this assessment, none of the detected VOC concentrations would have exceeded health risk screening levels.

The following evidence of a Vapor Encroachment Condition (VEC) and de minimus condition was identified as a result of the Phase I and Limited Phase II assessment.

- According to regulatory records published on the DTSC Envirostor website, one nearby/adjoining facility, the Van Nuys Industrial Center (Section 5.1.3), has reported historical releases of VOCs into soil, soil vapor, and groundwater on their property. In February 2022, NV5 collected soil vapor samples from portions of the Site directly adjacent to a property located within the Van Nuys Industrial Center where a release of VOCs had been identified. The results of the Phase II ESA (See Section 4.6) identified the evidence off-site migration of VOC impacted soil vapor on to the Site from off-site releases. No evidence of a past release at the Site was identified.

The identified concentrations of VOCs in the soil vapor are considered to represent a VEC. As no evidence of an on-site release was identified and responsible parties have been identified for the potential off-site releases, it is unlikely that that a environmental regulatory agency would require additional assessment or action if the results of the Phase I and Limited Phase II assessments were brought to their attention. Therefore, as defined by the ASTM, the dectected concentrations of VOCs in soil vapor would be considered a *de minimis condition*.

8.5 Recommendations

No further assessment is recommended. However, if Site land use is changed or redevelopment/construction activities are done at the Site, the use of vapor mitigation systems should be considered and potentially implemented.

9 QUALIFICATIONS AND SIGNATURE

I declare that, to the best of my professional knowledge and belief, I meet the definition of Environmental Professional as defined in 40 CFR 312.10. I have the specific qualifications based on education, training, and experience to assess a property of the nature, history, and setting of the Site. I have developed and performed the All-Appropriate Inquiries in conformance with the standards and practices set forth in 40 CFR Part 312.

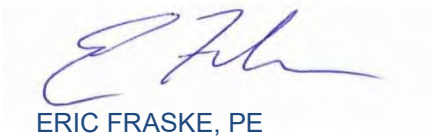

ERIC FRASKE, PE
SENIOR ENGINEER

Resume and other supporting documentation are maintained on file at NV5.

Figures

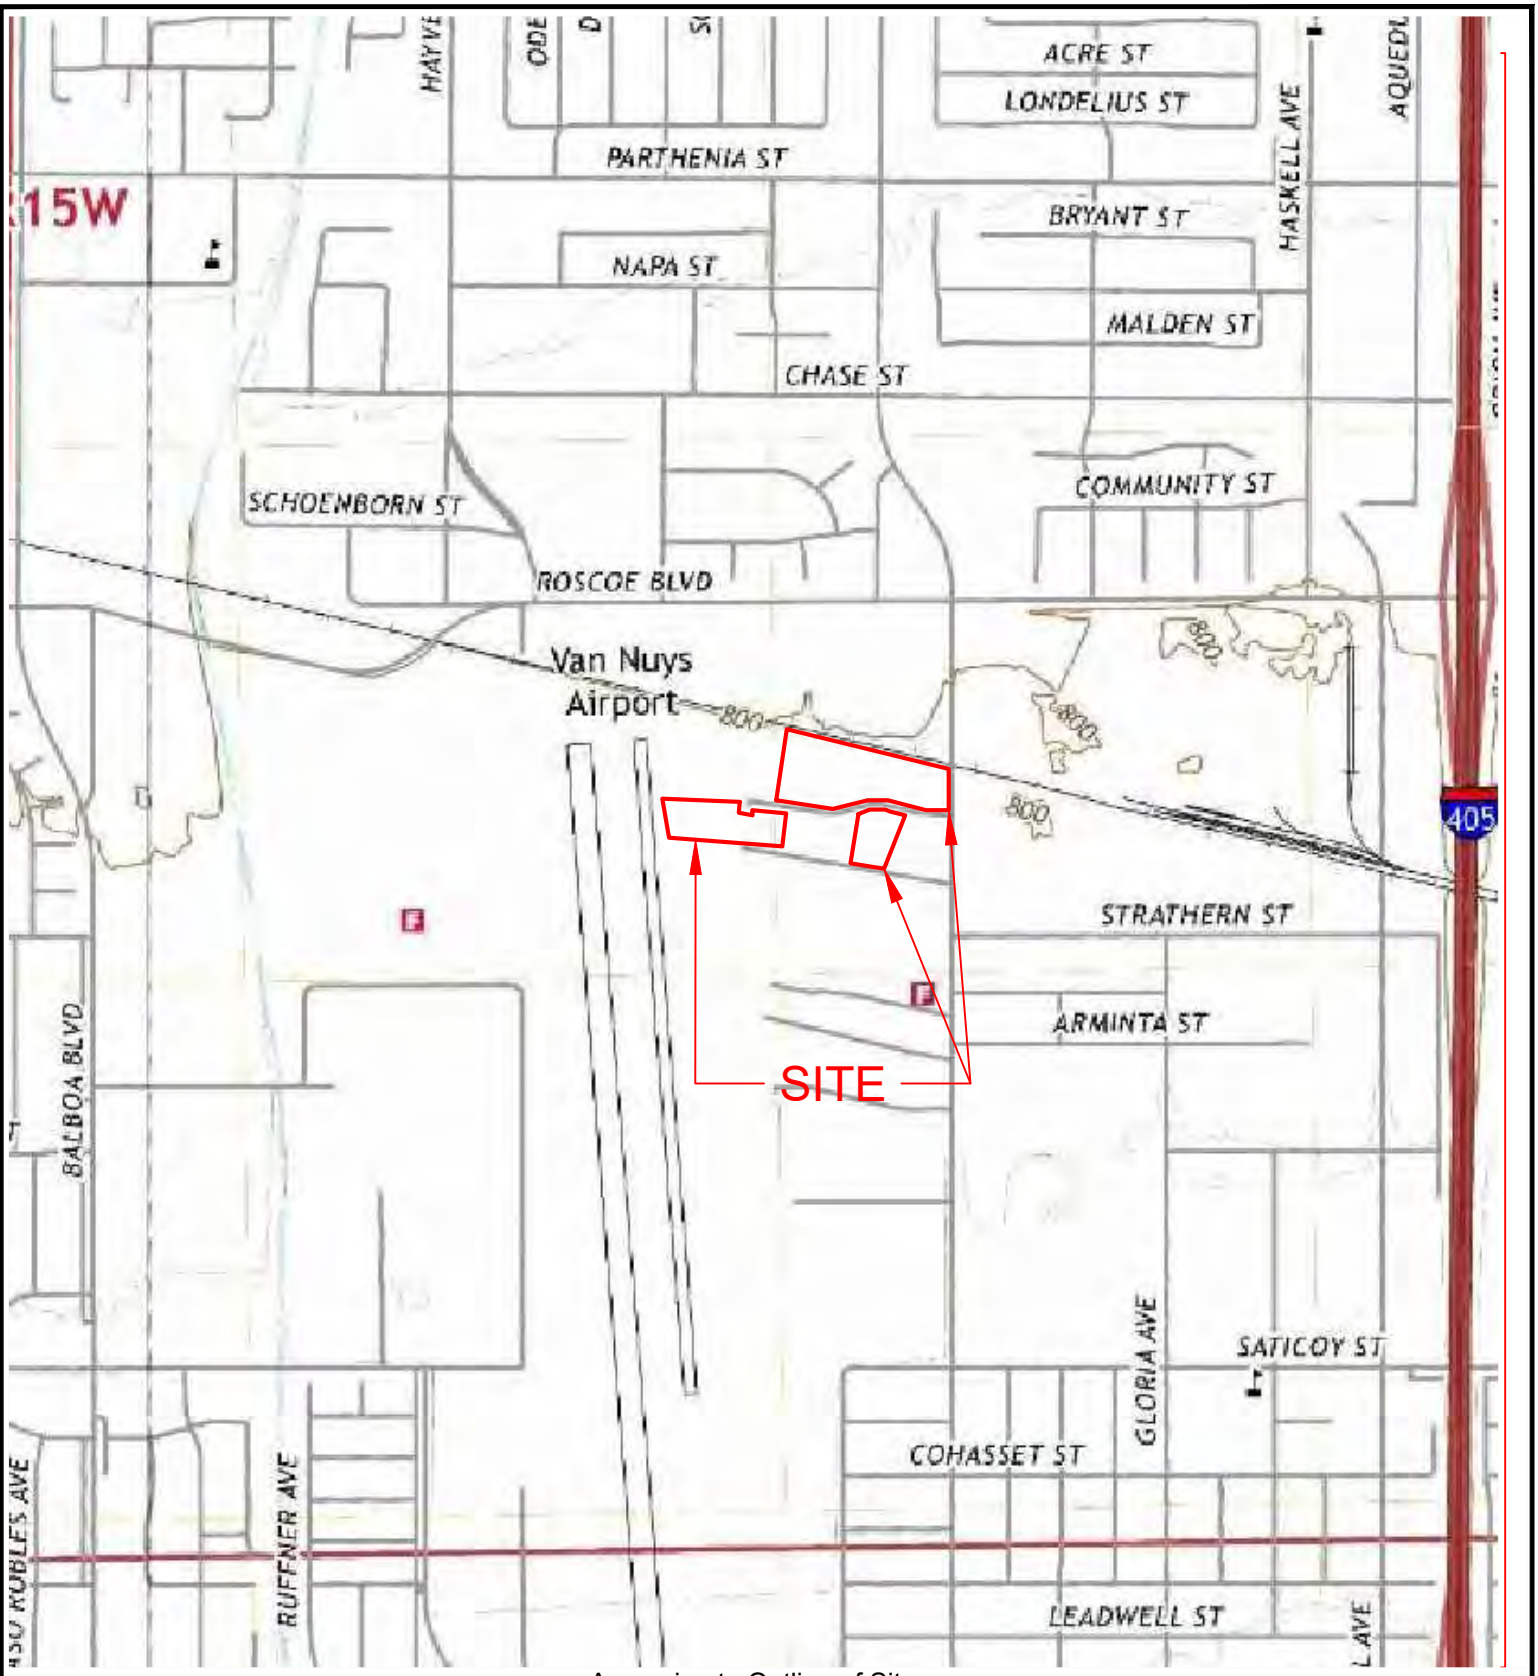

Approximate Outline of Site

FIGURE 1: Site Location Map

CLIENT: Longpoint Realty Partners, Inc	SITE LOCATION: 16141, 16161, 16201, 16251, 16300 to 16310, and 16320 Raymer Street 8085 Woodley Avenue Van Nuys, California
PROJECT #: LPRP-21-10672	

3777 Long Beach Blvd., Annex Bldg.
Long Beach, CA 90807
(562) 495-5777 www.altaenviron.com

DRAWN: AHL	APPROVED: EF	NORTH
SCALE: None	DATE: 1/02/2021	

\\10.30.80.3\data2\Clients H-M\Longpoint Realty Partners (LPRP)\LPRP-21-10672 Van Nuys Phase I ESA\CAD\Van Nuys Phase I.dwg

LEGEND:

- Approximate Site Boundary
- Approximate Location of Former Manufacturing Facility at 8055 Woodley Avenue
- Approximate Location of Monitoring Wells

NORTH

FIGURE 2: Site Vicinity Map

CLIENT: Longpoint Realty Partners, Inc.	DRAWN: BP	APPROVED: EF
	SCALE: NTS	DATE: Dec. 2021
SITE LOCATION: 16141, 16161, 16201, 16251, 16300 to 16310, and 16320 Raymer Street 8085 Woodley Avenue Van Nuys, California		
PROJECT #: LPRP-21-10672		

3777 Long Beach Blvd. Annex Bldg. Long Beach CA 90807
P: (562) 495-5777 ♦ F: (562) 495-5877 ♦ altaenviron.com

\\10.30.80.3\data2\Clients H-M\Longpoint Realty Partners (LPRP)\LPRP-21-10672 Van Nuys Phase I ESA\CAD\Van Nuys Phase I.dwg

Appendix G

References

REFERENCES

American Society for Testing and Materials, Standard Practice for Environmental Site Assessments: Phase I Environmental Site Assessment Process, ASTM Designation: E 1527-21

American Society for Testing and Materials, Standard Guide for Vapor Encroachment Screening on Property Involved in Real Estate Transactions, ASTM Designation: E 2600-22

Environmental Data Resources, Inc., Milford, Connecticut, The EDR Aerial Photo Decade Package, Inquiry No. 7462098.11, October 2023.

Environmental Data Resources, Inc., Milford, Connecticut, Certified Sanborn Map Report, Inquiry No. 7462098.3, October 2023.

Environmental Data Resources, Inc., Milford, Connecticut, The EDR Historical Topographic Map Report, Inquiry No. 7462098.4, October 2023.

Environmental Data Resources, Inc., Milford, Connecticut, The EDR Radius Map with Geocheck Report, Inquiry No. 7462098.2s, October 2023.

Environmental Data Resources, Inc., Milford, Connecticut, The EDR Environmental Lien and AUL Search, Inquiry No. 7462098.7, October 2023.

Environmental Data Resources, Inc., Milford, Connecticut, The EDR City Directory Image Report, Inquiry No. 7462098.5, October 2023.