# 3600 WILSHIRE BOULEVARD
# LOS ANGELES, CALIFORNIA

## Historic Resource Assessment

Prepared for
Jamison Properties, LP
3470 Wilshire Boulevard, Suite 700
Los Angeles, California 90010

October 2018



**OUR COMMITMENT TO SUSTAINABILITY** | ESA helps a variety of public and private sector clients plan and prepare for climate change and emerging regulations that limit GHG emissions. ESA is a registered assessor with the California Climate Action Registry, a Climate Leader, and founding reporter for the Climate Registry. ESA is also a corporate member of the U.S. Green Building Council and the Business Council on Climate Change (BC3). Internally, ESA has adopted a Sustainability Vision and Policy Statement and a plan to reduce waste and energy within our operations. This document was produced using recycled paper.

# TABLE OF CONTENTS

## 3600 Wilshire Historic Resource Assessment


Page

**Executive Summary** ..... **ES-1**

**3600 Wilshire Boulevard Historic Resource Assessment** ..... **1**

**Chapter 1, Introduction and Project Description** ..... **1**
- 1.1 Introduction ..... 1
- 1.2 Project Location ..... 1
- 1.3 Project Description ..... 2
- 1.4 Research and Field Methodology ..... 2

**Chapter 2, Environmental Setting** ..... **6**
- 2.1 Historic Context ..... 6

**Chapter 3, Regulatory Framework** ..... **34**
- 3.1 Federal Eligibility Criteria and Integrity Aspects ..... 34
- 3.2 State Register and Eligibility Criteria ..... 36
- 3.3 Local Level ..... 39

**Chapter 4, Evaluation** ..... **41**
- 4.1 Historic Resources Identified ..... 41
- 4.2 Evaluation of Potential Historic Resources within the Subject Property ..... 43
- 4.3 Conclusion ..... 67

**Chapter 5, CEQA Impacts Analysis** ..... **69**
- 5.1 Significance Thresholds ..... 69
- 5.2 Analysis of Project Impacts ..... 71
- 5.3 Conclusion ..... 80

**Chapter 6, Bibliography** ..... **82**

Page

## List of Figures

1 Regional and Vicinity Map....3
2 Aerial Photograph of Subject Property and Vicinity....4
3 Wilshire Harvard Heights Tract, subdivided 1905, with subject property outlined in red....11
4 Sanborn Map, 1961, depicting future area of the subject property (outlined in red)....12
5 Sanborn Map, 1968, depicting area surrounding subject property (outlined in red)....13
6 Frame completion event for the Travelers Building, in attendance Los Angeles Mayor Norris Poulson and Welton Becket (note the iconic Travelers umbrella), 1961....14
7 "Man's Life Span" glass mosaic mural by György Kepes, first floor lobby....23
8 Original blueprints of the Travelers Building....25
9 Architect's rendering of the Travelers Tower, 1961....25
10 Current aerial photograph of subject property, outlined in red, project site outlined in yellow....27
11 Aerial photograph of subject property showing location and construction dates of Travelers Building, Garage, and Addition.....48
12 View of primary (north) elevation, pavilion, and plaza with converted fountain (planter), view southeast....49
13 East wing, plaza, and recessed planters, view southeast....50
14 East wing and entrance, view southeast....51
15 View of primary (north) elevation, view south....52
16 East elevation and incompatible addition, view south (top); southeast corner and character defining rear entry and stairs, view west (bottom)....53
17 Rear (south) elevation, view north....54
18 View of rear (south) elevation of the plaza linking office building and parking garage, view northwest. Character defining features that will be retained: canopy and rear entrance plaza....54
19 View of west side elevation, view north. Character defining features to be retained are the rear entrance plaza and steps.....55
20 East elevation of the garage, view north....56
21 West elevation of the garage, view north....56
22 View of the Ceco steeledome two-way slab construction, view east....57
23 View of rear (south) side elevation from second story of garage....71
24 View from the east (S. Kingsley Drive) of proposed project....72
25 View of southeast elevation of the proposed building along 7th Street....72
26 Rear elevation of 3600 Wilshire, with the rear entrance and canopy retained, view west....73

## List of Tables

1 Occupancy History of 3600 Wilshire Boulevard When First Completed....28
2 Previously Identified and Potential Historic Resources Located within the One-quarter Mile Radius of the Project Site....41
3 Integrity Matrix: 3600 Wilshire Boulevard....65
4 Historic Resources with Views of the Project Site....75

# EXECUTIVE SUMMARY

## 3600 Wilshire Boulevard Historic Resource Assessment

Environmental Science Associates (ESA) has been retained by Jamison Properties, LP (Client) to conduct a historic resources assessment of 3600 Wilshire Boulevard (subject property) in support of an anticipated Mitigated Negative Declaration (MND). The subject property is currently improved with a commercial office building constructed in 1961, ("Travelers Building,") and a two-story parking garage and landscaping (planters, and integral plantings around the perimeter), ("Garage" and "associated landscaping"). The subject property was previously evaluated in 2009 as part of the Wilshire Center/Koreatown Recovery Redevelopment Area, and was identified as individually eligible for listing in the National Register of Historic Places ("National Register" or "NR") and the California Register of Historical Resources ("California Register" or "CR"). It has not been identified as contributor to a potential or designated historic district.

The Client proposes the Project, "3600 Wilshire Highrise Residential," which would include the construction of two new 23-story residential towers over a podium containing a six-level parking structure (two subterranean and four above ground levels). The Project would retain the mid-century Modern office tower at 3600 Wilshire Boulevard known as the "Travelers Building" and would remove and redevelop the associated original two-level parking Garage and associated landscaping south of the existing tower. The Project has a potential to impact historical resources and is therefore subject to review under the California Environmental Quality Act (CEQA). This study documents the existing conditions of the Project Area with regards to historic resources, for use in the Project CEQA analysis.

The purpose of this Historic Resources Assessment Report (Report) is to identify and evaluate potential historical resources located at 3600 Wilshire Boulevard, City of Los Angeles (City), Los Angeles County, California on assessor parcel number (APN) 5093-020-001**.** This Report, completed by ESA, was prepared to comply with the CEQA, to assess the existing buildings and landscapes on the subject property and neighboring parcels for eligibility as historical resources at the federal, state, and local levels of significance, and to analyze the potential impacts associated with the redevelopment of the subject property. The Report includes a discussion of the survey methods used, a brief historic context of the property and surrounding area, the identification and evaluation of the subject property, and an impacts analysis for the proposed site redevelopment.

For the current study, ESA conducted an intensive-level investigation which included a pedestrian survey, research, and evaluation of the Project Site. ESA evaluated the subject property under the following historical and architectural themes which are identified in SurveyLA's Los Angeles Citywide Historic Context Statement: Corporate International Style

Architecture (1946-1976); Public Art (1900-1980), subtheme: Murals (1920-1980); and The Rise of Corporations and Corporate Types, High-Rise Corporate Office Buildings (1945-1975) subtheme. Additionally, ESA also developed historical context for Wilshire Boulevard Development (1890-1966), and Robert Tyler, architect at Welton Becket and Associates.

As a result of its investigations, ESA evaluated the current improvements on the subject property, including the Travelers Building, Garage and associated landscaping. The subject property was evaluated as eligible under applicable federal, state, and local criteria. In its present condition, the subject property conveys a significant association with development patterns of Wilshire Boulevard, Corporate International Style Architecture, Welton Becket and Associates, and Robert Tyler, architect. The subject property is an outstanding and intact example of the Corporate International Style, and is a distinctive example of its type and style on the Wilshire Corridor. It is one of Robert Tyler's notable works as Director of Design for Welton Becket and Associates, a master architect. The building features an original mosaic mural in the lobby by Modern artist, György Kepes, that has high aesthetic value both individually and as a contributing feature of the building. The subject property is intact and has undergone very little alteration since its period of significance and retains a high level of architectural integrity.

ESA agrees with the previous survey that the subject property "appears eligible for NR as an individual property through survey elevation" (CHR Status Code 3S). Furthermore, ESA recommends that subject property be considered a historical resources pursuant to CEQA and that the subject property be assigned a California Historic Resource (CHR) Status Code of 3CS and 5S3, noting it as eligible for listing in the National Register of Historic Places ("National Register" or "NR") as California Register of Historical Resources ("California Register" or "CR"), as well as local designation, through survey evaluation.

The subject property is considered a historical resource pursuant to CEQA, therefore ESA analyzed direct and indirect impacts to historical resources that may result from the Project. While the Project would retain and protect the eligibility of the Travelers Building designed by master architect Robert Tyler, the Project would remove the contributing (secondary) character-defining Garage and associated landscaping. Removal of these contributing (secondary) character-defining features would impact but not materially impair the original architectural design, and would result in a less than significant impact. The Project would retain the original Travelers Building and associated pedestrian plaza which would remain individually eligible as a historical resource, and the Project would not directly impact the Travelers Building mass on the south elevation, as the new high-rise towers would not be physically connected to the Travelers Building in any way. Additionally, the high-rise tower closest to the Travelers Building would maintain a 52-foot setback from the rear elevation. The new parking structure would be located 10-feet from the character-defining canopy and rear entrance. Standing at 268.5-feet tall, the new towers would also not exceed the Travelers Building in height. After Project completion, the Travelers Building's north, east, and west elevations, which front Wilshire Boulevard, Kingsley Drive, and South Harvard Boulevard respectively, would remain fully visible from the public-right-of-way.

Although, the Project would have a less than significant impact under CEQA, the Project would not entirely conform to the Secretary of the Interior's Standards because of the removal of contributing (secondary) character-defining features (Garage and associated landscaping). The construction of the new residential towers and parking garage would adversely impact but not materially impair the historic significance of original architectural design of the Travelers Building pursuant to CEQA, and therefore, the Project would not result in an overall significant adverse impact because the Travelers Building would remain an eligible historical resource pursuant to CEQA.

ESA has concluded that the Travelers Building would remain eligible as a historical resource at the national, state, and local levels after Project completion and therefore the Project would result in a less than significant impact under CEQA.

Furthermore, no potentially significant indirect impacts to other historical resources in the Project vicinity would result from the Project. The Project would be set back from Wilshire Boulevard and sited to the rear of the Travelers Building along South Harvard Boulevard and 7th Street, and would not obscure primary views of the Travelers Building at 3600 Wilshire or other historic resources in the vicinity along the primary Wilshire Boulevard Corridor and would only obscure views from the south to the north toward the rear elevation of the subject property.

# CHAPTER 1
# Introduction and Project Description

## 1.1 Introduction

Environmental Science Associates (ESA) has been retained by the Jamison Properties, LP (Client) to conduct a Historic Resources Assessment and Impacts Analysis Report of 3600 Wilshire Boulevard (subject property) in support of a Mitigated Negative Declaration (MND). The subject property is currently improved with a commercial office building constructed in 1961, ("Travelers Building"), and a two-story parking garage ("Garage") and associated landscaping.

The subject property has been previously evaluated in 2009 as part of the Wilshire Center/Koreatown Recovery Redevelopment Area, and was identified as individually eligible for listing in the National Register of Historic Places ("National Register" or "NR") and the California Register of Historical Resources ("California Register" or "CR"). It has not been identified as contributor to a potential or designated historic district.

The Client proposes the Project, which would retain the subject property's primary character-defining features, notwithstanding the removal of the contributing (secondary) features of Garage and associated Landscaping, which would be redeveloped. The project would include the construction of two 23-story residential buildings and six-level parking structure (two subterranean and four above ground levels). The Project is subject to review under the California Environmental Quality Act (CEQA). This study documents the existing conditions of the Project Area with regards to historic resources, for use in the CEQA analysis

This Report was conducted by ESA's architectural historians, including Margarita Jerabek, Ph.D., Director of Historical Resources, Ashley Brown, M.A., Senior Architectural Historian, and Max Loder, Associate Architectural Historian, all of whom meet and exceed the *Secretary of the Interior's Professional Qualification Standards* in history and architectural history. Professional qualifications are provided in Appendix A.

## 1.2 Project Location

The subject property is located at 3600 Wilshire Boulevard within the Wilshire Community Plan Area ("CPA") as shown in **Figure 1**, *Regional and Vicinity Map.* Located on the south side of Wilshire Boulevard, as shown in **Figure 2**, *Aerial Photograph of subject property and Vicinity*, the subject property is located on lots 14 through 38 in the Wilshire Harvard Heights Tract (Tract), which is bounded by Wilshire Boulevard to the north, Kingsley Drive to the east, Harvard Drive to the west and 7th Street to the south. The subject property is currently improved with a

commercial office building located at 3600 Wilshire Boulevard constructed in 1961 and a two-story parking garage, built in 1961.

## 1.3 Project Description

The project site ("Project Site") would contain the area encompassing the existing Garage along 7th Street, Kingsley Drive, and Harvard Boulevard, comprising of approximately 115,500 square feet.

The Project would preserve the Travelers Building (all facades), pedestrian plaza and associated landscape and the rear (south) entrance and canopy. The Garage and associated landscaping would be removed and developed with two 23-story residential buildings with a total of 760 residential units (133 studios, 475 one-bedroom, and 152 two-bedroom units) and 6,359 square feet of retail. The Project has been designed to reduce impacts and retain character-defining features of the property. The Project preserves all facades of the Travelers building including the rear (south) entrance and canopy. The Project also respects the Travelers Building's scale and massing, as the project will not exceed the height of the subject property and will have a setback of 52 feet from the rear elevation. The new construction would be built over a six level (2 subterranean and four above ground levels) parking structure that will replace parking for the existing building and provide new parking for the new Project uses.[1] A more complete Project description is provided below in Chapter V, CEQA Impacts Analysis. Current Project plans, prepared by Perkins + Will, are included in **Appendix B**.

## 1.4 Research and Field Methodology

The historical resources evaluation involved a review of the National Register and its annual updates, the California Register, the Statewide Historical Resources Inventory (HRI) database maintained by the State Office of Historic Preservation (OHP), the California Historical Resources Information System (CHRIS), and the City of Los Angeles's inventory of historic properties to identify any previously recorded properties within or near the subject property.

An intensive pedestrian survey was also undertaken to document the existing conditions of the subject property and vicinity. In addition, the following tasks were performed for the study:

- Conducted field inspection of the subject property on April 25, 2017, and utilized the survey methodology of the State OHP. Photographed the subject property and associated landscape features, and examined other properties in the vicinity that exhibited potential architectural and/or historical associations.

1 MND for 3600 Wilshire Boulevard, prepared for Jamison Properties, LP, May 2017.




SOURCE: Open Street Map, 2016.

3600 Wilshire Blvd, Los Angeles

**Figure 1**
Regional and Project Vicinity Map

ESA




SOURCE: NAIP, 2014 (Aerial).

3600 Wilshire Blvd, Los Angeles

**Figure 2**
Aerial Photograph of Project Site and Vicinity

ESA

- Conducted site-specific research on the property utilizing building permits, Sanborn Fire Insurance Maps (Sanborn Maps), City directories, historical photographs, California Index, Avery Index, Online Archive of California, University of Southern California (USC) Digital Collections, UCLA Library Special Collections: Elliot Mittler Collection of Welton Becket and Associates Photograph Archives, 1940-197, historical Los Angeles Times, and other published sources. Conducted research at the City of Los Angeles Department of Building ("LADBS"), Los Angeles Property Assessors, Getty Research Institute, UCLA Library Special Collections, and the Los Angeles Public Library ("LAPL").

- Reviewed and analyzed ordinances, statutes, regulations, bulletins, and technical materials relating to federal, state, and local historic preservation, designation assessment processes, and related programs.

- Utilized the applicable Context/Theme/Property Type eligibility standards formulated for SurveyLA.

- Evaluated potential historical resources based upon criteria used by the National Register, California Register, and City of Los Angeles Cultural Heritage Ordinance.

- Assessed the Project against the CEQA thresholds for determining the significance of impacts to historical resources.

# CHAPTER 2
# Environmental Setting

## 2.1 Historic Context

The historic context developed below presents the background necessary to evaluate the historical and architectural significance of the subject property, including the history of its construction, alterations and occupancy, as well as the surrounding neighborhood's development. The period of significance associated with the subject property is 1961, the original construction date of the Travelers Building and Garage. Research indicates the Project Site is associated with the following three SurveyLA themes: Corporate International Style Architecture (1946-1976); Public Art (1900-1980, subtheme: Murals (1920-1980), and The Rise of Corporations and Corporate Types, High-Rise Corporate Office Buildings (1945-1975) subtheme. Additionally, ESA also developed historical contexts for the Wilshire Boulevard Development (1890-1966), Travelers Insurance Company, Welton Becket and Associates and Robert Tyler, Director of Design at Welton Becket and Associates, and György Kepes, artist.

### Wilshire-Koreatown Development (1890-1966)

#### Development of Wilshire Boulevard (1890-1940)

Henry Gaylord Wilshire, an entrepreneur, socialist, real estate speculator, and all around gadfly from Cincinnati, Ohio, arrived in Los Angeles in 1886. Promising cheap land and endless sunshine, boosters lured easterners like Wilshire to purchase vast tracts of unsettled farmland and oil fields west of Downtown Los Angeles. Like many speculative Angelenos at the turn of the twentieth century, Wilshire seized and lost land during the boom-and-bust period of the 1880s, which was fueled in part by the completion of the transcontinental railroad during the previous decade and speculation in real estate and mining.[2]

In 1895, Henry Gaylord Wilshire and his brother William subdivided their thirty-fire-acre tract, a barley field that was located just beyond the newly created Westlake Park (later renamed MacArthur Park). Located at the western boundary of the City and situated between Sunset Park (later renamed Lafayette Park) on the west, Sixth Street on the north, 7th Street on the south, and Westlake Park (MacArthur Park) on the east, the Wilshire brothers intended to improve the tract with opulent single-family residences that would attract wealthy patrons further west from Westlake Park (MacArthur Park). To garner attention and fanfare for the new subdivision, Wilshire created a one-hundred-twenty-foot wide graveled road stretching four blocks between

2 Kevin Roderick and J. Eric Lynxwiler, Wilshire Boulevard: Grand Concourse of Los Angeles (Santa Monica: Angel City Press, 2005).

his parcel, Sunset Park (Lafayette Park) and Westlake Park (MacArthur Park). The wide road, bordered with concrete sidewalks, created an appealing streetscape, and Wilshire's fledgling tract was successful as one of the City's first elite enclaves.[3]

In the 1920's, A.W. Ross developed a shopping area, Miracle Mile, designed to accommodate automobiles by providing wider streets and parking behind retail stores. A. W. Ross began developing the area in 1923, buying property along a seventeen block stretch of Wilshire Boulevard, between La Brea Avenue to the east and Fairfax Avenue to the west. Ross wanted the form and scale of his Wilshire strip to attract and serve automobile traffic rather than pedestrian shoppers and he played a decisive role in the choice and arrangements of tenants as well as the size, location, and character of the buildings.

The very success of the Wilshire Boulevard corridor was a powerful testament of shifts in public tastes and preferences. As driving Downtown to conduct business became increasingly inconvenient, the amenities along Wilshire Boulevard provided a pleasant and attractive alternative. While the commercial decentralization out of Downtown Los Angeles began in the early 1920s, it wasn't until the late 1920s and 1930s that commercial centers west of Downtown, like Wilshire Boulevard, became true retail destinations. With the increased use of the automobile and a growing residential population near Wilshire, developers touted Wilshire Boulevard's diverse selection of department stores and wide, auto-oriented streetscape.

Commercial buildings and multifamily residences provided opportunities to advance new trends in construction and design. Elements of the built environment that eventually became standard elements in cities across the nation were pioneered in the area. Bullock's Wilshire was the first major department store to contain a parking lot in the back, and auto-centric Los Angeles was quick to embrace this trend. Following Bullock's, more multistory towers with fanciful names sought to establish and advertise their presence, visually prominent signage proved to be the perfect method.

Among the most important developments along Miracle Mile was the construction of Coulter's, one of the City's largest retailers, at 5600 Wilshire Boulevard in 1937. Oriented to the motorist, the Streamline Moderne Coulter's "set the tone nationally for the wave of department store remodeling and construction then just beginning."[4] Ross required that all building façades along Wilshire be designed so as they were best seen through a windshield. Simplified building forms designed in the Art Deco and Streamline Moderne styles were well suited for automobile culture. As wealth and newcomers poured into the fast-growing and popular neighborhood, Ross's parcel became one of Los Angeles's most desirable areas.[5]

Few factors were as crucial to the development of Los Angeles's built form as the advent of the private automobile. While Native American paths, rancho boundaries, and streetcar lines established the template of the City's dispersed development pattern, cars brought Los Angeles

3 Ibid.

4 Richard Longstreth, *City Center to Regional Mall* (Cambridge, Massachusetts: MIT Press, 1997): 138-139.

5 Ibid, 127-140.

into its own as a major metropolis and shifted the paradigm of American cities. As Scott Bottles writes, the "pursuit of the suburban ideal" came within easier reach when the automobile began to successfully supplant the public railcar system.[6] Street railways conveyed workers and patrons to commercial buildings along arterial thoroughfares and streets in the first few decades of the twentieth century; however, by the mid-1920s, the automobile became the primary mode of transportation in Los Angeles, and the built environment changed to accommodate it in fundamental ways.[7]

## Wilshire-Koreatown as a Corporate Corridor (1946-1966)[8]

During the 1920s, commercial real estate values in the Wilshire Center soared and Wilshire Boulevard gained its moniker, "Fifth Avenue of the West."[9] An array of newly built commercial buildings and their associated neon signs began to visually define Wilshire Boulevard from its surroundings. The area's pre-World War II role as the nexus of cosmopolitan ease and luxury subsided during the post-World War II era. The development of office and commercial uses typified the Wilshire-Koreatown area from the 1940s to the 1960s. During the population boom of the midcentury years, office and modest residential uses were predominant. Commercial activities expanded and neighborhood corridors, such as Western Avenue, continued to evolve. Developers such as Norman Tishman embraced Wilshire Boulevard, which became a highly sought after business address. Typical property types, often built in the Modern style, included the high-rise office building, infill stores, and the "dingbat" apartment.

By the 1950s, Wilshire Boulevard was Los Angeles' leading business address. Erected in 1952, Tishman Plaza (3440 Wilshire Boulevard) was the first major high-rise office plaza to be erected in the Wilshire-Koreatown area. Its Modern architectural style set the direction for the many office towers that would rise along Wilshire Boulevard between Virgil Avenue and Western Avenue after World War II. On a 1950 visit to Los Angeles, New York developer William Tishman identified a golf driving range with frontage along Wilshire Boulevard as a development opportunity. Tishman Realty and Construction bought the driving range and by 1958 had constructed five major office buildings on Wilshire Boulevard. When asked to explain why his company invested so heavily in postwar Wilshire Boulevard, Tishman explained, "We think Wilshire will be the New York of the West Coast." The Tishman buildings heralded Wilshire Center's transition into a home for Fortune 500 companies.[10] After the mid-1960s as Modernism evolved from its International Style origins, buildings appeared in Los Angeles that reflected diverging architectural trends that nonetheless remained rooted in the Modern Movement. These

6 Scott L. Bottles, *Los Angeles and the Automobile: The Making of a Modern City* (Berkeley and Los Angeles, California: University of California Press, 1987): 12.

7 SurveyLA, Draft Historic Context Statement 2/26/2008, Chapter 4–Modern Times, 1913-1945, Context D: Commercial Development in the Early 20th Century, 1913-1945, Theme 4: Commercial Development and the Automobile, 1913-1945, 2.

8 PCR (ESA), "Intensive Historic Resources Survey Wilshire Center and Koreatown Recovery Redeployment Area," prepared for Community Redevelopment Agency City of Los Angeles, June 2009, 31-33.

9 "Soaring Wilshire Values Told," Los Angeles Times, April 8, 1928, P. E7.

10 Curating the City, Wilshire Boulevard, Los Angeles Conservancy, http://www.curatingthecity.org/, accessed April 12, 2009; "Goals Told by Tishman," *Los Angeles Times*, January 22, 1958; "What Happened on Wilshire Boulevard? A Firm Named Tishman Arrived," *Los Angeles Times*, April 9, 1967.

styles included Brutalism, New Formalism, and more contemporary interpretations of Corporate Modernism.[11]

The area maintained its elite status as a retail destination and corporate district throughout the 1960s. Wilshire Boulevard would remain unchallenged until the 1970s when socioeconomic and demographic changes – as well as the emergence of large new shopping malls scattered throughout the region – began to take their toll. One by one, Wilshire Boulevard's department stores located east of Fairfax Avenue closed with Bullock's Wilshire remaining as the final holdout.

While more than 23 high-rise office buildings were built on Wilshire Boulevard between 1961 and 1976 to house companies like Travelers Insurance, Getty Oil, Ahmanson Financial, Beneficial Standard Life Insurance, Wausau, and Equitable Life Insurance, the climate for business was nonetheless shifting away Wilshire-Koreatown area. The area became a hotbed for corporate, financial, and insurance companies. In 1962, 3600 Wilshire, was occupied by the Travelers Insurance Company and less than a decade later Prudential Insurance Company and Alexander & Alexander Inc. moved into 3550 Wilshire Boulevard.[12] By the late 1970s, the local commerce continued to move to the less congested Westside and San Fernando Valley. During the 1970s, the combination of increased immigration and the exodus of wealthy residents and businesses in the Wilshire-Koreatown area simultaneously provided lower rents and living opportunities for thriving Latin American and Korean communities. "Koreatown" was officially christened in 1971 due to the efforts of community leaders.

The move of established businesses out of the Wilshire-Koreatown area created opportunities for new business interests. Between 1975 and 1980, Korean-Americans bought over 200 commercial properties worth $20 million in Koreatown. By 1985, more than 2,800 Korean-American owned businesses revitalized commercial strips on Wilshire and Olympic Boulevards. In addition to small businesses, the Wilshire-Koreatown area became a center for transnational business, including offices for South Korean banks and companies.

The area's demographic shift was a result of the second wave of Korean immigration that followed World War II and the Korean War, which consisted primarily of students who left Korea during the 1950s and 1960s. In addition, changes in 1965 to U.S. immigration law created new opportunities for newcomers who arrived in growing numbers, particularly during the 1970s. According to a USC survey, a more than seven-fold increase in Korean immigration took place between 1970 and 1977 in the Los Angeles area.[13] During the 1970s, Koreans fleeing the economic policies and political repression of President Park Chung Hee arrived in Los Angeles, which further helped to reshape the business corridors throughout the Wilshire-Koreatown area.

11 Kevin Roderick and J. Eric Lynxwiler, Wilshire Boulevard: Grand Concourse of Los Angeles, (Santa Monica: Angel City Press, 2005).


12 "Two Insurance Firms Take Wilshire Space," *Los Angeles Times*, June 7, 1970.

13 Richard E. Meyer. "Exploding Ethnic Populations Changing Face of L.A." LAT. August 13, 1980. P. B1.

## Wilshire Harvard Heights Tract


The subject property is situated on a block occupying lots 14 through 38 in the Wilshire Harvard Heights Tract (Tract). This tract is part of the early development of Wilshire Boulevard and was subdivided in 1905 by the T.G. & T. Company (Tract map included in **Figure 3** and in full in **Appendix C**). The block is bound on the north by Wilshire Boulevard, on the east by Kingsley Drive, on the south by Seventh Street, and on the west by Harvard Boulevard. The Tract, laid out with rectangular lots, each measuring approximately fifty or sixty feet wide, is bound by Wilshire Boulevard to the north, the eastern lots along Irolo Street to the east, San Marino Street to the south, and the western lots along Harvard Boulevard to the west. The Tract was horizontally split into three sections by Seventh, Eighth, and Ninth Streets. Substantial development within the Tract appears to have occurred soon after it was subdivided, with numerous lots beginning to sell as early as 1906.[14] Most of the subject property's block was occupied by single-family residences beginning in 1921. The portion of the block along Wilshire Boulevard was commercially developed from at least 1928. Commercial developments included a gasoline service station located at 3600 Wilshire Boulevard from at least 1929 until at least 1937, an additional gasoline service station located at 3618 Wilshire Boulevard from at least 1929 until at least 1933, and a florist located at 3624 Wilshire Boulevard from at least 1942 until at least 1951. By 1961, according to Sanborn Maps, the entire 3600 block was cleared to make way for the development of the subject property (Sanborn maps included in **Figures 4 and 5** and in full in **Appendix D**). During the post-World War II period, the original character of the neighborhood surrounding the subject property substantially changed with the replacement of the early single-family residences and small businesses originally fronting Wilshire Boulevard with large commercial development and multi-family development.

14 "Wilshire Harvard Heights: Many Sales in a Choice Residence Tract Are Reported Aggregating $12,000," *Los Angeles Herald*, March 4, 1906.

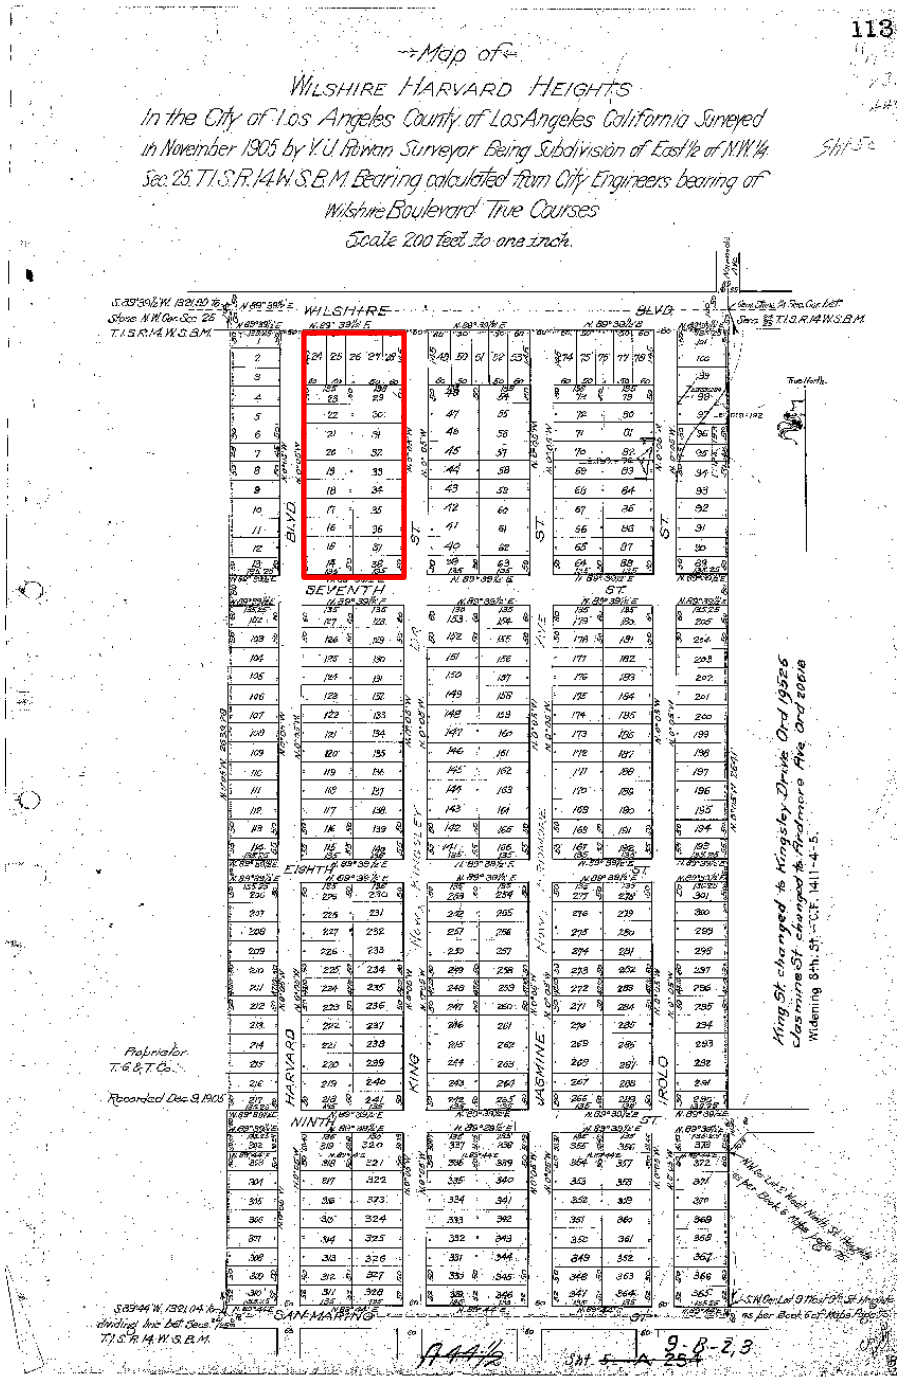



SOURCE: Los Angeles County Department of Public Works

**Figure 3**
Wilshire Harvard Heights Tract, subdivided 1905, with subject property outlined in red

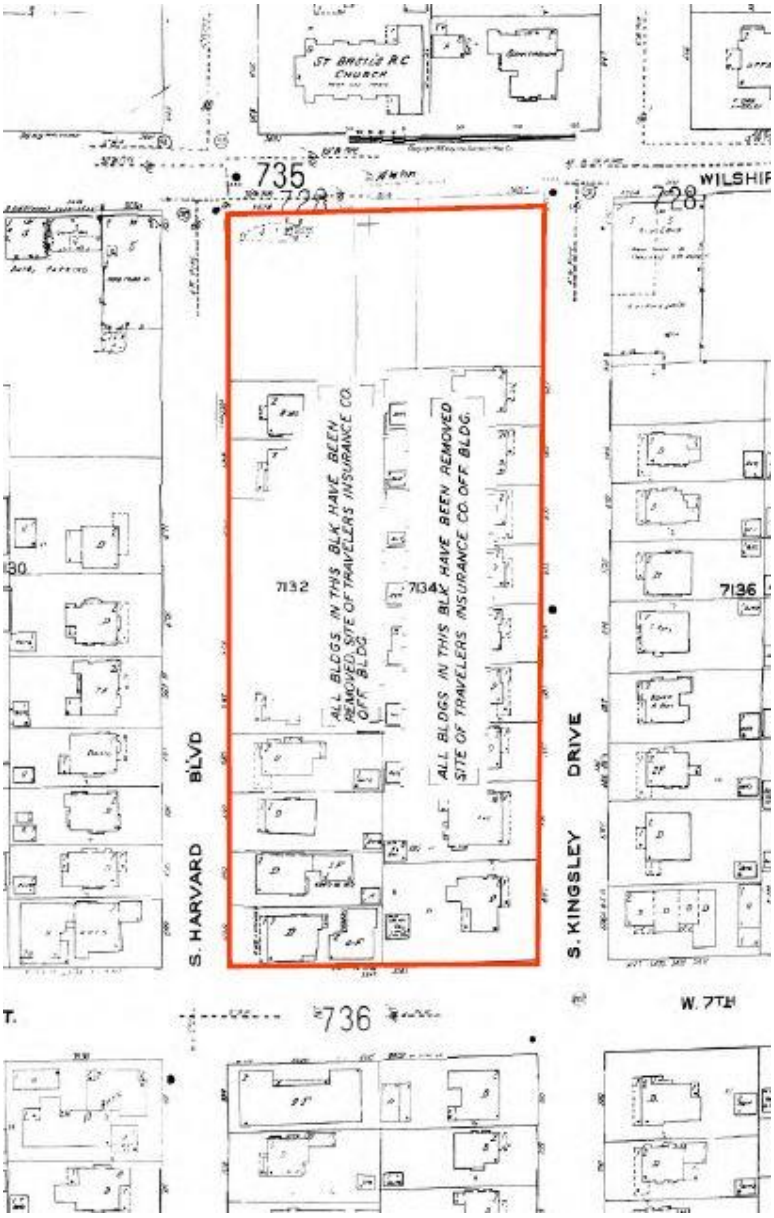


SOURCE: EDR

**Figure 4**
Sanborn Map, 1961, depicting future area of the subject property (outlined in red)

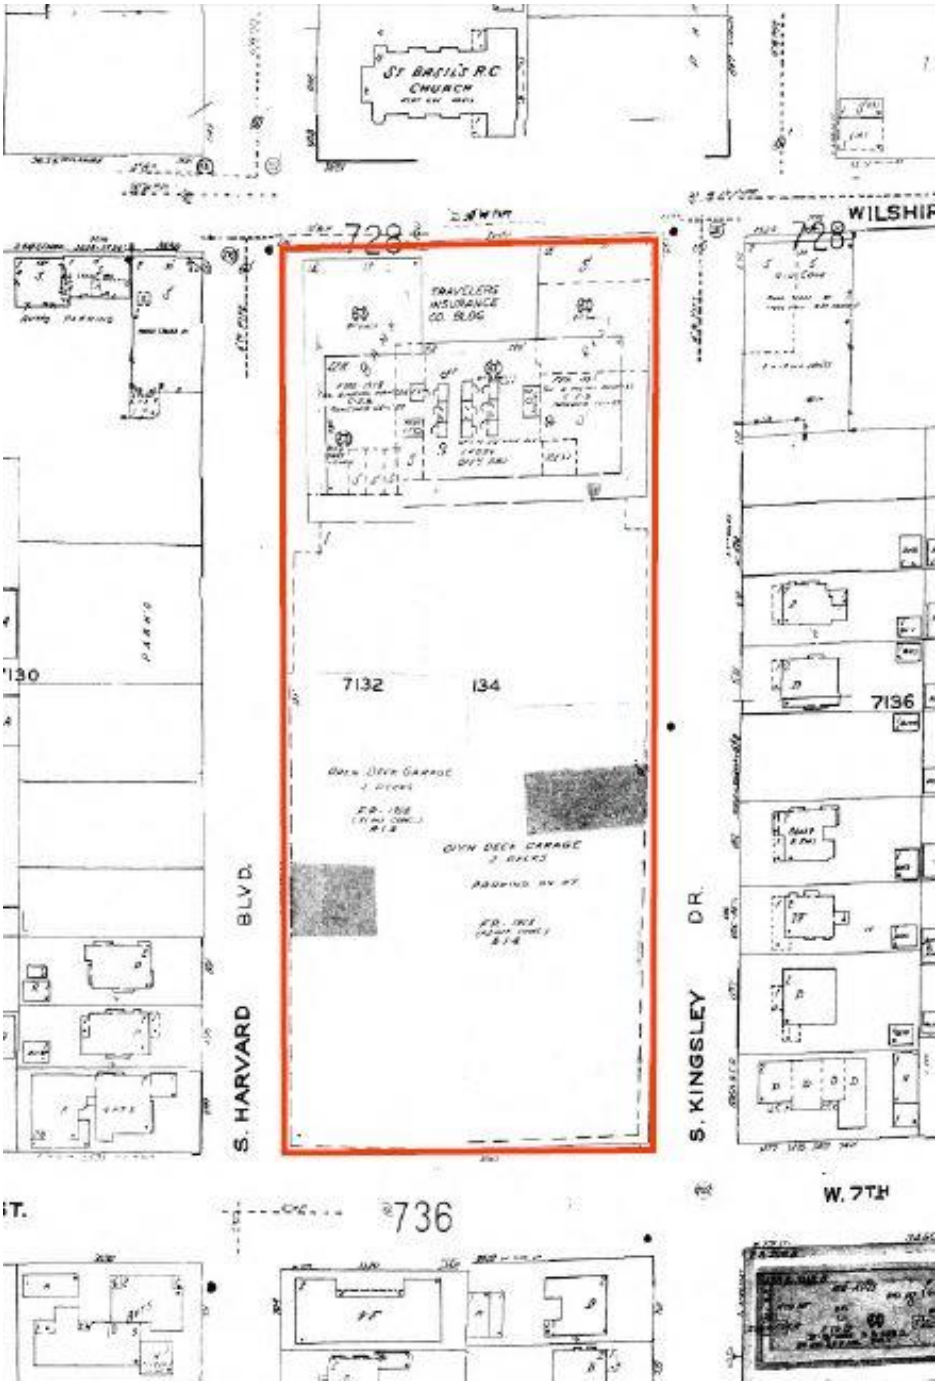


SOURCE: EDR

**Figure 5**
Sanborn Map, 1968, depicting area surrounding subject property (outlined in red)

## Travelers Insurance Company

The Travelers Insurance Company, often referred to as Travelers, began from the St. Paul Fire and Marine Insurance Company and the Travelers Insurance Company. In 1853, Alexander Wilkin, the Secretary of the Minnesota Territory joined with sixteen other businessmen to form the Marine Insurance Company. In 1864, J.G. Batterson and nine fellow Hartford businessmen founded the Travelers Insurance Company to provide travelers against loss of life or personal injury when traveling by rail or steamboat. In the mid-1950s, the Travelers Company began offering new homeowner policies, which helped grow the company and become a well-known nationally recognized Insurance provider. In 2004, The St. Paul and Travelers Companies merged to form "The Travelers Companies," more commonly known as Travelers.[15]

Travelers is second largest writer of U.S. commercial property casualty insurance and third largest writer of personal insurance. They are headquartered in Hartford, Connecticut with offices in St. Paul, Minnesota and New York. They are credited with the first automobile policy, the first commercial airline policy, and the first policy for space travel. [16]



SOURCE: UCLA Library Special Collections, Elliot Mittler Collection of Welton Becket and Associates Photograph Archives, 1940-1979

**Figure 6**
Frame completion event for the Travelers Building, in attendance Los Angeles Mayor Norris Poulson and Welton Becket (note the iconic Travelers umbrella), 1961

15 "The History of Travelers," The Travelers Companies, accessed May 18, 2017, https://www.travelers.com/about-us/flash/history.html.

16 "The History of Travelers," The Travelers Companies, accessed May 18, 2017, https://www.travelers.com/about-us/flash/history.html.

To manage its policies for California and the West Coast, Travelers had a presence in San Francisco since at least the 1870s.[17] Its activities in Los Angeles at that time were represented by William J. Brodrick based on Commercial Street, according to an 1883 advertisement in the *Los Angeles Herald*.[18] In 1917 Travelers had its Los Angeles office in the Merchants National Bank Building on Broadway located at Sixth and Spring Streets in Downtown Los Angeles, and announced an expansion of its activities in California.[19] By 1938 they had expanded their presence in Los Angeles and had an office in the Associated Realty Building on 6th Street, and a presence in Hollywood in the Guaranty Building on Hollywood Boulevard, which continued until at least 1956, shortly before it moved to 3600 Wilshire.[20] At the opening of 3600 Wilshire, Doyle DeWitt, president of the company told the Travelers Board of Directors that

> *7.3 per cent of the Travers total premiums come from the state of California. The total premium in the state last year was almost $108 million….and more than 30 per cent of that came from Los Angeles alone.*

He also reported that the company had invested more than $262 million in California business, industry, and property.[21] The Travelers Insurance Company operated from 3600 Wilshire through the mid-1980s. Travelers still retains a presence in Los Angeles with multiple offices and agents throughout the City.

## Corporate International Style Architecture (1946-1976)

Economic growth in post-World War II period in America led to the development of large financial institutions and large high-rise commercial buildings. The predominant idiom applied to this corporate architecture was the International style, which came to be known as Corporate Modernism. Deriving from the 1920s origins of Modernism in Europe, the International Style was characterized by rectilinear forms, flat roofs, open floor plans, use of steel and glass and lack of applied ornamentation. During the 1950s and 1960s, district and broadly identifiable stylistic variants of the International Style evolved, including Corporate Modernism which was influenced by the work of German architect, Mies Van der Rohe and by Formalism, which abstracted and reinterpreted Commercial office tower architecture of the 1950s-1960s and is generally characterized by a tight integration of materials, construction systems and aesthetic minimalism. For a generation, Corporate Modernism became the accepted look for America's office buildings based upon a stylistic preference for its perceived modernity and practicality, as well as its inherent overall economy of construction. In plan, the regular structural grid enabled the creation of large spaces with few interruptions and made them flexible enough to accommodate a variety of plans and functions. Such adaptability was particularly welcome in office buildings where tenants changed frequently and interior partition walls could be erected, altered, or removed based upon the tenant's requirements. The exterior of the Corporate Modern tower usually had a

17 "Home Benefit Association" *San Francisco Chronicle*, August 19, 1883.
18 "$100,000 Paid in Cash by The Travelers Insurance Company," *Los Angeles Herald*, February 18, 1883.
19 "The Travelers," *Los Angeles Times*, June 1, 1917.
20 Los Angeles City Directories, 1938 & 1956. LAPL.
21 "Travelers Opens New Building," *Independent Star-News (Pasadena, California)*, October 15, 1961.

glazed curtain wall (Miesian), structurally integrated exterior cladding as in the Travelers Building, or vertical cast concrete mullions (Formalism) divided by fixed glazing.

During this period in the Los Angeles region the three largest locally-based architectural firms - Welton Becket and Associates, Pereira and Luckman (after 1958, known individually as William Pereira and Associates and Charles Luckman Associates), and Albert C. Martin and Associates - designed numerous high-rise office buildings in this vein along the mid-Wilshire Boulevard Corridor, resulting in a distinctive concentration of notable mid-century Modern architecture in this area. These properties include: 3435 Wilshire Boulevard (Welton Becket and Associates), 3348 Wilshire Boulevard (Welton Becket and Associates), The Travelers Building (Welton Becket and Associates), 3424 Wilshire Boulevard (Pereira and Luckman), 3540 Wilshire Boulevard (Victor Gruen, AIA), 3440 Wilshire Boulevard (Claude Beelman), and 3243 Wilshire Boulevard (W. A. Sarmiento).

## High-Rise Corporate Office Buildings, 1945-1975 – Outlying High Rises, 1960-1975

The following text is a subtheme of Outlying High Rises, 1960-1975 from SurveyLA.[22]

> *Corporate high-rise office buildings exceeding the old height limit could also be found outside of Downtown. The most popular location was Wilshire Boulevard. In 1957 Wilshire was added to Downtown as a skyscraper zone, in which the height limit no longer applied. By 1966, after several corporate towers had gone up, a four-mile stretch of the Boulevard, from Union Avenue on the east to Sycamore on the west, was dedicated as Wilshire Center.*
>
> *As with the Downtown towers, the Wilshire Boulevard high rises employed the Corporate International style. This led to a uniformity of appearance resembling that found in the Center City. But the program and site plan for high rises along Wilshire typically followed the precedent of the Prudential Building of 1948, with a separately articulated base for retail and parking in the rear.*
>
> *The first to exceed the height limit was the Travelers Building, at 3600 Wilshire Boulevard (now identified with the Bank of Hope, which occupies one of the ground floor retail spaces). Completed in 1961, it was designed by Welton Becket. The Travelers Insurance Company of Hartford, Connecticut, announced plans for the development in July of 1959 to house the Los Angeles branch of its offices. At the time of its completion in October of 1961, its twenty-two stories and three-hundred-foot height made it the tallest office building in the city.*
>
> *The site plan of the Travelers Building follows that of the Prudential Building. The project occupies the entire block between Harvard and Kingsley Streets. The*

22 Los Angeles Office of Historic Resources, *SurveyLA: Los Angeles Historic Resources Survey, Los Angeles Citywide Historic Context Statement, Context: Commercial Development, 1850-1980, Theme: The Rise of Corporations and Corporate Types, Subtheme: High-Rise Corporate Office Buildings, 1945-1975*, https://preservation.lacity.org/sites/default/files/High-RiseCorporateOfficeBuildings_1945-1975.pdf, accessed October 22, 2018.

*tower is set back from the Boulevard. Placed directly on Wilshire are two low podium-like pavilions on either side of an open court. Behind the tower is a two-level parking structure connected to the tower by a canopy. The pavilions feature twenty-five-foot-high windows looking out onto Wilshire. The original plan called for a bank to occupy one of the pavilions and a restaurant the other. The plaza between the pavilions contains a series of fountains and a reflecting pool. Notable about the Travelers Building, in contrast to later office structures along Wilshire Boulevard, is its color. Set between the white vertical piers of the tower are spandrels of two-tone blue Venetian mosaic tile.*

## Welton Becket & Associates

Welton Becket and Associates is the most well-known Los Angeles architect and one of the largest and most influential architectural firms of the time. They designed numerous building all throughout Los Angeles and the world. They are well-known for their International-style Corporate Modernism. Robert Tyler, who designed the Travelers Building, began as a project designer in 1952 and later became Chief of Corporate Design and Vice President at the firm (his biography is summarized below in Section 4).

Welton Davis Becket, FAIA (b. Seattle, Washington, 1902; d. 1969) studied architecture at the University of Washington and did a year of graduate study at the École-des-Beaux-Arts in Paris. He arrived in Los Angeles in 1931 and in 1933 launched a practice that was to become one of the most influential in the development of the City, and one of the nation's largest architectural firms.[23] Along with his classmate, Walter Wurdeman, Becket formed a partnership with an older established Los Angeles architect, Charles F. Plummer. They worked for six years with Plummer, a solid commercial architect of shops, cafeterias, drive-in restaurants, and markets. But even in the difficult days of the Great Depression, Wurdeman and Becket were planning tomorrow's city. This progressive vision won them the design competition that put them on the architectural map: the Pan Pacific Auditorium in 1935 (now demolished). The Pan Pacific was a vivid interpretation of the Moderne, of progress, of all that was new and hopeful. Its effortlessly fluid pylons became an iconic image of the Streamline Moderne architectural style, and of futuristic Los Angeles. [24]

After Plummer's death in 1939, the firm incorporated as Wurdeman and Becket. They continued to design projects that would become iconic, including the Prudential Center (1948) on Wilshire Boulevard and the General Petroleum (1949) building in downtown Los Angeles. Wurdeman died unexpectedly in 1949 and Becket bought out his partner's heirs, assuming sole leadership of the firm that then became known as Welton Becket and Associates.[25]

Around 1940, Wurdeman and Becket embraced a philosophy of "Total Design," a concept that became integral to their work about this time and would guide the firm for years to come. Welton Becket and Associates was headquartered in Los Angeles, with offices in San Francisco, New York, Houston, and Chicago. Welton Becket's success is attributed to both his design sense and

[23] Excerpted from Margarita J. Wuellner, "Historic American Landscape Survey, Parker Center, 150 North Los Angeles Street, Los Angeles, California," Prepared for the City of Los Angeles, Department of Public Works, 2005.

[24] Excerpted from the introduction to "Built by Becket," by the Los Angeles Conservancy's Modern Committee, 2003. Introduction by historian, author, and architectural critic Alan Hess.

[25] Ibid.

his business mentality. He was able to estimate projects accurately and this brought him repeat clients. His philosophy of Total Design allowed him to offer a broader range of services than other architects. He adjusted his designs to each client's needs and taste, and his approach provided total control over the design process and execution, including planning, engineering, architecture, interior design, furnishings, and landscape. With this formula, the firm grew to be one of the largest in the world with more than 400 employees. In 1950, Welton Becket was presented with the Honor Award of the VIIth Pan American Congress of Architects for the design and execution of Prudential Square (with his partner W. Wurdeman), and in 1952 he was made Fellow of the American Institute of Architects (AIA) for excellence in design (*Architectural Record* 1969).[26] Following his death in 1969, the firm continued for 20 years before being purchased by Minneapolis-based Ellerbe Architects and becoming part of the renamed firm, Ellerbe-Becket, which continues as a nationally recognized architectural firm.[27]

The firm was involved with all types of projects including commercial, institutional, and residential. One of Wurdeman and Becket's first large projects in Los Angeles was a commission to design the Bullock's Pasadena department store in 1946. The store was to identify the suburbs as the new center of urban gravity and the new informality of post-World War II life. Subsequently, the General Petroleum Building in downtown Los Angeles and Prudential Square on Wilshire Boulevard designed by the firm between 1947 and 1949, respectively, explored different solutions to the workplace and the need for flexibility. A few years later, in 1953, what was described as Los Angeles' first "glass skyscraper," Becket's nine story Standard Federal Savings and Loan Association office building, was constructed on Wilshire Boulevard at Grand Avenue in downtown Los Angeles.[28]

Becket's firm was also involved in master planning projects including the Los Angeles International Airport (in concert with Paul Williams and William Pereira), the Center for Health Sciences at the University of California, Los Angeles (UCLA), as well as Century City.[29] Although little has been published specifically focusing on the firm's master planning work, a review of the published record on the firm's architectural work shows that master planning was consistently and widely incorporated into the firm's practice from the late 1950s and 1960s onward as part of their "Total Design" approach.

William Hunt's corporate history of Welton Becket and Associates, *Total Design*, provides a partial resume of the firm's projects. Public plazas and designed urban landscapes were consistently incorporated into their projects from the 1940s through the 1960s. Examples of notable Modern architecture projects incorporating designed landscapes by Welton Becket and Associates in Los Angeles include the Bullock's, Inc., department stores in Pasadena (1947), Westwood (1950), Sherman Oaks (1963), Lakewood (1965), and La Habra (1969); Prudential Square (1948); the Los Angeles Memorial Sports Arena (1959); the Center for Health Sciences

[26] Ibid.
[27] Ibid.
[28] "Downtown Facility Sold to Empire Life," *Los Angeles Times* (May 6, 1966), B17.
[29] Hunt, 1972.

(1961-1970) at the University of California, Los Angeles; Security Pacific Bank Building (Tishman Airport Center) (1963); and the Equitable Life Building (1969).[30]

In addition to the large number of generally undistinguished office and commercial projects, the firm also completed a significant number of regionally and nationally notable projects including: Hollywood's circular Capitol Records office tower, the nearby Cineramadome movie theater, downtown Los Angeles' Music Center complex (including the Dorothy Chandler Pavilion, Mark Taper Forum, and Ahmanson Theatre), Santa Monica's Civic Auditorium, and the Beverly Hilton Hotel in Beverly Hills.

In the retail arena, Bullock's Pasadena was followed by a succession of shopping centers evolving the type: Bullock's Westwood and Northridge in Los Angeles, Seibu Department Store on Wilshire Boulevard (now the Petersen Museum), malls such as Fashion Island in Newport Beach (substantially altered in 1989 by the Jerde Partnership and SWA Group), and dozens of others. Fashion Island (1967) featured landscaped outdoor pedestrian plazas and was one of the first shopping centers in the United States to do away with the vast areas of asphalt considered unacceptable aesthetically and no longer economically justifiable in a time of soaring land values. This new era of regional shopping center design was part of a trend aimed at revitalizing and strengthening downtown cores as well as new towns in metropolitan regions, to be served by improved transportation and enhanced by pedestrian areas.[31]

Becket's long career took his firm overseas to design an embassy in Warsaw; Hilton Hotels in Havana, Cairo and Manila; towers for the Riviera Hotel in Las Vegas; pavilions for Ford and General Electric at the 1964 New York World's Fair; the Contemporary and Polynesian hotels at Walt Disney World; and office buildings and shopping centers throughout the United States and abroad. Although the precise total number of structures designed by Welton Becket and Associates is not known, it probably ranges into the thousands with well over one hundred projects having sufficient notability to be recognized in the published literature. To accomplish this level of productivity, Becket had to reorganize a traditional architecture office on a new corporate footing. As Welton Becket and Associates grew into the nation's largest architecture office in the 1960s, Becket developed the methods for the architecture profession to address the larger scale and complexity of commercial and institutional projects. The new era demanded a new sophistication in the organizational scope of an office, the services it provided, which Becket pioneered through the means of "Total Design," mobilizing his firm to deliver a consistent architectural product to the growing U.S. economy.[32]

As Alan Hess characterizes Becket's career, "Yet for all the national and international scope of his work, Becket remained a Los Angeles architect. From the beginning of his career he was designing the City of Tomorrow."[33] Los Angeles was shaped by the forces of technology, commerce and popular culture; Becket understood them and welded them into a popular product. Without the pressure or aspiration to high art, such a designer was not likely to excite the interest

30 Ibid.

31 Ibid. See also Hess, "Built by Becket."

32 Hunt, 1972.

33 Hess, "Built by Becket," http://www.laforum.org/forum_issue_7_late_moderns/built_by_becket_by_alan_hess.

of most critics of the time. He did not invent and promote a theory of design or planning so much as recognize the trends at work in society, business and technology and respond to them with pragmatism and innovative thinking. Since Welton Becket's death in 1969, his contributions to the Los Angeles region have become recognized for their primary role in defining the character and fabric of the region during the Modern period.[34]

## Robert Tyler, Architect, FAIA

Robert Tyler (b. 1926) served as Vice President and Director of Corporate Design at Welton Becket and Associates. Born in Los Angeles in 1926, he received his bachelor's degree in architecture from the University of Southern California in 1952 and joined Welton Becket and Associates that same year (he was hired before he graduated).[35] He served as project designer, senior project designer, and assistant director of design before becoming Vice President.[36] In 1977, he became a Fellow of the American Institute of Architects[37]; and he also served as President of the Los Angeles Chapter. Some projects he wholly or partially designed include the award-winning Welton Becket and Associates submission to the Paris Center Competition, the master plan and the Disney World Contemporary Hotel, and the Equitable Life, Texaco (Wilshire Tower) and Travelers buildings, all on Wilshire Boulevard.[38]

According to Robert Tyler, now 91 years of age, many commercial offices were being developed during the 1960s by the firm and Travelers was one of his clients. He was very proud of the Travelers Building, which was one of the major buildings he did along Wilshire Boulevard, and it was one of his best and largest projects of that period. Project objectives were to integrate retail into the first floor of the building; to design a building for maximum use as commercial offices as a revenue generating property; and to create a beautiful building. He liked the way the Traveler's sign was integrated at the top, the way entrance was designed to include retail, and the mezzanine above the lobby was a purely architectural feature. He incorporated the mosaic mural in the lobby because murals were fashionable at the time for commercial offices, and his Texaco building across the street also incorporated mural art. According to Tyler, the blue mosaic tile spandrel panels on the building's exterior consist of pre-cast concrete and tile mosaic panels made by innovative and influential tile manufacturer, Gladding, McBean.[39] An aluminum system integral to the structure of the building affixes the pre-cast spandrel panels and large tinted non-reflective glass windows that make up the exterior skin of the building. The Garage at the rear was part of the design scheme and aesthetics of the project, but was primarily created to fill a functional need. Parking was required by the City and the space behind the building was available. Both functionally and economically, a surface parking lot was the best solution to solving the parking

34 Ibid.

35 The American Institute of Architects Historical Directory, 1970. Accessed May 22, 2017. http://public.aia.org/sites/hdoaa/wiki/Wiki%20Pages/ahd1045785.aspx.

36 "Architects Will Hear Design Talk," *Van Nuys News*, June 27, 1972.

37 "AIA Opens 109th U.S. Convention," *Los Angeles Times*, June 5, 1977.

38 Los Angeles Conservancy Modern Committee, "Built by Becket: Centennial Celebration," 2003, 56.

39 Gladding, McBean is a 140 year-old manufacturer of terra cotta, clay pipe, and tile products, using sophisticated technology to create distinctive design elements and functional new products ( https://www.gladdingmcbean.com/).

problem for the project. Landscaping was included around the perimeter of the Garage as part of the larger design scheme.[40]

Other commercial projects mentioned by Tyler which he completed included the Texaco Building across Wilshire, a number of buildings for Tishman in Westwood, and other office buildings downtown. Commercial offices were a big part of their business at the time. He also completed several hotel projects, including the Disneyland Hotel, the Hilton in Long Beach, low-scale additions to the Beverly Hilton, and the Prince Hotel in Honolulu. The Disneyland Hotel was the first contemporary hotel to be completed as part of the master plan, and was designed even before Disney had acquired the property. Structurally innovative, the rooms were all pre-fabricated and lifted in place into a steel frame that spans the main lobby, and the monorail system goes through the lobby which becomes a station for the monorail. He designed Pauley Pavilion at UCLA, which had the largest space frame done at the time and was built when the UCLA basketball program was at its peak. He has designed projects throughout the world, and he even designed a house for President Eisenhower in Palm Springs.[41]

# Public Art, 1900-1980

## Murals, 1920-1980

Public murals in Los Angeles became very popular between 1935 and 1943, when the Federal Government through the Works Progress Administration funded the Federal Art Program.[42] The program was developed to bring art and artist into communities throughout the United States. In Los Angeles, Helen Lundeberg was chosen as one of three female artists in California to work for the WPA. In 1940, she painted the "History of Transportation," which is located in Inglewood. One of the most popular locations for WPA murals in the United States was in Post Offices and Courthouses. In the City of Los Angeles, five works of art were created in these venues, with many more in the surrounding neighborhoods. Prior to the WPA and in subsequent years following the program, murals were painted as part of revolutionary or political movements, one of the earliest surviving murals is "América Tropical," by revolutionary activist David Alfaro Siqueiros on the Italian Hall on Downtown's Olvera Street.[43] In the 1970s, the Boyle Heights Neighborhood, became home to approximately 50 murals, many rooted in Los Angeles' Chicano Civil Rights Movement.[44] Another monumental mural in Los Angeles, was painted by hundreds of young locals, known as the "Great Wall of Los Angeles," along the Tujunga Flood Control Channel and tells the history of California starting in the prehistoric era. Many murals in Los Angeles tell history of the community or neighborhood the mural is located within.

40 Telephone interview with Robert Tyler, June 20, 2017, conducted by Dr. Margarita Jerabek, Director of Historic Resources, ESA.

41 Ibid.

42 "New Deal: Federal Art Project," Library of Congress, accessed May 19, 2017, https://www.loc.gov/rr/program/bib/newdeal/fap.html .

43 "America Tropical," LA Conservancy, acceded May 19, 2017, https://www.laconservancy.org/locations/am%C3%A9rica-tropical.

44 Architectural Resources Group, "Historic Resources Survey Report: Boyle Heights Community Plan Area," 2014, 38.

Although not a part of a public art program, the popularity of public art spawned numerous other murals during the 1950s, 1960s and 1970s located throughout the city that were privately funded by commercial institutions and businesses. Many architects, such as Welton Becket believed that "art can make as vital a contribution to a building's exterior and even interior as can landscaping."[45] Welton Becket and Associates, director of design Maynard Woodard said on the subject, "murals are one of the most popular art forms in architecture…they bring otherwise dead walls to life."[46] Woodward said about the mosaic mural at Travelers Building, "we introduce a mural which has meaning for a particular client, such as the…long glass mosaic tile by Gyorgy Kepes…Being a life insurance company's building, the theme of the mural is a man's life-span."[47]

One of Los Angeles' most prominent muralist, was Millard Sheets who created mosaic murals and artwork across the City. Sheets' biggest client was Howard Ahmanson Sr., owner of Home Savings and Loan Bank. Ahmanson wrote sheets that "he had traveled Wilshire Boulevard for more than 25 years, he knew every architect, and year a building was built, but he was bored." He approached Sheets to design new bank buildings with accompanying art work, saying "I want buildings that will be exciting seventy-five years from now." Sheets was given the following directions to create "banks clad in travertine and trimmed in gold, adorned with mosaic, murals and stained glass, and sculptures that lauded family life and the history of the Golden State." In total, Sheets designed 120 banks, 40 banks during Ahmanson's lifetime.[48] Some of his work includes: The Home Savings and Loan Building (9245 Wilshire Boulevard, 1953), 9145 Wilshire Boulevard (early 1960s), Scottish Rite Masonic Temple (4357 Wilshire Boulevard, 1961), and Beverly Hills Civic Center (originally located at the Beverly Wilshire Hotel, 1971).

Art work, including murals, continued to be an interest to the City of Los Angeles, and in 1988, the City of Los Angeles founded the City of Los Angeles Public Works Improvements Arts Program to provide public accessible works of art…and services to benefit the City, citizens, and visitors.[49] This program is still active today and requires that one percent of the cost of any public works capital improvement project be set aside for an art component which is administered through the associated Arts and Cultural Facilities and Services Trust Fund.

## György Kepes, artist (b. 1906 – d. 2001)

György Kepes, was a well-known Hungarian-born artist born in 1906. He studied at the Royal Academy of Fine Arts in Budapest, under Istvan Csok, a Hungarian Impressionist painter. Kepes trained in impressionist style, but was "attracted to the abstract visual language of avant-garde and expressed a keen interest in the technological potential to depict the visible world, in particular the effects of light."[50] He later taught at the New Bauhaus, the School of Design in

45 Ibid.

46 Tom Cameron, "Art Invades L.A. Building Picture," *Los Angeles Times*, March 3, 1963.

47 Ibid., 1, 19.

48 Paul Karlstrom, interview with Millard Sheets, October 1986 through July 1988. https://www.aaa.si.edu/collections/interviews/oral-history-interview-millard-sheets-12825

49 "L.A. Public Art: Audit of the Los Angeles Department of Cultural Affairs' 1% for Arts Program," prepared for Los Angeles City Controller, April 11, 2014.

50 "György Kepes founder CAVS 1967 - 1974." ACT at MIT. Accessed May 17, 2017. http://act.mit.edu/people/director/gyorgy-kepes/.

Chicago. He also taught at Brooklyn College and published the *Language of Vision* in 1944, which "set out his theories on the impact of the 'new technologies' of photography, cinema, and television on visual culture." In 1946, Kepes began working at Massachusetts Institute of Technology (MIT), where he wrote the landmark six volume series, entitled *Vision + Value* in 1965 and 1967. A year later he founded MIT's Center for Advanced Visual Studies. As a professor at MIT, he influenced Saul Bass, who went on to become one of America's most prominent designers.

Welton Becket and Associates commissioned Kepes to create a large mural for the lobby of the Travelers Building. The mosaic glass mural was completed in four panels measuring 12 feet high with a total length of 57 feet in length, costing $45,000.[51] Welton Becket and Associates' director of design Maynard Woodard said, "murals are one of the most popular art forms in architecture…they bring otherwise dead walls to life."[52] Welton Becket believed that "art can make as vital a contribution to a building's exterior and even interior as can landscaping."[53] Woodward said about the mural at 3600 Wilshire, "we introduce a mural which has meaning for a particular client, such as the…long glass mosaic tile by Gyorgy Kepes…Being a life insurance company's building, the theme of the mural is a man's life-span."[54]



SOURCE: ESA 2017

**Figure 7**
"Man's Life Span" glass mosaic mural by György Kepes, first floor lobby

51 "55 cents a pound," *Los Angeles Times*, July 4, 1963.
52 Tom Cameron, "Art Invades L.A. Building Picture," *Los Angeles Times*, March 3, 1963.
53 Ibid.
54 Ibid., 1, 19.

# Construction and Occupancy History of 3600 Wilshire Boulevard

## Construction History

A construction history of the subject property was developed utilizing permits on file with the LADBS, Assessor records, and Sanborn Maps. Building construction research has been tabulated and is summarized in **Appendix E**.

The Travelers Building was built in 1961, at a time of economic expansion nationwide and in Los Angeles. It was designed by architectural firm Welton Becket and Associates and the project was completed by Robert Tyler, Chief of Corporate Design.[55] Welton Becket and Associates is perhaps the best-known Los Angeles architectural firm, responsible for the design of numerous buildings in Los Angeles and worldwide. They are well known for their Modern style, and particularly for excelling in the International Corporate Style. The building's contractor was the George A. Fuller company, a nationwide company founded in 1882. Specializing in Modern skyscrapers, the George A. Fuller Company created the concept of the "general contractor."


The original design for the Travelers Building also included a two-story integrated open-deck parking Garage using Ceco steeldome two-way slab construction, a new method of construction and engineering that produced wide column spacing and low story heights in 1961. Furthermore, the original design included a mural (mosaic) depicting "the lifespan of man" by Hungarian artist György Kepes.[56] Selected original blueprints and design for the subject property are provided below and depict the Travelers Building and Garage (**Figure 8 and 9**).[57] The landscaping for the entire subject property was designed by Robert Herrick Carter and Associates. The landscaping was completed by Castro & Fisher, a landscape contractor from Glendale, California. The landscaping included the "forecourt" (plaza), lined on each side with recessed planters set with exotic Australian and Hawaiian tree ferns and tiny ground orchids. The fountain on the plaza featured four fountains with waist high table pools, which were bottom lighted to "give daytime sparkle to the water and nighttime beauty to the court." Twenty-two of the original redwood planters contained succulents that were "lifted bodily to the second floor roof terrace."[58]

55 Telephone interview with Robert Tyler, June 20, 2017.

56 Tom Cameron, "Nailing it Down: Art Invades L.A. Building Picture" *Los Angeles Times*, March 3, 1963.

57 Original blueprints were provided to ESA by the Client

58 Doug Stapleton, "Close Coordination Plus a Tight Schedule Adds up to Profits," *Landscape and Design & Construction*, March 1962, unkn pg.

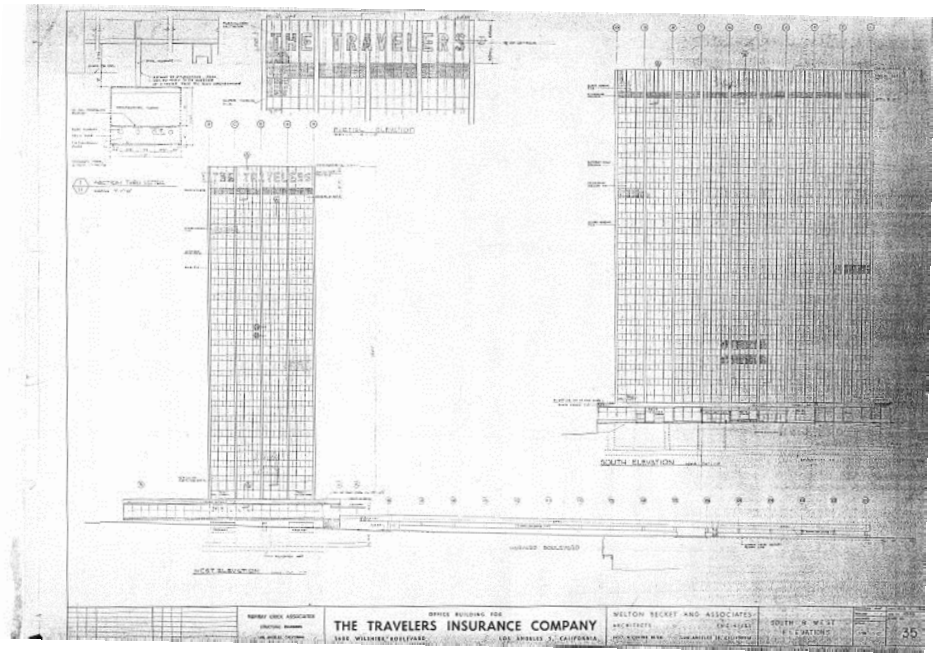


SOURCE: Jamison, LP

**Figure 8**
Original blueprints of the Travelers Building




SOURCE: USC Library


**Figure 9**
Architect's rendering of the Travelers Tower, 1961

The building has undergone many interior alterations and additions for tenant improvements in the commercial suites. LADBS building permit records reveal approximately 167 interior tenant improvements to office suites and restaurants. These include unspecified "alterations," the addition/removal of non-weight-bearing partitions, and ceiling suspension systems, all spanning from the date of construction in 1961 to the 2010s. Other alterations include the addition of partitions at the parking garage and the installation of an emergency generator system on the ground floor storage room in 1967; new equipment at roof level and a re-roof, occurring variously in 1970, 1971, 1974 and 2012; alterations in public restrooms to accommodate handicapped users in 1978; the closing of several doors at the lobby level in 1982; the a small addition of a deck for an outdoor seating area for a restaurant on the east side of the building in 2002; and exterior signage throughout the 2000s and 2010s. [See **Appendix E** for a complete record of Building Permits.]

Based upon our field survey, there is also evidence of alterations and additions not recorded in building permits, for which dates are difficult to determine. These unrecorded interior alterations and additions include closing off and filling in a section of the mezzanine levels between the elevators, flooring changed from carpeting to tile on the 5th floor; doors to suites on several floors replaced; extra corridors from the general walkway circuit on several floors to suites; near floor-to-ceiling height narrow fixed windows added to accompany doors to some suites on several floors; doors to elevator banks on several floors altered to open inward rather than outward and vice versa; vertical lines on walls filled in; and several walls painted on the 6th floor.

Unrecorded changes apparent from the exterior include the conversion of the fountains and reflecting pools at the entrance plaza on Wilshire Boulevard to a planter; reflective UV film added to most windows on all elevations and interior windows on the first floor lobby; security cameras added to various points on the exterior; spot damage to the Venetian tile mosaic on the rear (south) elevation; cracks on some windows on the rear (south) elevation; a horizontal black wood slat fence added to much of ground-level east elevation; the enclosure of an outdoor dining area on the east elevation; a screened metal balustrade installed on a portion of the roof of the east ground floor pavilion; awning added to businesses on the east ground floor pavilion; bollards added to entrances on east and west elevations of the parking garage and to an unused entrance gate on the west elevation of the parking garage; and the removal of at least one wall sign on the parking garage.

The configuration of the Building and Garage in 2017 is shown in the current aerial photograph and outlined in red, and the project site is outlined yellow, excerpted in **Figure 10** below.

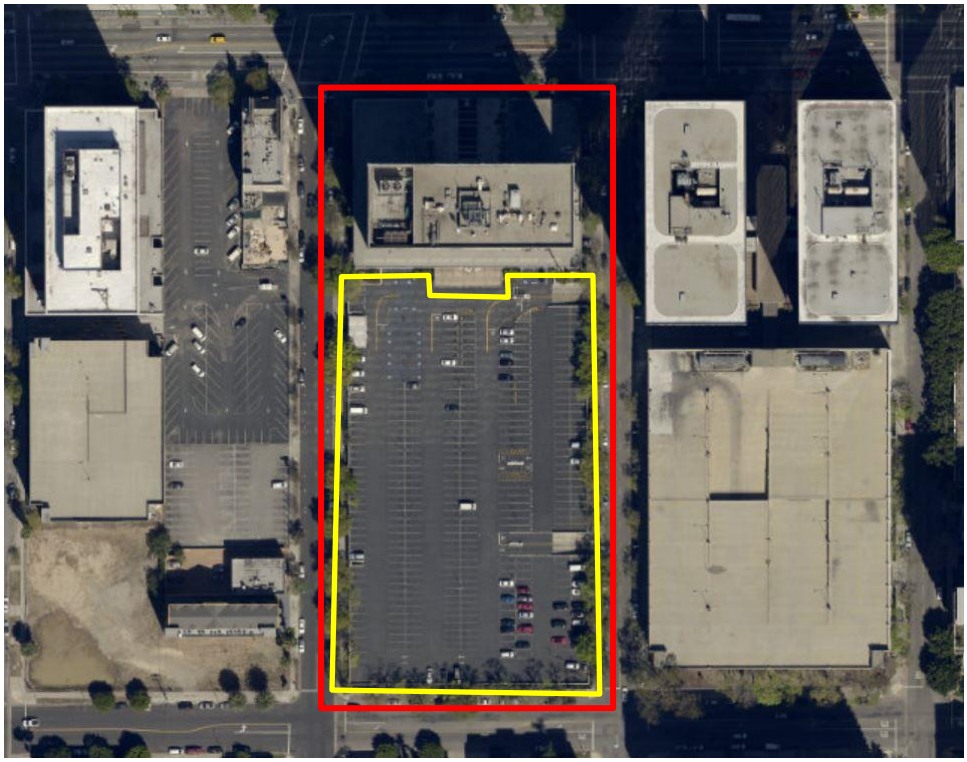

SOURCE: ESRI, LA County Aerial, 2014

**Figure 10**
Current aerial photograph of subject property, outlined in red, project site outlined in yellow

## Occupancy and Ownership History

City directories, and building permits on file with the LADBS, as well as Assessor, were reviewed to determine if the Travelers Building has any significant associations with the productive lives of historic personages when it was first built. ESA examined Pacific Telephone phone book records to determine the occupation during the Period of Significance (1961). Telephone book records and Directory Records are included in full in **Appendix F.** Examination reveals an extensive and varied list of occupants, with the Travelers Insurance company occupying seven floors of the building, followed by law offices and attorneys. Other occupants include research, secretarial services, management, consulting, development, tourism, gift shop, florist, government, and jeweler. It should be noted there is considerable repetition from the phone book. For example, insurance agents who worked with The Travelers were often listed individually and then again as affiliates of The Travelers. Another instance is the florist, who is listed as "Harold Clamage," "Clamage, Harold" and "Travelers Ins Building Florist." The largest occupants of the subject property were Travelers Insurance; Southern Cross Restaurants; Merrill Lynch, Pierce, Fenner and Smith; and Security First National Bank. Travelers Insurance sold the subject property on December 15, 1982 for $30.5 million to Fidinam Group, a Swiss consulting and property management firm with real

estate interest in the United States.[59] The occupancy and ownership history of the subject property when it was first completed is summarized in **Table 1**, and discussed below.

**TABLE 1**
**OCCUPANCY HISTORY OF 3600 WILSHIRE BOULEVARD WHEN FIRST COMPLETED**

| Year | Owner or Occupant | Occupation/Agency | Source |
|---|---|---|---|
| 1962 | Air Force Academy Candidate Advisory Service | Government (Military) | Pacific Telephone |
| 1962 | Ana River Ranch Co | | Pacific Telephone |
| 1962 | Angus Investigation & Security Research Agency Inc | Research | Pacific Telephone |
| 1962 | Armstrong, T C & Co Inc | Insurance | Pacific Telephone |
| 1962 | Australian Government Trade Commission | Government (Foreign) | Pacific Telephone |
| 1962 | Avery, W R | Insurance | Pacific Telephone |
| 1962 | Ballew E W<br>Stewart Danely & Ballew | Insurance | Pacific Telephone |
| 1962 | Barnes, Gerald C | Insurance | Pacific Telephone |
| 1962 | Baumgarten, F J | | Pacific Telephone |
| 1962 | Bendhelm Leeds & Co | Insurance | Pacific Telephone |
| 1962 | Bent, Chas. E. | Insurance | Pacific Telephone |
| 1962 | Bergen Pipesupport Corp | | Pacific Telephone |
| 1962 | Bevier, Robt L.<br>The Travelers Ins. Companies | Insurance | Pacific Telephone |
| 1962 | Borchardt Div of Cresap McCormick & Paget | Management Consulting | Pacific Telephone |
| 1962 | BRANDER & CL | | Pacific Telephone |
| 1962 | Brander, Ira S.<br>Brander & Co | | Pacific Telephone |
| 1962 | Brander, Jas. S.<br>Brander & Co | | Pacific Telephone |
| 1962 | Bridges, Claude W.<br>Bridges, Gerald | Attorney | Pacific Telephone |
| 1962 | Bridges Gerald | Attorney | Pacific Telephone |
| 1962 | Brown & Wasserman | Attorney | Pacific Telephone |
| 1962 | Cady, Chas. S.<br>Triangle Publications Inc | Publications | Pacific Telephone |
| 1962 | Campbell, John<br>H A Associates | Insurance | Pacific Telephone |
| 1962 | Cappel Mac Donald & Co | | Pacific Telephone |
| 1962 | Carson Allan M | Attorney | Pacific Telephone |
| 1962 | Church & Howard | Attorney | Pacific Telephone |

59 "Travelers Insurance sold its Wilshire office Building," *Los Angeles Times,* January 12, 1982.

| Year | Owner or Occupant | Occupation/Agency | Source |
|---|---|---|---|
| 1962 | Clamage, Harold | Florist | Pacific Telephone |
| 1962 | The Coca Cola Company | Beverages | Pacific Telephone |
| 1962 | Computer Dept. | | Pacific Telephone |
| 1962 | Cortez, Ross D. | Insurance | Pacific Telephone |
| 1962 | The Courtright Company | Insurance | Pacific Telephone |
| 1962 | Donald D Courtright<br>The Travelers Insurance Companies | Insurance | Pacific Telephone |
| 1962 | CRESAP McCORMICK & PAGET | Management Consulting | Pacific Telephone |
| 1962 | Cutshall Insurance Agency | Insurance | Pacific Telephone |
| 1962 | Danely, J. W.<br>Stewart Danely & Ballew | Insurance | Pacific Telephone |
| 1962 | Dearing, Frank M. | Insurance | Pacific Telephone |
| 1962 | Dearing, Frank M.<br>The Travelers Insurance Companies | Insurance | Pacific Telephone |
| 1962 | Deitch, Philip | Attorney | Pacific Telephone |
| 1962 | Delevy, Harold J.<br>Epport & Delevie | Attorney | Pacific Telephone |
| 1962 | Delport Properties | Property Management | Pacific Telephone |
| 1962 | Den Hammer Henry | Accountant | Pacific Telephone |
| 1962 | Dewar, Donald A | Attorney | Pacific Telephone |
| 1962 | The Dexheimer Company | Insurance | Pacific Telephone |
| 1962 | Dinger, Robert | Insurance | Pacific Telephone |
| 1962 | DOLD, GEO JR | Insurance | Pacific Telephone |
| 1962 | Dwight Jas Scutt Brander & Co | | Pacific Telephone |
| 1962 | Eklund, H A | | Pacific Telephone |
| 1962 | Engle, Robt W | Attorney | Pacific Telephone |
| 1962 | ENGLISH ELECTRIC A DIV OF THE ENGLISH ELECTRIC CORP | | Pacific Telephone |
| 1962 | Epport & Delevie | Attorney | Pacific Telephone |
| 1962 | Epport, Victor M.<br>Epport & Delevie | Attorney | Pacific Telephone |
| 1962 | Ferrara, Nicolas | Attorney | Pacific Telephone |
| 1962 | Ferris, W D | Insurance | Pacific Telephone |
| 1962 | Fujita, Harry M<br>California Western States Life Insurance Company | Insurance | Pacific Telephone |
| 1962 | GENERAL ELECTRIC CO<br>Sales Appliances Small District Representative | Appliances | Pacific Telephone |
| 1962 | Gillelen, Frank C E | | Pacific Telephone |
| 1962 | Goff, John C | Attorney | Pacific Telephone |
| 1962 | Granco Steel Products Co | Manufacturing | Pacific Telephone |
| 1962 | Green, Herschel B | Attorney | Pacific Telephone |
| 1962 | Hal Linker<br>Travel Sev Inc | | Pacific Telephone |

| Year | Owner or Occupant | Occupation/Agency | Source |
|---|---|---|---|
| 1962 | Hale, Wm B<br>The Travelers Insurance Companies | Insurance | Pacific Telephone |
| 1962 | Hall, Edwin O<br>Argus Agency Inc | | Pacific Telephone |
| 1962 | Hall, James P | Insurance | Pacific Telephone |
| 1962 | Hall Jas P<br>The Travelers Insurance Companies | Insurance | Pacific Telephone |
| 1962 | Harold Clamage | Florist | Pacific Telephone |
| 1962 | Hazenbush, E A | Insurance | Pacific Telephone |
| 1962 | Hazenbush, E A<br>The Travelers Ins Companies | Insurance | Pacific Telephone |
| 1962 | Hi Value Realty | Realtor | Pacific Telephone |
| 1962 | Hoag, Hallack W.<br>Lane, Mathews & Hoag | Attorney | Pacific Telephone |
| 1962 | Hood, Marc | Attorney | Pacific Telephone |
| 1962 | Hood, Marcus M | Attorney | Pacific Telephone |
| 1962 | Hosid, Jack B.<br>Hosid Richards & Clark | Management Consulting | Pacific Telephone |
| 1962 | HOSID RICHARDS & CLARK | Management Consulting | Pacific Telephone |
| 1962 | Howard, Chas. F<br>Church & Howard | Attorney | Pacific Telephone |
| 1962 | Huntington, Helen Insurance | Insurance | Pacific Telephone |
| 1962 | Ives, Terry L. Insurance Agency | Insurance | Pacific Telephone |
| 1962 | JACOBS CHAS CO | Insurance | Pacific Telephone |
| 1962 | Jacobs, Chas<br>Jacobs Chas Co | Insurance | Pacific Telephone |
| 1962 | Jacobs, Chas<br>The Travelers Insurance Companies | | Pacific Telephone |
| 1962 | Jardine, Jack | Insurance | Pacific Telephone |
| 1962 | Jewell, Royce P | Insurance | Pacific Telephone |
| 1962 | John Price Jones Inc | Fundraising | Pacific Telephone |
| 1962 | Johnson, Paul I<br>The Travelers Insurance Companies | Insurance | Pacific Telephone |
| 1962 | JONES JOHN PRICE INC | Fundraising | Pacific Telephone |
| 1962 | Kean & Engle | Attorney | Pacific Telephone |
| 1962 | Kean, Jos. A | Attorney | Pacific Telephone |
| 1962 | Kedler Jas. I<br>The Travelers Insurance Companies | Insurance | Pacific Telephone |
| 1962 | Keller, Jas. I | Insurance | Pacific Telephone |
| 1962 | Kimble, Russell W<br>The Travelers Insurance Companies | Insurance | Pacific Telephone |
| 1962 | Kincheloe, Wm S | Insurance | Pacific Telephone |
| 1962 | Kingham Agency | Insurance | Pacific Telephone |
| 1962 | Kipp, Harold W | Insurance | Pacific Telephone |
| 1962 | Kribs, Lewis J Campbell John H A Associates | Insurance | Pacific Telephone |

| Year | Owner or Occupant | Occupation/Agency | Source |
|---|---|---|---|
| 1962 | Kribs, Robt J Campbell John H A Associates | Insurance | Pacific Telephone |
| 1962 | L A Br Ofc | | Pacific Telephone |
| 1962 | Lane Mathews & Hoag | Attorney | Pacific Telephone |
| 1962 | Lane Wm J D Lane Mathews & Hoag | Attorney | Pacific Telephone |
| 1962 | Levine, Elliot<br>Div Sales Mgr Ins Securities Trust Fund | | Pacific Telephone |
| 1962 | Lewis, Ruth H<br>Security Secretarial Serv | Secretarial Services | Pacific Telephone |
| 1962 | Linker, Hal<br>Travel Serv Inc | | Pacific Telephone |
| 1962 | The E F Mac Donald Co | Sales | Pacific Telephone |
| 1962 | The East Mall | | Pacific Telephone |
| 1962 | Management Services | | Pacific Telephone |
| 1962 | Mathews, Hallam<br>Lane Mathews & Hoag | Attorneys | Pacific Telephone |
| 1962 | The Mc Carty Co | Advertising | Pacific Telephone |
| 1962 | Metro Broadcast Sales | Sales | Pacific Telephone |
| 1962 | Murphy, Wm E<br>Brander & Co | Insurance | Pacific Telephone |
| 1962 | National Insurance Underwriters | Insurance | Pacific Telephone |
| 1962 | Nickerson, Wm O | Insurance | Pacific Telephone |
| 1962 | NORTON WM CO INC | | Pacific Telephone |
| 1962 | Nugent, Robt F | Insurance | Pacific Telephone |
| 1962 | Nugent, Robt F<br>The Travelers Insurance Companies | Insurance | Pacific Telephone |
| 1962 | Nugent Zoller | Insurance | Pacific Telephone |
| 1962 | Oliver, John H | Management Services | Pacific Telephone |
| 1962 | Parsons, Harold S & Co | Insurance | Pacific Telephone |
| 1962 | Parsons, Harold S<br>The Travelers Insurance Companies | Insurance | Pacific Telephone |
| 1962 | Pederson, Roland H<br>The Travelers Insurance Companies | Insurance | Pacific Telephone |
| 1962 | Phillips Keener | | Pacific Telephone |
| 1962 | The Pickett Company | Insurance | Pacific Telephone |
| 1962 | Picket, Douglas M.<br>The Travelers Insurance Companies | Insurance | Pacific Telephone |
| 1962 | Property Owners Protective Association, Inc | | Pacific Telephone |
| 1962 | PROVIDENT LIFE & ACCIDENT INS CO | Insurance | Pacific Telephone |
| 1962 | Radio & Evision Div | | Pacific Telephone |
| 1962 | Ramelkamp & Son | | Pacific Telephone |
| 1962 | Readers Digest Assn | Publications | Pacific Telephone |
| 1962 | Rising, B M | Insurance | Pacific Telephone |
| 1962 | ROBINSON, PHILIP B | Insurance | Pacific Telephone |

| Year | Owner or Occupant | Occupation/Agency | Source |
|---|---|---|---|
| 1962 | Robinson, Philip B<br>The Travelers Insurance Companies | | Pacific Telephone |
| 1962 | Robinson, Stephan B, Jr | Attorney | Pacific Telephone |
| 1962 | Savage, Edw G, MD<br>Wilshire Blvd Ofc | Medical | Pacific Telephone |
| 1962 | Security Secretarial Services | Secretarial Services | Pacific Telephone |
| 1962 | Sherwin Wm A | Attorney | Pacific Telephone |
| 1962 | Siepker Wm G<br>Argus Agency, Inc | | Pacific Telephone |
| 1962 | Smith, Robt K<br>The Travelers Ins Companies | Insurance | Pacific Telephone |
| 1962 | Snoke, Kenneth Ins Serv | Insurance | Pacific Telephone |
| 1962 | STEWART DANELY & BALLEW | Insurance | Pacific Telephone |
| 1962 | Stewart, E V<br>Stewart Danely & Ballew Ins | Insurance | Pacific Telephone |
| 1962 | Stiles, Le Moyne B | Insurance | Pacific Telephone |
| 1962 | Stiles, Le Moyne B<br>The Travelers Ins Companies | Insurance | Pacific Telephone |
| 1962 | Stockton, Jas. H & Co. | | Pacific Telephone |
| 1962 | Storrs, A. P. | Insurance | Pacific Telephone |
| 1962 | Street, John R | Insurance | Pacific Telephone |
| 1962 | THORNE R L CO | Insurance | Pacific Telephone |
| 1962 | Travelers Bldg Office | Insurance | Pacific Telephone |
| 1962 | Travelers Ins Building Florist | Florist | Pacific Telephone |
| 1962 | THE TRAVELERS INSURANCE COMPANIES | | Pacific Telephone |
| 1962 | Treasure Isle Gifts | Gift shop | Pacific Telephone |
| 1962 | TRIANGLE PUBLICATIONS, INC | Publications | Pacific Telephone |
| 1962 | ULLMAN, ROBT J | Jewelry | Pacific Telephone |
| 1962 | UNITED STATES GOVERNMENT<br>DEPT OF AIR FORCE | Government (Military) | Pacific Telephone |
| 1962 | Van Scoyoc, Jas. Guy MD | Medical | Pacific Telephone |
| 1962 | Van Scoyos, Robt. H MD | Medical | Pacific Telephone |
| 1962 | Walsh, William R | Attorney | Pacific Telephone |
| 1962 | Wasserman, Arthur<br>Brown & Wasserman | Attorney | Pacific Telephone |
| 1962 | West Coast Agency Supervisor E H Kalsched | | Pacific Telephone |
| 1962 | Western Lakes Development Co | Land Development | Pacific Telephone |
| 1962 | White & Wulliger | Attorney | Pacific Telephone |
| 1962 | White, Lynn A<br>Argus Agency, Inc. | | Pacific Telephone |
| 1962 | White, Milton N<br>White & Wulliger | Attorney | Pacific Telephone |
| 1962 | WILLIAM NORTON CO INC | | Pacific Telephone |
| 1962 | Wilshire Blvd Ofc | | Pacific Telephone |

| Year | Owner or Occupant | Occupation/Agency | Source |
|---|---|---|---|
| 1962 | Winn, John E | Insurance | Pacific Telephone |
| 1962 | Winquist, Karl T<br>The Travelers Ins Companies | Insurance | Pacific Telephone |
| 1962 | Wonders of the World Tours | Tourism | Pacific Telephone |
| 1962 | Wulliger, Richard C<br>White & Wulliger | Attorney | Pacific Telephone |
| 1962 | Yungfleisch, J O | Insurance | Pacific Telephone |
| 1962 | ZWART H & CO | | Pacific Telephone |

*Extensive repetition of occupants

# CHAPTER 3
# Regulatory Framework

Historical resources fall within the jurisdiction of the federal, state, and local designation programs. Federal laws provide the framework for the identification, and in certain instances, protection of historical resources. Additionally, state and local jurisdictions play active roles in the identification, documentation, and protection of such resources within their communities. The National Historic Preservation Act (NHPA) of 1966, as amended and the California Public Resources Code (PRC), Section 5024.1, are the primary federal and state laws and regulations governing the evaluation and significance of historical resources of national, state, regional, and local importance. Descriptions of these relevant laws and regulations are presented below.

## 3.1 Federal Eligibility Criteria and Integrity Aspects

### National Register of Historic Places

The National Register was established by the NHPA as "an authoritative guide to be used by federal, state, and local governments, private groups and citizens to identify the Nation's cultural resources and to indicate what properties should be considered for protection from destruction or impairment."[60] The National Register recognizes properties that are significant at the national, state, and/or local levels.

To be eligible for listing in the National Register, a resource must be significant in American history, architecture, archaeology, engineering, or culture. Four criteria for evaluation have been established to determine the significance of a resource:

A. Associated with events that have made a significant contribution to the broad patterns of our history;

B. Associated with the lives of persons significant in our past;

C. Embodies the distinctive characteristics of a type, period, or method of construction or that represent the work of a master, or that possess high artistic values, or that represent a significant and distinguishable entity whose components may lack individual distinction;

D. Yields, or may be likely to yield, information important in prehistory or history.[61]

60 36 CFR Section 60.2.

61 "Guidelines for Completing National Register Forms," in National Register Bulletin 16, U.S. Department of Interior, National Park Service, September 30, 1986. This bulletin contains technical information on comprehensive planning, survey of cultural resources and registration in the NRHP.

Districts, sites, buildings, structures, and objects that are 50 years in age must meet one or more of the above criteria ***and*** retain integrity (that is, convey their significance) to be eligible for listing.

Under the National Register, a property can be significant not only for the way it was originally constructed, but also for the way it was adapted at a later period, or for the way it illustrates changing tastes, attitudes, and uses over a period of time.[62]

Within the concept of integrity, the National Register recognizes seven aspects or qualities that, in various combinations, define integrity: Location, Design, Setting, Materials, Workmanship, Feeling, and Association:

*Location* is the place where the historic property was constructed or the place where the historic event occurred. The relationship between the property and its location is often important to understanding why the property was created or why something happened. The actual location of a historic property, complemented by its setting, is particularly important in recapturing the sense of historic events and persons. Except in rare cases, the relationship between a property and its historic associations is destroyed if the property is moved.

*Design* is the combination of elements that create the form, plan, space, structure, and style of a property. It results from conscious decisions made during the original conception and planning of a property (or its significant alteration) and applies to activities as diverse as community planning, engineering, architecture, and landscape architecture. Design includes such elements as organization of space, proportion, scale, technology, ornamentation, and materials. A property's design reflects historic functions and technologies as well as aesthetics. It includes such considerations as the structural system; massing; arrangement of spaces; pattern of fenestration; textures and colors of surface materials; type, amount and style of ornamental detailing; and arrangement and type of plantings in a designed landscape.

*Setting* is the physical environment of a historic property. Whereas location refers to the specific place where a property was built or an event occurred, setting refers to the *character* of the place in which the property played its historic role. It involves *how*, not just where, the property is situated and its relationship to surrounding features and open space.

*Workmanship* is the physical evidence of the crafts of a particular culture or people during any given period in history or prehistory. It is the evidence of artisans' labor and skill in constructing or altering a building, structure, object, or site. Workmanship can apply to the property as a whole or to its individual components.

*Materials* are the physical elements that were combined or deposited during a particular period of time and in a particular pattern or configuration to form a historic property.

62 National Register Bulletin 15, 19.

The choice and combination of materials reveal the preferences of those who created the property and indicate the availability of particular types of materials and technologies. A property must retain key exterior materials dating from the period of its historic significance.

*Feeling* is a property's expression of the aesthetic or historic sense of a particular period of time. It results from the presence of physical features that, taken together, convey the property's historic character.

*Association* is the direct link between an important historic event or person and a historic property. A property retains association if it *is* the place where the event or activity occurred and is sufficiently intact to convey that relationship to an observer.[63]

To retain historic integrity, a property will always possess most of the aspects and depending upon its significance, retention of specific aspects of integrity may be paramount for a property to convey its significance.[64] Determining which of these aspects are most important to a particular property requires knowing why, where and when a property is significant.[65] For properties that are considered significant under National Register Criteria A and B, *National Register Bulletin 15: How to Apply the National Register Criteria for Evaluation ("National Register Bulletin 15")* explains, "a property that is significant for its historic association is eligible if it retains the essential physical features that made up its character or appearance during the period of its association with the important event, historical pattern, or person(s)."[66] In assessing the integrity of properties that are considered significant under National Register Criterion C, *National Register Bulletin 15* states, "a property important for illustrating a particular architectural style or construction technique must retain most of the physical features that constitute that style or technique."[67]

## 3.2 State Register and Eligibility Criteria

### California Register of Historical Resources

The OHP, as an office of the California Department of Parks and Recreation (DPR), implements the policies of the NHPA on a statewide level.

63 National Register Bulletin 15: How to Apply the National Register Criteria for Evaluation, 44-45, http://www.nps.gov/nr/publications/bulletins/pdfs/nrb15.pdf, accessed July 7, 2013.

64 The National Register defines a property as an "area of land containing a single historic resource or a group of resources, and constituting a single entry in the National Register of Historic Places." A "Historic Property" is defined as "any prehistoric or historic district, site, building, structure, or object at the time it attained historic significance." Glossary of National Register Terms, http://www.nps.gov/nr/publications/bulletins/nrb16a/nrb16a_appendix_IV.htm, accessed June 1, 2013.

65 National Register Bulletin 15, p. 44.

66 "A property retains association if it is the place where the event or activity occurred and is sufficiently intact to convey that relationship to an observer. Like feeling, association requires the presence of physical features that convey a property's historic character. Because feeling and association depend on individual perceptions, their retention alone is never sufficient to support eligibility of a property for the National Register." Ibid, p. 46.

67 "A property that has lost some historic materials or details can be eligible if it retains the majority of the features that illustrate its style in terms of the massing, spatial relationships, proportion, pattern of windows and doors, texture of materials, and ornamentation. The property is not eligible, however, if it retains some basic features conveying massing but has lost the majority of the features that once characterized its style." Ibid.

The OHP also carries out the duties as set forth in the PRC and maintains the HRI and the California Register. The State Historic Preservation Officer (SHPO) is an appointed official who implements historic preservation programs within the state's jurisdictions.

Also implemented at the state level, CEQA requires projects to identify any substantial adverse impacts which may affect the significance of identified historical resources.

The California Register was created by Assembly Bill 2881 which was signed into law on September 27, 1992. The California Register is "an authoritative listing and guide to be used by state and local agencies, private groups, and citizens in identifying the existing historical resources of the state and to indicate which resources deserve to be protected, to the extent prudent and feasible, from substantial adverse change."[68] The criteria for eligibility for the California Register are based upon National Register criteria.[69]

The California Register consists of resources that are listed automatically and those that must be nominated through an application and public hearing process. The California Register automatically includes the following:

- California properties listed on the National Register and those formally Determined Eligible for the National Register; [70]
- California Registered Historical Landmarks from No. 770 onward;
- Those California Points of Historical Interest ("PHI") that have been evaluated by the OHP and have been recommended to the State Historical Commission for inclusion on the California Register.[71]

Other resources which may be nominated to the California Register include:

- Individual historical resources;
- Historical resources contributing to historic districts;
- Historical resources identified as significant in historical resources surveys with significance ratings of Category 1 through 5;
- Historical resources designated or listed as local landmarks, or designated under any local ordinance, such as an HPOZ.[72]

To be eligible for the California Register, a historical resource must be significant at the local, state, or national level, under one or more of the following four criteria:

1. Is associated with events that have made a significant contribution to the broad patterns of California's history and cultural heritage;
2. Is associated with the lives of persons important in our past;

68 PRC Section 5024.1(a).
69 PRC Section 5024.1(b).
70 PRC Section 5024.1(d).
71 Ibid.
72 PRC Section 5024.1(e)

3. Embodies the distinctive characteristics of a type, period, region, or method of construction, or represents the work of an important creative individual, or possesses high artistic values; or
4. Has yielded, or may be likely to yield, information important in prehistory or history.

Additionally, a historical resource eligible for listing in the California Register must meet one or more of the criteria of significance described above and retain enough of its historic character or appearance to be recognizable as a historical resource and to convey the reasons for its significance. Historical resources that have been rehabilitated or restored may be evaluated for listing. Integrity is evaluated with regard to the retention of seven aspects of integrity similar to the National Register (location, design, setting, materials, workmanship, feeling, and association). Also like the National Register, it must also be judged with reference to the particular criteria under which a resource is proposed for eligibility. Alterations over time to a resource or historic changes in its use may themselves have historical, cultural, or architectural significance. It is possible that historical resources may not retain sufficient integrity to meet the criteria for listing in the National Register, but they may still be eligible for listing in the California Register. A resource that has lost its historic character or appearance may still have sufficient integrity for the California Register if it maintains the potential to yield significant scientific or historical information or specific data.[73]

## California Historical Resources Status Codes

The California State OHP developed National Register Status Codes in 1975 as a standardized system for classifying historical resources in the state's Historic Resources Inventory. In 2003 these codes were revised to reflect the application of California Register and local criteria and the name was changed to California Historical Resource ("CHR") Status Codes. CHR Status codes consist of three digits and are assigned to properties or historic districts through a survey process and as a result of varying regulatory processes. The first digit ranges from 1-7. Code categories 1-5 reflect properties determined eligible for designation according to the criteria established for the National Register, California Register and local government criteria for significance. Code categories 6-7 generally identify properties that do not meet established criteria for significance, have not been evaluated, or need to be reevaluated. The code categories are as follows:

1. Properties listed in the National Register (NR) or the California Register (CR);
2. Properties determined eligible for listing in the National Register or the California Register;
3. Appears eligible for National Register or the California Register through survey evaluation;
4. Appears eligible for the National Register or the California Register through other evaluation (only applies to Master List – State Owned Properties – PRC §5024)
5. Properties recognized as historically significant by local government;
6. Not eligible for listing or designation as specified; and
7. Not evaluated for the National Register or California Register or needs re-evaluation.

[73] Codified in California Code of Regulations, Title 14, Chapter 11.5, Section 4852(c) which can be accessed on the internet at http://ohp.parks.ca.gov

The second digit of the CHR Status Code is a letter code indicating whether the resource is separately eligible (S), eligible as part of a district (D), or both (B). The third digit is a number that is used to further specify significance and refine the relationship of the property to the National Register and/or California Register. Under this evaluation system, categories 1 through 4 pertain to various levels of National Register and California Register eligibility. Locally eligible resources are given a rating code level 5. Properties found ineligible for listing in the National Register, California Register, or for designation under a local ordinance are given an evaluation Status Code of 6. Properties given an evaluation Status Code of 6Z are "found ineligible for the National Register, California Register, or Local designation through survey evaluation."

# 3.3 Local Level

## City of Los Angeles

The City enacted a Cultural Heritage Ordinance in April 1962 which defines Historic-Cultural Monuments. According to the Cultural Heritage Ordinance, Historic-Cultural Monuments are sites, buildings, or structures of particular historic or cultural significance to the City in which the broad cultural, political, or social history of the nation, state, or City is reflected or exemplified, including sites and buildings associated with important personages or which embody certain distinguishing architectural characteristics and are associated with a notable architect. These Historic-Cultural Monuments are regulated by the City's Cultural Heritage Commission and the City Council.

### Los Angeles Cultural Heritage Ordinance Eligibility Criteria

The Los Angeles City Council adopted the Cultural Heritage Ordinance in 1967 and amended it in 2007 (Los Angeles Administrative Code, Chapter 9, Division 22, Article 1, Section 22.171.7). The Cultural Heritage Ordinance establishes criteria for designating a local historical resource as an HCM. An HCM is any site (including significant trees or other plant life located on the site), building or structure of particular historic or cultural significance to the City, including historic structures or sites:

- In which the broad cultural, economic or social history of the nation, State or community is reflected or exemplified; or
- Which is identified with historic personages or with important events in the main currents of national, State or local history; or
- Which embodies the distinguishing characteristics of an architectural type specimen, inherently valuable for a study of a period, style or method of construction; or
- Which is a notable work of a master builder, designer, or architect whose individual genius influenced his or her age.

#### *SurveyLA Eligibility Standards*

SurveyLA is a citywide survey that identifies and documents significant historic resources representing important themes in the City's history. The survey and resource evaluations are completed by consultant teams under contract to the City of Los Angeles and the supervision of the

OHR. The program is managed by the OHR, which maintains a website for SurveyLA.[74] The field surveys cover the period from approximately 1850 to 1980 and include individual resources such as buildings, structures, objects, natural features and cultural landscapes as well as areas and districts (archaeological resources will be included in a future survey phase). Significant resources reflect important themes in the City's growth and development in various areas including architecture, city planning, social history, ethnic heritage, politics, industry, transportation, commerce, entertainment, and others. Field surveys took place between 2010 and 2017, and were completed in three phases by Community Plan Area. All tools and methods developed for SurveyLA meet state and federal professional standards for survey work.

Los Angeles' citywide Historic Context Statement (HCS) is designed for use by SurveyLA field surveyors and by all agencies, organizations, and professionals completing historic resources surveys in the city of Los Angeles. The context statement is organized using the Multiple Property Documentation (MPD) format developed by the National Park Service (NPS) for use in nominating properties related by theme to the National Register. This format provides a consistent framework for evaluating historic resources. It has been adapted for local use to evaluate the eligibility of properties for city, state, and federal designation programs and to facilitate environmental review processes.[75] The HCS uses Eligibility Standards to identify the character defining, associative features, and integrity aspects a property should retain to be a significant example of a type within a defined theme. Eligibility Standards also indicate the general geographic location, area of significance, applicable criteria, and period of significance associated with that type. These Eligibility Standards are guidelines based on knowledge of known significant examples of property types; properties do not need to meet all of them in order to be eligible. Moreover, there are many variables to consider in assessing integrity depending on why a resource is significant.

74 SurveyLA: Los Angeles Historic Resources Survey, http://preservation.lacity.org/survey, accessed January 5, 2017.

75 Guide for Professionals Using the Historic Context Statement for Property Evaluations, http://preservation.lacity.org/sites/default/files/Guide%20for%20Professionals%20Using%20the%20Historic%20Context%20Statement_Jan%202016_0.pdf, accessed January 5, 2017.

# CHAPTER 4
# Evaluation

## 4.1 Historic Resources Identified

### Historic Resources in the Project Vicinity

Located within a dense, urban setting, with limited visibility, the archival records search was conducted within a quarter (0.25) mile radius to capture all known resources within the Project vicinity which may have views of the Project Site for the purpose of analyzing potential indirect impacts. The archival records search involved review of ESA in-house files and review of the National Register, California Register, California Historic Resources Inventory, SurveyLA, Historic Cultural Monuments (HCM), and HistoricPlacesLA.org databases and designation lists to identify previously identified historical resources within the Project vicinity. ESA also identified several unevaluated properties that appear potentially eligible within the project vicinity. As a result, the following six (6) known historical resources were identified within the Project vicinity and four (4) potentially eligible resources were observed in the field by ESA. Of these, three (3) would have no views of the Project Site, four (4) would have an indirect view of the Project Site, and three (3) would have direct views of the Project Site.

| Address | Description | CHR Status Code | Date Recorded | Distance from Project Site | View of Project Site | |
|---|---|---|---|---|---|---|
| 634 S. Normandie Ave. | Wilshire Christian Church, built in 1926, designed by Robert Orr | 5S1 | 2014 | 911 feet | None |  |
| 3641-3663 Wilshire Blvd. | Wilshire Boulevard Temple/Congregation B'nai B'rith, built in 1929, designed by Edelman and Tilden | 1S; 5S1 | 1973 | 381 feet | Indirect |  |
| 3630 Wilshire Blvd. | Built in 1928, designed by Howard H. Wells for prominent furrier Willard H. George, Spanish Revival | 3CS | 2009 | 130 feet | Direct |  |
| 3540 Wilshire Blvd. | Wilshire Ardmore, built in 1957, designed by Victor Gruen Associates | 3S | 2009 | 334 feet | None |  |
| 3731 Wilshire Blvd./3701 Wilshire Blvd. | Wilshire Colonnade, built in 1967, and designed by Edward Durell Stone | 3S | 2009 | 867 feet | None |  |
| 3580/3550 Wilshire Blvd. | "Paramount Plaza," built in 1967-1969, designed by Charles Luckman and Associates-Charles Lyon (Tishman Properties) | N/A | Unevaluated, appears potentially eligible | 63 feet | Direct |  |
| 3611 Wilshire Blvd | Saint Basil Catholic Church, built in 1968, designed by Albert C. Martin Sr. and Albert C. Martin Jr. | N/A | Unevaluated, appears potentially eligible | 339 feet | Indirect |  |

| Address | Description | CHR Status Code | Date Recorded | Distance from Project Site | View of Project Site | |
|---|---|---|---|---|---|---|
| 691 Irole Street | Apartment building, built in 1966, designed by D.M.J.M. | N/A | Unevaluated, appears potentially eligible | 412 feet | Indirect |  |

## Previous Evaluations of the Subject Property

The subject property has been previously surveyed as part of the 2009, "Historic Resources Survey of the Wilshire Center/Koreatown Recovery Redevelopment Project Area," by PCR Services Corporation (now ESA) and based upon its architectural merit was assigned the CHR Status Code of 3S: "Appears eligible for NR as an individual property through survey evaluation." We can also assume that the subject property would be eligible at the State and local levels from this CHR Status Code. The property was described on the DPR Primary Record as an International Style commercial block of 22 stories with nine vertical divisions, sheathed by a glass curtain wall with mosaic tile spandrels, supported by pre-cast quartz aggregate columns, having a flat roof with parapet, and steel frame construction. Specific features noted included aluminum, fixed fenestration, and primary entrance with multiple front doors. Other notable features noted include an original water feature in courtyard replaced with landscaping. Significant interior features noted included a large set of original mosaic tile murals in lobby, original elevator lobby, original lobby area, and original mezzanine. The building was described as retaining high integrity, mature landscaping, murals, and a pair of one-story pavilions projecting north form the main building toward Wilshire Boulevard.[76] The 2009 survey has been incorporated into SurveyLA and is available on the City's webpage.[77] In addition, in April 2018, the City published an additional theme under the existing Citywide Historic Context Statement titled *Commercial Development: The Rise of Corporations and Corporate Types/High-Rise Corporate Office Buildings, 1945-1975.*

# 4.2 Evaluation of Potential Historic Resources within the Subject Property

## SurveyLA Eligibility Standards

Based upon the historical themes developed in the historic context above and in the Los Angeles Historic Context Statement developed by the City of Los Angeles Office of Historic Resources ("OHR") as a part of SurveyLA, the significant SurveyLA themes associated with the subject

[76] http://www.preservation.lacity.org/files/Wilshire_Center_Koreatown_Recovery_Redevelopment_Area_DPR_Forms_June_2009.pdf

[77] http://preservation.lacity.org/surveyla-findings-and-reports#Wilshire

property are: Architecture and Engineering (1850-1980): L.A. Modernism (1919-1980): Post-War Modernism (1946-1976): Corporate International (1946-1976); and Public and Private Institutional Development (1850-1980): Cultural Development and Institutions (1850-1980): Public Art (1900-1980), Murals (1920-1980); and The Rise of Corporations and Corporate Types, High-Rise Corporate Office Buildings (1945-1975). [78]

The following eligibility guidelines developed by the OHR define what character-defining features and integrity aspects a historical resource needs to have in order to be considered eligible in association with that theme. The subject property was evaluated against that theme.

## Architecture and Engineering (1850-1980): L.A. Modernism (1919-1980): Post-War Modernism (1946-1976): Corporate International (1946-1976)

**Property Type:** Commercial

**Geographic Location:** Citywide, with concentrations in Downtown, Wilshire Corridor, Century City, and communities largely developed in the post-World War II era, such as those in the South Bay (Playa del Rey, Westchester) and the San Fernando Valley.

**Area(s) of Significance:** Architecture

**Criteria:** C/3/3

**Period of Significance:** 1946-1976

**Eligibility Standards:**

- Retains the essential character defining features of Corporate Modernism from the period of significance
- Was constructed during the period of significance
- Exhibits quality of design through distinctive features

**Character-Defining Features/Associative Features:**

- Box-shaped form
- Constructed of concrete, steel, and glass
- Flat roof, either with flush eaves or cantilevered slabs
- Horizontal bands of flush, metal-framed windows, or curtain walls
- Lack of applied ornament
- Articulated ground story, often double height, and set back behind columns or pilotis

78 "Historic Context," SurveyLA Los Angeles Historic Resources Survey, City of Los Angeles Office of Historic Resources, http://preservation.lacity.org/survey/historic-context, accessed June 13, 2016.

- Integral parking lot, either subterranean or above grade
- Landscaped plaza or integral plantings at ground floor
- For the National Register, property must possess exceptional importance if less than 50 years of age

**Integrity Considerations:**

- Original setting (surrounding buildings, landscape) may not be intact (this applies to individual resources only; buildings associated with corporate or institutional campuses must maintain integrity of setting)
- Replacement of some windows and doors may be acceptable if the openings have not been resized and original fenestration patterns have not been disrupted
- The modification of signage may be acceptable only if the signage itself was not a major character defining feature

## Public and Private Institutional Development, 1850-1980: Cultural Development and Institutions, 1850-1980: Public Art, 1900-1980, Murals 1920-1980

**Property Type:** Mural

**Geographic Location:** Citywide, with concentrations in Downtown

**Area(s) of Significance:** Art, Ethnic Heritage, Social History

**Criteria:** A/1/1 & C/3/3

**Period of Significance:** 1920-1980

**Eligibility Standards:**

- Located on the façade(s) of an architecturally distinct building
- Located outdoors and is visibly accessible spaces
- More research needed

**Character-Defining Features/Associative Features:**

- After 1960, may represent requirements of the federal and local "percent for art" programs
- Commissioned by one of the three federal art programs of the New Deals
- Depicts, commemorates or represents a significant event
- Depicts, commemorates a significant individual or group of people
- Executed with permanent materials that may include paint, mosaic glass, and ceramic tile
- For the National Register, a property must possess exceptional importance if less than 50 years of age.

- Often located on government buildings
- Possesses high artistic value
- Privately funded
- Publically funded
- Represents the work of a master artist/muralist
- Retains essential character-defining features from the period of significance
- Symbolizes civic, cultural, and/or social values
- Thematically associated with the use and function of a particular building and the principles of the associated business/occupant.

**Integrity Considerations:**

- Setting may have changed
- Should retain integrity of location, design, feeling, materials, and association

## Corporate Office Buildings

**Summary Statement of Significance:** Resources evaluated under this theme are examples of high-rise corporate offices buildings constructed after the Second World War. They are significant in the areas of Architecture, Community Planning and Development, and/or Commerce. They illustrate how changes in architectural styles and construction technology typical of the period and are often excellent examples of their styles and the work of their architects. They also illustrate the influence of zoning, height limit regulations, and urban redevelopment programs on the form and location of office structures. In terms of commerce, they demonstrate the economic role played by oil, banking, insurance, and entertainment companies in commercial real estate development and are associated with some of the most influential firms in the city's commercial history.

**Period of Significance:** 1945-1975

**Period of Significance Justification:** The period of significance begins in 1945, with the resumption of commercial construction after the end of the Second World War. It ends in 1975, with the decline in office construction resulting from overbuilding and economic recession.

**Geographic Location:** In areas zoned for commercial construction in which high-rise buildings are permitted. Specifically, this includes, but is not limited to, the Center City, Wilshire Boulevard, Hollywood, Century City, and certain sections the San Fernando Valley.

**Area of Significance:** Architecture, Community Planning and Development, and/or Commerce

**Criteria:** NR: A/ C CR: 1/3 Local: 1/3

**Associated Property Type:** Commercial – Office - High Rise Office

**Property Type Description:** Corporate Office Buildings are high-rise business structures featuring the name of a corporation as the builder and/or major tenant. They make use of the Late Moderne, Corporate SurveyLA Citywide Historic Context Statement Commercial Development: The Rise of Corporations and Corporate Types/High-Rise Corporate Office Buildings, 1945-1975 Page | 41 International, or Sculptural/Glass Skin style as a means of illustrating the status of the corporation.

**Property Type Significance:** See Summary Statement of Significance above.

**Eligibility Standards:**

- Developed during the period of significance
- Designed to house a major corporation as a national or regional headquarters

**Character Defining/Associative Features:**

- Retains most of the essential character-defining features of the type from the period of significance
- Large-scale building mass (50,000 square feet and larger) and tall enough to stand out in its setting
- Parking incorporated into the complex, either subterranean or a separate adjacent structure or lot
- Public areas such has lobbies, restaurants, and retails shops
- May be significant as a type for its association with a corporation
- Exemplifies a L.A. Modernism theme within the Architecture and Engineering context and the work of noted architects/designers
- Associated corporation/developer may be significant in the commercial history of Los Angeles


**Integrity Aspects:**

- Should retain integrity of Location, Design, Workmanship, Materials, Feeling, Materials, and Association
- Original plan, wall cladding, window, and door openings should be intact
- Original name and/or use may have changed (may have been adaptively reused but maintains architectural integrity)
- Some original materials may have been removed or altered

# Evaluation of 3600 Wilshire Boulevard

## Architectural Description

The subject property consists of a 22-story tall rectangular office building and attached concrete and asphalt parking garage designed in the Modern International Commercial Style, with two attached one-story pavilions emerging from the ground floor of the office building to flank either side. The building's broad sides face the north and south and its roof screened from view by a high parapet. The top floor of the building houses equipment that is screened by exterior metal vents. is flat with a large amount of equipment. The property occupies the entire 3600 block bounded by Kingsley Drive on the east, Harvard Boulevard on the west, Seventh Street on the south, and Wilshire Boulevard on the north, where the main entrance is located. (**Figure 11**)

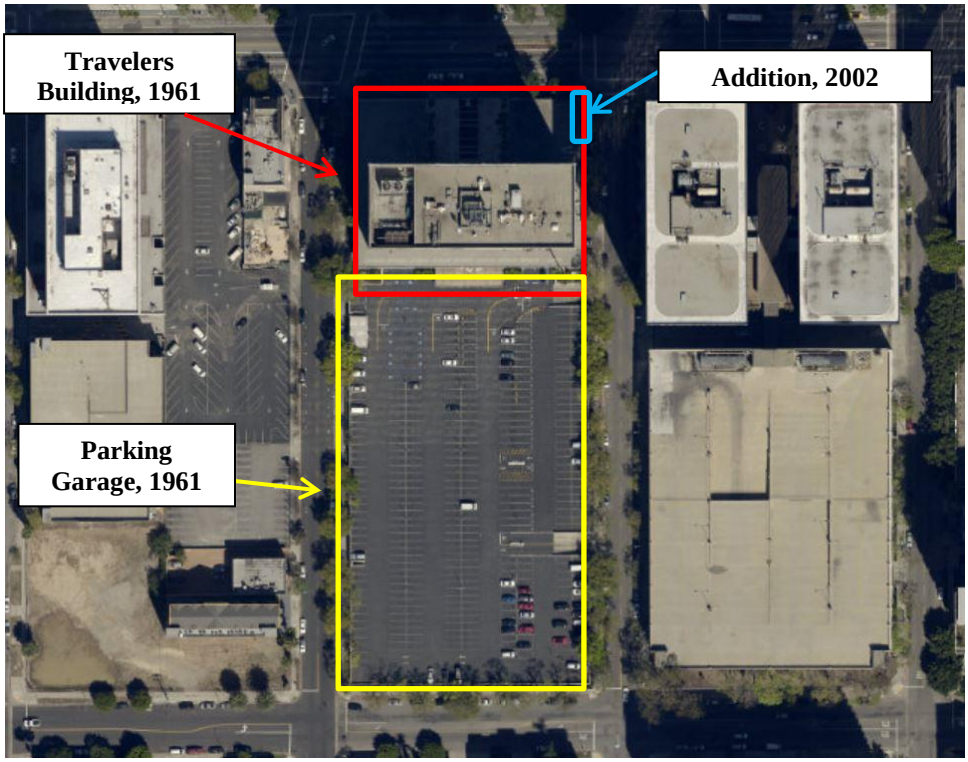


SOURCE: ESRI, LA County Aerial, 2014

**Figure 11**
Aerial photograph of subject property showing location and construction dates of Travelers Building, Garage, and Addition.

### *The Travelers Building and Garage*

The Travelers Building and Garage is located on the south side of Wilshire Boulevard. The subject property encompasses the full block, which is bounded by Wilshire Boulevard to the north, Kingsley Drive to the east, Harvard Drive to the west and 7th Street to the south. The office building has a tower comprised of nine vertical bays and is twenty-two stories; a pedestrian plaza framed by two retail wings along Kingsley and Harvard Drive, with frontage along Wilshire Boulevard; and a front entrance along Wilshire Boulevard and a rear entrance that exits to the second floor of the parking Garage. Attached to the office tower and wings is a two-story parking garage.

The front elevation of the Travelers Building consists of an original multicolored terrazzo pedestrian plaza. The same paving material is used in the interior lobby and extends out onto the plaza, unifying the public space and reinforcing the interior-exterior relationship of the building. The transparent retail wings' framing along the pedestrian plaza are distinctive and work together with the double-height lobby and large 25-foot high windows to create a seamless composition and transparent views throughout the ground floor (**Figure 12**). A large planter (alteration) in the center that was once a series of four fountains and reflecting pools. Smaller recessed planters intermittently ring the side edges of the plaza (**Figure 13**), abutting the glass retail pavilions that frame the plaza. Landscaping (beds) and sidewalks surround the perimeter of the Travelers Building and Garage on the north, east, and west elevations. These planters originally featured exotic Australian and Hawaiian tree ferns and tiny ground orchids, most of the plantings along the front elevation have been replaced (alteration).




SOURCE: ESA, 2017

**Figure 12**
View of primary (north) elevation, pavilion, and plaza with converted fountain (planter), view southeast




SOURCE: ESA

**Figure 13**
East wing, plaza, and recessed planters, view southeast

Each of the rectangular retail wings that frame the plaza extend through the front elevation of the tower, creating a seamless connection to the tower. Each of the retail wings facing in towards the plaza have two sets of double-glass aluminum doors (not original, replaced in kind). The west wing's east elevation also has an altered panel where the bank installed an ATM. The south elevation of the east wing also has a glass door that was added to the original glazing. The roofline of the retail wings appears to connect to the mezzanine level in the interior lobby, as the aluminum head mountings continue into the lobby (**Figure 14**). Each of the wings has large glazing with aluminum mullions. Entrances primarily located along the interior of the plaza have been altered as business have customized the retail spaces, however several original doors do remain.




SOURCE: ESA

**Figure 14**
East wing and entrance, view southeast

The front elevation has glass panels that are divided by aluminum mullions and provide a view into the lobby of an abstract mosaic mural, 57 feet long and 12 feet high, by well-known Hungarian artist György Kepes. The tower's original cladding is in good condition and consists of blue and teal Venetian glass mosaic horizontal spandrels of pre-cast concrete produced by Gladding, McBean, set between white pre-cast quartz aggregate columns that extend to the entry plaza. The columns divide the façade into nine sections, which contain horizontal bands of original fixed two-light aluminum windows interrupted by a pair of aluminum mullions. The aluminum mullions are a part of the integrated structural system and are also present on the glass panels/glazing that consist of the majority of the cladding of the pavilions. The top of the office buildings has a large sign that reads "BBCN Bank" (alteration) (**Figure 15**). The Travelers sign originally designed for the building has been removed.




SOURCE: ESA, 2017

**Figure 15**
View of primary (north) elevation, view south

The east elevation (side) of the office tower is nearly identical to its primary elevation except it is narrower in width and contains has four vertical bays. The east elevation of the east retail wing of the property has an addition that extends over the original recessed landscaping bed. This section ends at the original west elevation entrance. The cladding of this section consists of horizontal wood slats and a low red wall, which forms a restaurant (incompatible addition). Also on this section of the retail wing is a screened iron fence (alteration) that runs along the roof of the pavilion that screens mechanical equipment for the restaurant from view (**Figure 16**). The alterations to the pavilion do not extend the full length of the east façade. The remaining east retail wing which remains unaltered, has a truck entrance for deliveries towards the rear. The wing continues and wraps around to the south elevation creating a portico for the rear entrance. The wing's ground elevation extends south creating a seamless connection between the building and the two-story concrete garage.




SOURCE: ESA, 2017


**Figure 16**
East elevation and incompatible addition, view south (top); southeast corner and character defining rear entry and stairs, view west (bottom)

The rear façade (south) of the property consists of the main office tower, which is virtually identical to the front elevation (**Figure 17**). This elevation has a large sign at the parapet for "BBCN Bank" (alteration). As mentioned above, the wings wrap around the rear of the tower creating a portico with a flat concrete roof supported by squared pre-cast aggregate columns. Under this portico is a centrally located projecting canopy supported by squared pre-cast aggregate columns. Under this canopy are concrete stairs with aluminum railings that lead to the ground level of the Garage. One each side of the metal canopy are integrated planters, which are part of the original landscaping (**Figure 18**). The rear entrance has large glazing and aluminum mullions with three separate double doors. Bollards and planters separate the terrazzo under the rear portico floor from the asphalt garage top.




SOURCE: ESA, 2017

**Figure 17**
Rear (south) elevation, view north

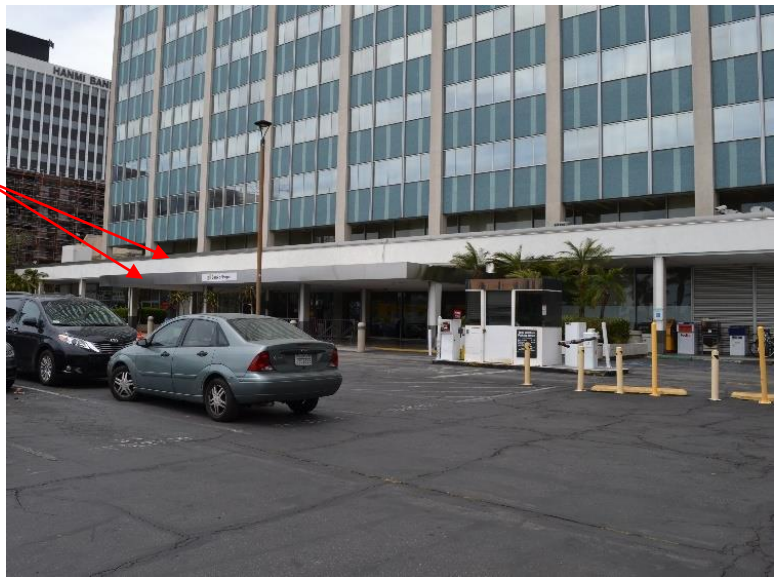


SOURCE: ESA, 2017

**Figure 18**
View of rear (south) elevation of the plaza linking office building and parking garage, view northwest. Character defining features that will be retained: canopy and rear entrance plaza

The west (side) elevation of the tower was designed to be identical to the east elevation and retains its integrity, whereas the east elevation is partially altered. The west elevation of the wing has large glazing separated by aluminum mullions that continue from the front elevation to the rear of the building. This wing is not flush with the ground and extends out and creates an overhang. The west elevation roof, like the east elevation extends out creating a portico for the rear elevation. The glazing wraps around the corner and continues to the rear. Under the portico are two sets of concrete stairs with aluminum railings that start from the sidewalk and lead to the rear entrance. From the stairs, concrete forms a built-in planter, this concrete wall extends creating the west elevation of the garage. There are no entrances along the west elevation of the wing. Recessed planters run along this elevation and feature some of the original trees (**Figure 19**).




SOURCE: ESA, 2017

**Figure 19**
View of west side elevation, view north. Character defining features to be retained are the rear entrance plaza and steps.

The two-story concrete Garage extends harmoniously from the first floor of the building south creating the second floor of the garage. As the ground slopes south, the grade creates the ground floor of the Garage. The exterior of the Garage is unornamented concrete walls with metal security grates. The east elevation has two ramps onto its second story and a stairway from the street onto the rear entrance of the office building. The west elevation has a ramp onto the Garage's ground floor, which is no longer in use. Numerous bushes line the space between the garage and the sidewalk (**Figure 20 and 21**). On the inside of the ground floor of the Garage, the innovative Ceco steeledome two-way slab construction is visible (**Figure 22**). On the second level of the Garage are pay booth (addition) and original lamps. The garage was built to be a functional part of the building and provide parking required by the City at the time.



SOURCE: ESA, 2017

**Figure 20**
East elevation of the garage, view north



SOURCE: ESA, 2017

**Figure 21**
West elevation of the  garage, view north



SOURCE: ESA, 2017

**Figure 22**
View of the Ceco steeledome two-way slab construction, view east

# Significance Evaluation

ESA evaluated the subject property under the following historical and architectural themes, which are identified in SurveyLA's Los Angeles Citywide Historic Context Statement: Corporate International Style Architecture (1946-1976); Public Art (1900-1980), subtheme: Murals (1920-1980); and The Rise of Corporations and Corporate Types, High-Rise Corporate Office Buildings (1945-1975) subtheme. Additionally, ESA also developed historic context for Wilshire Boulevard Development (1890-1966), and Robert Tyler, architect at Welton Becket and Associates. The period of significance assigned to the subject property is 1961 the original construction date of the Travelers Building and Garage.

The subject property was previously surveyed in 2009, as part of the "Historic Resources Survey of the Wilshire Center/Koreatown Recovery Redevelopment Project Area," and was assigned the CHR Status Code of 3S: "Appears eligible for NR as an individual property through survey evaluation." As a result of its investigations, ESA concurs with the 2009 survey, and found the property conveys significant historical and architectural associations with the applicable themes and retains enough integrity to express those applicable themes. Therefore, ESA found the subject property eligible for listing at the national, state, and local level under National Register Criteria A, and C, and California Register criteria 1, and 3, and the HCM criteria pertaining to history and architecture.

## National Register, California Register, Local Criteria

### *Broad Patterns of History*

With regard to broad patterns of history, the following are the relevant criteria:

> ***National Register Criterion A****: Is associated with events that have made a significant contribution to the broad patterns of our history.*

***California Register Criterion 1:*** *Is associated with events that have made a significant contribution to the broad patterns of California's history and cultural heritage.*

***Los Angeles Historic Cultural Monument Criterion:*** *The proposed site, building, or structure reflects or exemplifies the broad cultural, political, economic, or social history of the nation, state, or City (community).*

The subject property is associated with the development of Wilshire Boulevard during the 1960s as a Corporate Corridor in the City of Los Angeles. After World War II, Los Angeles experienced another population boom and by the 1950s, Wilshire Boulevard was Los Angeles' leading business address. In 1952, Tishman Plaza, became the first major high-rise office plaza to be erected in the Wilshire-Koreatown area. "In 1957, Wilshire was added to Downtown as a skyscraper zone, in which the height limit no longer applied."[79] By 1958, the Tishman Realty and Construction company had built five major office buildings with frontage along Wilshire Boulevard. Tishman explained, "We think Wilshire will be the New York of the West Coast." "By 1966, after several corporate towers had gone up, a four-mile stretch of the Boulevard, from Union Avenue on the east to Sycamore on the west, was dedicated as Wilshire Center."[80] The area of the subject property is covered under the subtheme Outlying High Rises, 1960-1975 – Wilshire Boulevard and became popular for the development of high rises after the high limit was eliminated in 1957. "The first to exceed the height limit was the Travelers Building, at 3600 Wilshire Boulevard (now identified with the Bank of Hope, which occupies one of the ground floor retail spaces)."[81] The Travelers Building was part of this new wave of construction and is located in the middle of the area designated as Wilshire Center.

The Travelers Insurance Company, who had a presence in Los Angeles began in 1883, and grew across Los Angeles in subsequent years. In 1956, Travelers was located in the Guaranty Building on Hollywood Boulevard. In the mid-1950s, Travelers Company began offering new homeowner policies, which helped grow the company. Travelers expanded their operation in California and hired architectural firm Welton Becket and Associates to design a new building along the Wilshire Boulevard corridor. Robert Tyler, Chief of Corporate Design at the firm, designed the Travelers Building to be the tallest office building in Los Angeles upon its completion. Once completed, it was the most prominent building along Los Angeles City skyline for almost a decade, when the Equitable Life Building (3435 Wilshire) was constructed in 1969 (also designed by Becket's Chief of Design, Robert Tyler). Wilshire Boulevard continued to grow as a corporate corridor, more than 23 high-rise office buildings were built between 1961 and 1976. These

79 Los Angeles Office of Historic Resources, *SurveyLA: Los Angeles Historic Resources Survey, Los Angeles Citywide Historic Context Statement, Context: Commercial Development, 1850-1980, Theme: The Rise of Corporations and Corporate Types, Subtheme: High-Rise Corporate Office Buildings, 1945-1975*, April 2018, page 27.

80 Los Angeles Office of Historic Resources, *SurveyLA: Los Angeles Historic Resources Survey, Los Angeles Citywide Historic Context Statement, Context: Commercial Development, 1850-1980, Theme: The Rise of Corporations and Corporate Types, Subtheme: High-Rise Corporate Office Buildings, 1945-1975*, April 2018, page 27.

81 Los Angeles Office of Historic Resources, *SurveyLA: Los Angeles Historic Resources Survey, Los Angeles Citywide Historic Context Statement, Context: Commercial Development, 1850-1980, Theme: The Rise of Corporations and Corporate Types, Subtheme: High-Rise Corporate Office Buildings, 1945-1975*, April 2018, page 27.

companies included Travelers Insurance, Getty Oil, Ahmanson Financial, Beneficial Standard Life Insurance, Wausau, and Equitable Life Insurance. The Travelers Insurance Company helped transform the Wilshire-Koreatown area into a financial and corporate center from 1962 to the mid-1980s, and it influenced other financial and insurance companies to call Wilshire Boulevard their headquarters during the 1960s and 70s. Following the completion of the Travelers Building, its design, scale, and massing influenced other buildings in the immediate area, including: Equitable Life Building (3435 Wilshire, 1969) Paramount Plaza (3580 Wilshire, 1969-1972), Wilshire Colonnade (3701 Wilshire, 1970), and Wilshire Hobart Building (3660 Wilshire, 1972). The subject property retains sufficient integrity to convey a significant association as a prominent Corporate International Style office building for an influential insurance company in the area known as Wilshire Center during the 1960s when that area developed as a major corporate commercial corridor and economic engine for urban development. **Therefore, the subject property was evaluated as eligible for listing under National Register Criterion A, California Register Criterion 1, and the HCM criterion for history.**

### *Significant Persons*

With regard to associations with important persons, the following are the relevant criteria:

> ***National Register Criterion B****: Is associated with the lives of persons significant in our past.*
>
> ***California Register Criterion 2****: Is associated with the lives of persons important in our past.*
>
> ***Los Angeles Historic Cultural Monument Criterion:*** *The proposed site, building, or structure is identified with historic personages or with important events in the main currents of national, state, or local history.*

There is no evidence to suggest the subject property is associated with the productive lives of historic personages. Occupants of the subject property, as summarized in Section III.A and Table 1 above, do not appear to be significant in national, state, or local history. **Therefore, the subject property was evaluated as ineligible for listing under National Register Criterion B, California Register Criterion 2, and the HCM criterion for historic personages or events.**

### *Architecture*

With regard to architecture, design, or construction, the following are the relevant criteria:

> ***National Register Criterion C:*** *Embodies the distinctive characteristics of a type, period, or method of construction or that represent the work of a master, or that possess high artistic values, or that represent a significant and distinguishable entity whose components may lack individual distinction.*
>
> ***California Register Criterion 3****: Embodies the distinctive characteristics of a type, period, region, or method of construction, or represents the work of an important creative individual, or possesses high artistic values.*

> ***Los Angeles Historic Cultural Monument Criterion:*** *The proposed site, building, or structure embodies certain distinguishing architectural characteristics of an architectural-type specimen, inherently valuable for a study of a period style or method of construction; or the proposed site, building, or structure is a notable work of a master builder, designer, or architect whose individual genius influenced his age.*

The subject property is presently improved with the Travelers Building and the Garage designed by master architect, Robert Tyler, Chief of Corporate Design at Welton Becket and Associates. Robert Tyler is a Fellow of the American Institute of Architects, and served as Vice President and Director of Corporate Design at Welton Becket and Associates. Tyler began working at Welton Becket and Associates in 1952, and evolved into the Director of Corporate Design, designing or overseeing some of the firm's largest projects in Southern California, including the subject property. He has designed numerous high-profile projects in Southern California, including the Texaco and Equitable buildings along Wilshire Boulevard, the Disneyland Hotel, Hilton in Long Beach, a number of buildings for Tishman in Westwood, the Pauley Pavilion at UCLA, and a house for President Eisenhower in Palm Springs. Furthermore, he has served as President of the American Institute of Architects' Los Angeles Chapter. The Travelers Building is one of the major buildings that he designed and one of his proudest accomplishments.

The subject property was constructed during the height of the Corporate International Style (1946-1976). Common characteristics of this style included rectilinear forms, flat roofs, open floor plans, use of steel and glass, lack of applied ornamentation, an integral parking lot, and landscaped plaza or integral plantings at ground floor.[82] The Travelers Building exemplifies the style with distinctive characteristics including: blue and teal Venetian glass mosaic horizontal spandrel bands by Gladding, Mcbean, which were innovative pre-cast concrete and mosaic tile panels; the transparent retail wing framing the pedestrian plaza works together with the double-height lobby's large 25-foot high windows to create a seamless composition, beautiful views, and transparencies through the first floor; the low-scale retail wings slide through the lobby, contrasting the tower's vertical bays that seems to float above; and furthermore the terrazzo material on the floor of the lobby extends out into the pedestrian plaza to unify the space and reinforce the interior-exterior relationship, an important concept of the Modern Style. The design also features pre-cast quartz aggregate columns around the tower and at the rear portico and canopy, aluminum mullions, a large majority of its original glazing, a flat roof, lack of applied ornamentation, a rectilinear form with two transparent glass box-wings, integral parking garage at the rear elevation, and a landscaped plaza and perimeter. Created to take advantage of the large lot and natural grade, the parking garage was constructed utilizing Ceco steeldome two-way slab construction which was innovative for its time.

The mosaic mural in the lobby of the Travelers Building was conceived by Robert Tyler to be part of the architectural design and master artist György Kepes was commissioned to create the artwork for that location and space. Welton Becket and Associates had Kepes design a mural that would be thematically associated with the building and occupants. Since the Travelers Insurance

[82] "Historic Context," SurveyLA Los Angeles Historic Resources Survey, City of Los Angeles Office of Historic Resources, http://preservation.lacity.org/survey/historic-context, accessed June 13, 2016.

Company was the client, Kepes designed an abstract depiction of the lifespan of man using glass mosaic tiles. The mural depicts a theme, the lifespan of man that is directly related to the Travelers Insurance Company's business, life insurance. It is executed with permanent materials, is 50 years old, possess high artistic value, is privately funded, and represents the work of a master artist/muralist, character-defining features pursuant to SuveyLA.

During this period the three largest architectural firms in the area Welton Becket and Associates, Pereira and Luckman, and Albert C. Martin and Associates began designing Modern Style high-rise office buildings along Wilshire Boulevard, which includes the subject property. The subject property is significant for its association with the architectural styles and culture of mid-20th century commercial architecture. It represents the influence of the Modern Movement in Arts and Architecture on the architects, designers, and builders working along this corridor during the postwar period. Other buildings in the immediate area influenced by the subject property's design include: Equitable Life Building designed by Robert Tyler (3435 Wilshire, 1969) Paramount Plaza designed by Charles Luckman and Associates (3580 Wilshire, 1969-1972), Wilshire Colonnade designed by Edward Durell Stone (3701 Wilshire, 1970), and Wilshire Hobart Building (3660 Wilshire, 1972).

The subject property designed by master architect Robert Tyler of Welton Becket and Associates, exemplifies the Corporate International Style, and therefore is an excellent example of the Corporate International Style. The property is not a contributor to a potential historic district under this criterion. **Therefore, the subject property was evaluated as individually eligible for listing under National Register Criterion C, California Register Criterion 3, and the HCM criterion for architecture.**

### *Archaeology*

> *National Register Criterion D. It yields, or may be likely to yield, information important in prehistory or history.*
>
> *California Register Criterion 4. Has yielded, or may be likely to yield, information important in prehistory or history.*

While most often applied to archaeological districts and sites, Criterion D/4 can also apply to buildings, structures, and objects that contain important information. In order for these types of properties to be eligible under Criterion D/4, they themselves must be, or must have been, the principal source of the important information. The subject property does not appear to yield significant information that would expand our current knowledge or theories of design, methods of construction, operation, or other information that is not already known. **Therefore, the subject property has not yielded or is not likely to yield information important to prehistory or history and does not appear to satisfy National Register Criterion D or California Register Criterion 4.**

# Integrity Analysis

The National and California Registers have specific language regarding integrity. Both require that a resource retain sufficient integrity to convey its significance.[83] In accordance with the guidelines of the National Register, integrity is evaluated in regard to the retention of location, design, setting, materials, workmanship, feeling, and association. The property must retain, however, the essential physical features that enable it to convey its historic identity.

Furthermore, National Register Bulletin 15 states,

> *A property retains association if it is the place where the event or activity occurred and is sufficiently intact to convey that relationship to an observer. Like feeling, association requires the presence of physical features that convey a property's historic character. Because feeling and association depend on individual perceptions, their retention alone is never sufficient to support eligibility of a property for the National Register.*[84]

The California Register requires that a resource retain enough of its historic character or appearance to be recognizable as a historical resource and to convey the reasons for its significance.

As mentioned above, the OHR has developed eligibility standards that define what integrity aspects a historical resource should retain in order to be considered eligible in association with historical themes. A property significant under the theme of Corporate International style (1946-1976) should retain integrity of original setting, location, feeling, association, and materials from the period of significance. Also, properties significant under this theme should retain original doors and fenestrations, original signage (applicable if the signage was a major character-defining feature).

## Location

The Travelers Building and Garage has not been moved. **Therefore, the subject property retains integrity of location.**

## Setting

The immediate setting of the subject property retains a majority of its original setting. The original plan included landscaping by Robert Herrick Carter and Associates, and completed by Castro and Fisher, landscape contractor. This includes the landscaping beds around the perimeter of the office building and garage, the square planters that abut the two retail wings on the terrazzo plaza, and concrete planters on each side of the rear entry canopy. These features still remain, even though many of the original plantings that included exotic Australian and Hawaiian tree ferns and tiny ground orchids have eroded over the years. The original fountain that featured four fountains with waist high table pools that were bottom lighted to "give daytime sparkle to the water and nighttime beauty to the court" remains, but has been converted to a planter removed

[83] National Register Bulletin 15, p. 44.

[84] Ibid, 15, p. 46.

(alteration). The redwood planters that contained succulents on the second floor roof terrace have been removed (altered).

The surrounding neighborhood setting of the subject property has experienced additional commercial development over the years since its construction. The subject property's design influenced the surrounding buildings built after the subject property including St. Basil's Catholic Church (3611 Wilshire), Paramount Plaza (3580 Wilshire), which were both designed in the Modern Style. Though the setting of the subject property has changed over the years it still remains the most visually prominent and dominate property in the surrounding neighborhood, and the later additions to the neighborhood do not detract from its integrity or visual prominence. Furthermore, the immediate property setting still retains a majority of its designed elements, and has undergone very few alterations to the subject property's original design. **Therefore, the subject property is found to retain integrity of setting.**

## Design

The Travelers Building retains a large majority of its original design and primary character defining features, including: rectangular tower footprint set back from Wilshire Boulevard, low-scale projecting retail wings framing the pedestrian plaza fronting Wilshire Boulevard, large rectangular two-level surface parking lot occupying the remainder of the lot. The tower's front entrance features 25-foot high transparent glass floor-to-ceiling windows with views through the lobby to the rear entry, the rear entry is covered by a flat projecting canopy and has integrated stairs providing access to the attached garage. Original planters and some original landscape plantings survive. The tower has cuboid massing, consists of twenty-two stories, has exterior cladding made of pre-cast concrete spandrel panels decorated with blue and teal venetian mosaic by Gladding, McBean in set in horizontal bands. The tower is supported by pre-cast quartz aggregate columns, aluminum mullions that are part of the integrated structural system which incorporates the large original glazing. The tower has a flat roof and is crowned by a mechanical penthouse expressed on the exterior by top floor screens with metal vents that are a part of the roof design.

The tower has high-speed elevators; original elevator lobbies are intact on all floors. The original ground floor marble and terrazzo flooring is intact and in good condition and extends out to cover the pedestrian plaza. The mosaic glass mural by György Kepes is also intact in the lobby. Alterations have been made to the ground floor retail wing at the northeast corner, where a restaurant tenant has made recent incompatible alterations and added a small addition (reversible). The two projecting retail wings on the plaza have been slightly altered, these alterations include replacement double doors (in kind) on the east elevation of the west wing and the west elevation of the east wing. A single door on the south elevation of the east wing has been added (in kind), and an ATM has been added to the east elevation of the west retail wing. The original fountain with reflecting pools has been converted to a planter (reversible). **Therefore, the subject property is found retains integrity of design.**

## Materials

The majority of the original materials including the windows, aluminum mullions, elevators, marble walls, and Venetian mosaic tile remain. A majority of the original glass doors have been replaced, and a couple large panels of glazing have also been replaced due to vandalism. **Therefore, the subject property is found to retain integrity of materials.**

## Workmanship

The subject property appears to retain integrity of workmanship. The Travelers Building contains original aluminum mullions and finishes which were important to its modern design aesthetic. It also demonstrates the relationship between its materials—glass, aluminum, and concrete in relation to space and the environment, which was an important aspect of the building's design. The marble panels in the interior of the lobby were carefully cut, matched and polished and in excellent condition. The overall workmanship of the lobby and mezzanine was done by highly talented craftsman to fabricate, install, and is still apparent today as the it appears to be a well-polished finish. The terrazzo outside is also well preserved, but it somewhat weathered and the finish has been partially eroded after 58 years of use. The mosaic mural by Hungarian artist, György Kepes is a contributing feature to the Travelers original design and depicts the life of man, appropriate for Travelers Insurance Company and retains its original workmanship by a master artist. This mural is in excellent condition and retains almost off of its original glass tile pieces. The garage incorporated the "Ceco steeldome two-way slab", which was a new construction and engineering method that produced wide column spacing and low story heights in 1961 and is still in place, though slightly eroded because of the wear and tear from automobile traffic. **Therefore, the subject property is found to retain its integrity of workmanship.**

## Feeling

The Travelers Building retains the feeling of a 1961 Corporate International Style office building. It retains original design, materials, workmanship, and setting, including pedestrian plaza that is oriented towards Wilshire Boulevard and pedestrian and automobile traffic; its commercial tower setback from Wilshire Boulevard, its two retail wings that frame the plaza and entrance; the rear entrance canopy; the mosaic mural in the entrance lobby; and furthermore its landscaping. The highly intact building fully conveys its original design and modern International style aesthetic. Once completed it was the tallest office building in Los Angeles surpassing the AT&T Switching Center at seventeen floors, but it was later surpassed by the 32-story AT&T Center in 1965 and remains a monolithic-statement along the Wilshire Boulevard corridor. It still retains the feeling it was meant to convey at its completion in 1961.**Therefore, the subject property is found to retain its integrity of feeling.**

## Association

Research indicated a significant association with the development of the Wilshire Boulevard corridor, the work of Welton Becket and Associates, Chief Designer Robert Tyler, and artist György Kepes. The subject property has a significant association with the development of the Wilshire Financial District in the 1960s, as it influenced the development of the area, and the design of other buildings in the area, including St. Basil's Catholic Church (3611 Wilshire, 1969),

Equitable Life Building (3435 Wilshire, 1969) Paramount Plaza (3580 Wilshire, 1969-1972), Wilshire Colonnade (3701 Wilshire, 1970), and Wilshire Hobart Building (3660 Wilshire, 1972). Furthermore, it is associated with the architectural firm of Welton Becket and Associates, and the artwork of György Kepes. **Therefore, the subject property has maintained integrity of association.**

## Summary

As summarized in **Table 3 below**, the subject property retains all seven aspects of integrity (location, design, setting, materials, workmanship, feeling, and association).

**TABLE 3**
**INTEGRITY MATRIX: 3600 WILSHIRE BOULEVARD**

| | Retains | Does not Retain |
|---|---|---|
| Location | X | |
| Design | X | |
| Setting | X | |
| Materials | X | |
| Workmanship | X | |
| Feeling | X | |
| Association | X | |

# Character Defining Features of the Travelers Building, 3600 Wilshire Boulevard

The following list of character-defining features is a summary of the visual character of the Travelers Building and Garage, including the site plan and landscape, that may be affected by the project. According to the National Park Service, "character refers to all those visual aspects and physical features that comprise the appearance of every historic building. Character-defining elements include the overall shape of the building, its materials, craftsmanship, decorative details, interior spaces and features, as well as the various aspects of its site and environment."[85] A Character-Defining Features analysis should be an inventory of character-defining features, classified as primary, contributing, and non-contributing.

Whereas the architectural description above (on page 48) provides a summary of original features for the subject property, the focus of this analysis is on character-defining features within or adjacent to the Project Site that may be affected by the project.

Because the project site is defined as the southern end of the subject property and the project would retain the Travelers Building, ESA focused the analysis on structures and features that may be impacted by the project. Therefore, this analysis includes a summary of the character-defining

85 Lee H. Nelson, Preservation Brief 17: Architectural Character—Identifying the Visual Aspects of Historic Buildings as an Aid to Preserving their Character, National Park Service, September 1988, http://www.nps.gov/tps/how-to-preserve/briefs/17-architectural-character.htm, accessed June 4, 2015.

features of the Travelers Building and site plan; the Travelers Building rear (south) elevation adjacent to the project site; and the Garage and associated landscaping proposed to be demolished. The primary and contributing character-defining features listed below are from the subject property's period of significance (1961, the original date of construction for the Travelers Building and Garage). Primary character-defining features are by definition the most important and should be considered for retention in order to preserve and protect the eligibility of the subject property as a historical resource. Alteration or removal of these features should be avoided. Contributing character-defining features add to the character of a historic property and should be retained to the greatest extent feasible and rehabilitated as appropriate; however, more flexibility is given to these features as alterations to some contributing features may not adversely impact the subject property's potential eligibility as a historical resource. The greatest flexibility is afforded to non-contributing features; their complete removal does not usually adversely impact the significance of the historical resource. Non-contributing elevations and features were not identified; however, non-contributing alterations located on identified significant elevation are in italics (*italics*).

## Primary: Site Plan

- Primary: Site Plan Rectangular tower footprint setback from Wilshire Boulevard
- Projecting symmetrical retail wings framing Entry Plaza
- Entry Plaza fronting Wilshire Boulevard, original marble and terrazzo paving, foundation of former fountain and reflecting pool (altered, water features removed and area converted into planters)
- East and west rear entry stairs and sidewalks

## Contributing: Site Plan

- Site Plan Planters and landscaping around plaza and forecourt

## Primary: Massing, Design and Construction of Travelers Building

- Low scale symmetrical projecting retail wings
- Cuboid massing
- High-rise tower consisting of twenty-two stories
- Exterior cladding materials, pre-cast concrete spandrel panels decorated with Venetian mosaic tile manufactured by Gladding, McBean organized in horizontal bands
- Pre-cast quartz aggregate columns
- Aluminum mullions and integrated structural system of exterior cladding (not a curtain wall)
- Large glazing
- Floor to ceiling glass on first and second levels
- Flat roof
- High-speed elevators
- Marble and terrazzo flooring in lobby and extending out onto plaza

- Glass mosaic mural panels (three panels)
- Symmetrical façade composition, with central tower and canopy
- Rear entry canopy encompassing south elevation
- Rear center portico with entrance stairs to the Garage
- Stairs from sidewalks on Kingsley Drive and Harvard Street
- Exterior cladding materials, venetian mosaic tile horizontal bands
- Pre-cast quartz aggregate columns
- Aluminum mullions
- Aluminum-framed two lights windows
- Flat roof

*(Non-contributing additions/alterations: entry doors, signage, parking booth; 2002 addition (restaurant) at east elevation)*

### Contributing: Garage

- Large rectangular footprint encompassing remainder of block behind office tower
- Two-level surface parking structure built of reinforced concrete
- Ceco Steeldome two-way slab construction
- Landscaping (planters, and integral plantings around the perimeter)
- Horizontal massing
- Asphalt paving
- Lampposts
- Planters and landscaping around perimeter of Garage
- *Non-contributing: Security grills*

## 4.3 Conclusion

The subject property was previously surveyed in 2009, as part of the "Historic Resources Survey of the Wilshire Center/Koreatown Recovery Redevelopment Project Area," and was assigned the CHR Status Code of 3S: "Appears eligible for NR as an individual property through survey evaluation." As a result of its investigations, ESA concurs with the 2009 findings and further recommends the subject property eligible for listing at the national, state, and local level under National Register Criterion A and C, and, California Register Criterion 1 and 3, and the HCM criteria pertaining to history and architecture, and as a notable work of a master architect. The subject property does convey a significant association with the Wilshire-Koreatown Corporate Corridor (1946-1966); Corporate International Style (1946-1976); High-Rise Corporate Office Buildings, 1945-1975 – Outlying High Rises, 1960-1975; and the Travelers Building project was designed by Robert Tyler, FAIA, Chief of Corporate Design for Welton Becket and Associates. Moreover, the subject property has architectural distinction, and is an excellent example of the

Corporate International Style of architecture. Lastly, the subject property has not yielded, and is not likely to yield, information important in prehistory or history. The subject property retains integrity of what would be the most important aspects for this type of property: the location, setting, design, materials, workmanship, and association. Therefore, ESA recommends that the subject property be considered a historical resource pursuant to CEQA and that the subject property be assigned a CHR Status Codes of 3S and 5S3, "Appears eligible for NR as an individual property through survey evaluation" and "Appears to be individually eligible for local listing through survey evaluation."

# CHAPTER 5
# CEQA Impacts Analysis

## 5.1 Significance Thresholds

The thresholds for determining the significance of environmental effects on historical resources identified below are derived from the state's CEQA Guidelines (California Code of Regulations, Title 14, Chapter 3) as defined in Section 15064.5 and the City of Los Angeles CEQA Thresholds Guide. Pursuant to this guidance, a project that would physically detract, either directly or indirectly, from the integrity and significance of the historical resource such that its eligibility for listing in the National Register, California Register or as a City Monument would no longer be maintained, is considered a project that would result in a significant impact on the historical resource. Adverse impacts, that may or may not rise to a level of significance, result when one or more of the following occurs to a historical resource: demolition, relocation, conversion, rehabilitation, or alteration, or new construction on the site or in the vicinity.[86]

### CEQA Guidelines

According to the state *CEQA Guidelines*, Section 15064.5(b) describes "substantial adverse change" of an historical resource as follows:

- Substantial adverse change in the significance of an historical resource means physical demolition, destruction, relocation, or alteration of the resource or its immediate surroundings such that the significance of an historical resource would be materially impaired.
- The significance of a historical resource is materially impaired when a project:

    a. Demolishes or materially alters in an adverse manner those physical characteristics of an historical resource that convey its historical significance and that justify its inclusion in, or eligibility for inclusion in, the California Register of Historical Resources; or

    b. Demolishes or materially alters in an adverse manner those physical characteristics that account for its inclusion in a local register of historical resources pursuant to Section 5020.1(k) of the PRC or its identification in a historical resources survey meeting the requirements of Section 5024.1(g) of the PRC, unless the public agency reviewing the effects of the project establishes by a preponderance of evidence that the resource is not historically or culturally significant; or

    c. Demolishes or materially alters in an adverse manner those physical characteristics of a historical resource that convey its historical significance and that justify its eligibility for

[86] L.A. CEQA Thresholds Guide, Section D.3. Historical Resources, City of Los Angeles, 2006, p. D.3-1 (http://environmentla.org/programs/Thresholds/D□Cultural%20Resources.pdf, accessed 6/04/2013)

inclusion in the California Register of Historical Resources as determined by a lead agency for purposes of CEQA.

The *L.A. CEQA Thresholds Guide* states that a project would normally have a significant impact on a significant resource if it would cause a substantial adverse change in the significance of a historical resource as defined in Section 15064.5 of the *CEQA Guidelines* when one or more of the following occurs:

- Demolition of a significant resource that does not maintain the integrity and significance of a significant resource;
- Relocation that does not maintain the integrity and significance of a significant resource;
- Conversion, rehabilitation, or alteration of a significant resource which does not conform to the Secretary of the Interior's Standards for Rehabilitation and Guidelines for Rehabilitating Historic Buildings ("Standards"); or
- Construction that reduces the integrity or significance of important resources on the site or in the vicinity.[87]

Under CEQA, a proposed development must be evaluated to determine how it may impact the potential eligibility of a structure(s) or a site for designation as a historical resource. The Standards were developed as a means to evaluate and approve work for federal grants for historic buildings and then for the federal rehabilitation tax credit (see 36 Code of Federal Regulations ("CFR") Section 67.7). Similarly, the Los Angeles Cultural Heritage Ordinance provides that compliance with the Standards is part of the process for review and approval by the Cultural Heritage Commission of proposed alterations to City Monuments (see Los Angeles Administrative Code Section 22.171.14.a.1). Therefore, the Standards are used for regulatory approvals for projects involving designated historical resources but not for resource evaluations.[88] Similarly, CEQA recognizes the value of the Standards by using them to demonstrate that a project may be approved without an EIR. In effect, CEQA has a "safe harbor" by providing either a categorical exemption or a negative declaration for a project involving a historical resource which meets the Standards (see state *CEQA Guidelines* Section 15331 and 15064.5(b)(3)).

Based on the above considerations, the factors listed in the *L.A. CEQA Thresholds Guide* have been reviewed and refined for this analysis. As such, the Project would have a significant impact on historical resources, if:

**HIST-1** The Project would demolish, destroy, relocate, or alter a historical resource such that eligibility for listing on a register of historical resources would be lost (i.e., no longer eligible for listing as a historical resource); or

**HIST-2** The Project would reduce the integrity or significance of important resources on the Project Site or in the vicinity.

87 L.A. CEQA Thresholds Guide, Section D.3. Historical Resources, City of Los Angeles, 2006, p. D.3-1 (http://environmentla.org/programs/Thresholds/D- Cultural%20Resources.pdf, accessed 6/04/2013)

88 Century Plaza Hotel EIR, Appendix IV.D-3, Historic Thresholds Letter, from Michael J. Logrande, Director of Planning and Ken Bernstein, Manager, Office of Historic Resources, City of Los Angeles, to Bruce Lackow, President, Matrix Environmental, Los Angeles, California, December 15, 2010.

# 5.2 Analysis of Project Impacts

## Project Description

Current Project plans, prepared by Perkins + Will and dated September 2016, are partially excerpted below in **Figures 23-26** and included in full in **Appendix B**.

The Project would preserve the Travelers Building (all facades), pedestrian plaza and associated landscape and the rear (south) entrance and canopy. The associated parking Garage and landscaping around the garage would be removed and developed with two 23-story residential buildings with a total of 760 residential units (133 studios, 475 one-bedroom, and 152 two-bedroom units) and 6,359 square feet of retail.

The Project has been designed to reduce impacts and retain character-defining features of the property. The Project preserves all facades of the Travelers building including the rear (south) entrance and canopy. The Project also respects the Travelers Building's scale and massing, as the new project will not exceed the height of the subject property and will have a greater setback of 52 feet from the rear elevation. The new construction would be built over a six level (2 subterranean and four above ground levels) parking structure that will replace parking for the existing building and provide new parking for the new Project uses.[89]



SOURCE: Perkins + Will, 2016

**Figure 23**
View of rear (south) side elevation from second story of garage

*89* MND for 3600 Wilshire Boulevard, prepared for Jamison Properties, LP, May 2017.




SOURCE: Perkins + Will, 2016

**Figure 24**
View from the east (S. Kingsley Drive) of proposed project



SOURCE: Perkins + Will, 2016

**Figure 25**
View of southeast elevation of the proposed building along 7th Street



SOURCE: Perkins + Will, 2016

**Figure 26**
Rear elevation of 3600 Wilshire, with the rear entrance and canopy retained, view west

## Direct Impacts

ESA found the subject property on the Project Site to retain a high level of integrity and possess outstanding architectural merit and historical significance to be eligible individual listing under the federal, state and local eligibility criteria, and has assigned the property CHR Status Codes of 3S, "Appears eligible for NR as an individual property through survey evaluation," 3CS, "Appears Eligible for CR as an individual property through survey evaluation, and 5S3, Appears to be individually eligible for local listing or designation through survey evaluation." As such, the existing improvements on the Project Site qualify as historical resources under CEQA. Therefore, the Project was analyzed for potential impacts to historical resources on the Project Site.

Under the Project, the Travelers Building would remain, and the following primary and contributing character-defining features would be retained: massing, rectangular plan with its two wings, exterior cladding materials (all facades), venetian mosaic, pre-cast quarts aggregate columns, aluminum mullions, glazing, marble and terrazzo flooring in the lobby and on the entrance plaza, and existing forecourt landscaping. Furthermore, the Project would retain the following character-defining features on the rear (south) elevation of the Travelers Building: canopy, rear entrance, portico, access stairs to the Garage, stairs from sidewalks on Kingsley Drive and Harvard Street, and planters. However, the Project would not retain and would remove

the contributing character-defining Garage and planters and landscaping (associated landscaping) surrounding the Garage. The Garage and associated landscape features contribute to the subject property's eligibility as a historical resource. These features would be removed/demolished under current Project plans to make way for the Project.

The southern portion of the Project Site, currently improved with the Garage and associated landscaping, would be redeveloped with two 23-story high-rise buildings and new parking garage. The new construction would not materially destroy or alter the primary character-defining Travelers Building, but it would remove contributing (secondary) character-defining features, including the Garage and associated landscape. Removal of the contributing (secondary) character-defining Garage and associated landscaping would impact but not materially impair the original architectural design, and would result in a less than significant impact. The Project would retain the original Travelers Building which would remain individually eligible as a historical resource, and the Project would not directly impact the Travelers Building mass on the south elevation, as the new high-rise towers would not be physically connected to the Travelers Building in any way. Additionally, the high-rise tower closest to the Travelers Building would maintain a 52-foot setback from the rear elevation. The new parking structure would be located 10-feet from the character-defining canopy and rear entrance. Standing at 268.5-feet tall, the new towers would also not exceed the Travelers Building in height. After Project completion, the Travelers Building's north, east, and west elevations, which front Wilshire Boulevard, Kingsley Drive, and South Harvard Boulevard respectively, would remain fully visible from the public-right-of-way along Wilshire Boulevard.

The Travelers Building would retain its eligibility as a historical resource under the national, state and local eligibility criteria after project completion.

## Indirect Impacts

Indirect impacts were analyzed to determine if the Project would result in a substantial material change to the integrity and significance of historical resources and their immediate surroundings within the Project vicinity such that their eligibility would be materially impaired. Potential indirect impacts were found to be less than significant.

Located within a dense, urban setting, with limited visibility, an archival records search was conducted to capture all known historical resources within the immediate vicinity of the Project which may have views of the Project Site for the purpose of analyzing potential indirect impacts. The impacts study area is defined as a quarter (0.25) mile radius from Project Site. The archival records search involved review of the National Register, California Register, City HRI, and 2014 update to the City HRI, and City Historic Register to identify previously identified historical resources. As a result, the following ten (10) known historical resources were identified within the Project vicinity. Of these, three (3) would have no views of the Project Site, four (4) would have an indirect view of the Project Site, and three (3) would have direct views of the Project Site.

Properties with direct and indirect views would retain their eligibility as historical resources after Project completion, as it would not physically alter or destroy any of their character-defining

features or obscure primary views to or from these resources. Furthermore, the Project would not visibly obscure the distinctive area of associated Mid-century Modern commercial high-rise towers along Wilshire Boulevard. Although the Project would result in an altered setting by construction of the new 23-story residential towers, the historical setting has already been affected by infill development of similar scale and appearance, especially during the 1960s, 70s, and 80s. For example, 3630 Wilshire Boulevard, immediately to the northeast of the Project Site, is a high-rise office building erected around 1972. Additionally, 3530 West 7th Street was constructed in 1961, and Paramount Plaza at 3550 Wilshire Boulevard is immediately to the east.

The Project would be set back from Wilshire Boulevard and sited to the rear of the Travelers Building along South Harvard Boulevard and 7th Street, and would not obscure primary views of the Travelers Building at 3600 Wilshire or other historic resources in the vicinity along the primary Wilshire Boulevard Corridor. The Project would obscure views from the south to the north toward the rear elevation of the subject property, but not have an impact on other historic resources south of the building, as their setting has been previously eroded.

Therefore, as summarized in Table 4 below, no potentially significant indirect impacts to other historical resources in the Project vicinity would result from the Project.

**TABLE 4**
**HISTORIC RESOURCES WITH VIEWS OF THE PROJECT SITE**

| Address | Construction Date | View | Current Status and Potential Impact after Project Completion | Photograph (HistoricPlacesLA.org/Google Earth/ESA) |
|---|---|---|---|---|
| 3530 W 7th Street | 1935 | Direct | Streamline apartment building has not been previously evaluated, but may be a potential historical resource and would require further evaluation. Identified as during pedestrian survey<br>Current CHR Status Codes: None<br>**No significant indirect impact.** 3530 7th Street would retain its possible eligibility for the California Register and as a HCM after Project completion. The property's setting has already been compromised by surrounding buildings' size and massing. The Project would not demolish or materially alter any of the character-defining features that contribute to the eligibility of 3530 7th Street as a historical resource |  |
| 3630 Wilshire Blvd. | 1928 | Direct | Wilshire Koreatown Redevelopment Suvey (2009)<br>Current CHR Status Codes: 3CS<br>**No significant indirect impact.** 3630 Wilshire Boulevard would retain its eligibility for the California Register and as a HCM after Project completion. The property's setting has already been compromised by surrounding buildings' size and massing. The Project would not demolish or materially alter any of the character-defining features that contribute to the eligibility of 3630 Wilshire Boulevard as a historical resource |  |

| Address | Construction Date | View | Current Status and Potential Impact after Project Completion | Photograph (HistoricPlacesLA.org/Google Earth/ESA) |
|---|---|---|---|---|
| 3580/3550 Wilshire Blvd. | 1967-69 | Direct | Office building has not been previously evaluated, but may be a potential historical resource and would require further evaluation. Identified as during pedestrian survey<br>Current CHR Status Codes: None<br>**No significant indirect impact.** Paramount Plaza would retain its eligibility for the California Register and as a HCM after Project completion. The project would have a minimal effect on the property's setting. The eligibility of Paramount Plaza is tied to its architecture or neighborhood setting; and not or its historical associations. The Project would not demolish or materially alter any of the character-defining features that contribute to the eligibility of Paramount Plaza as a historical resource |  |
| 808 S. Hobart Blvd | 2014 | Indirect | Ashby Apartments were surveyed SurveyLA<br>Current CHR Status Codes: 5S1<br>**No significant indirect impact.** The Ashby Apartments would retain its eligibility as a HCM after Project completion. The property has an indirect view of the Project Site, and the setting of this property has already been altered. The Project would not demolish or materially alter any of the character-defining features that contribute to the eligibility of Ashby Apartments as a historical resource |  |
| 3641-3663 Wilshire Blvd. | 1973 | Indirect | Designated Historic-Cultural Monument, National Register of Historic Places<br>Current CHR Status Codes: 1S; 5S1<br>**No significant indirect impact.** Wilshire Boulevard Temple/Congregation B'nai B'rith would retain its eligibility for the California Register and National Register, and as a HCM after Project completion. The eligibility of 1807 West Beverly Boulevard setting has already been compromised. Upon project completion the Project would not demolish or materially alter any of the character-defining features that contribute to the eligibility of Wilshire Boulevard Temple/Congregation B'nai B'rith as a historical resource |  |
| 3611 Wilshire Blvd | 1968 | Indirect | Religious building has not been previously evaluated, but may be a potential historical resource and would require further evaluation. Identified as during pedestrian survey<br>Current CHR Status Codes: None<br>**No significant indirect impact.**<br>Saint Basil's Catholic Churhc would retain its possible elegibility for the California Register and as a HCM after Project completion. The church has an indirect view of the project and it would not affect the overall setting of the church. The Project would not demolish or materially alter any of the character-defining features that contribute to the eligibility of Saint Basil's Catholic Church as a historical resource |  |

| Address | Construction Date | View | Current Status and Potential Impact after Project Completion | Photograph (HistoricPlacesLA.org/Google Earth/ESA) |
|---|---|---|---|---|
| 691 Irole Street | 1966 | Indirect | Apartment building has not been previously evaluated, but may be a potential historical resource and would require further evaluation. Identified as during pedestrian survey<br>Current CHR Status Codes: None<br>**No significant indirect impact.** 691 Irole Street would retain its possible eligibility for the California Register and as a HCM after Project completion. The setting of this building has already been eroded by other development. The Project would not demolish or materially alter any of the character-defining features that contribute to the eligibility of 691 Irole Street as a historical resource |  |

## Secretary of the Interior's Standards Review

As noted above, generally, a Project that follows the Secretary of the Interior's Standards for the Treatment of Historic Properties with Guidelines for Preserving, Rehabilitating, Restoring, and Reconstructing, Historic Buildings or the Secretary of the Interior's Standards for Preservation (1995), Weeks and Grimmer, is considered as mitigated to a level of less than a significant impact on the Historic Resource.[90]

The Project was reviewed by ESA's qualified architectural historians to determine the significance of potential impacts to the identified historical resources on the Project site. ESA concluded that the Travelers Building would remain eligible as a historical resource at the national, state, and local levels after Project completion with implementation of mitigation measures, and therefore the Project would result in a less than significant impact under CEQA. The Project would not conform to the Secretary of the Interior's Standards because the project would remove contributing (secondary) character-defining features (Garage and associated landscaping), and construction of the new residential towers and parking garage that would impact but not materially impair the original architectural design of the Travelers Building.

*Standard 1: A property will be used as it was historically or be given a new use that requires minimal change to its distinctive materials, features, spaces, and spatial relationships.*

> The Project seeks to minimize the removal of historic material, to the extent possible on the subject property. The Travelers Building will continue to be used as an office building, but the Garage and landscape, which are contributing (secondary) character-defining features will be removed and two new residential towers and a larger parking garage will be constructed on the site. Current Project Plans will keep the existing Travelers Building and the following character defining features: massing, rectangular plan with its two wings, exterior cladding materials, venetian mosaic, pre-cast quarts aggregate columns, aluminum mullions, glazing, marble and terrazzo flooring in the lobby and on the entrance plaza, and landscaping. Furthermore, the Project would retain the following character-defining features on the rear of the building: canopy, rear

90 California Environmental Quality Act, 15064.5 (3).

entrance, portico, stairs from sidewalks on Kingsley Drive and Harvard Street. Although the Project would retain the Travelers Building's primary character-defining features, contributing (secondary) features would require removal, such as the Garage and landscaping around the Garage, in order to accommodate the construction of a new parking garage, and two high-rise towers. Therefore, the Project would conform to Standard 1.

*Standard 2: The historic character of a property will be retained and preserved. The removal of distinctive materials or alteration of features, spaces, and spatial relationships that characterize a property will be avoided.*

The Project would retain the Travelers Building's primary character-defining features, and primary views of the Travelers Building along the Wilshire Boulevard Corridor would also be preserved. Furthermore, the spatial relationships of the Travelers Building with other high-rise towers from the 1960s and 1970s along the Wilshire Boulevard Corridor would be retained under the Project. The Project would retain the Travelers Building's primary character-defining features and demolish contributing (secondary) features such as the Garage and landscaping around the Garage, in order to accommodate the construction of a new parking garage, and two high-rise towers. By preserving the primary, character defining features, the historic character of the property will be retained and preserved. Therefore, the Project would conform to Standard 2.

*Standard 3: Each property will be recognized as a physical record of its time, place, and use. Changes that create a false sense of historical development, such as adding conjectural features or elements from other historic properties, will not be undertaken.*

There are no conjectural features as part of the Project, nor does the Project create a false sense of history. Therefore, the Project would conform to Standard 3.

*Standard 4: Changes to a property that have acquired historic significance in their own right will be retained and preserved.*

The Travelers Building was occupied by the Travelers Insurance Company from approximately 1962 to the mid-1980s. In addition, the office building has had numerous occupants since its opening in 1962. Each of these occupants have made alterations to interior suites. After the Travelers Building's sale to Fidinam Group in 1982, the building's interior mezzanine level was partially altered when the central elevator corridor was closed off to create a storage area. There is no indication that these interior alterations have acquired additional significance. The Project does not seek to remove any alterations or additions that have gained additional significance and therefore, would conform to Standard 4.

*Standard 5: Distinctive materials, features, finishes, and construction techniques or examples of craftsmanship that characterize a property will be preserved.*

The Project seeks to maintain distinctive primary character-defining features of the Travelers Building. However, as indicated above, under the Project, contributing (secondary) features that characterize the property would be removed. Therefore, the Project would not conform with Standard 5.

*Standard 6: Deteriorated historic features will be repaired rather than replaced. Where the severity of deterioration requires replacement of a distinctive feature, the new feature will match the old in design, color, texture, and, where possible, materials. Replacement of missing features will be substantiated by documentary and physical evidence.*

The Project would retain the Travelers Building but would remove the existing contributing Garage, planters at the rear elevation, and the landscaping around the Garage. The Project would replace the Garage with a new two-story parking structure and two high-rise towers. The Project is in keeping with the intent of the Standards, which is to minimize impacts to the Travelers Building, but the Project does not propose repair or replace deteriorated or missing features. Therefore, the Project would not conform to Standard 6.

*Standard 7: Chemical or physical treatments, if appropriate, will be undertaken using the gentlest means possible. Treatments that cause damage to historic materials will not be used.*

There are no proposed chemical or physical treatments planned as part of the Project. Therefore, the Project would conform to Standard 7.

*Standard 8: Archaeological resources will be protected and preserved in place. If such resources must be disturbed, mitigation measures will be undertaken.*

Archaeological Resources were not considered as part of this study.

*Standard 9: New additions, exterior alterations, or related new construction will not destroy historic materials, features, and spatial relationships that characterize the property. The new work shall be differentiated from the old and will be compatible with the historic materials, features, size, scale, and proportion, and massing to protect the integrity of the property and its environment.*

The proposed Project would remove the current Garage to the rear of the Travelers Building, and would construct two new high-rise towers and parking structure, as described above under "Project Description." The new construction would remove the contributing character-defining Garage, planters at the rear of the Travelers Building, and landscaping around the Garage. The proposed new high-rise buildings would be set back away from the Travelers Building. The Travelers Building's existing rear elevation, as well as the portico, canopy, entrance, access stairs to the garage and flanking stairs on Harvard Street and Kinsley Drive would be retained under the Project.

Furthermore, new construction under the Project would be differentiated from the Travelers Building and would be compatible with the massing, size, scale, and architectural features of the Travelers Building and would protect the historic integrity of

the historic property and its environment. The proposed high-rise towers would not be physically attached to the Travelers Building, with the west tower closest to the Travelers Building maintaining a fifty-two-foot setback from the main rear elevation of the building, and a ten-foot setback from the portico. Additionally, the Project would not obstruct the Travelers Building's primary façade (north), or east and west elevations. Moreover, the Project is of a contemporary design featuring spandrel and clear glazing, metal panels, aluminum frames, and concrete that is clearly differentiated from the Corporate International Style of the Travelers Building. The proposed new buildings, furthermore, are compatible with the scale and massing of the Travelers Building. The proposed high-rise west tower closes to the Travelers Building would not exceed it in height. Therefore, the Project is in conformance to Standard 9 and is keeping with the intent of the Standards, which is to minimize impacts to historical resources.

*Standard 10: New additions and adjacent or related new construction will be undertaken in such a manner that, if removed in the future, the essential form and integrity of the historic property and its environment would be unimpaired.*

The essential form and integrity of the Travelers Building would be unimpaired, but in order to complete new construction for the Project, the associated original Garage and Landscape currently connected to and designed for the Travelers Building, which are contributing features and a part of the property setting, would need to be removed. If the new construction would be removed in the future, the integrity of the historic property and its environment would be impaired because of the Garage and landscape removal; however the integrity of the Travelers Building would be unimpaired. Because of the removal of the Garage and landscape, the Project therefore would not conform to Standard 10.

## 5.3 Conclusion

ESA agrees with the previous survey that the subject property "appears eligible for NR as an individual property through survey elevation" (CHR Status Code 3S). Furthermore, ESA also recommends that the subject property be considered a historical resources pursuant to CEQA and that the subject property be assigned a California Historic Resource (CHR) Status Code of 3CS and 5S3, noting it as eligible for listing in the National Register of Historic Places ("National Register" or "NR") as California Register of Historical Resources ("California Register" or "CR"), as well as local designation, through survey evaluation.

The Travelers Building is considered a historical resource pursuant to CEQA, therefore ESA analyzed direct and indirect impacts to historical resources that may result from the Project. While the Project would retain and protect the eligibility of the Travelers Building designed by master architect Robert Tyler, the Project would remove the contributing (secondary) character-defining Garage and its associated landscaping. Removal of these contributing (secondary) character-defining features would impact but not materially impair the original architectural design, and would result in a less than significant impact. The Project would retain the original Travelers Building and associated pedestrian plaza, which would remain individually eligible as a historical resource, and the Project would not directly impact the Travelers Building mass on the

south elevation, as the new high-rise towers would not be physically connected to the Travelers Building in any way. Additionally, the high-rise tower closest to the Travelers Building would maintain a 52-foot setback from the rear elevation. The new parking structure would be located 10-feet from the character-defining canopy and rear entrance. Standing at 268.5-feet tall, the new towers would also not exceed the Travelers Building in height. After Project completion, the Travelers Building's north, east, and west elevations, which front Wilshire Boulevard, Kingsley Drive, and South Harvard Boulevard respectively, would remain fully visible from the public-right-of-way.

Although, the Project would have a less than significant impact under CEQA, the Project would not entirely conform to the Secretary of the Interior's Standards because of the removal of contributing (secondary) character-defining features (Garage and associated landscaping). The construction of the new residential towers and parking garage would adversely impact but not materially impair the historic significance of original architectural design of the Travelers Building pursuant to CEQA, and therefore, the Project would not result in an overall significant adverse impact because the Travelers Building would remain an eligible historical resource pursuant to CEQA.

ESA has concluded that the Travelers Building would remain eligible as a historical resource at the national, state, and local levels after Project completion and therefore the Project would result in a less than significant impact under CEQA.

No potentially significant indirect impacts to other historical resources in the Project vicinity would result from the Project. The Project would be set back from Wilshire Boulevard and sited to the rear of the Travelers Building along South Harvard Boulevard and 7th Street, and would not obscure primary views of the Travelers Building at 3600 Wilshire or other historic resources in the vicinity along the primary Wilshire Boulevard Corridor. Although, the Project would obscure views from the south to the north toward the rear elevation of the Travelers Building, it would not have an impact on other historic resources south of the building, as their setting has been previously eroded, and therefore would not result in a potential adverse impact.

# CHAPTER 6
# Bibliography

"$100,000 Paid in Cash by The Travelers Insurance Company." *Los Angeles Herald*. February 18,1883.

"55 cents a pound." *Los Angeles Times*. July 4, 1963.

"A Firm Named Tishman Arrived." *Los Angeles Times*. April 9, 1967.

"Administration and Staff." Heritage Christian School. Accessed May 4, 2017. https://www.heritage-schools.org/about/staff/.

"AIA Opens 109th Convention." *Los Angeles Times*. June 5, 1977.

"America Tropical." Los Angeles Conservancy. https://www.laconservancy.org/locations/am%C3%A9rica-tropical. Accessed May 19, 2017.

American Institute of Architects Historical Directory, 1970. http://public.aia.org/sites/hdoaa/wiki/Wiki%20Pages/ahd1045785.aspx. Accessed May 22, 2017.d

Amorena, David. Historic Resources Inventory Form for 916 N. Genesee Avenue. City of West Hollywood. 1987.

"Architects Will Hear Design Talk," *Van Nuys News*. June 27, 1972.

Architectural Resources Group. *Historic Resources Survey Report: Boyle Heights Community Plan Area*. 2014.

Architectural Resources Group. *Multi-Family Survey Report*. November 2008.

Bottles, Scott L. *Los Angeles and the Automobile: The Making of a Modern City*. Berkeley: University of California Press, 1987.

California Code of Regulations, California Register of Historical Resources (Title 14, Chapter 11.5), Section 4852(c).

California Public Resources Code § 5024.1.

California Voter Registration Records, 1900-1968. Accessed on Ancestry.com.

Cameron, Tom. "Art Invades L.A. Building Picture." *Los Angeles Times*. March 3, 1963.

Code of Federal Regulations (CFR), 36 § 60.2.

"Downtown Facility Sold to Empire Life." *Los Angeles Times*. May 6, 1966.

Dwan, Lois. "Ma Maison Has a Good Sense of Self." *Los Angeles Times*, September 8, 1985.

Gierach, Ryan. *Images of America: West Hollywood.* Mount Pleasant, South Carolina: Arcadia Publishing, 2003.

"Goals Told by Tishman," *Los Angeles Times*. April 9, 1967.

Google Earth. Aerial photograph for 1011 N. Ogden Drive, October 7, 2007.

""György Kepes founder CAVS 1967 - 1974." ACT at MIT. http://act.mit.edu/people/director/gyorgy-kepes/. Accessed May 17, 2017.

Hunt, William. *Total Design: Architecture of Welton Becket and Associates*. New York: McGraw-Hill, 1972.

Jacobson, Max. "New Chef Lemanissier Will Shake Things Up at Antoine." *Los Angeles Times*, June 20, 1991.

Karlstrom, Paul. Interview with Millard Sheet, October 1986 through July 1988. https://www.aaa.si.edu/collections/interviews/oral-history-interview-millard-sheets-12825.

Longstreth, Richard. *City Center to Regional Mall*. Cambridge, Massachusetts: MIT Press, 1997.

"L.A. Public Art: Audit of the Los Angeles Department of Cultural Affairs' 1% for Arts Program." Prepared for Los Angeles City Controller. April 11, 2014.

Logrande, Michael and Ken Bernstein. Century Plaza Hotel EIR, Appendix IV.D-3, Historic Thresholds Letter to Bruce Lackow, President, Matrix Environmental. December 15, 2010.

Los Angeles City Directories. 1919, 1923, 1925-1930, 1932, 1934, 1936, 1938, 1939, 1942, 1956, 1960-1965, 1967, 1968, 1969, and 1973.

Los Angeles City Building and Safety Department, Permit Records.

"Los Angeles City CEQA Thresholds Guide." City of Los Angeles. 2006. http://environmentla.org/programs/Thresholds/D- Cultural%20Resources.pdf. Accessed June 4, 2013.

Los Angeles Conservancy, *Curating the City: Wilshire Boulevard Booklet*. 2005.

Los Angeles Conservancy, Modern Committee. "Built by Becket: Centennial Celebration." 2003. Introduction by Alan Hess.

Los Angeles County Tax Assessor.

Los Angeles Office of Historic Resources, *SurveyLA: Los Angeles Historic Resources Survey*, http://preservation.lacity.org/survey. Accessed January 5, 2017.

Los Angeles Office of Historic Resources, *SurveyLA: Los Angeles Historic Resources Survey, Los Angeles Citywide Historic Context Statement, Context: Commercial Development, 1850-1980, Theme: The Rise of Corporations and Corporate Types, Subtheme: High-Rise Corporate Office Buildings, 1945-1975*, April 2018.

Los Angeles Office of Historic Resources, "What Makes a Resource Historically Significant?" http://preservation.lacity.org/commission/what-makes-resource-historically-significant. Accessed July 7, 2013.

Los Angeles Office of Historic Resources, "Guide for Professionals Using the Historic Context Statement for Property Evaluations," http://preservation.lacity.org/sites/default/files/Guide%20for%20Professionals%20Using%20the%20Historic%20Context%20Statement_Jan%202016_0.pdf. Accessed January 5, 2017.

Los Angeles Public Library, California Index.

McWilliams, Carey. *Southern California: An Island on the Land*. Layton, Utah: Gibbs Smith, 1973.

Meyer, Richard E. "Exploding Ethnic Populations Changing Face of L.A." *Los Angeles Times*. August 13, 1980.

National Park Service. *National Register Bulletin 15: How to Apply the National Register Criteria for Evaluation*. Washington DC: U.S. Dept. of the Interior, National Park Service, Interagency Resources Division, 1990, rev. 1991.

National Park Service. *National Register Bulletin 16: Guidelines for Completing National Register Forms*. Washington, D.C.: U.S. Dept. of the Interior, National Park Service, 1986.

Nelson, Lee H. *Preservation Brief 17: Architectural Character—Identifying the Visual Aspects of Historic Buildings as an Aid to Preserving their Character*. National Park Service. September 1988. http://www.nps.gov/tps/how-to-preserve/briefs/17-architectural-character.htm. Accessed June 4, 2015.

"New Deal: Federal Art Project." Library of Congress. https://www.loc.gov/rr/program/bib/newdeal/fap.html. Accessed May 19, 2017.

Office of State Historic Preservation. *Instructions for Recording Historical Resources*. March 1995.

Office of State Historic Preservation. *California Historic Resources Inventory, Survey Workbook* (excerpts). Sacramento, CA: State of California, 1986.

Parker, Patricia L. *National Register Bulletin 24, Guidelines for Local Surveys: A Basis for Preservation Planning*. Washington, DC: U.S. Government Printing Office, 1985.

PCR Services, Inc., "Intensive Historic Resources Survey of Wilshire Center and Koreatown Recovery Redeployment Area." Prepared for the City of Los Angeles Community Redevelopment Agency. June 2009.

PCR Services, Inc., *Mitigated Negative Declaration for 3600 Wilshire Boulevard*. Prepared for Jamison Properties, LP. May 2017.

Roderick, Kevin and J. Eric Lynxwiler. *Wilshire Boulevard: Grand Concourse of Los Angeles*. Santa Monica: Angel City Press, 2005.

Sanborn Fire Insurance Maps, 1910, 1926 and 1951.

"Soaring Wilshire Values Told." *Los Angeles Times*. April 8, 1928.

Stapleton, Doug. "Close Coordination Plus a Tight Schedule Adds up to Profits." *Landscape and Design & Construction.* March, 1962.

State of California. California Environmental Quality Act. 15064.5 (3).

"The History of Travelers." The Travelers Companies. https://www.travelers.com/about-us/flash/history.html. Accessed May 18, 2017.

"The Travelers." *Los Angeles Times*. June 1, 1917.

"Travelers Opens New Building." *Independent Star-News (Pasadena, California).* October 15, 1961.

"Two Insurance Firms Take Wilshire Space." *Los Angeles Times*. June 7, 1970.

Tyler, Robert. "Interview with Robert Tyler." Interview by Margarita Jerabek. June 20, 2017.

United States Census Bureau. 1920, 1930 and 1940 Censuses.

Virbila, S. Irene. "Ready for Another Chardonnay?" *Los Angeles Times*, April 10, 1997.

Vulcan, Robert. "A Community Evolves: History of West Hollywood." West Hollywood Incorporation Committee, 1984.

"Wilshire Harvard Heights: Many Sales in a Choice Residence Tract Are Reported Aggregating $12,000." *Los Angeles Herald*. March 4, 1906.

Wuellner, Margarita J. "Historic American Landscape Survey, Parker Center, 150 North Los Angeles Street, Los Angeles, California." Prepared for the City of Los Angeles, Department of Public Works. 2005.

# Appendix A
## Professional Qualifications



# Margarita Jerabek, PhD

## Historic Resources Director

EDUCATION

Ph.D., Art History, University of California, Los Angeles

M.A., Architectural History, School of Architecture, University of Virginia

Certificate of Historic Preservation, School of Architecture, University of Virginia

B.A., Art History, Oberlin College

30 YEARS EXPERIENCE

AWARDS

2014 Preservation Award, The Dunbar Hotel, L.A. Conservancy

2014 Westside Prize, The Dunbar Hotel, Westside Urban Forum

2014Design Award: Tongva Park & Ken Genser Square, Westside Urban Forum

2012 California Preservation Foundation Award, RMS Queen Mary Conservation Management Plan, California Preservation Foundation

PROFESSIONAL AFFILIATIONS

California Preservation Foundation

Santa Monica Conservancy

Los Angeles Conservancy

Society of Architectural Historians

National Trust for Historic Preservation Leadership Forum

American Institute of Architects (AIA), National Allied Member

Margarita Jerabek has 30 years of professional practice in the United States with an extensive background in historic preservation, architectural history, art history and decorative arts, and historical archaeology. She specializes in Visual Art and Culture, 19th-20th Century American Architecture, Modern and Contemporary Architecture, Architectural Theory and Criticism, Urbanism, and Cultural Landscape, and is a regional expert on Southern California architecture. Her qualifications and experience meet and exceed the Secretary of the Interior's Professional Qualification Standards in History, Archaeology, and Architectural History. Margarita has managed and conducted a wide range of technical studies in support of environmental compliance projects, developed preservation and conservation plans, and implemented preservation treatment projects for public and private clients in California and throughout the United States.

## Relevant Experience

Margarita has prepared a broad range of environmental documentation and conducted preservation projects throughout the Los Angeles metropolitan area and Southern California. She provides expert assistance to public agencies and private clients in environmental review, from due diligence through planning/design review and permitting and when necessary, implements mitigation and preservation treatment measures on behalf of her clients. As primary investigator and author of hundreds of technical reports, plan review documents, preservation and conservation plans, HABS/HAER/HALS reports, construction monitoring reports, salvage reports and relocation plans, she is a highly experienced practitioner and expert in addressing historical resources issues while supporting and balancing project goals.

She is an expert in the evaluation, management and treatment of historic properties for compliance with Sections 106 and 110 of the NHPA, NEPA, Section 4(f) of the Department of Transportation Act, CEQA, and local ordinances and planning requirements. Margarita regularly performs assessments to ensure conformance with the Secretary of the Interior's Standards for the Treatment of Historic Properties, and assists clients with adaptive reuse/rehabilitation projects by providing preservation design and treatment consultation, agency coordination, legally defensible documentation, construction monitoring and conservation treatment.

Margarita is a regional expert on Southern California architecture. She has prepared a broad range of environmental documentation and conducted preservation projects throughout the Los Angeles metropolitan area as well as in Ventura, Orange, Riverside, San Bernardino and San Diego counties. Beyond her technical skill, she is a highly experienced project manager with broad national experience throughout the United States. She currently manages PCR's on-call preservation services with the City of Santa Monica, County of San Bernardino Department of Public Works, City of Hermosa Beach, Los Angeles Unified School District, and Long Beach Unified School District.



# Amanda Kainer

## Senior Architectural Historian

EDUCATION

M.S., Historic Preservation (Emphasis: Conservation Science), Columbia University, New York, New York

B.S., Design (Emphasis: Interior Architecture), University of California, Davis

B.A., Art History, University of California, Davis, 2002

9 YEARS EXPERIENCE

PROFESSIONAL AFFILIATIONS

California Preservation Foundation

Los Angeles Conservancy

Santa Monica Conservancy (Volunteer Docent for the Shotgun House)

Docomomo SoCal

Association of Preservation Technology Western Chapter

AWARDS

Joel Polsky Academic Achievement Award, American Society of Interior Designers

Amanda Kainer has more than eight years of professional and academic experience in the practice of historic preservation and architectural history. Ms. Kainer has conducted extensive archival research, field observation, recordation, and prepared survey documentation and assisted in database management for numerous PCR historic resources projects. She has training and substantial experience in the evaluation and conservation of art and architecture and passion for interior design.

### Relevant Experience

Ms. Kainer has completed and co-authored a wide range of architectural investigations including historic resources assessment and impacts analysis reports for compliance with CEQA, character-defining features reports, plan reviews, investment tax credit applications, Section 106 significance evaluations, and HABS documentations. She has also performed extensive research, survey work, and prepared numerous landmark and preliminary assessment reports as a part of PCR's On-Call Historic Preservation Contract with the City of Santa Monica.

She is involved a diverse set of projects and analyses. These include anything from a California Register nomination for the UCLA Faculty Center to a paint analysis for a Churrigueresque style 1920s commercial building in Santa Monica. She has co-authored Section 106 reports for the residential development in Thousand Oaks, Santa Monica Pier, Avalon Fuel Dock on Catalina Island, and a Mid-Century roadside motel in Bakersfield. For LAUSD, Ms. Kainer authored a character-defining features analysis for seven historic schools, provided historic analysis for an MND, and preliminary resource evaluations and plan reviews for various historic schools.

**Historic Resources Assessments:** Ms. Kainer has contributed to the research, site inspections, and report preparation of a number of historic resources assessments in the Los Angeles metropolitan area for compliance with CEQA. Ms. Kainer has evaluated a number of different types of potential historical resources, including single-family and multi-family residences, banks, commercial buildings, schools, hotels, and cultural landscapes in Beverly Hills, Venice, Los Angeles, and Santa Monica.

**Large Scale Survey Experience:** She was a contributing author for three major Community Redevelopment Agency of the City of Los Angeles– Adelante Eastside, Wilshire Center/Koreatown, and Normandie 5 Redevelopment Areas. Ms. Kainer also served as PCR Survey Team Leader and co-author for the comprehensive survey of over 4,000 objects of fine and decorative arts aboard the RMS Queen Mary in Long Beach. Additionally, Ms. Kainer helped complete the district-wide survey and evaluation of the Long Beach Unified School District and a windshield survey of Hermosa Beach for the Historic Resources Chapter of the Hermosa Beach General Plan Update.



# Ashley Brown

## Senior Architectural Historian

**EDUCATION**

M.A. Public History, Historic Preservation Middle Tennessee State University

B.A. History, California University of Pennsylvania

**5 YEARS EXPERIENCE**

Ashley Brown is a senior architectural historian with more than five years of experience preparing documentation to address the restoration, rehabilitation, and adaptive reuse of historic properties, including historic structures reports, preservation and interpretation plans, and National Register of Historic Places nominations. She has worked closely with individuals, preservation groups, Native American tribes, small and large communities, and state legislators to preserve their heritage. Particularly relevant to this effort, Ashley has experience developing and implementing historic resources surveys to address architectural, building, and cemetery condition assessments.

## Relevant Experience

**Center for Historic Preservation at Middle Tennessee State University, Murfreesboro, TN.** *Fieldwork Coordinator.* Manage and carry out research and public service projects for the documentation, restoration, rehabilitation and adaptive reuse of historic properties--including historic structures reports, preservation and interpretation plans, and National Register of Historic Places nominations. Work with and supervise graduate students on research and fieldwork projects under the guidance of the director. Developed new survey methods by implementing the use of ESRI Survey123. Served as liaison with IT staff on the needs and products of staff and student research and public service projects. Co-managed the Center's website and Century Farms website. Manage the Center's social media accounts (Twitter, Facebook, and Instagram).

**National Park Service, Grand Portage, MN.** *Historic Preservation Consultant.* Research and prepare a National Register of Historic Places nomination for a Civilian Conservation Corp—Indian Division built bridge.

**Grand Portage Band of Lake Superior Chippewa and National Park Service, Grand Portage, MN.** *Historic Preservation Consultant.* Conducted research to determine the Grand Portage Ojibwe's traditional use of Minong (Isle Royale, Michigan.) Gathered and analyzed primary and secondary sources for the nomination. Interviewed Grand Portage Ojibwe to determine the historic and current traditional uses of Isle Royale National Park. Completing a National Register of Historic Places Traditional Cultural Property (TCP) nomination.

**National Park Service, Grand Portage, MN.** *Seasonal Park Guide.* Presented informal living history programs about the Great Lakes Fur Trade, Grand Portage Trail and the Grand Portage Ojibwe. Researched and presented formal programs entitled "Exploring the Historic Landscape of Grand Portage" and "A New Deal for Grand Portage," and "The North Shore Ojibwe and Isle Royale." Served as part of the Social Media Team to create content on Facebook, Instagram, and Twitter. Developed a curriculum-based program for local elementary school students to learn about dog mushing. Assisted the museum technician with cataloging archaeological and museum

artifacts according to National Park Service guidelines. As part of Heritage Center operations, I served as a front-line representative for the national monument, operated the cash register for Eastern National bookstore, ran audio-visual equipment and interactive exhibits in the gallery, and informed visitors about their program and recreational opportunities at the park.

**The Hershey Story, Hershey, PA.** *Museum Experience Associate.* Informed visitors about the museum experience. Assisted children with their Apprentice Guide, an on-site museum activity. Answered questions about the museum experience. Cleaned and maintained the exhibits.

**The Pennsylvania House of Representatives Archives, Harrisburg, PA.** *Archival Intern.* Preserved, arranged, and processed collections according to archival standards. Created finding aids using Archon. Researched and wrote an article entitled “Sunday School to Sunday Movies” for the archive’s website. Assisted and attended legislative oral histories.

**Rutherford County Archives, Murfreesboro, TN.** *Graduate Research Assistant.* Provided reference services to patrons in person, via email, phone, and letter. Conducted independent research for patron requests and special projects. Handled historic documents daily for research requests. Digitized the Community Photograph Collection to be used for future education and research. Completed digital photo restoration projects for digital archive.

**Historic York, Inc., York, PA.** *Intern.* Assisted in the research and planning of the “Springdale Unveiled Historic Home Tour.” Conducted historic resource inventory for the Lancaster County Borough Initiative funded by a Preserve America grant. Photographed significant architecture of York for an educational architectural brochure. Assisted with community outreach for the Pierceville Run Historic District and National Register nomination.

**National Park Service, Farmington, PA.** *Intern/Volunteer.* Guided visitors through the Mount Washington Tavern on a thirty-minute interpretive tour. Served as a front-line representative for the park. Collected visitor fees and informed them about the park’s daily program. Trained by the curator to catalog the museum collection, which included J.C. Harrington’s archeological papers. Assisted rangers with on-site educational programming. Improved and developed five education curriculum packets. Created an online exhibit utilizing the park’s museum collection for the bicentennial of the National Road.

**Albert Gore Research Center, MTSU.** *Graduate Student Worker.* Archived and digitized the University Photograph Collection used for the MTSU Centennial Celebration and A Centennial Legacy. Researched and completed metadata for all the images in the photograph collection. Cataloged and labeled the museum collection according to museum standards. Digitized the Oral History Collection to be utilized in the campus audio tour.

## Publications and Presentations

"Traditional Cultural Properties," MTSU, Seminar in Historic Preservation (Dr. Carroll Van West), 2016

"Introduction to Historic Preservation," Washington & Jefferson, Introduction to Public History (Hilary Miller), 2016

"The Public Side of History: 'This Cruel War'" at Phi Alpha Theta History Honor Society Biennial Convention, Orlando, FL, 2012



# Max Loder

## Associate Architectural Historian

EDUCATION

M.A., Public History with a concentration in Historic Preservation, University of California, Riverside

B.A, History, University of California, Los Angeles

4 YEARS EXPERIENCE

Max Loder is an architectural historian with more than four years of professional experience performing field surveys and preparing DPR forms; preparing statements of significance; conducting historical analysis, composing architectural descriptions; and conducting necessary project research. He also has a year of public sector planning experience in design review. He has worked closely with private individuals, public officials, and large and small organizations to help work toward solutions to their historic and planning needs.

## Relevant Experience

**Department of City Planning, City of Los Angeles.** *Historic Preservation Overlay Zones (HPOZ) Unit in the Office of Historic Resources.* Assisted HPOZ staff with client walk-ins, conducting design review, drafting casework letters/certificates, and public outreach/presentations regarding adoption of HPOZs. Conducted field surveys of several HPOZs, using photography and making note of historical elements. Corrected technical elements on databases of HPOZ properties and research historical patterns of neighborhood growth. Communicated with project applicants to improve their projects' conformance with preservation guidelines.

**SR 710 North Project, South Pasadena, CA.** *Architectural Historian.* Worked on a project-hire basis for a consulting firm on findings of no adverse effect related to the SR 710 North project. Specifically worked on the descriptions of historic properties and resources sections of the findings.

**University of California, Riverside.** *History Graduate Teaching Assistant.* Engagingly led three sections of approximately 25 undergraduates each. Prepared detailed lessons to review course material and primary sources in depth. Fielded student questions/concerns and evaluated students' examinations, papers and course performance.

**The Young Oak Kim Center for Korean American Studies, UC Riverside.** *Research Intern.* Researched primary sources to build list of Koreans present in Riverside around 1900. Assisted with oral histories of prominent Korean American individuals. Augmented and edited statement of historical significance for NRHP application for the Willows Airfield in Glenn County, California, a place of significance to the history of Korean American aviation.

**VinCate & Associates Preservation Consultants, Riverside, CA.** *Architectural Historian.* Completed successful application for City Landmark status for property in Riverside. Researched and composed statement of significance and architectural description. Completed necessary DPR forms. Liaised with City of Riverside planning staff to guide application to completion.

# Appendix B

## 3600 Wilshire Highrise Residential Project Plans


PERKINS
+WILL

# 3600 WILSHIRE HIGHRISE RESIDENTIAL

## ENTITLEMENT PACKAGE

SEPTEMBER, 2016



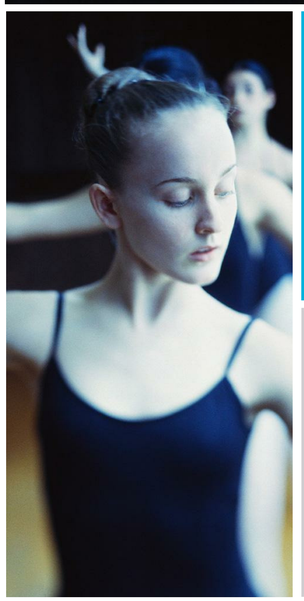






Copyright © 2016 Perkins+Will

7/7/2017 8:16:07 AM
3600Wilshire_RFE_detached.rvt

# 3600 WILSHIRE HIGHRISE RESIDENTIAL

**SEPTEMBER, 2016**
**PW PROJECT #716000.000**

# ENTITLEMENT PACKAGE DOCUMENTS

## 3600 WILSHIRE BLVD., LOS ANGELES, CA 90010

| FACILITY | OWNER | ARCHITECT | INTERIOR DESIGN | STRUCTURAL | MEP | CIVIL | LANDSCAPING | CONTRACTOR | . | . | CITY OF LOS ANGELES |
|---|---|---|---|---|---|---|---|---|---|---|---|
| | 3600 Wilshire LLC | PERKINS+WILL<br>617 W 7TH STREET SUITE 1200,<br>LOS ANGELES, CA 90017<br>213.270.8400 (TEL)<br>213.270.8410 (FAX)<br>CONTACT: CARL MEYER<br>Carl.Meyer@perkinswill.com | PERKINS+WILL | | | | PERKINS+WILL<br>2 BRYANT STREET SUITE 300, SAN FRANCISCO, CA 94105<br>415.856.3000 (TEL)<br>CONTACT: JENNIFER COOPER-SABO<br>Jennifer.Cooper-Sabo@perkinswill.com | | | | CITY OF LOS ANGELES |

| | FLOOR | | FLOOR TO FLOOR | SOUTH TOWER GROSS FLOOR AREA | SOUTH TOWER FAR AREA | SOUTH TOWER OPEN SPACE | SOUTH TOWER UNIT COUNT STUDIO | 1BR | 1BR+DEN | 2BR | TOTAL | WEST TOWER GROSS FLOOR AREA | WEST TOWER FAR AREA | WEST TOWER OPEN SPACE | WEST TOWER UNIT COUNT STUDIO | 1BR | 1BR+DEN | 2BR | TOTAL | RETAIL | AMENITY | OPEN SPACE |
|---|---|---|---|---|---|---|---|---|---|---|---|---|---|---|---|---|---|---|---|---|---|---|
| | ROOF | AMENITY + SERVICE | 20'-6" FT | 19,610 SF | 2,594 SF | 13,196 SF | | | | | | 21,085 SF | 4,353 SF | 14,703 SF | | | | | | | 6,607 SF | 27,899 SF |
| | LEVEL 23 | RESIDENTIAL | 10'-6" FT | 19,610 SF | 15,308 SF | 900 SF | 5 | 10 | 0 | 4 | 19 | 21,085 SF | 17,512 SF | 1,000 SF | 2 | 15 | 0 | 4 | 21 | | | 1,900 SF |
| | LEVEL 22 | RESIDENTIAL | 10'-6" FT | 19,610 SF | 15,308 SF | 900 SF | 5 | 10 | 0 | 4 | 19 | 21,085 SF | 17,512 SF | 1,000 SF | 2 | 15 | 0 | 4 | 21 | | | 1,900 SF |
| | LEVEL 21 | RESIDENTIAL | 10'-6" FT | 19,610 SF | 15,308 SF | 900 SF | 5 | 10 | 0 | 4 | 19 | 21,085 SF | 17,512 SF | 1,000 SF | 2 | 15 | 0 | 4 | 21 | | | 1,900 SF |
| | LEVEL 20 | RESIDENTIAL | 10'-6" FT | 19,610 SF | 15,308 SF | 900 SF | 5 | 10 | 0 | 4 | 19 | 21,085 SF | 17,512 SF | 1,000 SF | 2 | 15 | 0 | 4 | 21 | | | 1,900 SF |
| | LEVEL 19 | RESIDENTIAL | 10'-6" FT | 19,610 SF | 15,308 SF | 900 SF | 5 | 10 | 0 | 4 | 19 | 21,085 SF | 17,512 SF | 1,000 SF | 2 | 15 | 0 | 4 | 21 | | | 1,900 SF |
| | LEVEL 18 | RESIDENTIAL | 10'-6" FT | 19,610 SF | 15,308 SF | 900 SF | 5 | 10 | 0 | 4 | 19 | 21,085 SF | 17,512 SF | 1,000 SF | 2 | 15 | 0 | 4 | 21 | | | 1,900 SF |
| | LEVEL 17 | RESIDENTIAL | 10'-6" FT | 19,610 SF | 15,308 SF | 900 SF | 5 | 10 | 0 | 4 | 19 | 21,085 SF | 17,512 SF | 1,000 SF | 2 | 15 | 0 | 4 | 21 | | | 1,900 SF |
| | LEVEL 16 | RESIDENTIAL | 10'-6" FT | 19,610 SF | 15,308 SF | 900 SF | 5 | 10 | 0 | 4 | 19 | 21,085 SF | 17,512 SF | 1,000 SF | 2 | 15 | 0 | 4 | 21 | | | 1,900 SF |
| TOWER | LEVEL 15 | RESIDENTIAL | 10'-6" FT | 19,610 SF | 15,308 SF | 900 SF | 5 | 10 | 0 | 4 | 19 | 21,085 SF | 17,512 SF | 1,000 SF | 2 | 15 | 0 | 4 | 21 | | | 1,900 SF |
| | LEVEL 14 | RESIDENTIAL | 10'-6" FT | 19,610 SF | 15,308 SF | 900 SF | 5 | 10 | 0 | 4 | 19 | 21,085 SF | 17,512 SF | 1,000 SF | 2 | 15 | 0 | 4 | 21 | | | 1,900 SF |
| | LEVEL 13 | RESIDENTIAL | 10'-6" FT | 19,610 SF | 15,308 SF | 900 SF | 5 | 10 | 0 | 4 | 19 | 21,085 SF | 17,512 SF | 1,000 SF | 2 | 15 | 0 | 4 | 21 | | | 1,900 SF |
| | LEVEL 12 | RESIDENTIAL | 10'-6" FT | 19,610 SF | 15,308 SF | 900 SF | 5 | 10 | 0 | 4 | 19 | 21,085 SF | 17,512 SF | 1,000 SF | 2 | 15 | 0 | 4 | 21 | | | 1,900 SF |
| | LEVEL 11 | RESIDENTIAL | 10'-6" FT | 19,610 SF | 15,308 SF | 900 SF | 5 | 10 | 0 | 4 | 19 | 21,085 SF | 17,512 SF | 1,000 SF | 2 | 15 | 0 | 4 | 21 | | | 1,900 SF |
| | LEVEL 10 | RESIDENTIAL | 10'-6" FT | 19,610 SF | 15,308 SF | 900 SF | 5 | 10 | 0 | 4 | 19 | 21,085 SF | 17,512 SF | 1,000 SF | 2 | 15 | 0 | 4 | 21 | | | 1,900 SF |
| | LEVEL 9 | RESIDENTIAL | 10'-6" FT | 19,610 SF | 15,308 SF | 900 SF | 5 | 10 | 0 | 4 | 19 | 21,085 SF | 17,512 SF | 1,000 SF | 2 | 15 | 0 | 4 | 21 | | | 1,900 SF |
| | LEVEL 8 | RESIDENTIAL | 10'-6" FT | 19,610 SF | 15,308 SF | 900 SF | 5 | 10 | 0 | 4 | 19 | 21,085 SF | 17,512 SF | 1,000 SF | 2 | 15 | 0 | 4 | 21 | | | 1,900 SF |
| | LEVEL 7 | RESIDENTIAL | 10'-6" FT | 19,610 SF | 15,308 SF | 900 SF | 5 | 10 | 0 | 4 | 19 | 21,085 SF | 17,512 SF | 1,000 SF | 2 | 15 | 0 | 4 | 21 | | | 1,900 SF |
| | LEVEL 6 | RESIDENTIAL | 10'-6" FT | 19,610 SF | 15,308 SF | 900 SF | 5 | 10 | 0 | 4 | 19 | 21,085 SF | 17,512 SF | 1,000 SF | 2 | 15 | 0 | 4 | 21 | | | 1,900 SF |
| | LEVEL 5 | RESIDENTIAL | 10'-6" FT | 19,610 SF | 15,308 SF | 900 SF | 5 | 10 | 0 | 4 | 19 | 21,085 SF | 17,512 SF | 1,000 SF | 2 | 15 | 0 | 4 | 21 | | | 1,900 SF |
| | LEVEL 4 | PARKING | 11'-2" FT | 117,500 SF | 1793 SF | 858 SF | | | | | | | | | | | | | | | | 2,791 SF |
| | LEVEL 3 | PARKING | 10'-2" FT | 117,500 SF | 1865 SF | | | | | | | | | | | | | | | | | - SF |
| PODIUM | LEVEL 2 | PARKING+GYMNASIUM | 10'-10" FT | 110,712 SF | 7690 SF | | | | | | | | | | | | | | | | 6,531 SF | 6,531 SF |
| | LEVEL 1 | RETAIL + AMENITY + PARKING + SERVICE | 13'-4" FT | 118,916 SF | 18,165 SF | | | | | | | | | | | | | | | 6,359 SF | 6,479 SF | 6,479 SF |
| BELOW GRADE | LEVEL B1 | PAKRING | 11'-4" FT | 118,916 SF - | | | | | | | | | | | | | | | | | | SF |
| PARKING | LEVEL B2 | PARKING | 10'-2" FT | 118,916 SF - | | | | | | | | | | | | | | | | | | SF |
| | TOTAL | | 268'-6" FT | 1,094,661 SF | 322,959 SF | 31,154 SF | 95 | 190 | 0 | 76 | 361 | 421,701 SF | 337,081 SF | 33,703 SF | 38 | 285 | 0 | 76 | 399 | 6,359 SF | 19,617 SF | 79,800 SF |

## PROJECT DATA

- **PROJECT SCOPE:** NEW CONSTRUCTION OF 23-STORY MULTI-FAMILY RESIDENTIAL BUILDING
- **SITE ADDRESS:** 3600 WILSHIRE BLVD., LOS ANGELES, CA 90010
- **PROPOSED ZONING:** C4-2 (PB-2 EXISTING); RS USE
- **LOT AREA:** 174,260 SF
- **OVERALL GROSS BUILDING AREA:** 1,094,661 SF (UNLIMITED PER CBC TABLE 503)
- **FLOOR AREA RATIO (FAR):** 6.00 : 1 (MAX 6:1)
- **STORIES:** 23 ABOVE GRADE (UNLIMITED PER CBC TABLE 503)<br>2 BELOW GRADE
- **HEIGHT:** 268.5 FEET (UNLIMITED PER CBC TABLE 503)
- **TYPE OF CONSTRUCTION:** TYPE I-A
- **SPRINKLERED:** YES
- **OCCUPANCY:** R-2, APARTMENT HOUSES
- **UNIT COUNT:** 760 UNITS (1 UNIT PER 200 SF IS ALLOWED. MAX 872 UNITS ALLOWED)<br>STUDIO: 133 UNITS<br>1 BEDROOM: 475 UNITS<br>2 BEDROOM: 152 UNITS
- **PARKING REQUIRED:** 1,526 SPACES (W/ 15% REDUCTION OF RESIDENTIAL & 30% REDUCTION OF OFFICE BY BIKE PARKING)
- **PARKING PROVIDED:** 1,526 SPACES (133 TANDEM STALLS INCLUDED)
- **BIKE PARKING REQUIRED:** 1,699 LONG-TERM PARKING<br>79 SHORT-TERM PARKING
- **BIKE PARKING PROVIDED:** 1,699 LONG-TERM PARKING<br>79 SHORT-TERM PARKING
- **OPEN SPACE REQUIRED:** 79,800 SF
- **OPEN SPACE PROVIDED:** 79,800 SF
- **FIRE RESISTANCE (CBC TABLE 601)**
  - PRIMARY STRUCTURAL FRAME: 3-HR
  - BEARING WALLS
    - EXTERIOR: 3-HR
    - INTERIOR: 3-HR
  - NON-BEARING WALLS: 0-HR
  - FLOOR CONSTRUCTION AND ASSOCIATED SECONDARY MEMBERS: 2-HR
  - ROOF CONSTRUCTION AND ASSOCIATED SECONDARY MEMBERS: 1.5-HR
  - CORRIDOR: 1-HR (CBC TABLE 1018.1)
- **EXIT TRAVEL DISTANCE:** 250 FEET (CBC TABLE 1016.2)
- **COMMON PATH OF TRAVEL:** 125 FEET (CBC TABLE 1014.3)
- **DEAD END CORRIDOR:** 50 FEET (CBC 1018.4 EXCEPTION #2)

### VICINITY MAP




### FAR

| LEVEL | FLOOR AREA SOUTH TOWER | FLOOR AREA WEST TOWER |
|---|---|---|
| ROOF | 2,594 SF | 4,353 SF |
| 23 | 15,308 SF | 17,512 SF |
| 22 | 15,308 SF | 17,512 SF |
| 21 | 15,308 SF | 17,512 SF |
| 20 | 15,308 SF | 17,512 SF |
| 19 | 15,308 SF | 17,512 SF |
| 18 | 15,308 SF | 17,512 SF |
| 17 | 15,308 SF | 17,512 SF |
| 16 | 15,308 SF | 17,512 SF |
| 15 | 15,308 SF | 17,512 SF |
| 14 | 15,308 SF | 17,512 SF |
| 13 | 15,308 SF | 17,512 SF |
| 12 | 15,308 SF | 17,512 SF |
| 11 | 15,308 SF | 17,512 SF |
| 10 | 15,308 SF | 17,512 SF |
| 9 | 15,308 SF | 17,512 SF |
| 8 | 15,308 SF | 17,512 SF |
| 7 | 15,308 SF | 17,512 SF |
| 6 | 15,308 SF | 17,512 SF |
| 5 | 15,308 SF | 17,512 SF |
| 4 | | 1,802 SF |
| 3 | | 2,742 SF |
| 2 | | 7,690 SF |
| 1 | | 17,279 SF |
| B1 | - | |
| B2 | - | |
| TOTAL | | 660,040 SF |

| | |
|---|---|
| SITE AREA | 174,260 SF |
| EXISTING OFFICE BUILDING | 385,520 SF |
| NEW DEVELOPMENT ALLOWED | 660,040 SF (6:1 FAR) |
| NEW DEVELOPMENT PROVIDED | 660,040 SF |
| FAR ALLOWED | 6.00 :1 (C4-2 ZONING MAXIMUM) |
| FAR PROVIDED | 6.00 :1 |

### OPEN SPACE

| REQUIRED | Area per Unit | No. of Unit | Area |
|---|---|---|---|
| < 3 Habitable rooms | 100 SF | 608 | 60,800 SF |
| 3 Habitable rooms | 125 SF | 152 | 19,000 SF |
| > 3 Habitable rooms | 175 SF | - | - |
| TOTAL | | | 79,800 SF |

| PROVIDED | | | |
|---|---|---|---|
| BALCONY | Area per Unit | No. of Unit | Area |
| | 50 SF | 722 | 36,100 SF |
| ROOFTOP AMENITY (OUTDOOR) | | | 21,292 SF |
| TOP OF PARKING AMENITY (OUTDOOR) | | | 2,791 SF |
| RECREATION ROOM [Maximum Allowed: 19,950 sf (25% of Common Open Space )] | | | |
| ROOFTOP AMENITY (INDOOR) | | | 6,607 SF |
| Ground Floor Amenity | | | 6,479 SF |
| Gymnasium | | | 6,531 SF |
| TOTAL | | | 19,617 SF |
| TOTAL OPEN SPACE PROVIDED | | | 79,800 SF |

| | |
|---|---|
| COMMON OPEN SPACE PROVIDED | 43,700 SF |
| 25% OF COMMON OPEN SPACE TO BE LANDSCAPED | 10,925 SF |
| LANDSCAPED AREA IN COMMON OPEN SPACE PROVIDED | |
| ROOF DECK | 9,209 SF |
| TOP OF PARKING (LEVEL 04) | 1,716 SF |
| TOTAL | 10,925 SF |

### Auto Parking

| Required Residential | Spaces per Unit | No. of Units | No. of Pkg. Spaces |
|---|---|---|---|
| < 3 Habitable rooms | 1 | 133 | 133 |
| 3 Habitable rooms | 1.5 | 475 | 712.5 |
| > 3 Habitable rooms | 2 | 152 | 304 |
| Sub Total | | | 1150 |
| 15% Bike Parking Reduction | | | -172 |
| Total Residential Required | | | 978 |

| Commercial Required | Spaces/SF | No. of SF | No. of Pkg. Spaces |
|---|---|---|---|
| Existing Office Building | | 385,520 sf | 770 — PER CoO DATED APRIL 16, 1962 |
| Retail | 2 per 1000 (Enterprise Zone) | 6,359 sf | 12 |
| Sub Total | | | 782 |
| 30% Bike Parking Reduction | | | -234 |
| Total Commercial Required | | | 548 |
| Total Adjusted Required on-site | | | 1526 |
| Total Proposed on site | | | 1526 |

### Bike Parking

| Required | | Short Term (1 per 10 units) | Long Term (1 per unit) | Total |
|---|---|---|---|---|
| | Residential | 76 | 760 | 836 |
| Required | | Short Term (1 per 2000 s.f.) | Long Term (1 per 2000 s.f.) | Total |
| | Commercial | 3 | 3 | 6 |
| Required | | | | Total |
| | Residential Long Term | 1 per unit | 760 | 760 |
| | Residential Short Term | 1 per 10 units | 76 | 76 |
| | Residential Replacement Parking | 4 per 1 Auto Stall Replaced | 172 | 688 |
| | Total Residential Bike Required On-Site | | | 836 |
| | Commercial Long Term | 1 per 2000 sf | 6,359 sf | 3 |
| | Commercial Short Term | 1 per 2000 sf | 6,359 sf | 3 |
| | Commercial Replacement Parking | 4 per 1 Auto Stall Replaced | 234 | 936 |
| | Total Commercial Required On-Site | | | 939 |
| | Total Residential Long Term Proposed | | | 760 |
| | Total Residential Short Term Proposed | | | 76 |
| | Total Commercial Long Term Proposed | | | 939 |
| | Total Commercial Short Term Proposed | | | 3 |

### PARKING PROVIDED PER LEVEL

| FLOOR | STANDARD | COMPACT | HANDICAP | TOTAL |
|---|---|---|---|---|
| LEVEL 04 | 188 | 56 | | 244 |
| LEVEL 03 | 243 | 56 | | 299 |
| LEVEL 02 | 190 | 49 | | 239 |
| LEVEL 01 | 75 | 38 | 20 | 133 |
| LEVEL B1 | 198 | 92 | 13 | 303 |
| LEVEL B2 | 236 | 72 | | 308 |
| TOTAL | 1130 | 363 | 33 | 1526 |

### _SHEET INDEX

| SHEET NUMBER | SHEET NAME | ENTITLEMENT PACKAGE | ISSUE02 | ISSUE03 | ISSUE04 |
|---|---|---|---|---|---|
| 01-GENERAL | | | | | |
| G00-00 | COVER SHEET | • | | | |
| G00-01 | INDEX OF DRAWINGS & PROJECT INFORMATION | • | | | |
| 04-ARCHITECTURAL | | | | | |
| A00-01 | GENERAL NOTES, SYMBOLS AND ABBREVIATIONS | • | | | |
| A01-01 | ARCHITECTURAL SITE PLAN | • | | | |
| A10-B2 | OVERALL FLOOR PLAN LEVEL B2 | • | | | |
| A10-B1 | OVERALL FLOOR PLAN LEVEL B1 | • | | | |
| A10-01 | OVERALL FLOOR PLAN LEVEL 01 | • | | | |
| A10-02 | OVERALL FLOOR PLAN LEVEL 02 | • | | | |
| A10-03 | OVERALL FLOOR PLAN LEVEL 03 | • | | | |
| A10-04 | OVERALL FLOOR PLAN LEVEL 04 | • | | | |
| A10-06 | OVERALL FLOOR PLAN LEVEL 05 - 11 | • | | | |
| A10-12 | OVERALL FLOOR PLAN LEVEL 12 - 23 | • | | | |
| A10-24 | ROOF PLAN | • | | | |
| A20-01 | EXTERIOR ELEVATIONS - WEST | • | | | |
| A20-02 | EXTERIOR ELEVATIONS - SOUTH | • | | | |
| A20-03 | EXTERIOR ELEVATIONS - EAST | • | | | |
| A20-04 | EXTERIOR ELEVATIONS - NORTH | • | | | |
| A21-01 | BUILDING SECTION | • | | | |
| A21-02 | BUILDING SECTION | • | | | |
| A70-01 | PERSPECTIVE | • | | | |
| A70-02 | PERSPECTIVE | • | | | |
| A70-03 | PERSPECTIVE | • | | | |
| A70-04 | PERSPECTIVE | • | | | |
| 05-LANDSCAPE | | | | | |
| L01-01 | TREE DISPOSITION PLAN | • | | | |
| L10-00 | LANDSCAPE LAYOUT LEVEL 01 | • | | | |
| L10-04 | LANDSCAPE LAYOUT LEVEL 04 | • | | | |
| L10-24 | LANDSCAPE LAYOUT ROOF PLAN | • | | | |


PERKINS+WILL
617 West 7th St., Suite 1200
Los Angeles, CA 90017
t 213.270.8400
f 213.270.8410
www.perkinswill.com


**NOT FOR CONSTRUCTION**

**PROJECT**

**3600 WILSHIRE HIGHRISE RESIDENTIAL**
3600 WILSHIRE BLVD., LOS ANGELES, CA 90010

**KEYPLAN**

**ISSUE CHART**

| MARK | ISSUE | DATE |
|---|---|---|

| | |
|---|---|
| Job Number | 716000.000 |
| Drawn | Author |
| Checked | Checker |
| Approved | Approver |

**TITLE**

**INDEX OF DRAWINGS & PROJECT INFORMATION**

**SHEET NUMBER**

**G00-01**

**ENTITLEMENT PACKAGE**


Copyright © 2016 Perkins+Will


7/7/2017 8:16:54 AM 3600Wilshire_R16_detached.rvt

# ABBREVIATIONS LEGEND

**NOTE 1: ABBREVIATIONS WHEN USED IN COMPOSITION MAY INCLUDE PERIODS FOR CLARIFICATION**
**NOTE 2: ABBREVIATIONS MAY BE DIFFERENT WHEN A PART OF A LEGEND**

| | |
|---|---|
| A/C | AIR CONDITION(ING)(ED) |
| ACC | ACCESSIBLE |
| ACST | ACOUSTICAL) |
| AD | AREA DRAIN |
| ADA | AMERICANS WITH DISABILITIES |
| ADJ | ADJUSTABLE/ ADJACENT |
| AFC | ABOVE FINISHED COUNTER |
| AFF | ABOVE FINISHED FLOOR |
| AFG | ABOVE FINISHED GRADE |
| AGGR | AGGREGATE |
| AHU | AIR HANDLING UNIT |
| ALT | ALTERNATE |
| ALUM | ALUMINUM |
| ANOD | ANODIZED(D) |
| APC | ACOUSTICAL PANEL CEILING |
| APPROX | APPROXIMATE |
| ARCH | ARCHITECT(URAL), ARCHITECT |
| ASPH | ASPHALT |
| ATC | ACOUSTICAL TILE CEILING |
| AUTO | AUTOMATIC |
| AWT | ACOUSTICAL WALL TREATMENT |
| B/B | BACK TO BACK |
| BC | BACK OF CURB |
| BD | BOARD |
| BITUM | BITUMINOUS |
| BLDG | BUILDING |
| BM | BEAM/ BENCHMARK |
| BOT/ | BOTTOM OF |
| BSMT | BASEMENT |
| BUR | BUILT-UP ROOFING |
| CAB | CABINET |
| CB | CATCH BASIN |
| CCTV | CLOSED CIRCUIT TELEVISION |
| CEM | CEMENT |
| CF/CI | CONTRACTOR FURNISHED, CONTRACTOR INSTALLED |
| CF/OI | CONTRACTOR FURNISHED, OWNER INSTALLED |
| CFM | CUBIC FEET PER MINUTE |
| CFMF | COLD-FORMED METAL FRAMING |
| CG | CORNER GUARD |
| CI | CAST IRON, CURB INLET |
| CIP | CAST-IN-PLACE |
| CJ | CONTROL JOINT |
| CL | CENTER LINE |
| CLG | CEILING |
| CLO | CLOSET |
| CLR | CLEAR |
| cm | CENTIMETER |
| CMU | CONCRETE MASONRY UNIT |
| CO | CLEANOUT |
| COL | COLUMN |
| CONC | CONCRETE |
| CONF | CONFERENCE |
| COORD | COORDINATE |
| CORR | CORRIDOR |
| CP | CARPET |
| CPT | CARPET TILES |
| CT | CERAMIC TILE |
| CTR | CENTER/CONTOUR |
| CU | CUBIC |
| CW | COLD WATER PIPING/ CHEMICAL WASTELINE |
| D | DEEP, DEPTH, PENNY (NAIL) |
| DBL | DOUBLE |
| DEG | DEGREE |
| DEMO | DEMOLISH, DEMOLITION |
| DEPT | DEPARTMENT |
| DF | DRINKING FOUNTAIN |
| DIA | DIAMETER (EXTERIOR) |
| DIAG | DIAGONAL |
| DIFF | DIFFUSER/ DIFFERENCE |
| DIM | DIMENSION |
| DISP | DISPENSER |
| DIV | DIVISION |
| DL | DEAD LOAD |
| DR | DOOR/ DRAIN |
| DS | DOWNSPOUT |
| DW | DISHWASHER |
| DWG | DRAWING |
| E | EAST |
| EA | EACH |
| EIFS | EXTERIOR INSULATION AND FINISH SYSTEM |
| EJ | EXPANSION JOINT |
| EL | ELEVATION |
| ELAST | ELASTOMERIC |
| ELEC | ELECTRIC(AL) |
| ELEV | ELEVATOR |
| EMER | EMERGENCY |
| EMER SHR | EMERGENCY SHOWER |
| ENGR | ENGINEER |
| ENTR | ENTRANCE |
| EO | ELECTRIC OUTLET |
| EOS | EDGE OF SLAB |
| EP | ELECTRICAL PANEL |
| EQ | EQUAL |
| EQUIP | EQUIPMENT |
| ETC | ET CETERA |
| EW | EACH WAY |
| EWC | ELECTRIC WATER COOLER |
| EXH | EXHAUST |
| EXIST | EXISTING |
| EXP | EXPANSION |
| EXT | EXTERIOR, EXTERNAL |
| F/F | FACE TO FACE |
| FCO | FLOOR CLEANOUT |
| FD | FLOOR DRAIN |
| FDC | FIRE DEPARTMENT CONNECTION |
| FE | FIRE EXTINGUISHER |
| FEC | FIRE EXTINGUISHER CABINET |
| FF | FINISH FACE |
| FH | FIRE HYDRANT |
| FHC | FIRE HOSE CABINET |
| FIN | FINISH(ED) |
| FF EL | FINISHED FLOOR ELEVATION |
| FLR | FLOOR |
| FLUOR | FLUORESCENT |
| FO | FINISHED OPENING |
| FOC | FACE OF CURB |
| FOF | FACE OF FINISH |
| FOM | FACE OF MASONRY |
| FOS | FACE OF SLAB/ FACE OF STUD |
| FP | FIRE PROTECTION/ FIREPROOF |
| FRTW | FIRE RETARDANT TREATED WOOD |
| FT | FOOT (FEET)/ FIRE TREATED |
| FTG | FOOTING |
| FURG | FURRING |
| FURN | FURNISH, FURNITURE |
| FUT | FUTURE |
| FV | FIELD VERIFY |

| | |
|---|---|
| GA | GAGE |
| GALV | GALVANIZED |
| GEN | GENERAL |
| GFRC | GLASS FIBER REINFORCED CONCRETE |
| GFRG | GLASS FIBER REINFORCED GYPSUM |
| GL | GLASS |
| GL BLK | GLASS BLOCK |
| GLU LAM | GLUED LAMINATED WOOD |
| GR LN | GRADE LINE |
| GRFL | GROUND FLOOR |
| GSB | GYPSUM SHEATHING BOARD |
| GT | GREASE TRAP |
| GYP BD | GYPSUM BOARD |
| GYP PLAS | GYPSUM PLASTER |
| H | HIGH |
| HB | HOSE BIBB |
| HC | HOLLOW CORE |
| HDW | HARDWARE |
| HDWD | HARDWOOD |
| HM | HOLLOW METAL |
| HORIZ | HORIZONTAL |
| HPT | HIGH POINT |
| HSKPG | HOUSEKEEPING |
| HT | HEIGHT |
| HVAC | HEATING, VENTILATION, AIR CONDITIONING |
| HW | HOT WATER |
| ID | INSIDE DIAMETER |
| INCAND | INCANDESCENT |
| INSUL | INSULATION |
| INT | INTERIOR |
| INV | INVERT |
| JAN CLO | JANITOR'S CLOSET |
| KIT | KITCHEN |
| L | LONG, LENGTH |
| LAM | LAMINATE(D) |
| LAU | LAUNDRY |
| LAV | LAVATORY |
| LB | POUND(S) |
| LF | LINEAR FOOT, (FEET) |
| LH | LEFT HAND |
| LIB | LIBRARY |
| LKR | LOCKER |
| LL | LIVE LOAD |
| LONG | LONGITUDINAL |
| LOC | LOCATION |
| LPT | LOW POINT |
| LT | LIGHT |
| LVR | LOUVER |
| m | METER |
| MACH | MACHINE |
| MAINT | MAINTENANCE |
| MATL | MATERIAL |
| MAX | MAXIMUM |
| MECH | MECHANICAL |
| MEMB | MEMBRANE |
| MEP | MECHANICAL, ELECTRICAL, PLUMBING @ FIRE PROTECTION |
| MEZZ | MEZZANINE |
| MFR | MANUFACTURER |
| MH | MANHOLE |
| MHO | MAGNETIC HOLD OPEN |
| MIN | MINIMUM |
| MISC | MISCELLANEOUS |
| MKR BD | MARKER BOARD |
| mm | MILLIMETER |
| MO | MASONRY OPENING |
| MTL | METAL |
| N | NORTH |
| NIC | NOT IN CONTRACT |
| NO | NUMBER |
| NOM | NOMINAL |
| NTS | NOT TO SCALE |
| O/O | OUT TO OUT |
| OC | ON CENTER |
| OD | OUTSIDE DIAMETER |
| OF/CI | OWNER FURNISHED, CONTRACTOR INSTALLED |
| OF/OI | OWNER FURNISHED, OWNER INSTALLED |
| OFF | OFFICE |
| OPH | OPPOSITE HAND |
| OPNG | OPENING |
| OPP | OPPOSITE |
| ORD | OVERFLOW ROOF DRAIN |
| PA | PUBLIC ADDRESS |
| PAR | PARAPET, PARALLEL |
| PCC | PRE-CAST CONCRETE |
| PERF | PERFORATED |
| PERP | PERPENDICULAR |
| PLAM | PLASTIC LAMINATE |
| PLAS | PLASTER |
| PLBG | PLUMBING |
| PLYWD | PLYWOOD |
| PNT | PAINT |
| POL | POLISHED |
| PR | PAIR |
| PREFAB | PREFABRICATE(D) |
| PROJ | PROJECT |
| PROP | PROPERTY |
| PSF | POUNDS PER SQUARE FOOT |
| PSI | POUNDS PER SQUARE INCH |
| PT | POINT/ PRESSURE TREATED |
| PTD | PAPER TOWEL DISPENSER |
| PTN | PARTITION |
| PVC | POLYVINYL CHLORIDE |
| PVG | PAVING |
| QT | QUARRY TILE |
| QTY | QUANTITY |
| R | THERMAL RESISTANCE, RADIUS, RISER |
| RB | RUBBER BASE |
| RC | REINFORCED CONCRETE |
| RCP | REFLECTED CEILING PLAN |
| RCPTN | RECEPTION |
| RD | ROOF DRAIN |
| REC | RECESSED |
| REF | REFERENCE, REFRIGERATOR |
| REINF | REINFORCE, REINFORCING |
| REQ(D) | REQUIRE, REQUIRED |
| RESIL | RESILIENT |
| REV | REVISION |
| RF | RESILIENT FLOORING |
| RH | RIGHT HAND |
| RM | ROOM |
| RO | ROUGH OPENING |
| ROW | RIGHT OF WAY |
| RTF | RUBBER TILE FLOOR |
| RVL | REVEAL |

| | |
|---|---|
| S | SOUTH |
| SAN | SANITARY |
| SC | SOLID CORE |
| SCHED | SCHEDULE |
| SECT | SECTION |
| SF | SQUARE FOOT(FEET) |
| SGL | SINGLE |
| SHR | SHOWER |
| SHT | SHEET |
| SIM | SIMILAR |
| SJ | SLIP JOINT, SCORED JOINT |
| SPEC | SPECIFICATION |
| SPKR | SPEAKER |
| SQ | SQUARE |
| SST | STAINLESS STEEL |
| STA | STATION |
| STC | SOUND TRANSMISSION CLASS |
| STD | STANDARD |
| STL | STEEL |
| STOR | STORAGE |
| STRUCT | STRUCTURAL |
| SUSP | SUSPENDED |
| SV | SHEET VINYL |
| SYMM | SYMMETRICAL |
| T | TREAD |
| T/ | TOP OF |
| TA | TOILET ACCESSORY |
| T&B | TOP & BOTTOM |
| T&G | TONGUE & GROOVE |
| TEL | TELEPHONE |
| TEMP | TEMPORARY |
| TER | TERRAZZO |
| THK | THICK |
| TI | TENANT IMPROVEMENT |
| TLT | TOILET |
| TO | TOP OF |
| TOPO | TOPOGRAPHY, TOPOGRAPHIC |
| TRTD | TREATED |
| TS | TUBE STEEL |
| TV | TELEVISION |
| TYP | TYPICAL |
| U | HEAT TRANSFER COEFFICIENT |
| UH | UNIT HEATER |
| UL | UNDERWRITER'S LABORATORIES |
| UNEX | UNEXCAVATED |
| UNFIN | UNFINISHED |
| UNO | UNLESS NOTED OTHERWISE |
| UTIL | UTILITY |
| VB | VINYL BASE |
| VCT | VINYL COMPOSITION TILE |
| VENT | VENTILATION |
| VERT | VERTICAL |
| VEST | VESTIBULE |
| VIF | VERIFY IN FIELD |
| VNR | VENEER |
| VOL | VOLUME |
| VWC | VINYL WALL COVERING |
| W | WEST |
| W/ | WITH |
| W/O | WITHOUT |
| WC | WATER CLOSET |
| WD | WOOD |
| WG | WALL GUARD |
| WH | WATER HEATER |
| WI | WROUGHT IRON |
| WSCT | WAINSCOT |
| WT | WEIGHT |
| WWF | WELDED WIRE FABRIC |
| WWM | WELDED WIRE MESH |
| X | BY |
| YD | YARD |
| YR | YEAR |
| ZN | ZINC |

## SYMBOLS


| | |
|---|---|
| & | AND |
| ∠ | ANGLE |
| @ | AT |
| x | BY (LOWERCASE) |
| ℄ | CENTER LINE |
| ⌖ | CHANNEL |
| X° | DEGREE |
| ø | DIAMETER |
| ⁂ | DOUBLE ANGLE |
| # | NUMBER, POUNDS |
| ℙ | PROPERTY LINE |
| ± | PLUS OR MINUS |
| ▱ | SQUARE FEET |
| ⌶ | ZEE |
| □ | COLUMN; TUBE |
| / | DIVIDED BY |
| ≤ | MAXIMUM |
| ≥ | MINIMUM |
| – | RANGE |

# MATERIALS AT LARGE SCALES


- UNDISTRUBED SOIL
- COMPACTED FILL/SOIL
- GRAVEL, POROUS FILL
- SAND
- ASPHALT
- STRUCTURAL CONCRETE
- LIGHTWEIGHT CONCRETE
- TERRAZZO
- CUT STONE
- CAST STONE
- BRICK, COMMON FACE
- BRICK, GLAZED
- CONCRETE MASONRY UNIT
- STRUCTURAL CLAY TILE
- STEEL
- ALUMINUM/ORNAMENTAL METAL
- CONTINUOUS WOOD FRAMING
- BLOCKING OR SHIM
- FINISH WOODWORK
- PLYWOOD
- PARTICLE BOARD
- GYPSUM WALLBOARD
- WATERPROOFING/ DAMPROOFING/ AIR/ MOISTURE BARRIER
- RIGID INSULATION
- BATT INSULATION
- LEAD-LINED GYPSUM WALLBOARD
- GLASS
- GLASS BLOCK
- ACOUSTICAL CEILING BOARD
- WOOD FLOORING
- SPRAY-ON FIREPROOFING OR INSULATION
- EXTERIOR SHEATHING
- SOLID SURFACING
- EIFS
- PLASTER STUCCO W/ METAL LATH

# SYMBOLS LEGEND

**COLUMN GRID DESIGNATION**

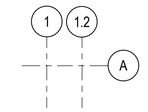


NEW GRID

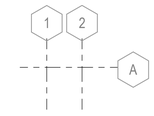



EXISTING GRID


**NOTE TAGS**





**BUILDING SECTION TAG**

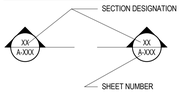



**WALL / DETAIL SECTION TAGS**

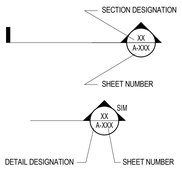



**ENLARGED PLAN TAG**

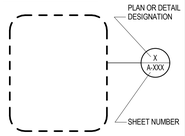


**EXTERIOR ELEVATION TAG**

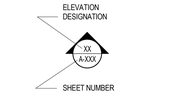



**INTERIOR ELEVATION TAG**

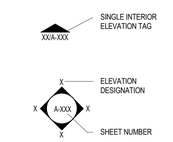


**DOOR IDENTIFICATION TAG**





**EQUIPMENT DESIGNATION**

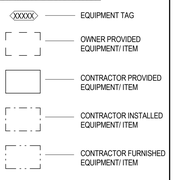



**TOILET ACCESSORY TAG**





**NORTH ARROW**

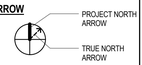


**WINDOW TYPE SYMBOL**

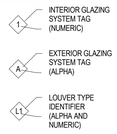


**PARTITION TAG**

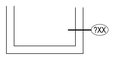


**FLOOR DRAIN**





**ROOF DRAIN AND OVERFLOW DRAIN**





**GLAZING TAG**




**ARCHITECTURAL WOODWORK**

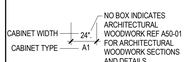

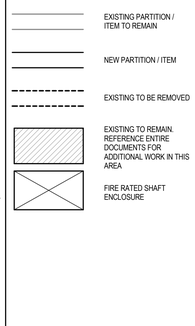
# GENERAL PROJECT NOTES

1. REFER TO COMPLETE SET OF ISSUED CONTRACT DOCUMENTS FOR APPLICABLE NOTES, ABBREVIATIONS, AND SYMBOLS.
2. DO NOT SCALE THE DRAWING. IF DIMENSIONS ARE IN QUESTION. OBTAIN CLARIFICATION FROM THE ARCHITECT BEFORE CONTINUING.
3. DIMENSIONS SHOWN ON THE FLOOR PLANS FOR NEW CONSTRUCTION ARE TO THE FACE OF FINISH OF INTERIOR WALLS, TO CENTER LINE OF COLUMNS AND TO FACE OF CONCRETE OR MASONRY WALLS, UNLESS OTHERWISE INDICATED. DIMENSIONS IN RENOVATED AREAS ARE FROM FINISH FACE OF EXISTING WALLS AND TO FINISH FACE OF NEW STUD WALLS, UNLESS OTHERWISE INDICATED.
4. FIELD MEASURE AND CONFIRM DIMENSIONS FOR OWNER PROVIDED EQUIPMENT AND FURNISHINGS. COORDINATE WITH THE OWNER ON DELIVERY ANDINSTALLATION OF OFCI EQUIPMENT. MINIMUM REQUIRED OPENINGS AND ACCESSIBLE ROUTES TO THE INSTALLATION AREA SHALL BE COORDINATED WITH THE SUPPLIER.
5. FINISH FLOOR ELEVATIONS ARE TO TOP OF CONCRETE SLAB UNLESS OTHERWISE NOTED.
6. COORDINATE EXACT SIZE AND PLACEMENT OF EQUIPMENT BASE AND HOUSEKEEPING PADS WITH EQUIPMENT TO BE PROVIDED.
7. WHERE NEW GYPSUM BOARD PARTITIONS ARE A CONTINUATION OF AN EXISTING PARTITION OR COLUMN ENCASEMENT, THE FACE OF THE NEW GYPSUM BOARD SHALL BE ALIGNED WITH THE FACE OF THE EXISTING SURFACE. WHERE A ONE HOUR PARTITION IS SHOWN AS A CONTINUATION OF A TWO-HOUR PARTITION OR COLUMN ENCASEMENT, THE FACE OF THE GYPSUM BOARD SHALL BE OFFSET AS REQUIRED TO PROVIDE FACE ALIGNMENT OFGYPSUM BOARD ON BOTH SIDES.
8. LEVEL FLOORS SO THAT THEY DO NOT EXCEED A ¼" VARIANCE IN A 10'-0" RADIUS.
9. PIPING LOCATED ABOVE GRADE AND INSIDE THE BUILDING SHALL BE CONCEALED IN FURRED SPACES WITH THE EXCEPTION OF PIPING IN STAIRWAYS, EQUIPMENT ROOMS AND POWERHOUSE. COORDINATE WITH OTHER TRADES TO PROVIDE FURRING FOR PIPING INSTALLED IN FINISHED AREAS.
10. ALL EXTERIOR STEEL HANDRAILS, GUARDRAILS, AND BOLLARDS SHALL BE GALVANIZED AND PAINTED UNLESS OTHERWISE NOTED.
11. PARTITION TYPES AND FIRE RESISTIVE RATINGS INDICATED ON A WALL ARE TO BE CONTINUOUS FOR THE LENGTH AND HEIGHT OF A PARTITION.
12. APPROVE FLOOR OUTLET LOCATIONS WITH ARCHITECT AND BUILDING MANAGEMENT PRIOR TO CORE DRILLING.
13. OPENINGS IN A RATED WALL, FLOOR, CEILING AND ROOF ASSEMBLIES SHALL BE SEALED WITH A FIRE RESISTANT JOINT SYSTEMS OR PROTECTED WITH A FIRE RATED CHASE.
14. EXIT SIGNS AND SMOKE DETECTORS LOCATED IN CEILINGS SHALL BE POSITIONED AS REQUIRED BY THE AUTHORITY HAVING JURISDICTION.
15. WHERE MATERIALS ARE APPLIED TO, OR ARE IN DIRECT CONTACT WITH WORK INSTALLED BY ANOTHER SUBCONTRACTOR, COMMENCEMENT OF WORK IMPLIES ACCEPTANCE OF THE SUBSTRATE AS SUITABLE FOR THE APPLICATION INTENDED.
16. ISOLATE DISSIMILAR METALS TO PREVENT GALVANIC CORROSION.
17. SEALANTS EXPOSED TO VIEW SHALL BE CUSTOM COLOR AS SELECTED BY THE ARCHITECT.
18. COORDINATE LOCATION OF SEALANT AND COMPATIBILITY OF SEALANTS WITH ADJACENT WORK, INCLUDING MATERIALS AND OTHER CONTIGUOUS SEALANTS.
19. CAULK AT JUNCTURE OF INTERIOR FACES OF DOOR FRAMES, VIEW WINDOW FRAMES, EXTERIOR WINDOW FRAMES, AND CABINET WORK WITH ADJACENT MATERIALS. MAINTAIN THE FIRE RATING OF CONSTRUCTION AROUND CABINETS, PANELS, AND BOXES RECESSED IN FIRE RATED WALL, FLOOR, AND CEILING ASSEMBLIES RE: DETAIL X/A01-01.
20. ACCESSORIES SUCH AS GRAB BARS, TOWEL BARS, PAPER DISPENSERS AND SOAP DISHES INSTALLED WITHIN 2' OF A URINAL, WATER CLOSET, SINK OR LAVATORY SHALL BE OISTURE SEALED.
21. DO NOT HANG (SUPPORT) ANY ITEMS FROM METAL ROOF DECK. IT IS ACCEPTABLE TO ATTACH, I.E. CEILING SYSTEM WIRE HANGERS FROM JOISTS AND/ OR BEAMS. IF NO JOIST OR BEAM, PROVIDE A STEEL STRIP.


PERKINS + WILL

617 West 7th St., Suite 1200
Los Angeles, CA 90017
t 213.270.8400
f 213.270.8410
www.perkinswill.com


**NOT FOR CONSTRUCTION**

**PROJECT**

**3600 WILSHIRE HIGHRISE RESIDENTIAL**
3600 WILSHIRE BLVD., LOS ANGELES, CA 90010

**KEYPLAN**

**ISSUE CHART**

| MARK/ | ISSUE | DATE |
|---|---|---|

| | |
|---|---|
| **Job Number** | 716000.000 |
| **Drawn** | Author |
| **Checked** | Checker |
| **Approved** | Approver |

**TITLE**

**GENERAL NOTES, SYMBOLS AND ABBREVIATIONS**

**SHEET NUMBER**


**A00-01**

**ENTITLEMENT PACKAGE**


Copyright © 2016 Perkins+Will



7/7/2017 8:17:09 AM 3600Wilshire_R16_detached.rvt

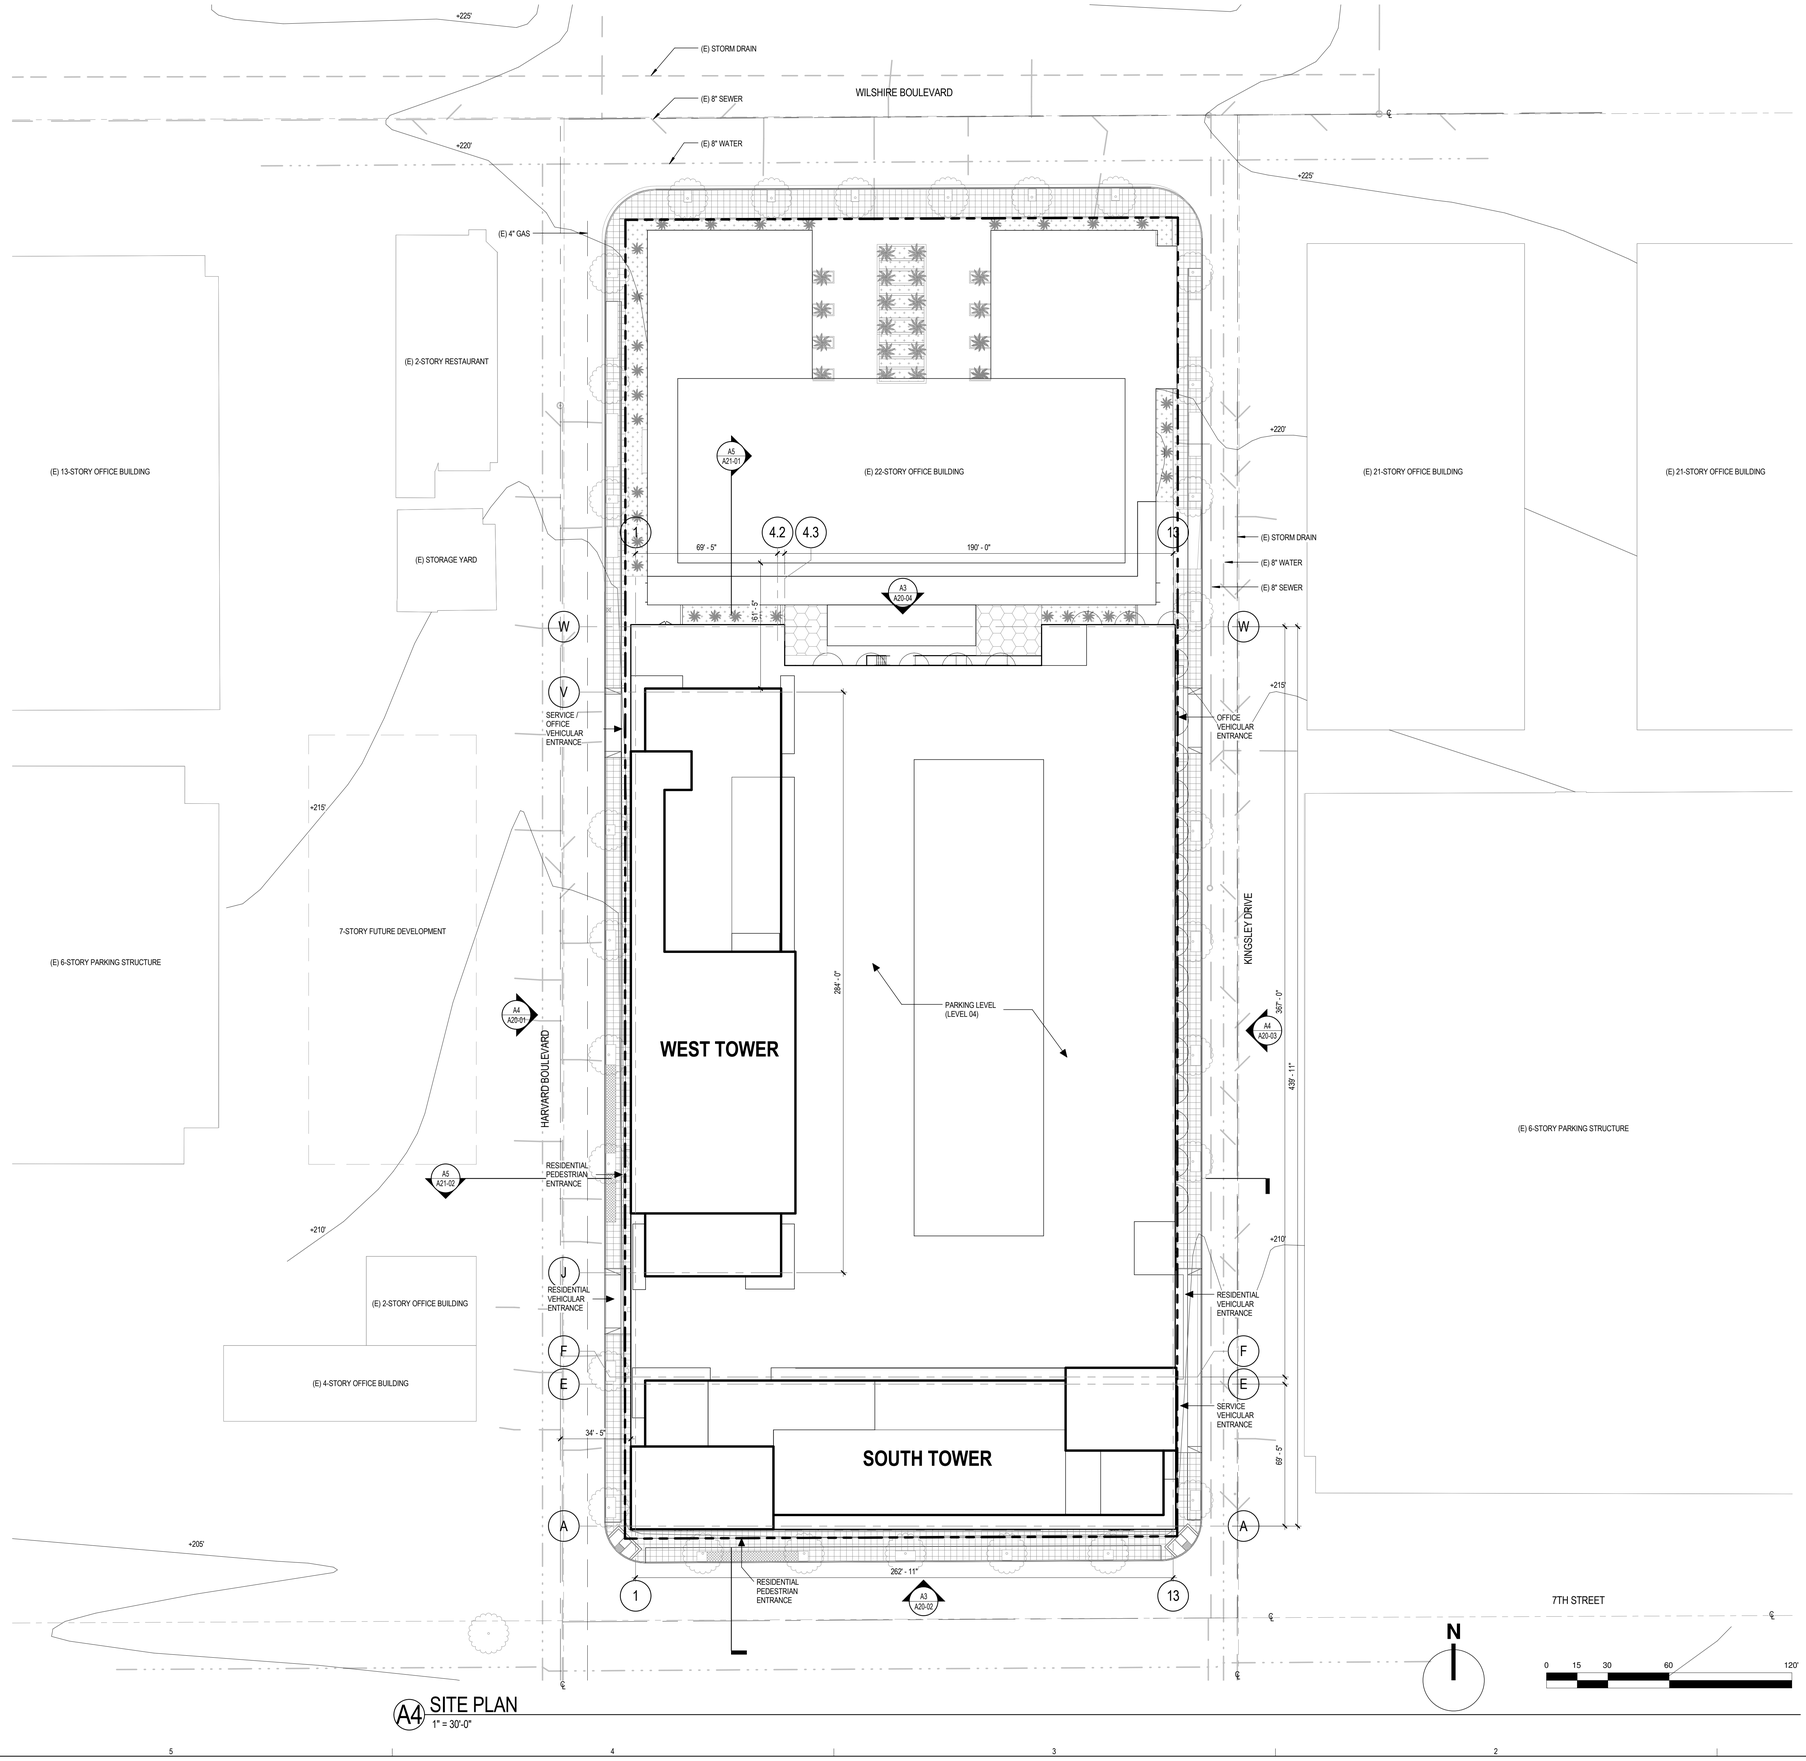


A4 SITE PLAN
1" = 30'-0"

# ARCHITECTURAL SITE GENERAL NOTES

1. ARCHITECTURAL SITE PLAN IS ISSUED FOR REFERENCE ONLY.
2. RE: CIVIL DRAWINGS FOR ALL SITE CONSTRUCTION INFORMATION INCLUDING BUT NOT LIMITED TO THE FOLLOWING:
   - SITE GEOMETRY AND DIMENSIONAL CONTROL
   - SITE UTILITIES
   - SITE GRADING AND DRAINAGE
   - ASPHALT/CONCRETE PAVING DETAILS
   - PAVING MARKERS
   - CONCRETE SIDEWALK, CURB, AND GUTTER DETAILS
   - PARKING BUMPERS
   - TRAFFIC SIGNAGE
   - PAVING STRIPING AND CURB MARKINGS
   - TYPICAL HANDICAP SIGNAGE/SPACES
3. RE: ELECTRICAL DRAWINGS FOR SITE INFORMATION INCLUDING, BUT NOT LIMITED TO THE FOLLOWING:
   - SITE LIGHT STANDARD LOCATIONS AND SIZES
   - ELECTRICAL SLEEVING LOCATIONS AND SIZES
   - TELEPHONE AND CABLE T.V. PULL BOX LOCATIONS
   - ELECTRICAL MANHOLE LOCATIONS AND DETAILS
   - PULL BOX LOCATIONS AND SIZES FOR VARIOUS SITE LIGHTING ELEMENTS
   - EXTERIOR BUILDING ILLUMINATION AND UTILITY COORDINATION
4. REFERENCE SPECIFICATIONS FOR SITE SIGNAGE PACKAGE INFORMATION.
5. REFERENCE LANDSCAPE DRAWINGS FOR:
   - LANDSCAPE PLANTING AND DETAILS
   - SODDING AND SEEDING
   - LANDSCAPE BED DRAINAGE
   - HARDSCAPE LAYOUT AND DETAILS (SPECIALTY PAVING)
6. REFERENCE IRRIGATION IN LANDSCAPE DRAWINGS FOR:
   - HEAD AND VALVE LOCATIONS AND SIZES
   - IRRIGATION SLEEVING LOCATIONS AND SIZES
   - IRRIGATION SYSTEM CONTROLLER LOCATION
   - DETAILS AND SPECIFICATIONS
7. THE CONTRACTOR SHALL MAINTAIN EXISTING ACCESS TO ALL EMERGENCY ENTRANCES AND SHALL NOT BLOCK ACCESS TO DRIVES AND COVERED DROP OFF AREAS. SITE WORK AND STAGING THAT AFFECT THE AREAS ADJACENT TO THE EMERGENCY DEPARTMENT ENTRANCE WILL REQUIRE A WRITTEN COORDINATION PLAN SUBMITTED TO AND APPROVED BY THE FACILITY.
8. CONTRACTOR SHALL INFORM THE OWNER PRIOR TO ANY SITE DEMOLITION AND SHALL SCHEDULE SUCH DEMOLITION AS NOT TO INTERFERE WITH THE OWNER'S OPERATIONS AS OUTLINED IN AN AGREED PHASING PLAN AND SCHEDULE.

PERKINS + WILL
617 West 7th St., Suite 1200
Los Angeles, CA 90017
t 213.270.8400
f 213.270.8410
www.perkinswill.com

**NOT FOR CONSTRUCTION**

**PROJECT**

**3600 WILSHIRE HIGHRISE RESIDENTIAL**
3600 WILSHIRE BLVD., LOS ANGELES, CA 90010

**KEYPLAN**

**ISSUE CHART**

| MARK | ISSUE | DATE |
|---|---|---|
| **Job Number** | 716000.000 | |
| **Drawn** | Author | |
| **Checked** | Checker | |
| **Approved** | Approver | |

**TITLE**

**ARCHITECTURAL SITE PLAN**


**SHEET NUMBER**

**A01-01**

**ENTITLEMENT PACKAGE**

Copyright © 2016 Perkins+Will

7/7/2017 8:17:38 AM 3600Wilshire_R16_detached.rvt

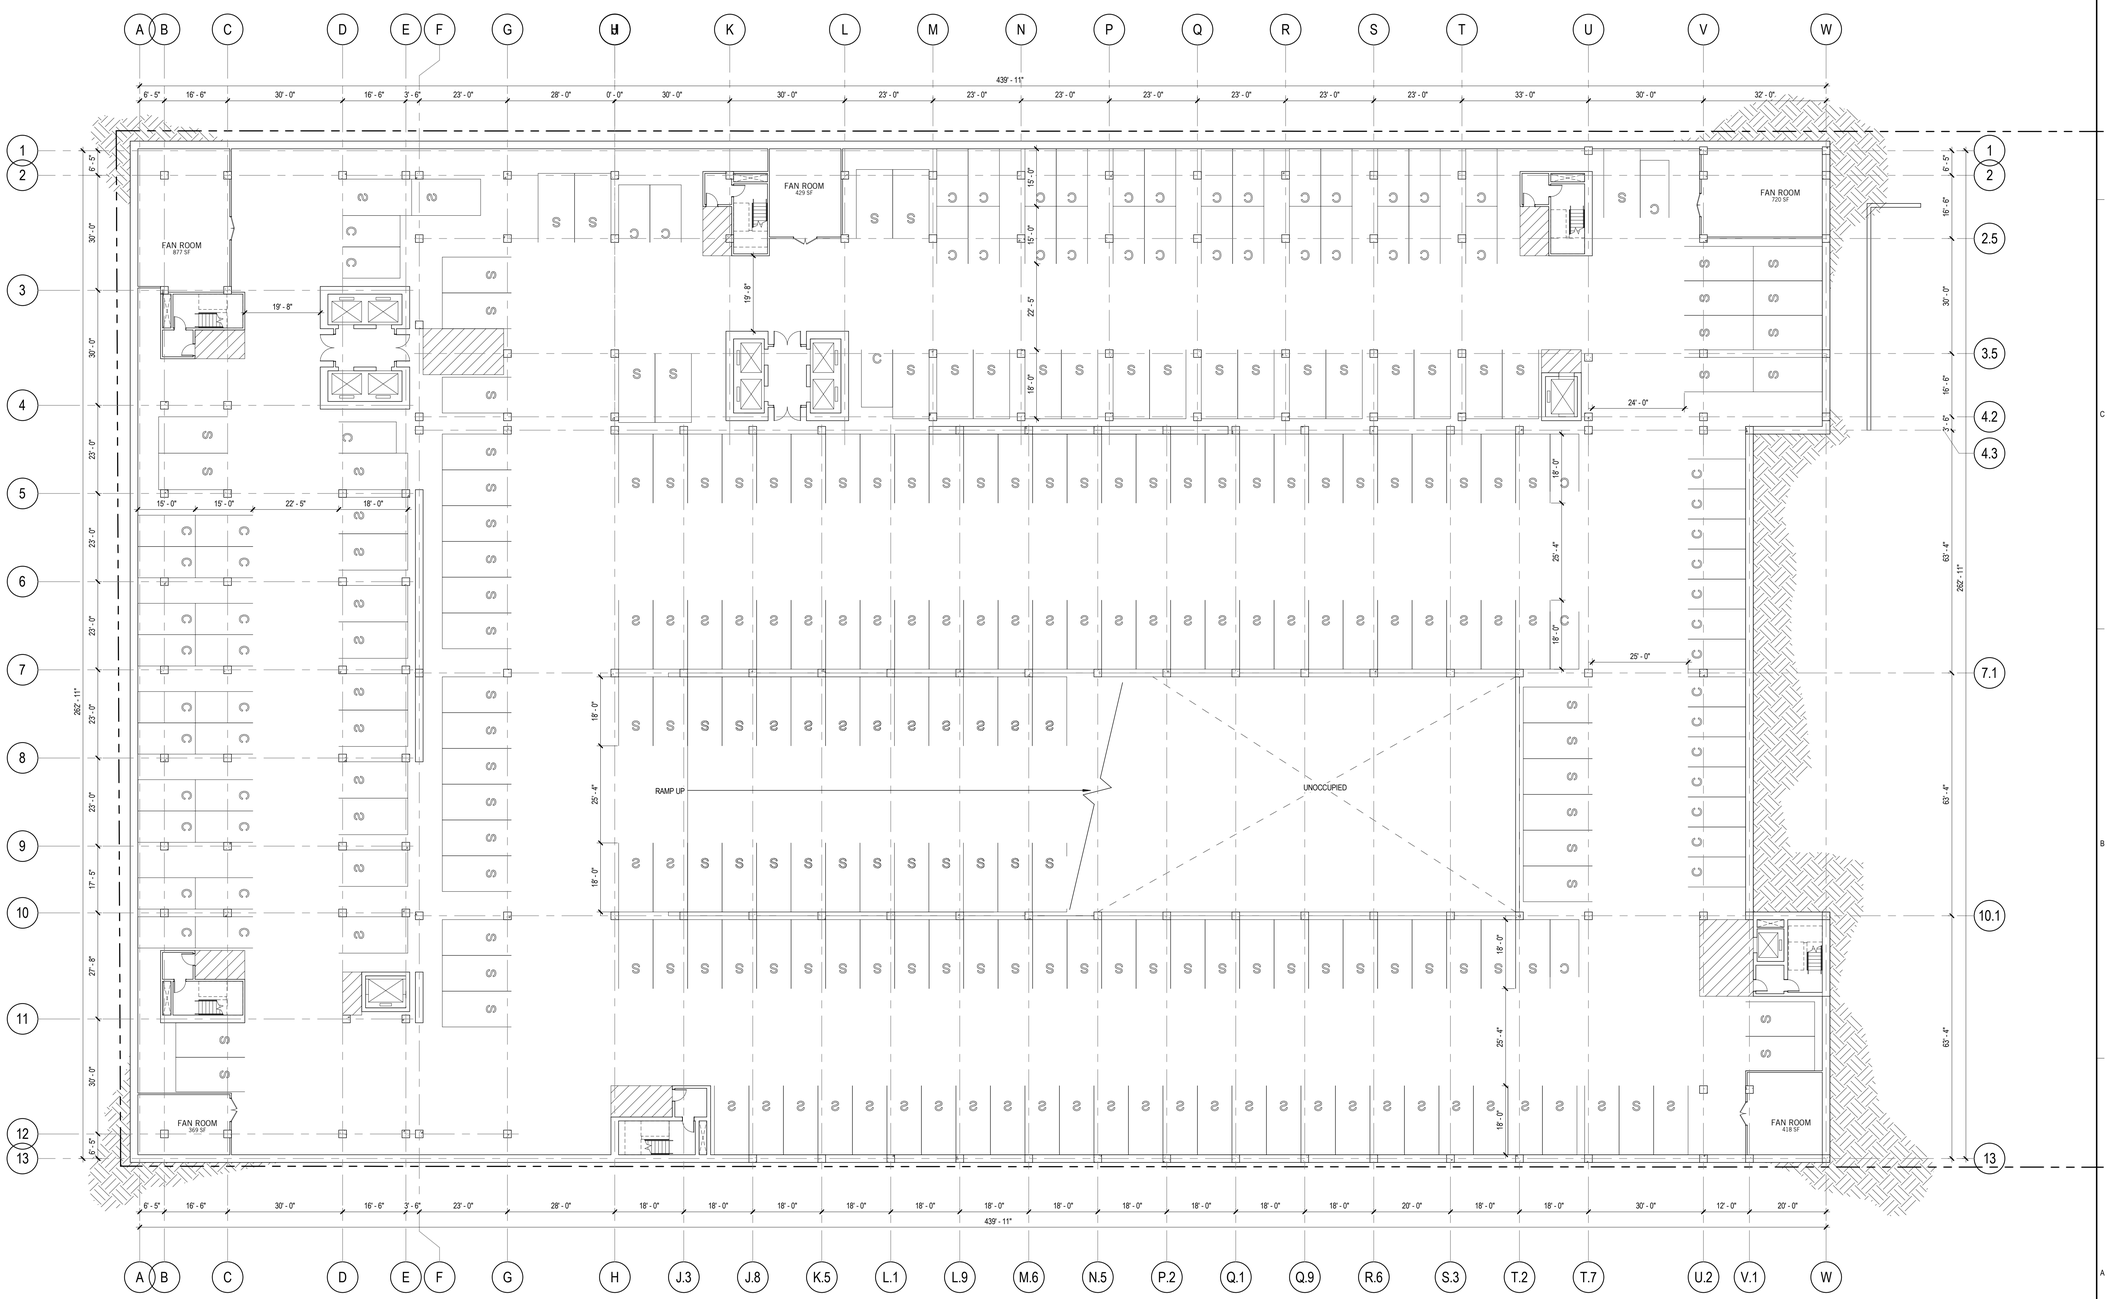


A4 FLOOR PLAN - LEVEL B2

1/16" = 1'-0"

N

0 8 16 32 64'

PERKINS
+WILL

617 West 7th St., Suite 1200
Los Angeles, CA 90017
t 213.270.8400
f 213.270.8410
www.perkinswill.com

**NOT FOR CONSTRUCTION**

PROJECT

**3600 WILSHIRE**
**HIGHRISE RESIDENTIAL**
3600 WILSHIRE BLVD., LOS ANGELES, CA 90010

KEYPLAN

ISSUE CHART

| MARK/ | ISSUE | DATE |
|---|---|---|
| Job Number | | 716000.000 |
| Drawn | | Author |
| Checked | | Checker |
| Approved | | Approver |

TITLE

**OVERALL FLOOR PLAN LEVEL B2**


SHEET NUMBER

**A10-B2**

ENTITLEMENT PACKAGE

Copyright © 2016 Perkins+Will

7/7/2017 8:22:15 AM 3600Wilshire_R16_detached.rvt

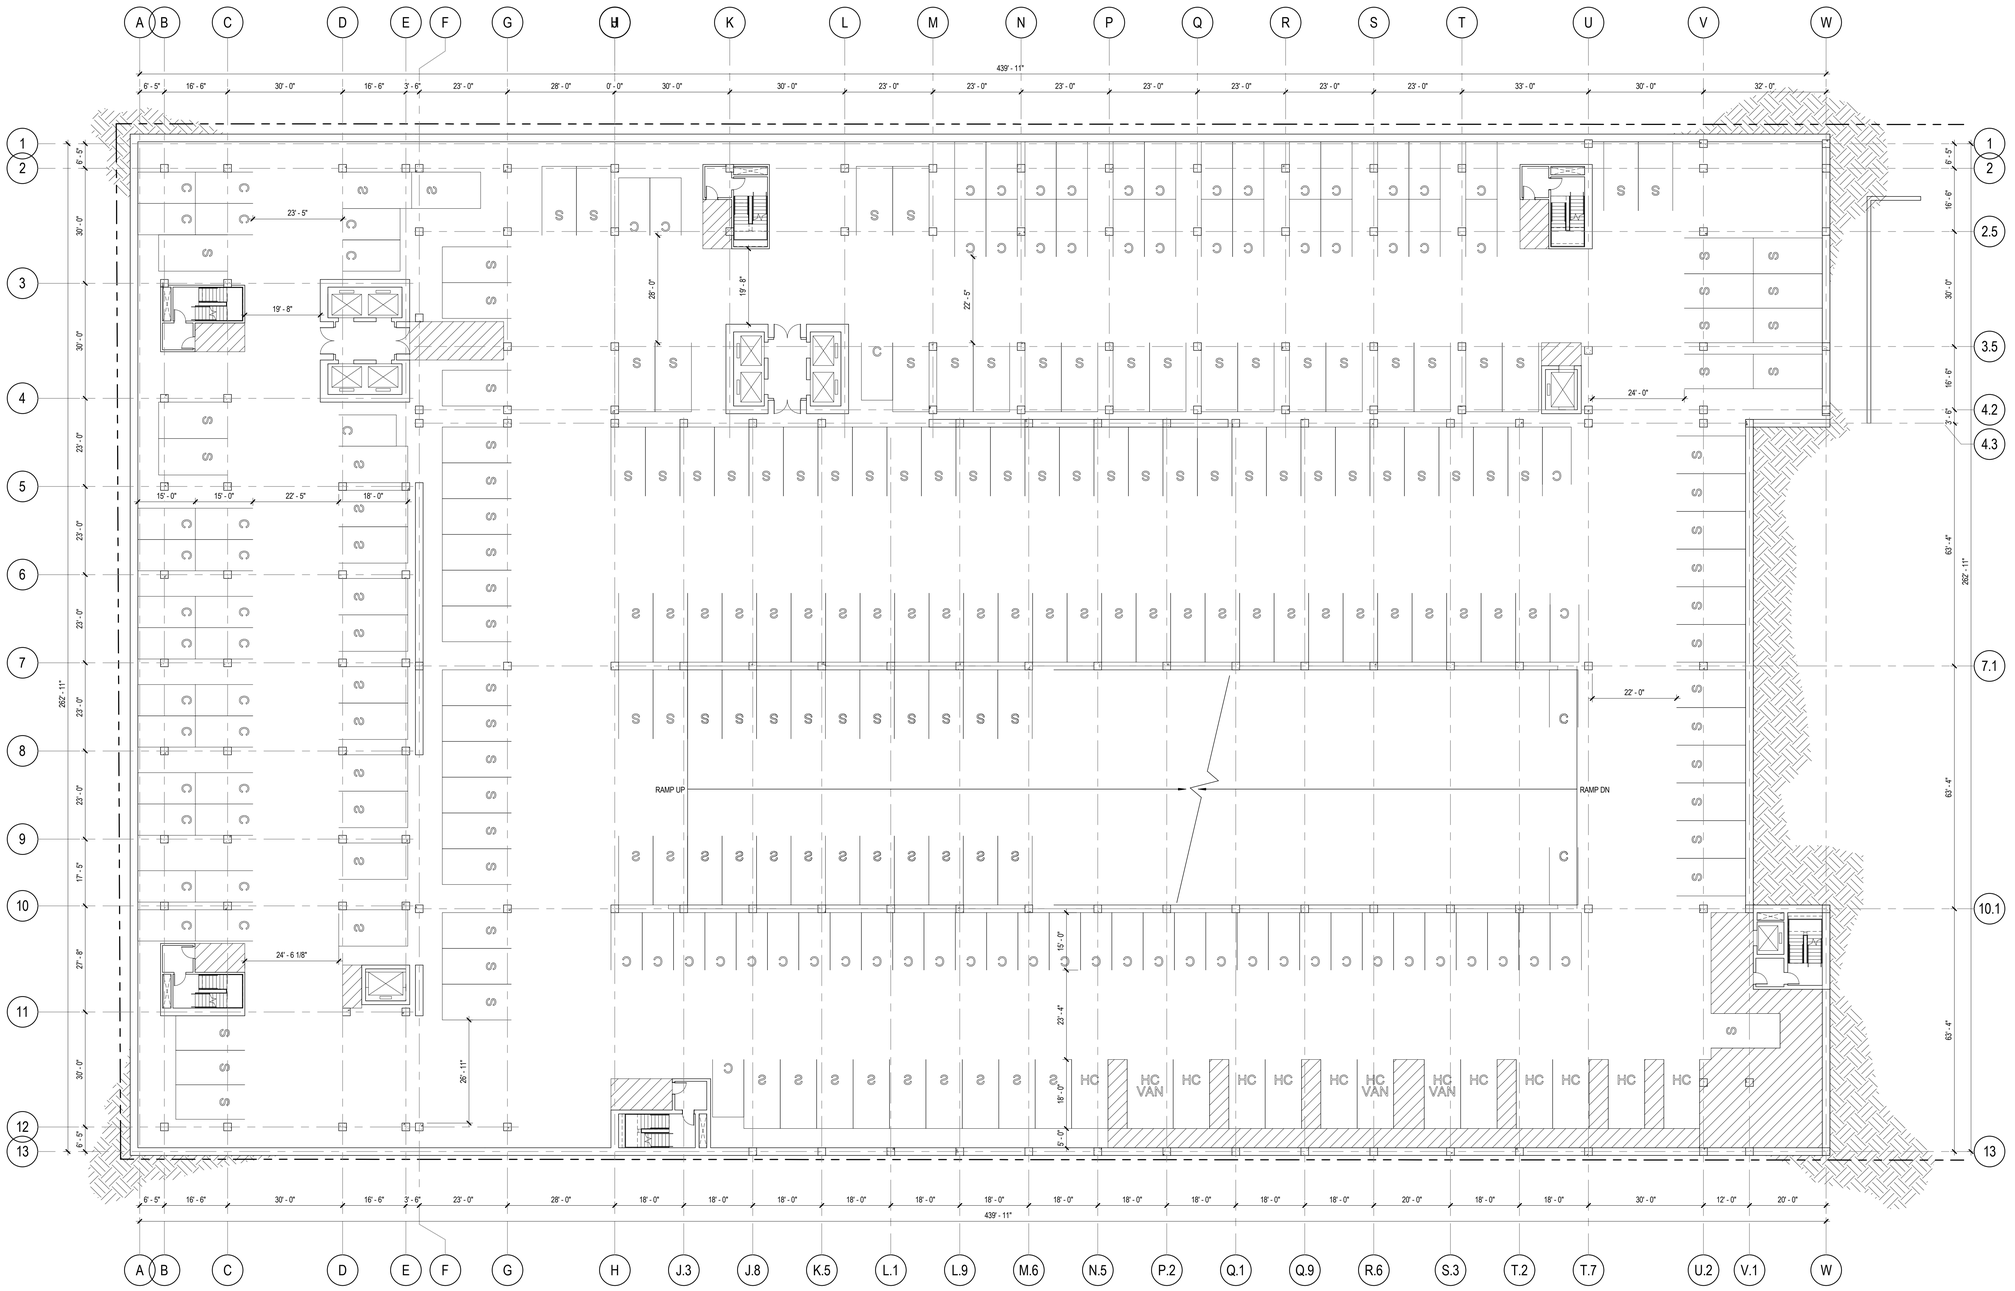


A4 FLOOR PLAN - LEVEL B1

1/16" = 1'-0"

PERKINS
+WILL

617 West 7th St., Suite 1200
Los Angeles, CA 90017
t 213.270.8400
f 213.270.8410
www.perkinswill.com

**NOT FOR CONSTRUCTION**

**PROJECT**

**3600 WILSHIRE HIGHRISE RESIDENTIAL**
3600 WILSHIRE BLVD., LOS ANGELES, CA 90010

**KEYPLAN**

**ISSUE CHART**

| MARK | ISSUE | DATE |
|---|---|---|
| **Job Number** | | 716000.000 |
| **Drawn** | | Author |
| **Checked** | | Checker |
| **Approved** | | Approver |

**TITLE**

**OVERALL FLOOR PLAN LEVEL B1**

**SHEET NUMBER**

**A10-B1**

**ENTITLEMENT PACKAGE**

Copyright © 2016 Perkins+Will

7/7/2017 9:20:33 AM 3600Wilshire_R16_detached.rvt

HARVARD BOULEVARD

℄ OF HARVARD BOULEVARD

STREET DEDICATION CORNER CUT

STREET DEDICATION

LINE OF CANOPY ABOVE

RESIDENTIAL PEDESTRIAN ENTRANCE

6 SHORT-TERM BIKE PARKINGS

10 SHORT-TERM BIKE PARKINGS

6 SHORT-TERM BIKE PARKINGS

8 SHORT-TERM BIKE PARKINGS

4 SHORT-TERM BIKE PARKINGS

7TH STREET

℄ OF 7TH STREET

STREET DEDICATION CORNER CUT

LINE OF CANOPY ABOVE

SERVICE ENTRANCE

RESIDENTIAL VEHICULAR ENTRANCE

℄ OF KINGSLEY DRIVE

KINGSLEY DRIVE

RESIDENTIAL VEHICULAR ENTRANCE

12 SHORT-TERM BIKE PARKINGS

10 SHORT-TERM BIKE PARKINGS

23 SHORT-TERM BIKE PARKINGS

OFFICE / SERVICE ENTRANCE

RESIDENTIAL PEDESTRIAN ENTRANCE

RETAIL 2,291 SF

FCC 200 SF

LOBBY 1,214 SF

ELEV MACHINE RM 77 SF

SEISMIC JOINT COVER

LINE OF SOFFIT ABOVE

OFFICE 227 SF

TOILET 86 SF

MAILROOM

AMENITY 4,313 SF

LONG-TERM BIKE PARKING 296 SPACES

ELEV. MACHINE RM.

TRASH & RECYCLING ROOM

LOADING

RETAIL 1,194 SF

LONG-TERM BIKE PARKING 64 SPACES

OFFICE 234 SF

TOILET 86 SF

LOBBY 1,227 SF

MAILROOM

FCC 200 SF

ELEV MACHINE RM 74 SF

LONG-TERM BIKE PARKING 130 SPACES

AMENITY 2,074 SF

RETAIL 2,016 SF

LADWP ON-GRADE STATION 1,108 SF

MAIN ELEC ROOM 1,041 SF

LINE OF FLOOR ABOVE

LOADING AREA

TRASH & RECYCLING ROOM

ELEV. MACHINE RM.

STORAGE 815 SF

RAMP UP

RAMP DN

OFFICE PARKING

11% SLOPE

5% SLOPE

LOCKERS

EMERGENCY ELEC ROOM 465 SF

LONG-TERM BIKE PARKING 939 SPACES

FUEL TANK 303 SF

GENERATOR 408 SF

(E) STAIR

(E) OFFICE BLDG

LINE OF SOFFIT ABOVE

LINE OF CANOPY ABOVE

LINE OF FLOOR ABOVE


LINE OF SOFFIT ABOVE

LINE OF CANOPY ABOVE

LINE OF SOFFIT ABOVE

LINE OF FLOOR ABOVE

LINE OF CANOPY

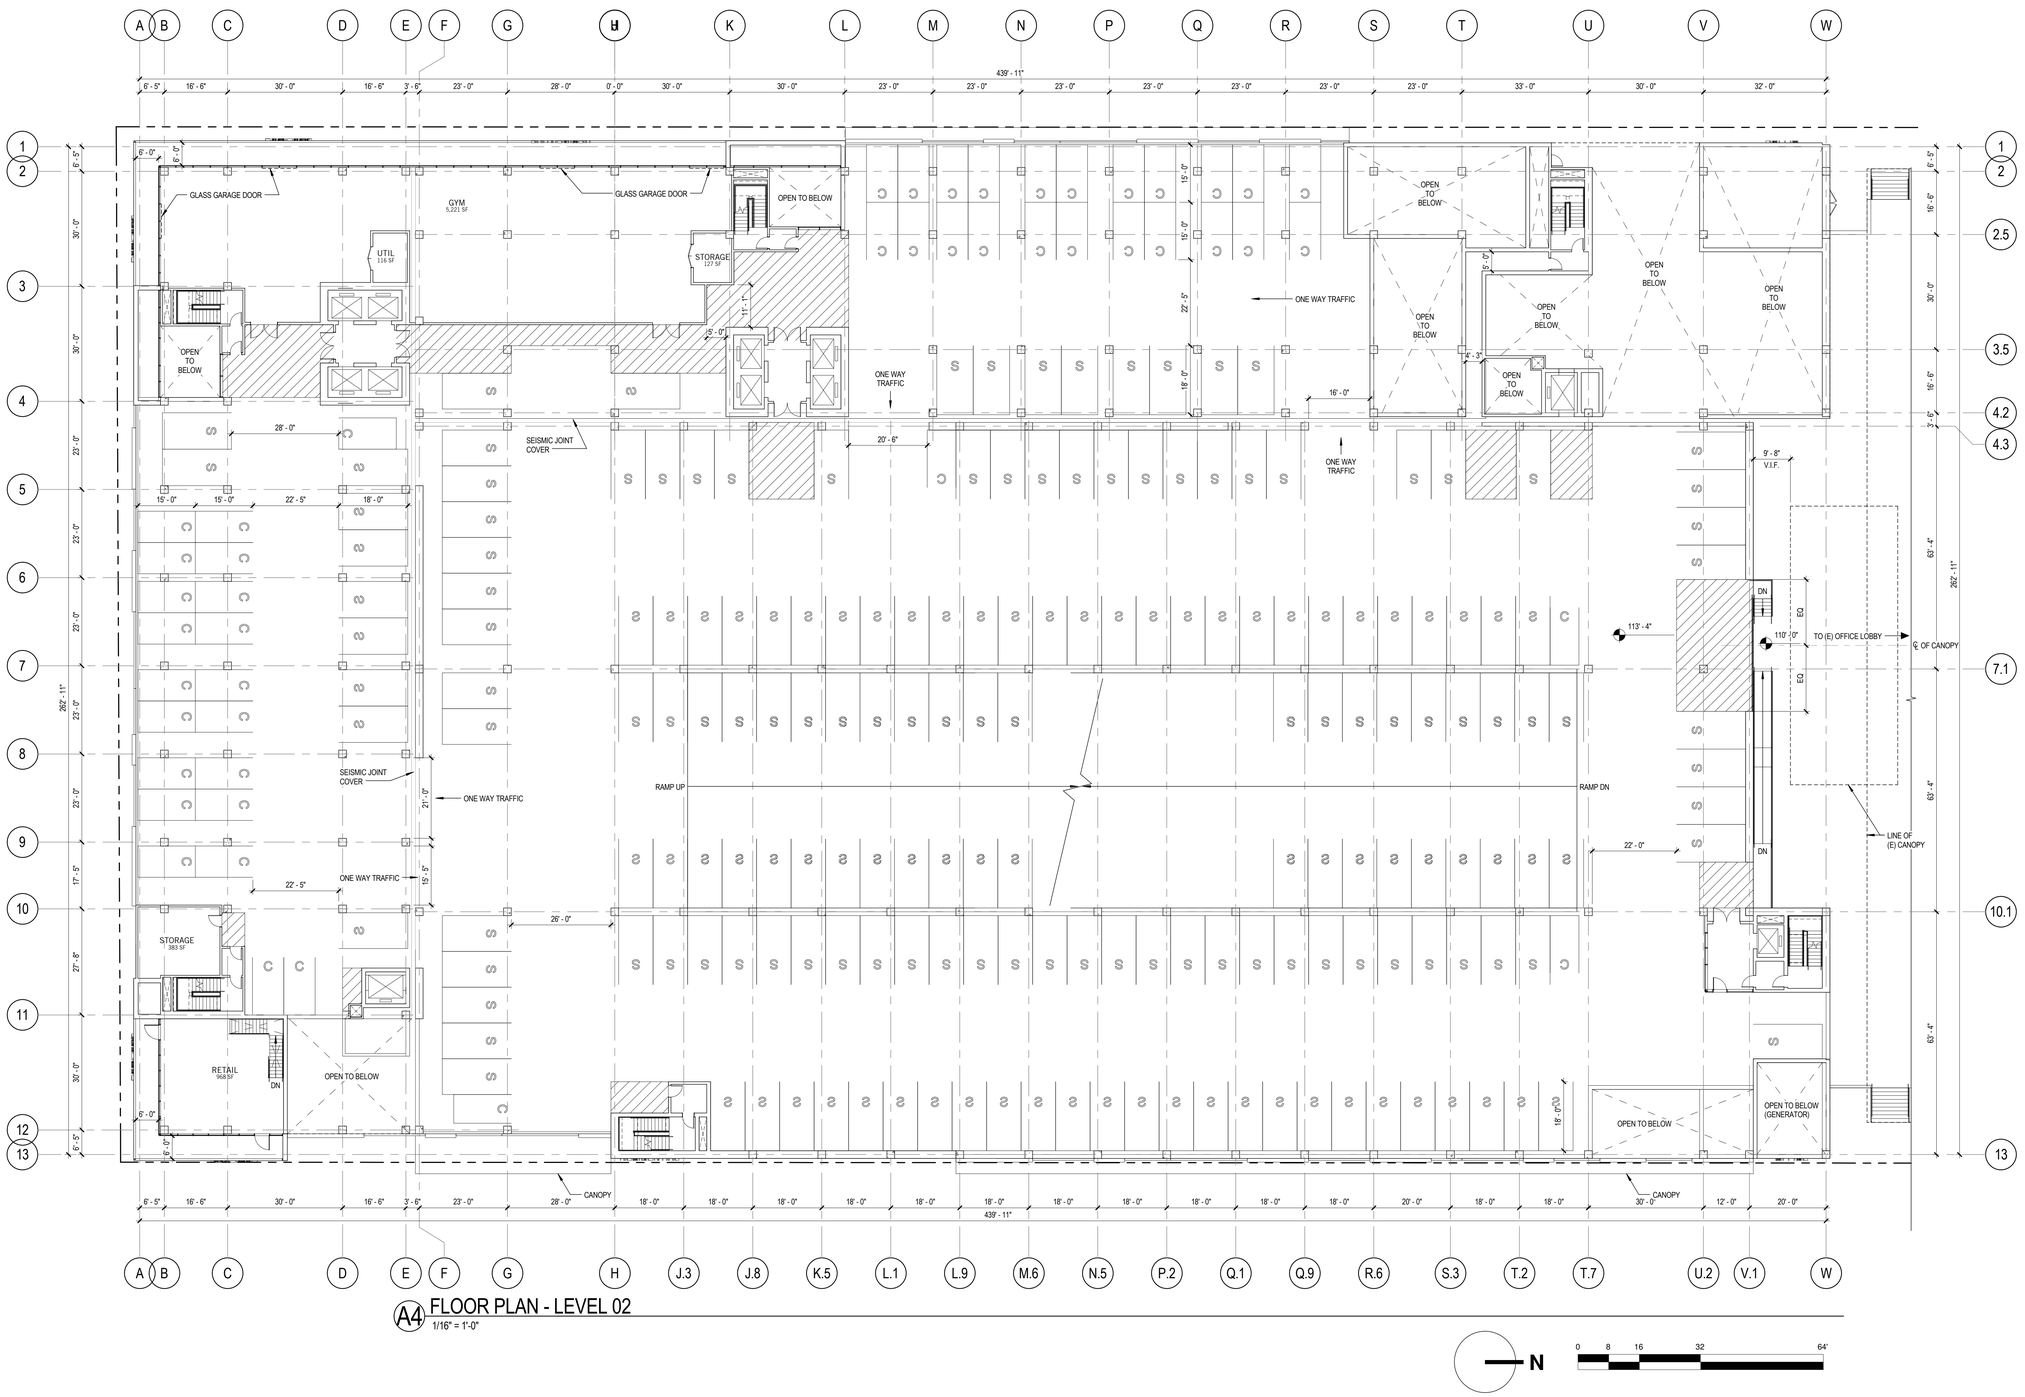


A4 FLOOR PLAN - LEVEL 02

1/16" = 1'-0"

PERKINS
+WILL

617 West 7th St., Suite 1200
Los Angeles, CA 90017
t 213.270.8400
f 213.270.8410
www.perkinswill.com

**NOT FOR CONSTRUCTION**

**PROJECT**

**3600 WILSHIRE HIGHRISE RESIDENTIAL**
3600 WILSHIRE BLVD., LOS ANGELES, CA 90010

**KEYPLAN**

**ISSUE CHART**

| MARK | ISSUE | DATE |
|---|---|---|
| **Job Number** | | 716000.000 |
| **Drawn** | | Author |
| **Checked** | | Checker |
| **Approved** | | Approver |

**TITLE**

**OVERALL FLOOR PLAN LEVEL 02**


**SHEET NUMBER**

**A10-02**

**ENTITLEMENT PACKAGE**

Copyright © 2016 Perkins+Will

7/7/2017 8:18:35 AM 3600Wilshire_R16_detached.rvt

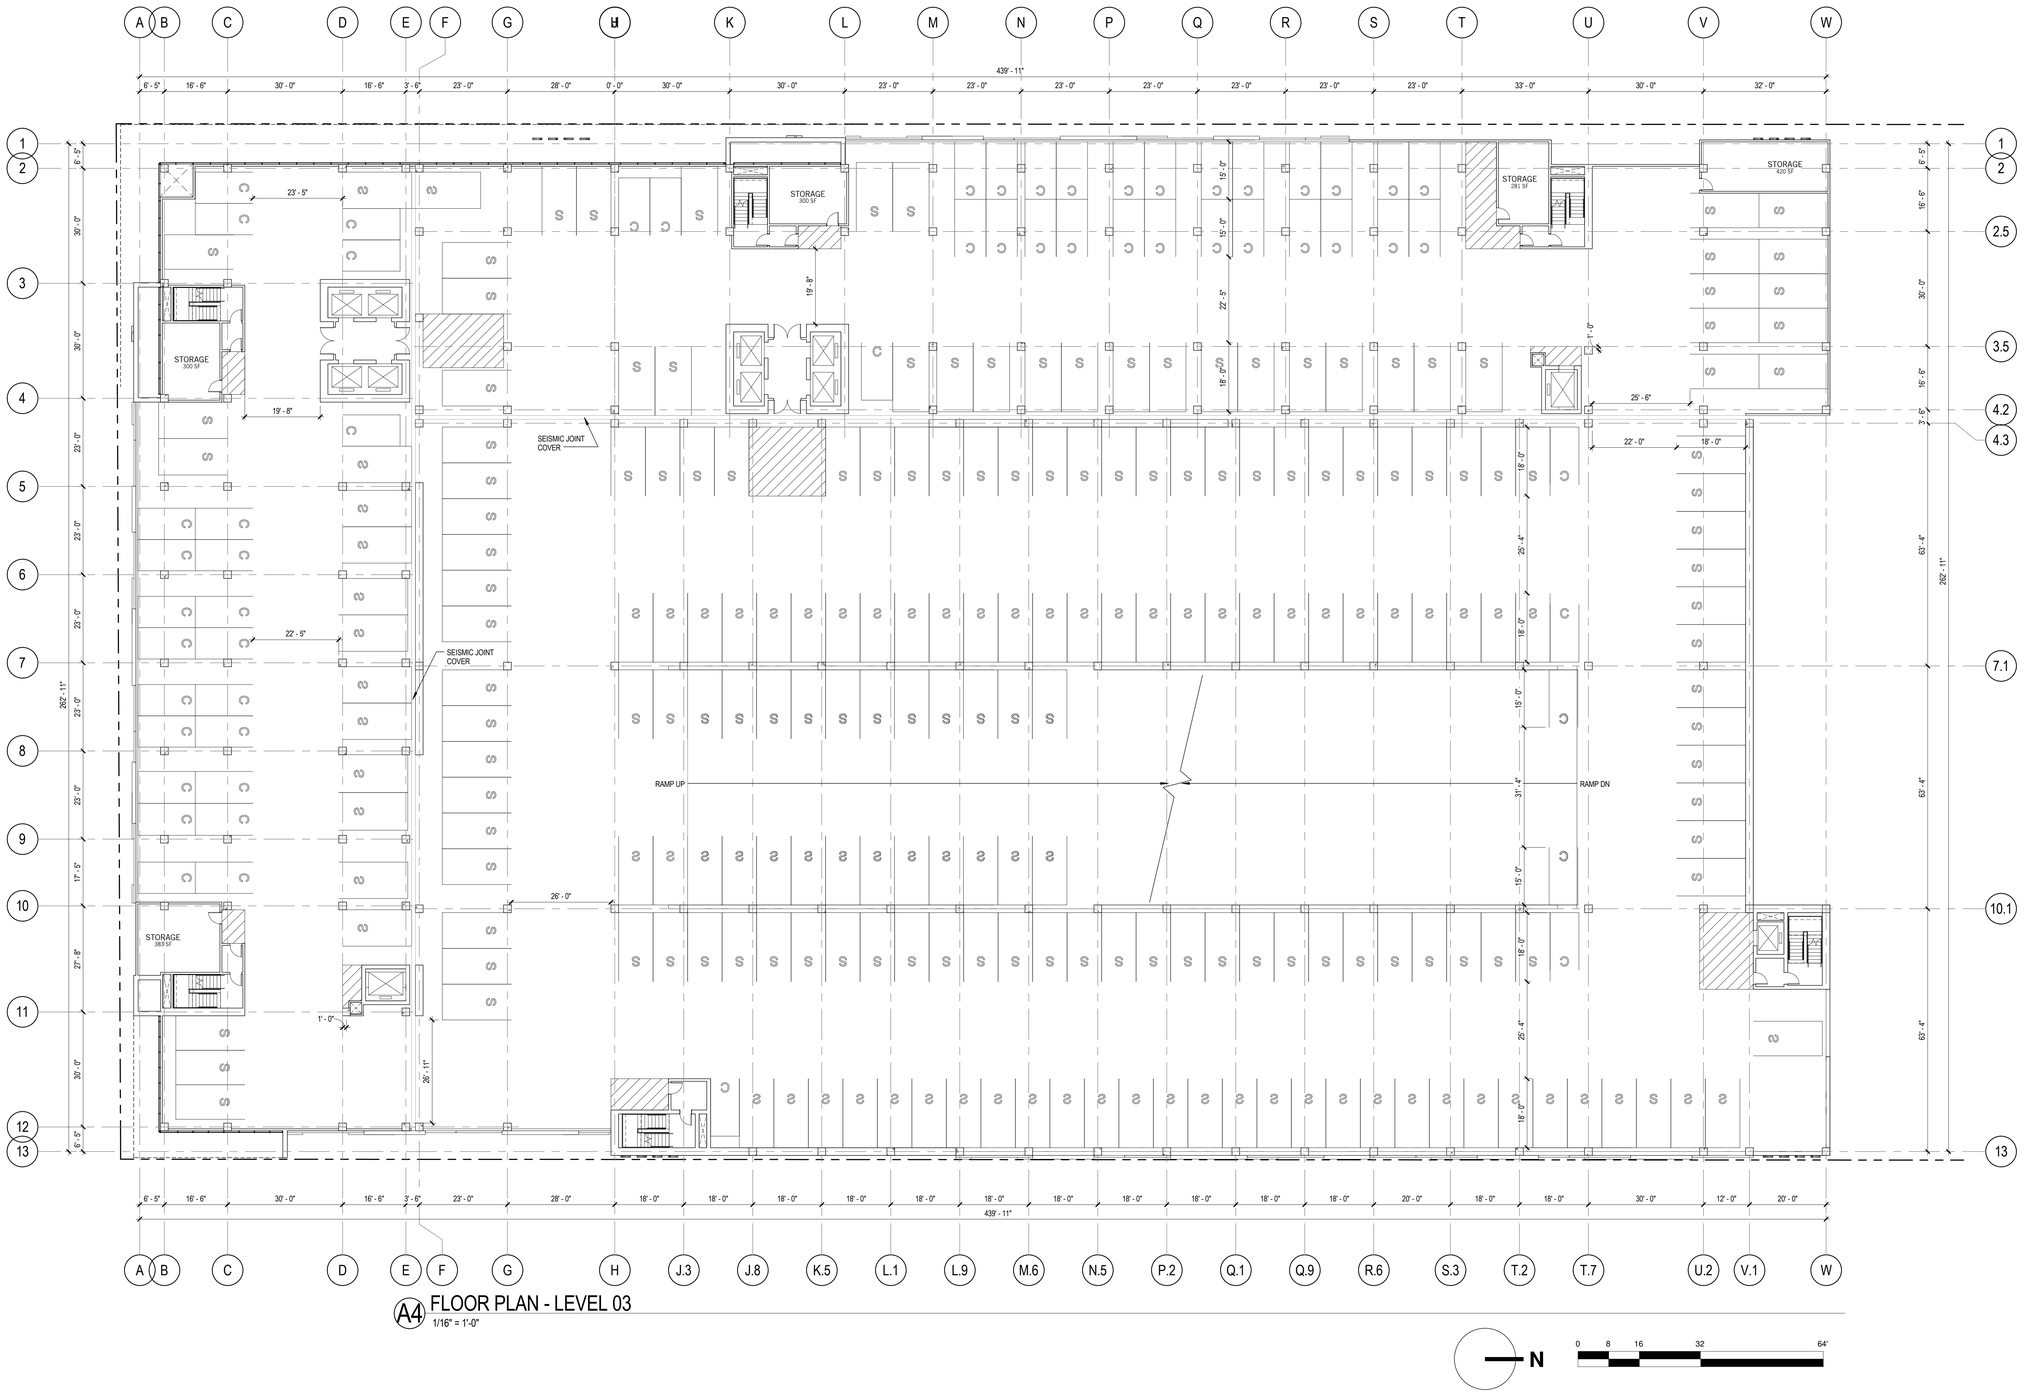


A4 FLOOR PLAN - LEVEL 03
1/16" = 1'-0"

PERKINS +WILL

617 West 7th St., Suite 1200
Los Angeles, CA 90017
t 213.270.8400
f 213.270.8410
www.perkinswill.com

**NOT FOR CONSTRUCTION**

**PROJECT**

**3600 WILSHIRE HIGHRISE RESIDENTIAL**
3600 WILSHIRE BLVD., LOS ANGELES, CA 90010

**KEYPLAN**

**ISSUE CHART**

| MARK | ISSUE | DATE |
|---|---|---|
| **Job Number** | 716000.000 | |
| **Drawn** | Author | |
| **Checked** | Checker | |
| **Approved** | Approver | |

**TITLE**

**OVERALL FLOOR PLAN LEVEL 03**

**SHEET NUMBER**


**A10-03**

**ENTITLEMENT PACKAGE**

Copyright © 2016 Perkins+Will

## FLOOR PLAN LEGEND

LANDSCAPE AREA

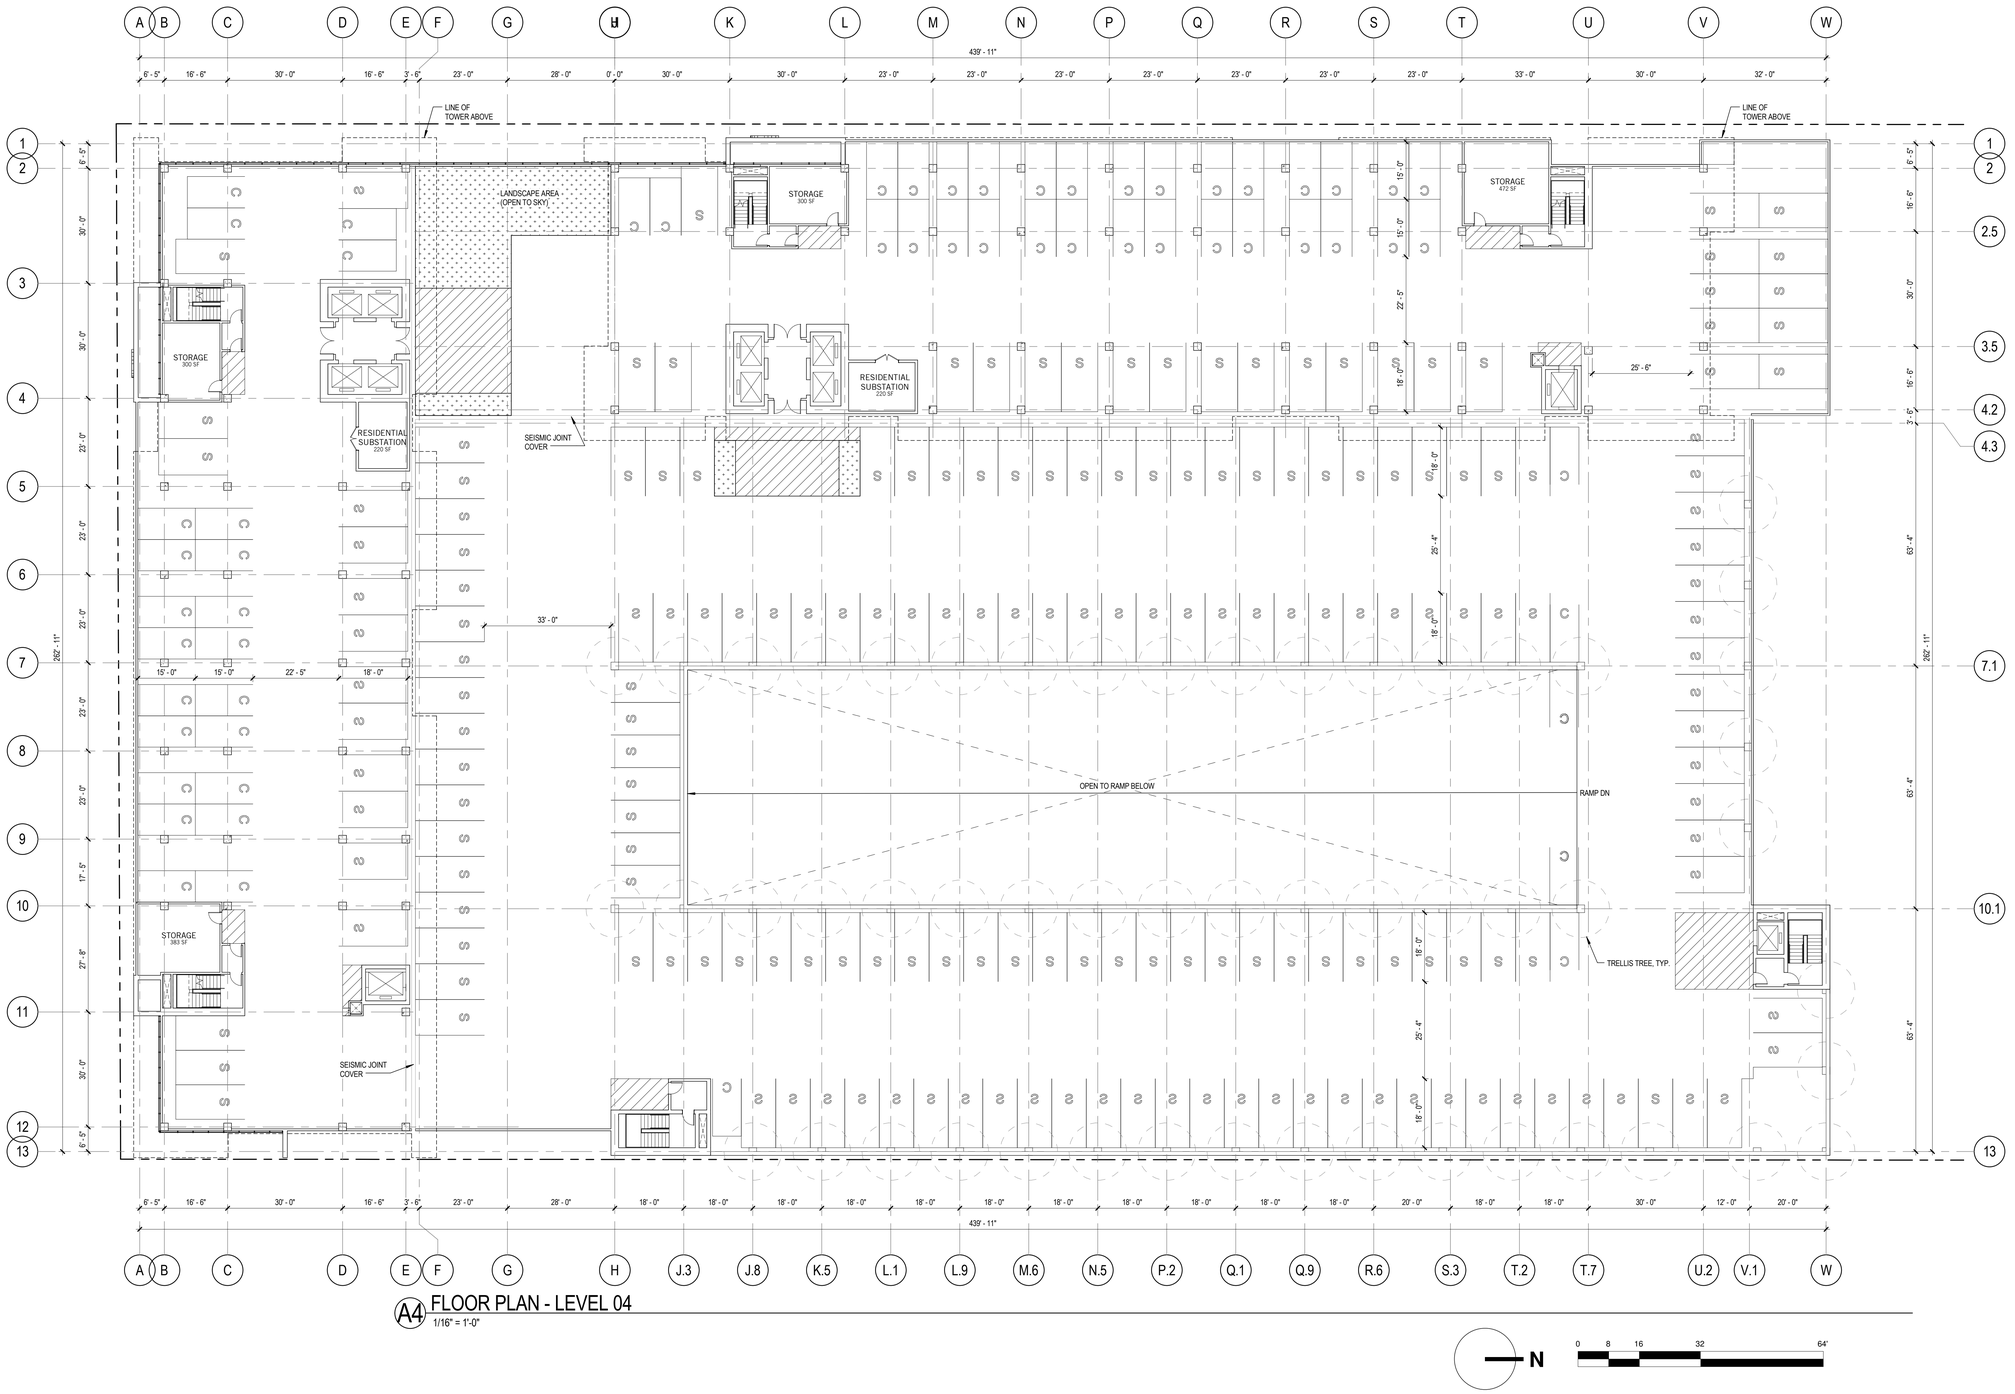


A4 FLOOR PLAN - LEVEL 04
1/16" = 1'-0"

N

0 8 16 32 64'


PERKINS + WILL

617 West 7th St., Suite 1200
Los Angeles, CA 90017
t 213.270.8400
f 213.270.8410
www.perkinswill.com


**NOT FOR CONSTRUCTION**

PROJECT

**3600 WILSHIRE HIGHRISE RESIDENTIAL**
3600 WILSHIRE BLVD., LOS ANGELES, CA 90010

KEYPLAN

ISSUE CHART

| MARK | ISSUE | DATE |
|---|---|---|
| Job Number | | 716000.000 |
| Drawn | | Author |
| Checked | | Checker |
| Approved | | Approver |

TITLE

**OVERALL FLOOR PLAN LEVEL 04**


SHEET NUMBER

**A10-04**

ENTITLEMENT PACKAGE


Copyright © 2016 Perkins+Will


7/7/2017 8:22:29 AM 3600Wilshire_R16_detached.rvt

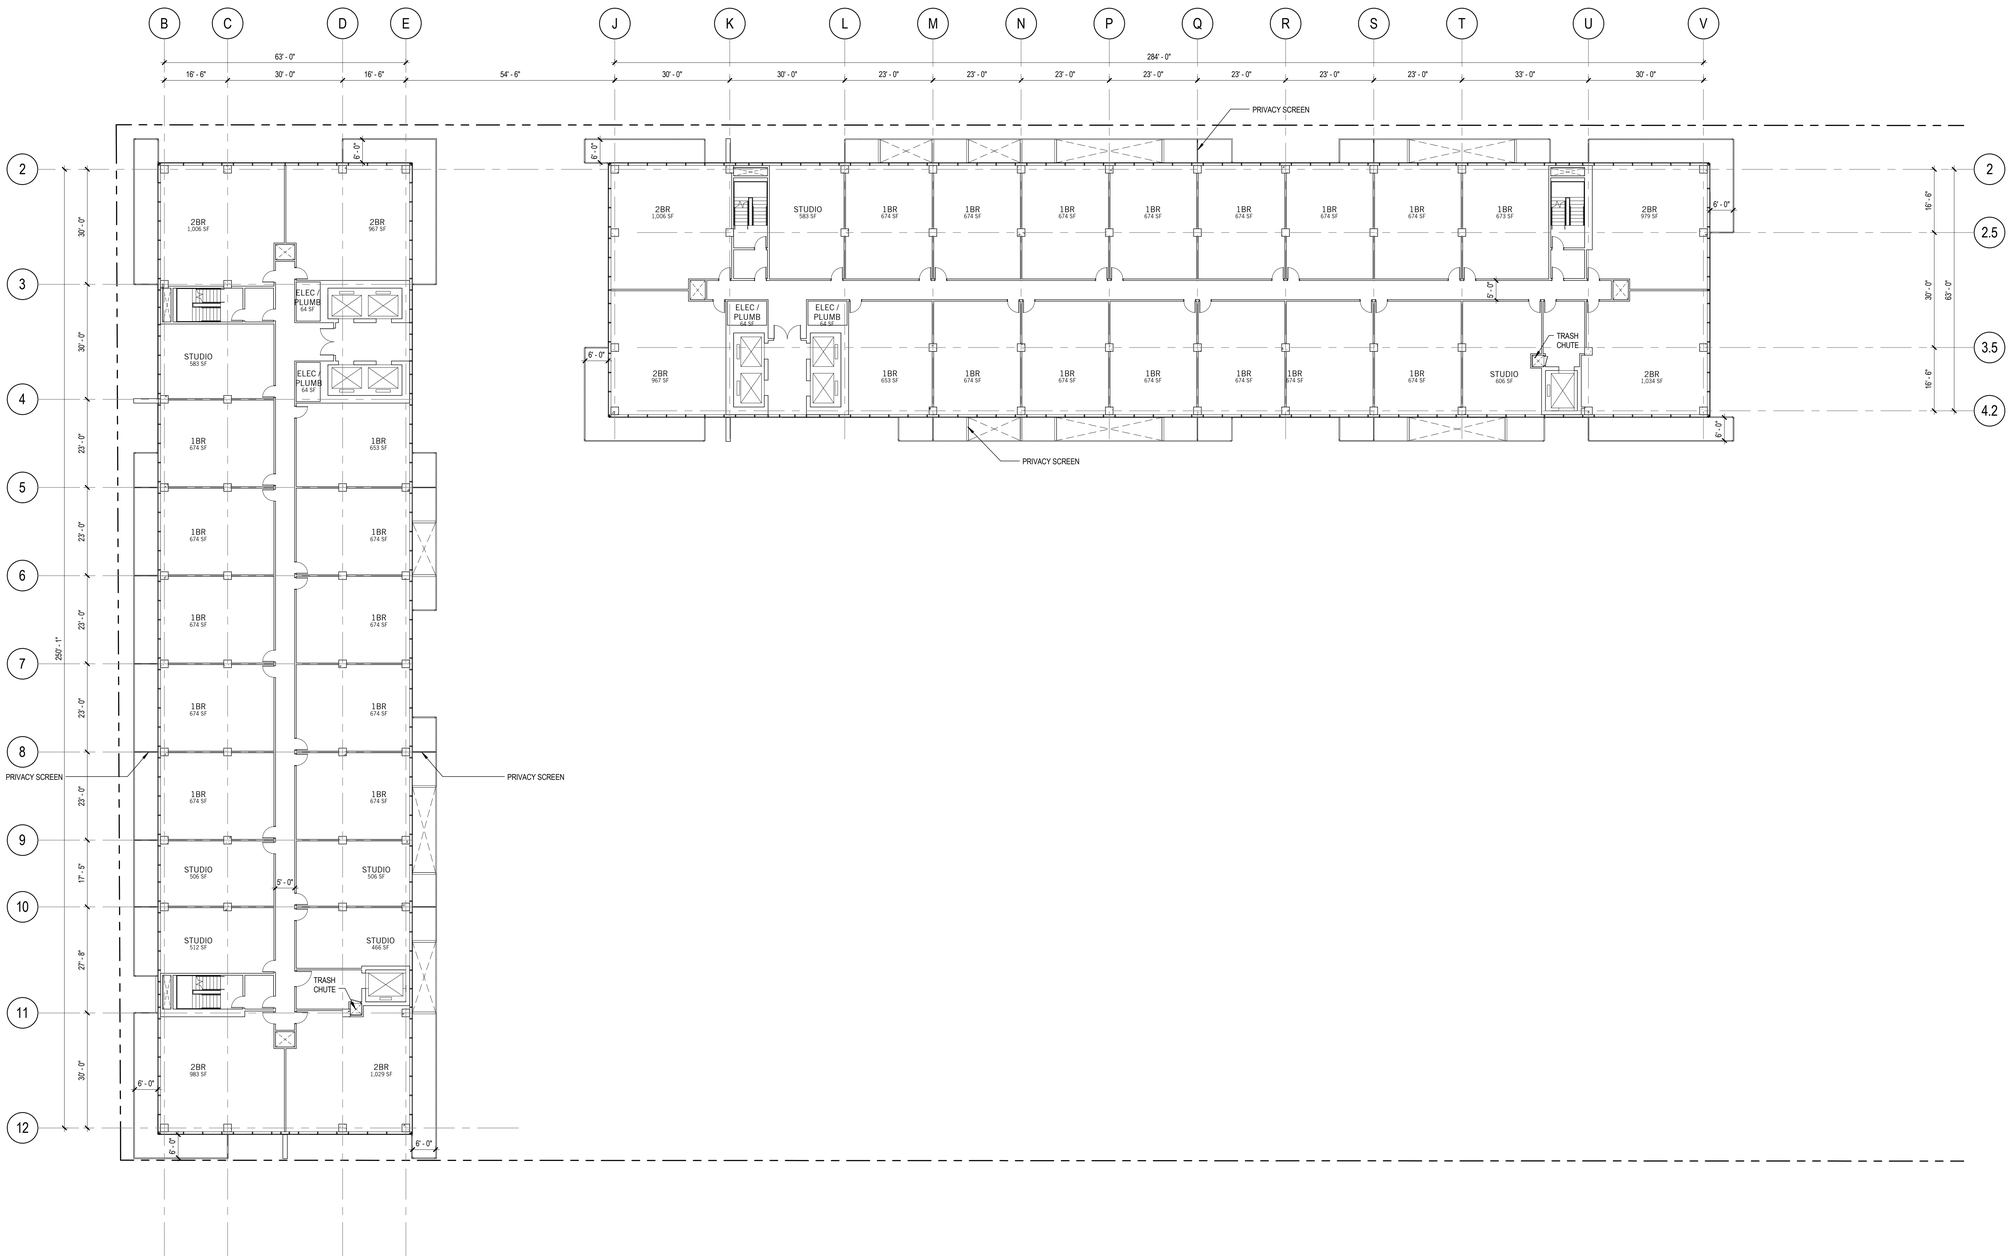


A4 FLOOR PLAN - LEVEL 05-11
1/16" = 1'-0"

N

0 8 16 32 64'

PERKINS + WILL

617 West 7th St., Suite 1200
Los Angeles, CA 90017
t 213.270.8400
f 213.270.8410
www.perkinswill.com

**NOT FOR CONSTRUCTION**

**PROJECT**

**3600 WILSHIRE HIGHRISE RESIDENTIAL**
3600 WILSHIRE BLVD., LOS ANGELES, CA 90010

**KEYPLAN**

**ISSUE CHART**

| MARK | ISSUE | DATE |
|---|---|---|
| **Job Number** | 716000.000 | |
| **Drawn** | Author | |
| **Checked** | Checker | |
| **Approved** | Approver | |

**TITLE**

**OVERALL FLOOR PLAN LEVEL 05 - 11**


**SHEET NUMBER**

**A10-06**

**ENTITLEMENT PACKAGE**

Copyright © 2016 Perkins+Will

7/7/2017 8:19:00 AM 3600Wilshire_R16_detached.rvt

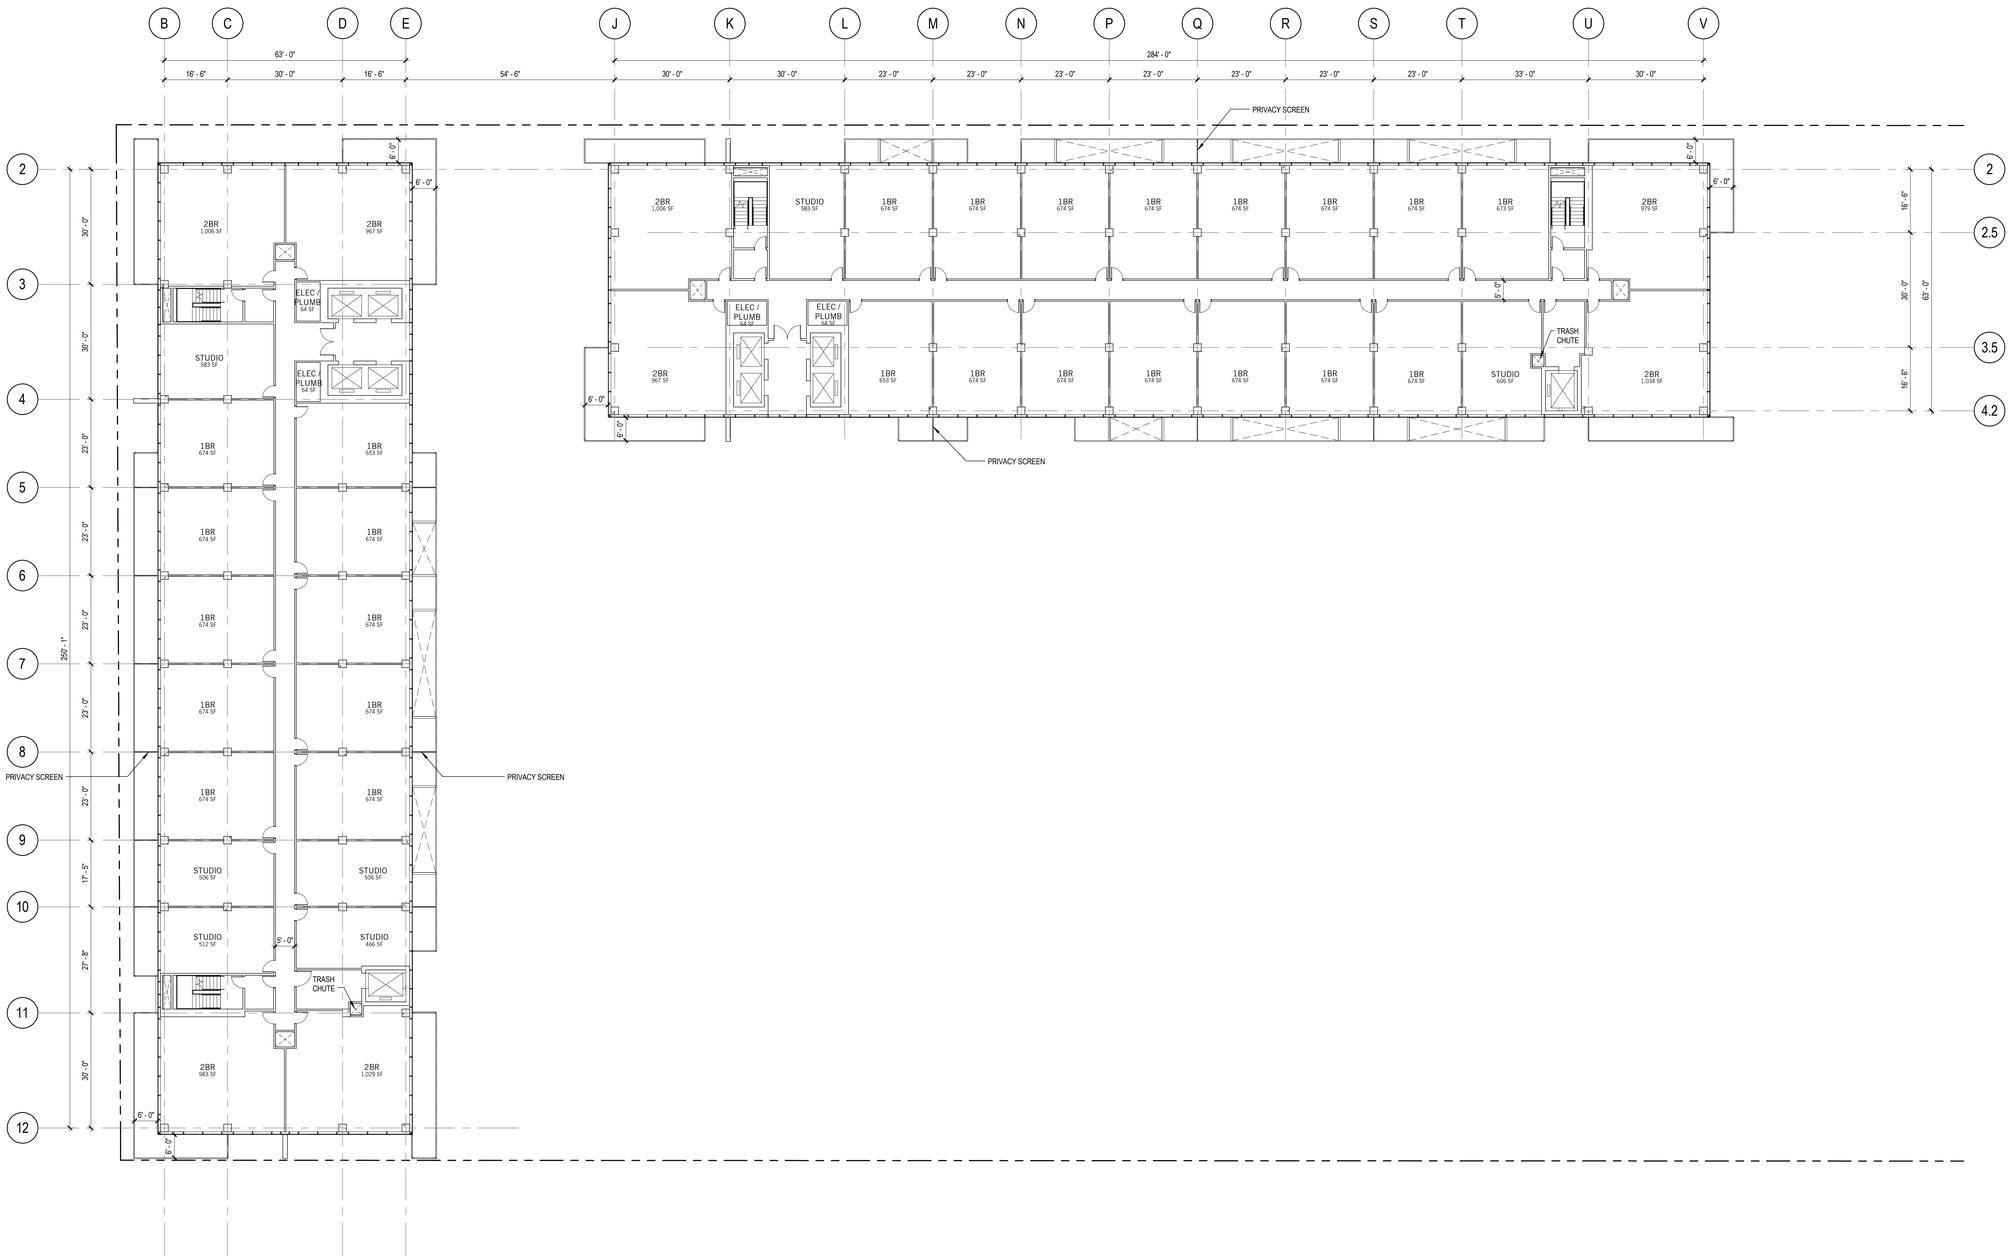


A4 FLOOR PLAN - LEVEL 12-23

1/16" = 1'-0"

N

0 8 16 32 64'

PERKINS + WILL

617 West 7th St., Suite 1200
Los Angeles, CA 90017
t 213.270.8400
f 213.270.8410
www.perkinswill.com

**NOT FOR CONSTRUCTION**

**PROJECT**

**3600 WILSHIRE HIGHRISE RESIDENTIAL**
3600 WILSHIRE BLVD., LOS ANGELES, CA 90010

**KEYPLAN**

**ISSUE CHART**

| MARK | ISSUE | DATE |
|---|---|---|
| **Job Number** | 716000.000 | |
| **Drawn** | Author | |
| **Checked** | Checker | |
| **Approved** | Approver | |

**TITLE**

**OVERALL FLOOR PLAN LEVEL 12 - 23**


**SHEET NUMBER**

**A10-12**

**ENTITLEMENT PACKAGE**

Copyright © 2016 Perkins+Will

7/7/2017 8:20:45 AM 3600Wilshire_R16_detached.rvt

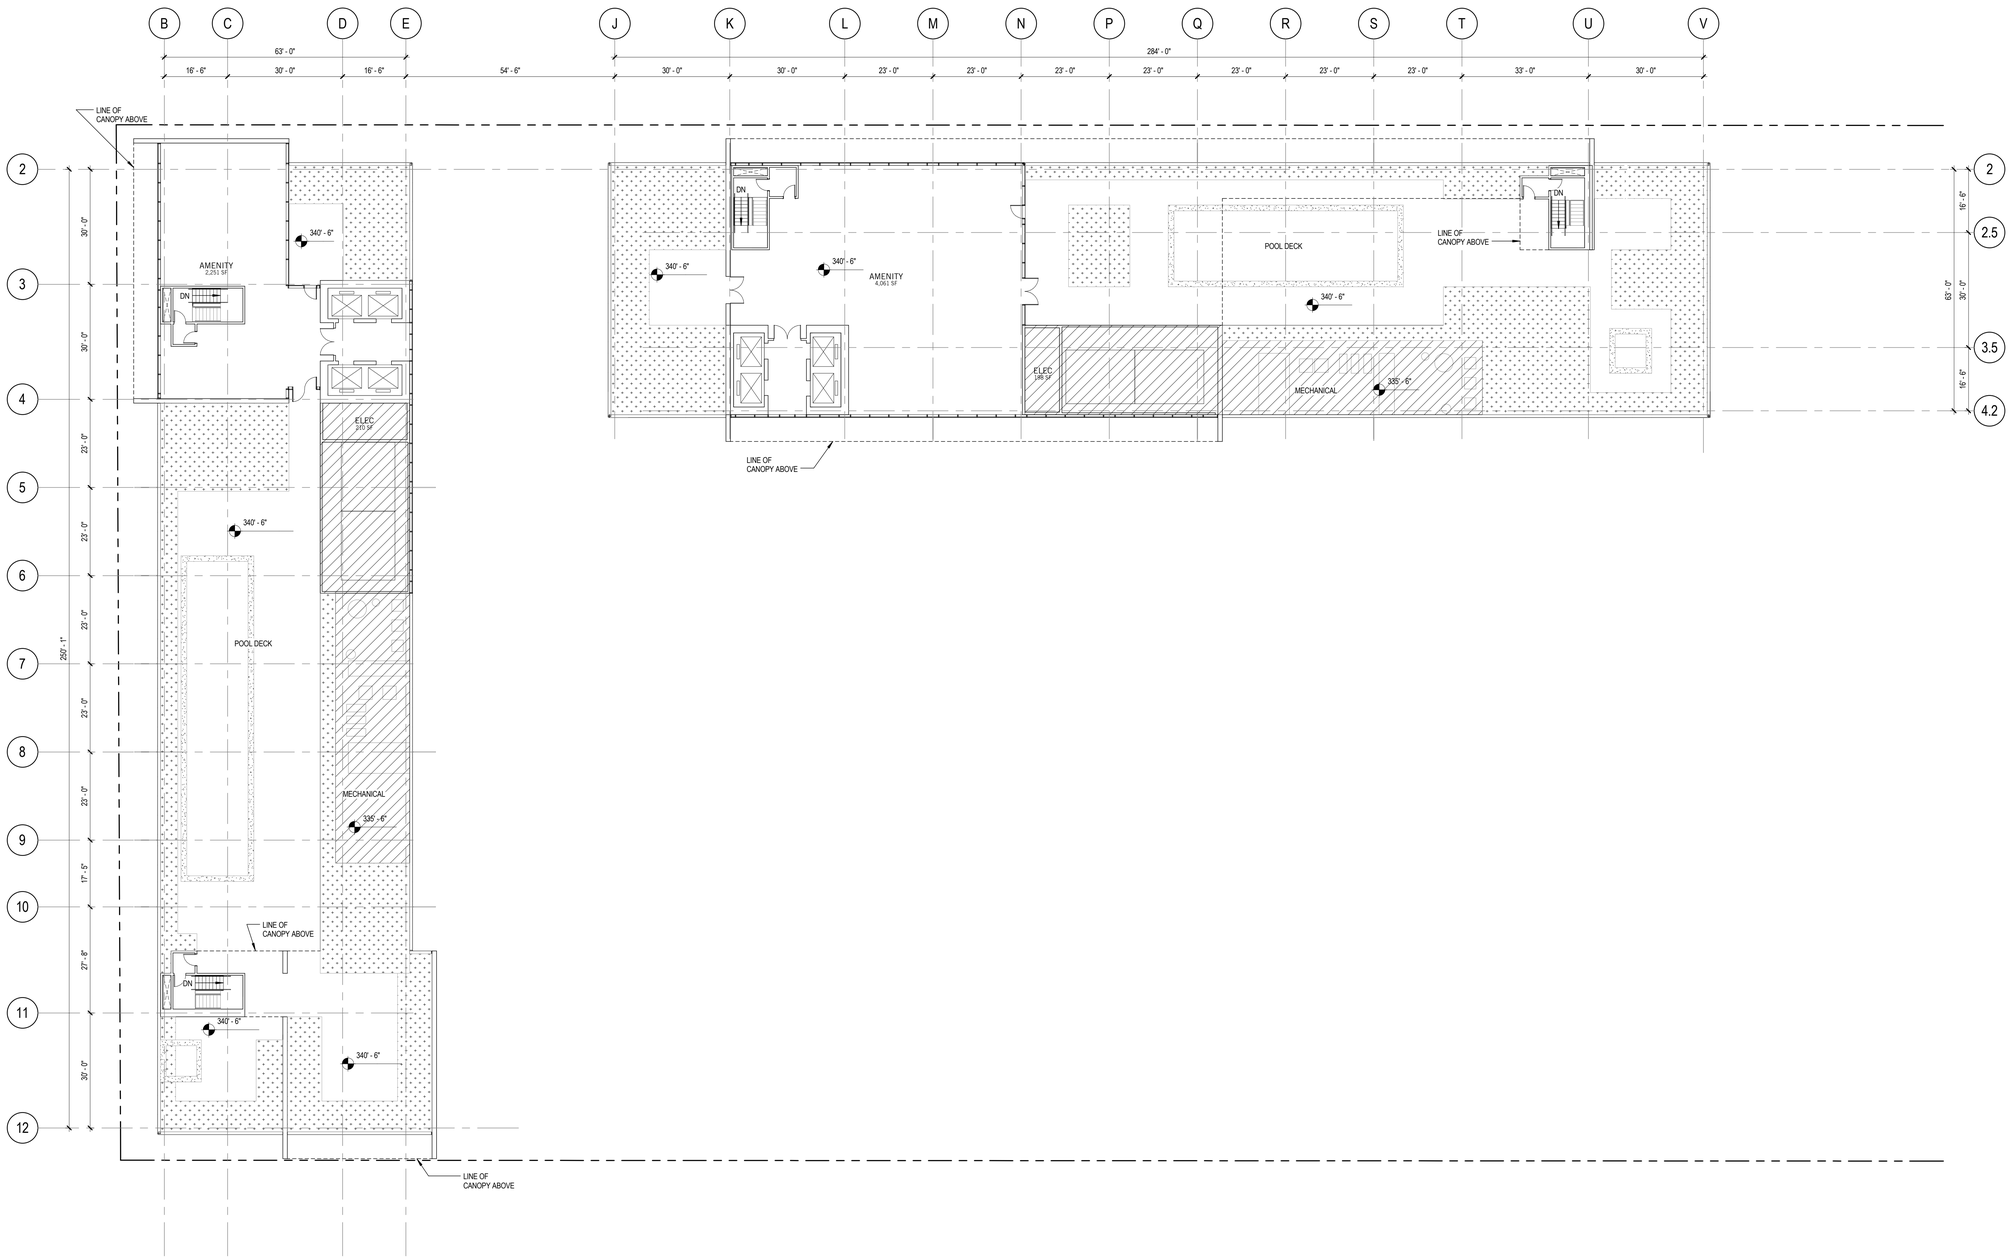


A4 ROOF PLAN
1/16" = 1'-0"

N

0 8 16 32 64'

## FLOOR PLAN LEGEND

LANDSCAPE AREA


PERKINS + WILL

617 West 7th St., Suite 1200
Los Angeles, CA 90017
t 213.270.8400
f 213.270.8410
www.perkinswill.com


**NOT FOR CONSTRUCTION**

PROJECT

**3600 WILSHIRE**
**HIGHRISE RESIDENTIAL**
3600 WILSHIRE BLVD., LOS ANGELES, CA 90010

KEYPLAN

ISSUE CHART

| MARK | ISSUE | DATE |
|---|---|---|
| Job Number | 716000.000 | |
| Drawn | Author | |
| Checked | Checker | |
| Approved | Approver | |

TITLE

**ROOF PLAN**

SHEET NUMBER

**A10-24**

ENTITLEMENT PACKAGE


Copyright © 2016 Perkins+Will



7/7/2017 8:17:51 AM 3600Wilshire_R16_detached.rvt

## EXTERIOR ELEVATION GENERAL NOTES

1. MATERIAL SYMBOLS ON ELEVATIONS ARE TO DISPLAY THE EXTENT OF THE MATERIAL ONLY. THEY ARE NOT TO SCALE.

## EXTERIOR ELEVATION LEGEND

GL-1: IGU, CLEAR
GL-2: CLEAR GLAZING
GL-3: IGU, OPAQUE
GL-4: SPANDREL GLAZING
CONC-1: EXPOSED CONCRETE
AL-1: ALUMINUM GUARDRAIL FRAME
MTL-1: METAL PANEL, LIGHT GRAY
MTL-2: METAL PANEL SCREEN @PARKING LEVELS

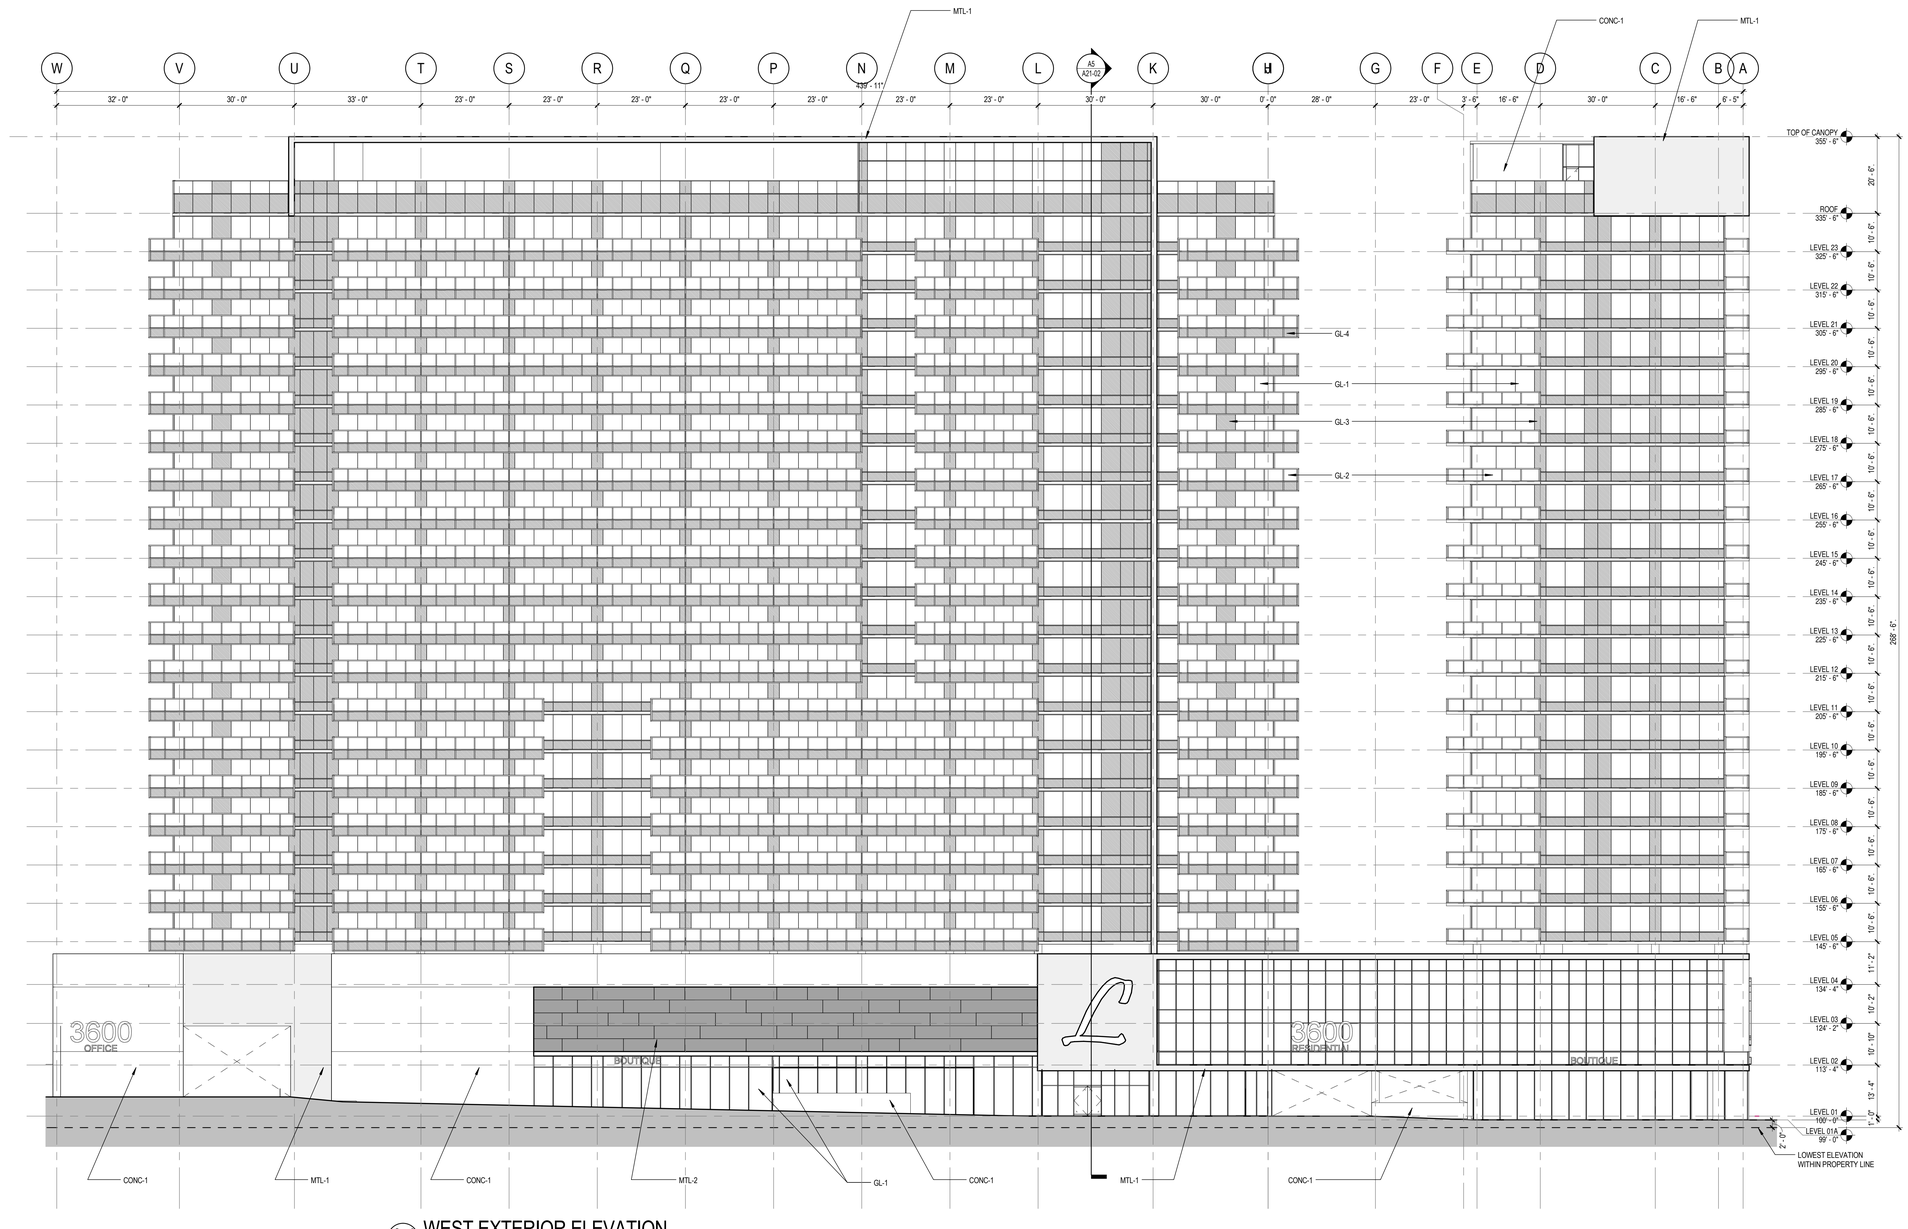


A4 WEST EXTERIOR ELEVATION
1/16" = 1'-0"

0 8 16 32 64'


PERKINS + WILL
617 West 7th St., Suite 1200
Los Angeles, CA 90017
t 213.270.8400
f 213.270.8410
www.perkinswill.com


NOT FOR CONSTRUCTION

PROJECT

**3600 WILSHIRE HIGHRISE RESIDENTIAL**
3600 WILSHIRE BLVD., LOS ANGELES, CA 90010

KEYPLAN

ISSUE CHART

| MARK | ISSUE | DATE |
|---|---|---|
| **Job Number** | 716000.000 | |
| **Drawn** | Author | |
| **Checked** | Checker | |
| **Approved** | Approver | |

TITLE

**EXTERIOR ELEVATIONS - WEST**

SHEET NUMBER


**A20-01**

ENTITLEMENT PACKAGE


Copyright © 2016 Perkins+Will

7/7/2017 8:15:38 AM 3600Wilshire_R16_detached.rvt

NOTE:
1. EXTERIOR MATERIAL LEGEND SEE A20-01

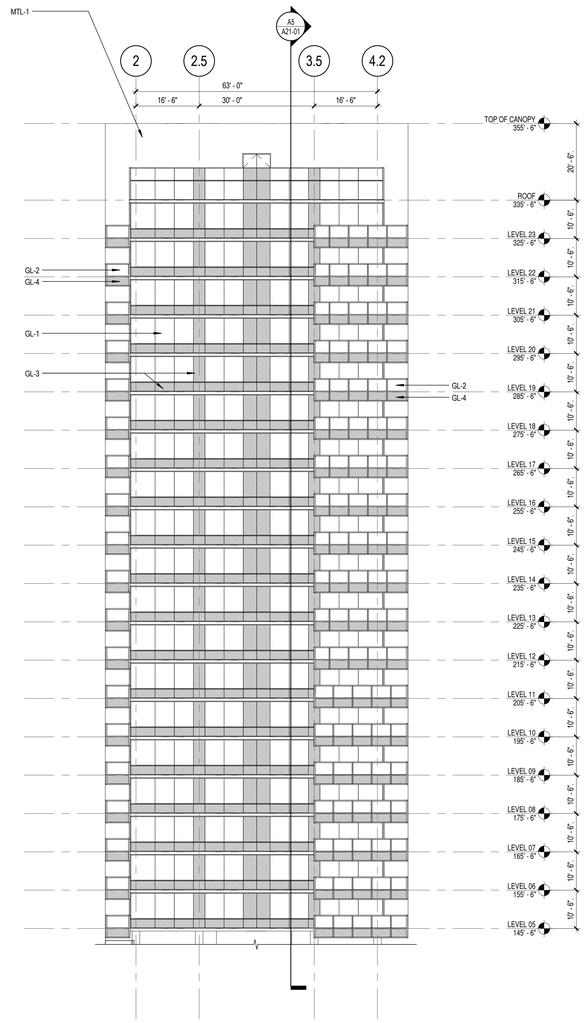


A5 SOUTH EXTERIOR ELEVATION - WEST TOWER
1/16" = 1'-0"

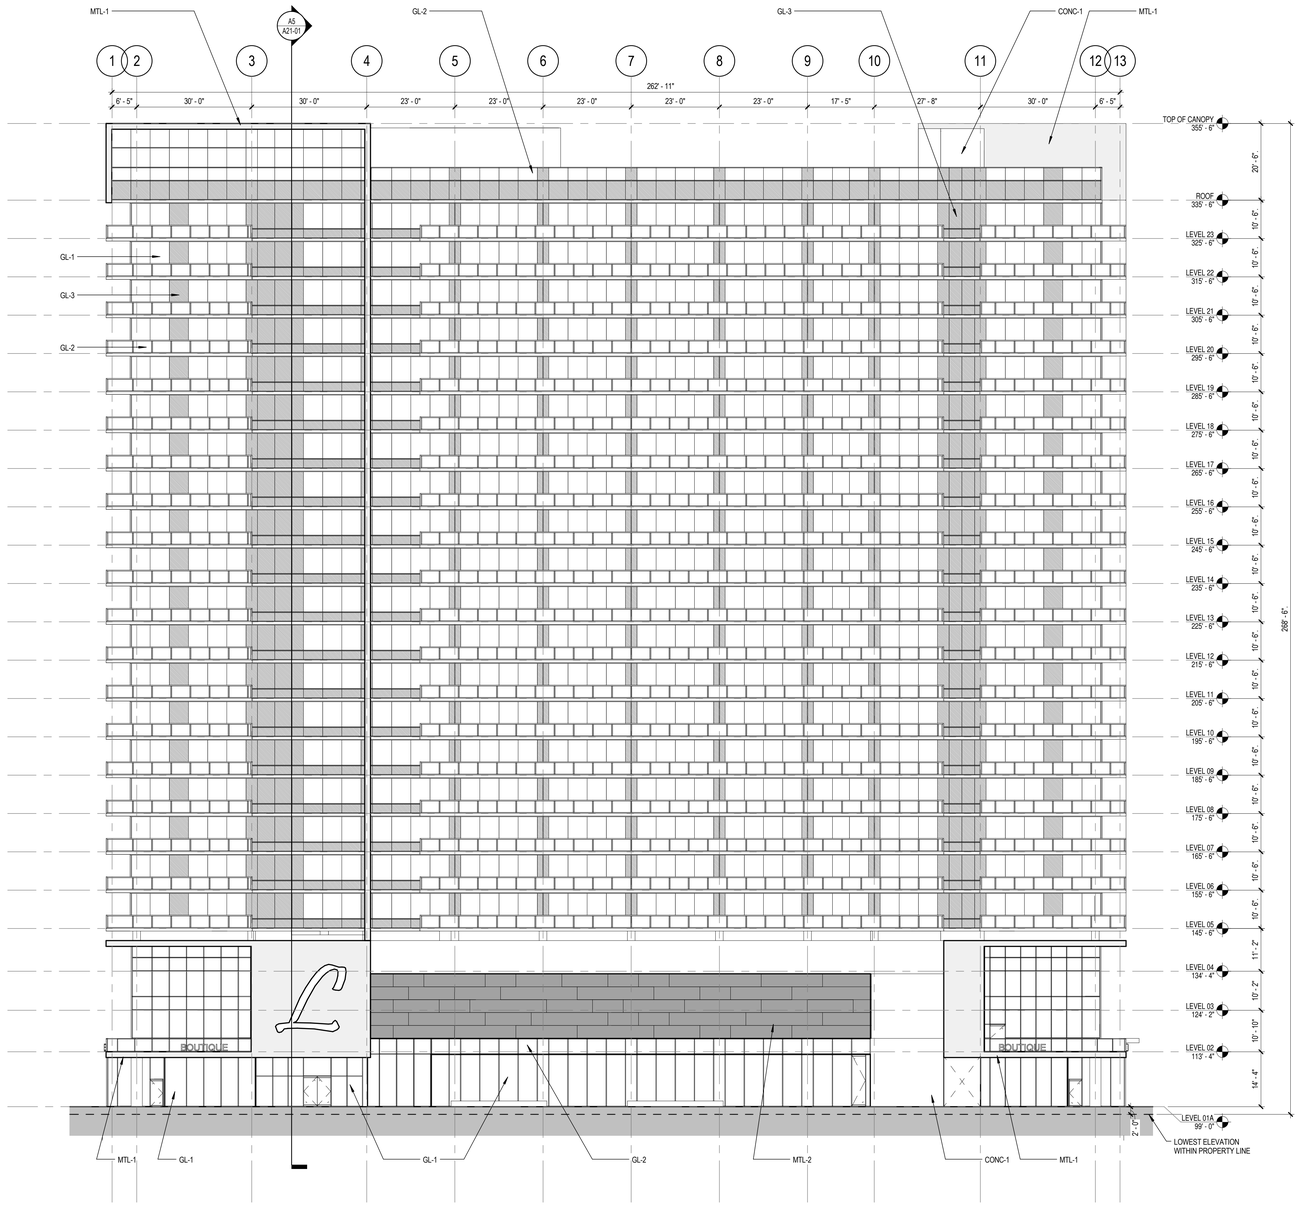


A3 SOUTH EXTERIOR ELEVATION - SOUTH TOWER
1/16" = 1'-0"

0 8 16 32 64'

PERKINS + WILL

617 West 7th St., Suite 1200
Los Angeles, CA 90017
t 213.270.8400
f 213.270.8410
www.perkinswill.com

**NOT FOR CONSTRUCTION**

PROJECT

**3600 WILSHIRE HIGHRISE RESIDENTIAL**
3600 WILSHIRE BLVD., LOS ANGELES, CA 90010

KEYPLAN

ISSUE CHART

| MARK | ISSUE | DATE |
|---|---|---|
| Job Number | 716000.000 | |
| Drawn | Author | |
| Checked | Checker | |
| Approved | Approver | |

TITLE

**EXTERIOR ELEVATIONS - SOUTH**

SHEET NUMBER


**A20-02**

ENTITLEMENT PACKAGE


Copyright © 2016 Perkins+Will

7/7/2017 8:18:21 AM 3600Wilshire_R16_detached.rvt

NOTE:
1. EXTERIOR MATERIAL LEGEND SEE A20-01

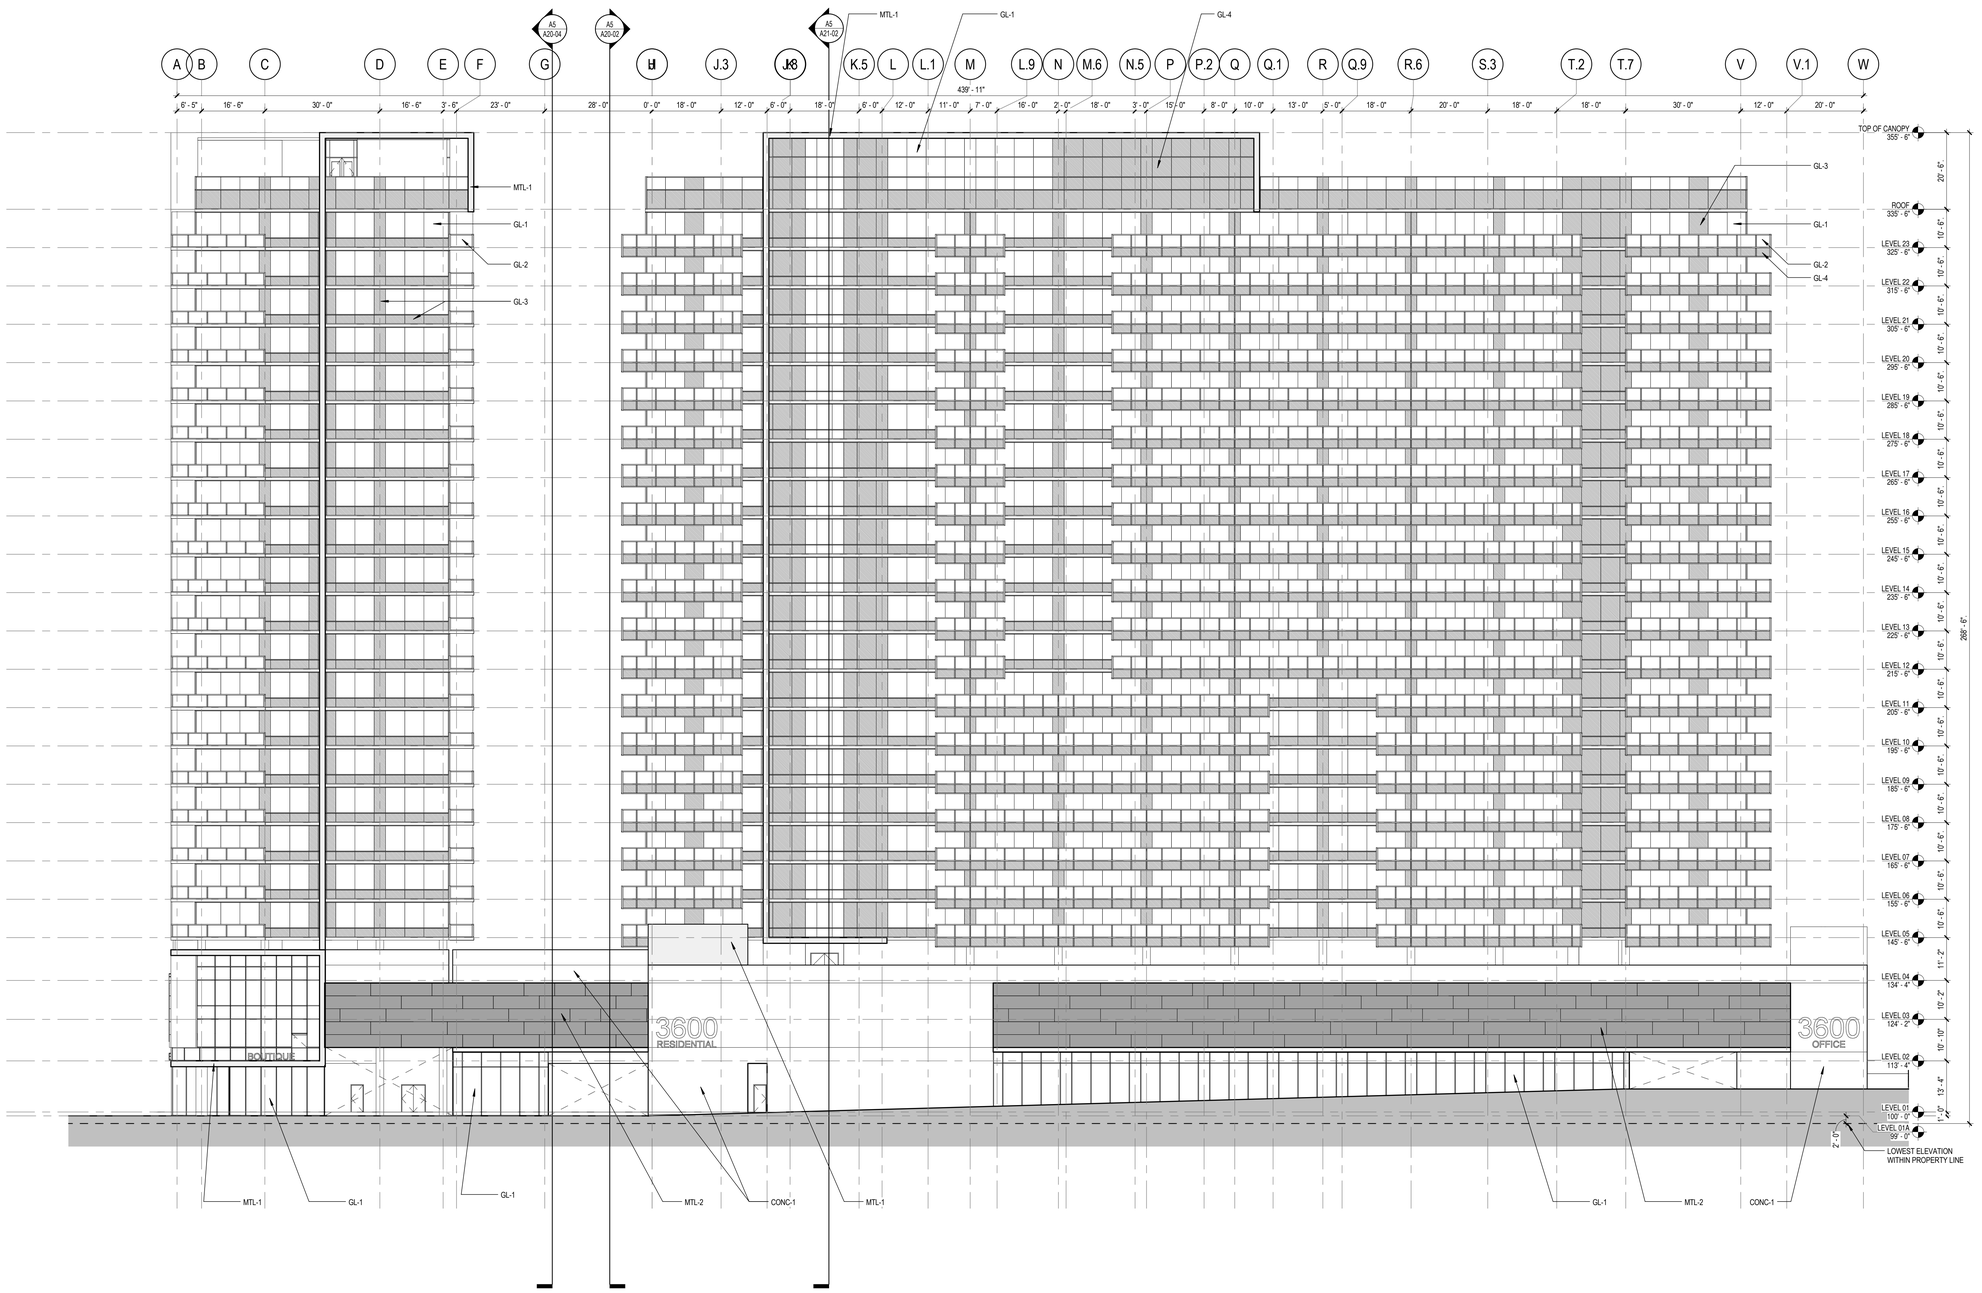

A5 A20-04
A5 A20-02
A5 A21-02
MTL-1
GL-1
GL-4
A B C D E F G H J.3 J.8 K.5 L L.1 M L.9 N M.6 N.5 P P.2 Q Q.1 R Q.9 R.6 S.3 T.2 T.7 V V.1 W
439' - 11"
6' - 5" 16' - 6" 30' - 0" 16' - 6" 3' - 6" 23' - 0" 28' - 0" 0' - 0" 18' - 0" 12' - 0" 6' - 0" 18' - 0" 6' - 0" 12' - 0" 11' - 0" 7' - 0" 16' - 0" 2' - 0" 18' - 0" 3' - 0" 15' - 0" 8' - 0" 10' - 0" 13' - 0" 5' - 0" 18' - 0" 20' - 0" 18' - 0" 18' - 0" 30' - 0" 12' - 0" 20' - 0"
TOP OF CANOPY 355' - 6"
ROOF 335' - 6"
LEVEL 23 325' - 6"
LEVEL 22 315' - 6"
LEVEL 21 305' - 6"
LEVEL 20 295' - 6"
LEVEL 19 285' - 6"
LEVEL 18 275' - 6"
LEVEL 17 265' - 6"
LEVEL 16 255' - 6"
LEVEL 15 245' - 6"
LEVEL 14 235' - 6"
LEVEL 13 225' - 6"
LEVEL 12 215' - 6"
LEVEL 11 205' - 6"
LEVEL 10 195' - 6"
LEVEL 09 185' - 6"
LEVEL 08 175' - 6"
LEVEL 07 165' - 6"
LEVEL 06 155' - 6"
LEVEL 05 145' - 6"
LEVEL 04 134' - 4"
LEVEL 03 124' - 2"
LEVEL 02 113' - 4"
LEVEL 01 100' - 0"
LEVEL 01A 99' - 0"
-9' - 0"
-9' - 0"
-9

NOTE:
1. EXTERIOR MATERIAL LEGEND SEE A20-01

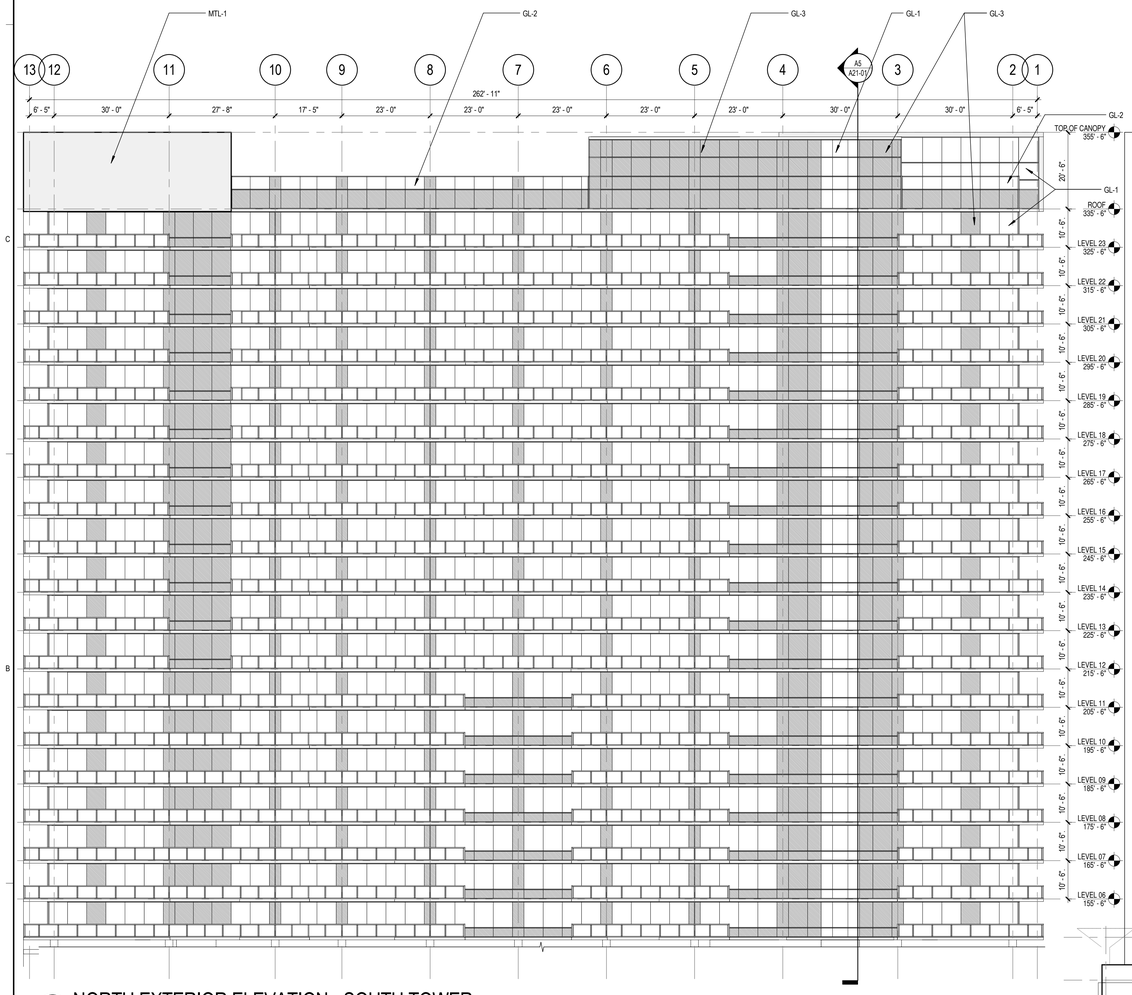


A5 NORTH EXTERIOR ELEVATION - SOUTH TOWER
1/16" = 1'-0"

PROFILE OF SOUTH TOWER BEYOND SEE A5- FOR DETAIL

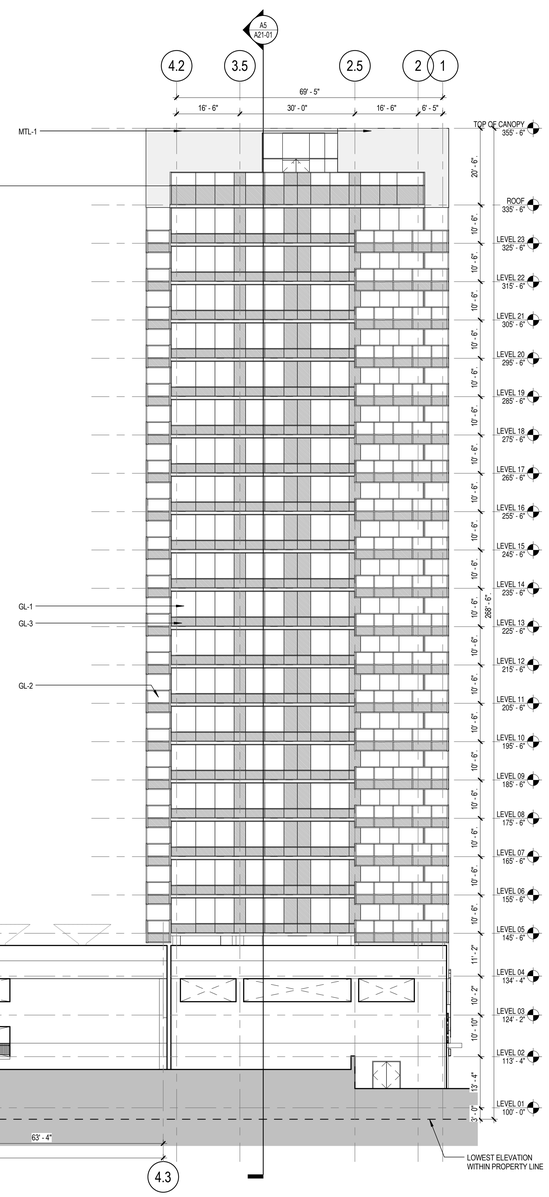


A3 NORTH EXTERIOR ELEVATION - WEST TOWER
1/16" = 1'-0"

0 8 16 32 64'


PERKINS + WILL

617 West 7th St., Suite 1200
Los Angeles, CA 90017
t 213.270.8400
f 213.270.8410
www.perkinswill.com


**NOT FOR CONSTRUCTION**

**PROJECT**

**3600 WILSHIRE HIGHRISE RESIDENTIAL**
3600 WILSHIRE BLVD., LOS ANGELES, CA 90010

**KEYPLAN**

**ISSUE CHART**

| MARK | ISSUE | DATE |
|---|---|---|
| **Job Number** | 716000.000 | |
| **Drawn** | Author | |
| **Checked** | Checker | |
| **Approved** | Approver | |

**TITLE**

**EXTERIOR ELEVATIONS - NORTH**


**SHEET NUMBER**

**A20-04**

**ENTITLEMENT PACKAGE**


Copyright © 2016 Perkins+Will


7/7/2017 8:19:57 AM 3600Wilshire_R16_detached.rvt

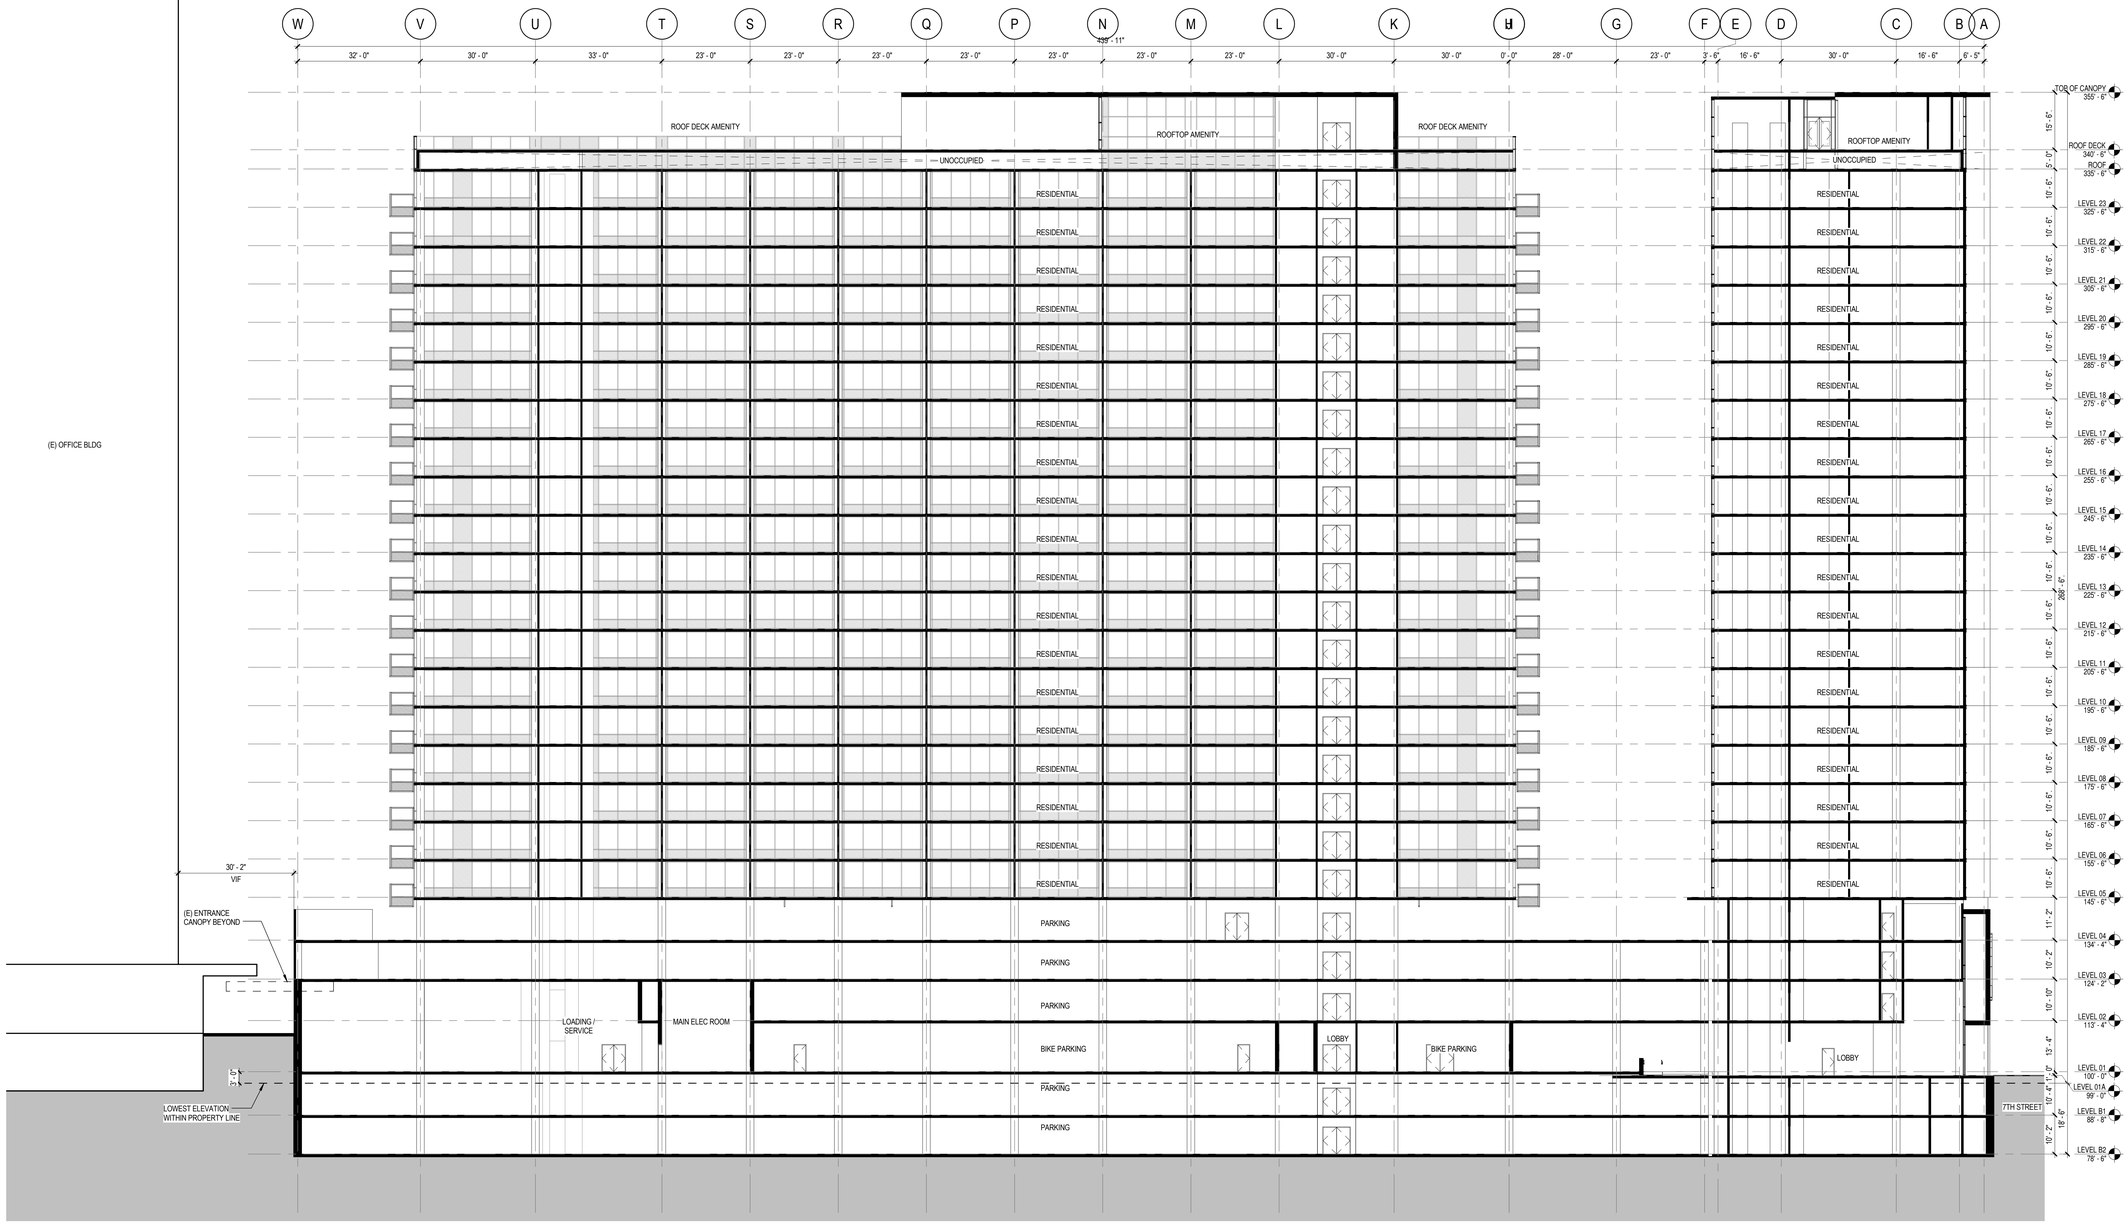


## A5 NORTH-SOUTH SECTION

1/16" = 1'-0"

0 8 16 32 64"


PERKINS + WILL

617 West 7th St., Suite 1200
Los Angeles, CA 90017
t 213.270.8400
f 213.270.8410
www.perkinswill.com


**NOT FOR CONSTRUCTION**

**PROJECT**

**3600 WILSHIRE HIGHRISE RESIDENTIAL**
3600 WILSHIRE BLVD., LOS ANGELES, CA 90010

**KEYPLAN**

**ISSUE CHART**

| MARK | ISSUE | DATE |
|---|---|---|
| **Job Number** | 716000.000 | |
| **Drawn** | Author | |
| **Checked** | Checker | |
| **Approved** | Approver | |

**TITLE**

**BUILDING SECTION**


**SHEET NUMBER**

**A21-01**

**ENTITLEMENT PACKAGE**


Copyright © 2016 Perkins+Will


7/7/2017 8:15:56 AM 3600Wilshire_R16_detached.rvt

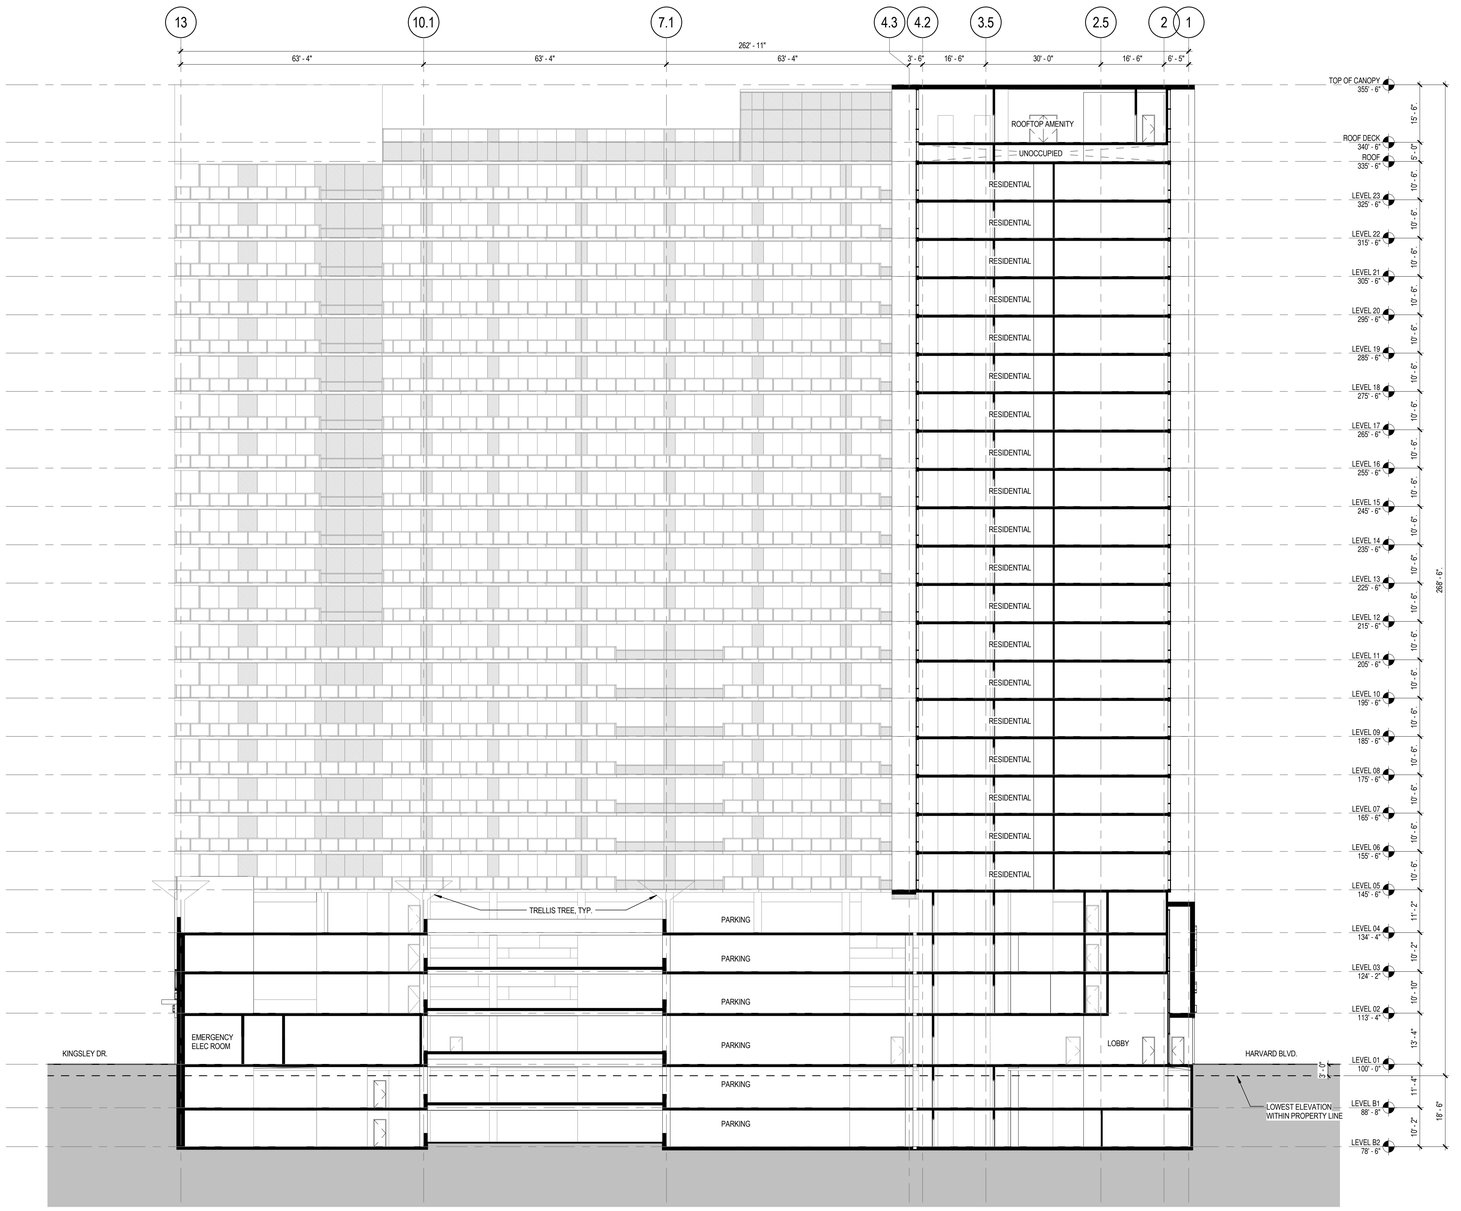


A5 EAST-WEST SECTION
1/16" = 1'-0"

0 8 16 32 64'

PERKINS +WILL

617 West 7th St., Suite 1200
Los Angeles, CA 90017
t 213.270.8400
f 213.270.8410
www.perkinswill.com

NOT FOR CONSTRUCTION

PROJECT

**3600 WILSHIRE HIGHRISE RESIDENTIAL**
3600 WILSHIRE BLVD., LOS ANGELES, CA 90010

KEYPLAN

ISSUE CHART

| MARK | ISSUE | DATE |
|---|---|---|

| | |
|---|---|
| **Job Number** | 716000.000 |
| **Drawn** | Author |
| **Checked** | Checker |
| **Approved** | Approver |

TITLE

**BUILDING SECTION**

SHEET NUMBER

**A21-02**

ENTITLEMENT PACKAGE

Copyright © 2016 Perkins+Will

7/7/2017 8:20:21 AM 3600Wilshire_R16_detached.rvt




A3 VIEW FROM SOUTH WEST
NOT TO SCALE

PERKINS
+WILL

617 West 7th St., Suite 1200
Los Angeles, CA 90017
t 213.270.8400
f 213.270.8410
www.perkinswill.com

**NOT FOR CONSTRUCTION**

PROJECT

**3600 WILSHIRE HIGHRISE RESIDENTIAL**
3600 WILSHIRE BLVD., LOS ANGELES, CA 90010

KEYPLAN

ISSUE CHART

| MARK | ISSUE | DATE |
|---|---|---|
| **Job Number** | 716000.000 | |
| **Drawn** | Author | |
| **Checked** | Checker | |
| **Approved** | Approver | |

TITLE

**PERSPECTIVE**

SHEET NUMBER

**A70-01**

ENTITLEMENT PACKAGE

Copyright © 2016 Perkins+Will

7/7/2017 9:20:59 AM 3600Wilshire_R16_detached.rvt




A3 VIEW FROM EAST
NOT TO SCALE

PERKINS
+WILL

617 West 7th St., Suite 1200
Los Angeles, CA 90017
t 213.270.8400
f 213.270.8410
www.perkinswill.com

**NOT FOR CONSTRUCTION**

PROJECT

**3600 WILSHIRE**
**HIGHRISE RESIDENTIAL**
3600 WILSHIRE BLVD., LOS ANGELES, CA 90010

KEYPLAN

ISSUE CHART

| MARK | ISSUE | DATE |
|---|---|---|
| **Job Number** | 716000.000 | |
| **Drawn** | Author | |
| **Checked** | Checker | |
| **Approved** | Approver | |

TITLE

**PERSPECTIVE**

SHEET NUMBER

**A70-02**

ENTITLEMENT PACKAGE

Copyright © 2016 Perkins+Will

7/7/2017 8:21:17 AM 3600Wilshire_R16_detached.rvt




A3 VIEW FROM SOUTH EAST
NOT TO SCALE

PERKINS
+WILL

617 West 7th St., Suite 1200
Los Angeles, CA 90017
t 213.270.8400
f 213.270.8410
www.perkinswill.com

**NOT FOR CONSTRUCTION**

PROJECT

**3600 WILSHIRE**
**HIGHRISE RESIDENTIAL**
3600 WILSHIRE BLVD., LOS ANGELES, CA 90010

KEYPLAN

ISSUE CHART

| MARK | ISSUE | DATE |
|---|---|---|
| **Job Number** | 716000.000 | |
| **Drawn** | Author | |
| **Checked** | Checker | |
| **Approved** | Approver | |

TITLE

**PERSPECTIVE**

SHEET NUMBER

**A70-03**

ENTITLEMENT PACKAGE

Copyright © 2016 Perkins+Will

7/7/2017 8:21:44 AM 3600Wilshire_R16_detached.rvt



A3 STREETSCAPE @SOUTH WEST CORNER
NOT TO SCALE

PERKINS
+WILL

617 West 7th St., Suite 1200
Los Angeles, CA 90017
t 213.270.8400
f 213.270.8410
www.perkinswill.com

NOT FOR CONSTRUCTION

PROJECT

**3600 WILSHIRE**
**HIGHRISE RESIDENTIAL**
3600 WILSHIRE BLVD., LOS ANGELES, CA 90010

KEYPLAN

ISSUE CHART

| MARK | ISSUE | DATE |
|---|---|---|
| Job Number | 716000.000 | |
| Drawn | Author | |
| Checked | Checker | |
| Approved | Approver | |

TITLE

PERSPECTIVE


SHEET NUMBER

A70-04

ENTITLEMENT PACKAGE

Copyright © 2016 Perkins+Will

7/7/2017 8:22:41 AM 3600Wilshire_R16_detached.rvt

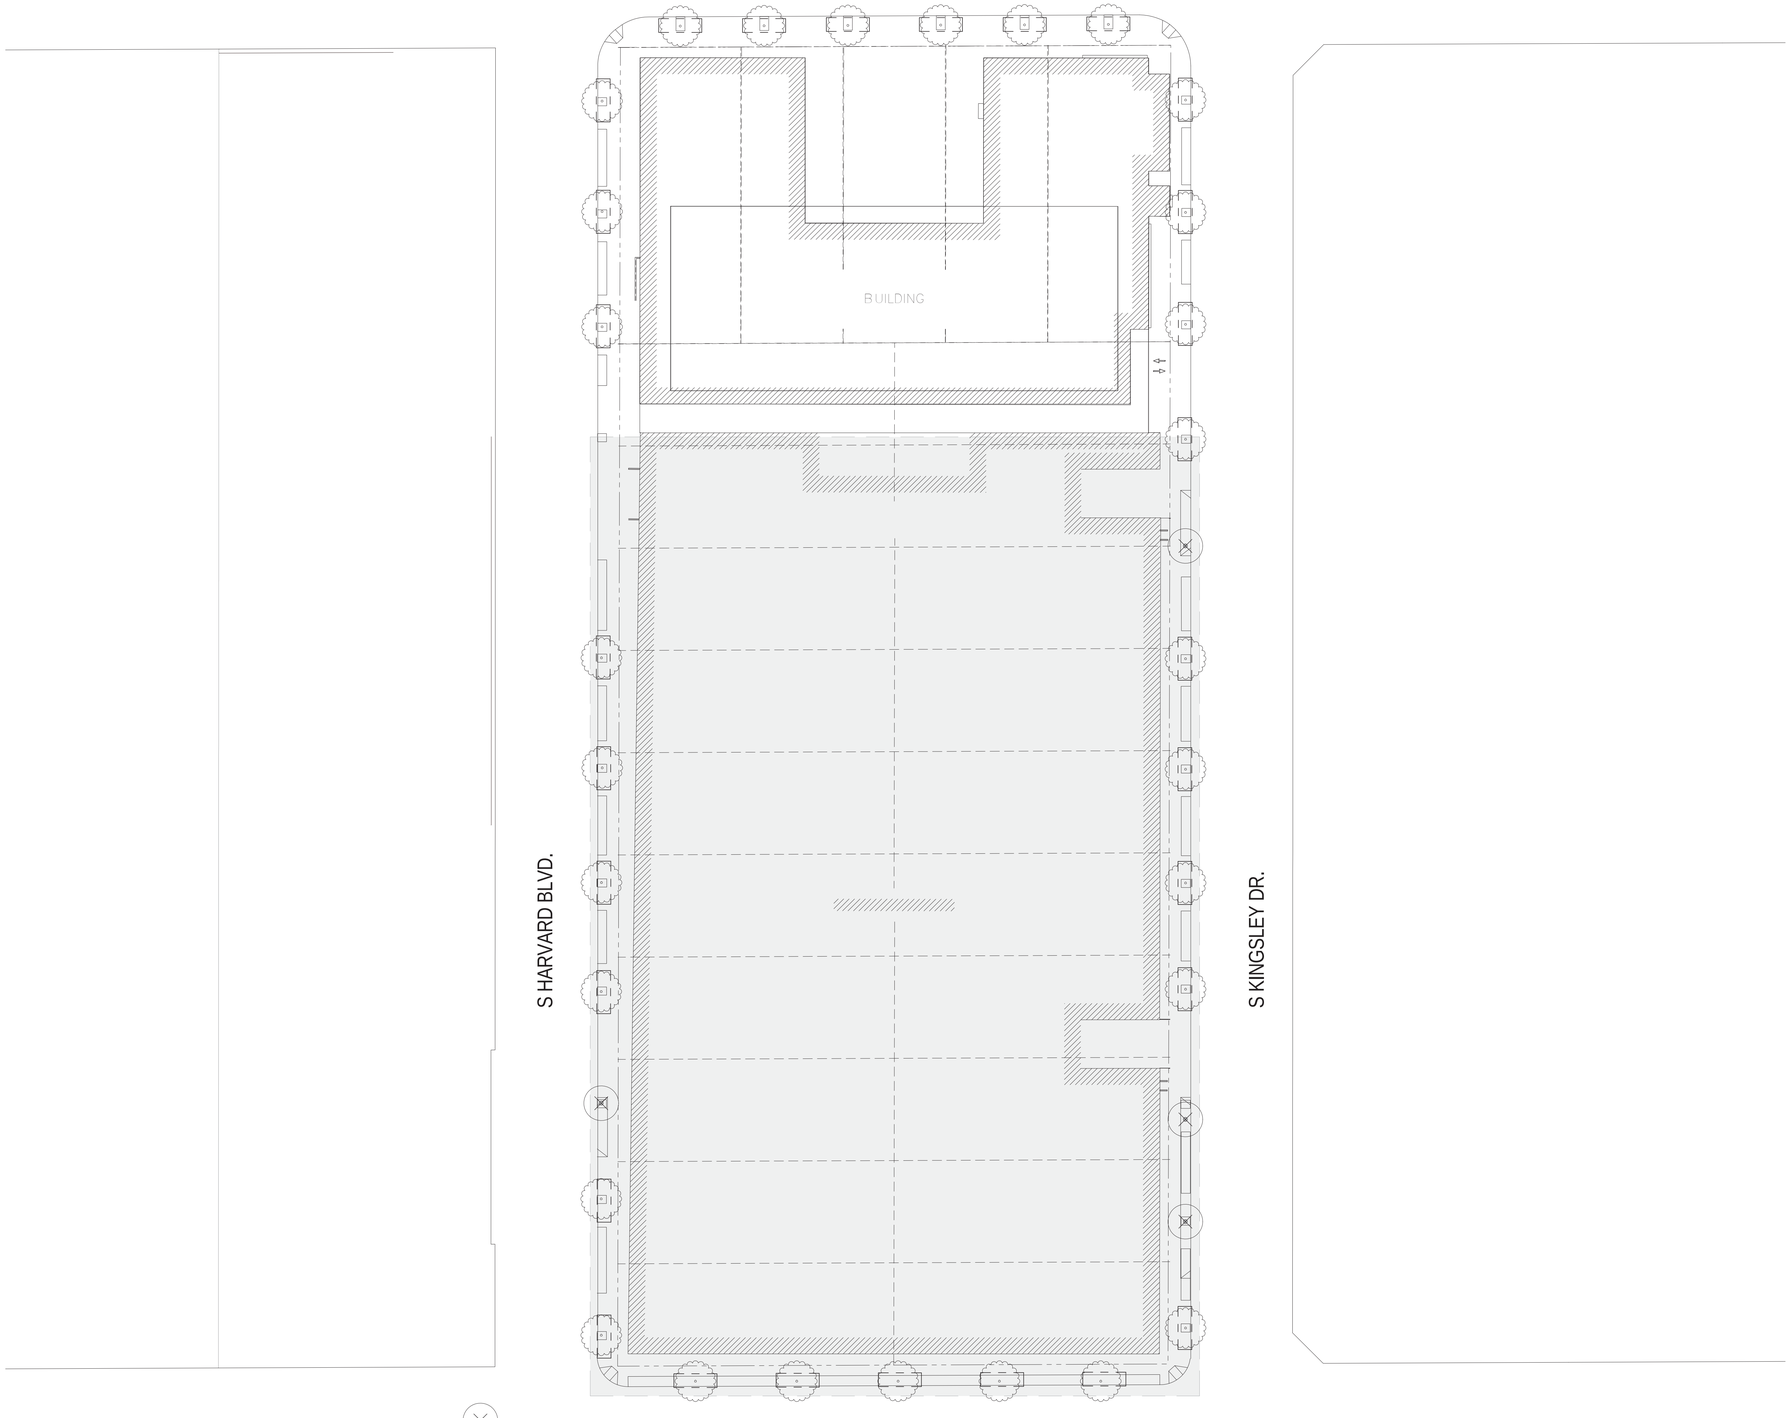


AREA TO BE DEMOLISHED

TREE PROTECTION AREA

EXISTING TREE TO BE REMOVED

EXISTING JACARANDA MIMOSIFOLIA TO REMAIN

NOTES
1. EXISTING PARKING GARAGE, SIDEWALK, CURBS, GUTTER, AND ASPHALT AS NEEDED TO BE DEMOLISHED.
2. FOUR EXISTING JACARANDA MIMOSIFOLIA IN THE R.O.W TO BE REMOVED TO ACCOMMODATE VEHICULAR ENTRIES.
3. REMAINING TWENTY-NINE JACARANDA MIMOSIFOLIA IN THE R.O.W TO BE PROTECTED DURING CONSTRUCTION.
4. ALL TREES WITHIN THE PROPERTY LINE TO BE REMOVED.

N

0 15 30 60 120'

A5 TREE DISPOSITION PLAN
1" = 30'-0"

PERKINS
+WILL

617 West 7th St., Suite 1200
Los Angeles, CA 90017
t 213.270.8400
f 213.270.8410
www.perkinswill.com

NOT FOR CONSTRUCTION

PROJECT

3600 WILSHIRE
HIGHRISE RESIDENTIAL
3600 WILSHIRE BLVD., LOS ANGELES, CA 90010

KEYPLAN

ISSUE CHART

| MARK | ISSUE | DATE |
|---|---|---|
| **Job Number** | 716000.000 | |
| **Drawn** | Author | |
| **Checked** | Checker | |
| **Approved** | Approver | |

TITLE

TREE DISPOSITION PLAN


SHEET NUMBER

**L01-01**

ENTITLEMENT PACKAGE

Copyright © 2016 Perkins+Will

7/6/2017 6:05:03 PM c:\temp\3600Wilshire_R16_Land_SunA.rvt

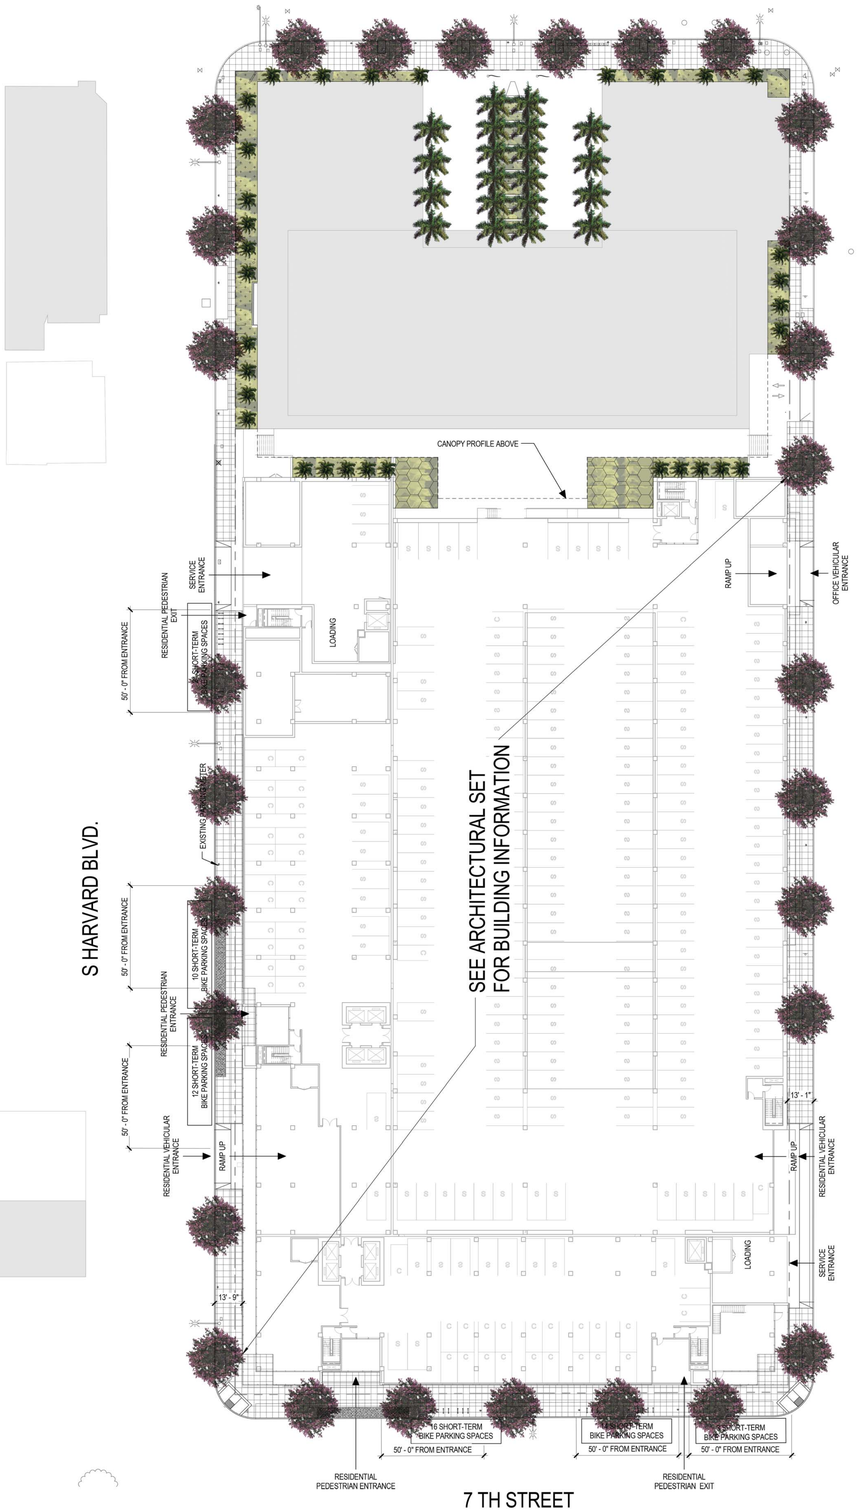


1 LEVEL 01
1" = 30'-0"

MATERIALS LEGEND

**PLANTING AREA ORNAMENTAL:**
AGAVE GEMINIFLORA
ALOE STRIATA
ANIGOZANTHOS CULTIVARS
HESPERALOE 'BRAKELIGHTS'
PACHYCEREUS MARGINATUS
YUCCA 'GOLDEN SWORD'

**PLANTING AREA MEDIUM SCREEN:**
LOPHOMYRTUS X RALPHII 'MAGIC DRAGON'
MISCANTHUS TRANSMORRISONENSIS
MYRSINE AFRICANA
PITTOSPORUM TOBIRA 'WHEELER'S DWARF'

ACACIA STENOPHYLLA
SYAGRUS ROMANZOFFIANUM
VINE STRUCTURE
PYROSTEGIA VENUSTA
EX. TREE JACARANDA MIMOSIFOLIA
CHAMAEROPS HUMILIS
CORDYLINE AUSTRALIS
DRACAENA ARBOREA
DICKSONIA ANTARCTICA
GINKGO BILOBA 'FASTIGIATA'

GRANITE COBBLE PAVERS
CITY STANDARD CONCRETE SIDEWALK
TRUNCATED DOMES
DECOMPOSED GRANITE
CONCRETE PEDESTAL PAVER TYPE 1
CONCRETE PEDESTAL PAVER TYPE 2
SCREEN WALL
POOL COPING
ROOF DECK
CONCRETE PLANTER WALL
PROPERTY LINE
BIKE RACKS
EXISTING STREET LIGHT

NOTES
1) ALL PLANTINGS TO BE LOW WATER USE.
2) ALL IRRIGATION TO BE DRIP AND TO INCLUDE A RAIN SENSOR.
3) 25,322 S.F OF PLANTING AT ROOF DECK AND LEVEL 5 PODIUM , EQUAL TO 30% OF TOTAL COMMON OPEN SPACE.
4) 86 SHORT-TERM BIKE PARKING SPACES PROVIDED AT STREET LEVEL WITHIN 50' OF PEDESTRIAN ENTRANCES AND EXITS.

**TREE COUNT SUMMARY**
REQUIREMENT 1 TREE : 4 UNITS
760 UNITS YIELDS 190 TREES + 8 TREES TO
REPLACE THE REMOVAL OF 4 EXISITING TREES*

*SEE L01-01 TREE DISPOSITION PLAN

| | EXISTING | NEW | TOTAL |
|---|---|---|---|
| GROUND | 29 | 52 | 81 |
| LEVEL 04 | | 61 | 61 |
| ROOF | | 56 | 56 |
| TOTAL | 29 | 169 | 198 |
| | | | |

SEE LAYOUT PLANS FOR LOCATION AND TYPE

N

0 15 30 60 120'

| SCIENTIFIC NAME | AREA | PERCENTAGE | SPACING O.C. | COUNT |
|---|---|---|---|---|
| ORNAMENTAL | 3,543 SF | | | |
| AGAVE GEMINIFLORA | 591 SF | 16.66% | 4'-0" | 24 |
| ALOE STRIATA | 591 SF | 16.66% | 2'-0" | 77 |
| ANIGOZANTHOS CULTIVARS | 591 SF | 16.66% | 2'-0" | 77 |
| HESPERALOE 'BRAKELIGHTS' | 590 SF | 16.66% | 3'-0" | 34 |
| PACHYCREUS MARGINATUS | 590 SF | 16.66% | 1'-0" | 316 |
| YUCCA 'GOLDEN SWORD' | 590 SF | 16.66% | 4'-0" | 18 |
| MEDIUM SCREEN | 3,241 SF | | | |
| LOPHOMYRTUS X RALPHII 'MAGIC DRAGON' | 810 SF | 25% | 5'-0" | 61 |
| MISCANTHUS TRANSMORRISONENSIS | 810 SF | 25% | 4'-0" | 93 |
| MYRSINE AFRICANA | 810 SF | 25% | 5'-0" | 61 |
| PITTOSPORUM TOBIRA 'WHEELER'S DWARF' | 811 SF | 25% | 5'-0" | 61 |
| TREES | | | | |
| EXISTING ST TREE- JACARANDA MIMOSIFOLIA | | | | 29 |
| LARGE PALM | | | | 20 |
| SMALL PALM | | | | 32 |

PLANTING LEGEND LEVEL 01
12" = 1'-0"

PERKINS + WILL
617 West 7th St., Suite 1200
Los Angeles, CA 90017
t 213.270.8400
f 213.270.8410
www.perkinswill.com

**NOT FOR CONSTRUCTION**

PROJECT

**3600 WILSHIRE HIGHRISE RESIDENTIAL**
3600 WILSHIRE BLVD., LOS ANGELES, CA 90010

KEYPLAN

ISSUE CHART

| MARK | ISSUE | DATE |
|---|---|---|
| Job Number | 716000.000 | |
| Drawn | Author | |
| Checked | Checker | |
| Approved | Approver | |

TITLE

**LANDSCAPE LAYOUT LEVEL 01**

SHEET NUMBER

**L10-00**

ENTITLEMENT PACKAGE

Copyright © 2016 Perkins+Will

7/6/2017 6:53:52 PM c:\temp\3600Wilshire_R16_Land_SunA.rvt

S HARVARD BLVD.

7 TH STREET




S KINGSLEY DR.

## 1 LEVEL 04
1/16" = 1'-0"

MATERIALS LEGEND

**PLANTING AREA ORNAMENTAL:**
AGAVE GEMINIFLORA
ALOE STRIATA
ANIGOZANTHOS CULTIVARS
HESPERALOE 'BRAKELIGHTS'
PACHYCEREUS MARGINATUS
YUCCA 'GOLDEN SWORD'

**PLANTING AREA MEDIUM SCREEN:**
LOPHOMYRTUS X RALPHII 'MAGIC DRAGON'
MISCANTHUS TRANSMORRISONENSIS
MYRSINE AFRICANA
PITTOSPORUM TOBIRA 'WHEELER'S DWARF'

ACACIA STENOPHYLLA
EX. TREE
JACARANDA MIMOSIFOLIA
SYAGRUS ROMANZOFFIANUM
VINE STRUCTURE
PYROSTEGIA VENUSTA
CHAMAEROPS HUMILIS
CORDYLINE AUSTRALIS
DRACAENA ARBOREA
DICKSONIA ANTARCTICA
GINKGO BILOBA 'FASTIGIATA'

GRANITE COBBLE PAVERS
CITY STANDARD CONCRETE SIDEWALK
TRUNCATED DOMES
DECOMPOSED GRANITE
CONCRETE PEDESTAL PAVER TYPE 1
CONCRETE PEDESTAL PAVER TYPE 2
SCREEN WALL
POOL COPING
ROOF DECK
CONCRETE PLANTER WALL
PROPERTY LINE
BIKE RACKS
EXISTING STREET LIGHT

NOTES
1) ALL PLANTINGS TO BE LOW WATER USE.
2) ALL IRRIGATION TO BE DRIP AND TO INCLUDE A RAIN SENSOR.
3) 25,322 S.F OF PLANTING AT ROOF DECK AND LEVEL 5 PODIUM , EQUAL TO 30% OF TOTAL COMMON OPEN SPACE.
4) 86 SHORT-TERM BIKE PARKING SPACES PROVIDED AT STREET LEVEL WITHIN 50' OF PEDESTRIAN ENTRANCES AND EXITS.

N

0 8 16 32 64'

| SCIENTIFIC NAME | AREA | PERCENTAGE | SPACING O.C. | COUNT |
|---|---|---|---|---|
| ORNAMENTAL | 1,716 SF | | | |
| AGAVE GEMINIFLORA | 429 SF | 16.66% | 4'-0" | 13 |
| ALOE STRIATA | 429 SF | 16.66% | 2'-0" | 49 |
| ANIGOZANTHOS CULTIVARS | 429 SF | 16.66% | 2'-0" | 49 |
| HESPERALOE 'BRAKELIGHTS' | 429 SF | 16.66% | 3'-0" | 22 |
| PACHYCEREUS MARGINATUS | 429 SF | 16.66% | 1'-0" | 197 |
| YUCCA 'GOLDEN SWORD' | 429 SF | 16.66% | 4'-0" | 13 |
| TREES | | | | |
| GINKGO BILOBA 'FASTIGIATA' | | | | 7 |
| TREES (VINES) | | | | |
| PYROSTEGIA VENUSTA | | | | 53 |

## PLANTING LEGEND LEVEL 04
12" = 1'-0"


PERKINS + WILL

617 West 7th St., Suite 1200
Los Angeles, CA 90017
t 213.270.8400
f 213.270.8410
www.perkinswill.com


**NOT FOR CONSTRUCTION**

PROJECT

**3600 WILSHIRE HIGHRISE RESIDENTIAL**
3600 WILSHIRE BLVD., LOS ANGELES, CA 90010

KEYPLAN

ISSUE CHART

| MARK | ISSUE | DATE |
|---|---|---|
| Job Number | | 716000.000 |
| Drawn | | Author |
| Checked | | Checker |
| Approved | | Approver |

TITLE

**LANDSCAPE LAYOUT LEVEL 04**

SHEET NUMBER

**L10-04**

ENTITLEMENT PACKAGE



Copyright © 2016 Perkins+Will



7/6/2017 6:05:34 PM c:\temp\3600Wilshire_R16_Land_SunA.rvt

S HARVARD BLVD.

7 TH STREET

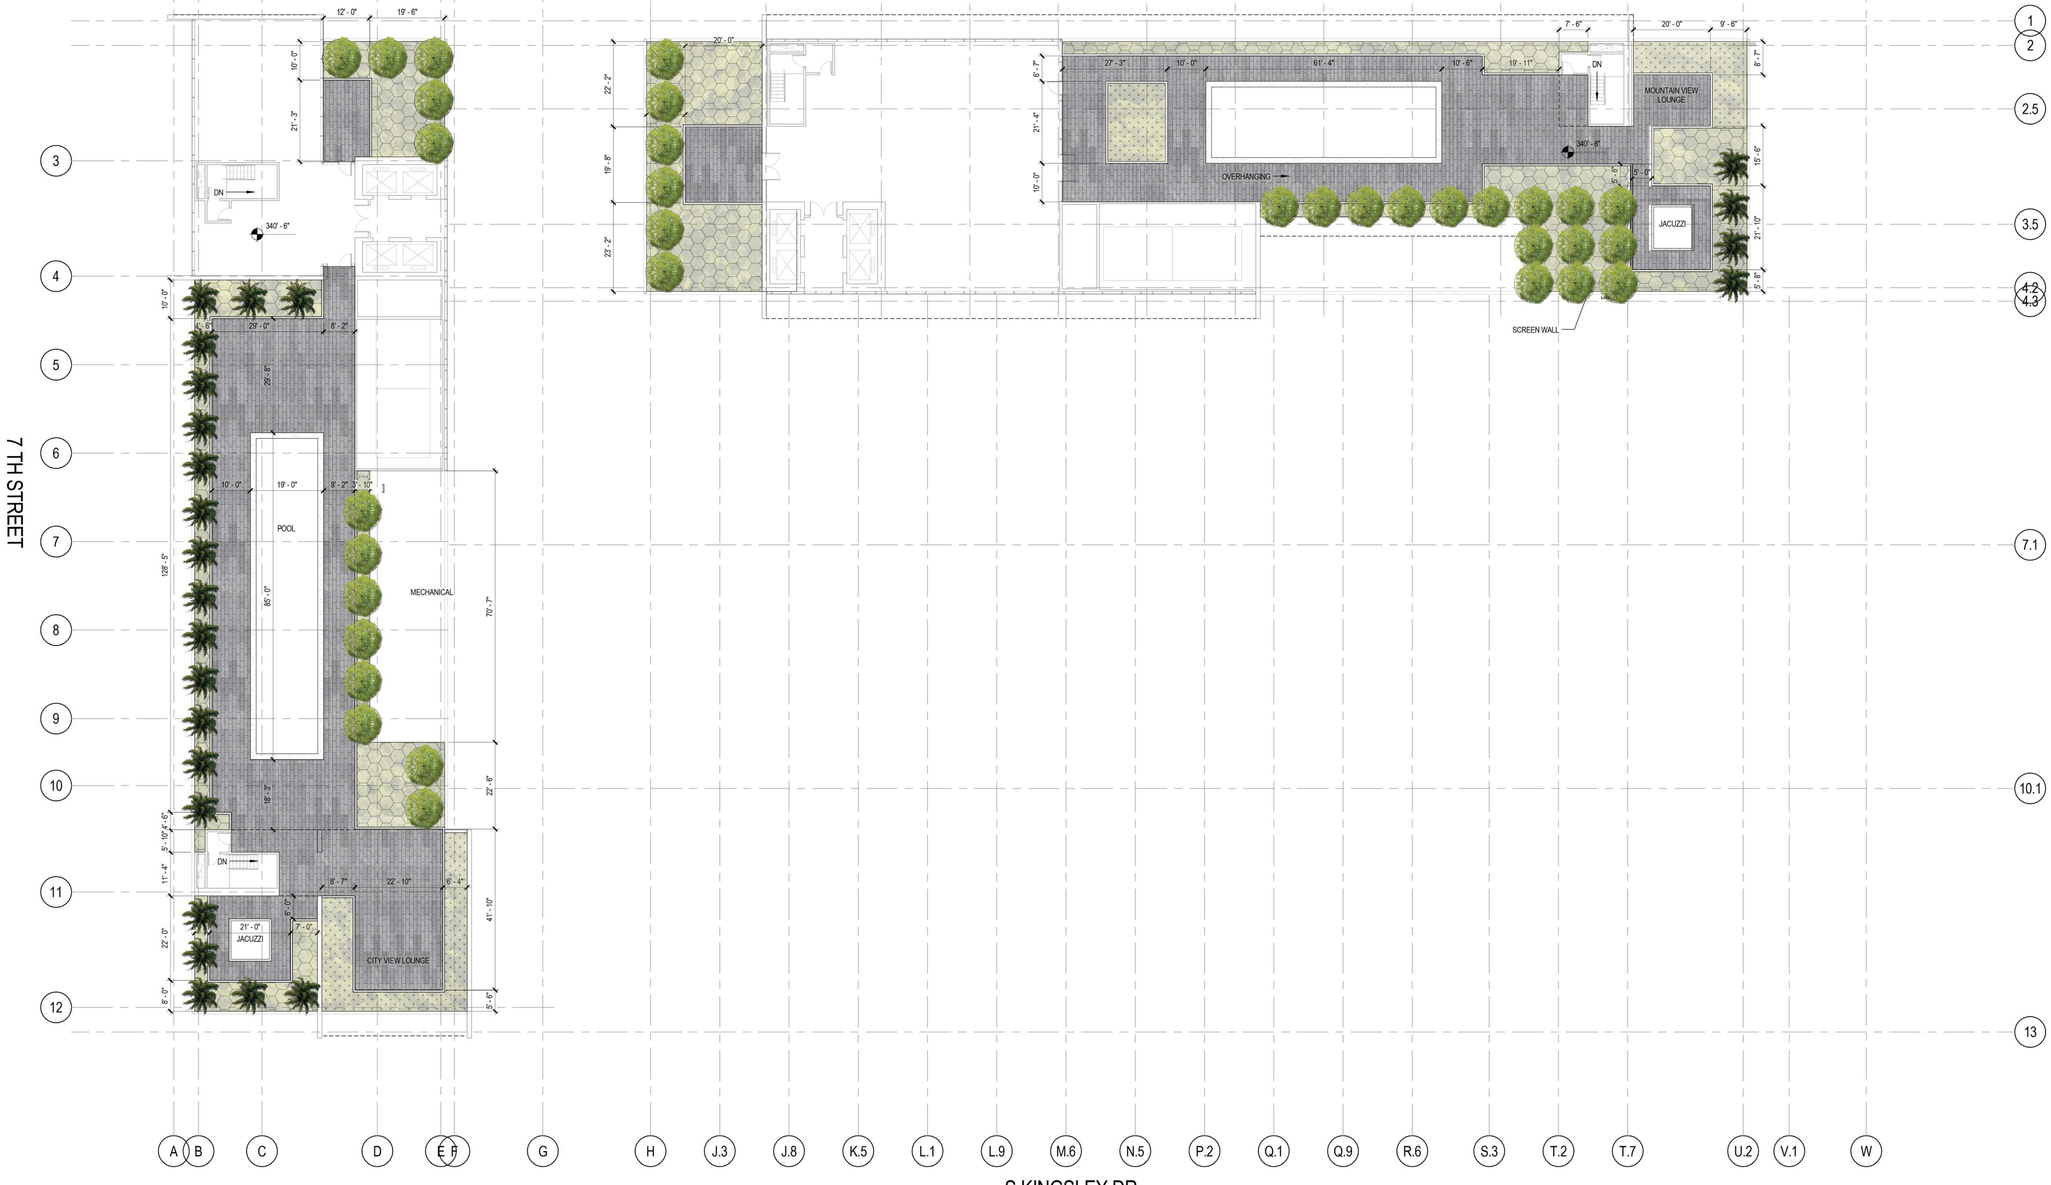


S KINGSLEY DR.

## 1 ROOF DECK
1/16" = 1'-0"

MATERIALS LEGEND

**PLANTING AREA ORNAMENTAL**:
AGAVE GEMINIFLORA
ALOE STRIATA
ANIGOZANTHOS CULTIVARS
HESPERALOE 'BRAKELIGHTS'
PACHYCEREUS MARGINATUS
YUCCA 'GOLDEN SWORD'

**PLANTING AREA MEDIUM SCREEN**:
LOPHOMYRTUS X RALPHII 'MAGIC DRAGON'
MISCANTHUS TRANSMORRISONENSIS
MYRSINE AFRICANA
PITTOSPORUM TOBIRA 'WHEELER'S DWARF'

ACACIA STENOPHYLLA
SYAGRUS ROMANZOFFIANUM
VINE STRUCTURE
PYROSTEGIA VENUSTA
EX. TREE
JACARANDA MIMOSIFOLIA
CHAMAEROPS HUMILIS
CORDYLINE AUSTRALIS
DRACAENA ARBOREA
DICKSONIA ANTARCTICA
GINKGO BILOBA 'FASTIGIATA'

GRANITE COBBLE PAVERS
CITY STANDARD CONCRETE SIDEWALK
TRUNCATED DOMES
DECOMPOSED GRANITE
CONCRETE PEDESTAL PAVER TYPE 1
CONCRETE PEDESTAL PAVER TYPE 2
SCREEN WALL
POOL COPING
ROOF DECK
CONCRETE PLANTER WALL
PROPERTY LINE
BIKE RACKS
EXISTING STREET LIGHT

NOTES
1) ALL PLANTINGS TO BE LOW WATER USE.
2) ALL IRRIGATION TO BE DRIP AND TO INCLUDE A RAIN SENSOR.
3) 25,322 S.F OF PLANTING AT ROOF DECK AND LEVEL 5 PODIUM , EQUAL TO 30% OF TOTAL COMMON OPEN SPACE.
4) 86 SHORT-TERM BIKE PARKING SPACES PROVIDED AT STREET LEVEL WITHIN 50' OF PEDESTRIAN ENTRANCES AND EXITS.

N

0 8 16 32 64'

| SCIENTIFIC NAME | AREA | PERCENTAGE | SPACING O.C. | COUNT |
|---|---|---|---|---|
| ORNAMENTAL | 1,978 SF | | | |
| AGAVE GEMINIFLORA | 330 SF | 16.66% | 4'-0" | 22 |
| ALOE STRIATA | 330 SF | 16.66% | 2'-0" | 83 |
| ANIGOZANTHOS CULTIVARS | 330 SF | 16.66% | 2'-0" | 83 |
| HESPERALOE 'BRAKELIGHTS' | 330 SF | 16.66% | 3'-0" | 36 |
| PACHYCREUS MARGINATUS | 329 SF | 16.66% | 1'-0" | 327 |
| YUCCA 'GOLDEN SWORD' | 329 SF | 16.66% | 4'-0" | 21 |
| MEDIUM SCREEN | 7,231 SF | | | |
| LOPHOMYRTUS X RALPHII 'MAGIC DRAGON' | 1,808 SF | 25% | 5'-0" | 73 |
| MISCANTHUS TRANSMORRISONENSIS | 1,808 SF | 25% | 4'-0" | 113 |
| MYRSINE AFRICANA | 1,808 SF | 25% | 5'-0" | 73 |
| PITTOSPORUM TOBIRA 'WHEELER'S DWARF' | 1,807 SF | 25% | 5'-0" | 73 |
| TREES | | | | |
| ACACIA STENOPHYLLA | | | | 34 |
| ROOF PALM | | | | 24 |

## PLANTING LEGEND ROOF
12" = 1'-0"


PERKINS + WILL

617 West 7th St., Suite 1200
Los Angeles, CA 90017
t 213.270.8400
f 213.270.8410
www.perkinswill.com


**NOT FOR CONSTRUCTION**

PROJECT

**3600 WILSHIRE HIGHRISE RESIDENTIAL**
3600 WILSHIRE BLVD., LOS ANGELES, CA 90010

KEYPLAN

ISSUE CHART

| MARK | ISSUE | DATE |
|---|---|---|
| Job Number | 716000.000 | |
| Drawn | Author | |
| Checked | Checker | |
| Approved | Approver | |

TITLE

**LANDSCAPE LAYOUT ROOF PLAN**

SHEET NUMBER

**L10-24**

ENTITLEMENT PACKAGE


Copyright © 2016 Perkins+Will


c:\temp\3600Wilshire_R16_Land_SunA.rvt
7/6/2017 6:05:38 PM


ORIGINAL

REVISED

PARKING SPOTS LOST
LEVEL 2: -9
LEVEL 3: -9
LEVEL 4: -10
TOTAL LOSS: -28


LEVEL 2

TO BE DEMOLISHED

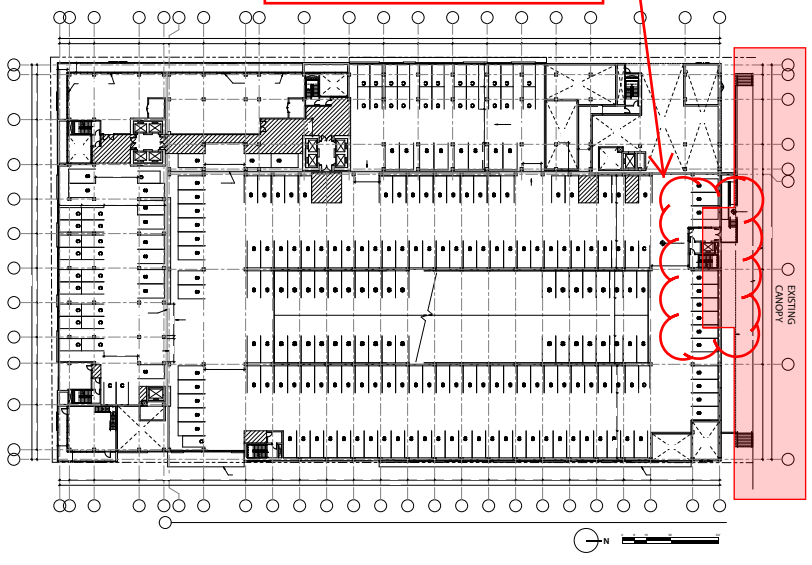



PERKINS +WILL

A10-02

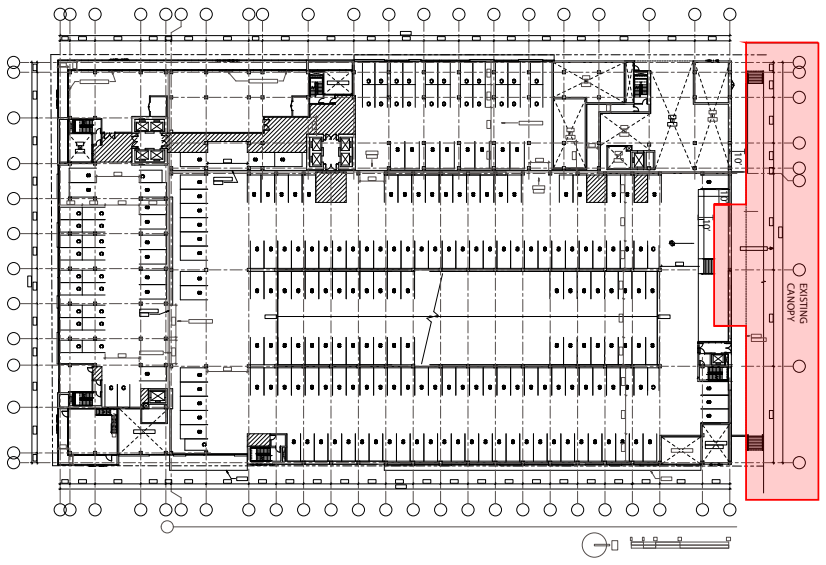



LEVEL 3

TO BE DEMOLISHED

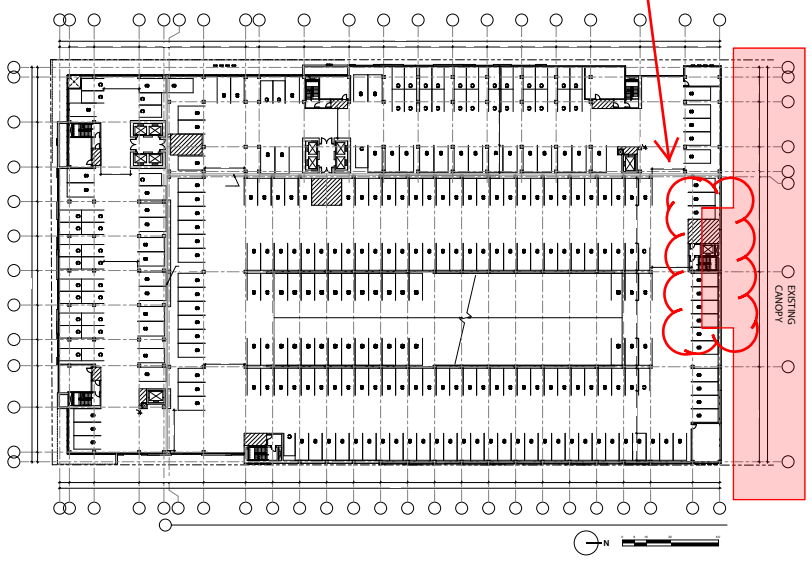



PERKINS +WILL

A10-03

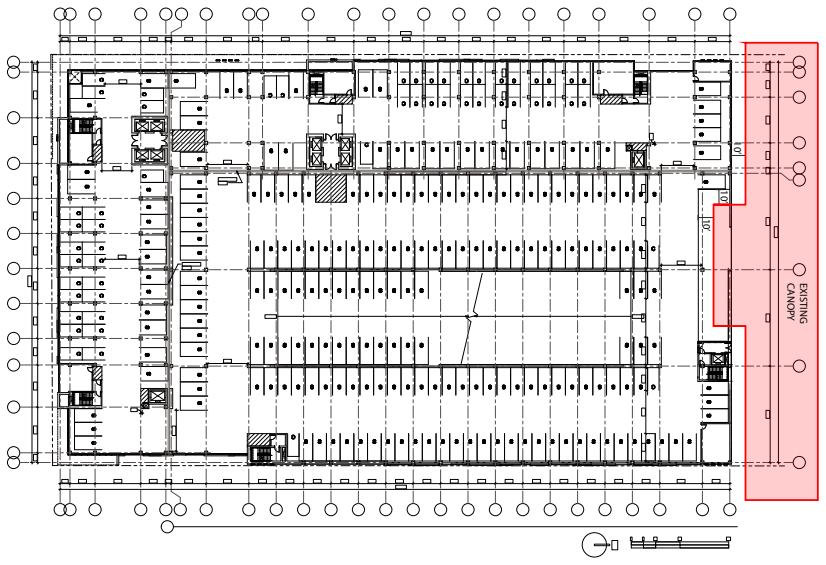



LEVEL 4

TO BE DEMOLISHED

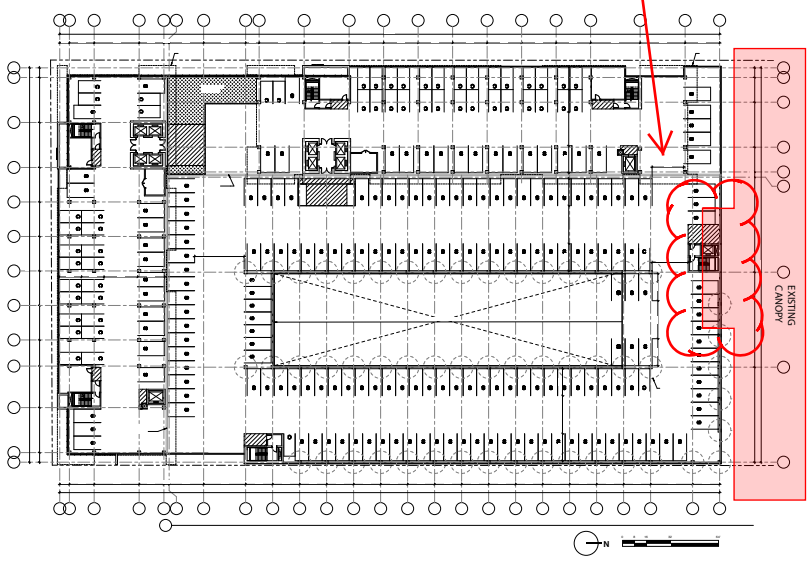



PERKINS +WILL

A10-04

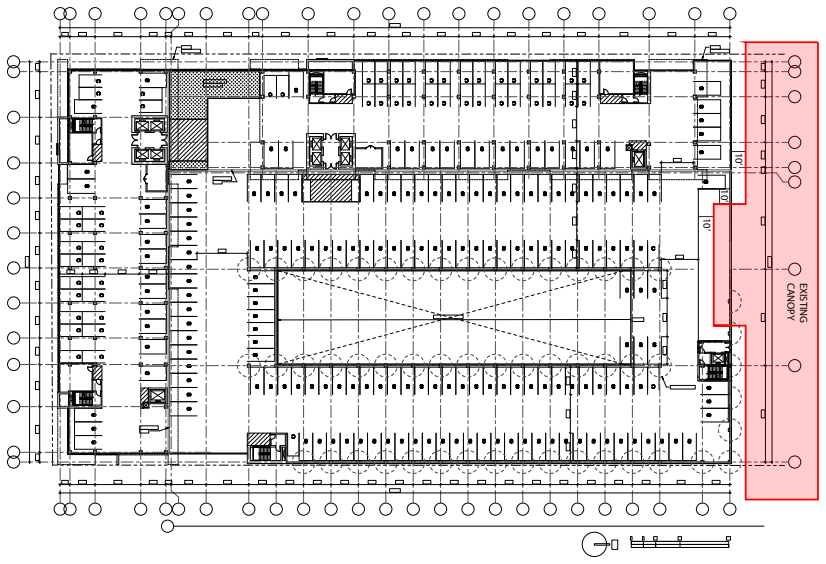



ORIGINAL
OFFICE
BUILDING

NEW
CONSTRUCTION

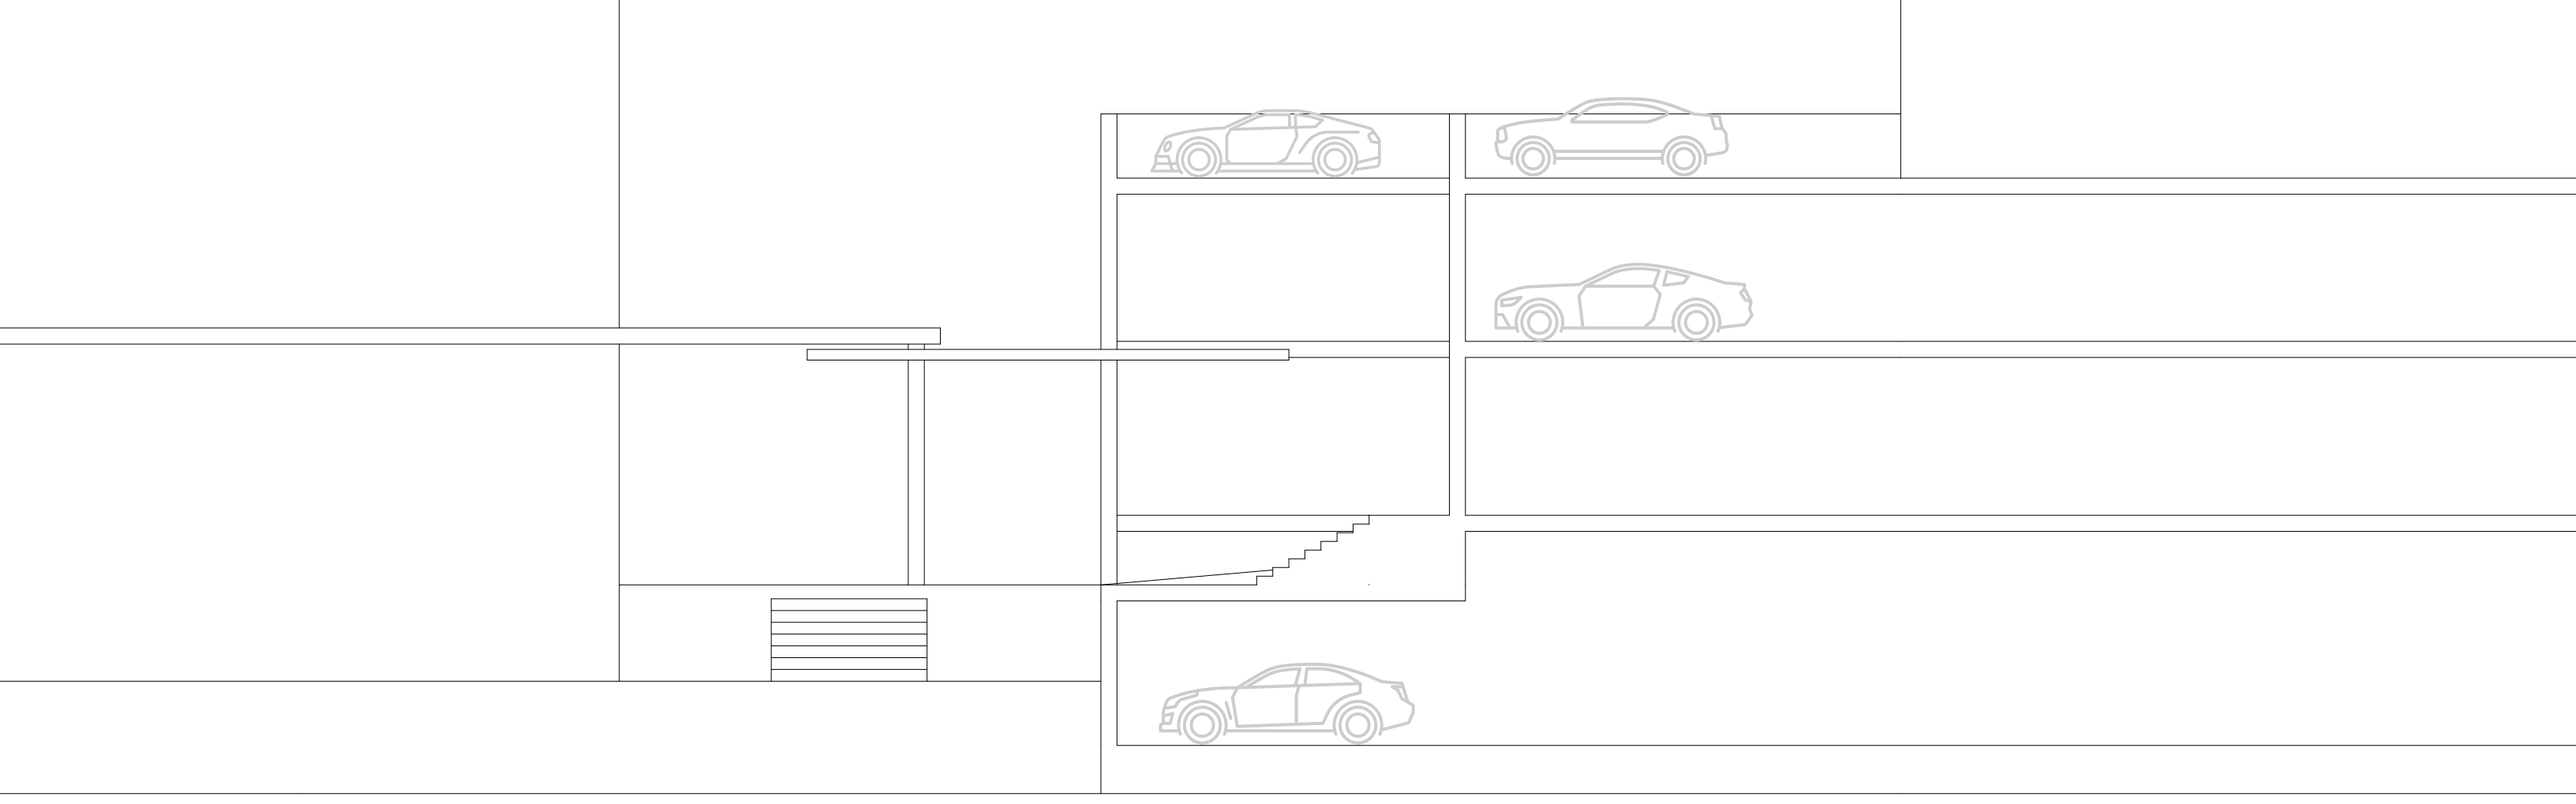



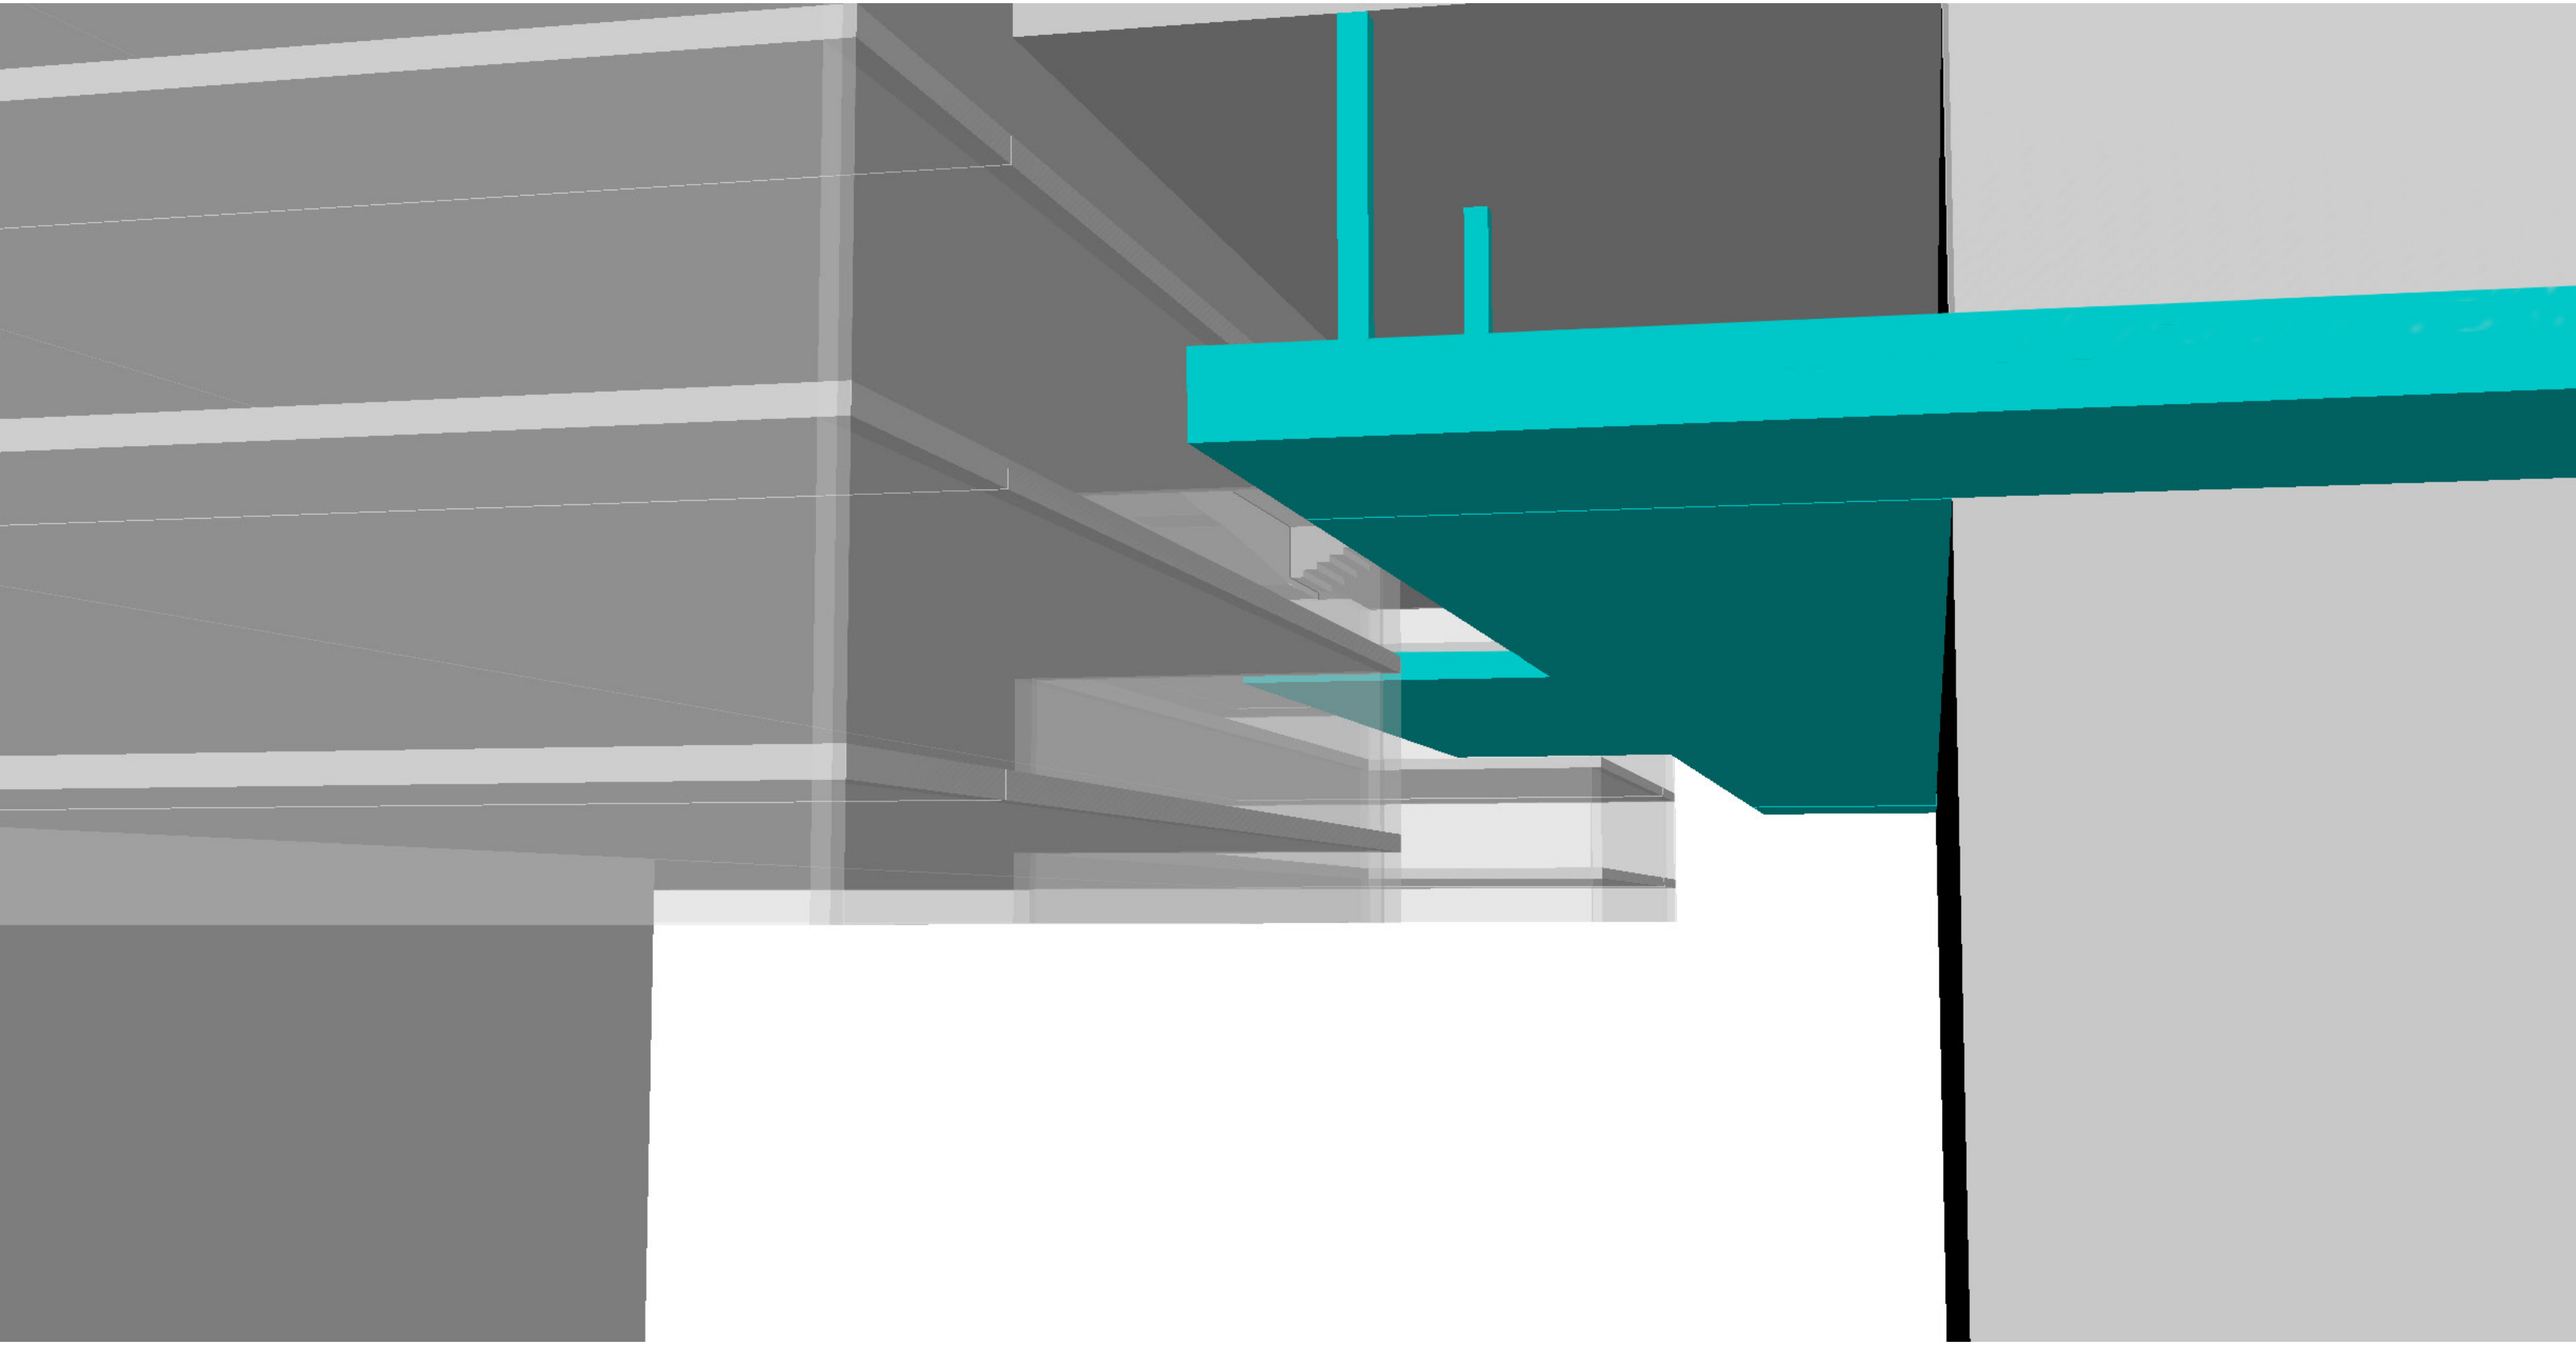

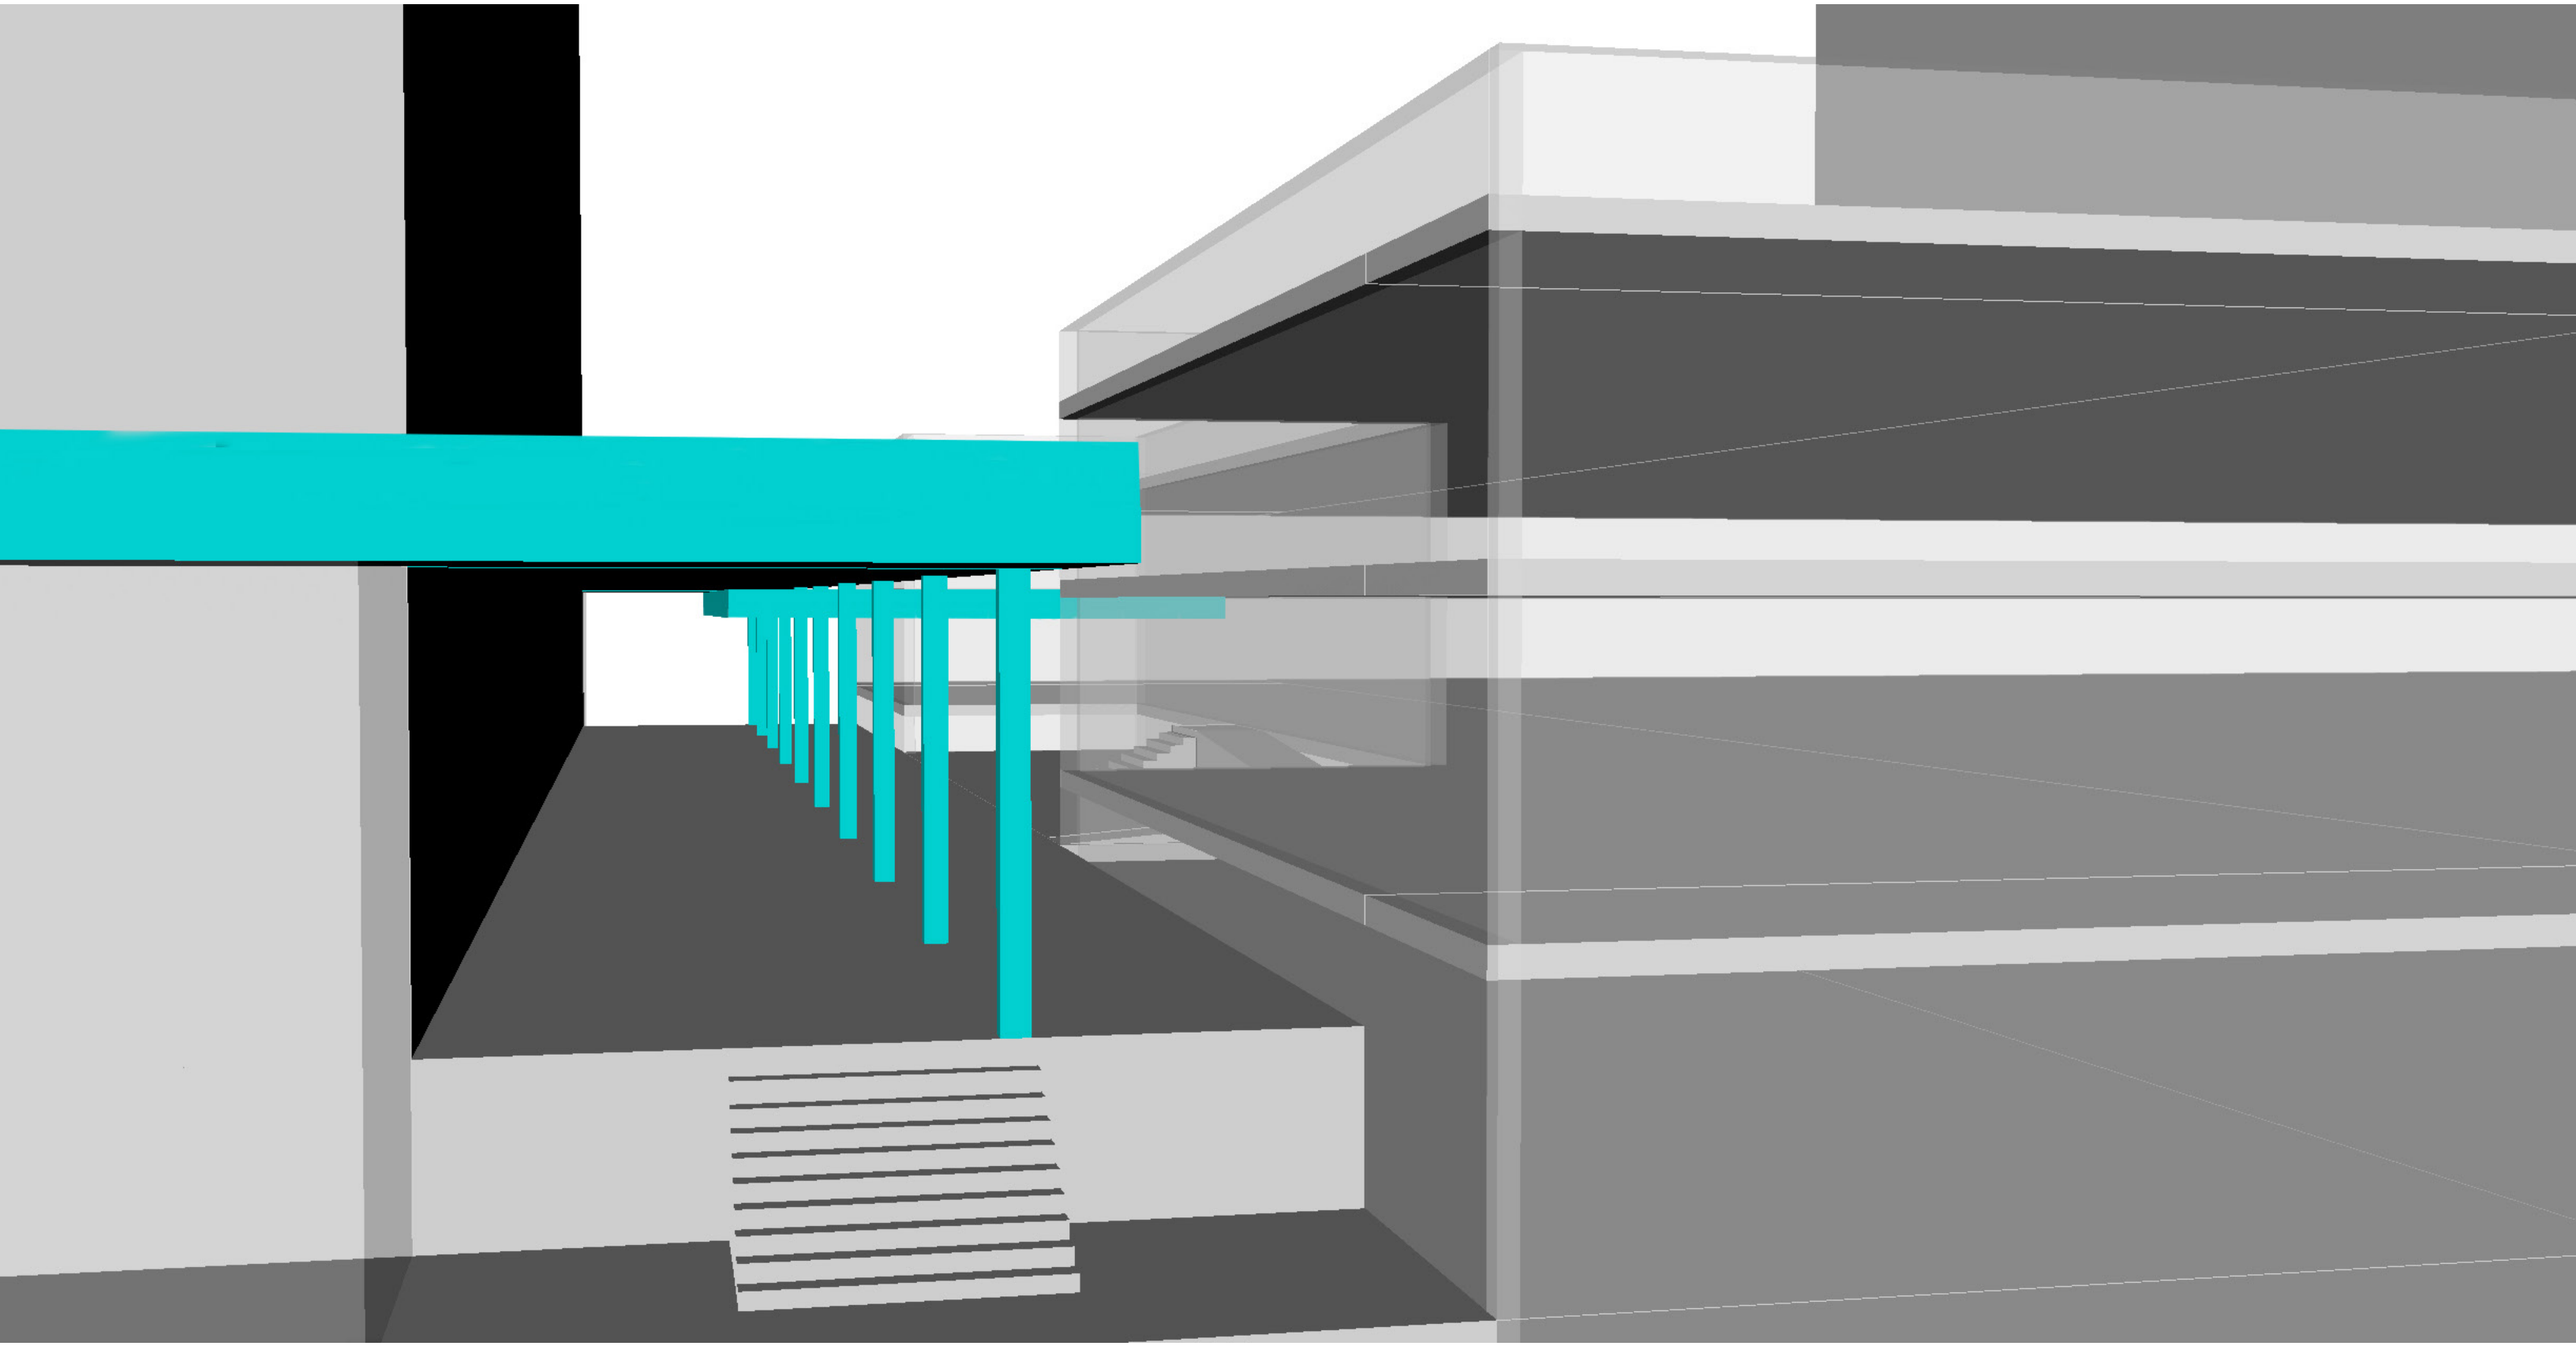


# Appendix C

## Wilshire Harvard Heights Tract Map (1905)

# Map of
# WILSHIRE HARVARD HEIGHTS

In the City of Los Angeles County of Los Angeles California Surveyed in November 1905 by V. J. Rowan Surveyor Being Subdivision of East 1/2 of N.W. 1/4 Sec. 25. T. 1 S. R. 14 W. S. B. M. Bearing calculated from City Engineers bearing of Wilshire Boulevard True Courses

Scale 200 feet to one inch.

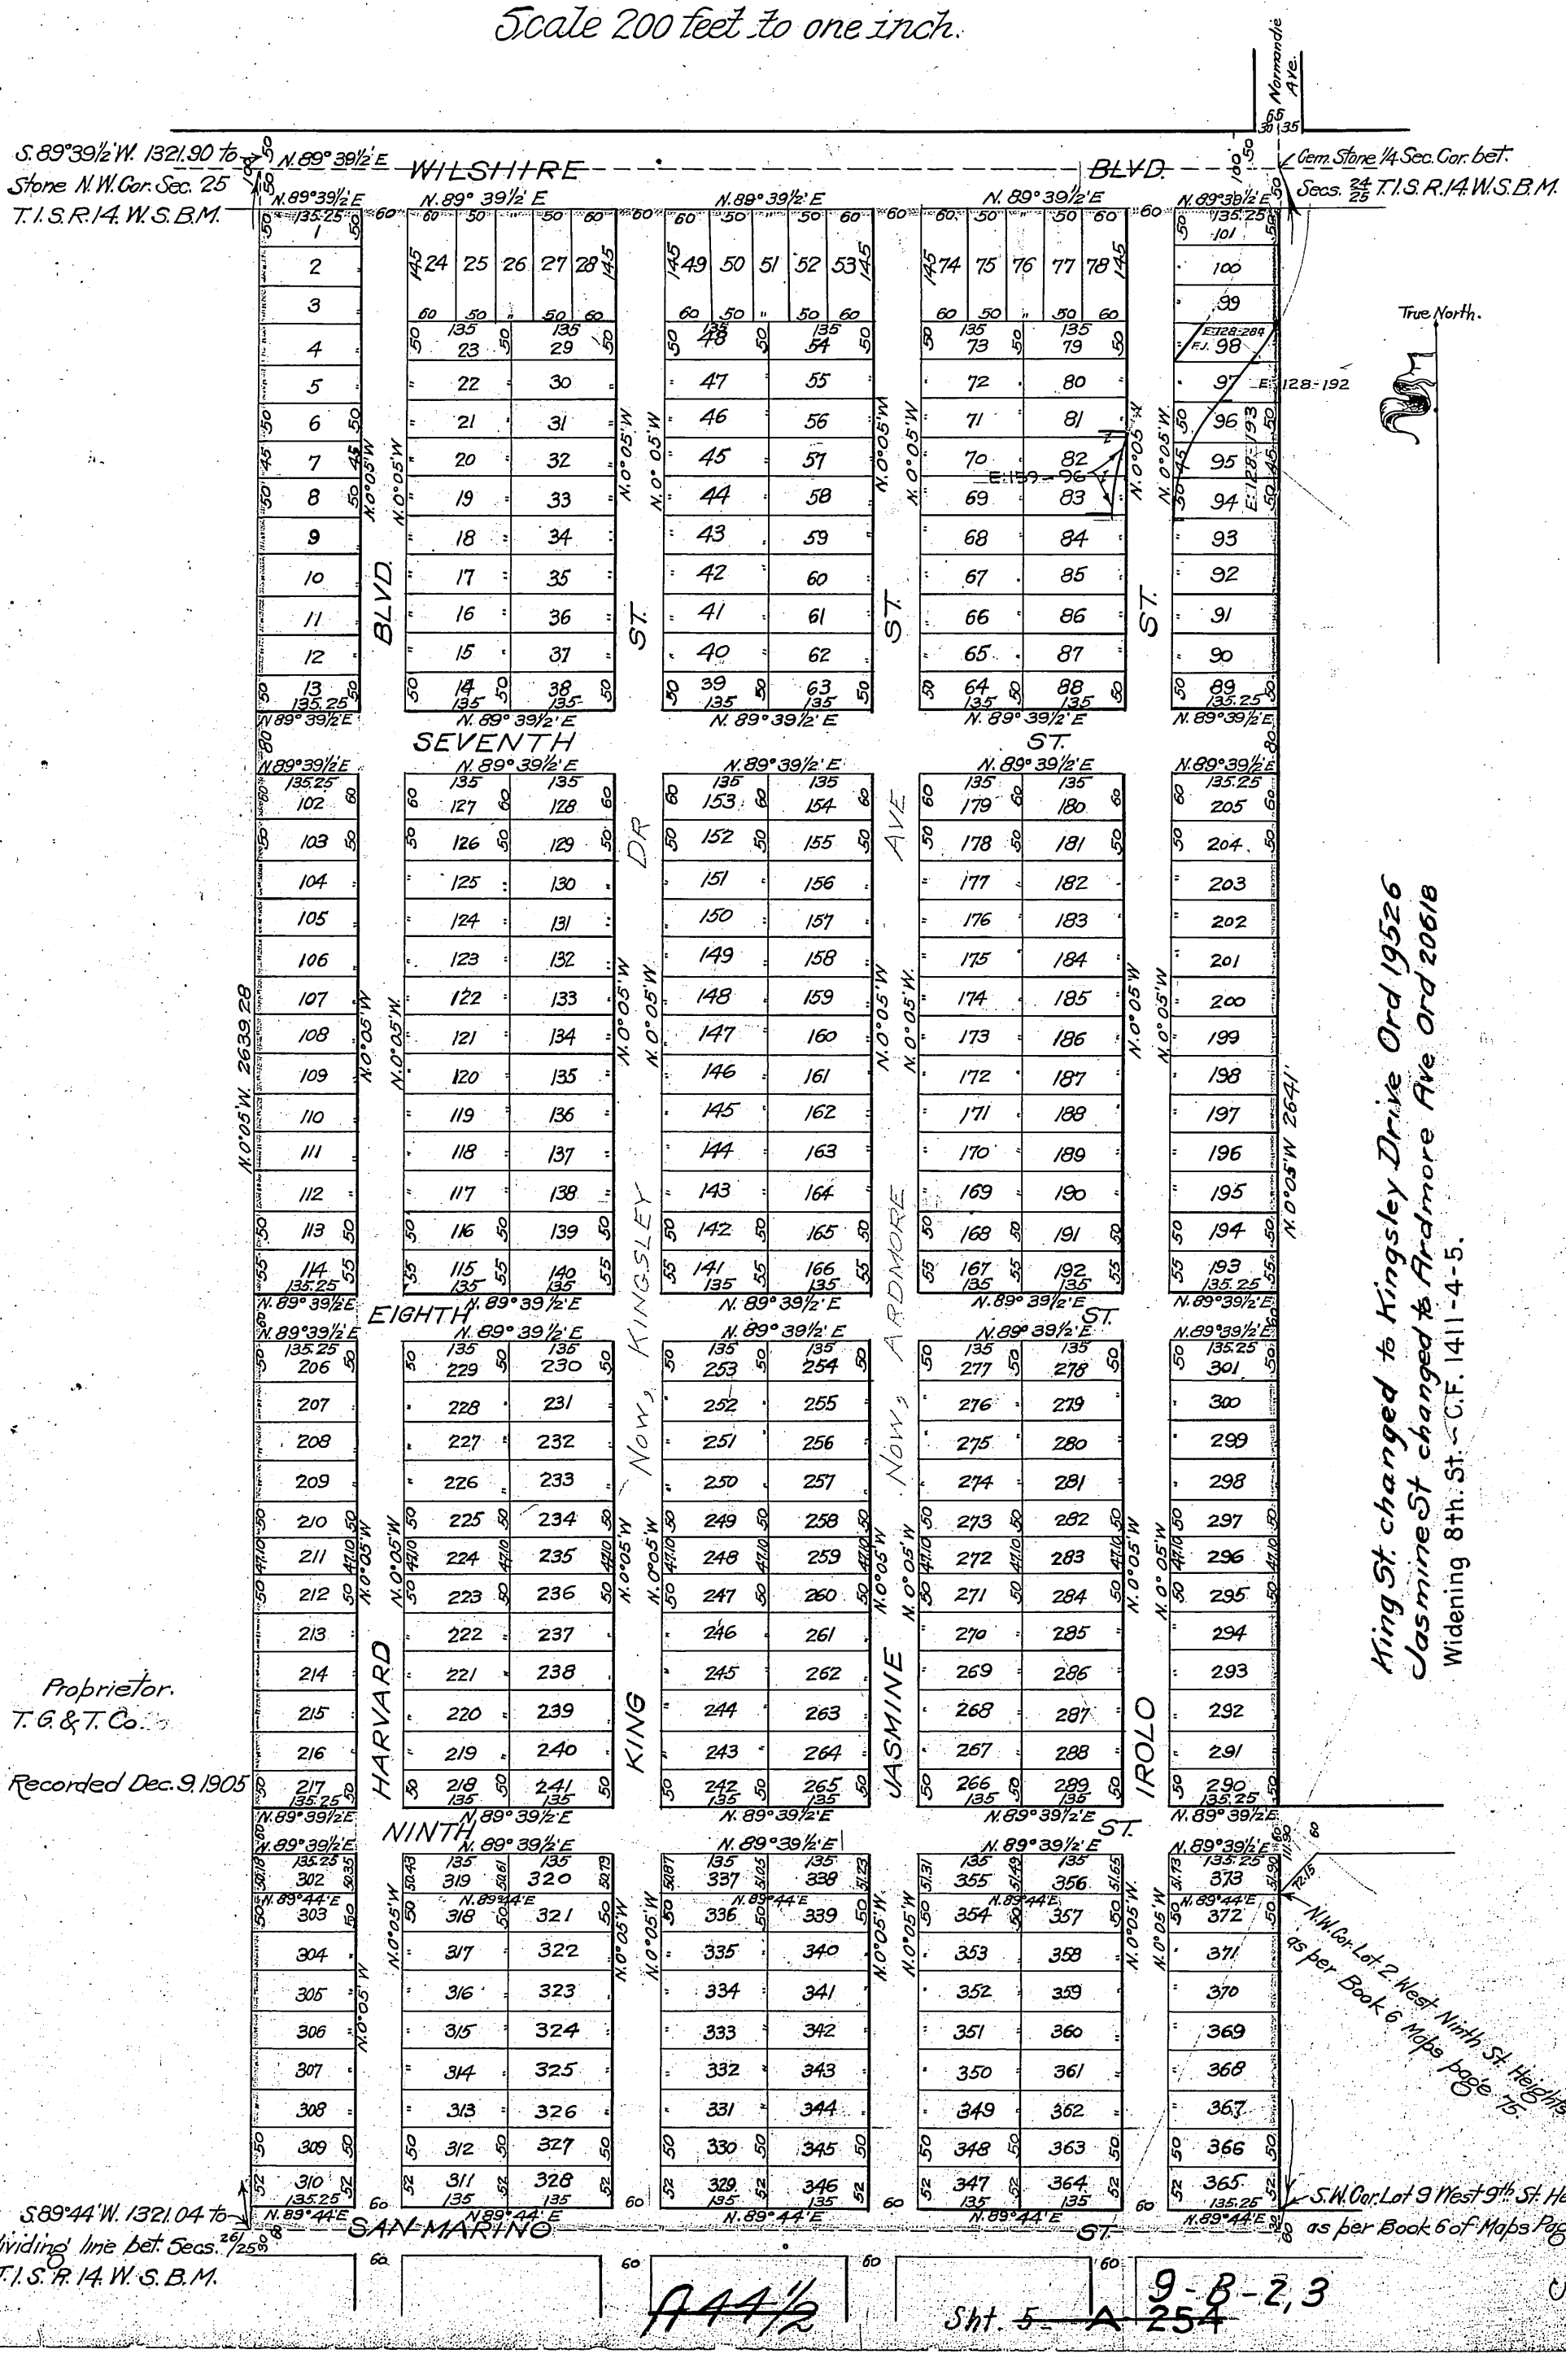


Proprietor.
T. G. & T. Co.

Recorded Dec. 9. 1905


King St. changed to Kingsley Drive Ord 19526
Jasmine St changed to Ardmore Ave Ord 20618
Widening 8th. St. ~ C.F. 1411-4-5.

A44½

Sht. 5 ~~A~~ 254

9-B-2,3

# Appendix D
## **Sanborn Maps**

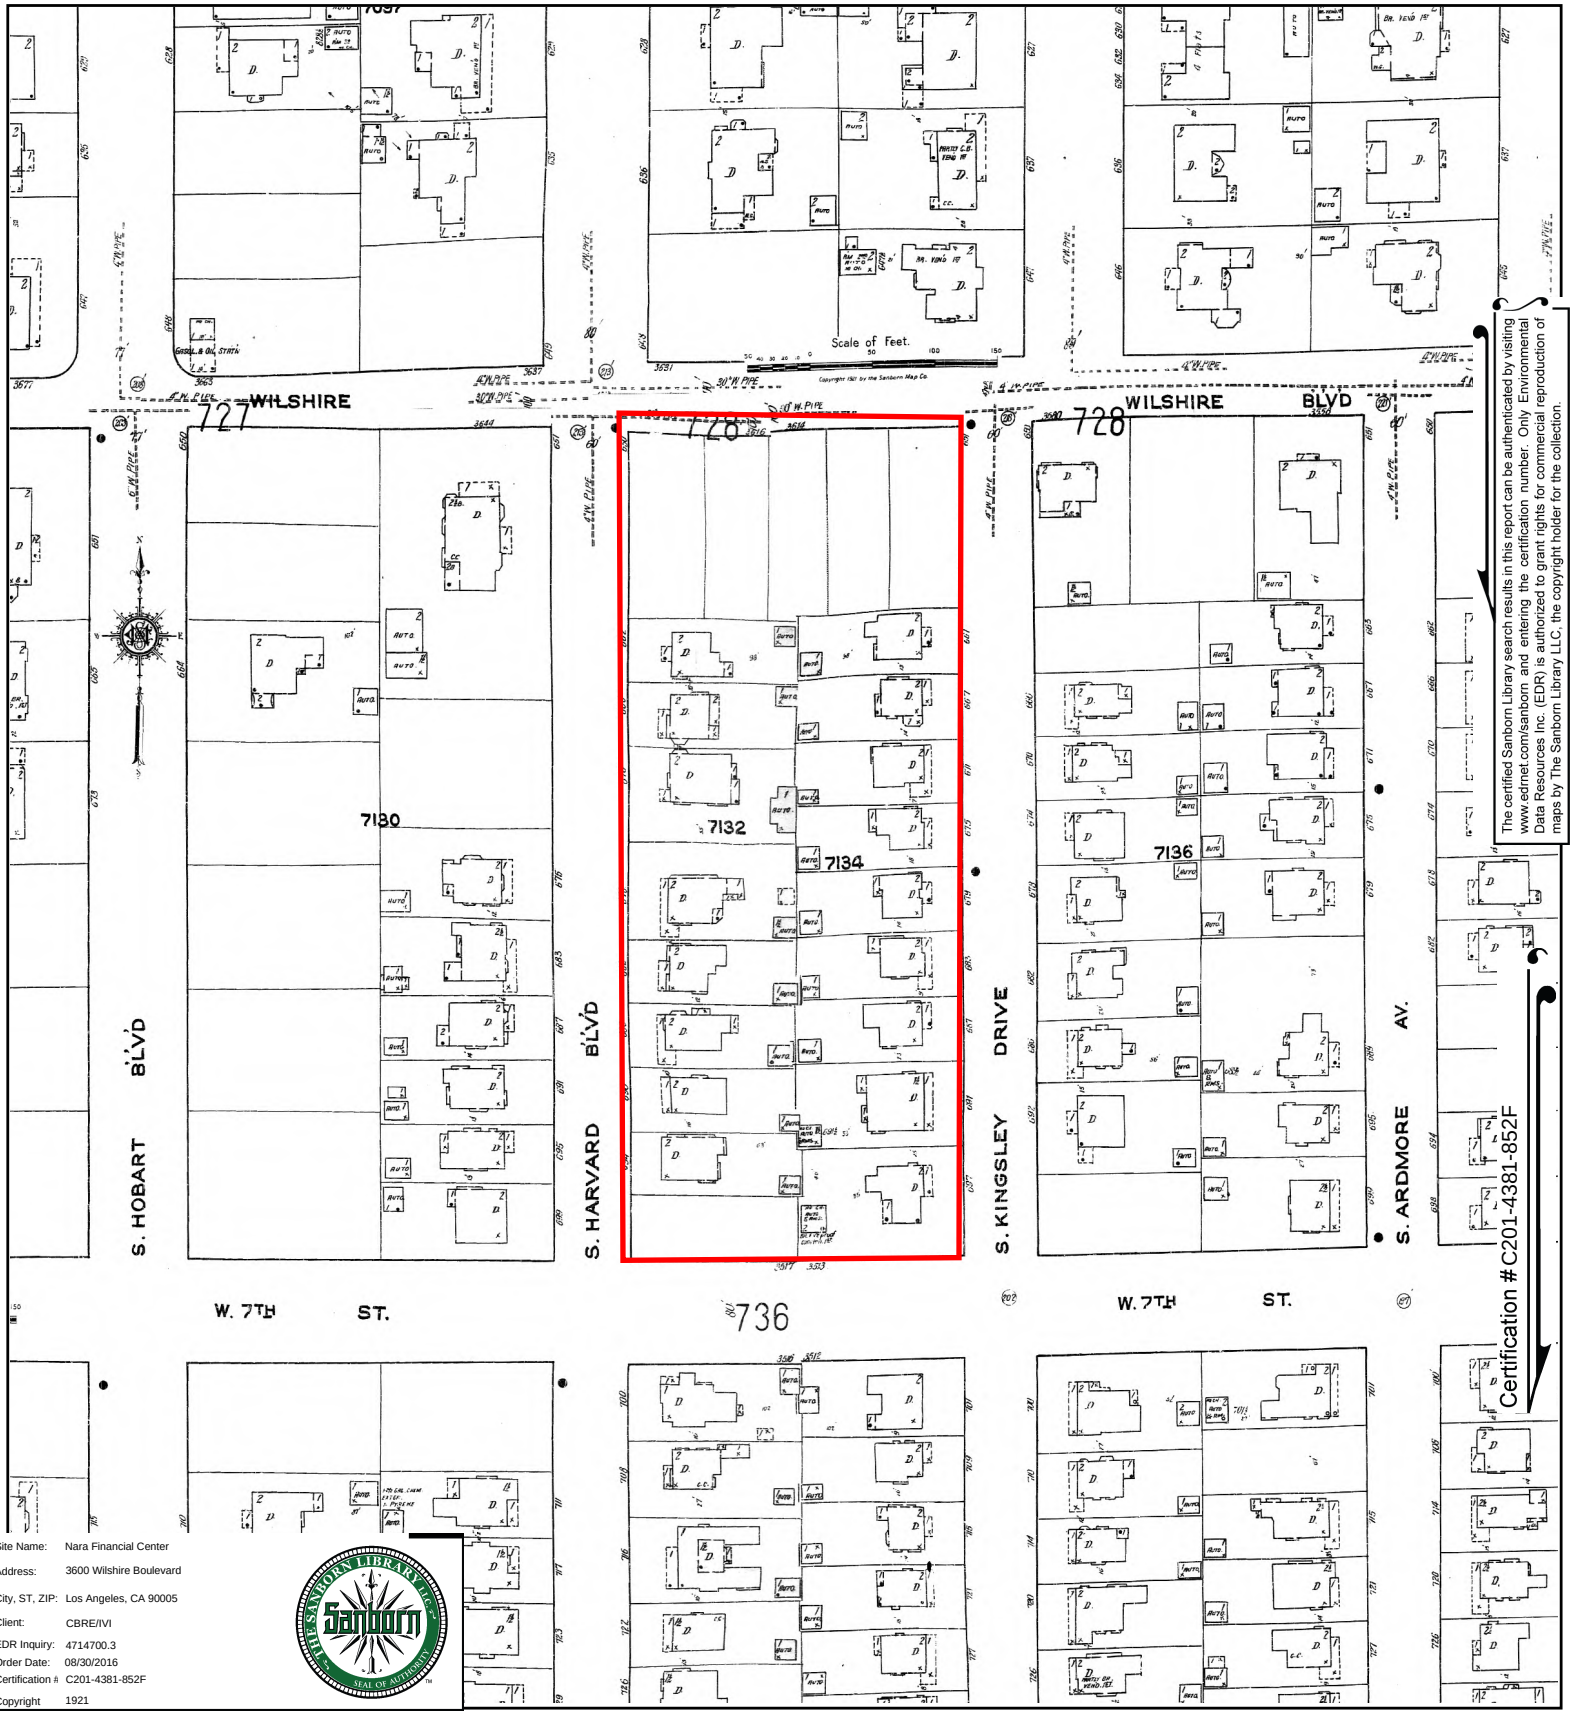



The certified Sanborn Library search results in this report can be authenticated by visiting www.edrnet.com/sanborn and entering the certification number. Only Environmental Data Resources Inc. (EDR) is authorized to grant rights for commercial reproduction of maps by The Sanborn Library LLC, the copyright holder for the collection.


Certification #C201-4381-852F

| | |
|---|---|
| Site Name: | Nara Financial Center |
| Address: | 3600 Wilshire Boulevard |
| City, ST, ZIP: | Los Angeles, CA 90005 |
| Client: | CBRE/IVI |
| EDR Inquiry: | 4714700.3 |
| Order Date: | 08/30/2016 |
| Certification #: | C201-4381-852F |
| Copyright | 1921 |

This Certified Sanborn Map combines the following sheets.
Outlined areas indicate map sheets within the collection.


0 Feet 150 300 600

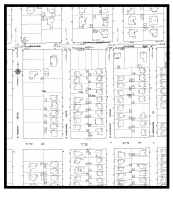

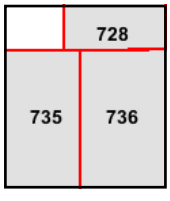


Volume 7, Sheet 736
Volume 7, Sheet 735
Volume 7, Sheet 728

N

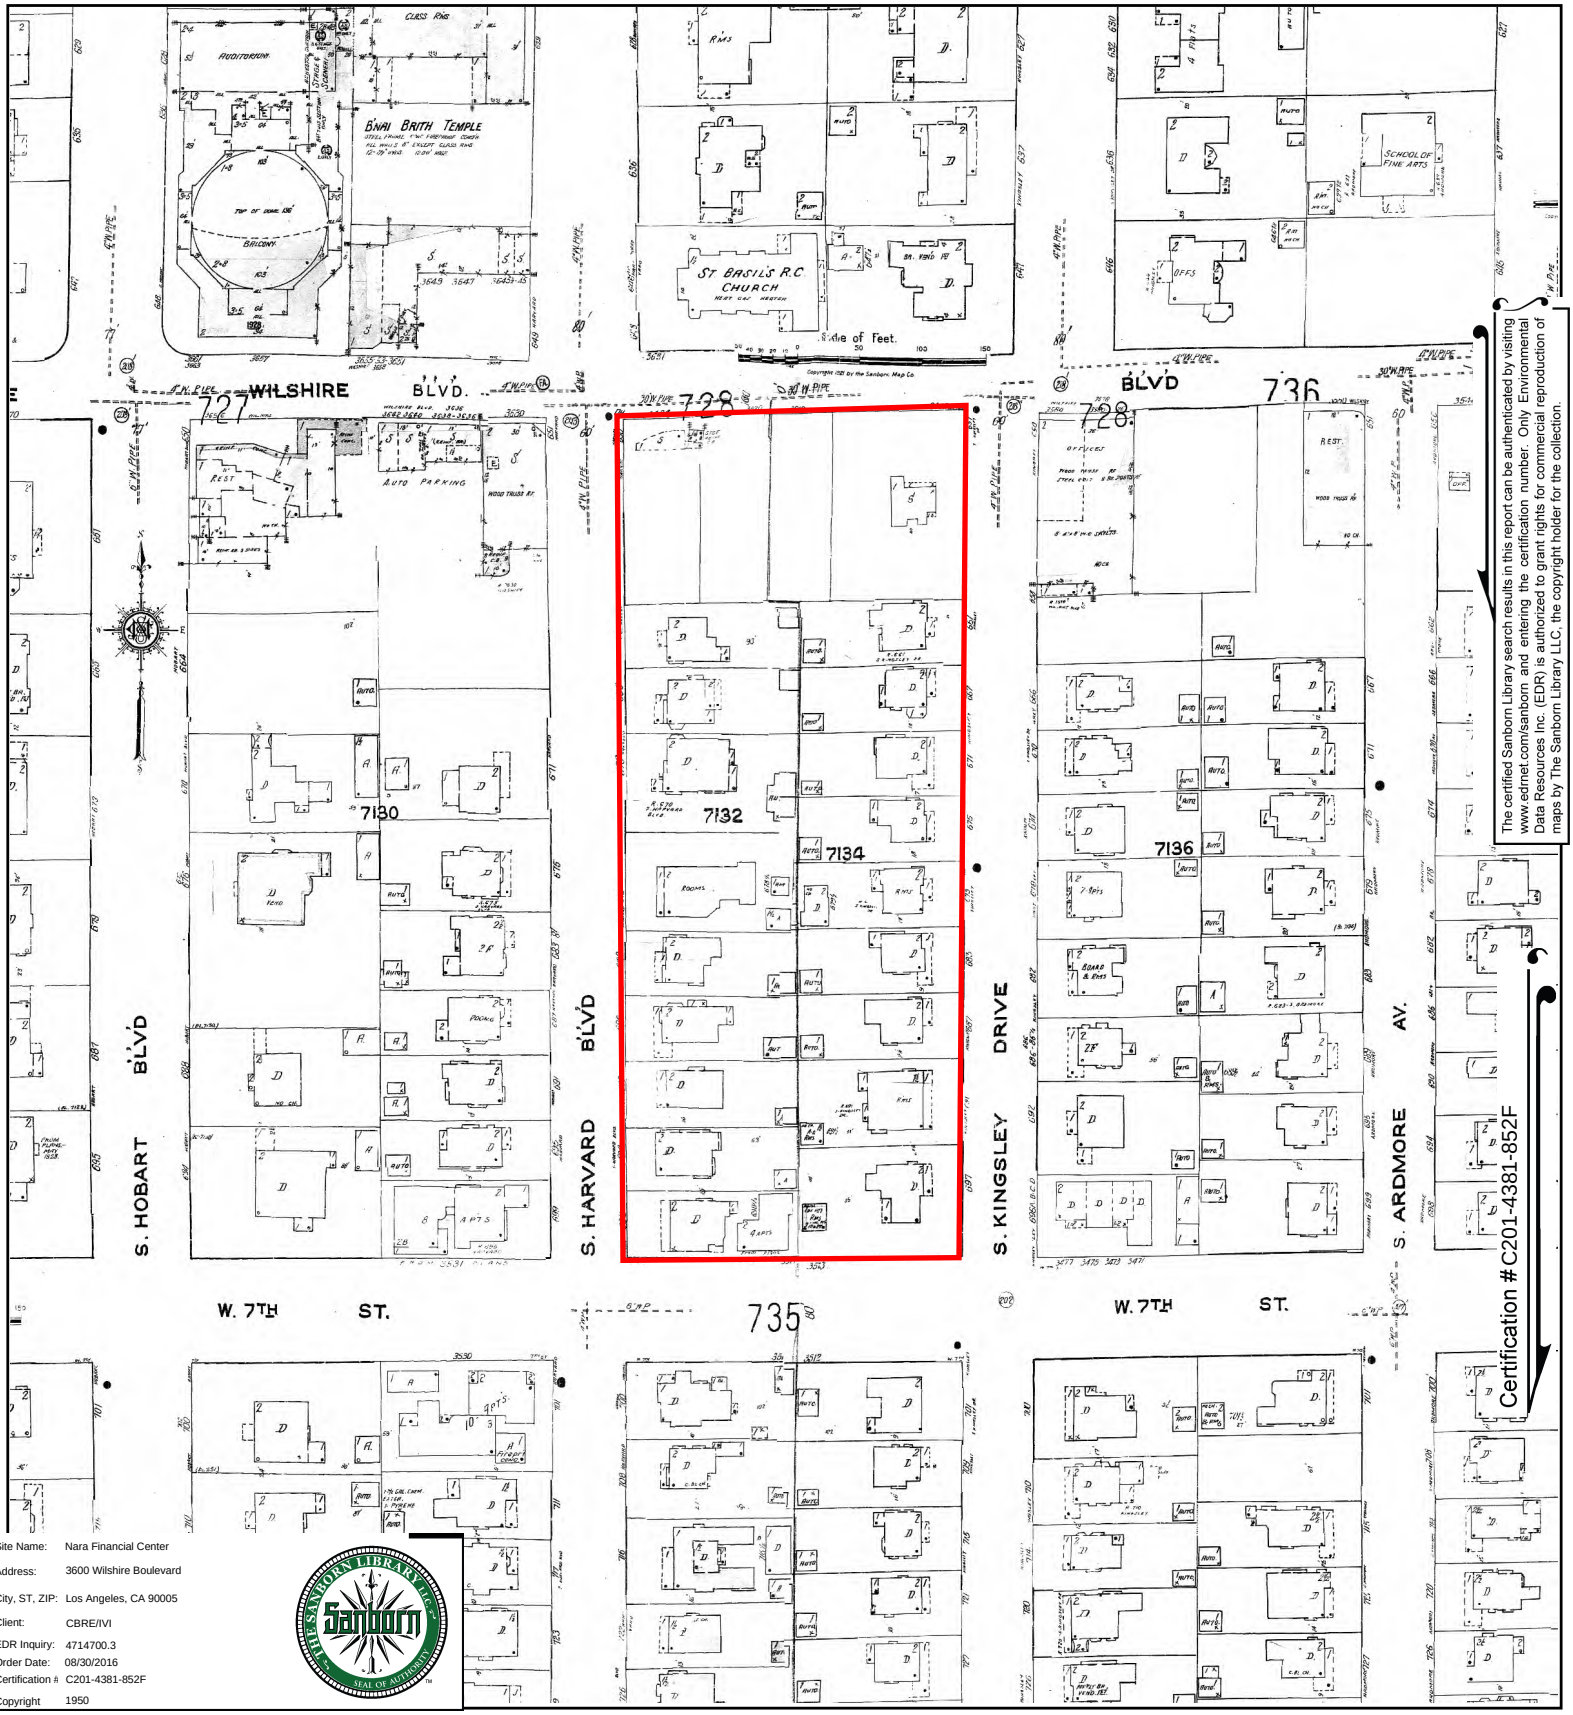



The certified Sanborn Library search results in this report can be authenticated by visiting www.edrnet.com/sanborn and entering the certification number. Only Environmental Data Resources Inc. (EDR) is authorized to grant rights for commercial reproduction of maps by The Sanborn Library LLC, the copyright holder for the collection.


Certification #C201-4381-852F

| | |
|---|---|
| Site Name: | Nara Financial Center |
| Address: | 3600 Wilshire Boulevard |
| City, ST, ZIP: | Los Angeles, CA 90005 |
| Client: | CBRE/IVI |
| EDR Inquiry: | 4714700.3 |
| Order Date: | 08/30/2016 |
| Certification # | C201-4381-852F |
| Copyright | 1950 |

This Certified Sanborn Map combines the following sheets.
Outlined areas indicate map sheets within the collection.

0 Feet 150 300 600

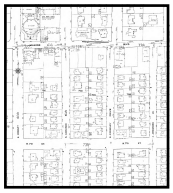

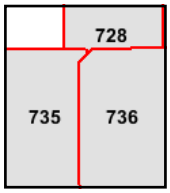



Volume 7, Sheet 736
Volume 7, Sheet 735
Volume 7, Sheet 728

N

# Certified Sanborn® Map

1954

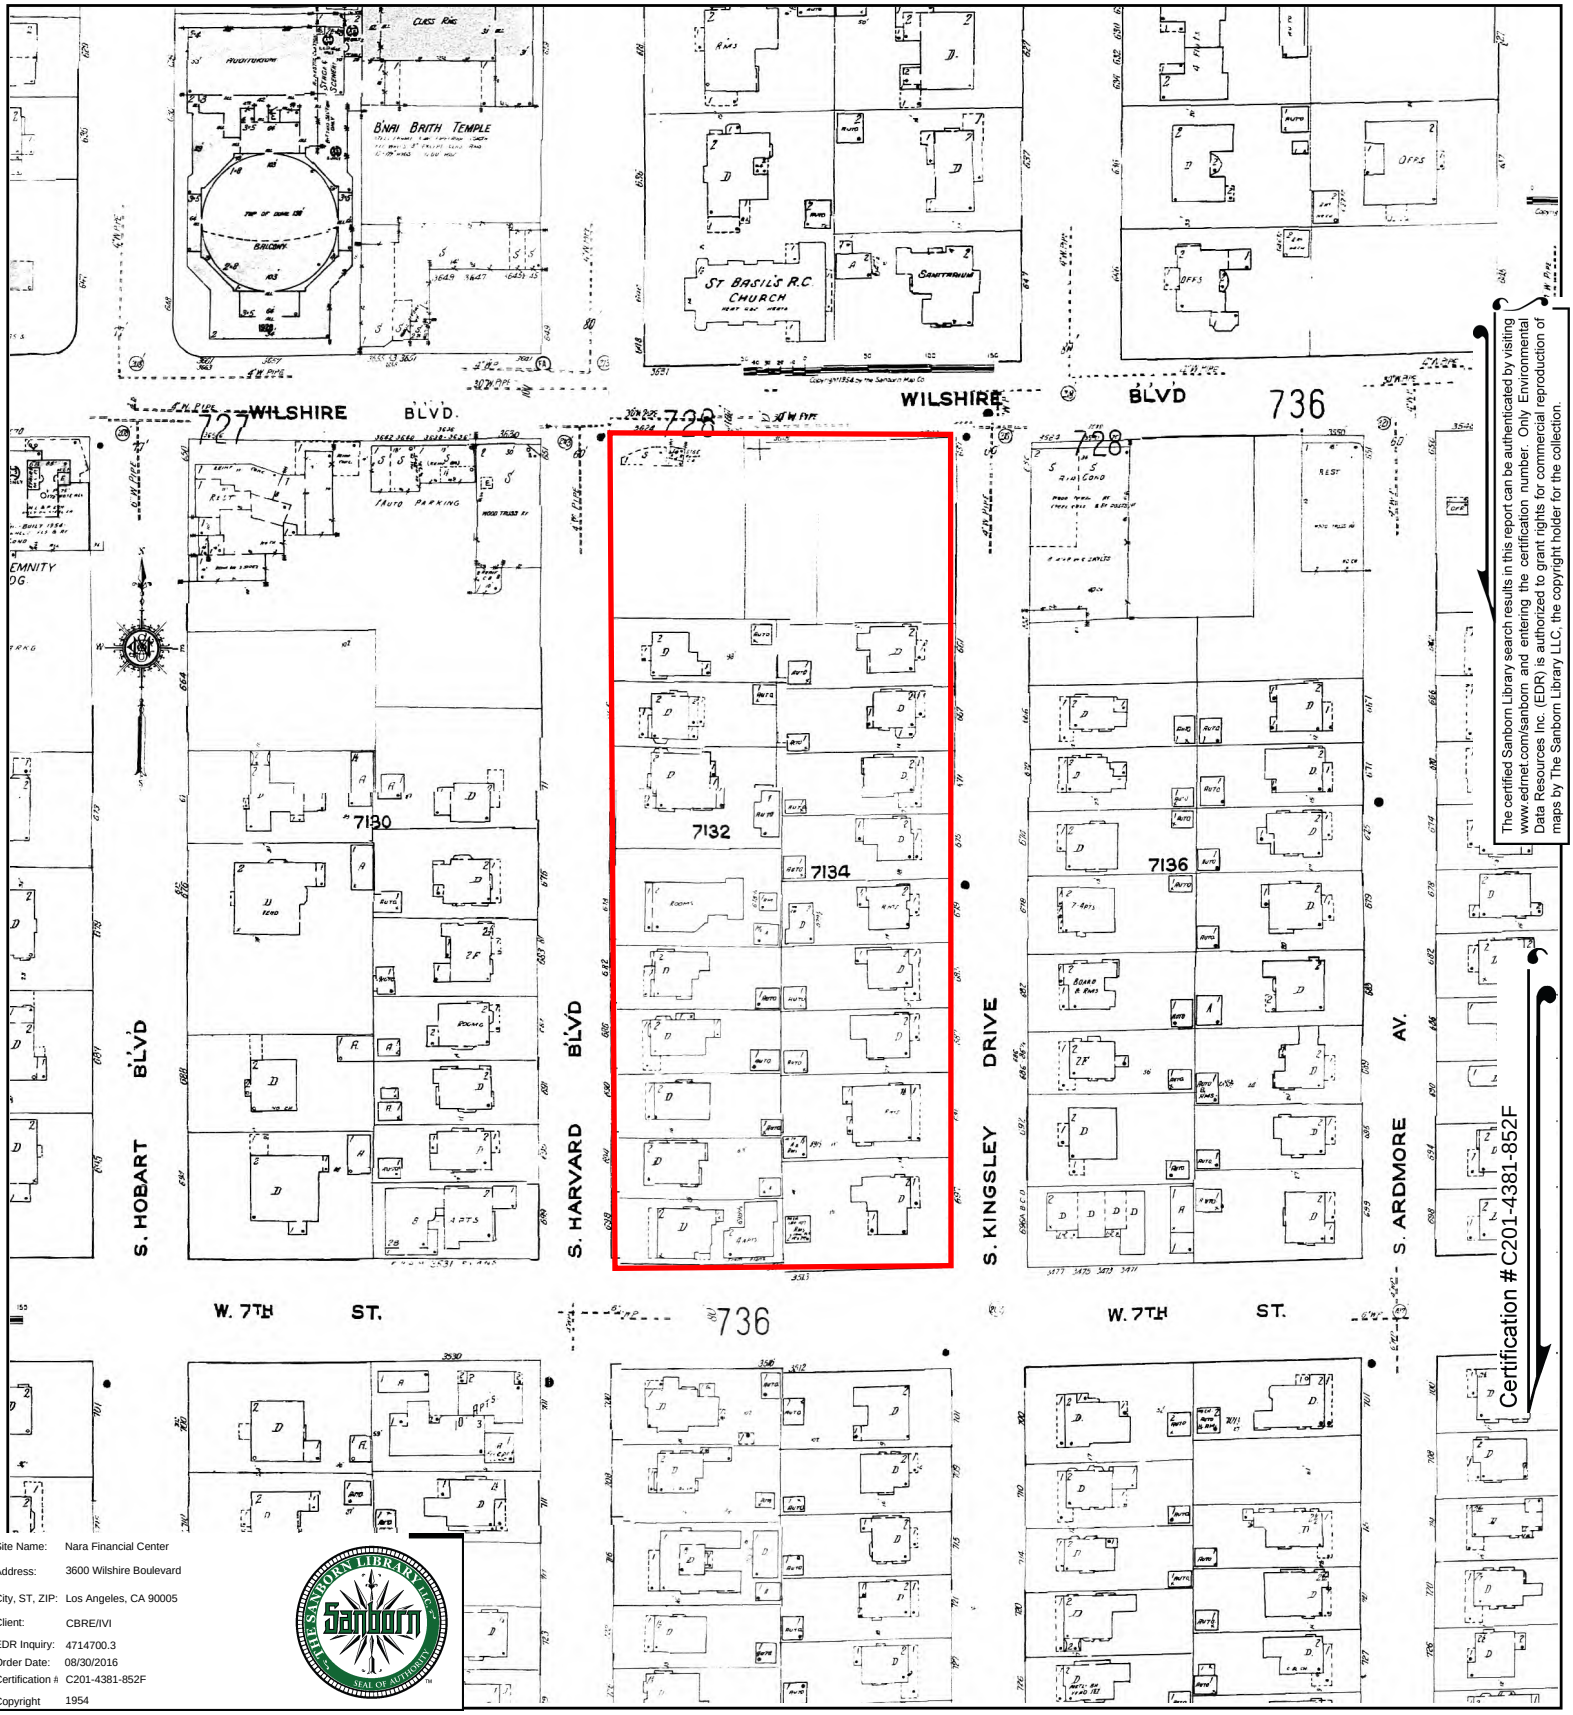



The certified Sanborn Library search results in this report can be authenticated by visiting www.edrnet.com/sanborn and entering the certification number. Only Environmental Data Resources Inc. (EDR) is authorized to grant rights for commercial reproduction of maps by The Sanborn Library LLC, the copyright holder for the collection.


Certification #C201-4381-852F

| | |
|---|---|
| Site Name: | Nara Financial Center |
| Address: | 3600 Wilshire Boulevard |
| City, ST, ZIP: | Los Angeles, CA 90005 |
| Client: | CBRE/IVI |
| EDR Inquiry: | 4714700.3 |
| Order Date: | 08/30/2016 |
| Certification #: | C201-4381-852F |
| Copyright | 1954 |

This Certified Sanborn Map combines the following sheets.
Outlined areas indicate map sheets within the collection.


0 Feet 150 300 600

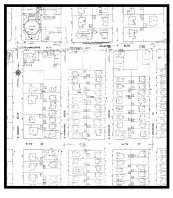

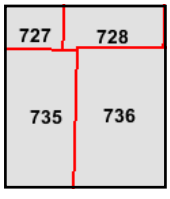


Volume 7, Sheet 736
Volume 7, Sheet 735
Volume 7, Sheet 728
Volume 7, Sheet 727
Volume 7, Sheet 736
Volume 7, Sheet 735
Volume 7, Sheet 728

N

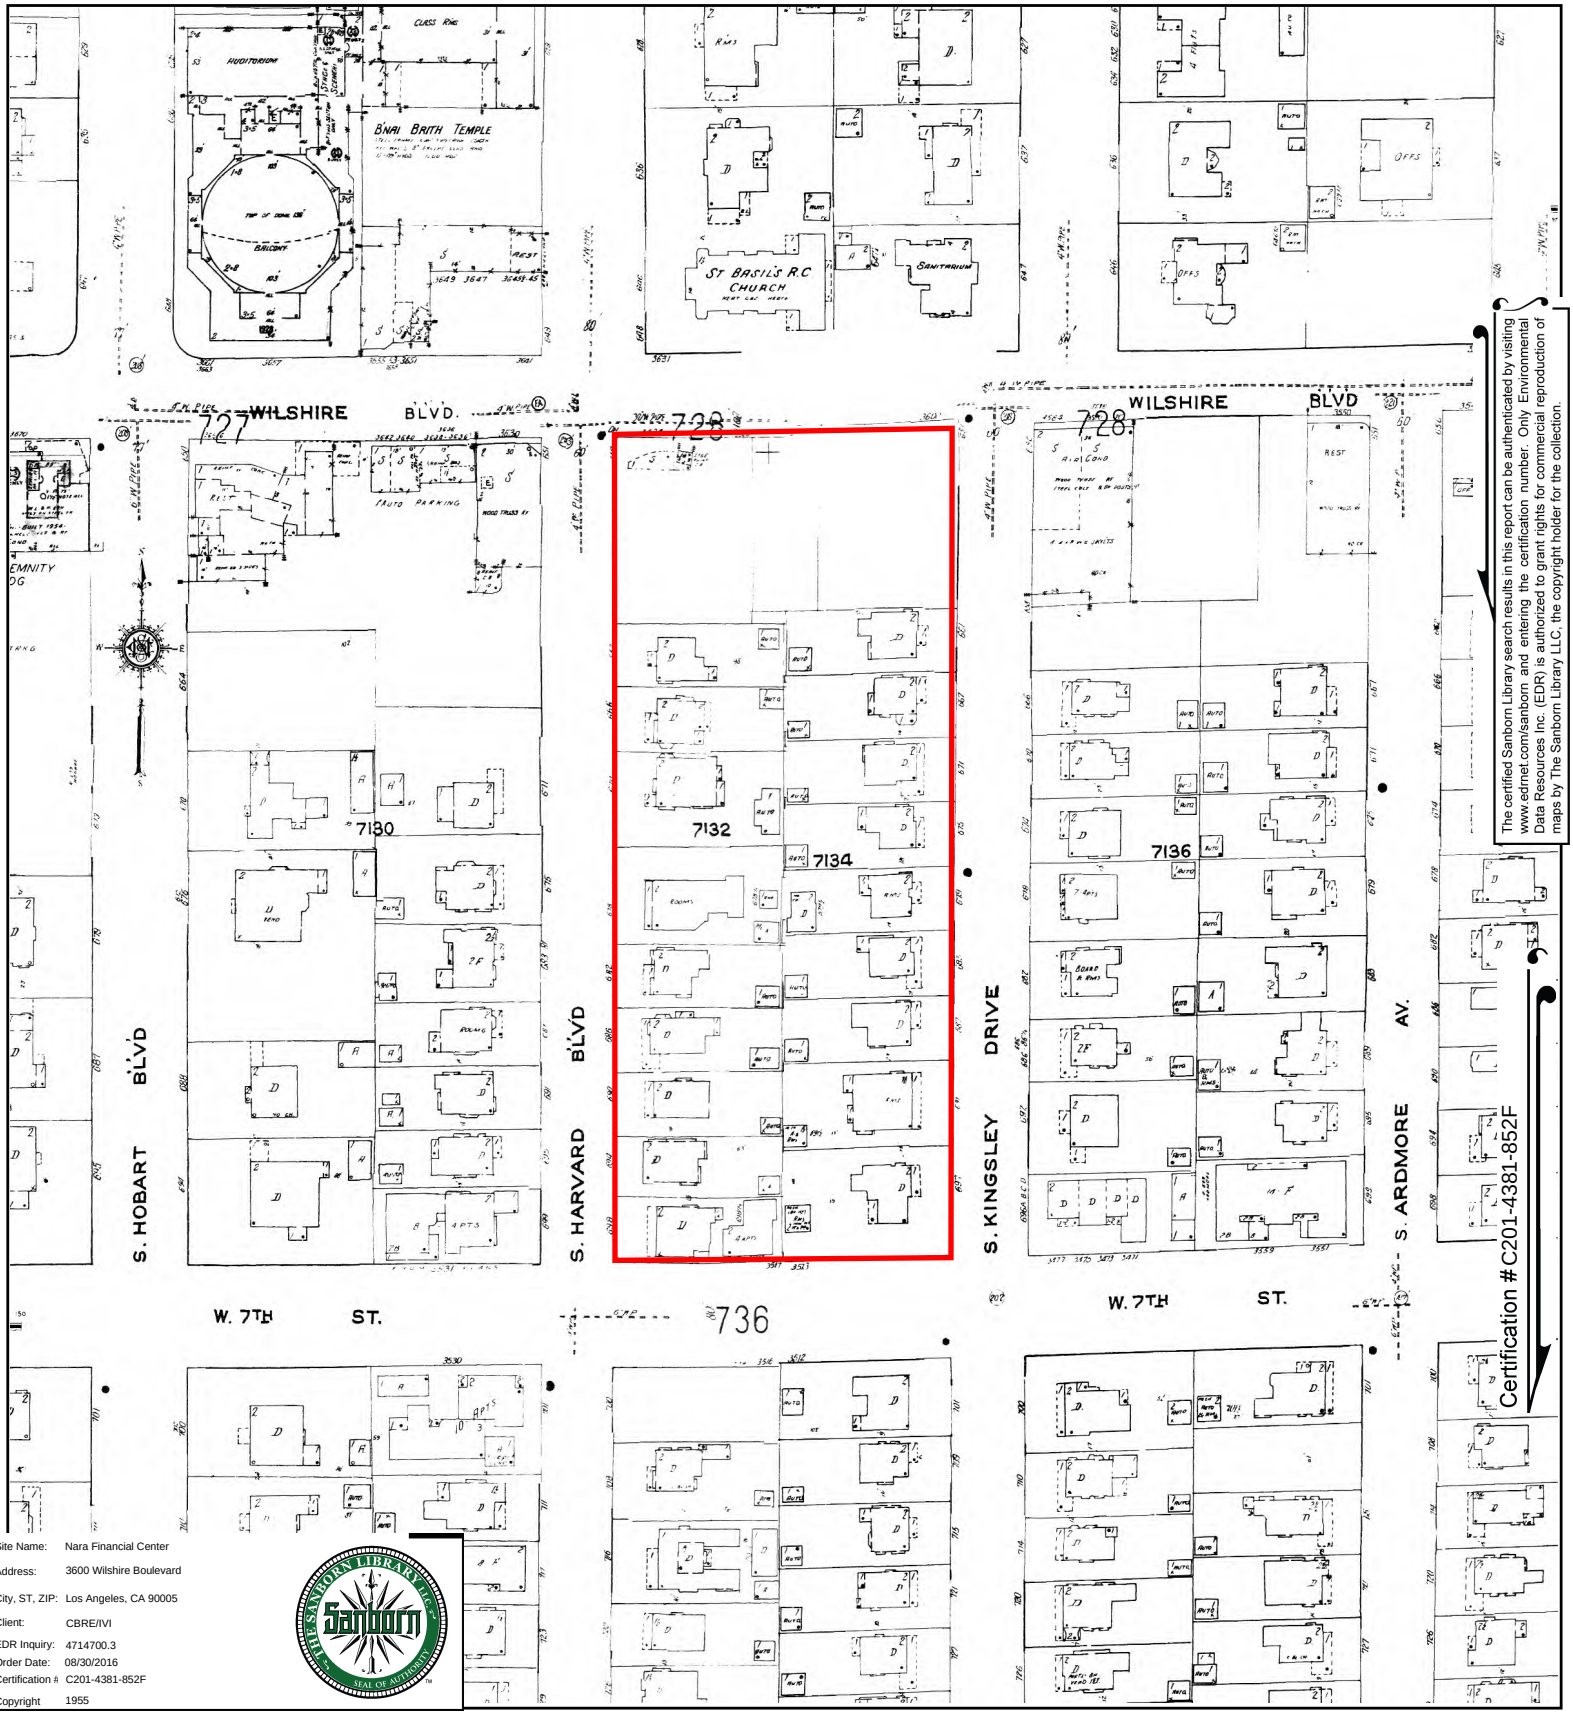



The certified Sanborn Library search results in this report can be authenticated by visiting www.edrnet.com/sanborn and entering the certification number. Only Environmental Data Resources Inc. (EDR) is authorized to grant rights for commercial reproduction of maps by The Sanborn Library LLC, the copyright holder for the collection.


Certification #C201-4381-852F

| | |
|---|---|
| Site Name: | Nara Financial Center |
| Address: | 3600 Wilshire Boulevard |
| City, ST, ZIP: | Los Angeles, CA 90005 |
| Client: | CBRE/IVI |
| EDR Inquiry: | 4714700.3 |
| Order Date: | 08/30/2016 |
| Certification #: | C201-4381-852F |
| Copyright | 1955 |

This Certified Sanborn Map combines the following sheets.
Outlined areas indicate map sheets within the collection.


0 Feet 150 300 600

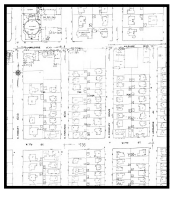

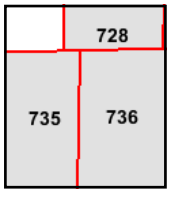


Volume 7, Sheet 736
Volume 7, Sheet 735
Volume 7, Sheet 728

N

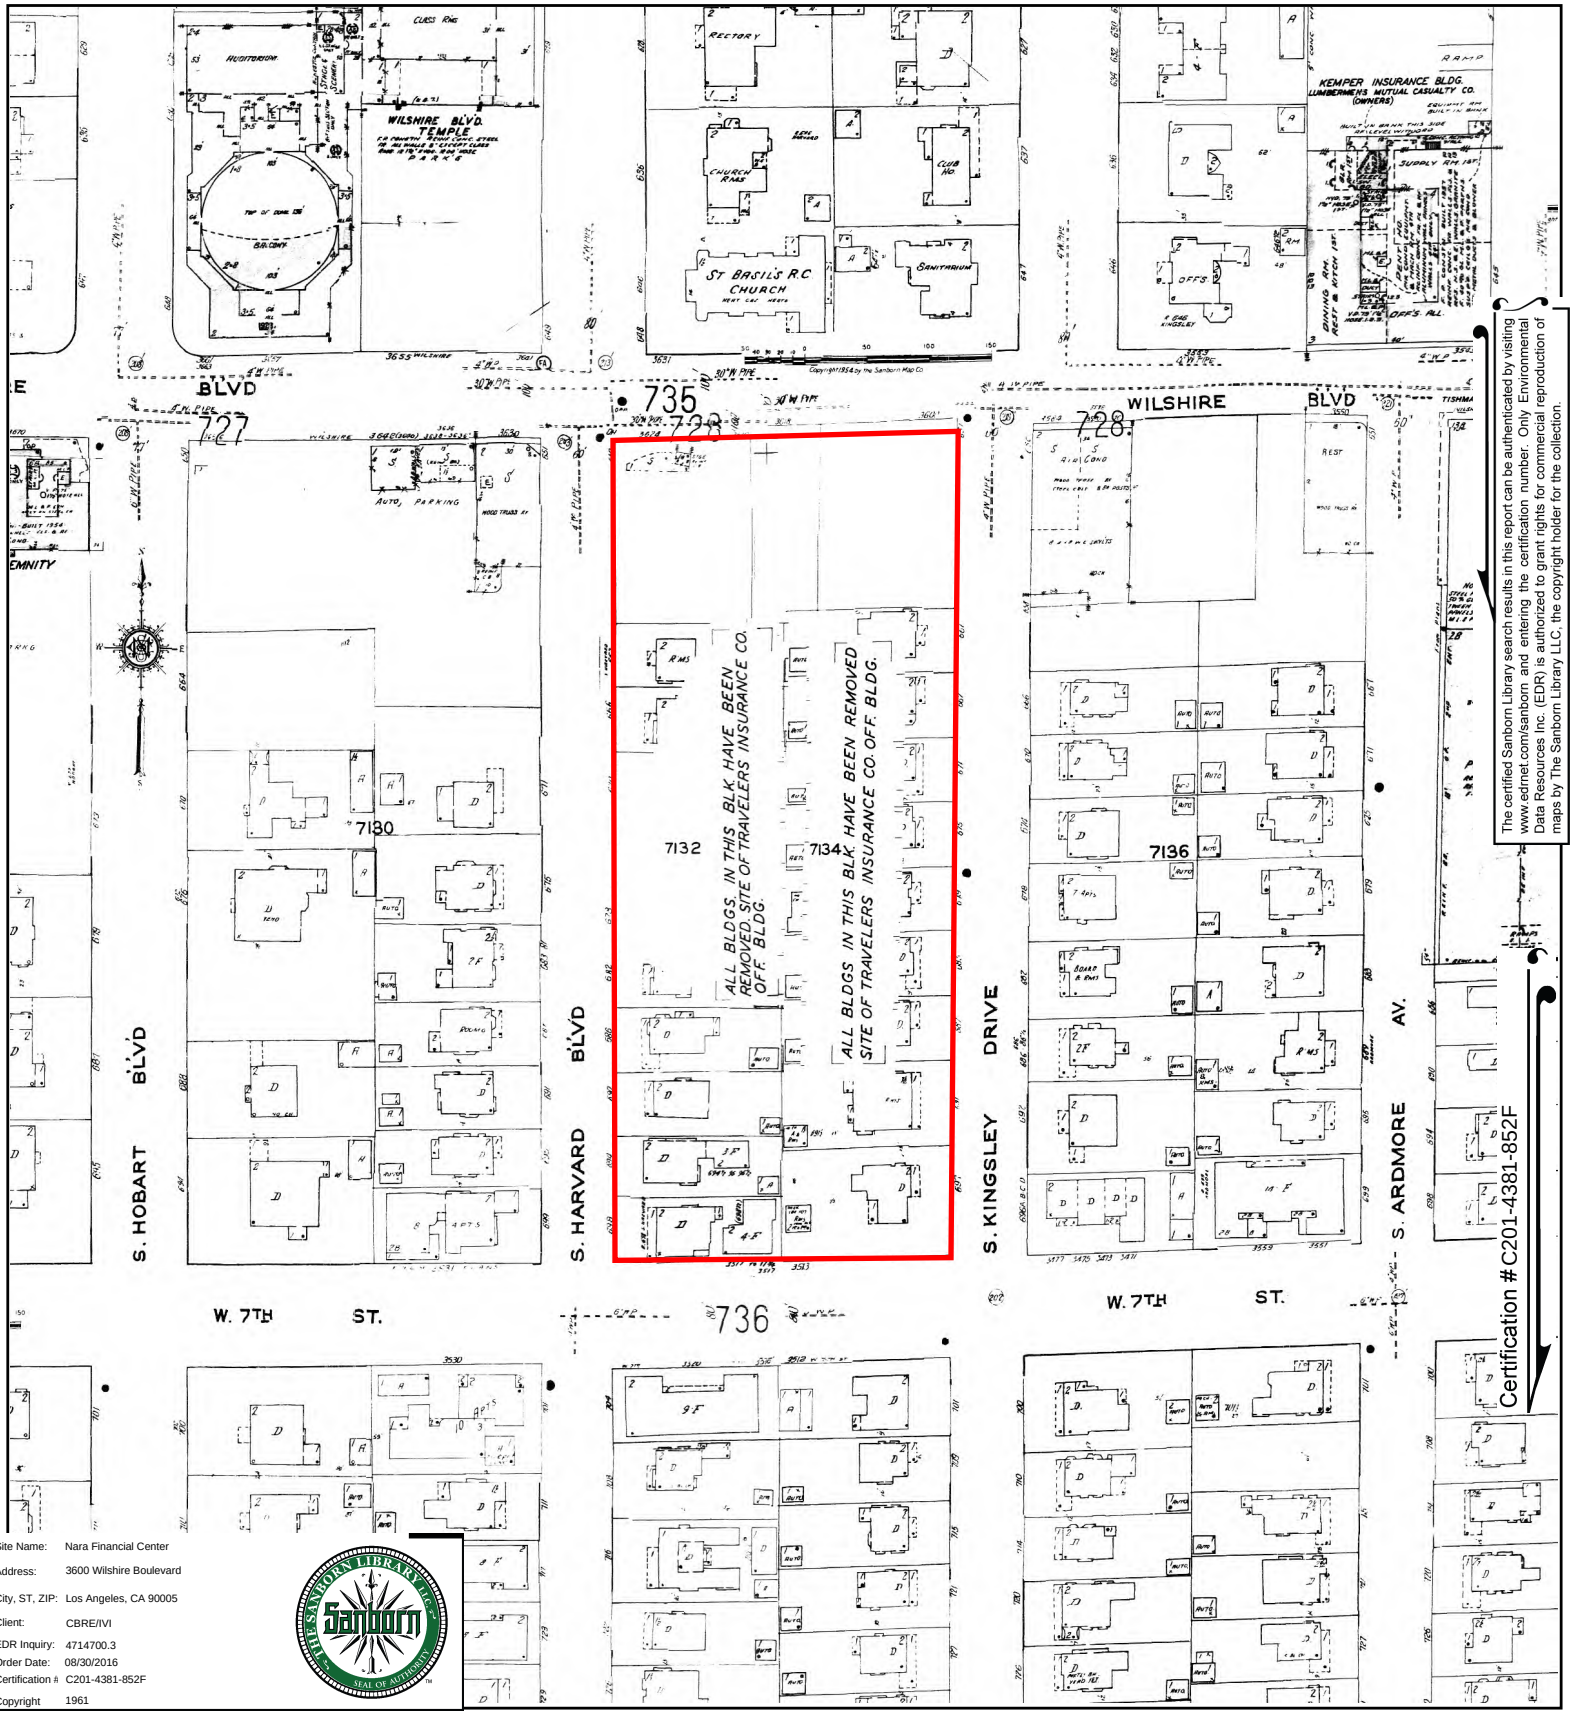



The certified Sanborn Library search results in this report can be authenticated by visiting www.edrnet.com/sanborn and entering the certification number. Only Environmental Data Resources Inc. (EDR) is authorized to grant rights for commercial reproduction of maps by The Sanborn Library LLC, the copyright holder for the collection.


Certification #C201-4381-852F

| | |
|---|---|
| Site Name: | Nara Financial Center |
| Address: | 3600 Wilshire Boulevard |
| City, ST, ZIP: | Los Angeles, CA 90005 |
| Client: | CBRE/IVI |
| EDR Inquiry: | 4714700.3 |
| Order Date: | 08/30/2016 |
| Certification #: | C201-4381-852F |
| Copyright | 1961 |

THE SANBORN LIBRARY LLC
Sanborn
SEAL OF AUTHENTICITY

This Certified Sanborn Map combines the following sheets.
Outlined areas indicate map sheets within the collection.

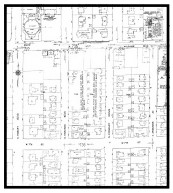

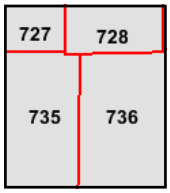



Volume 7, Sheet 728
Volume 7, Sheet 727
Volume 7, Sheet 736
Volume 7, Sheet 735

0 Feet 150 300 600

N

# Certified Sanborn® Map

1968

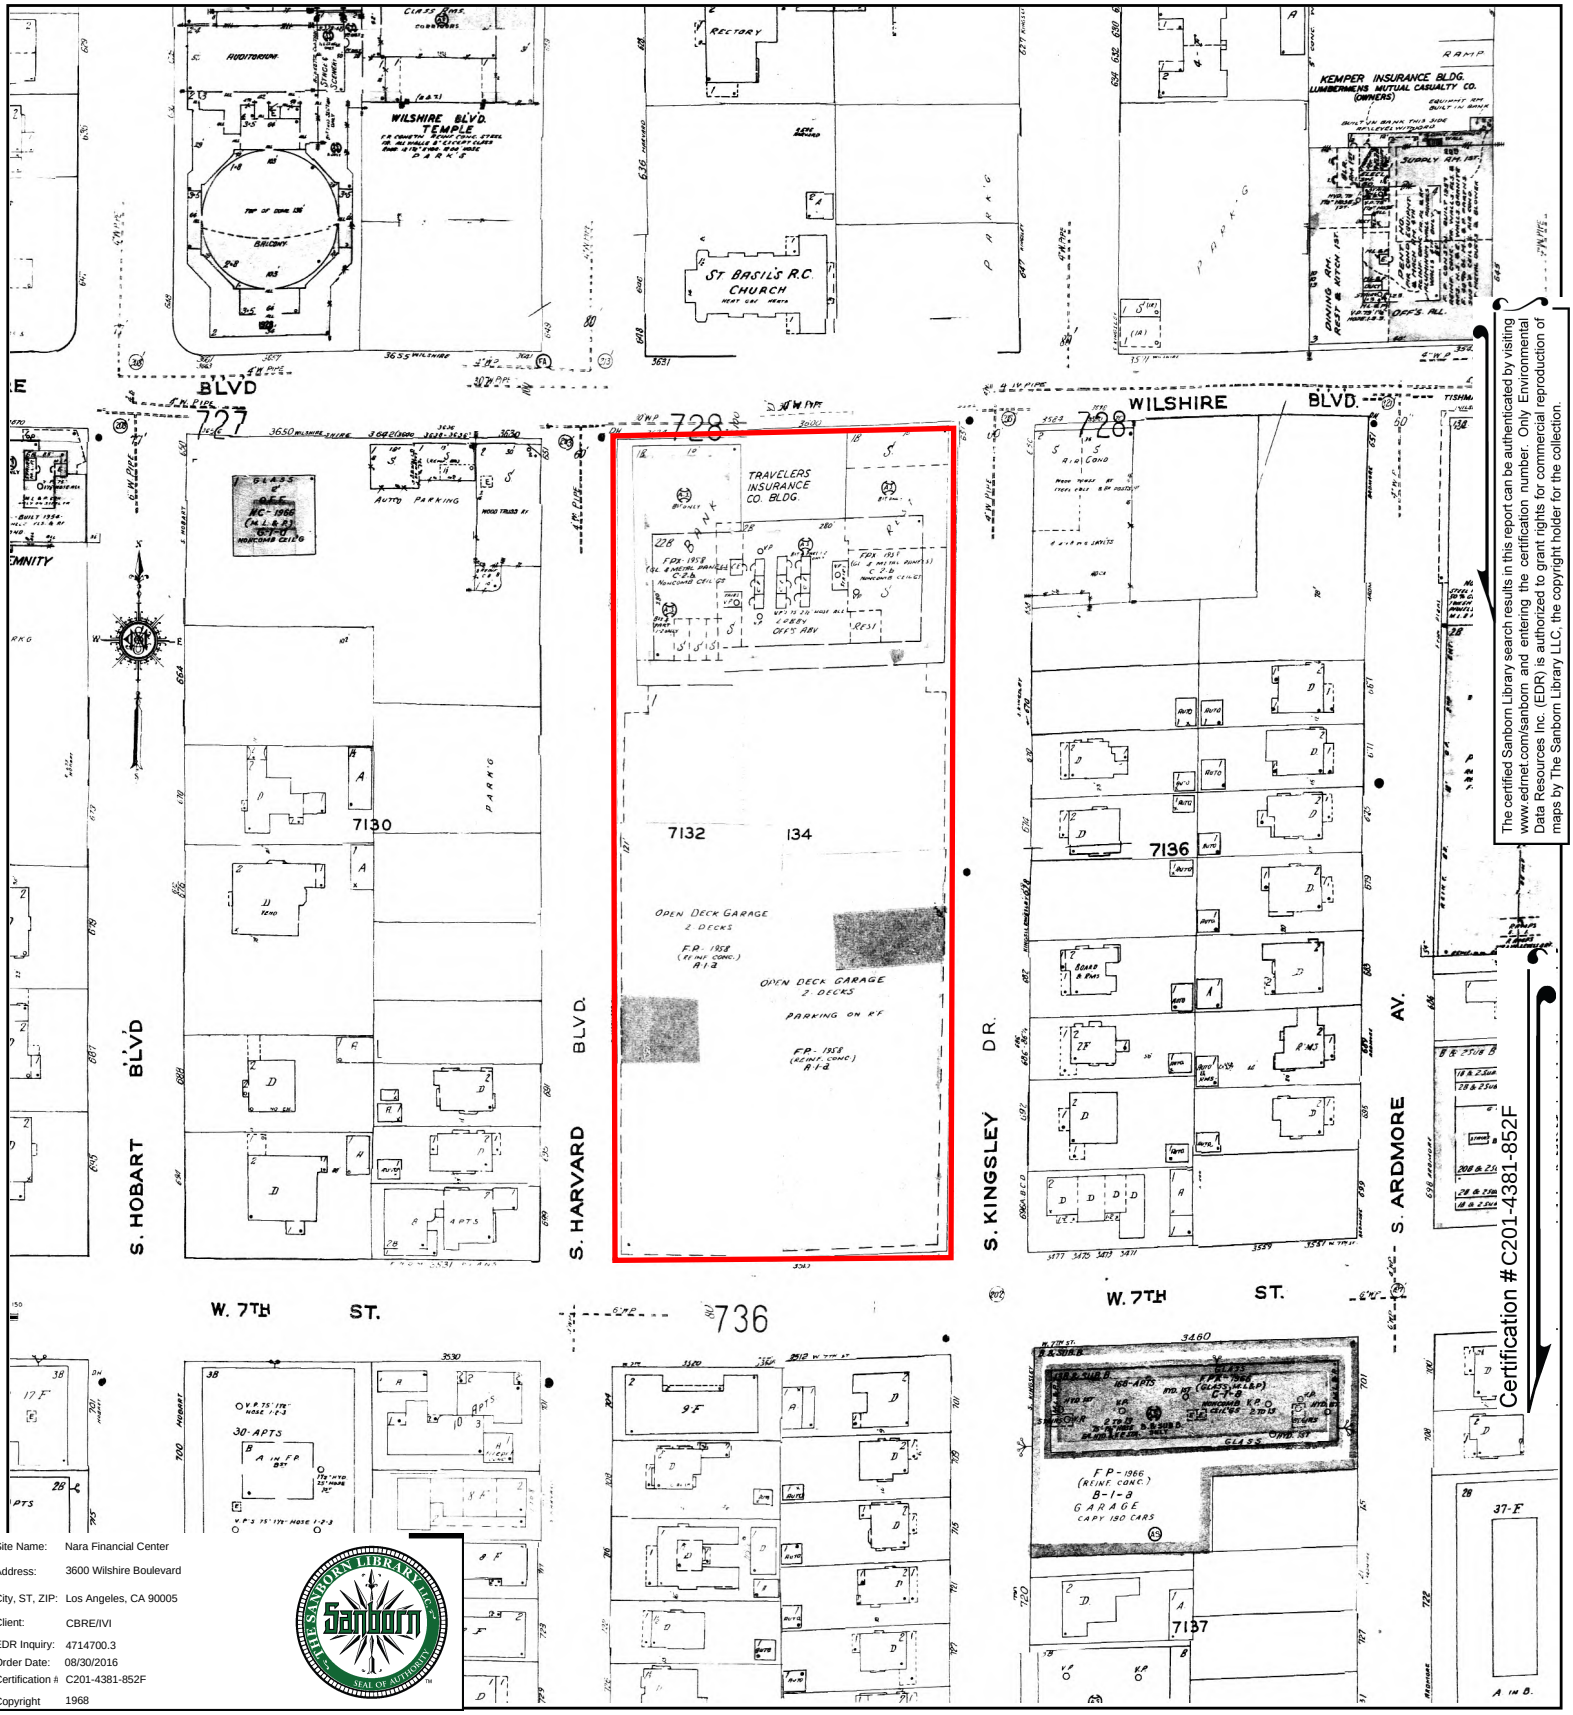



The certified Sanborn Library search results in this report can be authenticated by visiting www.edrnet.com/sanborn and entering the certification number. Only Environmental Data Resources Inc. (EDR) is authorized to grant rights for commercial reproduction of maps by The Sanborn Library LLC, the copyright holder for the collection.


Certification #C201-4381-852F

| | |
|---|---|
| Site Name: | Nara Financial Center |
| Address: | 3600 Wilshire Boulevard |
| City, ST, ZIP: | Los Angeles, CA 90005 |
| Client: | CBRE/IVI |
| EDR Inquiry: | 4714700.3 |
| Order Date: | 08/30/2016 |
| Certification #: | C201-4381-852F |
| Copyright | 1968 |

This Certified Sanborn Map combines the following sheets.
Outlined areas indicate map sheets within the collection.


0 Feet 150 300 600

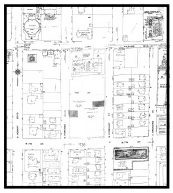

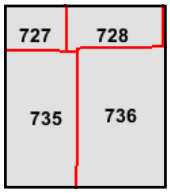


Volume 7, Sheet 736
Volume 7, Sheet 735
Volume 7, Sheet 728
Volume 7, Sheet 727

N

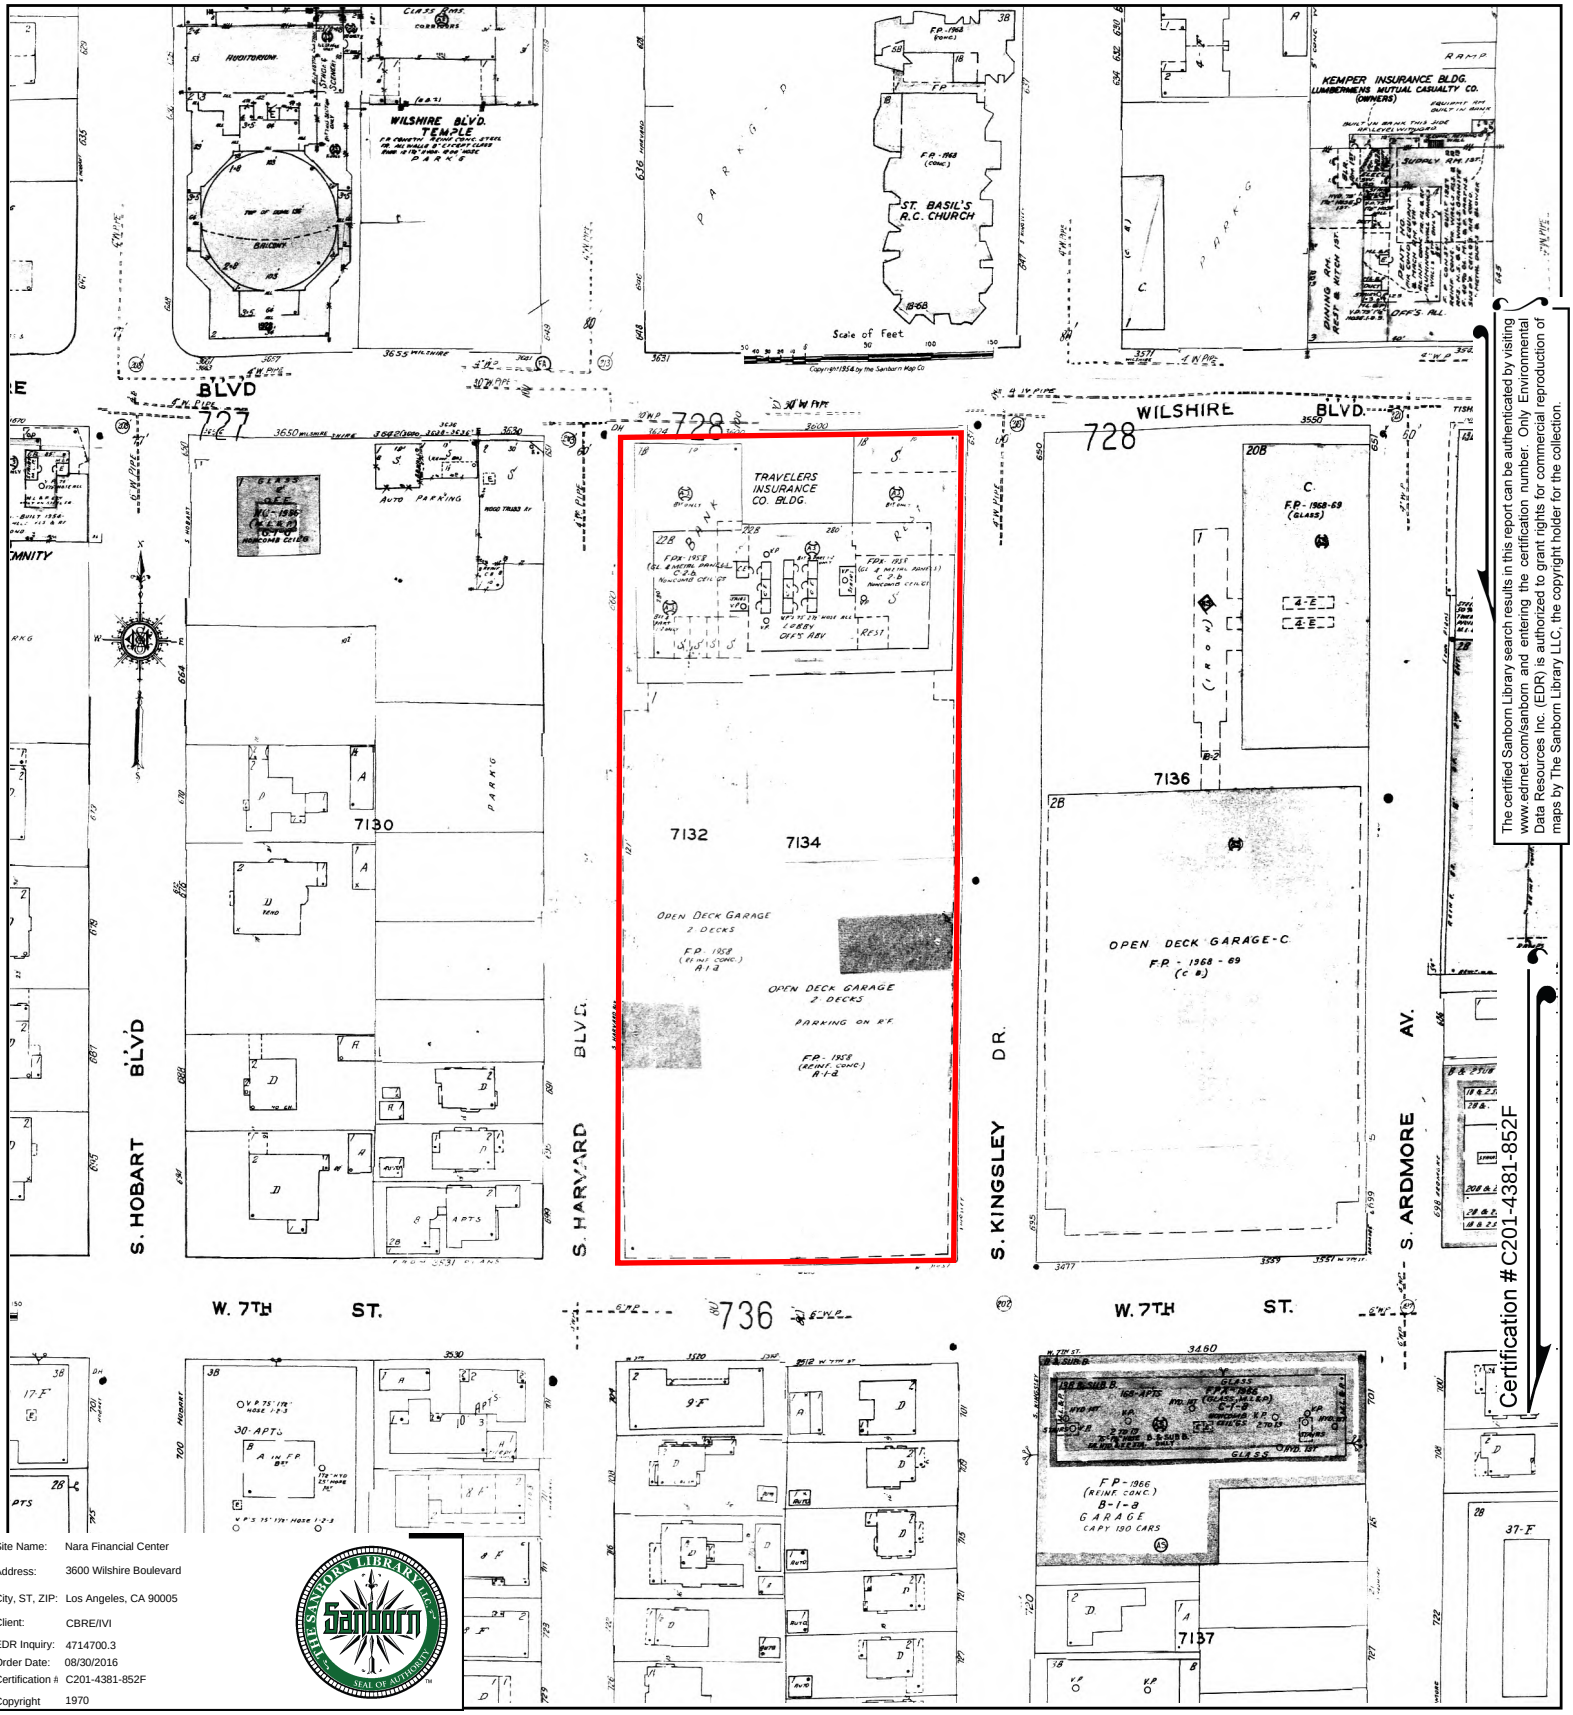



The certified Sanborn Library search results in this report can be authenticated by visiting www.edrnet.com/sanborn and entering the certification number. Only Environmental Data Resources Inc. (EDR) is authorized to grant rights for commercial reproduction of maps by The Sanborn Library LLC, the copyright holder for the collection.


Certification #C201-4381-852F

| | |
|---|---|
| Site Name: | Nara Financial Center |
| Address: | 3600 Wilshire Boulevard |
| City, ST, ZIP: | Los Angeles, CA 90005 |
| Client: | CBRE/IVI |
| EDR Inquiry: | 4714700.3 |
| Order Date: | 08/30/2016 |
| Certification #: | C201-4381-852F |
| Copyright | 1970 |

This Certified Sanborn Map combines the following sheets.
Outlined areas indicate map sheets within the collection.

0 Feet 150 300 600

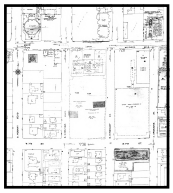

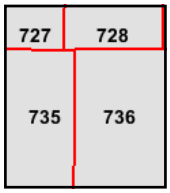


Volume 7, Sheet 736
Volume 7, Sheet 735
Volume 7, Sheet 728
Volume 7, Sheet 727

N

# Appendix E
## Construction History

# CONSTRUCTION HISTORY FOR 3600 WILSHIRE BOULEVARD

| Assessor Record/ Construction Date | Permit No. | Owner/Occupant | Architect/Contractor | Valuation | Description |
|---|---|---|---|---|---|
| 12/18/1959 | 49770 | Travelers Insurance Company | Welton Becket & Associates (A)<br>Murray Erick (E)<br>George A. Fuller Company (C) | 1,092,100 | Foundation<br>Lots 14 to 38 incl., Office Building & Parking Garage, 270x645 lot size, 633'-10"x260' size, 22 stories, 292' high |
| 3/25/1960 | 56495 | Travelers Insurance Company | Welton Becket & Associates (A)<br>Murray Erick (E)<br>George A. Fuller Company (C) | 11,207,900 | Office Building & Parking Garage, 260x635 building size, 22 stories, 292' high Building area: 453,022 sq. ft.<br>Garage: 234,600 sq. ft. Exterior wall material: concrete<br>Roof material: other |
| 4/25/1960 | 58945 | Travelers Insurance Company | Welton Becket (A)<br>Stacy & Skinner (E)<br>Geo. A. Fuller Co. (C) | 1,000 | Revise 4 column footings at south end of parking structure. |
| 9/13/1960 | 70129 | Travelers Insurance Company | Welton Becket (A)<br>Stacy & Skinner (E)<br>Geo. A. Fuller Co. (C) | 5,000 | Interior partitions for tenant work. At 1-story bank area. |
| 4/5/1961 | 85124 | Travelers Insurance Company | Welton Becket & Associates (A)<br>Stacy & Skinner (E)<br>Geo. A. Fuller Company (C) | 7,000 | Interior partitions for tenant work, for basement rooms number 43B & 44B, & 1st story room @ NE corner. |
| 4/17/1961 | 86053 | Travelers Insurance Company | Welton Becket & Associates (A) | 5,000 | Interior partitions for tenant work. Revise interior partitions at 1st floor bank area at NW corner of building. |
| 9/7/1961 | 96958 | Travelers Insurance Company | Stacy & Skinner (E) | 72,128 | Interior partitions for tenant work on floors 4 to 9, 10, 14 & 15 |
| 11/9/1961 | 1059 | Travelers Insurance Company | Geo. A. Fuller Company (C) | 21,830 | Interior partitions for tenant work on floors 13-17 |
| 10/24/1962 | 23154 | Travelers Insurance Company | Welton Becket & Associates (A) | 124,700 | Interior partitions |
| 2/21/1963 | 31406 | Mell East Café | Owner (C) | 200 | Interior partitions in 1st basement existing storage room. |
| 2/2/1965 | 87238 | Travelers Insurance Company | Welton Becket & Associates (A)<br>Stacy & Skinner (E)<br>Geo. A. Fuller Company (C) | 110,400 | Interior partitions-no structural changes |
| 5/9/1966 | 24760 | Travelers Insurance Company | Robert Stanhope Co. (C) | 1,080 | Interior alterations at 11th floor room 1132 |

| Assessor Record/ Construction Date | Permit No. | Owner/Occupant | Architect/Contractor | Valuation | Description |
|---|---|---|---|---|---|
| 5/9/1966 | 24762 | Travelers Insurance Company | Robert Stanhope Co. (C) | 1,620 | New partitions 11th floor room 1128 |
| 6/16/1966 | 27308 | Travelers Insurance Company | Robert Stanhope Co. (C) | 4,300 | Interior alterations 3rd floor |
| 6/16/1966 | 27309 | Travelers Insurance Company | Robert Stanhope Co. (C) | 8,640 | Interior alterations 14th floor |
| 8/10/1966 | 30825 | Travelers Insurance Company | Robert Stanhope Co. (C) | 2,400 | Office partitions suite 1134, 11th floor |
| 8/10/1966 | 30826 | Travelers Insurance Company | Robert Stanhope Co. (C) | 1,700 | New office partitions, suite 1900 |
| 8/10/1966 | 30827 | Travelers Insurance Company | Robert Stanhope Co. (C) | 3,400 | New office partitions suite 320-3rd floor |
| 8/10/1966 | 30828 | Travelers Insurance Company | Robert Stanhope Co. (C) | 5,500 | New office partitions 12th floor, suite 1206 |
| 9/29/1966 | 33749 | Travelers Insurance Company | Robert Stanhope Co. (C) | 3,000 | Alter suite 1526 |
| 9/29/1966 | 33750 | Travelers Insurance Company | Robert Stanhope Co. (C) | 6,000 | Alter suite 1908, 19th floor |
| 11/14/1966 | 36047 | Travelers Insurance Company | Robert Stanhope Co. (C) | 2,400 | Alter suite 1728, 17th floor |
| 11/16/1966 | 36277 | Travelers Insurance Company | Robert Stanhope Co. (C) | 1,200 | Alter suite 226, 2nd floor |
| 11/16/1966 | 36280 | Travelers Insurance Company | Robert Stanhope Co. (C) | 1,200 | Alter suite 1406 14th floor |
| 12/6/1966 | 37246 | Travelers Insurance Company | Robert Stanhope Co. (C) | [Illegible] | Alterations at 1st floor coffee shop |
| 12/30/1966 | 38398 | Travelers Insurance Company | Robert Stanhope Co. (C) | 2,500 | Alter suite #326, 3rd floor |
| 12/30/1966 | 38399 | Travelers Insurance Company | Robert Stanhope Co. (C) | 3,000 | Alter suite 1108 11th floor |
| 1/10/1967 | 38880 | Travelers Insurance Company | Robert Stanhope Co. (C) | 1,200 | Alter suite 1806 18th floor, new partitions only |
| 1/25/1967 | 36920 | Travelers Insurance Company | Robert W. Stanhope Co. (C) | 9,200 | Alter suite 1520 15th floor |

| Assessor Record/ Construction Date | Permit No. | Owner/Occupant | Architect/Contractor | Valuation | Description |
|---|---|---|---|---|---|
| 1/31/1967 | 39948 | Travelers Insurance Company | W.M. Taggart (E)<br>Robert W. Stanhope Co. (C) | 1,000 | Emergency generator system: New generator room in existing storage room on ground floor |
| 1/31/1967 | 39951 | Travelers Insurance Company | Robert W. Stanhope Co. (C) | 1,000 | Alter suite #310 3rd floor |
| 1/31/1967 | 39952 | Travelers Insurance Company | Robert W. Stanhope Co. (C) | 1,000 | Alter suite #300 3rd floor |
| 2/23/1967 | 41204 | Travelers Insurance Company | Robert W. Stanhope Co. (C) | 750 | Alter suite 1808 18th floor: new partitions and doors |
| 2/23/1967 | 41205 | Travelers Insurance Company | Robert W. Stanhope Co. (C) | 9,700 | Alter suite 1102, 11th floor: new partitions |
| 2/23/1967 | 41254 | Travelers Insurance Company | Robert W. Stanhope Co. (C) | 6,000 | Alter suite 1820, 18th floor |
| 4/7/1964 | 43769 | Travelers Insurance Company | Robert W. Stanhope Co. (C) | 7,400 | Interior alterations suite 1920 19th floor |
| 5/2/1967 | 45209 | Travelers Insurance Company | Robert W. Stanhope Co. (C) | 2,700 | Alter suite 2212 22nd floor: 100 linear feet |
| 5/2/1967 | 45210 | Travelers Insurance Company | Robert W. Stanhope Co. (C) | 12,600 | Alter suite 2208 2nd floor: 800 linear feet partition |
| 5/5/1967 | 45496 | Travelers Insurance Company | Robert W. Stanhope Co. (C) | 7,000 | Alter suite #1902 19th floor |
| 5/19/1967 | 46459 | Travelers Insurance Company | Robert W. Stanhope Co. (C) | 900 | Alterations: partitions at basement parking level 40 linear feet |
| 5/26/1967 | 46906 | Travelers Insurance Company | Robert W. Stanhope Co. (C) | 800 | Alter suite 1220 12th floor |
| 6/7/1967 | 47436 | Travelers Insurance Company | Robert W. Stanhope Co. (C) | 12,000 | Alter suite 1700 17th floor |
| 6/20/1967 | 48134 | Travelers Insurance Company | Robert W. Stanhope Co. (C) | 7,000 | Alter #620 6th floor |
| 7/16/1967 | 49054 | Travelers Insurance Company | Robert W. Stanhope Co. (C) | 3,000 | Alterations at suite 2214 |
| 8/15/1967 | 51383 | Travelers Insurance Company | Robert W. Stanhope Co. (C) | 14,000 | Alter suite 2200-22nd floor |
| 8/15/1967 | 51385 | Travelers Insurance Company | Robert W. Stanhope Co. (C) | 4,000 | Alter suite 1908, 19th floor |

| Assessor Record/ Construction Date | Permit No. | Owner/Occupant | Architect/Contractor | Valuation | Description |
|---|---|---|---|---|---|
| 8/21/1967 | 51668 | Travelers Insurance Company | Robert W. Stanhope Co. (C) | 900 | Alter suite 1830 – 18th floor interior |
| 9/27/1967 | 53768 | Travelers Insurance Company | Robert W. Stanhope Co. (C) | 9,500 | Interior alterations at #1000, 10th floor |
| 10/11/1967 | 54540 | Travelers Insurance Company | Robert W. Stanhope Co. (C) | 4,500 | Alterations at basement area |
| 10/20/1967 | 55179 | Travelers Insurance Company | Robert W. Stanhope Co. (C) | 19,000 | Alter suite 820 8th floor |
| 10/20/1967 | 55181 | Travelers Insurance Company | Robert W. Stanhope Co. (C) | 24,000 | Alter 3rd floor office area |
| 12/11/1967 | 57803 | Travelers Insurance Company | Robert W. Stanhope Co. (C) | 2,500 | Alter suite 1920 |
| 12/19/1967 | 58269 | Travelers Insurance Company | Robert W. Stanhope Co. (C) | 3,000 | Alter suite 1832 18th floor |
| 1/4/1968 | 58803 | Travelers Insurance Company | Robert W. Stanhope Co. (C) | 2,000 | Alter suite 2030 |
| 1/16/1968 | 59425 | Travelers Insurance Company | Robert W. Stanhope Co. (C) | 3,000 | Alter suite 1532, 15th floor |
| 2/14/1968 | 61076 | Travelers Insurance Company | Robert W. Stanhope Co. (C) | 800 | Alter suite 1910 |
| 2/29/1968 | 61954 | Travelers Insurance Company | Robert W. Stanhope Co. (C) | 10,000 | Alter #2226 (22nd floor) |
| 3/26/1968 | 63649 | Travelers Insurance Company | Robert W. Stanhope Co. (C) | 15,000 | Alter suite 1010 |
| 4/9/1968 | 64482 | Travelers Insurance Company | Robert W. Stanhope Co. (C) | 1,100 | Alter suite 316-18 |
| 4/18/1968 | 64987 | Travelers Insurance Company | Robert W. Stanhope Co. (C) | 1,400 | Alter #1918 |
| 4/18/1968 | 65047 | Travelers Insurance Company | Robert W. Stanhope Co. (C) | 4,000 | Alter #1802 (Interior Alterations) |
| 6/21/1968 | 69153 | Travelers Insurance Company | Robert W. Stanhope Co. (C) | 5,900 | Interior alterations suite 2230 22nd floor |
| 11/18/1968 | 77978 | Travelers Insurance Company | Robert W. Stanhope Co. (C) | 17,000 | Alter suite 1606 (16th floor): Existing ceiling suspension system |

| Assessor Record/ Construction Date | Permit No. | Owner/Occupant | Architect/Contractor | Valuation | Description |
|---|---|---|---|---|---|
| 12/4/1968 | 78977 | Travelers Insurance Company | Robert W. Stanhope Co. (C) | 1,000 | Alter suite #2128 |
| 1/8/1969 | 80659 | Travelers Insurance Company | Robert W. Stanhope Co. (C) | 9,000 | Alterations at suite 1720 |
| 1/8/1969 | 80660 | Travelers Insurance Company | Robert W. Stanhope Co. (C) | 11,000 | Alterations at suite 1230 |
| 1/13/1969 | 80991 | Travelers Insurance Company | Robert W. Stanhope Co. (C) | 1,500 | Alter suite 1528-30. Non-brg walls only. No public corridors or exits affected, use 1-hr. incombustible Vaughan ptn. |
| 2/3/1969 | 81981 | Travelers Insurance Company | Robert W. Stanhope Co. (C) | 11,000 | Interior alterations at suite 1820, 18th floor |
| 3/10/1969 | 83912 | Travelers Insurance Company | Robert W. Stanhope Co. (C) | 11,000 | Alter suite 2026 |
| 3/18/1969 | 84439 | Travelers Insurance Company | Robert W. Stanhope Co. (C) | 600 | Alter suite 228 |
| 6/13/1969 | 89941 | Travelers Insurance Company | Robert W. Stanhope Co. (C) | 14,000 | Suite 2100 Interior Partitions less than 5000 square feet (200 lineal feet) |
| 6/13/1969 | 89942 | Travelers Insurance Company | Robert W. Stanhope Co. (C) | 2,000 | Suite 22B 22nd floor interior partitions (50 lineal feet) |
| 6/13/1969 | 89944 | Travelers Insurance Company | Robert W. Stanhope Co. (C) | 1,500 | Suite 1212 interior partitions (100 lineal feet) |
| 8/1/1969 | 93037 | Travelers Insurance Company | Robert W. Stanhope Co. (C) | 1,500 | Alterations at suite 230—2nd floor |
| 8/13/1969 | 93737 | Travelers Insurance Company | Robert W. Stanhope Co. (C) | 16,000 | Alter suite 310 (3rd floor) |
| 9/24/1969 | 96054 | Travelers Insurance Company | Robert W. Stanhope Co. (C) | 4,000 | Interior alterations suite 1000 (10th floor) |
| 9/24/1969 | 96055 | Travelers Insurance Company | Robert W. Stanhope Co. (C) | 10,000 | Interior alterations Suite 2220 22nd floor |
| 10/29/1969 | 98178 | Travelers Insurance Company | Robert W. Stanhope Co. (C) | 4,800 | Alter suite 1914-19th floor |
| 12/9/1969 | 00297 | Travelers Insurance Company | Robert W. Stanhope Co. (C) | 2,300 | Alter #2132 21st floor |

| Assessor Record/ Construction Date | Permit No. | Owner/Occupant | Architect/Contractor | Valuation | Description |
|---|---|---|---|---|---|
| 12/9/1969 | 00298 | Travelers Insurance Company | Robert W. Stanhope Co. (C) | 900 | Alter #1033 10th floor |
| 2/4/1970 | 3078 | Travelers Insurance Company | Robert W. Stanhope Co. (C) | 1,800 | Interior alterations at Suite 1614 |
| 3/3/1970 | 4575 | Travelers Insurance Company | Robert W. Stanhope Co. (C) | 4,500 | Alter suite #2018 |
| 3/24/1970 | 5782 | Travelers Insurance Company | Robert W. Stanhope Co. (C) | 8,000 | Alter suite #1002, 10th floor |
| 4/9/1970 | 6721 | Travelers Insurance Company | Robert W. Stanhope Co. (C) | 2,000 | Alterations for Mech. Equip. roof area east side 1st floor |
| 5/6/1970 | 8236 | Travelers Insurance Company | Robert W. Stanhope Co. (C) | 16,910 | Alterations at Suite 300 |
| 6/22/1970 | 10979 | Travelers Insurance Company | Robert W. Stanhope Co. (C) | 2,500 | Alterations at suite 1020 |
| 6/22/1970 | 10980 | Travelers Insurance Company | Robert W. Stanhope Co. (C) | 2,200 | Alterations at suite 1420-26 |
| 8/26/1970 | 14730 | Travelers Insurance Company | Robert W. Stanhope Co. (C) | 15,000 | Alterations at suite #870 (3500 sq. ft.) (non-brng partitions) |
| 11/12/1970 | 18953 | Travelers Insurance Company | Robert W. Stanhope Co. (C) | 2,500 | Alterations at Suite #1626 |
| 1/14/1971 | 21712 | Travelers Insurance Company | Robert W. Stanhope Co. (C) | 900 | Alterations at Suite #870 8th floor |
| 3/23/1971 | 25580 | Travelers Insurance Company | Robert W. Stanhope Co. (C) | 500 | Alterations at #1808 office area |
| 3/23/1971 | 25581 | Travelers Insurance Company | Robert W. Stanhope Co. (C) | 800 | Alterations at Suite 18-B |
| 4/16/1971 | 27038 | Travelers Insurance Company | Robert W. Stanhope Co. (C) | 3,500 | Alterations at Suite #1600 |
| 6/11/1971 | 30502 | Travelers Insurance Company | W.M. Taggart (E)<br>Robert W. Stanhope Co. (C) | 350 | Install generator base at roof |
| 7/26/1971 | 33426 | Travelers Insurance Company | Robert W. Stanhope Co. (C) | 2,000 | Interior alterations at Suite 220 |
| 8/9/1971 | 34207 | Travelers Insurance Company | Robert W. Stanhope Co. (C) | 2,000 | Interior alterations at Suite 410 |

| Assessor Record/ Construction Date | Permit No. | Owner/Occupant | Architect/Contractor | Valuation | Description |
|---|---|---|---|---|---|
| 10/7/1971 | 37806 | Travelers Insurance Company | Robert W. Stanhope Co. (C) | 1,200 | Interior alterations at Suite #228-30 |
| 11/4/1971 | 39395 | Travelers Insurance Company | Robert W. Stanhope Co. (C) | 700 | Alterations to Suite #324 |
| 11/4/1971 | 39396 | Travelers Insurance Company | Robert W. Stanhope Co. (C) | 9,000 | Alterations to Suite #1420 |
| 12/10/1971 | 41571 | Travelers Insurance Company | Robert W. Stanhope Co. (C) | 16,000 | Interior alterations at Suite 1902-08 |
| 2/23/1972 | 45818 | Travelers Insurance Company | Robert W. Stanhope Co. (C) | 600 | Interior alterations at Suite #718 |
| 1/11/1973 | 63987 | Travelers Insurance Company | Robert W. Stanhope Co. (C) | 10,000 | Interior alterations at suite 1812 |
| 1/11/1973 | 63988 | Travelers Insurance Company | Robert W. Stanhope Co. (C) | 900 | Interior alterations at Suite #470 |
| 1/18/1973 | 64330 | Travelers Insurance Company | Robert W. Stanhope Co. (C) | 8,000 | Interior alterations at Suite #2020 |
| 1/18/1973 | 64331 | Travelers Insurance Company | Robert W. Stanhope Co. (C) | 7,000 | Interior alterations at 5th floor office space |
| 2/1/1973 | 64996 | Travelers Insurance Company | Robert W. Stanhope Co. (C) | 7,000 | Interior alterations at Suite #1410-14 |
| 2/8/1973 | 65435 | Travelers Insurance Company | Robert W. Stanhope Co. (C) | 4,300 | Interior alterations at Suite #310 |
| 4/11/1973 | 69010 | Travelers Insurance Company | Robert W. Stanhope Co. (C) | 1,500 | Interior alterations at Suite 770 |
| 4/24/1973 | 69725 | Travelers Insurance Company | Robert W. Stanhope Co. (C) | 7,000 | Interior alterations at Suite #1920 |
| 4/24/1973 | 69726 | Travelers Insurance Company | Robert W. Stanhope Co. (C) | 2,000 | Interior alterations at Suite #1900 |
| 7/11/1973 | 74244 | Travelers Insurance Company | Robert W. Stanhope Co. (C) | 3,900 | Interior alterations at Suite #2230 |
| 8/2/1973 | 75473 | Travelers Insurance Company | Robert W. Stanhope Co. (C) | 3,400 | Interior alterations at Suite #2200 |
| 4/12/1974 | 88276 | Travelers Insurance Company | Robert W. Stanhope Co. (C) | 6,300 | Interior alterations at Suite #1914 |

| Assessor Record/ Construction Date | Permit No. | Owner/Occupant | Architect/Contractor | Valuation | Description |
|---|---|---|---|---|---|
| 4/12/1974 | 88278 | Travelers Insurance Company | Robert W. Stanhope Co. (C) | 5,100 | Interior alterations at Suite #1032 |
| 5/24/1974 | 90643 | Travelers Insurance Company | Associated Roof Co. (C) | 50,000 | Class A re-roof, asphalt & gravel |
| 10/22/1974 | 98631 | Travelers Insurance Company | Robert W. Stanhope Co. (C) | 4,500 | Interior alterations at Suite 1114, 11th floor |
| 10/22/1974 | 98632 | Travelers Insurance Company | Robert W. Stanhope Co. (C) | 1,300 | Interior alterations at Suite 1732 17th Floor |
| 11/7/1974 | 99403 | Travelers Insurance Company | Robert W. Stanhope Co. (C) | 27,000 | Interior alterations at suite 2026-32, partition |
| 11/8/1974 | 99524 | Travelers Insurance Company | Robert W. Stanhope Co. (C) | 49,600 | Interior alterations at Suite #2208 |
| 2/15/1977 | 39932 | Travelers Insurance Company | Robert W. Stanhope Co. (C) | 18,000 | Interior alterations at Suite 2020 20th Floor |
| 5/10/1977 | 44464 | Travelers Insurance Company | Robert W. Stanhope Co. (C) | 4,600 | Interior alterations at Suite 1932-4 Non-bearing |
| 8/4/1977 | 49300 | Travelers Insurance Company | Robert W. Stanhope Co. (C) | 17,000 | Interior alterations at Second Floor |
| 9/30/1977 | 52441 | Travelers Insurance Company | Robert W. Stanhope Co. (C) | 8,000 | Interior alterations at Suite 1830 |
| 11/1/1977 | 54069 | Travelers Insurance Company | Robert W. Stanhope Co. (C) | 25,000 | Interior alterations at 16th Floor-add & remove non-bearing partitions |
| 3/7/1978 | 59519 | Travelers Insurance Company | Robert W. Stanhope Co. (C) | 10,000 | Interior alterations at Suite 1126 11th Floor |
| 5/18/1978 | 63352 | Travelers Insurance Company | N.S. | 1,000 | Repair glass lite 92”x139” per BD file #780770 1st floor |
| 5/19/1978 | 63426 | Travelers Insurance Company | Robert W. Stanhope Co. (C) | 9,700 | Interior alterations at Suite 1002, partitions |
| 5/25/1978 | 63760 | Travelers Insurance Company | Robert W. Stanhope Co. (C) | 23,000 | Office alterations – Suite 1200 |
| 8/22/1978 | 68901 | Travelers Insurance Company | Robert W. Stanhope Co. (C) | 4,000 | Alterations to first floor public restrooms for handicap |
| 10/31/1978 | 72508 | Travelers Insurance Company | Robert W. Stanhope Co. (C) | 32,000 | Interior alterations at Suite 2108 |

| Assessor Record/ Construction Date | Permit No. | Owner/Occupant | Architect/Contractor | Valuation | Description |
|---|---|---|---|---|---|
| 10/31/1978 | 72512 | Travelers Insurance Company | Robert W. Stanhope Co. (C) | 15,000 | Interior alterations at Suite 2100 |
| 4/11/1979 | 80818 | Travelers Insurance Company | Robert W. Stanhope Co. (C) | 1,800 | Int. alterations-remove & add nonbearing walls-convert two separate suites into one |
| 5/31/1979 | 83602 | Travelers Insurance Company | Robert W. Stanhope Co. (C) | 22,000 | Interior alterations to Suite 1926 |
| 8/3/1979 | 87422 | Travelers Insurance Company | Robert W. Stanhope Co. (C) | 55,000 | Interior nonbearing partitions & fixtures, first floor |
| 3/18/1980 | 99680 | Travelers Insurance Company | Robert W. Stanhope Co. (C) | 45,000 | Interior alterations at Suite 2000-10 |
| 4/8/1980 | 00959 | Travelers Insurance Company | Robert W. Stanhope Co. (C) | 40,000 | Interior alterations 11th Floor nonbearing partitions |
| 7/16/1980 | 6740 | Travelers Insurance Company | Robert W. Stanhope Co. (C) | 16,500 | Interior non-bearing partitions suite #2134 |
| 7/16/1980 | 6741 | Travelers Insurance Company | Robert W. Stanhope Co. (C) | 6,500 | Interior non-bearing partitions Suite #1926 |
| 7/16/1980 | 6743 | Travelers Insurance Company | Robert W. Stanhope Co. (C) | 4,000 | Interior non-bearing partitions Suite #1918 |
| 7/30/1980 | 7523 | Travelers Insurance Company | Robert W. Stanhope Co. (C) | 6,000 | Interior nonbearing partitions in Suite 1010 |
| 10/15/1980 | 12039 | Travelers Insurance Company | Robert W. Stanhope Co. (C) | 3,500 | Interior alterations on 18th Floor |
| 1/13/1981 | 16901 | Sang Lee (restaurant) | T.N.D. Inc. | 4,000 | Refurnish counter tops |
| 5/26/1981 | 24455 | Travelers Insurance Company | Robert W. Stanhope Co. (C) | 3,500 | Alterations to Suite 2200-2210 |
| 9/15/1981 | 30903 | Travelers Insurance Company | Robert W. Stanhope Co. (C) | 30,000 | Alterations at Suite 740 |
| 12/8/1981 | 35652 | Travelers Insurance Company | Robert W. Stanhope Co. (C) | 3,000 | Interior alterations non-bearing partitions in Suite 1620 |
| 4/2/1982 | 41003 | Travelers Insurance Company | Robert W. Stanhope Co. (C) | 5,000 | Interior partitions 3rd floor |
| 7/16/1982 | 46531 | Travelers Insurance Company | Robert W. Stanhope Co. (C) | 8,000 | Interior alterations non-bearing partitions in Suite 1420 |

| Assessor Record/ Construction Date | Permit No. | Owner/Occupant | Architect/Contractor | Valuation | Description |
|---|---|---|---|---|---|
| 8/17/1982 | 48351 | Travelers Insurance Company | Robert W. Stanhope Co. (C) | 2,500 | Install 12 ft. new wall, base, paint, floor tile and carpet patch (Suite 1632) |
| 8/25/1982 | 48793 | Agia Investors Inc. | Sierra Land Const. (C) | 30,000 | Interior partitions 19th floor & T-bar ceiling, suite 1934 |
| 9/2/1982 | 49264 | Agia Investors Inc. | Robert W. Stanhope Co. (C) | 30,000 | Interior alterations non-bearing partitions in Suite 1920 |
| 11/8/1982 | 53360 | Travelers Insurance Company | Dinwiddie Const. (C) | 2,000 | Interior Alteration - non-bearing partition added to create office room, 8th floor |
| 12/23/1982 | 55861 | Agia Investors Inc. | NS | 210 | Closing of 8-3'x7"0" doors at lobby level |
| 12/28/1982 | 56044 | Agia Investors Inc. | Dinwiddie (C) | 4,000 | Interior Partitions 15th Floor |
| 3/10/1983 | 59799 | Agia Investors Inc. | Robert W. Stanhope Co. (C) | 7,000 | Interior non-bearing partitions. Suite (#1120) 11th Floor |
| 3/10/1983 | 59800 | Agia Investors Inc. | Robert W. Stanhope Co. (C) | 3,000 | Interior non-bearing partitions. 3rd floor suite #300 |
| 3/15/1983 | 60053 | Margous, McTernan, Scope, Sacks, Epstein | Richard Hunter (D)<br>Howard Rosenfeld (C) | 3,500 | Interior remodel 22nd floor suite 2200 |
| 3/24/1983 | 60590 | Agia Investors | Robert W. Stanhope Co. (C) | 3,000 | New interior partitions, Suite 1934 |
| 12/7/1983 | 78422 | Travelers Insurance Company | Robert W. Stanhope Co. (C) | 14,000 | Interior alteration, non-bearing partition 370 Suite |
| 12/7/1983 | 78423 | Travelers Insurance Company | Robert W. Stanhope Co. (C) | 1,800 | Interior alteration, put in one door |
| 4/9/1984 | 85771 | Coldwell Bankert Comp. | Robert W. Stanhope Co. (C) | 30,000 | Interior alteration to non-bearing partitions 18th floor |
| 5/18/1984 | 88607 | Agia Investors Inc. | John Post (E)<br>Ken Roberts Const. (C) | 1,200 | Interior remodel |
| 6/7/1984 | 89776 | AGIA Investors Inc. | Ken Roberts Const. (C) | 12,500 | New partitions 2nf floor (nonstructural) |
| 7/27/1984 | 93016 | AGIA Investors Inc. | Ken Roberts Const. (C) | 1,050 | Non-bearing new partitions RR22552, 12th floor |
| 7/27/1984 | 93017 | AGIA Investors Inc. | Ken Roberts Const. (C) | 1,675 | New partitions RR22552, 14th floor |
| 10/9/1984 | 97739 | Andy Miliotis | Gary L. Russell (A)<br>Owner (C) | 35,000 | Demolish and bldg. interior walls tenant improvement |
| 11/1/1984 | 99589 | Andy Miliotis | Gary L. Russell (A)<br>Owner (C) | 20,000 | Tenant improvement interior partitions non-bearing, 12th floor |
| 11/13/1984 | 353 | Andy Miliotis | Haas & Assoc. (A)<br>Owner (C) | 54,000 | Tenant improvement interior partitions non-bearing, 4th floor |

| Assessor Record/ Construction Date | Permit No. | Owner/Occupant | Architect/Contractor | Valuation | Description |
|---|---|---|---|---|---|
| 3/14/2002 | 02016-10000-04753 | 3600 Wilshire LLC | Gary Russell (A) | 2,500 | T.I. Remove and replace non-bearing interior partitions for suites 800 and 806 |
| 6/12/2002 | 02016-20000-11217 | 3600 Wilshire LLC | [blank] | 1,000 | Nonstructural interior T.I. to create (N)23'x22' (Suite #534) & (N)22' x 22' (Suite #532) office spaces from (E)22' x 45' (Suite #532) space. |
| 6/13/2002 | 02016-10000-11151 | 3600 Wilshire LLC | John Yoo (C) | 3,000 | Early start demolition, remove non-structural partitions and T-bar ceiling |
| 8/21/2002 | 02016-10000-09507 | 3600 Wilshire LLC | John H. Yoo (Agent) | 70,000 | Change of use portion of ground floor existing retail to restaurant (1967 SF) and remodel existing restaurant (3881 SF): New partition and suspended ceiling |
| 11/26/2002 | 02016-10001-09507 | 3600 Wilshire LLC | John H. Yoo (Agent) | 20,000 | Supplemental: Floor plan layout revised for existing restaurant under permit # 02016-10000-09507 and add deck for outdoor sitting area |
| 3/17/2003 | 03016-10000-04588 | 3600 Wilshire LLC | William Lushbaugh (A) | 210,000 | T.I. on ground floor for existing space (NW'ly portion], ste 100A (7,000 sqft). Add partitions, teller counters and new h/c restrooms. |
| 5/7/2003 | 03016-30000-08021 | 3600 Wilshire LLC | Brandon Astudillo (Agent) | 16,000 | Re-spray fireproofing to the structural steel columns, beams, and desk framing at the 2nd floor (2nd floor, 7000 s.f.) |
| 9/9/2003 | 03016-10000-17936 | 3600 Wilshire LLC | Gary Russell (A) | 52,000 | T.I. Non-bearing interior partitions to create office spaces (2000 sq. ft.); ceiling to remain |
| 9/19/2003 | 03016-10000-18763 | 3600 Wilshire LLC | Gary Russell (A) | 10,500 | T.I. Add non-bearing interior partitions to amend existing permit 0316-10000-17936 |
| 3/3/2005 | 05016-10000-03098 | 3600 Wilshire LLC | David Change (Agent) | 20,000 | Install (36) hoods and grills in the existing restaurant. Create eleven roof openings to construct one hour shaft for kitchen hoods. |
| 2/23/2006 | 06016-10000-03483 | 3600 Wilshire LLC | Gary Russell (A) | 2,000 | T.I. Non-bearing interior partition inside suite #1227 |

| Assessor Record/ Construction Date | Permit No. | Owner/Occupant | Architect/Contractor | Valuation | Description |
|---|---|---|---|---|---|
| 8/14/2006 | 06016-10000-15957 | 3600 Wilshire LLC | Richard Yoo (Agent) | 5,000 | T.I Interior nonbearing partition |
| 4/13/2007 | 07016-10000-02411 | 3600 Wilshire LLC | Michael Ko (A) | 40,000 | T.I. To enlarge a restaurant by 738 sq. ft. and change use from retail to restaurant on a 1st floor of a 22 floor office building. |
| 9/6/2007 | 07016-10000-15701 | 3600 Wilshire LLC | Sin Kim (Agent) | 50,000 | Tenant improvement of existing two office spaces (suite #426 = 2,295 sq. ft. and suite #420 = 2,248 sq. ft.) remove and install non-bearing partition walls. No change in suspended ceiling. |
| 5/19/2010 | 10016-10000-08765 | 3600 Wilshire LLC | Byung Hwa Kim (Agent) | 47,500 | Change of use from portion of existing office into 23'-5" x 40'-0" (950 s.f.) medical office on 4th floor. Tenant improvement with new interior nonbearing partitions. |
| 5/19/2011 | 11016-10000-04977 | 3600 Wilshire LLC | Ray E. Brown (A) | 1,000 | Replace existing stand by generator and sub-base fuel tank with a new standby generator with sub-base diesel fuel tank. |
| 6/7/2011 | 11016-70001-04977 | 3600 Wilshire LLC | Ray E. Brown (A) | 501 | Supplemental permit to PCIS 11016-10000-04977. Revised plans: saw cut concrete only (existing rebar to remain) and pour two 12-inch wide concrete strips to accommodate new anchor bolt pattern for support of new generator. |
| 2/22/2012 | 11016-10000-22013 | 3600 Wilshire LLC - Goon Korean BBQ (Tenant) | Anders Troedsson (Agent) | 5,000 | Addition of 3 new supply units and 4 exhaust units at lower roof level |
| 7/8/2003 | 03048-40000-00690 | 3600 Wilshire LLC | Roy Ramirez (C) | 2,500 | SPI and Plan Check for: 1-Double faced illuminated monument sign. 4'-6" x 4'-6". |
| 8/6/2007 | 07048-10000-01368 | 3600 Wilshire LLC – Tammy Kam (Tenant) | Robin Yi (C) | 2,136 | Install one (1) illuminated wall sign: 3'-0" x 8'-0" ("Beauty Secret"). Max allowed lighting power = 12 w/sf. Per approved plans. |
| 5/16/2012 | 12048-10000-01041 | 3600 Wilshire LLC | Edgar Aceituno (Agent for Contractor) | 85,000 | Seven illuminated channel letter wall signs (1) identification 'A' 12'x12' logo & 9'-2"x62' BBCN Bank (712.3 SF); (1)C: 2'-6'3/4"x17'8" ¼" (45.32 SF); (1)D: 3'-2 ½"x22'-1 ¼" (70.91 SF;) (1)E: 1'-11 1/8" |

| Assessor Record/ Construction Date | Permit No. | Owner/Occupant | Architect/Contractor | Valuation | Description |
|---|---|---|---|---|---|
| | | | | | x 13'-3 1/8" (20.55SF). "BBCN Bank" & Logo. |
| 7/17/2013 | 13048-20000-01509 | 3600 Wilshire LLC | Miggan Abarkoel (C) | 2,350 | Install (1) new, illuminated, on-site channel letter wall sign on a raceway at 18" x 14' (approx. 21 sf), "avianca w/ logos". |
| 1/10/2014 | 14048-10000-00059 | 3600 Wilshire LLC – Edward Son (Tenant) | Sun Sign A Graphic (C) | 2,000 | (N) LED internally illuminated channel letter wall sign reading "The Supplements Stash" on a raceway (6'8" x 1'7") and logo. |

Note: Permits for non-extant signs were not included.

# Appendix F

## Telephone and Directory Records

**Nara Financial Center**
3600 Wilshire Boulevard
Los Angeles, CA 90005

Inquiry Number: 4714700.5
August 31, 2016

# The EDR-City Directory Abstract

Environmental Data Resources Inc

6 Armstrong Road
Shelton, CT 06484
800.352.0050
www.edrnet.com

# TABLE OF CONTENTS

## SECTION

**Executive Summary**

**Findings**

**City Directory Images**

***Thank you for your business.***
Please contact EDR at 1-800-352-0050
with any questions or comments.

**Disclaimer - Copyright and Trademark Notice**

This Report contains certain information obtained from a variety of public and other sources reasonably available to Environmental Data Resources, Inc. It cannot be concluded from this Report that coverage information for the target and surrounding properties does not exist from other sources. **NO WARRANTY EXPRESSED OR IMPLIED, IS MADE WHATSOEVER IN CONNECTION WITH THIS REPORT. ENVIRONMENTAL DATA RESOURCES, INC. SPECIFICALLY DISCLAIMS THE MAKING OF ANY SUCH WARRANTIES, INCLUDING WITHOUT LIMITATION, MERCHANTABILITY OR FITNESS FOR A PARTICULAR USE OR PURPOSE. ALL RISK IS ASSUMED BY THE USER. IN NO EVENT SHALL ENVIRONMENTAL DATA RESOURCES, INC. BE LIABLE TO ANYONE, WHETHER ARISING OUT OF ERRORS OR OMISSIONS, NEGLIGENCE, ACCIDENT OR ANY OTHER CAUSE, FOR ANY LOSS OR DAMAGE, INCLUDING, WITHOUT LIMITATION, SPECIAL, INCIDENTAL, CONSEQUENTIAL, OR EXEMPLARY DAMAGES. ANY LIABILITY ON THE PART OF ENVIRONMENTAL DATA RESOURCES, INC. IS STRICTLY LIMITED TO A REFUND OF THE AMOUNT PAID FOR THIS REPORT.** Purchaser accepts this Report "AS IS". Any analyses, estimates, ratings, environmental risk levels or risk codes provided in this Report are provided for illustrative purposes only, and are not intended to provide, nor should they be interpreted as providing any facts regarding, or prediction orforecast of, any environmental risk for any property. Only a Phase I Environmental Site Assessment performed by an environmental professional can provide information regarding the environmental risk for any property. Additionally, the information provided in this Report is not to be construed as legal advice.

Copyright 2016 by Environmental Data Resources, Inc. All rights reserved. Reproduction in any media or format, in whole or in part, of any report or map of Environmental Data Resources, Inc. or its affiliates is prohibited without prior written permission.

EDR and its logos (including Sanborn and Sanborn Map) are trademarks of Environmental Data Resources, Inc. or its affiliates. All other trademarks used herein are the property of their respective owners.

# EXECUTIVE SUMMARY

## DESCRIPTION

Environmental Data Resources, Inc.'s (EDR) City Directory Abstract is a screening tool designed to assist environmental professionals in evaluating potential liability on a target property resulting from past activities. EDR's City Directory Abstract includes a search and abstract of available city directory data. For each address, the directory lists the name of the corresponding occupant at five year intervals.

Business directories including city, cross reference and telephone directories were reviewed, if available, at approximately five year intervals for the years spanning 1920 through 2013. This report compiles information gathered in this review by geocoding the latitude and longitude of properties identified and gathering information about properties within 332 feet of the target property.

A summary of the information obtained is provided in the text of this report.

## RESEARCH SUMMARY

The following research sources were consulted in the preparation of this report. An "X" indicates where information was identified in the source and provided in this report.

| Year | Source | TP | Adjoining | Text Abstract | Source Image |
|---|---|---|---|---|---|
| 2013 | Cole Information Services | - | X | X | - |
| | Cole Information Services | X | X | X | - |
| 2008 | Cole Information Services | - | X | X | - |
| | Cole Information Services | X | X | X | - |
| 2006 | Haines Company, Inc. | X | X | X | - |
| 2004 | Haines Company | - | - | - | - |
| 2003 | Haines & Company | - | - | - | - |
| 2001 | Haines Company, Inc. | - | - | - | - |
| 2000 | Haines & Company | X | X | X | - |
| 1999 | Haines Company | - | - | - | - |
| 1996 | GTE | - | - | - | - |
| 1995 | Pacific Bell | X | X | X | - |
| 1992 | PACIFIC BELL WHITE PAGES | - | - | - | - |
| 1991 | Pacific Bell | X | X | X | - |
| 1990 | Pacific Bell | X | X | X | - |
| 1986 | Pacific Bell | X | X | X | - |
| 1985 | Pacific Bell | X | X | X | - |
| 1981 | Pacific Telephone | X | X | X | - |
| 1980 | Pacific Telephone | X | X | X | - |
| 1976 | Pacific Telephone | X | X | X | - |
| 1975 | Pacific Telephone | X | X | X | - |
| 1972 | R. L. Polk & Co. | - | - | - | - |
| 1971 | Pacific Telephone | X | X | X | - |
| 1970 | Pacific Telephone | - | X | X | - |
| 1969 | Pacific Telephone | - | - | - | - |

# EXECUTIVE SUMMARY

| Year | Source | TP | Adjoining | Text Abstract | Source Image |
|---|---|---|---|---|---|
| 1967 | Pacific Telephone | X | X | X | - |
| 1966 | Pacific Telephone | - | X | X | - |
| 1965 | Pacific Telephone | X | X | X | - |
| 1964 | Pacific Telephone | - | - | - | - |
| 1963 | Pacific Telephone | - | - | - | - |
| 1962 | Pacific Telephone | X | X | X | - |
| 1961 | R. L. Polk & Co. | - | - | - | - |
| 1960 | Pacific Telephone | - | X | X | - |
| 1958 | Pacific Telephone | - | X | X | - |
| 1957 | Pacific Telephone | - | - | - | - |
| 1956 | Pacific Telephone | - | - | - | - |
| 1955 | R. L. Polk & Co. | - | - | - | - |
| 1954 | R. L. Polk & Co. | - | - | - | - |
| 1952 | Los Angeles Directory Co. | - | - | - | - |
| 1951 | Pacific Telephone & Telegraph Co. | - | X | X | - |
| 1950 | Pacific Telephone | - | - | - | - |
| 1949 | Los Angeles Directory Co. | - | - | - | - |
| 1948 | Associated Telephone Company, Ltd. | - | - | - | - |
| 1947 | Pacific Directory Co. | - | - | - | - |
| 1946 | Southern California Telephone Co | - | - | - | - |
| 1945 | R. L. Polk & Co. | - | - | - | - |
| 1944 | R. L. Polk & Co. | - | - | - | - |
| 1942 | Los Angeles Directory Co. | - | X | X | - |
| 1940 | Los Angeles Directory Co. | - | - | - | - |
| 1939 | Los Angeles Directory Co. | - | - | - | - |
| 1938 | Los Angeles Directory Company Publishers | - | - | - | - |
| 1937 | Los Angeles Directory Co. | X | X | X | - |
| 1936 | Los Angeles Directory Co. | - | - | - | - |
| 1935 | Los Angeles Directory Co. | - | - | - | - |
| 1934 | Los Angeles Directory Co. | - | - | - | - |
| 1933 | Los Angeles Directory Co. | X | X | X | - |
| 1932 | Los Angeles Directory Co. | - | - | - | - |
| 1931 | TRIBUNE-NEWS PUBLISHING CO. | - | - | - | - |
| 1930 | Los Angeles Directory Co. | - | - | - | - |
| 1929 | Los Angeles Directory Co. | X | X | X | - |
| 1928 | Los Angeles Directory Co. | - | - | - | - |
| 1927 | Los Angeles Directory Co. | - | - | - | - |
| 1926 | Los Angeles Directory Co. | - | - | - | - |
| 1925 | Los Angeles Directory Co. | - | - | - | - |
| 1924 | Los Angeles Directory Co. | - | X | X | - |
| 1923 | Los Angeles Directory Co. | - | - | - | - |
| 1921 | Los Angeles Directory Co. | - | - | - | - |

# EXECUTIVE SUMMARY

| Year | Source | TP | Adjoining | Text Abstract | Source Image |
|---|---|---|---|---|---|
| 1920 | Los Angeles Directory Co. | - | - | - | - |

# FINDINGS

## TARGET PROPERTY INFORMATION

### ADDRESS

3600 Wilshire Boulevard
Los Angeles, CA 90005

### FINDINGS DETAIL

Target Property research detail.

### W WILSHIRE BLVD

**3600 W WILSHIRE BLVD**

| Year | Uses | Source |
|---|---|---|
| 1981 | GARDNER BELL & ASSOCIATES AGCY | Pacific Telephone |
| 1976 | Anderson Commercial Cleaning | Pacific Telephone |

### WILLSHIRE BLVD

**3600 WILLSHIRE BLVD**

| Year | Uses | Source |
|---|---|---|
| 1981 | RALPH L THORNE CO INC | Pacific Telephone |

### WILSHIRE

**3600 WILSHIRE**

| Year | Uses | Source |
|---|---|---|
| 1990 | BRADLEY MICHAEL P | Pacific Bell |
| | TRAVEL EXPERTS INC | Pacific Bell |

### WILSHIRE BLVD

**3600 WILSHIRE BLVD**

| Year | Uses | Source |
|---|---|---|
| 2013 | ACE SECURITIES INC | Cole Information Services |
| | ADJUSTERS INTERNATIONAL | Cole Information Services |
| | ADVANCE BIO MEDICAL EQUIPMENT CO INC | Cole Information Services |
| | AIC GREEN INC | Cole Information Services |
| | ALKA OZONS CO USA INC | Cole Information Services |
| | ALPHA MORTGAGE GROUP | Cole Information Services |
| | ALWAYS BETTER CARE HOME HEALTH PROVI | Cole Information Services |

# FINDINGS

| Year | Uses | Source |
|---|---|---|
| 2013 | ARROW FINANCE INC | Cole Information Services |
| | ARTISAN PRINT & GRAPHICS | Cole Information Services |
| | AVIS | Cole Information Services |
| | BEE INVESTMENT INC | Cole Information Services |
| | BENJAMIN KOO & ASSOCIATES CPAS | Cole Information Services |
| | BLUEZONE INSURANCE & FINANCIAL SERVI | Cole Information Services |
| | BW CPA GROUP INC | Cole Information Services |
| | C & K LLP | Cole Information Services |
| | CALIFORNIA FAMILY HEALTH COUNCIL | Cole Information Services |
| | CENHIM INC | Cole Information Services |
| | CHA STEVE LAW OFFICE OF | Cole Information Services |
| | CHRISTIAN COUNSELING SERVICES | Cole Information Services |
| | CHU JAMES LAW OFFICES OF | Cole Information Services |
| | CONSULATE GENERALS & CONSULATES | Cole Information Services |
| | CONTRERAS & CAMPA LLP | Cole Information Services |
| | CORMAN LAW GROUP | Cole Information Services |
| | CREATE WEALTH CORP | Cole Information Services |
| | DAVID ALTMAN ATTORNEY | Cole Information Services |
| | DDK LAW | Cole Information Services |
| | DOLLER ALBERT LAW OFFICE | Cole Information Services |
| | DUG CHON KIM & CO CPA | Cole Information Services |
| | EDGE MARK INTERNATIONAL | Cole Information Services |
| | EMOTION CA | Cole Information Services |
| | ENVIROTECTURE | Cole Information Services |
| | ESSENTIAL LLP | Cole Information Services |
| | FINANCEPRO INC | Cole Information Services |
| | G I SERVICES | Cole Information Services |
| | GANG HO SUK CPA | Cole Information Services |
| | GEMINIX CORP | Cole Information Services |
| | GOLAN JACK ATTORNEY | Cole Information Services |
| | GOLF TOWN | Cole Information Services |
| | GOONG KORAEN BBQ II | Cole Information Services |
| | GOONG KOREAN BBQ I | Cole Information Services |
| | GRAIWER & KAPLAN | Cole Information Services |
| | GREENPOINT FUNDING | Cole Information Services |
| | GREENSPAN COMPANY THE | Cole Information Services |
| | HADDAD HENRY G LAW OFFICES OF | Cole Information Services |
| | HANCOCK URBAN SMALL BUSINESS | Cole Information Services |

# FINDINGS

| Year | Uses | Source |
|---|---|---|
| 2013 | HANMI SECURITY | Cole Information Services |
| | HAPPY PLACE | Cole Information Services |
| | HENDRICKSHODGKISS CO | Cole Information Services |
| | HI TECH FINANCIAL SERVICES | Cole Information Services |
| | HJ WEALTH MANAGEMENT GROUP | Cole Information Services |
| | HOLE IN ONE GOLF MANAGEMENT CO | Cole Information Services |
| | HONG JAMES S LAW OFC | Cole Information Services |
| | HWANG HENRY K | Cole Information Services |
| | INTERSTATE LENDING GROUP INC | Cole Information Services |
| | INUMERABLE JOE P N LAW OFFICES OF | Cole Information Services |
| | ITAB | Cole Information Services |
| | J SIP INC | Cole Information Services |
| | JAMISON PROPERTIES | Cole Information Services |
| | JAY SEO CPA | Cole Information Services |
| | JE WOONG BANG CPA | Cole Information Services |
| | JET CLEANER | Cole Information Services |
| | JFE INC | Cole Information Services |
| | JI CHA & KIM LLP | Cole Information Services |
| | JOYNER WAYNE LAW OFFICES OF | Cole Information Services |
| | KARACTER LAW FIRM GINAM LEE | Cole Information Services |
| | KARLTON STONE INC | Cole Information Services |
| | KEN PROPERTY INVESTMENT GROUP | Cole Information Services |
| | KENNARD DESIGN GROUP | Cole Information Services |
| | KEVIN KIM | Cole Information Services |
| | KEYNEX TRADING CORPORATION | Cole Information Services |
| | KIM & KIMS CPA | Cole Information Services |
| | KIM & LEE CORP CPAS | Cole Information Services |
| | KIM HARRY J LAW OFFICES OF | Cole Information Services |
| | KIM JAMES C LAW OFFICE OF | Cole Information Services |
| | KIM JONG LAW OFFICE OF | Cole Information Services |
| | KIM LEE & KHANG LLP | Cole Information Services |
| | KOAMJAN INC | Cole Information Services |
| | KOREA FOUNDATION | Cole Information Services |
| | KOREAN HERITAGE SCHOLARSHIP FOUNDATI | Cole Information Services |
| | KOUSA INTERNATIONAL LLC | Cole Information Services |
| | KYU SOO BEAUTY SALON | Cole Information Services |
| | LA JOBS EMPLOYMENT AGENCY | Cole Information Services |
| | LACSA | Cole Information Services |

# FINDINGS

| Year | Uses | Source |
|---|---|---|
| 2013 | LANDMARK MORTGAGE COMPANY | Cole Information Services |
| | LAW FIRM OF J S KIM | Cole Information Services |
| | LAW FIRM OF MICHAEL H KIM A PC | Cole Information Services |
| | LAW OFFICE OF EDGARDO LOPEZ | Cole Information Services |
| | LAW OFFICES OF BEN YEROUSHALMI | Cole Information Services |
| | LAW OFFICES OF BRAD LEE THE | Cole Information Services |
| | LAW OFFICES OF CHANG & LIM | Cole Information Services |
| | LAW OFFICES OF CHUNG E KANG | Cole Information Services |
| | LAW OFFICES OF JEANNIE JOUNG | Cole Information Services |
| | LAW OFFICES OF KENNETH CHONG | Cole Information Services |
| | LAW OFFICES OF KIM & WILHELM | Cole Information Services |
| | LAW OFFICES OF NICOLE WATERS THE | Cole Information Services |
| | LAW OFFICES OF S CALVIN MYUNG | Cole Information Services |
| | LAW OFFICES OF THEODORE A BEHLENDORF | Cole Information Services |
| | LAWFIRM OF KIM & MIN | Cole Information Services |
| | LEE & AHN CPAS | Cole Information Services |
| | LEE & ASSOCIATES PLC | Cole Information Services |
| | LEE & CHO | Cole Information Services |
| | LEE & HONG APLC | Cole Information Services |
| | LEE & KIM CPA OFFICES | Cole Information Services |
| | LEE & LEE | Cole Information Services |
| | LEE GEORGE LAW OFFICES OF | Cole Information Services |
| | LEE STEVE H CPA | Cole Information Services |
| | LOPEZ EDGARDO M | Cole Information Services |
| | LOTTE BG AMERICA CORP | Cole Information Services |
| | MAJESTIC ENTERPRISE | Cole Information Services |
| | MANILA DEPOT | Cole Information Services |
| | MARTINOV | Cole Information Services |
| | MCGINNIS CARL L ATTORNEY | Cole Information Services |
| | METRO ESCROW INC | Cole Information Services |
| | MICHELLE LEE AMERIPRISE FINANCIAL | Cole Information Services |
| | MIRANDA LORENZO M LAW OFFICES | Cole Information Services |
| | MT SINAI HOME CARE | Cole Information Services |
| | MULTI PLUS INC | Cole Information Services |
| | NAM JAMES CHAI WOO | Cole Information Services |
| | NARA ENTERPRISE | Cole Information Services |
| | NEW YORK FINANCIAL | Cole Information Services |
| | NEWGEN GRAPHICS | Cole Information Services |

# FINDINGS

| Year | Uses | Source |
|---|---|---|
| 2013 | NOTIMEX | Cole Information Services |
| | NUAGOLF | Cole Information Services |
| | ODA STANLEY | Cole Information Services |
| | ONE STOP FINANCIAL CONSULTING INC | Cole Information Services |
| | ONE TAX SOLUTIONS | Cole Information Services |
| | OPENPOP DOT COM | Cole Information Services |
| | OVERHOLT DAVID ATTY | Cole Information Services |
| | P & J PROFESSIONAL ACCOUNTANCY GROUP | Cole Information Services |
| | PAC ACCESS | Cole Information Services |
| | PAK J P | Cole Information Services |
| | PAN INTERNATIONAL REALTY INC | Cole Information Services |
| | PARADIGM TAX CONSULTING | Cole Information Services |
| | PARK & ASSOCIATES LAW OFFICES OF | Cole Information Services |
| | PARK JOSEPH CPA | Cole Information Services |
| | PARSUS LLP | Cole Information Services |
| | PEARLSTEIN JOHN LAW OFFICES OF | Cole Information Services |
| | PHLOX DESIGN INC | Cole Information Services |
| | POPKIN RICHARD C ATTORNEY | Cole Information Services |
| | POPKIN SHAMIR & GOLAN LAW OFFICE OF | Cole Information Services |
| | POSITIVE DELTA ASSET MANAGEMENT | Cole Information Services |
| | POSNER & ROSEN ATTORNEY AT LAW | Cole Information Services |
| | POSNER & ROSEN ATTORNEYS AT LAW | Cole Information Services |
| | POSNER MICHAEL ATTORNEY | Cole Information Services |
| | PRIMA ESCROW INC | Cole Information Services |
| | PROLINE LENDING GROUP | Cole Information Services |
| | R SN | Cole Information Services |
| | REALTY CONSULTANT GROUP | Cole Information Services |
| | REALTY PLUS | Cole Information Services |
| | REGULATED MARKETING ALLIANCE | Cole Information Services |
| | REYES LAW GROUP | Cole Information Services |
| | ROSEN HOWARD Z | Cole Information Services |
| | RUSSELL & ASSOCIATES | Cole Information Services |
| | SAMII INS SERVICES | Cole Information Services |
| | SANGA MARY T LAW OFFICES OF | Cole Information Services |
| | SERIAL IMAGE | Cole Information Services |
| | SHAMIR RUTH ATTORNEY | Cole Information Services |
| | SHIMS INSURANCE AGENCY | Cole Information Services |

# FINDINGS

| Year | Uses | Source |
|---|---|---|
| 2013 | SIMPSON & SIMPSON CPA | Cole Information Services |
| | SLI CORP | Cole Information Services |
| | SMILE WORLD ORTHODONTICS | Cole Information Services |
| | SONG JAE S | Cole Information Services |
| | SONG JOHN Y LAW OFFICES OF A PROFESS | Cole Information Services |
| | SPINE SOLUTION | Cole Information Services |
| | SQLA INC | Cole Information Services |
| | STEINBERG ELLIS S ATTORNEY AT LAW | Cole Information Services |
| | SUH HONG WON | Cole Information Services |
| | SUNLAND CONSULTING INC | Cole Information Services |
| | SY VIRGILATTY | Cole Information Services |
| | TIGER PACS LAW | Cole Information Services |
| | TJ INVESTMENT & MANAGEMENT CO | Cole Information Services |
| | TOPPILA BRIAN W ESQ | Cole Information Services |
| | TOTAL INVESTMENT REAL ESTATE BROKERS | Cole Information Services |
| | TOWER ESCROW INC | Cole Information Services |
| | TOWER REALTIES CORP | Cole Information Services |
| | TROY S AN ATTORNEY AT LAW | Cole Information Services |
| | UNI UPPER CERVICAL HEALTHCARE | Cole Information Services |
| | UNIDOS POR LA LIBERTAD | Cole Information Services |
| | UNION LEATY & INVESTMENT | Cole Information Services |
| | UNISOURCE | Cole Information Services |
| | UNITED ESCROW COMPANY | Cole Information Services |
| | US ACUTION & FORECLOSURE | Cole Information Services |
| | VOLUNTEERS OF AMERICA | Cole Information Services |
| | WILSHIRE CENTER BUSINESS IMPROVEMENT | Cole Information Services |
| | WILSHIRE DENTAL SPECIALTIES GROUP | Cole Information Services |
| | WILSHIRE EXPRESS INC | Cole Information Services |
| | WILSHIRE GUARDIAN LAW CENTER PC | Cole Information Services |
| | WOO JOO USA INC | Cole Information Services |
| | WORKING WORLDWORKING NURSE MAGAZINE | Cole Information Services |
| | WORLD TRADE CENTER RGV | Cole Information Services |
| | Y T BUSINESS CONSULTING INC | Cole Information Services |
| | YERANOSYAN MARKIN LAW OFFICES OF | Cole Information Services |
| | YOO BERNARD INJOON DDS | Cole Information Services |
| | YUM & ASSOCIATES CPA | Cole Information Services |

# FINDINGS

| Year | Uses | Source |
|---|---|---|
| 2008 | 11 11 LLC | Cole Information Services |
| | 153 ENGINEERING SERVICE | Cole Information Services |
| | 4EK LLC | Cole Information Services |
| | A JS DELI | Cole Information Services |
| | ABRATIQUE & ASSOCIATES | Cole Information Services |
| | ACE LOGISTICS INC | Cole Information Services |
| | AENEASGROUP INC | Cole Information Services |
| | AIC GREEN INC | Cole Information Services |
| | AKIRA MIYAKE CORP | Cole Information Services |
| | ALEXANDRIA INVESTMENT GROUP LLC | Cole Information Services |
| | ALKA OZONS INC | Cole Information Services |
| | ALL NATIONS PRESBYTERIAN | Cole Information Services |
| | ALLIED TECH RESOURCES INC | Cole Information Services |
| | ALPHA MORTGAGE GROUP INC | Cole Information Services |
| | ALWAYS BETTER CARE HOME HEALTH | Cole Information Services |
| | AM CAPITAL INVESTMENT INC | Cole Information Services |
| | AMAZING COMPANION CARE | Cole Information Services |
| | AMERICAN INTERNATIONAL ACADEMY | Cole Information Services |
| | AMKO WHOLESALE INC | Cole Information Services |
| | AN TROY S LAW OFFICES OF | Cole Information Services |
| | AROMA | Cole Information Services |
| | ARROW FINANCE INC | Cole Information Services |
| | ASIAN PRINTING CONSULTANTS | Cole Information Services |
| | ASSOCIATED COMMUNICATIONS | Cole Information Services |
| | ATLANTIC BUILDERS INC | Cole Information Services |
| | BADA ENTERTAINMENT CORP | Cole Information Services |
| | BEE FINANCIAL INC | Cole Information Services |
| | BEE INVESTMENT REALTY | Cole Information Services |
| | BEE REALTY | Cole Information Services |
| | BENJAMIN KOO & CO CPA | Cole Information Services |
| | BEST CARE RESOURCES INC | Cole Information Services |
| | BEST PLAN INTERNATIONAL LTD | Cole Information Services |
| | BIZ COMM CORP | Cole Information Services |
| | BLUE STONE INVESTMENT INC | Cole Information Services |
| | BPA WORLDWIDE | Cole Information Services |
| | BUDGET RENT A CAR SYSTEM INC | Cole Information Services |
| | BYUN CHAI B | Cole Information Services |
| | BYUNG MIN | Cole Information Services |

# FINDINGS

| Year | Uses | Source |
|---|---|---|
| 2008 | CALIFORNIA FAMILY HEALTH COUNCIL | Cole Information Services |
| | CEN BUILDERS INC | Cole Information Services |
| | CF WORLD INC | Cole Information Services |
| | CG COMPUTER SERVICES CORP | Cole Information Services |
| | CHALEX ENTERPRISES INC | Cole Information Services |
| | CHO ANDREW S LAW OFFICE OF | Cole Information Services |
| | CHONG & ASSOCIATES | Cole Information Services |
| | CHRISTIE HOLDINGS INC | Cole Information Services |
| | CINE SQUARE INC | Cole Information Services |
| | CODEX DESIGN INC | Cole Information Services |
| | CONTINENTAL PRINT EXPRESS INC | Cole Information Services |
| | CONTRERAS & CAMPA | Cole Information Services |
| | CREATE WEALTH CORP | Cole Information Services |
| | CYFUSE INC | Cole Information Services |
| | DAVID G OVERHOLT | Cole Information Services |
| | DENTIST WITHOUT BORDERS FOR CHILDREN | Cole Information Services |
| | DOORICOM | Cole Information Services |
| | DOOSAN AMERICA CORP | Cole Information Services |
| | ELLIS S STEINBERG ATTORNEY AT LAW | Cole Information Services |
| | ENVIROTECTURE INC | Cole Information Services |
| | ESTYLO MAGAZINE | Cole Information Services |
| | ETECH SECURITIES INC | Cole Information Services |
| | EUREKA DIGITAL COMMUNICATIONS INC | Cole Information Services |
| | EY INVESTMENT CO | Cole Information Services |
| | EZEKIEL INTERNATIONAL TRADING INC | Cole Information Services |
| | FAMILY PLANNING COOPERATIVE PURCHAS | Cole Information Services |
| | FAST LINE LAS VEGAS INC | Cole Information Services |
| | FLYING GP | Cole Information Services |
| | FRANKLIN WEST GROUP REALTY & INVESTM | Cole Information Services |
| | FU GEN INC RESEARCH & INVESTIGATION | Cole Information Services |
| | GEORGE CHEY & ASSOCIATES | Cole Information Services |
| | GLOBAL PRESENT NETWORK INC | Cole Information Services |
| | GLOVEST INC | Cole Information Services |
| | GOLDEN FINANCIAL GROUP INC | Cole Information Services |
| | GOLF TOWN | Cole Information Services |
| | GRAIWER & KAPLAN PC | Cole Information Services |

# FINDINGS

| Year | Uses | Source |
|---|---|---|
| 2008 | HAHN & ASSOCIATES | Cole Information Services |
| | HAHN JOSEPH LAW OFFICES | Cole Information Services |
| | HANCOCK URBAN DEVELOPMENT | Cole Information Services |
| | HAPPY PLACE GIFT SHOP | Cole Information Services |
| | HAYEJIN INC | Cole Information Services |
| | HEALTHCARE PERSONAL SERVICES | Cole Information Services |
| | HENDRICKS HODGKISS CO | Cole Information Services |
| | HI TECH FINANCIAL SERVICES | Cole Information Services |
| | IEV AMERICA INC | Cole Information Services |
| | IL SHIN AIR & SEA EXPRESS INC | Cole Information Services |
| | IMEX CONSTRUCTION & DEVELOPMENT INC | Cole Information Services |
| | IN PAC INTERNATIONAL | Cole Information Services |
| | INTERSTATE LENDING GROUP INC | Cole Information Services |
| | JAE SUN SONG CPA | Cole Information Services |
| | JAMES A BRODERICK | Cole Information Services |
| | JAMES HONG LAW OFFICE | Cole Information Services |
| | JAMES NAM WOO | Cole Information Services |
| | JE WOONG BANG CPA | Cole Information Services |
| | JET CLEANER | Cole Information Services |
| | JJ TRIMANA CORP | Cole Information Services |
| | JOB CONNECTION INTL & SERVICES | Cole Information Services |
| | JOHUNG CO CPA | Cole Information Services |
| | JOINT MAX WHOLESALE INC | Cole Information Services |
| | JSK APPRAISAL | Cole Information Services |
| | JTSB INC | Cole Information Services |
| | JUST LUCKY CORP | Cole Information Services |
| | KEN PROPERTY INVESTMENT GROUP | Cole Information Services |
| | KENNARD DESIGN GROUP | Cole Information Services |
| | KENNY LEE CPA GROUP | Cole Information Services |
| | KEYNEX TRADING CORP | Cole Information Services |
| | KIM & JUNG WEALTH MANAGEMENT LLC | Cole Information Services |
| | KIM & KIMS CPA | Cole Information Services |
| | KIM & LEE | Cole Information Services |
| | KIM LEE & KHANG LLP | Cole Information Services |
| | KOREAN COMMUNITY LAWYERS ASSOCIATION | Cole Information Services |
| | KOREANEX | Cole Information Services |
| | KSH AN ACCOUNTANCY CORP | Cole Information Services |

# FINDINGS

| Year | Uses | Source |
|---|---|---|
| 2008 | KSI AMERICA INC | Cole Information Services |
| | KSJ INVESTMENT INC | Cole Information Services |
| | KULTURA OBRA DISENYO ANYO KINANG FO | Cole Information Services |
| | KUMHO ELECTRIC USA INC | Cole Information Services |
| | LAW OFFICE OF JAMES KIM | Cole Information Services |
| | LAW OFFICE OF TONG S SUHR | Cole Information Services |
| | LAW OFFICES BRIAN TOPPILA | Cole Information Services |
| | LAW OFFICES OF ALBERT G DOLLER | Cole Information Services |
| | LAW OFFICES OF BRAD LEE THE | Cole Information Services |
| | LAW OFFICES OF MARK C KIM | Cole Information Services |
| | LAW OFFICES OF PARK & ASSOCS | Cole Information Services |
| | LAW OFFICES OF THEODORE BEHLENDORS P | Cole Information Services |
| | LAW OFFICES STEVE CHA | Cole Information Services |
| | LEADERS FINANCIAL INC | Cole Information Services |
| | LEE & BARDAVID | Cole Information Services |
| | LEE & LEE CPA | Cole Information Services |
| | LEE BEN H & CO CPAS | Cole Information Services |
| | LEE HONG & PAK PC | Cole Information Services |
| | LEECHO BEAUTY INC | Cole Information Services |
| | LEGAL PARTNER | Cole Information Services |
| | LOA INC | Cole Information Services |
| | MARCUS M HOOD | Cole Information Services |
| | MASSON USA INC | Cole Information Services |
| | MEDIANEXT INC | Cole Information Services |
| | MIKEYS GRILL | Cole Information Services |
| | MILLENNIUM SERVICES | Cole Information Services |
| | MIRANDA LORENZO M LAW OFFICES OF | Cole Information Services |
| | MS PAT FEW | Cole Information Services |
| | MYUNGINDANG INC | Cole Information Services |
| | NARA BANK | Cole Information Services |
| | NBA FINANCIAL INC | Cole Information Services |
| | NEBS INTERNATIONAL INC | Cole Information Services |
| | NEW INTERNATIONAL TRADE CO | Cole Information Services |
| | NEW STAR LOGISTIC LLC | Cole Information Services |
| | NEW YORK FINANCIAL INC | Cole Information Services |
| | NOTIMEX | Cole Information Services |
| | OFFICE OF STEVE H CHA | Cole Information Services |

# FINDINGS

| Year | Uses | Source |
|---|---|---|
| 2008 | ORANGE LIFE INC | Cole Information Services |
| | PACIFIC AIR LEISURE SERVICES | Cole Information Services |
| | PAK J P | Cole Information Services |
| | PARK & ASSOCIATES LAW OFFICES OF | Cole Information Services |
| | PERLSTEIN HURTIK | Cole Information Services |
| | PERTCONSULT INTL USA INC | Cole Information Services |
| | PHANUEL INC | Cole Information Services |
| | PHILIPPINE CONSULATE GENERAL | Cole Information Services |
| | POPITS INC | Cole Information Services |
| | POPKIN RICHARD C ATTORNEY | Cole Information Services |
| | POSNER & ROSEN LLP | Cole Information Services |
| | PRETTYFANCYSTUFF COM | Cole Information Services |
| | PRIMA ESCROW INC | Cole Information Services |
| | PROTEAM CONSTRUCTION | Cole Information Services |
| | Q ESCROW INC | Cole Information Services |
| | R 3 INVESTMENT GROUP LLC | Cole Information Services |
| | RCBC CALIFORNIA INTERNATIONAL INC | Cole Information Services |
| | RCBC REMIT CENTER | Cole Information Services |
| | RHODES PUBLICATIONS INC | Cole Information Services |
| | ROBERTI JENSEN LLP | Cole Information Services |
| | ROLLING PATROL | Cole Information Services |
| | RUSSELL & ASSOCIATES | Cole Information Services |
| | SAM IL INSURANCE GROUP INC | Cole Information Services |
| | SHERWIN CONWAY ESQ | Cole Information Services |
| | SIMPSON & SIMPSON MGMT CONSULTING IN | Cole Information Services |
| | SONAMU RESTAURANT | Cole Information Services |
| | SOUTHWESTERN PACIFIC LAND GROUP INC | Cole Information Services |
| | STAR STAFFING SERVICES INC | Cole Information Services |
| | STEVE YOON INVESTMENT INC | Cole Information Services |
| | SUH HONG WON CPA | Cole Information Services |
| | SUNLAND CONSULTING INC | Cole Information Services |
| | SUNNY ROAD LLC | Cole Information Services |
| | SUNWEST FINANCIAL | Cole Information Services |
| | SUPER WAY TRADING | Cole Information Services |
| | SY VIRGIL SAN JUAN | Cole Information Services |
| | T J KWON CORP | Cole Information Services |
| | TEXTBOOK ONE LLC | Cole Information Services |

# FINDINGS

| Year | Uses | Source |
|---|---|---|
| 2008 | THE LAW OFFICE OF TROY AN | Cole Information Services |
| | THE TUTOR CLUB | Cole Information Services |
| | TINA LEE CPA & ASSOCIATES | Cole Information Services |
| | TJ INVESTMENT & MANAGEMENT CO | Cole Information Services |
| | TOPPILA BRIAN W ESQ | Cole Information Services |
| | TOTAL CO | Cole Information Services |
| | TOTS INVESTMENT INC | Cole Information Services |
| | TOUR WORLD INC | Cole Information Services |
| | TOWER ESCROW INC | Cole Information Services |
| | TROY S AN & ASSOCIATES | Cole Information Services |
| | TRUST ONE FINANCE INC | Cole Information Services |
| | UNI UPPER CERVICAL HEALTHCARE | Cole Information Services |
| | UNIANET INC | Cole Information Services |
| | UNISOURCE | Cole Information Services |
| | URI ESCROW SERVICE | Cole Information Services |
| | VALINO PARKING SERVICES INC | Cole Information Services |
| | VILLAR FERMIN | Cole Information Services |
| | VIRGIL SY ATTORNEY | Cole Information Services |
| | VOLUNTEERS OF AMERICA | Cole Information Services |
| | WEBSTONE 21 INC | Cole Information Services |
| | WILSHIRE CENTER BUSINESS IMPROVEMENT | Cole Information Services |
| | WILSHIRE DENTAL SPECIALTIES | Cole Information Services |
| | WILSHIRE FINANCIAL TOWER | Cole Information Services |
| | WON & PARK | Cole Information Services |
| | WORD SHOP | Cole Information Services |
| | WORKING WORLD INC | Cole Information Services |
| | WORLD GROUP SECURITIES INC | Cole Information Services |
| | WORLD PARTS DEPOT INC | Cole Information Services |
| | WORLD TRADE CENTER RGV | Cole Information Services |
| | Y S YU & ASSOCIATES | Cole Information Services |
| | YOO BERNARD INJOON DDS | Cole Information Services |
| | YOUR KINGDOM COMS | Cole Information Services |
| 2006 | A BEHLENDORF | Haines Company, Inc. |
| | ABBA BARBER | Haines Company, Inc. |
| | ABOGADO | Haines Company, Inc. |
| | ABRATIQUE | Haines Company, Inc. |
| | ACCIDENT | Haines Company, Inc. |
| | ACCOUNTANCY GRP | Haines Company, Inc. |

# FINDINGS

| Year | Uses | Source |
|---|---|---|
| 2006 | AIC GREEN INC | Haines Company, Inc. |
| | AIRUNES | Haines Company, Inc. |
| | ALKAOZONSCO | Haines Company, Inc. |
| | ALLIANCE | Haines Company, Inc. |
| | ALPHA MORTGAGE | Haines Company, Inc. |
| | ALVAREZ MARIANO | Haines Company, Inc. |
| | ALWANCE | Haines Company, Inc. |
| | ALWAYS TTRCRE | Haines Company, Inc. |
| | AMAZING | Haines Company, Inc. |
| | AMER POST MSN | Haines Company, Inc. |
| | ANGELHITECH | Haines Company, Inc. |
| | ARROW FINANCE | Haines Company, Inc. |
| | ASSI BOOK CITY | Haines Company, Inc. |
| | ASSOCIATES | Haines Company, Inc. |
| | ASSOCIATES CPA | Haines Company, Inc. |
| | ASSOCIATES CPAS | Haines Company, Inc. |
| | ASSOCTD | Haines Company, Inc. |
| | ASSOCTS A PRO | Haines Company, Inc. |
| | ATr Y | Haines Company, Inc. |
| | ATTORNEYS AT | Haines Company, Inc. |
| | BEALLO MARK THE | Haines Company, Inc. |
| | BEE FINANCIAL INC | Haines Company, Inc. |
| | BEEINVESTMENT | Haines Company, Inc. |
| | BEHLENDORF | Haines Company, Inc. |
| | BENJAMINKOOS | Haines Company, Inc. |
| | BORDERS FOR | Haines Company, Inc. |
| | BORUNANASAI | Haines Company, Inc. |
| | BRODERICK | Haines Company, Inc. |
| | BUSIMPRVMNT | Haines Company, Inc. |
| | BUSNS | Haines Company, Inc. |
| | BYUNCHAI BATTY | Haines Company, Inc. |
| | CA FAMILY HEALTH | Haines Company, Inc. |
| | CAL GREEN | Haines Company, Inc. |
| | CAMILLA ATTY | Haines Company, Inc. |
| | CAMPALLP | Haines Company, Inc. |
| | CANDLEBERRY | Haines Company, Inc. |
| | CAREERPRO | Haines Company, Inc. |
| | CARING HANDS | Haines Company, Inc. |

# FINDINGS

| Year | Uses | Source |
|---|---|---|
| 2006 | CAUSAL PICTURES | Haines Company, Inc. |
| | CENTER | Haines Company, Inc. |
| | CENTER RGV | Haines Company, Inc. |
| | CERVICAL | Haines Company, Inc. |
| | CHA STEVE LAW | Haines Company, Inc. |
| | CHLDRN | Haines Company, Inc. |
| | CHRISTIAN | Haines Company, Inc. |
| | CHRISTIANITY | Haines Company, Inc. |
| | CHUNGS | Haines Company, Inc. |
| | Cm REALTYS | Haines Company, Inc. |
| | CMMNCTNS INC | Haines Company, Inc. |
| | CO CPA | Haines Company, Inc. |
| | COLLECTABLES | Haines Company, Inc. |
| | COMMUNICATIONS | Haines Company, Inc. |
| | COMPANION CARE | Haines Company, Inc. |
| | COMPANY | Haines Company, Inc. |
| | COMPUTEC | Haines Company, Inc. |
| | CONSTRUCTION INC | Haines Company, Inc. |
| | CONSTRUCTION& | Haines Company, Inc. |
| | CONSULATE | Haines Company, Inc. |
| | CONSULTATION | Haines Company, Inc. |
| | CONSULTING | Haines Company, Inc. |
| | CONSULTING INC | Haines Company, Inc. |
| | CONTL PRINT | Haines Company, Inc. |
| | CONTRERAS | Haines Company, Inc. |
| | CORPORATION | Haines Company, Inc. |
| | COUNCIL | Haines Company, Inc. |
| | CREATE WEALTH | Haines Company, Inc. |
| | CYFUSEINC | Haines Company, Inc. |
| | D JLEEINS | Haines Company, Inc. |
| | DAILY CHRISTIE HOLDINGS | Haines Company, Inc. |
| | DAVr AN ANNA | Haines Company, Inc. |
| | DELICATESSEN | Haines Company, Inc. |
| | DENTISTWIO | Haines Company, Inc. |
| | DESIGN | Haines Company, Inc. |
| | DEVELOPMENT LLC | Haines Company, Inc. |
| | DEVLPINC | Haines Company, Inc. |
| | DIGITAL MEDIA | Haines Company, Inc. |

# FINDINGS

| Year | Uses | Source |
|---|---|---|
| 2006 | DOLLAR SAVER | Haines Company, Inc. |
| | DOLLARWORKSINC | Haines Company, Inc. |
| | DOLLER ALBERT | Haines Company, Inc. |
| | DOORICOM | Haines Company, Inc. |
| | DOOSANAMERICA | Haines Company, Inc. |
| | DUG CHON KM AND | Haines Company, Inc. |
| | E VALUCON INC | Haines Company, Inc. |
| | ENTERPRISES INC | Haines Company, Inc. |
| | ENVIROTECTURE | Haines Company, Inc. |
| | EQUITY GROUP LLC | Haines Company, Inc. |
| | ESKAY & CO INC | Haines Company, Inc. |
| | ESTYLO | Haines Company, Inc. |
| | EUREKADIGITAL | Haines Company, Inc. |
| | EXPRESS | Haines Company, Inc. |
| | EY INVESTMENTS | Haines Company, Inc. |
| | EYECOM | Haines Company, Inc. |
| | EZ CREDIT | Haines Company, Inc. |
| | FINANCIAL | Haines Company, Inc. |
| | FINANCIAL CORP | Haines Company, Inc. |
| | FINANCIAL INC | Haines Company, Inc. |
| | FOURCORNERS | Haines Company, Inc. |
| | FRANCHISOR INC | Haines Company, Inc. |
| | FRANKUNWSTGRP | Haines Company, Inc. |
| | FU GENINC | Haines Company, Inc. |
| | GENERAL | Haines Company, Inc. |
| | GINDLER& | Haines Company, Inc. |
| | GOLAN LAWOFC | Haines Company, Inc. |
| | GOLANJACKATTY | Haines Company, Inc. |
| | GOLFTOWN | Haines Company, Inc. |
| | GRAIWER | Haines Company, Inc. |
| | GROUP | Haines Company, Inc. |
| | GROUP INC | Haines Company, Inc. |
| | HADDAD H | Haines Company, Inc. |
| | HANCOCKURBAN | Haines Company, Inc. |
| | HANMIREALTY& | Haines Company, Inc. |
| | HANMISECURITIES | Haines Company, Inc. |
| | HAPPY PLACE GIFT | Haines Company, Inc. |
| | HAYASHI | Haines Company, Inc. |

# FINDINGS

| Year | Uses | Source |
|---|---|---|
| 2006 | HEALTHCARE | Haines Company, Inc. |
| | HENDRICKS | Haines Company, Inc. |
| | HOAG & OVERHOLT | Haines Company, Inc. |
| | HODGEKISS | Haines Company, Inc. |
| | HOME HLTH SVS INC | Haines Company, Inc. |
| | HOMEMAX | Haines Company, Inc. |
| | HONGJAMES S LAW | Haines Company, Inc. |
| | HOOD MARCUS M | Haines Company, Inc. |
| | INTERNATIONAL | Haines Company, Inc. |
| | INTRSTLENDING | Haines Company, Inc. |
| | INVESTMENT | Haines Company, Inc. |
| | INVESTMENT CO | Haines Company, Inc. |
| | INVSTGN | Haines Company, Inc. |
| | JAYSEO CPA | Haines Company, Inc. |
| | JETCLEANER | Haines Company, Inc. |
| | JEWOONGBANGCpa | Haines Company, Inc. |
| | JICHAAND KJM LLP | Haines Company, Inc. |
| | JONEEXCHANGE | Haines Company, Inc. |
| | JOYNERWAYNE | Haines Company, Inc. |
| | JRWORLD | Haines Company, Inc. |
| | JSKAPPRAISAL | Haines Company, Inc. |
| | KAPLAN | Haines Company, Inc. |
| | KENNARD DESIGN | Haines Company, Inc. |
| | KENNYHLEECPA | Haines Company, Inc. |
| | KEVIN KIM | Haines Company, Inc. |
| | KEYNEXTRADING | Haines Company, Inc. |
| | KIM & KIMS CPA | Haines Company, Inc. |
| | KIM & LEECPAS | Haines Company, Inc. |
| | KIM&WILHELM | Haines Company, Inc. |
| | KIMBYUNGSHIK | Haines Company, Inc. |
| | KIMJAMES CLAW | Haines Company, Inc. |
| | KIMLEE&KHANG | Haines Company, Inc. |
| | KIMYOUNG | Haines Company, Inc. |
| | KOREAN BUSN& | Haines Company, Inc. |
| | KWON YOUNG C | Haines Company, Inc. |
| | KWONDAEWON | Haines Company, Inc. |
| | LAW OFC OF | Haines Company, Inc. |
| | LAW OFCS OF BRAD | Haines Company, Inc. |

# FINDINGS

| Year | Uses | Source |
|---|---|---|
| 2006 | LAW OFFICE | Haines Company, Inc. |
| | LAW OFFICE OF | Haines Company, Inc. |
| | LAW OFFICES | Haines Company, Inc. |
| | LAW OFFICES OF | Haines Company, Inc. |
| | LAW OFFICESOFT | Haines Company, Inc. |
| | LAWOFC | Haines Company, Inc. |
| | LAWOFC OF | Haines Company, Inc. |
| | LAWOFCOFSTEVE | Haines Company, Inc. |
| | LAWOFFICEOF | Haines Company, Inc. |
| | LAWOFFICESOF | Haines Company, Inc. |
| | LEADERS | Haines Company, Inc. |
| | LEE & CHOU | Haines Company, Inc. |
| | LEE & KIM CPA | Haines Company, Inc. |
| | LEE & LEECPA | Haines Company, Inc. |
| | LEE MICHAEL K PC | Haines Company, Inc. |
| | LEE THE | Haines Company, Inc. |
| | LEEHWANJIN | Haines Company, Inc. |
| | LEEKENNYCPA | Haines Company, Inc. |
| | LEGALES DEL | Haines Company, Inc. |
| | LIM&JOHUNGCPA | Haines Company, Inc. |
| | LLP KIM SUNG CHUL | Haines Company, Inc. |
| | LOPEZ EDGARDO M | Haines Company, Inc. |
| | M LAW OFFICES | Haines Company, Inc. |
| | MACRO INSURANCE | Haines Company, Inc. |
| | MAGZN | Haines Company, Inc. |
| | MANAGEMENT CO | Haines Company, Inc. |
| | MANAGEMENT GRP | Haines Company, Inc. |
| | MANILA DEPOT | Haines Company, Inc. |
| | MARKETING | Haines Company, Inc. |
| | MARTINOV | Haines Company, Inc. |
| | MASON FINANCE | Haines Company, Inc. |
| | MASSONUSAINC | Haines Company, Inc. |
| | MCGINNISCARLL | Haines Company, Inc. |
| | MEDIANEXTINC | Haines Company, Inc. |
| | MICHELLELEE | Haines Company, Inc. |
| | MIMIRCORP | Haines Company, Inc. |
| | MIRANDA LORENZO | Haines Company, Inc. |
| | MOBIS INC | Haines Company, Inc. |

# FINDINGS

| Year | Uses | Source |
|---|---|---|
| 2006 | MOUNTAUBURN | Haines Company, Inc. |
| | NAMJAMES CHAI | Haines Company, Inc. |
| | NARA BANK | Haines Company, Inc. |
| | NARA ENTERPRISE | Haines Company, Inc. |
| | NATL UNITED | Haines Company, Inc. |
| | New INTERNATL | Haines Company, Inc. |
| | NEXTGRAPHICS | Haines Company, Inc. |
| | NGOUN WORLD | Haines Company, Inc. |
| | NOTIMEX | Haines Company, Inc. |
| | NYFINANCIALINC | Haines Company, Inc. |
| | OASIS | Haines Company, Inc. |
| | ODA STANLEYATIY | Haines Company, Inc. |
| | OFC OF A PRO | Haines Company, Inc. |
| | OFFICE OF | Haines Company, Inc. |
| | OFFICES | Haines Company, Inc. |
| | OPENPOP DOT COM | Haines Company, Inc. |
| | OPENPOPCOM | Haines Company, Inc. |
| | ORTHODONTICS | Haines Company, Inc. |
| | OVERHOLTDAVID | Haines Company, Inc. |
| | P&JPRO | Haines Company, Inc. |
| | PAC ACCESS | Haines Company, Inc. |
| | PACACCESS | Haines Company, Inc. |
| | PACAIRLEISURE | Haines Company, Inc. |
| | PACEXPERT | Haines Company, Inc. |
| | PAKJ PATTY | Haines Company, Inc. |
| | PAN INTL REALTY | Haines Company, Inc. |
| | PARADIGMTAX | Haines Company, Inc. |
| | PARK&ASSOCTS | Haines Company, Inc. |
| | PARTNERS | Haines Company, Inc. |
| | PASCUAL& | Haines Company, Inc. |
| | PAXAMERICA | Haines Company, Inc. |
| | PEACETIMES | Haines Company, Inc. |
| | PEARLSTEIN& | Haines Company, Inc. |
| | PERT CONSULT | Haines Company, Inc. |
| | PHILIPPINE | Haines Company, Inc. |
| | PHLOX DESIGN INC | Haines Company, Inc. |
| | PILIPINAS DEPOT | Haines Company, Inc. |
| | PKC MEDIA | Haines Company, Inc. |

# FINDINGS

| Year | Uses | Source |
|---|---|---|
| 2006 | POLYMATH | Haines Company, Inc. |
| | POPKIN RICHARD C | Haines Company, Inc. |
| | POPKIN SHAMIR& | Haines Company, Inc. |
| | POSNER MICHAEL | Haines Company, Inc. |
| | POSNERAND | Haines Company, Inc. |
| | PROFSNLWOMENS | Haines Company, Inc. |
| | PROMOTIONS INC | Haines Company, Inc. |
| | PROPERTIES | Haines Company, Inc. |
| | QESCROWINC | Haines Company, Inc. |
| | R&J LEGAL | Haines Company, Inc. |
| | RCBC REMITTANCE | Haines Company, Inc. |
| | REALESTATE | Haines Company, Inc. |
| | REGULATED | Haines Company, Inc. |
| | RESEARCH | Haines Company, Inc. |
| | RIMKYUNGJA | Haines Company, Inc. |
| | ROBBINS | Haines Company, Inc. |
| | ROBERTIJENSEN | Haines Company, Inc. |
| | ROLLING PATROL | Haines Company, Inc. |
| | ROOTIZ | Haines Company, Inc. |
| | ROSEN ATTYS AT | Haines Company, Inc. |
| | ROSEN HOWARDZ | Haines Company, Inc. |
| | RSMEOPRO | Haines Company, Inc. |
| | RUSSELL | Haines Company, Inc. |
| | RUSSELL& | Haines Company, Inc. |
| | RYU THOMASJ | Haines Company, Inc. |
| | RYU&JOOLAW | Haines Company, Inc. |
| | SAGEATAVIST | Haines Company, Inc. |
| | SAM IL INS | Haines Company, Inc. |
| | SAMLEEINC | Haines Company, Inc. |
| | SARANGW&K | Haines Company, Inc. |
| | SCHOLISTICTEST | Haines Company, Inc. |
| | SECURITIES INC | Haines Company, Inc. |
| | SERVICE | Haines Company, Inc. |
| | SERVICE CENTER | Haines Company, Inc. |
| | SERVICES | Haines Company, Inc. |
| | SERVICES INC | Haines Company, Inc. |
| | SERVICIOS | Haines Company, Inc. |
| | SHAMIR RUTH ATTY | Haines Company, Inc. |

# FINDINGS

| Year | Uses | Source |
|---|---|---|
| 2006 | SHIMS INS AGCY | Haines Company, Inc. |
| | SHIN CHARLES C | Haines Company, Inc. |
| | SIMPSON | Haines Company, Inc. |
| | SIMPSON CPA | Haines Company, Inc. |
| | SK HARVEST | Haines Company, Inc. |
| | SI MPSON C | Haines Company, Inc. |
| | SMILE WORLD | Haines Company, Inc. |
| | SONAMU | Haines Company, Inc. |
| | SONG JAE S CPA | Haines Company, Inc. |
| | SONGJHNYLAW | Haines Company, Inc. |
| | SPCLTY GRP | Haines Company, Inc. |
| | SQLAINC | Haines Company, Inc. |
| | STEINBERGELUSS | Haines Company, Inc. |
| | SUHHONGWON | Haines Company, Inc. |
| | SUNLAND | Haines Company, Inc. |
| | SUNWEST | Haines Company, Inc. |
| | SUPER MARKET | Haines Company, Inc. |
| | SUPERMARKET | Haines Company, Inc. |
| | SUPERWAY | Haines Company, Inc. |
| | SUZUKI OF LA | Haines Company, Inc. |
| | SYVIRGILATTY | Haines Company, Inc. |
| | TCG FINANCIAL | Haines Company, Inc. |
| | THEODORE A | Haines Company, Inc. |
| | TINALEE& | Haines Company, Inc. |
| | TJ INVESTMENT | Haines Company, Inc. |
| | TKWAK | Haines Company, Inc. |
| | TONGS SUHR | Haines Company, Inc. |
| | TOO SQUARE | Haines Company, Inc. |
| | TOTAL COMPANIES | Haines Company, Inc. |
| | TOTAL INVESTMENT | Haines Company, Inc. |
| | TOTAL PROPERTIES | Haines Company, Inc. |
| | TOWER ESCROW | Haines Company, Inc. |
| | TOWERREALTIES | Haines Company, Inc. |
| | TRADE CO New GEN GRAPHICS | Haines Company, Inc. |
| | TRADING | Haines Company, Inc. |
| | TRANSAMERICA | Haines Company, Inc. |
| | TRAVEL | Haines Company, Inc. |
| | TRAVELERS INS BLDG | Haines Company, Inc. |

# FINDINGS

| Year | Uses | Source |
|---|---|---|
| 2006 | TRICAFFE | Haines Company, Inc. |
| | TRIUMPH SPORTS | Haines Company, Inc. |
| | TROY SAN ATTY | Haines Company, Inc. |
| | UNI UPPER | Haines Company, Inc. |
| | UNION LEATY& | Haines Company, Inc. |
| | UNISOURCE | Haines Company, Inc. |
| | URIESCROWSVC | Haines Company, Inc. |
| | USA INC | Haines Company, Inc. |
| | VILLAR FERMIN | Haines Company, Inc. |
| | VISIONWORK | Haines Company, Inc. |
| | VOLUNTEERS OF | Haines Company, Inc. |
| | W FG STEPHEN | Haines Company, Inc. |
| | WAYNEJOYNER | Haines Company, Inc. |
| | WEBSTONE 21 INC | Haines Company, Inc. |
| | WFG JOSEPH | Haines Company, Inc. |
| | WILSHIRE CENTER | Haines Company, Inc. |
| | WILSHIRE DENTAL | Haines Company, Inc. |
| | WILSHIRE LLC | Haines Company, Inc. |
| | WILSHIRELLC | Haines Company, Inc. |
| | WINSTAR FUNDING | Haines Company, Inc. |
| | WME HLTH PRVDR | Haines Company, Inc. |
| | WON DAVID | Haines Company, Inc. |
| | WORKING WORLD | Haines Company, Inc. |
| | WORLD FINANCIAL | Haines Company, Inc. |
| | WORLD GROUP | Haines Company, Inc. |
| | WORLD MARKETING | Haines Company, Inc. |
| | WORLD TRADE | Haines Company, Inc. |
| | YOO BERNARD I | Haines Company, Inc. |
| 2000 | A E S | Haines & Company |
| | A J S DELICATESSEN | Haines & Company |
| | ABBA BARBER SHOP | Haines & Company |
| | ACCOMPLISH PERSONNEL SERV | Haines & Company |
| | ADMINSTRTV EXECUTIVE SEARCH | Haines & Company |
| | ALBATROSS MEDIA INC | Haines & Company |
| | ALBERT G DOLLER LAW OFFICES OF | Haines & Company |
| | ALI FAZAL | Haines & Company |
| | ALLSTATE FUNDING GROUP | Haines & Company |
| | AMER DEVELOPMENT CORP | Haines & Company |

# FINDINGS

| Year | Uses | Source |
|---|---|---|
| 2000 | ARROW FINANCE INC | Haines & Company |
| | ASIAN AMERICAN ADVERTISING INC | Haines & Company |
| | ASIAN PACIFIC COMMUNITY SERVS | Haines & Company |
| | BAHN ENTERPRISE INC | Haines & Company |
| | BARRY FOLINSKY ATTORNEY | Haines & Company |
| | BAYNES JAMES M ATTY | Haines & Company |
| | BENJAMIN KOO & ASSOCIATES CPAS | Haines & Company |
| | BERNARDS PARKNG SYS | Haines & Company |
| | BRODERICK C ATTY | Haines & Company |
| | BROFFMAN & JACKSON ATTYS | Haines & Company |
| | BRUMER RUBIN & WESTON | Haines & Company |
| | BUCHER & RUSSELL | Haines & Company |
| | BUDGET TELECOM | Haines & Company |
| | BYUN CHAI B ATTY | Haines & Company |
| | C & T | Haines & Company |
| | C & T APPRAISAL | Haines & Company |
| | CA CONSULTANCY & SERVICES | Haines & Company |
| | CA FAMILY HEALTH COUNCIL | Haines & Company |
| | CAPATA JULIAN ATTY | Haines & Company |
| | CAPITAL EXPRESS GROUP | Haines & Company |
| | CAREERPRO RSME & PRO | Haines & Company |
| | CHO ANDREW S LAW OFFICES OF | Haines & Company |
| | CHUNGS SCHOLISTIC TEST INST | Haines & Company |
| | CITI REALTY & INVESTMENT CO | Haines & Company |
| | COMPUTEC SERVICE CENTER CORP | Haines & Company |
| | CONTL PRINT EXPRESS | Haines & Company |
| | COSCO INSURANCE | Haines & Company |
| | CREATE WEALTH CORP | Haines & Company |
| | CREDIT CARD CENTER | Haines & Company |
| | D J LEE INS SERVICE | Haines & Company |
| | DAEWOO | Haines & Company |
| | DANKS DONNA M ATTY | Haines & Company |
| | DATASTREAM VIDEO PRODUCTS | Haines & Company |
| | DAVITIAN ANNA LAW OFFICES | Haines & Company |
| | DESIGN ALLIANCE | Haines & Company |
| | DOMANTAY ALEX D & ASSOCIATES | Haines & Company |
| | DOMINGO NESTOR ATTY | Haines & Company |
| | DONGWOOK LIM ENTERPRISE | Haines & Company |

# FINDINGS

| *Year* | *Uses* | *Source* |
|---|---|---|
| 2000 | DUNN LAURENCE F 3D ATTY | Haines & Company |
| | E C H O ADVERTISING CO | Haines & Company |
| | EASTMAN TELEBELL INTERNATIONAL | Haines & Company |
| | EBONE | Haines & Company |
| | EBONY MAGAZINE | Haines & Company |
| | EMPLOY MASTERS INTERNATIONAL | Haines & Company |
| | ENVIROTECTURE | Haines & Company |
| | EPILEPSY FNDTN OF LA & ORNGE CO | Haines & Company |
| | ESSEX MORTGAGE | Haines & Company |
| | EYECOM INTERNATIONAL | Haines & Company |
| | FAIR HOUSING CONGRESS | Haines & Company |
| | FAIR HOUSING FOUNDATION | Haines & Company |
| | FASHION FAIR CSMTC | Haines & Company |
| | FILIPINO DIRECTORY INC | Haines & Company |
| | FOLINSKY BARRY M | Haines & Company |
| | FOUNDATION FOR DECLARATN RGHTS | Haines & Company |
| | FRANKLIN SIDNEY ATTY | Haines & Company |
| | FUTURE LLC | Haines & Company |
| | FUTURE MEDIA INTL INC | Haines & Company |
| | GALA & I | Haines & Company |
| | GENEX INVESTMENT CO | Haines & Company |
| | GLEN FORD UNIVERCITY ADMISSION | Haines & Company |
| | GOLF EMPORIUM | Haines & Company |
| | GRACE BUILDERS | Haines & Company |
| | GRAIWER MANUEL P LAW OFFICES | Haines & Company |
| | GREATER LABS NTWRK | Haines & Company |
| | HADDAD HENRY ATTY | Haines & Company |
| | HANCOCK URBAN BUSNS | Haines & Company |
| | HANMI CAPITAL MANAGEMENT | Haines & Company |
| | HANMI SECURITIES | Haines & Company |
| | HARVARD JEWELERY | Haines & Company |
| | HAYASHI & ASSOCIATES | Haines & Company |
| | HERZOG J J ATTY | Haines & Company |
| | HO SUNG USA | Haines & Company |
| | HOAG & OVERHOLD ATTY | Haines & Company |
| | HOAG HALLACK W ATTY | Haines & Company |
| | HONG & HONG LAW OFFICES | Haines & Company |
| | HONG JAMES S LAW | Haines & Company |

# FINDINGS

| Year | Uses | Source |
|---|---|---|
| 2000 | HOOD MARC ATTY | Haines & Company |
| | HOOD MARCUS M ATTY | Haines & Company |
| | HUDSON HOME HEALTH SERVICES | Haines & Company |
| | HUDSON RESEARCH & CONSULTING | Haines & Company |
| | I D E A YES | Haines & Company |
| | I R B CONSULTING | Haines & Company |
| | INTERAGENCY RESPONSE | Haines & Company |
| | INTERSPORTS | Haines & Company |
| | INTL ACCOUNTING CO | Haines & Company |
| | ITALTOURS INC | Haines & Company |
| | JACKSON JACOBSON & FRANKLIN LAW | Haines & Company |
| | JACOBSON ERIC ATTY | Haines & Company |
| | JET MAGAZINE | Haines & Company |
| | JOB CONNECTION INTERNATL SERVS | Haines & Company |
| | JOHN HANCOCK MLI COMPANY | Haines & Company |
| | JOHNSON PUBLISHING | Haines & Company |
| | JUNG ANDREW | Haines & Company |
| | JUNG JAS HANBOK CPA | Haines & Company |
| | JUNGS CORP | Haines & Company |
| | K D G ARCHITECTURE & PLANING | Haines & Company |
| | K S GROUP | Haines & Company |
| | K S TRADING | Haines & Company |
| | KAPLAN & KLEIN ATTY | Haines & Company |
| | KAPLAN SHERMANI ATTY | Haines & Company |
| | KENNARD DESIGN GROUP | Haines & Company |
| | KENNEDY BRIAN ATTY | Haines & Company |
| | KENNY H LEE CPA | Haines & Company |
| | KEVIN KIM | Haines & Company |
| | KIM & KIM CPA | Haines & Company |
| | KIM & LEE | Haines & Company |
| | KIM ASSOCIATES & CO | Haines & Company |
| | KIM BYUNG SHIK CPA | Haines & Company |
| | KIM INGIL CPA | Haines & Company |
| | KIM JOONG FINANCIAL PLANNER | Haines & Company |
| | KIM KYUNG SOO CPA | Haines & Company |
| | KIM SUNG CHUL | Haines & Company |
| | KINGSTATE OIL CO | Haines & Company |
| | KLEIN ALAN R ATTY | Haines & Company |

# FINDINGS

| *Year* | *Uses* | *Source* |
|---|---|---|
| 2000 | L 100 US SBA BUSINESS INFO CNTR | Haines & Company |
| | L A C E ADVERTISING & PRMTNL GRP | Haines & Company |
| | LA CO EPILEPSY FOUNDATION | Haines & Company |
| | LACE ADVERTISIN & PROMOTIONAL | Haines & Company |
| | LAW OFC BRIAN W TOPPILA | Haines & Company |
| | LAW OFC JAMES C KIM | Haines & Company |
| | LAW OFC RICHARD SONG | Haines & Company |
| | LAW OFCS JOHN SONG | Haines & Company |
| | LAW OFCS SONG & KIM | Haines & Company |
| | LEE & LEE CPAS | Haines & Company |
| | LEE BRIAN | Haines & Company |
| | LEE HWAN JIN | Haines & Company |
| | M B B AMERICA INC | Haines & Company |
| | M C G SPORTS | Haines & Company |
| | M T S | Haines & Company |
| | MACRO INSURANCE SERVICE | Haines & Company |
| | MALLARII | Haines & Company |
| | MANAGMT TECH SEARCH | Haines & Company |
| | MCGINNIS CARL ATTY | Haines & Company |
| | MINASSIAN KARINEH J ATTY | Haines & Company |
| | MINSUM JOE CPA | Haines & Company |
| | MIRACLE GOLF USA | Haines & Company |
| | MONYMUTUALNY SALES OFC | Haines & Company |
| | MOON BONG S | Haines & Company |
| | NAM JAMES CHAI | Haines & Company |
| | NARA ENTERPRISE | Haines & Company |
| | NEW WORLD FUNDING | Haines & Company |
| | NIKKEN W H K | Haines & Company |
| | NOTEBOOKSHOP | Haines & Company |
| | ODA STANLEY ATTY | Haines & Company |
| | OLIVE ST USA INC | Haines & Company |
| | ON THE EDGE INC | Haines & Company |
| | ON THE EDGE INC CORP OFFICE | Haines & Company |
| | OSCAR SHIN INS AGENCY | Haines & Company |
| | OVERHOLT DAVID ATTY | Haines & Company |
| | PAC ACCESS | Haines & Company |
| | PACCO TECHNOLOGIES | Haines & Company |
| | PACIANA CORP | Haines & Company |

# FINDINGS

| Year | Uses | Source |
|---|---|---|
| 2000 | PAK J P ATTY | Haines & Company |
| | PAN INTL REALTY INC | Haines & Company |
| | PARADIGM TAX CONSULTING | Haines & Company |
| | PEARLSTEIN & ROBBINS | Haines & Company |
| | PIERCE DAVID ATTY | Haines & Company |
| | POSNER & ROSEN ATTYS | Haines & Company |
| | POSNER MICHAEL ATTY | Haines & Company |
| | PRIME HOLDINGS CORP | Haines & Company |
| | PRINT EXPRESS | Haines & Company |
| | PRUDENTIAL COMMERCIAL LEASING | Haines & Company |
| | REGAN JAMES C AND ASSOCIATES | Haines & Company |
| | RODRIGUEZ TONY ATTY AT LAW | Haines & Company |
| | ROGEN RICHARD ATTY | Haines & Company |
| | ROLAND INTERNATIONAL CO | Haines & Company |
| | ROLLING PATRL SCRTY | Haines & Company |
| | ROSEN HOWARD Z ATTY | Haines & Company |
| | RUBIN ROBERT S ATTY | Haines & Company |
| | RUSSELL & ASSOCIATES | Haines & Company |
| | S Q L A INC | Haines & Company |
| | SANG KYU LEE | Haines & Company |
| | SATELLTTE CAPITAL GROUP | Haines & Company |
| | SEUNG HAN | Haines & Company |
| | SHARDLOW PAUL ATTY | Haines & Company |
| | SHIN CHARLES C CPA | Haines & Company |
| | SIMPSON & SIMPSON CPA | Haines & Company |
| | SKAPIK MARK J ATTY | Haines & Company |
| | SONG JAE S CPA | Haines & Company |
| | SPACE MASTERS | Haines & Company |
| | SPECTRUM 2001 INC | Haines & Company |
| | SPENCER STEVEN ATTY | Haines & Company |
| | SPQTLIGHT ON JOBS | Haines & Company |
| | STELLA JOHN B | Haines & Company |
| | SUH HONG WON CPA | Haines & Company |
| | SUHR TONG S LAW | Haines & Company |
| | SUNLAND CONSULTING | Haines & Company |
| | SUNTEC | Haines & Company |
| | T & M MARKETING & FINANCIAL SERV | Haines & Company |
| | T J INSURANCE AGENCY | Haines & Company |

# FINDINGS

| Year | Uses | Source |
|---|---|---|
| 2000 | TACA INTERNATIONAL AIRLINES | Haines & Company |
| | TAMURA HA SYSTEM INC | Haines & Company |
| | TANDEM LIMITED | Haines & Company |
| | TCM LOS ANGELES | Haines & Company |
| | TEMP PLUS | Haines & Company |
| | THE LAW OFC GONZALEZ & C LAROCCA | Haines & Company |
| | TOM KEL WORLD CONSULTANTS | Haines & Company |
| | TOWN BAN CORP FUNDING | Haines & Company |
| | TRANS GLOBAL CNSLTNG ENGINEERS | Haines & Company |
| | TRAVELERS INS BLDG | Haines & Company |
| | TRIGREEN ENTERPRISES | Haines & Company |
| | TWENTY TWENTY INTERNATL | Haines & Company |
| | U S JOBBER | Haines & Company |
| | VAL TECH FUNDING | Haines & Company |
| | VINCENT YEO ASSOC | Haines & Company |
| | VOLUNTEERS OF AM | Haines & Company |
| | VOLUNTEERS OF AM GENL OFCS | Haines & Company |
| | W M A | Haines & Company |
| | WEB SITE DEVELOPER | Haines & Company |
| | WEISS JEFFREY E ATTY | Haines & Company |
| | WESTEX INSURANCE SERVICES | Haines & Company |
| | WESTON WM S ATTY | Haines & Company |
| | WILSHIRE BLVD | Haines & Company |
| | WILSHIRE DENTAL GRP | Haines & Company |
| | WITH SAMA CORPORATION | Haines & Company |
| | WORD SHOP THE | Haines & Company |
| | WORKING WORLD MAGZN | Haines & Company |
| | WORLD MARKETING ALLIANCE | Haines & Company |
| | YEO VINCENT ASCTS | Haines & Company |
| | YOO BERNARD I DDS | Haines & Company |
| | YOO IN YOUNG | Haines & Company |
| | YOUNGS APPRAISAL | Haines & Company |
| | YUNNE CAPITOL GROUP | Haines & Company |
| 1995 | Epilepsy Foundation Of Los Angeles County | Pacific Bell |
| | Evans & Pierce Co | Pacific Bell |
| | Evans R | Pacific Bell |
| | Les Angeles County Epilepsy Foundation | Pacific Bell |
| | Light Les Insurance Services | Pacific Bell |

# FINDINGS

| Year | Uses | Source |
|---|---|---|
| 1995 | Los Angeles County Epilepsy Foundation | Pacific Bell |
| | Los Angeles Regional Family Planning Council Inc | Pacific Bell |
| 1991 | ACCOUNTEMPS DIVISION OF ROBERT HALF OF SOUTHERN CALIFORNIA INC | Pacific Bell |
| | Brandon Systems Corp See Systemp | Pacific Bell |
| | Epilepsy Society Of Los Angeles County | Pacific Bell |
| | Evans & Pierce Co | Pacific Bell |
| | Evans Quinn | Pacific Bell |
| | Evans R | Pacific Bell |
| | ght M E | Pacific Bell |
| | Greenspan Company The | Pacific Bell |
| | Greenspan E | Pacific Bell |
| | Half Robert Of Southern California Inc | Pacific Bell |
| | Light Les Insurance Services | Pacific Bell |
| | LIGHTLESINSURANCESERVICES | Pacific Bell |
| | Los Angeles County Epilepsy Society | Pacific Bell |
| | Mc Elroy Edw J Advertising Inc | Pacific Bell |
| | MC ELROYEDW J ADVERTISING INC | Pacific Bell |
| | Nail Travel Service | Pacific Bell |
| | ROBERT HALF OF SOUTHERN CALIFORNIA INC | Pacific Bell |
| | Systemp | Pacific Bell |
| | Systems Designers Software Inc | Pacific Bell |
| | Systems Electrical Construction | Pacific Bell |
| | Ught M SANTA MONICA 967122 | Pacific Bell |
| 1990 | A J S DELICATESSEN | Pacific Bell |
| | ABACUS DESIGNERS FOR THE MARKET PLACE | Pacific Bell |
| | ABRAHAMS COLIN | Pacific Bell |
| | ACCOUNTEMPS DIVISION OF ROBERT HALF OF SOUTHERN CALIFORNIA INC | Pacific Bell |
| | ADAMS & MCQUILLIAMS INC | Pacific Bell |
| | ADCON CONPUTER SYSTEMS | Pacific Bell |
| | ADVERTISING CLUB OF L A | Pacific Bell |
| | AELIOT J E BOSWELL LAW OFFICE | Pacific Bell |
| | ALLIED BUSINESS CAPITAL | Pacific Bell |
| | ALLYSON KEITH W ATTY | Pacific Bell |
| | AMADO FOUNDATION | Pacific Bell |
| | ANGELS INTERNATL TRAVEL | Pacific Bell |

# FINDINGS

| Year | Uses | Source |
|---|---|---|
| 1990 | APPLIED COMPUTER & COMMUNICATIONS | Pacific Bell |
| | ARBOR P DANICE ATTY | Pacific Bell |
| | ARM-KOR HIDE CO INC | Pacific Bell |
| | ASH JOHN & ASSOCIATES | Pacific Bell |
| | ASSOCIATED COMMUNICATIONS OF LOS ANGELES | Pacific Bell |
| | B & B SMOKE & GIFT SHOP | Pacific Bell |
| | BAKST & GARBER ATTY | Pacific Bell |
| | BAKST MARTIN ATTY | Pacific Bell |
| | BAR S PRODUCTS INTERNATIONAL LTD | Pacific Bell |
| | BARCLAY FRANK ATTY | Pacific Bell |
| | BEHAR JOSEPH ATTY | Pacific Bell |
| | BERG R P | Pacific Bell |
| | BESSE JR SAMUEL M ATTY | Pacific Bell |
| | BETTER HOMES & GARDENS MAGAZINE | Pacific Bell |
| | BEVERLY HILLS LIMOGES INC | Pacific Bell |
| | BEVERLY S WILSHIRE JEWELRY | Pacific Bell |
| | BLUE SEAL AGENCY INS | Pacific Bell |
| | BOSWELL J E AELIOT LAW OFFICE | Pacific Bell |
| | BRANCH EDWIN ATTY | Pacific Bell |
| | BRANDON SYSTEM CORPSEE SYSTEMP | Pacific Bell |
| | BRODERICK & BRODERICK ATTYS | Pacific Bell |
| | BRODERICK CAMILLA ATTY | Pacific Bell |
| | BRODERICK JAMES A ATTY | Pacific Bell |
| | BROOKBUSH BL RICHARD CPA | Pacific Bell |
| | BRUMER RUBIN & WESTON | Pacific Bell |
| | BUSINESS PUBLICATIONS AUDIT OF CIRCULATIONS INC | Pacific Bell |
| | BUSINESS WIRE | Pacific Bell |
| | BYUN CHAI B | Pacific Bell |
| | C G COMPUTER SERVICES CORP | Pacific Bell |
| | CALIF COMPUTER SCHOOL | Pacific Bell |
| | CALIF PSYCHOLOGICAL HEALTH PLAN | Pacific Bell |
| | CANADA PACKERS USA INC | Pacific Bell |
| | CAPATA JULIAN ELI ATTY | Pacific Bell |
| | CAPITAL FINANCING GROUP | Pacific Bell |
| | CARASSO DAN M PRIVTE INVSTGTR | Pacific Bell |
| | CARRANZA ADVERTISING INC | Pacific Bell |
| | CARRANZA GROUP THE | Pacific Bell |

# FINDINGS

| Year | Uses | Source |
|---|---|---|
| 1990 | CBL MEDICAL INC | Pacific Bell |
| | CENTURY PARKING INCORPORATED | Pacific Bell |
| | CHARGEX | Pacific Bell |
| | CHEUNG Y K CPA | Pacific Bell |
| | COLEMAN HAAS MARTIN & SCHWAB CT REPTRS | Pacific Bell |
| | COMMERCIAL CHECK CONTROL | Pacific Bell |
| | COMMERCIAL OFFICE OF PERU | Pacific Bell |
| | CONSULATE GENERALS & CONSULATES | Pacific Bell |
| | CORPORATE MEETING & INCENTIVES | Pacific Bell |
| | COUSER SHERRIE FORD ATTY | Pacific Bell |
| | CROUSE & ASSOCIATES INSURANCE SERVICES OF SO CALIF | Pacific Bell |
| | DELOITE HASKINS & SELLS | Pacific Bell |
| | DIXON J INTERNATIONAL | Pacific Bell |
| | DOMINGO NESTOR ATTY | Pacific Bell |
| | DOMINGO NESTOR F LAW OFFICES OF | Pacific Bell |
| | EARNHARDT LOCKE KASAL & RAHM CPAS | Pacific Bell |
| | EARNHARDT O E EARNHARDT LOCKE KASAL & RAHM CPAS | Pacific Bell |
| | EBONY JR MAGAZINE | Pacific Bell |
| | EBONY MAGAZINE | Pacific Bell |
| | EDGELL COMMUNICATIONS | Pacific Bell |
| | ELS RESOURCES | Pacific Bell |
| | EVANS & PIERCE CO | Pacific Bell |
| | FAIRWAY INTERNATL TRADING CO | Pacific Bell |
| | FAMILY SERVICE OF L A | Pacific Bell |
| | FASHION FAIR COSMETICS | Pacific Bell |
| | FERRIS PETER G CPA | Pacific Bell |
| | FIELDS INS SERVICES INC | Pacific Bell |
| | FIELDS KENNETH A CLU | Pacific Bell |
| | FINKELSTEIN DON B | Pacific Bell |
| | FIRST CALIFORNIA CORP | Pacific Bell |
| | FOLINSKY BARRY M ATTY AT LAW | Pacific Bell |
| | FOOD MANAGEMENT MAGAZINE | Pacific Bell |
| | FRANK JONATHAN H ATTY | Pacific Bell |
| | FREDRICS JOSEPH M ATTY | Pacific Bell |
| | FREEDMAN KENNETH I ATTY | Pacific Bell |
| | FREITAG ALFRED M ATTORNEY AT LAW | Pacific Bell |

# FINDINGS

| Year | Uses | Source |
|---|---|---|
| 1990 | FUTURE CHEMICAL TRADING CORP | Pacific Bell |
| | GABOURIE FRED L INS AGCY INC | Pacific Bell |
| | GALLENSON MAVIS | Pacific Bell |
| | GARBER LESLIE ATTY | Pacific Bell |
| | GLOVSKY CAROLE I ATTY | Pacific Bell |
| | GOROWITZ FRANCIE | Pacific Bell |
| | GRAIWER MANUEL P INC ATTY | Pacific Bell |
| | GREENE HOWARD L TAX CONSULTANT | Pacific Bell |
| | GREENSPAN COMPANY THE ADJSTRS | Pacific Bell |
| | GREENSPAN SIDNEY & CO FIRE ADJSTRS | Pacific Bell |
| | GROSBERG ANN HILLARY | Pacific Bell |
| | GROUP INTERNATL ASSOCIATES | Pacific Bell |
| | GUZMAN EDUARDO ATTY | Pacific Bell |
| | HADDAD HENRY G | Pacific Bell |
| | HADDAD HENRY-LAW OFFICES OF HENRY HADDAD ATTY | Pacific Bell |
| | HAIR STYLIST SALON | Pacific Bell |
| | HALF ROBERT OF SOUTHERN CALIFORNIA INC | Pacific Bell |
| | HARRY S WATCH REPAIR & JEWELRY | Pacific Bell |
| | HASSENBERG BARRY ATTY | Pacific Bell |
| | HENDRICKS HODGKISS CO INS | Pacific Bell |
| | HENDRICKS L PORTER HENDRICKS HODGKISS CO INS | Pacific Bell |
| | HOAG & OVERHOLT ATTY | Pacific Bell |
| | HOAG HALLACK W ATTY | Pacific Bell |
| | HOOD MARC ATTY OFC | Pacific Bell |
| | HOOD MARCUS M ATTY OFC | Pacific Bell |
| | HOTEL & MOTEL MANAGEMENT | Pacific Bell |
| | HOWARD CHARLES F ATTY | Pacific Bell |
| | INNOVATIVE GROUP | Pacific Bell |
| | INSTRUCTOR MAGAZINE | Pacific Bell |
| | INTERPLACE TRANSWORLD RECRUIT INC | Pacific Bell |
| | JANISON PUBLICATIONS INC | Pacific Bell |
| | JET MAGAZINE | Pacific Bell |
| | JOANNES JOHN A ATTY | Pacific Bell |
| | JOHN HANCOCK MUTUAL LIFE INS CO GENERAL AGENCY UNIT OFFICES | Pacific Bell |
| | JOHNSON PUBLISHING CO | Pacific Bell |
| | JULIA WILSON COMMUNICATIONS | Pacific Bell |

# FINDINGS

| Year | Uses | Source |
|---|---|---|
| 1990 | JUNG JAMES HANBOK CPA | Pacific Bell |
| | K D G ARCHITECTURE & PLANNING | Pacific Bell |
| | KAPLAN KLEIN STEINBERG & HADDAD ATTYS | Pacific Bell |
| | KAPLAN SHERMAN I ATTY | Pacific Bell |
| | KAPLAN SIDNEY M ATTY | Pacific Bell |
| | KASAL CRAIG F EARNHARDT LOCKE KASAL & RAHM CPAS | Pacific Bell |
| | KAWAHARA GLENN N ATTY | Pacific Bell |
| | KDG DEVELOPMENT | Pacific Bell |
| | KELLY SERVICES | Pacific Bell |
| | KENNEDY BRIAN J ATTY | Pacific Bell |
| | KHASTOO SHAWN | Pacific Bell |
| | KIM DIRCK J AIA & ASSOCIATES | Pacific Bell |
| | KINGSTATE OIL CO | Pacific Bell |
| | KLEIN ALAN R ATTY | Pacific Bell |
| | KOREA TACOMA MARINE INDUSTRY LA BRANCH | Pacific Bell |
| | KOUZMANOFF INS SERVICES INC | Pacific Bell |
| | LACHMAN A RONALD ATTY | Pacific Bell |
| | LADAS & PARRY ATTYS | Pacific Bell |
| | LAFFAN WILLIAM E ATTY | Pacific Bell |
| | LANDRES HOWARD | Pacific Bell |
| | LANS DOUG ATTY | Pacific Bell |
| | LAW OFFICES OF KENNETT N PATRICK INC | Pacific Bell |
| | LAW OFFICES OF MARK WAECKER THE | Pacific Bell |
| | LAZARUS AND SAUNDERS | Pacific Bell |
| | LEIBOVIC AARON J ATTY | Pacific Bell |
| | LEIGHTON WALTER M ATTY | Pacific Bell |
| | LES LIGHT INSURANCE SERVICES | Pacific Bell |
| | LEWIS & ASSOCIATES ADVERTISINGPUBLIC RELATIONS | Pacific Bell |
| | LIGHT LES INSURANCE SERVICES | Pacific Bell |
| | LIM MICHEAL | Pacific Bell |
| | LOCKE ALLAN EARNHARDT LOCKE KASAL & RAHM CPAS | Pacific Bell |
| | LONG ROBERT P ATTY | Pacific Bell |
| | LOS ANGELES REGIONAL FAMILY PLANNING COUNCIL INC | Pacific Bell |
| | LUMB & KAWAHARA ATTYS | Pacific Bell |

# FINDINGS

| Year | Uses | Source |
|---|---|---|
| 1990 | LUMB DAVID M ATTY | Pacific Bell |
| | MAC TEMPS | Pacific Bell |
| | MACLAUGHLIN WM A A PROFESSIONAL CORP | Pacific Bell |
| | MALLA ENTERTAINMENT MANAGEMENT | Pacific Bell |
| | MANES HUGH | Pacific Bell |
| | MARSHALL GEORGE E JR ATTY | Pacific Bell |
| | MASBE GRAHA | Pacific Bell |
| | MCCALL TOM & ASSOCIATES OF LOS ANGELES AGCY | Pacific Bell |
| | MCELROY EDW J ADVERTISING INC | Pacific Bell |
| | MCGINNIS CARL L ATTY | Pacific Bell |
| | MENTE RONALD A ATTY | Pacific Bell |
| | MEREDITH CORP | Pacific Bell |
| | MINNESOTA MUTUAL | Pacific Bell |
| | MORRIS L THOMAS ATTY | Pacific Bell |
| | MULROONEY JOHN ATTY | Pacific Bell |
| | MUREZ HERBERT ATTY | Pacific Bell |
| | MURPHY THOMAS DATTY | Pacific Bell |
| | MURRAY PATRICIA ANN ATTY | Pacific Bell |
| | MUSE CORDERO CHEN INC | Pacific Bell |
| | MYDLAND GERALD T ATTY | Pacific Bell |
| | NAKATSUMA DAVID ATTORNEY AT LAW | Pacific Bell |
| | NANDS INC | Pacific Bell |
| | NATIONAL AUTO MOBILE CLUB REGIONAL OFC | Pacific Bell |
| | NATIONAL AUTOMOBILE CLUB | Pacific Bell |
| | NATIONAL TRAVEL SERVICE | Pacific Bell |
| | NELSON CAPITAL CORP | Pacific Bell |
| | NEUMAN AGENCY THE | Pacific Bell |
| | NEUMAN STEPHEN R CLU INS AGT | Pacific Bell |
| | NORINS EDWARD T | Pacific Bell |
| | NURSES RATE | Pacific Bell |
| | ODA STANLEY ATTY | Pacific Bell |
| | OVERHOLT DAVID G ATTY | Pacific Bell |
| | OVERSEAS PERSONNEL RECRUITMENT INC | Pacific Bell |
| | PAN LEONIE S ATTY | Pacific Bell |
| | PATRICK KENNETT MATTY | Pacific Bell |

# FINDINGS

| *Year* | *Uses* | *Source* |
|---|---|---|
| 1990 | PERINATAL ADVISORY COUNCIL OF LOS ANGELES COMMUNITIES | Pacific Bell |
| | PERSONNEL & INDUSTRIAL RELATIONS ASSN INC P I R A | Pacific Bell |
| | PERUVIAN COMMERCIAL OFFICE | Pacific Bell |
| | PINTEL JOSHUA MCCALL TOM & ASSOCIATES OF LOS ANGELES AGCY | Pacific Bell |
| | PIRA | Pacific Bell |
| | POSNER AND ROSEN ATTYS AT LAW | Pacific Bell |
| | POSNER MICHAEL ATTY | Pacific Bell |
| | R S I MAGAZINE | Pacific Bell |
| | RAHM STEPHEN J EARNHARDT LOCKE KASAL & RAHM CPAS | Pacific Bell |
| | READER S DIGEST SALES & SERVICES INC | Pacific Bell |
| | REDS | Pacific Bell |
| | RELIABLE TAILOR | Pacific Bell |
| | REPRISE CAPITAL CORP | Pacific Bell |
| | RESTAURANT MANAGEMENT | Pacific Bell |
| | RICHARDSON ANTON R E ATTY | Pacific Bell |
| | RICHLAND FINANCIAL | Pacific Bell |
| | RICHLAND INTERNATL | Pacific Bell |
| | RICHLAND INTERNATL PROPERTIES | Pacific Bell |
| | RICHLAND INTERNATL TRADING | Pacific Bell |
| | RICHLAND INVESTMENT | Pacific Bell |
| | RICHLAND PROPERTY MANAGEMENT CO | Pacific Bell |
| | ROBERT HALF OF SOUTHERN CALIFORNIA INC | Pacific Bell |
| | ROSEN HOWARD Z ATTY | Pacific Bell |
| | ROSENBLUM ALLAN ATTY | Pacific Bell |
| | ROWEN DONALD A ATTY | Pacific Bell |
| | RUBIN JAY T ATTY | Pacific Bell |
| | RUBIN ROBERT S ATTY | Pacific Bell |
| | RUGER RICHARD MATTY | Pacific Bell |
| | RUSSELL & ASSOCIATES | Pacific Bell |
| | SAUNDERS THOMAS CPA | Pacific Bell |
| | SCHIFF LIONEL A CLU INSURANCE | Pacific Bell |
| | SCRIPT SYSTEMS INC | Pacific Bell |
| | SEARCHERS INVESTIGATING CO INC | Pacific Bell |
| | SHARDLOW PAUL J ATTY | Pacific Bell |
| | SHIN CHARLES CHULSOON CPA | Pacific Bell |

# FINDINGS

| Year | Uses | Source |
|---|---|---|
| 1990 | SNITZER ALAN B ATTY | Pacific Bell |
| | SOUTHERN CROSS VACATIONS | Pacific Bell |
| | SOVEREIGN LIFE INS CO OF CALIFORNIA | Pacific Bell |
| | STAR PERSONNEL SERVICES INC | Pacific Bell |
| | STAR TECHNICAL SERVICES | Pacific Bell |
| | STAR TEMPORARY SERVICES INC | Pacific Bell |
| | STEINBERG ELLIS ATTY | Pacific Bell |
| | STERN CHARLES | Pacific Bell |
| | STEWART MICHAEL P ATTY | Pacific Bell |
| | SUCCESSFUL FARMING MAGAZINE | Pacific Bell |
| | SUH HONG WON CPA | Pacific Bell |
| | SUNDBERG BARBARA | Pacific Bell |
| | SWANSON JOEL D ATTY | Pacific Bell |
| | SY VIRGIL ATTY | Pacific Bell |
| | SYSTEMP | Pacific Bell |
| | T K WAREHOUSE INC | Pacific Bell |
| | TADY BRANDON K ATTY | Pacific Bell |
| | TAMKIN CO THE | Pacific Bell |
| | TARGET TRAVEL MARKETING | Pacific Bell |
| | TASHJIAN VATCHE D ATTY | Pacific Bell |
| | TEMPOCAL CO | Pacific Bell |
| | TENHAGEN BARBARA G ATTY | Pacific Bell |
| | THOMAS JOHNSON & THOMAS ATTORNEYS AT LAW | Pacific Bell |
| | THOMAS MORRIS L ATTY | Pacific Bell |
| | TOM MCCALL & ASSOCIATES OF LOS ANGELES AGCY | Pacific Bell |
| | TONG S SUHR LAW OFFICES | Pacific Bell |
| | TRAMMEL-MCKINLEY & ASSOCIATES INS | Pacific Bell |
| | TULCHIN STANLEY ASSOCIATES WESTERN | Pacific Bell |
| | UEMURA CO INC | Pacific Bell |
| | UPDATE PUBLICATIONS AGENCY INC | Pacific Bell |
| | VAN DE KAMP JOHN FRIENDS OF | Pacific Bell |
| | VAN SCOYOC JAMES G MD | Pacific Bell |
| | VAN SCOYOC ROBERT H MD | Pacific Bell |
| | VERDIN GEORGE ATTORNEY AT LAW | Pacific Bell |
| | VINCENT YEO ASSOCIATES | Pacific Bell |
| | VOLUNTEERS OF AMERICA GENL OFCS | Pacific Bell |

# FINDINGS

| Year | Uses | Source |
|---|---|---|
| 1990 | VOLUNTEERS OF AMERICA OTHER SERVICES & FACILITIES | Pacific Bell |
| | WADSWORTH MICHAEL R ATTY | Pacific Bell |
| | WAECKER MARK ATTY | Pacific Bell |
| | WASHINGTON NATIONAL INSURANCE CO | Pacific Bell |
| | WATSON CAROL | Pacific Bell |
| | WERDIN E RUSSELL | Pacific Bell |
| | WESTMONT | Pacific Bell |
| | WESTON WM S ATTY | Pacific Bell |
| | WHITE JEFFREY R ATTY | Pacific Bell |
| | WIEDNER ANDERSON HASSENBERG & LONG ATTY | Pacific Bell |
| | WIEDNER BURK M ATTY | Pacific Bell |
| | WIEDNER BURK M LAW OFFICES | Pacific Bell |
| | WILSHIRE FINANCIAL TOWER | Pacific Bell |
| | WILSHIRE INS AGENCY | Pacific Bell |
| | YEO VINCENT ASSOCIATES | Pacific Bell |
| | YOO BERNARD INJOON DDS | Pacific Bell |
| | ZACHARY JACKSON COPY SERVICE | Pacific Bell |
| 1986 | A ACCOUNTANTS TEMP | Pacific Bell |
| | ACCOUNTEMPS WORD PROCESSING | Pacific Bell |
| | ACCU-PLAN | Pacific Bell |
| | AGIA INVESTORS INC | Pacific Bell |
| | ALBERTSON CO OF CALLF THE | Pacific Bell |
| | AMERICAN SPEEDY PRINTING CENTER MID WILSHIRE | Pacific Bell |
| | ANDERSON JOHN M ATTY | Pacific Bell |
| | APPLIED COMPUTER & COMMUNICATIONS | Pacific Bell |
| | ARBOR P DANICE ATTY | Pacific Bell |
| | AU HENRY RL EST INVESTMT | Pacific Bell |
| | AUTEL CORP | Pacific Bell |
| | B & B SMOKE & GIFT SHOP | Pacific Bell |
| | BAICHMAN & DAUGHTERS INSURANCE SERVICES | Pacific Bell |
| | BAICHMAN BRUCE INS | Pacific Bell |
| | BAKST & GARBER ATTY | Pacific Bell |
| | BAKST MARTIN ATTY | Pacific Bell |
| | BAO CORPORATION | Pacific Bell |
| | BAO OIL CORPORATION | Pacific Bell |

# FINDINGS

| Year | Uses | Source |
|---|---|---|
| 1986 | BAR S PRODUCTS INTERNATIONAL LTD | Pacific Bell |
| | BARCLAY FRANK ATTY | Pacific Bell |
| | BATTSA LEGAL CENTER | Pacific Bell |
| | BENEFICIAL HOME CARE SERVICES INC | Pacific Bell |
| | BERG R P | Pacific Bell |
| | BETTER HOMES & GARDENS MAGAZINE | Pacific Bell |
| | BINGAMAN & CARPENTER INS | Pacific Bell |
| | BOSWELL J E AELIOT ATTY | Pacific Bell |
| | BRODERICK & BRODERICK ATTYS | Pacific Bell |
| | BRODERICK CAMILLA ATTY | Pacific Bell |
| | BRODERICK JAMES A ATTY | Pacific Bell |
| | BUSINESS PUBLICATIONS AUDIT OF CIRCULATIONS INC | Pacific Bell |
| | BYUN CHAI B ATTY | Pacific Bell |
| | CALIF COMPUTER SCHOOL | Pacific Bell |
| | CALIF PSYCHOLOGICAL HEALTH PLAN | Pacific Bell |
| | CANADA PACKERS USA INC | Pacific Bell |
| | CARASSO DAN M PRIVTE INVSTGTR | Pacific Bell |
| | CENTURY PARKING INC | Pacific Bell |
| | CHAMPION INTERNATIONAL CORP | Pacific Bell |
| | CHEUNG Y K CPA | Pacific Bell |
| | CHIC PRODUCTS INC | Pacific Bell |
| | COCHRANE CHASE LIVINGSTON & CO INC | Pacific Bell |
| | CONSULATE GENERALS & CONSULATES ARGENTINA | Pacific Bell |
| | CONTINENTAL LEGAL SERVICES | Pacific Bell |
| | COOK & FREEDMAN ACCOUNTANT CORP | Pacific Bell |
| | CORPORATE MEETING & INCENTIVES | Pacific Bell |
| | DATA ONE SOFTWARE | Pacific Bell |
| | DENTAL BENEFITS | Pacific Bell |
| | DEXHEIMER COMPANY THE INS | Pacific Bell |
| | DOMINGO NESTOR ATTY | Pacific Bell |
| | DOMINGO NESTOR F LAW OFFICES OF | Pacific Bell |
| | EARNHARDT LOCKE KASAL & RAHM CPAS | Pacific Bell |
| | EARNHARDT O E EARNHARDT LOCKE KASAL & RAHM CPAS | Pacific Bell |
| | EBONY JR MAGAZINE | Pacific Bell |
| | EBONY MAGAZINE | Pacific Bell |
| | ELS RESOURCES | Pacific Bell |

# FINDINGS

| Year | Uses | Source |
|---|---|---|
| 1986 | FALLERT WORLD TOURS | Pacific Bell |
| | FARMERS | Pacific Bell |
| | FASHION FAIR COSMETICS | Pacific Bell |
| | FERRIS PETER G CPA | Pacific Bell |
| | FIDELITY ADJUSTMENT BUREAU | Pacific Bell |
| | FOOD MANAGEMENT MAGAZINE | Pacific Bell |
| | FRANKLIN LAIR C ATTORNEY AT LAW | Pacific Bell |
| | FREDRICS JOSEPH M ATTY | Pacific Bell |
| | FREITAS ALFRED M ATTORNEY AT LAW | Pacific Bell |
| | G & R CONSTRUCTION CO | Pacific Bell |
| | G & R ENGINEERING | Pacific Bell |
| | GABOURIE FRED L INS AGCY INC | Pacific Bell |
| | GARBER LESLIE ATTY | Pacific Bell |
| | GLOVSKY CAROLE I ATTY | Pacific Bell |
| | GOLBERG DAVID S PH D | Pacific Bell |
| | GOLDEN EXPRESS ENTERPRISES INC | Pacific Bell |
| | GRAIWER MANUEL P INC ATTY | Pacific Bell |
| | GRAND WILSHIRE LEASING | Pacific Bell |
| | GREENE HOWARD L TAX CONSULTANT | Pacific Bell |
| | GROSBERG ANN HILLARY | Pacific Bell |
| | GUZMAN EDUARDO ATTY | Pacific Bell |
| | HAAS W ASSOCIATES ARCHTS | Pacific Bell |
| | HALF ROBERT ACCOUNTEMPS | Pacific Bell |
| | HALF ROBERT OF LA PERSONNEL SERVICE | Pacific Bell |
| | HARCOURT BRACE JOVANOVICH PUBLICATIONS | Pacific Bell |
| | HASSENBARG BARRY ATTY | Pacific Bell |
| | HAZENBUSH E A TRAVELERS INSURANCE COMPANIES THE | Pacific Bell |
| | HENDRICKS HODGKISS CO INS | Pacific Bell |
| | HENDRICKS L PORTER HENDRICKS HODGKISS CO INS | Pacific Bell |
| | HICKS WANDA COURT SERVICES CONSULTANT | Pacific Bell |
| | HOOD MARC ATTY OFC | Pacific Bell |
| | HOOD MARCUS M ATTY OFC | Pacific Bell |
| | HOWARD CHARLES F ATTY | Pacific Bell |
| | HOWARD LIFE INVESTOR CO | Pacific Bell |
| | INSTRUCTOR MAGAZINE | Pacific Bell |

# FINDINGS

| Year | Uses | Source |
|---|---|---|
| 1986 | ITEK COMPOSITION SYSTEMS | Pacific Bell |
| | JACOBS CHAS JACOBS CHAS CO INS | Pacific Bell |
| | JACOBS CHAS TRAVELERS INSURANCE COMPANIES THE | Pacific Bell |
| | JANISON PUBLICATIONS INC | Pacific Bell |
| | JOANNES JOHN A ATTY | Pacific Bell |
| | JOHNSON PUBLISHING CO | Pacific Bell |
| | KAPLAN KLEIN KAPLAN & STEINBERG ATTYS | Pacific Bell |
| | KAPLAN SHERMAN I ATTY | Pacific Bell |
| | KAPLAN SIDNEY M ATTY | Pacific Bell |
| | KASAL CRAIG F EARNHARDT LOCKE KASAL & RAHM CPAS | Pacific Bell |
| | KAWAHARA GLENN N ATTY | Pacific Bell |
| | KEEFE RICHARD W LADAS & PARRY ATTY | Pacific Bell |
| | KELLY SERVICES | Pacific Bell |
| | KENNEDY BRIAN J ATTY | Pacific Bell |
| | KINGSTATE OIL CO | Pacific Bell |
| | KLEIN ALAN R ATTY | Pacific Bell |
| | KLEIN HENRY | Pacific Bell |
| | KOREA STEEL PIPE CO LTD | Pacific Bell |
| | KOREA TACOMA MARINE INDUSTRY-LA BRANCH | Pacific Bell |
| | KOSLOW DAVID S INC LAW OFFICES | Pacific Bell |
| | KOUZMANOFF INS SERVICES INC | Pacific Bell |
| | LA SUNG INVESTMENT & FINANCE CORP | Pacific Bell |
| | LACHMAN A RONALD ATTY | Pacific Bell |
| | LADAS & PARRY ATTYS | Pacific Bell |
| | LAFFAN WILLIAM E ATTY | Pacific Bell |
| | LANE WM JD ATTY | Pacific Bell |
| | LANS DOUG ATTY | Pacific Bell |
| | LAW OFFICES OF KENNETT M PATRICK INC | Pacific Bell |
| | LAW OFFICES OF MARK WAECKER THE | Pacific Bell |
| | LAZARUS AND SAUNDERS | Pacific Bell |
| | LEIBOVIC AARON J ATTY | Pacific Bell |
| | LEIGHTON WALTER M ATTY | Pacific Bell |
| | LEWIS & ASSOCIATES ADVERTISING PUBLIC RELATIONS | Pacific Bell |
| | LOCKE ALLAN EAMHARDT LOCKE KASAL & RAHM CPAS | Pacific Bell |

# FINDINGS

| Year | Uses | Source |
|---|---|---|
| 1986 | LONG ROBERT P ATTY | Pacific Bell |
| | LOS ANGELES CENTER FOR CLINICAL PSYCHOLOGY & PSYCHIATRY | Pacific Bell |
| | LUMB & KAWAHARA ATTYS | Pacific Bell |
| | LUMB DAVID M ATTY | Pacific Bell |
| | LYNN JEAN ADVERTISING AGCY | Pacific Bell |
| | MAC LAUGHLIN WM A A PROFESSIONAL CORP | Pacific Bell |
| | MAIL MARKETERS | Pacific Bell |
| | MANES & WATSON | Pacific Bell |
| | MANES HUGH | Pacific Bell |
| | MASBE GRAHA | Pacific Bell |
| | MATTEL LOUIS L ATTY | Pacific Bell |
| | MC CALL TOM & ASSOCIATES OF LOS ANGELES AGCY | Pacific Bell |
| | MCDONALD JOHN R CO INC | Pacific Bell |
| | MCELROY EDW J ADVERTISING INC | Pacific Bell |
| | MCGINNIS CARL L ATTY | Pacific Bell |
| | MENTE RONALD A ATTY | Pacific Bell |
| | MEREDITH CORP | Pacific Bell |
| | MINNESOTA MUTUAL | Pacific Bell |
| | MOLINA DOMINGO | Pacific Bell |
| | MOLINA NEEDLE & ASSOCIATES | Pacific Bell |
| | MULROONEY JOHN ATTY | Pacific Bell |
| | MUREZ HERBERT ATTY | Pacific Bell |
| | MURPHY THOMAS D ATTY | Pacific Bell |
| | MYDLAND GERALD T ATTY | Pacific Bell |
| | N E INS SERVICES INC | Pacific Bell |
| | NAGLE ROBERT ATTY | Pacific Bell |
| | NATIONAL AUTOMOBILE CLUB | Pacific Bell |
| | NATIONAL TRAVEL SERVICE | Pacific Bell |
| | NEEDLE FRANCINE DIANE | Pacific Bell |
| | NEW ERA GROUP INC | Pacific Bell |
| | NIPPON FIRE & MARINE INS CO LTD | Pacific Bell |
| | NUGENT ROBT F TRAVELERS INSURANCE COMPANIES THE | Pacific Bell |
| | ODE STANLEY ATTY | Pacific Bell |
| | OVERHOLT DAVID G ATTY | Pacific Bell |
| | PACIFIC UNION USA GROUP INC | Pacific Bell |
| | PAN LEONIE S ATTY | Pacific Bell |

# FINDINGS

| Year | Uses | Source |
|---|---|---|
| 1986 | PAN-AMERICAN LIFE INS PENSION OFC | Pacific Bell |
| | PATRICK KANNETT M ATTY | Pacific Bell |
| | PAUL CHARLES H ATTY | Pacific Bell |
| | PENCO | Pacific Bell |
| | PERSONNEL & INDUSTRIAL RELATIONS ASSN INC P I R A | Pacific Bell |
| | PINTEL JOSHUA MCCALL TOM & ASSOCIATES OF LOS ANGELES AGCY | Pacific Bell |
| | PIRA | Pacific Bell |
| | POSNER AND ROSEN ATTYS AT LAW | Pacific Bell |
| | POSNER MICHAEL ATTY | Pacific Bell |
| | QUIKDUC OF CALIF INC | Pacific Bell |
| | RAHM STEPHEN J EARNHARDT LOCKE KASAL & RAHM CPAS | Pacific Bell |
| | READERS DIGEST SALES & SERVICE INC ADVG DIV | Pacific Bell |
| | REBULLIDA INSURANCE SERVICES INC | Pacific Bell |
| | RICHARDSON ANTON R E ATTY | Pacific Bell |
| | ROBERT HALF OF LA PERSONNEL SERVICE | Pacific Bell |
| | ROBERT HALFS ACCOUNTEMPS | Pacific Bell |
| | ROSEN HOWARD Z ATTY | Pacific Bell |
| | ROSENBLUN ALLAN ATTY | Pacific Bell |
| | ROTH W NORMAN LADAS & PARRY ATTYS | Pacific Bell |
| | ROWEN DONALD A ATTY | Pacific Bell |
| | RUGER RICHARD M ATTY | Pacific Bell |
| | RUSSELL & ASSOCIATES | Pacific Bell |
| | SAKAIRI TSUNENORI CPA | Pacific Bell |
| | SAPETTO L CIRO ATTY | Pacific Bell |
| | SAUNDERS THOMAS CPA | Pacific Bell |
| | SERVICE ADMINISTRATORS INC | Pacific Bell |
| | SHIN CHARLES CHULSOON CPA | Pacific Bell |
| | SIDDALL CYNTHIA L ATTY | Pacific Bell |
| | SNITZER ALAN B ATTY | Pacific Bell |
| | SOUTHWEST SAVINGS & LOAN ASSN | Pacific Bell |
| | SOVEREIGN LIFE INS CO OF CALIFORNIA | Pacific Bell |
| | SPRAGUE NORMAN F JR MD | Pacific Bell |
| | STAR HEALTHCARE SERVICES | Pacific Bell |
| | STAR PERSONNEL SERVICES INC | Pacific Bell |
| | STAR TECHNICAL SERVICES | Pacific Bell |

# FINDINGS

| Year | Uses | Source |
|---|---|---|
| 1986 | STAR TEMPORARY SERVICES INC | Pacific Bell |
| | STEINBERG ELLIS ATTY | Pacific Bell |
| | STEWART MICHAEL P ATTY | Pacific Bell |
| | SUCCESSFUL FARMING MAGAZINE | Pacific Bell |
| | SUH HONG WON CPA | Pacific Bell |
| | SWANSON JOEL D ATTY | Pacific Bell |
| | TADY BRANDON K ATTY | Pacific Bell |
| | TAMKIN CO THE | Pacific Bell |
| | TEMPOCAL CO | Pacific Bell |
| | TENHAGEN BARBARA ATTY | Pacific Bell |
| | TOM MC CALL & ASSOCIATION OF LOS ANGELES AGCY | Pacific Bell |
| | TRAVEL EXPERTS INC | Pacific Bell |
| | TRAVELERS INSURANCE COMPANIES THE- | Pacific Bell |
| | UPDATE PUBLICATIONS AGENCY INC | Pacific Bell |
| | VAN SCOYOC JAMES G MD | Pacific Bell |
| | VAN SCOYOC ROBERT H MD | Pacific Bell |
| | VINCENT YEA ASSOCIATES | Pacific Bell |
| | VOLUNTEERS OF AMERICA | Pacific Bell |
| | WADSWORTH MICHAEL R ATTY | Pacific Bell |
| | WAECKER MARK ATTY | Pacific Bell |
| | WANG COMMUNICATIONS INC | Pacific Bell |
| | WASHINGTON NATIONAL INSURANCE CO | Pacific Bell |
| | WATSON CAROL | Pacific Bell |
| | WERDIN E RUSSELL | Pacific Bell |
| | WIEDNER ANDERSON HASSENBARG & LONG ATTY | Pacific Bell |
| | WIEDNER BURK M ATTY | Pacific Bell |
| | WIEDNER BURK M LAW OFFICES | Pacific Bell |
| | WINQUIST KARL T TRAVELERS INSURANCE COMPANIES THE | Pacific Bell |
| | WOODBURY INSURANCE SERVICES | Pacific Bell |
| | WOODS GEO T ATTY | Pacific Bell |
| | YOOJIN INSURANCE SERVICE | Pacific Bell |
| 1985 | BRIGHT FUTURES TEMPS | Pacific Bell |
| | GOLBERG DAVID S PHD | Pacific Bell |
| | KELLY SERVICES | Pacific Bell |
| | Margolis Mc Ternan Scope & Sacks attys | Pacific Bell |

# FINDINGS

| Year | Uses | Source |
|---|---|---|
| 1985 | MARGOLIS MCTERNAN SCOPE SACKS & EPSTEIN A LAW CORP | Pacific Bell |
| | MCELROY EDW J ADVERTISING INC | Pacific Bell |
| | ME ELROY EDW J ADVERTISING INC | Pacific Bell |
| | MUREZ HERBERT ATTY | Pacific Bell |
| | NIPPON FIRE & MARINE INS CO LTD | Pacific Bell |
| | TRAVELERS INSURANCE COMPANIES THE | Pacific Bell |
| 1981 | A A ROUND INVESTIGATIONS | Pacific Telephone |
| | ABLON HERMAN ATTY | Pacific Telephone |
| | ACCOUNTEMPS | Pacific Telephone |
| | AJEMAN MATTHEW L | Pacific Telephone |
| | ALBERTSON CO OF CALIF THE | Pacific Telephone |
| | ALLEN & SMITH | Pacific Telephone |
| | ALLEN R VIRGIL ATTY | Pacific Telephone |
| | AMERICAN INTERNATL MORTGAGE CORP | Pacific Telephone |
| | ANDERSON ABLON & MESEDA | Pacific Telephone |
| | ANDERSON CHARLES ATTY | Pacific Telephone |
| | ANDERSON COMMERCIAL SERVICES | Pacific Telephone |
| | APARTMENT LIFE | Pacific Telephone |
| | AQUADIVE | Pacific Telephone |
| | ARM KOR INTERNATL | Pacific Telephone |
| | ARM-KOR HIDE CO INC | Pacific Telephone |
| | ARM-KOR INTERNATIONAL | Pacific Telephone |
| | ASHLEY LANE J SEDGWICK DETERT MORAN & ARNOLD ATTYS | Pacific Telephone |
| | B & B SMOKE & GIFT SHOP | Pacific Telephone |
| | BAICHMAN & DAUGHTERS INSURANCE SERVICES | Pacific Telephone |
| | BAICHMAN BRUCE INS | Pacific Telephone |
| | BALLEW E W STEWART DANELY & INS | Pacific Telephone |
| | BARONIAN ROBERT H ATTY | Pacific Telephone |
| | BATTSA LEGAL CENTER | Pacific Telephone |
| | BAYNE JOHN M SEDAWICK DETERT MORAN & ARNOLD ATTYS | Pacific Telephone |
| | BELL HUGH A & ASSOCIATES AGCY | Pacific Telephone |
| | BETTER HOMES & GARDENS MAGAZINE | Pacific Telephone |
| | BINGAMAN & CARPENTER INS | Pacific Telephone |
| | BINGMAN & CARPENTER INS | Pacific Telephone |
| | BLACK STARS MAGAZINE | Pacific Telephone |

# FINDINGS

| Year | Uses | Source |
|---|---|---|
| 1981 | BLANCHARD NICHOLS & SWITH | Pacific Telephone |
| | BONAPARTE DICKIE MISS | Pacific Telephone |
| | BONAPARTE RONALD H ATTY | Pacific Telephone |
| | BOSHER BILL | Pacific Telephone |
| | BRIGHT FUTURE S TEMPS | Pacific Telephone |
| | BRIGHT FUTURES AGCY | Pacific Telephone |
| | BRITISH AMERICAN CONSULTING | Pacific Telephone |
| | BRODERICK CAMILLA ATTY | Pacific Telephone |
| | BRODERICK JAS A ATTY | Pacific Telephone |
| | BURNS MICHAEL A ATTY | Pacific Telephone |
| | BURSON-MARSTELLER PUB RELATNS | Pacific Telephone |
| | BURTON RICHARD J WASSERMAN ATHUR ATTY | Pacific Telephone |
| | BYUN CHAL B ATTY | Pacific Telephone |
| | CALIF EQUIPMENT LEASING CO | Pacific Telephone |
| | CAMERON AND COLBY WEST | Pacific Telephone |
| | CARASSO DAN M PRIVTE INVSTGTR | Pacific Telephone |
| | CARGILE JENITA JENITA INVESTIGATIONS | Pacific Telephone |
| | CASUALTY INS CO OF CONNECTICUT | Pacific Telephone |
| | CHEETHAM THOMAS L INSURANCE AGENCY | Pacific Telephone |
| | CLAIRE DOUGLAS H INS BRKR | Pacific Telephone |
| | CLAMAGE HAROLD FLORIST | Pacific Telephone |
| | COGEN HARRY C ATTY | Pacific Telephone |
| | COLDWELL BANKER MANAGEMENT SERVICES COLDWELL BANKER REAL ESTATE MANAGEMENT | Pacific Telephone |
| | COLDWELL BANKER REAL ESTATE MANAGEMENT SERVICES | Pacific Telephone |
| | CONNECTICUT GENERAL LIFE INSURANCE CO AGENCIES BROKERAGE DIVISION | Pacific Telephone |
| | CONSOLIDATED PAPERS INC | Pacific Telephone |
| | CONSULATE GENERALS & CONSULATES | Pacific Telephone |
| | CORROON & BLACK MILLER & AMES | Pacific Telephone |
| | CORSINI RICHARD KEAN & ENGLE ATTYS | Pacific Telephone |
| | CUNNINGHAM ROOT AND CRAIG | Pacific Telephone |
| | CURRY PHIL H ATTY | Pacific Telephone |
| | CUTSHALL ROBERT M INS | Pacific Telephone |
| | DANELY J W STEWART DANELY & BALLEW INS | Pacific Telephone |

| Year | Uses | Source |
|---|---|---|
| 1981 | DEXHEIMER COMPANY THE INS | Pacific Telephone |
| | EARNHARDT O E MURPHY EARNHARDT & LOCKE CPAS | Pacific Telephone |
| | EBONY JR MAGAZINE | Pacific Telephone |
| | EBONY MAGAZINE | Pacific Telephone |
| | ELECTRONICS CORP OF AMERICA FIREYE DIVISION | Pacific Telephone |
| | EMME WM J OXFORD INSURANCE MANAGEMENT | Pacific Telephone |
| | EPSTEIN DAVID B ATTY | Pacific Telephone |
| | FERRARA NICOLAS ATTY | Pacific Telephone |
| | FINLAND CONSULATE OF | Pacific Telephone |
| | FREDRICKS H BURDETTE ATTY | Pacific Telephone |
| | FREDRICS JOSEPH M ATTY | Pacific Telephone |
| | FREEMAN JOHN P INS | Pacific Telephone |
| | FREEMAN JOHN P STEWART DANELY & BARLY INS | Pacific Telephone |
| | GERLING GLOBAL REINSURANCE CORP | Pacific Telephone |
| | GOFF JOHN C ATTY | Pacific Telephone |
| | GOLDIN LAURA | Pacific Telephone |
| | GOLDIN LEON | Pacific Telephone |
| | GRAPEVINE MAGAZINE | Pacific Telephone |
| | GREEN & GREEN | Pacific Telephone |
| | GREEN HERSCHEL B ATTY | Pacific Telephone |
| | GREEN JON TERENCE ATTY | Pacific Telephone |
| | GROSSMAN ELIOT LEE MARGOLIS MC TERNAN SCOPE SACKS & EPSTEIN A LAW CORP | Pacific Telephone |
| | H I T EMPLOYMENT AGENCY THE | Pacific Telephone |
| | H M R INTERNATL | Pacific Telephone |
| | HADSELL BARBARA ENLOE MARGOLIS MC TERNAN SCOPE SACKS & EPSTEIN A LAW CORP | Pacific Telephone |
| | HALF ROBERT PERSONNEL AGCYS OF LOS ANGELES | Pacific Telephone |
| | HALL JAS P TRAVELERS INSURANCE COMPANIES THE | Pacific Telephone |
| | HALL RICHARD M ATTY | Pacific Telephone |
| | HALL SMALL BURNS & PALUMBO | Pacific Telephone |
| | HANDICAPPED TRAVEL ASSISTANCE AGCY | Pacific Telephone |
| | HARTFORD CONSULTANTS | Pacific Telephone |

# FINDINGS

| Year | Uses | Source |
|---|---|---|
| 1981 | HAZENBUSH E A TRAVELERS INSURANCE COMPANIES THE | Pacific Telephone |
| | HAZENBUSH SMITH INS | Pacific Telephone |
| | HENSTRIDGE ROBERT M ATTY | Pacific Telephone |
| | HIT EMPLOYMENT AGENCY | Pacific Telephone |
| | HOAG HALLACK W ATTY | Pacific Telephone |
| | HOAG OVERHOLT & BONAPARIE ATTYS | Pacific Telephone |
| | HOOD MARCUS M ATTY OFC | Pacific Telephone |
| | HOWARD & HUNT ATTYS | Pacific Telephone |
| | HOWARD CHAS F ATTY | Pacific Telephone |
| | HOWARD RUSS OXFORD INSURANCE MANAGEMENT | Pacific Telephone |
| | HUGH A BELL & ASSOCIATES AGCY | Pacific Telephone |
| | HUGH A BELL & ASSOCIATES AGENCY INC | Pacific Telephone |
| | HULL GEORGE I ATTY | Pacific Telephone |
| | HUNT JOHN S ATTY | Pacific Telephone |
| | HUNTER RICHARD J ARCHT | Pacific Telephone |
| | I T C INTERNATIONAL TRAVELLERS CENTER | Pacific Telephone |
| | IBARRA OLIVIA T ATTY | Pacific Telephone |
| | INTEP INC | Pacific Telephone |
| | INTERNATIONAL TRAVELLERS CORP | Pacific Telephone |
| | INTERNATL PANSTATE CORP | Pacific Telephone |
| | ITEK GRAPHIC PRODUCTS COMPOSITION SYSTEMS SALES | Pacific Telephone |
| | ITEK GRAPHLC PRODUCTS DIV ITEK | Pacific Telephone |
| | J L CO | Pacific Telephone |
| | JACOBS CHAS CO INS | Pacific Telephone |
| | JACOBS CHAS JACOBS CHAS CO INS | Pacific Telephone |
| | JACOBS CHAS TRAVELERS INSURANCE COMPANIES THE | Pacific Telephone |
| | JAMES A ATTY | Pacific Telephone |
| | JARDINE JACK INS | Pacific Telephone |
| | JENITA INVESTIGATIONS | Pacific Telephone |
| | JET MAGAZINE | Pacific Telephone |
| | JOANNES JOHN A ATTY | Pacific Telephone |
| | JOHNSON PUBLISHING CO | Pacific Telephone |
| | JORDAN & MCDONALD INC | Pacific Telephone |
| | JORDAN PAUL R JORDAN & MCDONALD INC | Pacific Telephone |

| Year | Uses | Source |
|---|---|---|
| 1981 | KASAL CRAIG F MURPHY EARNHARDT & LOCKE CAPS | Pacific Telephone |
| | KATZ ROBERT D ATTY | Pacific Telephone |
| | KEAN & ENGLE ATTYS | Pacific Telephone |
| | KEAN JOS A KEAN & ENGLE ATTYS | Pacific Telephone |
| | KEEFE RICHARD W LADAS & PARRY ATTY | Pacific Telephone |
| | KELEMEN ROBT L ART DIR | Pacific Telephone |
| | KELLY SERVIES GLENDALE | Pacific Telephone |
| | KENNEDY BRIAN J ASTY | Pacific Telephone |
| | KENNEDY KATHLEEN A ATTY | Pacific Telephone |
| | KEYSTONE MASSACHUSETTS INC | Pacific Telephone |
| | KIMBLE RUSSELL W TRAVELERS INSURANCE COMPANIES THE | Pacific Telephone |
| | KNOPFFER GEO SEDGWICK DETERT MORAN & ARNOLD ATTYS | Pacific Telephone |
| | KOREA STEEL PIPE CO LTD | Pacific Telephone |
| | KRICH ROBERT J OXFORD INSURANCE MANAGEMENT | Pacific Telephone |
| | KRUPP GERALD ATTY | Pacific Telephone |
| | KUK DONG STEEL CO LTD | Pacific Telephone |
| | KUMHO USA INC | Pacific Telephone |
| | LADAS & PARRY ATTYS | Pacific Telephone |
| | LADENBERGER DON A ATTY | Pacific Telephone |
| | LAKELAND VILLAGE | Pacific Telephone |
| | LANE & LANE ATTYS | Pacific Telephone |
| | LANE WM COOPER ATTY | Pacific Telephone |
| | LANE WM J D | Pacific Telephone |
| | LANE WM J D ATTY | Pacific Telephone |
| | LANZA JOYCE WASSERMAN ARTHUR ATTY | Pacific Telephone |
| | LAZARUS AND SAUNDERS | Pacific Telephone |
| | LEFEVRE SUZANNE M ATTY | Pacific Telephone |
| | LEFLER JOHN ATTY | Pacific Telephone |
| | LOCKE ALLAN MURPHY EARNHARDT & LOCKE CPAS | Pacific Telephone |
| | LYNCH JOSEPH J KEAN & ENGLE ATTYS | Pacific Telephone |
| | LYNN JEAN ADVERTISING AGCY | Pacific Telephone |
| | MAC FADYEN DONALD OXFORD INSURANCE MANAGEMENT | Pacific Telephone |
| | MAIL MARKETERS | Pacific Telephone |
| | MARCUS KENNETH J ATTY | Pacific Telephone |

| Year | Uses | Source |
|---|---|---|
| 1981 | MARGOLIS BEN MARGOLIS MCTEMNAN SCOPE SACKS & EPSTEIN A LAW CORP | Pacific Telephone |
| | MARGOLIS MCTEMAN SCOPE SACKS & EPSTEIN A LAW CORP | Pacific Telephone |
| | MARSTELLER INC ADVG | Pacific Telephone |
| | MASEDA STEPHEN ATTY | Pacific Telephone |
| | MASON S LTD | Pacific Telephone |
| | MATTEI LOUIS L | Pacific Telephone |
| | MATTEI LOUIS L ATTY | Pacific Telephone |
| | MATYAS EMIL H OXFORD INSURANCE MANAGEMENT | Pacific Telephone |
| | MAZARAKIS GEO A ATTY | Pacific Telephone |
| | MC CALL TOM & ASSOCIATES OF LOS ANGELES AGCY | Pacific Telephone |
| | MCBAIN ANGUS | Pacific Telephone |
| | MCDONALD JOHN R CO INC | Pacific Telephone |
| | MCDONALD MARK TULLY ATTY | Pacific Telephone |
| | MCDONALD MEDIA SERVICES | Pacific Telephone |
| | MCELROY EDW J ADVERTISING INC | Pacific Telephone |
| | MCMAHON ROBERT ATTY | Pacific Telephone |
| | MCTERNAN JOHN T MARGOLIS MCTERNAN SCOPE SACKS & EPSTEIN A LAW CORP | Pacific Telephone |
| | MEREDITH CORP | Pacific Telephone |
| | MILAM JEFFREY L ATTY | Pacific Telephone |
| | MILLER & AMES-CORROON & BLACK | Pacific Telephone |
| | MONTAG JOHN ALAN ATTY | Pacific Telephone |
| | MONTGOMERY & COLLINS INC- | Pacific Telephone |
| | MORRAN REITER KAY ATTY | Pacific Telephone |
| | MULROONEY JOHU ATTY | Pacific Telephone |
| | MURPHY EARNHARDT & LOCKE CPAS | Pacific Telephone |
| | MURPHY PATRICK MURPHY EARNHARDT & LOCKE CPAS | Pacific Telephone |
| | N A C SALES CALIFORNIA INC | Pacific Telephone |
| | NATIONAL AUTOMOBILE CLUB | Pacific Telephone |
| | NELSON DONALD F ATTY | Pacific Telephone |
| | NIPPON FIRE & MARINE INS CO LTD | Pacific Telephone |
| | NUGENT ROBT F TRAVELERS INSURANCE COMPANIES THE | Pacific Telephone |
| | NUGENT-JARDINE INS AGCY | Pacific Telephone |
| | NYENHUIS REALTY | Pacific Telephone |

# FINDINGS

| Year | Uses | Source |
|---|---|---|
| 1981 | ODA STANLEY ATTY | Pacific Telephone |
| | ORENDORFF JAMES M ATTY | Pacific Telephone |
| | OVERHOLT DAVID G ATTY | Pacific Telephone |
| | OVERHOLT E LLEWELLYN ATTY | Pacific Telephone |
| | OXFORD INSURANCE MANAGEMENT OXFORD | Pacific Telephone |
| | PACIFIC AVIATION MANAGERS | Pacific Telephone |
| | PALUMBO BRUCE ATTY | Pacific Telephone |
| | PARKER JOHN | Pacific Telephone |
| | PARKER JOHN & ASSOCIATES | Pacific Telephone |
| | PARKER PACIFIC COMPANY | Pacific Telephone |
| | PATTEN CLARKS W SEDGWICK DETERT MORAN & KNOPFFER ATTYS | Pacific Telephone |
| | PAULIN CLARENCE H OXFORD INSURANCE MANAGEMENT | Pacific Telephone |
| | PAYNE MARY ATTY | Pacific Telephone |
| | PEDERSEN ROLAND H TRAVELERS INSURANCE COMPANIES THE | Pacific Telephone |
| | PHOTOSTWITCH DIVISION ELECTRONICS CORPORALION OF AMERICA | Pacific Telephone |
| | PIERCE JOHN MNGMNT CONSLTNT | Pacific Telephone |
| | PINETREE TOURS | Pacific Telephone |
| | PINTEL JOSHUA MCCALL TOM & ASSOCIATES OF LOS ANGELES AGCY | Pacific Telephone |
| | POWERS JOHN G SEDGWICK DETERT MORAN & ARNOLD ATTYS | Pacific Telephone |
| | PRICE CHAS A ATTY | Pacific Telephone |
| | PROFIT INDEX SYSTEMS INC | Pacific Telephone |
| | PROPERTY DEVELOPMENT CO | Pacific Telephone |
| | PROVIDENT PERSONNEL SERVICE | Pacific Telephone |
| | QUALITY TEMPORARY PERSONNEL | Pacific Telephone |
| | R L THORNE CO | Pacific Telephone |
| | RADY NANCY L SEDGWICK DETERT MORAN & ARNOLD ATTYS | Pacific Telephone |
| | RAHM STEPHEN J MURPHY EARNHARDT & LOCKE CPAS | Pacific Telephone |
| | RAMELKAMP & SON INS | Pacific Telephone |
| | READER S DIGEST SALES & SERVICE INC ADVG DIV | Pacific Telephone |
| | REITER AND REITER ATTYS | Pacific Telephone |
| | REITER ELLIS D ATTY | Pacific Telephone |
| | RIDGWAY EDWIN R ROWLEY RIDGWAY ESTATES | Pacific Telephone |

# FINDINGS

| Year | Uses | Source |
|---|---|---|
| 1981 | RIDGWAY THOS C JR RIDGWAY INVESTMENT CO | Pacific Telephone |
| | RITA MARTIN INSURANCE AGENCY | Pacific Telephone |
| | ROBERT HALF PERSONNEL AGCYS OF LOS ANGELES | Pacific Telephone |
| | ROBERT HALLS ACCOUNTEMPS | Pacific Telephone |
| | ROBINSON GLENN D MURPHY EARNHARDT & LOCKE CPAS | Pacific Telephone |
| | ROSENBERG GEORGE K | Pacific Telephone |
| | ROTH W NORMAN LADAS & PARRY ATTYS | Pacific Telephone |
| | ROWLEY-RIDGWAY ESTATES | Pacific Telephone |
| | S IMPORTING CO | Pacific Telephone |
| | SACKS HOWARD D MARQOLIS MC TERNAN SCOPE SACKS & EPSTEIN A LAW CORP | Pacific Telephone |
| | SCOPE SOL MARGOLIS MC TERNAN SCOPE & EPSTEIN A LAW CORP | Pacific Telephone |
| | SEARCH CONSULTANTS LTD | Pacific Telephone |
| | SECURITY INS CO OF HARTFORD | Pacific Telephone |
| | SECURITY INS COMPANY | Pacific Telephone |
| | SECURITY INSURANCE GROUP | Pacific Telephone |
| | SECURITY SECRETARIAL SERVICE | Pacific Telephone |
| | SEDGWICK DETERT MORAN & ARNOLD ATTYS | Pacific Telephone |
| | SERVICE ADMINISTRATORS INC | Pacific Telephone |
| | SHERLOCK HOLMES UNDERGROUND | Pacific Telephone |
| | SILVERTON DAVID ATTY | Pacific Telephone |
| | SILVERTON LAW CORP | Pacific Telephone |
| | SMALL WALTER ATTY | Pacific Telephone |
| | SMC CONSULTANTS | Pacific Telephone |
| | SMITH ROBT K INS | Pacific Telephone |
| | SMITH RUSSELL ATTY | Pacific Telephone |
| | SNOKE KENNETH INS SERVICE DEXHEIMER COMPANY THE INS | Pacific Telephone |
| | SPENCER BARRY M ATTY | Pacific Telephone |
| | SPRAGUE NORMAN F JR MD | Pacific Telephone |
| | STAR PERSONNEL AGCY INC | Pacific Telephone |
| | STEWART DANELY & BALLEW INS | Pacific Telephone |
| | STEWART LORRIE S ATTY | Pacific Telephone |
| | STREET JOHN R INS | Pacific Telephone |
| | SUCCESSFUL FARMING MAGAZINE | Pacific Telephone |

| Year | Uses | Source |
|---|---|---|
| 1981 | SULLIVAN & THOMAS | Pacific Telephone |
| | SUN OCEANA CORP | Pacific Telephone |
| | TASOFF JACK H | Pacific Telephone |
| | TASOFF JACK H ATTY | Pacific Telephone |
| | TAYLOR MAXWELL K | Pacific Telephone |
| | THORNE RALPH L CO INC | Pacific Telephone |
| | TISHCO AMERICA INC | Pacific Telephone |
| | TOM MC CALL & ASSOCIATES OF LOS ANGELES AGCY | Pacific Telephone |
| | TOUR COMPANY THE SAME AS TRAVEL PLACE | Pacific Telephone |
| | TRAVEL PLACE | Pacific Telephone |
| | TRAVELERS BLDG OFFICE | Pacific Telephone |
| | TRAVELERS CLEANERS | Pacific Telephone |
| | TRAVELERS INSUSRANCE COMPANIES THE | Pacific Telephone |
| | UNITED SEABOARD CORP | Pacific Telephone |
| | VAN SCOYOC JAMES G MD | Pacific Telephone |
| | VAN SCOYOC ROBERT H MD | Pacific Telephone |
| | VARGA JAMES MARGOLIS MCTERNAN SCOPE SACKS & EPSTEIN A LAW CORP | Pacific Telephone |
| | VELLANOWETH CARLOS ATTY | Pacific Telephone |
| | VILLAGE RESORTS INC | Pacific Telephone |
| | VISTA MANAGEMENT CORP | Pacific Telephone |
| | W KEAN & ENGLE ATTYS | Pacific Telephone |
| | WARDE OXFORD INSURANCE MANAGEMENT | Pacific Telephone |
| | WARNER RICK WARNER RHOADES | Pacific Telephone |
| | WARNER-RHOADES | Pacific Telephone |
| | WASSERMAN ARTHUR ATTY | Pacific Telephone |
| | WAY DONALD A KEAN & ENGLE ATTYS | Pacific Telephone |
| | WEAVER LOYAL A ATTY | Pacific Telephone |
| | WELING JAMES B KEAN & ENGLE ATTYS | Pacific Telephone |
| | WESTERN STATES MEDIA | Pacific Telephone |
| | WIEDNER BURK M LAW OFFICES | Pacific Telephone |
| | WINQUIST KARL T MS | Pacific Telephone |
| | WOLD W BRUCE SEDGWICK DETERT MORAN & ARNOLD ATTYS | Pacific Telephone |
| | WRIGHT S C INSURANCE SERVICES INC | Pacific Telephone |
| | YUNGFLEISCH J O INS | Pacific Telephone |
| | ZAIDI BROS IMPORTERS & EXPORTERS | Pacific Telephone |

# FINDINGS

| Year | Uses | Source |
|---|---|---|
| 1981 | ZAIDI BROS TRAVEL CENTER | Pacific Telephone |
| 1980 | ACCOUNTEMPS | Pacific Telephone |
| | BURTON RICHARD J WASSERMAN ARTHUR ATTY | Pacific Telephone |
| | Criley Frank W atty | Pacific Telephone |
| | Crilley | Pacific Telephone |
| | Crilly M L | Pacific Telephone |
| | FREDRICS JOSEPH M ATTY | Pacific Telephone |
| | KELLY SERVICES | Pacific Telephone |
| | LANE WM J D & WM C | Pacific Telephone |
| | Los Angeles Ofc | Pacific Telephone |
| | MARGOLIS MC TEMAN SCOPE SACKS & EPSTEIN A LAW CORP | Pacific Telephone |
| | Margolis Mc Ternan Scope & Sacks attys | Pacific Telephone |
| | Margolis Mc Ternan Scope Sacks & Epstein A Law Corp | Pacific Telephone |
| | MARGOLIS MCTERNAN SCOPE SACKS & EPSTEIN A LAW COR | Pacific Telephone |
| | MCELROY EDW J ADVERTISING INC | Pacific Telephone |
| | MCELROY EDW J ADVERTSISING INC | Pacific Telephone |
| | Me Elroy Edw J Advertising Inc | Pacific Telephone |
| | NIPPON FIRE & MARINE INS CO LTD | Pacific Telephone |
| | No Charge To Calling Party | Pacific Telephone |
| | Scandinavian National Tours Offices | Pacific Telephone |
| | TRAVELERS INSURANCE COMPANIES THE | Pacific Telephone |
| | WASSERMAN ARTHUR ATTY | Pacific Telephone |
| 1976 | A A Roumo Investigations | Pacific Telephone |
| | A ACCOUNTANTS TEMP | Pacific Telephone |
| | A Accountants Temporary | Pacific Telephone |
| | Ablon Herman atty | Pacific Telephone |
| | Accident Dept Branch Ofc | Pacific Telephone |
| | Accountants Temp | Pacific Telephone |
| | ACCOUNTEMPS | Pacific Telephone |
| | Accounting Temporary | Pacific Telephone |
| | AGENCY FOR MINORITY RECRUITING | Pacific Telephone |
| | Agricultural Financial Corp | Pacific Telephone |
| | Air Force Academy Admission Larson Officer | Pacific Telephone |
| | Albertson Co The | Pacific Telephone |
| | American Bureau Of Detection & Locators | Pacific Telephone |

# FINDINGS

| Year | Uses | Source |
|---|---|---|
| 1976 | Anderson Ablon & Dennis attys | Pacific Telephone |
| | Anderson Chas R atty | Pacific Telephone |
| | Apartment Guide Of Greater Los Angeles The | Pacific Telephone |
| | APR Accounting & Professional Recruiting | Pacific Telephone |
| | Aquadive | Pacific Telephone |
| | ARC INTERNATIONAL elctrncs | Pacific Telephone |
| | Argall & Associates pub relatns | Pacific Telephone |
| | Ballew E W Stewart Danely & Ballew ins | Pacific Telephone |
| | Balter And Sturman attys | Pacific Telephone |
| | Balter Harry Graham atty | Pacific Telephone |
| | Baumgarten F J | Pacific Telephone |
| | Behr Frank F atty | Pacific Telephone |
| | Berman Martin B atty | Pacific Telephone |
| | Better Homes & Gardens Magazine | Pacific Telephone |
| | Bigler Jas C atty | Pacific Telephone |
| | Bingaman & Carpenter ins | Pacific Telephone |
| | Black Stars Magazine | Pacific Telephone |
| | Black World Magazine | Pacific Telephone |
| | Blackies Travelers Building Barber Shop | Pacific Telephone |
| | Blanchard Nichols & Smith | Pacific Telephone |
| | Bonaparte Dickie Miss | Pacific Telephone |
| | Bonaparte Ronald H atty | Pacific Telephone |
| | Bright Futures Agcy | Pacific Telephone |
| | Buhal Harriett atty | Pacific Telephone |
| | BURSON MARSTELLER pub relatns | Pacific Telephone |
| | Burton Richard J Wasserman Arthur atty | Pacific Telephone |
| | BUSINESS WIRE | Pacific Telephone |
| | Cantillon Richard atty | Pacific Telephone |
| | Cargile Junetta | Pacific Telephone |
| | Carvel Legal Research Co | Pacific Telephone |
| | Catherin Jack atty | Pacific Telephone |
| | Cayama Phosphate Corp | Pacific Telephone |
| | Champion Papers | Pacific Telephone |
| | CHAMPION PAPERS A DIVISION OF CHAMPION INTERNATIONAL | Pacific Telephone |
| | Cheetham Thomas L ins | Pacific Telephone |
| | Childress Hubert M atty | Pacific Telephone |
| | Clamage Harold Florist | Pacific Telephone |
| | Clapham Robt G CPA | Pacific Telephone |

| Year | Uses | Source |
|---|---|---|
| 1976 | Cleaners In The Travelers Building | Pacific Telephone |
| | Cogen Harry C Goodman & Cogen attys | Pacific Telephone |
| | Coldwell Banker Property Management Co | Pacific Telephone |
| | COLDWELL BANKER PROPERTY MANAGEMENT Coldwell Banker Property Management Co | Pacific Telephone |
| | Commercial Contract Services | Pacific Telephone |
| | Concept West Creative Services | Pacific Telephone |
| | Connecticut Indemnity Co | Pacific Telephone |
| | Consolidated Papers Inc | Pacific Telephone |
| | Contract Cleaning Services Co | Pacific Telephone |
| | Cords Richard D consltnt | Pacific Telephone |
| | Cornell University Western Regional Ofc | Pacific Telephone |
| | Corporation Of America | Pacific Telephone |
| | Corron & Black Miller & Ames | Pacific Telephone |
| | Corsini Richard Kean & Englel attys | Pacific Telephone |
| | Costa Rica | Pacific Telephone |
| | Craig Robert Fenton atty | Pacific Telephone |
| | Criley Frank W atty | Pacific Telephone |
| | Cutshall Robert M Ins | Pacific Telephone |
| | Danely J W Stewart Danely & Ballew ins | Pacific Telephone |
| | Danish National Tourist Office | Pacific Telephone |
| | Dean Ronald atty | Pacific Telephone |
| | Delevie Harold J Epport & Delevie A Law Corp attys | Pacific Telephone |
| | Dennis L Morris Anderson Ablon & Dennis attys | Pacific Telephone |
| | Dexheimer Company The ins | Pacific Telephone |
| | DOLO GEORGE JR ins agcy | Pacific Telephone |
| | Earnhardt O E Murphy Earnhardt & Locke CPAs | Pacific Telephone |
| | Ebony Jr Magazine | Pacific Telephone |
| | Ebony Magazine | Pacific Telephone |
| | Ehrmann Sanford M atty | Pacific Telephone |
| | Eisler Paul A atty | Pacific Telephone |
| | ELECTRONICS CORPORATION OF AMERICA COMBUSTION CONTROL DIVISION | Pacific Telephone |
| | Emme Wm J Oxford Insurance Management | Pacific Telephone |
| | Engle Robt W Kean & Engle attys | Pacific Telephone |
| | English Speaking Union | Pacific Telephone |

| Year | Uses | Source |
|---|---|---|
| 1976 | Epport & Delevie A Law Corp attys | Pacific Telephone |
| | Epport Victor M Epport & Delevie A Law Corp attys | Pacific Telephone |
| | Epstein David atty | Pacific Telephone |
| | Epstein David B atty | Pacific Telephone |
| | Ethical Investigations | Pacific Telephone |
| | Facultative Group Of Calif | Pacific Telephone |
| | Fashion Fair Cosmetics Div Of Johnson Publishing Co | Pacific Telephone |
| | Ferrara Nicolas atty | Pacific Telephone |
| | Finland | Pacific Telephone |
| | Finland Consulate Of | Pacific Telephone |
| | Finnish National Tourist Office | Pacific Telephone |
| | Fire & Casualty Ins Co Of Connecticut | Pacific Telephone |
| | Flanagan J I Co Ins | Pacific Telephone |
| | Frankenhoff E T rl est brkr | Pacific Telephone |
| | Fredricks H Burdette atty | Pacific Telephone |
| | Gair Jay atty | Pacific Telephone |
| | GENERAL INSTRUMENT CORP Documonte Div | Pacific Telephone |
| | General Partners Inc | Pacific Telephone |
| | Geretz Victor O atty | Pacific Telephone |
| | Gil Reyes Graphic Design | Pacific Telephone |
| | Glickman Roy S Epport & Delevie A Law Corp attys | Pacific Telephone |
| | Goff John C atty | Pacific Telephone |
| | Goodman & Cogen attys | Pacific Telephone |
| | Goodman Benjamin J Goodman & Cogen attys | Pacific Telephone |
| | Grant Will Advertising Agcy | Pacific Telephone |
| | Great Western Petroleum Inc | Pacific Telephone |
| | Green & Green | Pacific Telephone |
| | Green Herschel B atty | Pacific Telephone |
| | Green Jon Terence atty | Pacific Telephone |
| | GREYHOUND TEMPORARY PERSONNEL INC | Pacific Telephone |
| | Griffin J R & Associates genl contrs | Pacific Telephone |
| | GUND GUND & GIGLIOTTI INC labor relatn consltnts | Pacific Telephone |
| | Hale William B Stewart Danely & Ballew ins | Pacific Telephone |

| Year | Uses | Source |
|---|---|---|
| 1976 | Haleaf Robert Personnel Agcys Of Los Angeles | Pacific Telephone |
| | Hall Jas P ins | Pacific Telephone |
| | Hall Jas P Travelers Insurance Companies The | Pacific Telephone |
| | Hall Richard M atty | Pacific Telephone |
| | Hazenbush E A Travelers Insurance Companies The | Pacific Telephone |
| | Hazenbush Smith ins | Pacific Telephone |
| | Hoag Hallack W atty | Pacific Telephone |
| | Hoag Overholt & Bonaparte attys | Pacific Telephone |
| | HONIG COOPER & HARRINGTON advg | Pacific Telephone |
| | Hoo Derrick A atty | Pacific Telephone |
| | Hood Marc atty | Pacific Telephone |
| | Hood Marcus M atty | Pacific Telephone |
| | Houle Gregory F Anderson Ablon & Dennis attys | Pacific Telephone |
| | Howard & Hunt attys | Pacific Telephone |
| | Howard Chas F Howard & Hunt attys | Pacific Telephone |
| | Hunt John S atty | Pacific Telephone |
| | Huntington Chas G ins | Pacific Telephone |
| | Icelandic National Tourist Office See Scandinavian National Tourist Offices | Pacific Telephone |
| | Imperial Universal Inc | Pacific Telephone |
| | Intep Inc | Pacific Telephone |
| | Interfaith Housing Corp Of So Calif | Pacific Telephone |
| | Interfaith Housing Services | Pacific Telephone |
| | International Marine Claims Inc | Pacific Telephone |
| | JACOBS CHAS CO ins | Pacific Telephone |
| | JACOBS CHAS Jacobs Chas Co ins | Pacific Telephone |
| | Jacobs Chas Travelers Insurance Companies The | Pacific Telephone |
| | Jardine Jack Ins | Pacific Telephone |
| | Jet Magazine | Pacific Telephone |
| | Joannes John A atty | Pacific Telephone |
| | John Parker & Associates | Pacific Telephone |
| | Johnson Publishing Co | Pacific Telephone |
| | Jordan Mc Donald & Manning Inc | Pacific Telephone |
| | Jordan Paul R Jordan Mc Donald & Manning Inc | Pacific Telephone |
| | JOSI ROBERT D ins | Pacific Telephone |

| Year | Uses | Source |
|---|---|---|
| 1976 | Jue Raymond B atty | Pacific Telephone |
| | Kaf Internatl | Pacific Telephone |
| | Kaplan Bruce L Epport & Delevie A Law Corp attys | Pacific Telephone |
| | Kaseff Gary L Epport & Delevie A Law Corp attys | Pacific Telephone |
| | Katz Robert D atty | Pacific Telephone |
| | Kean & Engle attys | Pacific Telephone |
| | Kean Jos A Kean & Engle attys | Pacific Telephone |
| | KELLY SERVICE | Pacific Telephone |
| | Kibre Joseph atty | Pacific Telephone |
| | Kimble Russell W Travelers Insurance Companies The | Pacific Telephone |
| | KINCHELOE INS AGCY | Pacific Telephone |
| | Kinney Systems Inc | Pacific Telephone |
| | Kobrand Corp | Pacific Telephone |
| | Koverseas Ltd | Pacific Telephone |
| | Kramer Karl W ins | Pacific Telephone |
| | Kribs Robert J Oxford Insurance Management | Pacific Telephone |
| | Ladas Parry Von Gehr Goldsmith & Deschamps | Pacific Telephone |
| | Ladenberger Don A atty | Pacific Telephone |
| | Lane Wm J D & Wm C | Pacific Telephone |
| | Langner Parry Card & Langner | Pacific Telephone |
| | Lazarus And Saunders | Pacific Telephone |
| | Lenza Joyce Wasserman Arthur atty | Pacific Telephone |
| | Lindeman James P atty | Pacific Telephone |
| | Locke Allan Murphy Earnhardt & Locke CPAs | Pacific Telephone |
| | Los Angeles | Pacific Telephone |
| | Los Angeles Managing Agents For The Travelers Bldg | Pacific Telephone |
| | Lynch Joseph J Kean & Engle attys | Pacific Telephone |
| | Lynn Jean Advertising Agcy | Pacific Telephone |
| | M C I Of California | Pacific Telephone |
| | Mack Edward S atty | Pacific Telephone |
| | Managing Agents For The Travelers Bldg | Pacific Telephone |
| | Marcy J Frederick & Associates | Pacific Telephone |
| | Margolis Mc Ternan Scope & Sacks A Law Corp | Pacific Telephone |
| | MARSTELLER INC advg | Pacific Telephone |

# FINDINGS

| Year | Uses | Source |
|---|---|---|
| 1976 | Maseda Stephen Anderson Ablon & Dennis attys | Pacific Telephone |
| | MASONS LTD | Pacific Telephone |
| | Mattel & Rosenberg attys | Pacific Telephone |
| | Matyas Emil H Oxford Insurance Management | Pacific Telephone |
| | Mazarakis Geo A atty | Pacific Telephone |
| | Mc Allister & Mayer | Pacific Telephone |
| | Mc Allister Robert C Oxford Insurance Managtment | Pacific Telephone |
| | Mc Donald John R Co Inc | Pacific Telephone |
| | Mc Elroy Edw J Advertising Inc | Pacific Telephone |
| | Mc Nair & Emme | Pacific Telephone |
| | Mc Ternan John T Margolis Mc Ternan Scope And Sacks A Law Corp | Pacific Telephone |
| | MCCALL TOM & ASSOCIATES OF LOS ANGELES AGCY | Pacific Telephone |
| | Melvedt Dick Ross Meltvedt Co | Pacific Telephone |
| | Mendelson Robert A atty | Pacific Telephone |
| | Meredith Corp | Pacific Telephone |
| | MERRILL LYNCH PIERCE FENNER & SMITH INC brkrs | Pacific Telephone |
| | Meyers E Stuart atty | Pacific Telephone |
| | Miller & Ames Corroon & Black | Pacific Telephone |
| | MINORITY RECRUITING AGENCY | Pacific Telephone |
| | Mock Harry Jr atty | Pacific Telephone |
| | Montag John Alan atty | Pacific Telephone |
| | Murphy Earnhardt & Locke CPAs | Pacific Telephone |
| | Murphy Patrick Murphy Earnhardt & Locke CPAs | Pacific Telephone |
| | N A C Sales California Inc | Pacific Telephone |
| | National Secretaries Ascociation The | Pacific Telephone |
| | Natural Products Corp | Pacific Telephone |
| | Nelson Henry Patrick atty | Pacific Telephone |
| | Nippon Fire & Marine Ins Co Ltd | Pacific Telephone |
| | Norwegian National Tourist Offices See Scandinavian National Tourist Offices | Pacific Telephone |
| | Nugent Robt F Travelers Insurance Companies The | Pacific Telephone |
| | Ofc | Pacific Telephone |
| | Overholt David G atty | Pacific Telephone |
| | Overholt E Llewellyn atty | Pacific Telephone |

# FINDINGS

| Year | Uses | Source |
|---|---|---|
| 1976 | OXFORD INSURANCE MANAGEMENT | Pacific Telephone |
| | P R Printing Inc | Pacific Telephone |
| | Pacific Aviation Managers | Pacific Telephone |
| | Parker John & Associates | Pacific Telephone |
| | Paulin Clarence H Oxford Insurance Management | Pacific Telephone |
| | Pedersen Roland H Travelers Insurance Companies The | Pacific Telephone |
| | Phone Control | Pacific Telephone |
| | Photocircurts Corp | Pacific Telephone |
| | Photoswitch Division Electronics Corporation Of America | Pacific Telephone |
| | Pierce John mngmont consltnt | Pacific Telephone |
| | PINTEL JOSHUA Mc Call Tom & Associates Of Los Angeles Agcy | Pacific Telephone |
| | Potter John A Co | Pacific Telephone |
| | Price Chas A atty | Pacific Telephone |
| | Profit Index Systems Inc | Pacific Telephone |
| | PROVIDENT LIFE AND ACCIDENT INSURANCE COMPANY | Pacific Telephone |
| | Provident Personnel Service | Pacific Telephone |
| | Radcliff Edward E & Associates Inc ins | Pacific Telephone |
| | RAMELKAMP & SON ins | Pacific Telephone |
| | Reeks Thomas E atty | Pacific Telephone |
| | Reyes Gil Graphic Design | Pacific Telephone |
| | Ridgway Edwin R Rowley Ridgway Estates | Pacific Telephone |
| | Ridgway Thos C Jr Ridgway Investment Co | Pacific Telephone |
| | Rivin Ira G atty | Pacific Telephone |
| | Robert Haleaf Personnel Agcys Of Los Angeles | Pacific Telephone |
| | Robinson Glenn D Murphy Earnhardt & Locke CPAs | Pacific Telephone |
| | Robison Matyas Co | Pacific Telephone |
| | Rohrdata Systems | Pacific Telephone |
| | Rose Selwyn atty | Pacific Telephone |
| | Rose Selwyn MD | Pacific Telephone |
| | Rosenberg George K | Pacific Telephone |
| | Ross Meltvedt Co | Pacific Telephone |
| | Rowley Ridgway Estates | Pacific Telephone |
| | Rupard Paul L Jr atty | Pacific Telephone |

| Year | Uses | Source |
|---|---|---|
| 1976 | Sacks Howard D Marqolis Mc Ternan Scope & Sacke A Law Corp | Pacific Telephone |
| | Scandinavian National Tourist Offices | Pacific Telephone |
| | Schaarman & Associates Ins Agcy | Pacific Telephone |
| | Schuman Harry L atty | Pacific Telephone |
| | Scope Sol Margolis Mc Ternan Scope And Sacks A Law Corp | Pacific Telephone |
| | SECURITY SECTRETARIAL SERVICE | Pacific Telephone |
| | Silver Harry | Pacific Telephone |
| | Silverton Law Corp | Pacific Telephone |
| | Small Walter atty | Pacific Telephone |
| | Smith Robt K ins | Pacific Telephone |
| | Snoke Kenneth Ins Service Dexheimer Company The ins | Pacific Telephone |
| | Spector Elizabeth B atty | Pacific Telephone |
| | Sprague Norman F Jr MD | Pacific Telephone |
| | Springer & Gair attys | Pacific Telephone |
| | Springer Mel atty | Pacific Telephone |
| | Star Personnel Agcy Inc | Pacific Telephone |
| | Steiner William H atty | Pacific Telephone |
| | Stern Herman atty | Pacific Telephone |
| | STEWART DANELY & BALLEW ins | Pacific Telephone |
| | Stone Linda atty | Pacific Telephone |
| | Street John R ins | Pacific Telephone |
| | Sturman J Howard atty | Pacific Telephone |
| | Successful Farming Magazine | Pacific Telephone |
| | Swedish National Tourist Office Scandinavian National Tourist Offices | Pacific Telephone |
| | Tierney Roger Associates | Pacific Telephone |
| | Tishco America Inc | Pacific Telephone |
| | TOM MC CALL & ASSOCIATES OF LOS ANGELES AGCY | Pacific Telephone |
| | TOMLIN EDWIN A COMPANY rl est loans | Pacific Telephone |
| | Trans Pacific Inc | Pacific Telephone |
| | Travelers Bldg Office | Pacific Telephone |
| | Travelers Building Barber Shop | Pacific Telephone |
| | Travelers Insurance Bldg Garage | Pacific Telephone |
| | TRAVELERS INSURANCE COMPANIEST THE Los Angeles Ofc | Pacific Telephone |
| | Treasure Isle Gifts | Pacific Telephone |
| | United Restaurant Owners Association | Pacific Telephone |

| Year | Uses | Source |
|---|---|---|
| 1976 | UNITED STATES GOVERNMENT AIR FORCE DEPT | Pacific Telephone |
| | Van Scoyoc James G MD | Pacific Telephone |
| | Van Scoyoc Robert H MD | Pacific Telephone |
| | Von Gehr Geo | Pacific Telephone |
| | W J P C Div Of Johnson Publishing Co | Pacific Telephone |
| | WAHL STROM WEST | Pacific Telephone |
| | Wapner Jos M atty | Pacific Telephone |
| | Wasserman Arthur atty | Pacific Telephone |
| | Way Donald A Kean & Engle attys | Pacific Telephone |
| | Weinberg Laurence M atty | Pacific Telephone |
| | Weling James B Kean & Engle attys | Pacific Telephone |
| | Western States Media | Pacific Telephone |
| | White & Wulliger attys | Pacific Telephone |
| | Whittier Ins Agcy | Pacific Telephone |
| | Williamson Keith A atty | Pacific Telephone |
| | Willson Ross atty | Pacific Telephone |
| | Winquist Karl T ins | Pacific Telephone |
| | Winquist Karl T Travelers Insurance Companies The | Pacific Telephone |
| | Wolfe Helaine K | Pacific Telephone |
| | Worrell Claude V Sr atty | Pacific Telephone |
| | Wulliger Richard C White & Wulliger attys | Pacific Telephone |
| | Yim Youngsoo | Pacific Telephone |
| | Yip James S atty | Pacific Telephone |
| | Yungfleisch J O Ins | Pacific Telephone |
| | Zander James H Anderson Ablon & Dennis attys | Pacific Telephone |
| 1975 | CRILEY FRANK W ATTY | Pacific Telephone |
| | GREYHOUND TEMPORARY PERSONNEL INC | Pacific Telephone |
| | KELLY SERVICES | Pacific Telephone |
| | Los Angeles Ofc | Pacific Telephone |
| | MARGOLIS MC TERNAN SCOPE & SACKS A LAW CORP | Pacific Telephone |
| | Mc Elroy Edward J Advertising Inc | Pacific Telephone |
| | MCELROY EDW J ADVERTSING INC | Pacific Telephone |
| | ME ELROY EDW J ADVERTISING INC | Pacific Telephone |
| | MERRILL LYNCH PIERCE FENNER & SMITH INC BRKRS | Pacific Telephone |
| | Scandinavian National Tours Offices | Pacific Telephone |

# FINDINGS

| Year | Uses | Source |
|---|---|---|
| 1975 | Wilshire Ofc | Pacific Telephone |
| 1971 | Ablon Herman atty | Pacific Telephone |
| | Accident & Sickness | Pacific Telephone |
| | Agency Alphabets | Pacific Telephone |
| | Air Force Academy Candidate Advisory Service | Pacific Telephone |
| | Albertson Co The | Pacific Telephone |
| | ALLEN BAILEY & ZWEYER ins | Pacific Telephone |
| | Ambassador Hotel Of Honolulu | Pacific Telephone |
| | American Board Of Trial Advocates | Pacific Telephone |
| | Anderson Ablon & Dennis attys | Pacific Telephone |
| | Anderson Chas R atty | Pacific Telephone |
| | Anderson Commercial Cleaning | Pacific Telephone |
| | Andrews Lewis M atty | Pacific Telephone |
| | Argall & Associates pub relatns | Pacific Telephone |
| | Argus Computer Exchange | Pacific Telephone |
| | ARGUS INVESTIGATION & SECURITY RESEARCH AGCY INC | Pacific Telephone |
| | ARGUS RADIO SECURITY CO | Pacific Telephone |
| | Armstrong Norris Inc | Pacific Telephone |
| | Associated Glass Shops | Pacific Telephone |
| | Astrologers Scorpio Society | Pacific Telephone |
| | Australian Engineering Co | Pacific Telephone |
| | AUSTRALIAN GOVERNMENT TRADE COMMISSION | Pacific Telephone |
| | AUSTRALIAN TOURIST COMMISSION | Pacific Telephone |
| | Bacon Frank atty | Pacific Telephone |
| | Ballew E W Stewart Danely & Ballew ins | Pacific Telephone |
| | Balter And Sturman attys | Pacific Telephone |
| | Balter Harry Graham atty | Pacific Telephone |
| | Baumgarten F J | Pacific Telephone |
| | Behr Frank F atty | Pacific Telephone |
| | Berman Martin B atty | Pacific Telephone |
| | Better Homes & Gardens Magazine | Pacific Telephone |
| | BIDDLECOME INC indstrl artsts | Pacific Telephone |
| | Bigler Jas C atty | Pacific Telephone |
| | Billington Fox & Ellis Inc | Pacific Telephone |
| | Blackies Travelers Building Barber Shop | Pacific Telephone |
| | Blanke Oliver B Jones Heaume & Blanke CPAs | Pacific Telephone |

# FINDINGS

| Year | Uses | Source |
|---|---|---|
| 1971 | Bludau Ed & Associates hoti reps | Pacific Telephone |
| | Blue Waters Beach Hotel Of Antigua West Indies | Pacific Telephone |
| | Bonaparte Dickie Miss | Pacific Telephone |
| | Bonaparte Ronald H atty | Pacific Telephone |
| | Borchardt Div Cresap McCormick & Paget Inc mngmnt consltnts | Pacific Telephone |
| | Brady & Ford attys | Pacific Telephone |
| | Brady Owen J Brady & Ford attys | Pacific Telephone |
| | Brander Ira S Hall Frank B & Co Brander Division | Pacific Telephone |
| | Brandt W B & Co Inc ins | Pacific Telephone |
| | Breakers Of Honolulu | Pacific Telephone |
| | Bridges & Bridges attys | Pacific Telephone |
| | Bridges Claude W Bridges & Bridges attys | Pacific Telephone |
| | Bridges Gerald Bridges & Bridges attys | Pacific Telephone |
| | Brown & Wasserman attys | Pacific Telephone |
| | Brown Donald B Brown & Wasserman attys | Pacific Telephone |
| | Burdick Rowland Associates Inc | Pacific Telephone |
| | Burg & Fink attys | Pacific Telephone |
| | Burg Louis atty | Pacific Telephone |
| | BURSON MARSTELLER ASSOCIATES pub relatns | Pacific Telephone |
| | BUSINESS DEVELOPMENT INTERNATIONAL INC | Pacific Telephone |
| | Cady Chas S Triangle Publications Inc | Pacific Telephone |
| | CALIF WESTERN STATES LIFE INSURENCE COMPANY Life Agencies | Pacific Telephone |
| | Carib Ocho Rios Of Jamaica | Pacific Telephone |
| | Carillon Hotel Of Miami Beach Florida | Pacific Telephone |
| | Carr Design | Pacific Telephone |
| | Casa Blanca Inc Of Scottsdale Arizona | Pacific Telephone |
| | Cervenak Michael J atty | Pacific Telephone |
| | Champion Packages Co AP Industry Div | Pacific Telephone |
| | CHAMPION PAPERS | Pacific Telephone |
| | CHRISTIAN SCIENCE MONITOR THE | Pacific Telephone |
| | Church & Howard attys | Pacific Telephone |
| | Church Chas H Church & Howard attys | Pacific Telephone |
| | Clamage Harold Florist | Pacific Telephone |
| | Clarke Richard A Advertising Inc | Pacific Telephone |

# FINDINGS

| Year | Uses | Source |
|---|---|---|
| 1971 | Clement Norman P Jr Cresap McCormick & Paget Inc mngmnt consltnts | Pacific Telephone |
| | Clements George C | Pacific Telephone |
| | Cogen Harry C Goodman & Cogen attys | Pacific Telephone |
| | Colombia | Pacific Telephone |
| | Colony Hotel Of Montego Bay Jamaica | Pacific Telephone |
| | COMBUSTION CONTROL DIVISION ELECTRONICS CORP OF AMERICA | Pacific Telephone |
| | Computer Mail Division Stalcup Irl & Company | Pacific Telephone |
| | Connecticut Indemnity Co | Pacific Telephone |
| | CONSOLIDATED PAPERS INC | Pacific Telephone |
| | CONSULATE GENERLS & CONSULATES | Pacific Telephone |
| | Cornman Noel atty | Pacific Telephone |
| | Corroon & Black Miller & Ames | Pacific Telephone |
| | Craig Robert Fenton atty | Pacific Telephone |
| | CRESAP McCORMICK & PAGET INC mngmnt consltnts | Pacific Telephone |
| | Cross Wm D Jr | Pacific Telephone |
| | Cutshall Insurance Agency | Pacific Telephone |
| | Danely J W Stewart Danely & Ballew ins | Pacific Telephone |
| | Daulton Carroll H Associates | Pacific Telephone |
| | Davis & Lauer Consultants To Management | Pacific Telephone |
| | Delevie Harold J Epport & Delevie attys | Pacific Telephone |
| | Delport Properties | Pacific Telephone |
| | Dennis L Morris Anderson Ablon & Dennis attys | Pacific Telephone |
| | Dennis Lucinda Anderson Ablon & Dennis attys | Pacific Telephone |
| | DENNISSON COPIER DIV OF DENNISON MFG CO | Pacific Telephone |
| | Dexheimer Company The ins | Pacific Telephone |
| | Doherty Philip A Cresap McCormick & Paget Inc mngmnt consltnts | Pacific Telephone |
| | DOLD GEORGE JR Ins agcy | Pacific Telephone |
| | Dolphin Hotel Of Nassau Bahamas | Pacific Telephone |
| | Dom Jay Gavin & Dom Studios | Pacific Telephone |
| | Drushall Stephen Epport & Delevie attys | Pacific Telephone |
| | Dutch Motor Lodge Of Monterey | Pacific Telephone |
| | Earnhardt O E Murphy Earnhardt & Co CPAs | Pacific Telephone |
| | Ehrmann Sanford M atty | Pacific Telephone |

# FINDINGS

| Year | Uses | Source |
|---|---|---|
| 1971 | Eisler Paul A atty | Pacific Telephone |
| | ELECTRONICS CORP OF AMERICA COMBUSTION CONTROL DIVISION | Pacific Telephone |
| | Ellis Harry C Blllington Fox & Ellis Inc mngmnt consltnts | Pacific Telephone |
| | EMPLOYEE MARKETING SYSTEMS | Pacific Telephone |
| | Engle Robt W Kean & Engle attys | Pacific Telephone |
| | English Speaking Union | Pacific Telephone |
| | Epport And Delevie attys | Pacific Telephone |
| | Epport Victor M Epport & Delevie attys | Pacific Telephone |
| | Ethical Investigations | Pacific Telephone |
| | Executive Interface Corp | Pacific Telephone |
| | Fink & Burg attys | Pacific Telephone |
| | Fink Gerald atty | Pacific Telephone |
| | Finland | Pacific Telephone |
| | Finland Consulate Of | Pacific Telephone |
| | Fire & Casualty Ins Co Of Connecticut | Pacific Telephone |
| | Fister Henry E atty | Pacific Telephone |
| | Flanagan J L Co ins | Pacific Telephone |
| | Foster Tower Of Honolulu | Pacific Telephone |
| | Frankenhoff E T rl est brkr | Pacific Telephone |
| | Fredricks H Burdette atty | Pacific Telephone |
| | FUJIMATSU INDUSTRIAL INTERNATIONAL | Pacific Telephone |
| | Fujita Harry M California Western States Life Insurance Company | Pacific Telephone |
| | GABOURIE FRED L Employee Marketing Systems | Pacific Telephone |
| | Gage Ray Incorporated | Pacific Telephone |
| | Gair Jay Law Offices Of | Pacific Telephone |
| | Gavin & Dom Studios | Pacific Telephone |
| | Geretz Victor O atty | Pacific Telephone |
| | Goff John C atty | Pacific Telephone |
| | Goldberg Wm atty | Pacific Telephone |
| | Golden Grill Inc restrnt | Pacific Telephone |
| | Goodman & Cogen attys | Pacific Telephone |
| | Goodman Benjamin J Goodman & Cogen attys | Pacific Telephone |
| | GOTHAM LTD | Pacific Telephone |
| | GRANCO STEEL PRODUCTS CO | Pacific Telephone |
| | Green Herschel B atty | Pacific Telephone |

# FINDINGS

| Year | Uses | Source |
|---|---|---|
| 1971 | Green Jas E | Pacific Telephone |
| | Green Jon Terence atty | Pacific Telephone |
| | Griffin J R & Associates genl contrs | Pacific Telephone |
| | Group Division | Pacific Telephone |
| | Group Insurance Div | Pacific Telephone |
| | GUND E J & ASSOCIATES INC | Pacific Telephone |
| | Hale William B Stewart Danely & Ballew ins | Pacific Telephone |
| | Half Moon Bay Hotel Of Antigua West Indies | Pacific Telephone |
| | Half Robert Personnel Agcys Of Los Angeles | Pacific Telephone |
| | HALL FRANK B & CO BRANDER DIVSION | Pacific Telephone |
| | Hall James P ins | Pacific Telephone |
| | Hall Jas P Travelers Insurance Companies The | Pacific Telephone |
| | Hall Richard M | Pacific Telephone |
| | Harold Clamage Florist | Pacific Telephone |
| | Harrahs Reno & Lake Tahoe | Pacific Telephone |
| | Harris Ray W Associates | Pacific Telephone |
| | Hazenbush E A ins | Pacific Telephone |
| | Hazenbush E A Travelers Insurance Companies The | Pacific Telephone |
| | Heaume John D Jones Heaume & Blanke CPAs | Pacific Telephone |
| | Hendricks L Porter Hendricks Robinson Co ins | Pacific Telephone |
| | Hendricks Robinson Co ins | Pacific Telephone |
| | Hinves V W Wrightcel Ltd | Pacific Telephone |
| | Hoag Hallack W Lane Mathews & Hoag attys | Pacific Telephone |
| | HONIG COOPER & HARRINGTON advg | Pacific Telephone |
| | Hood Marc atty Ofc | Pacific Telephone |
| | Hood Marcus M atty Ofc | Pacific Telephone |
| | Howard Chas F Church & Howard attys | Pacific Telephone |
| | Hunt John S atty | Pacific Telephone |
| | Huntington Chas G ins | Pacific Telephone |
| | Huntington Helen ins | Pacific Telephone |
| | I E E E | Pacific Telephone |
| | I E E E Bulletin | Pacific Telephone |
| | Instant Cobol | Pacific Telephone |
| | INSTITUTE OF ELECTRICAL & ELECTRONICS ENGINEERS THE | Pacific Telephone |
| | Inter Trade Corp | Pacific Telephone |

| Year | Uses | Source |
|---|---|---|
| 1971 | International Creative Marketing Systems Inc | Pacific Telephone |
| | International Marine Claims Inc | Pacific Telephone |
| | Internatl Rescue Committee Inc | Pacific Telephone |
| | Intertec Publishing Corp | Pacific Telephone |
| | IT Variable Annuity Insurance Co | Pacific Telephone |
| | ITT CORP Hamilton Life Insurance Co | Pacific Telephone |
| | ITT FSS Corp | Pacific Telephone |
| | ITT Hamilton Life Ins Co Group Division | Pacific Telephone |
| | JACOBS CHAS CO ins | Pacific Telephone |
| | JACOBS CHAS Jacobs Chas Co ins | Pacific Telephone |
| | Jacobs Chas Travelers Insurance Companies The | Pacific Telephone |
| | Jardine Jack ins | Pacific Telephone |
| | Jasper Park Lodge Of Canada | Pacific Telephone |
| | Joannes John A atty | Pacific Telephone |
| | Jones Heaume & Blanke CPAs | Pacific Telephone |
| | Jones Ralph M Jones Heaume & Blanke CPAs | Pacific Telephone |
| | Jordan McDonald & Manning Inc | Pacific Telephone |
| | Jordan Paul R Jordan McDonald & Manning Inc | Pacific Telephone |
| | JOSI ROBERT D ins | Pacific Telephone |
| | Kean & Engle attys | Pacific Telephone |
| | Kean Jos A Kean & Engle attys | Pacific Telephone |
| | KELLY SERVICES | Pacific Telephone |
| | Kelsey Paulin Co Inc ins | Pacific Telephone |
| | Kelsey Van R | Pacific Telephone |
| | Kimble Russell W Travelers Insurance Companies The | Pacific Telephone |
| | Kincheloe Ins Agcy | Pacific Telephone |
| | King Frank D Jr atty | Pacific Telephone |
| | Kingham Agcy ins | Pacific Telephone |
| | Kinney Systems parking | Pacific Telephone |
| | Kipp Harold W ins brkr | Pacific Telephone |
| | Klinefelter & Associates | Pacific Telephone |
| | Kobrand Corp | Pacific Telephone |
| | Kottler Donald atty | Pacific Telephone |
| | Kramer Karl W ins | Pacific Telephone |
| | Kramer Leonard M atty | Pacific Telephone |
| | Kribs Lewis J | Pacific Telephone |

# FINDINGS

| Year | Uses | Source |
|---|---|---|
| 1971 | Kribs Robert J | Pacific Telephone |
| | LABORATORIO DE IDIOMAS GROLIER | Pacific Telephone |
| | Ladenberger Don A atty | Pacific Telephone |
| | Lake Tahoe Hotel | Pacific Telephone |
| | Landis Personnel Agcy | Pacific Telephone |
| | Lane Mathews & Hoag attys | Pacific Telephone |
| | Lane Wm J D Lane Mathews & Hoag attys | Pacific Telephone |
| | Langner Parry Card & Langner | Pacific Telephone |
| | LEWIS RUTH H Security Secretarial Service | Pacific Telephone |
| | Lindeman James P atty | Pacific Telephone |
| | Los Angeles | Pacific Telephone |
| | Los Angeles Technical Services Corp | Pacific Telephone |
| | Lynch Joseph J Kean & Engle attys | Pacific Telephone |
| | Macfadyen Co The ins | Pacific Telephone |
| | MARSTELLER INC | Pacific Telephone |
| | MARSTELLER RESEARCH | Pacific Telephone |
| | Maseda Stephen Anderson Ablon & Dennis attys | Pacific Telephone |
| | Matyas Emil | Pacific Telephone |
| | Maui Eldorado Of Hawaii | Pacific Telephone |
| | Mc CALL TOM & ASSOCIATES OF LOS ANGELES AGCY | Pacific Telephone |
| | Mc Donald John R Co Inc | Pacific Telephone |
| | Mc Elroy Edw J Advertising Inc | Pacific Telephone |
| | Mc Morrow Wm J | Pacific Telephone |
| | Medoff David L atty | Pacific Telephone |
| | Meltvedt Dick Ross Meltvedt Co | Pacific Telephone |
| | Mendelson Robert A atty | Pacific Telephone |
| | Menzies Hotel Of Sydney Australia | Pacific Telephone |
| | Meredith Corp | Pacific Telephone |
| | MERRILL LYNCH PIERCE FIENNER & SMITH INC brkrs | Pacific Telephone |
| | Meyers E Stuart atty | Pacific Telephone |
| | Miller & Ames Corroon & Black | Pacific Telephone |
| | Miramar Hotel Of Santa Barbara | Pacific Telephone |
| | Mock Harry Jr atty | Pacific Telephone |
| | Monitor Investment Co | Pacific Telephone |
| | Montag John Alan atty | Pacific Telephone |
| | Montagu Beach Hotel Nassau Bahamas | Pacific Telephone |
| | Muehlebach Hotel Of Kansas City Missouri | Pacific Telephone |

# FINDINGS

| Year | Uses | Source |
|---|---|---|
| 1971 | Muehlebach Of Kansas City | Pacific Telephone |
| | Murphy Earnhardt & Co CPAs | Pacific Telephone |
| | Murphy Patrick Murphy Earnhardt & Co CPAs | Pacific Telephone |
| | Myers Howard D atty | Pacific Telephone |
| | Nally Joseph T Hall Frank B & Co Brander Division | Pacific Telephone |
| | Napili Kai Beach Club Of Hawaii | Pacific Telephone |
| | National Secretaries Association The | Pacific Telephone |
| | Nelson Henry Patrick atty | Pacific Telephone |
| | Nugent Robt F Travelers Insurance Companies The | Pacific Telephone |
| | Oh Golly Gee | Pacific Telephone |
| | On Line Decision Inc | Pacific Telephone |
| | Osborne Wm Bryan atty | Pacific Telephone |
| | Overholt & Overholt attys | Pacific Telephone |
| | Overholt David G Overholt & Overholt attys | Pacific Telephone |
| | Overholt E Llewellyn Jr Overholt & Overholt attys | Pacific Telephone |
| | Overholt E Llewellyn Overholt & Overholt attys | Pacific Telephone |
| | OXFORD INSURANCE MANAGEMENT | Pacific Telephone |
| | Pacific Aviation Managers | Pacific Telephone |
| | Pacific Rail Tours | Pacific Telephone |
| | Palm Springs Spa Hotel | Pacific Telephone |
| | Paulin C H | Pacific Telephone |
| | Pedersen Roland H ins | Pacific Telephone |
| | Pedersen Roland H Travelers Insurance Companies The | Pacific Telephone |
| | Perspective Systems Inc | Pacific Telephone |
| | Pfister Henry E atty | Pacific Telephone |
| | Phister Henry E atty | Pacific Telephone |
| | Photocircuits Corp | Pacific Telephone |
| | Pierce John mngmnt consltnt | Pacific Telephone |
| | PINTEL JOSHUA McCall Tom & Associates Of Los Angeles Agcy | Pacific Telephone |
| | Plum Tree Inc The | Pacific Telephone |
| | Price Chas A atty | Pacific Telephone |
| | Profit Index Systems Inc | Pacific Telephone |
| | PROVIDENT LIFE & ACCIDENT INS CO | Pacific Telephone |
| | PROVIDENT LIFE & ACCIDENT INS CO Agencies | Pacific Telephone |

# FINDINGS

| Year | Uses | Source |
|---|---|---|
| 1971 | QUALITY METALS INC | Pacific Telephone |
| | Radio & Television Div | Pacific Telephone |
| | RAMELKAMP & SON ins | Pacific Telephone |
| | Raven David atty Ofc | Pacific Telephone |
| | Ravin David atty Ofc | Pacific Telephone |
| | Readers Digest Sales & Service Inc advg div | Pacific Telephone |
| | Ridgway Edwin R Rowley Ridgway Estates | Pacific Telephone |
| | Ridgway Investment Co | Pacific Telephone |
| | Ridgway Thos C Jr Ridgway Investment Co | Pacific Telephone |
| | Robert Half Personnel Agcys Of Los Angeles | Pacific Telephone |
| | Robertson & Associates Inc | Pacific Telephone |
| | ROBINSON PHILIP B INS AGCY | Pacific Telephone |
| | Robinson Ted L Hendricks Robinson Co ins | Pacific Telephone |
| | Robison Matyas Co | Pacific Telephone |
| | ROCHLIN LEONARD DESIGN ASSOCIATES | Pacific Telephone |
| | Ross Meltvedt Co | Pacific Telephone |
| | Rowley Ridgway Estates | Pacific Telephone |
| | S O S | Pacific Telephone |
| | SALES & MANAGEMENT EXECUTIVE AGENCY emplymnt agcy | Pacific Telephone |
| | Sales Division | Pacific Telephone |
| | SANDFORD CHAS H rlty consltnt | Pacific Telephone |
| | Schmerin H David | Pacific Telephone |
| | Security Connecticut Life Ins Co | Pacific Telephone |
| | Security Ins Co Of Hartford | Pacific Telephone |
| | Security Ins Company | Pacific Telephone |
| | SECURITY INSURANCE GROUP | Pacific Telephone |
| | SECURITY SECRETARIAL SERVICE | Pacific Telephone |
| | SELECTIVE OFC SERVICES | Pacific Telephone |
| | Serpico Agny | Pacific Telephone |
| | Sherrill Stephen M Bludau Ed & Associates | Pacific Telephone |
| | Ships For Caravans Inc | Pacific Telephone |
| | Siegel Gil T Anderson Abion & Dennis attys | Pacific Telephone |
| | SILLS THEODORE R INC | Pacific Telephone |
| | Sklar & Mock attys | Pacific Telephone |
| | Sklar Leonard M atty | Pacific Telephone |
| | Smith Robt K ins | Pacific Telephone |
| | Smith Robt K Travelers Insurance Companies The | Pacific Telephone |

# FINDINGS

| Year | Uses | Source |
|---|---|---|
| 1971 | Snoke Kenneth Ins Service Dexhelmer Company The Ins | Pacific Telephone |
| | Sprague Norman F Jr MD | Pacific Telephone |
| | Springer Comman & King | Pacific Telephone |
| | Springer Mel atty | Pacific Telephone |
| | STALCUP IRL & COMPANY | Pacific Telephone |
| | Stern Herman atty | Pacific Telephone |
| | STEWART DANELY & BALLEW ins | Pacific Telephone |
| | Stone Linda atty | Pacific Telephone |
| | Street John R ins | Pacific Telephone |
| | Strong & Flanagan Agency | Pacific Telephone |
| | Sturman J Howard atty | Pacific Telephone |
| | Stutz Thomas B atty | Pacific Telephone |
| | Success Associates International | Pacific Telephone |
| | SUCCESS ASSOCIATES INTERNATIONAL INC mngmnt consltnts | Pacific Telephone |
| | Successful Farming Magazine | Pacific Telephone |
| | Sun Valley Resort Sun Valley Idaho | Pacific Telephone |
| | Sylvia Corsini | Pacific Telephone |
| | Taus Irachmil B atty | Pacific Telephone |
| | Tenner Alvin G atty | Pacific Telephone |
| | Thailand | Pacific Telephone |
| | THORNE RALPH L CO INC ins | Pacific Telephone |
| | Tierney Roger Associates | Pacific Telephone |
| | TOM McCALL & ASSOCIATES OF LOS ANGELES AGCY | Pacific Telephone |
| | TOMLIN EDWIN A COMPANY rl est loans | Pacific Telephone |
| | Travelers Bldg Office | Pacific Telephone |
| | Travelers Building Barber Shop | Pacific Telephone |
| | Travelers Building Florist | Pacific Telephone |
| | Treasure Isle Gifts | Pacific Telephone |
| | TRIANGLE PUBLICATIONS INC | Pacific Telephone |
| | Tropic Isle Hotel Of Honolulu | Pacific Telephone |
| | UNITED AGENCIES INC ins | Pacific Telephone |
| | United Restaurant Owners Association | Pacific Telephone |
| | UNITED STATES GOVERNMENT AGRICULTURE DEPT OF | Pacific Telephone |
| | Valley Ho Of Scottsdale Arizona | Pacific Telephone |
| | Van Scoyoc James G MD | Pacific Telephone |
| | Van Scoyoc Robert H D Wilshire Bl Ofc | Pacific Telephone |

# FINDINGS

| Year | Uses | Source |
|---|---|---|
| 1971 | Verchick Stephen atty | Pacific Telephone |
| | Vickers Foster & Associates | Pacific Telephone |
| | Vig Ins Agcy | Pacific Telephone |
| | Von Gehr Geo | Pacific Telephone |
| | W E M A | Pacific Telephone |
| | Walsh Wm R atty | Pacific Telephone |
| | Wapner Jos M atty | Pacific Telephone |
| | Wasserman Arthur Brown & Wasserman attys | Pacific Telephone |
| | Way Donald A Kean & Engle attys | Pacific Telephone |
| | Weinberg Laurence M atty | Pacific Telephone |
| | Weling James B Kean & Engle attys | Pacific Telephone |
| | WESCON | Pacific Telephone |
| | WESTERN ELECTRONIC MFRS ASSN | Pacific Telephone |
| | WESTERN ELECTRONIC SHOW & CONVENTION | Pacific Telephone |
| | White & Wulliger attys | Pacific Telephone |
| | WHITE LYNN A Argus Investigation & Security Research Agcy Inc | Pacific Telephone |
| | White Milton N White & Wulliger attys | Pacific Telephone |
| | Whittier Ins Agcy | Pacific Telephone |
| | Williamson Keith A atty | Pacific Telephone |
| | Wilshire Bl Ofc | Pacific Telephone |
| | Wilshire Ofc | Pacific Telephone |
| | Winquist Karl T ins | Pacific Telephone |
| | Winquist Karl T Travelers Insurance Companies The | Pacific Telephone |
| | World Data Centre | Pacific Telephone |
| | World Placement Agency Contd Mens Divisions Contd Los Angeles Offices Contd | Pacific Telephone |
| | World Placement Agency Mens Divisions Los Angeles Offices | Pacific Telephone |
| | World Placement Agency Womens Divisions Los Angeles Offices | Pacific Telephone |
| | Wrightcel Ltd | Pacific Telephone |
| | Wulliger Richard C White & Wulliger attys | Pacific Telephone |
| | Yip James S atty | Pacific Telephone |
| | Yungfleisch J O ins | Pacific Telephone |
| | ZENITH MARKETING SERVICES | Pacific Telephone |
| 1967 | Aamco Automatic Transmissions Inc | Pacific Telephone |
| | Ablon Herman atty | Pacific Telephone |

# FINDINGS

| Year | Uses | Source |
|---|---|---|
| 1967 | Agency Alphabets | Pacific Telephone |
| | Albertson Co The | Pacific Telephone |
| | Alexander Sexton & Carr Inc | Pacific Telephone |
| | ALOHA AIRLINES | Pacific Telephone |
| | Anderson & Ablon attys | Pacific Telephone |
| | Anderson Chas R attv | Pacific Telephone |
| | Andrews Lewis M atty | Pacific Telephone |
| | Antelope Valley Business Center Inc | Pacific Telephone |
| | APPLEBY & CO INC | Pacific Telephone |
| | Argall & Associates | Pacific Telephone |
| | Argus Investigation & Security Research Agcy Inc | Pacific Telephone |
| | Armstrong Norris Inc | Pacific Telephone |
| | Associated Glass Shops pub relatns | Pacific Telephone |
| | Associated Realty Merchandising Organization Inc | Pacific Telephone |
| | Astrologers Scorpio Society | Pacific Telephone |
| | AUSTRALIAN GOVERNMENT TRADE COMMISSION | Pacific Telephone |
| | Avery W R ins | Pacific Telephone |
| | Ballew E W Stewart Danely & Ballew ins | Pacific Telephone |
| | Balter Harry Graham atty | Pacific Telephone |
| | Barnes Gerald C Ins | Pacific Telephone |
| | Baumgarten F J | Pacific Telephone |
| | BEAVERS INC | Pacific Telephone |
| | Bent Chas E ins | Pacific Telephone |
| | Bent Henry & Associates | Pacific Telephone |
| | Berger John W atty | Pacific Telephone |
| | Berman Martin B atty | Pacific Telephone |
| | Better Homes & Gardens Magazine | Pacific Telephone |
| | Bevier Robt L Travelers Ins Companies The | Pacific Telephone |
| | Billips Dale D atty | Pacific Telephone |
| | Bingaman & Carpenter ins | Pacific Telephone |
| | Blanke Oliver B Jones Heaume & Simpson CPAs | Pacific Telephone |
| | Blue Waters Beach Hotel of Antigua West Indies | Pacific Telephone |
| | Boccardo Jas F atty | Pacific Telephone |
| | Boenker Richard H | Pacific Telephone |
| | Bogert David C Long & Levit attys | Pacific Telephone |

| Year | Uses | Source |
|---|---|---|
| 1967 | Borchardt Div of Cresap McCormick & Paget mngmnt consltnts | Pacific Telephone |
| | Br Ofc | Pacific Telephone |
| | Brady & McCann attys | Pacific Telephone |
| | Brady Owen J atty | Pacific Telephone |
| | BRANDER & CO ins brkrs | Pacific Telephone |
| | Bridges & Bridges attys | Pacific Telephone |
| | Bridges Claude W Bridges & Bridges attys | Pacific Telephone |
| | Bridges Gerald Bridges & Bridges attys | Pacific Telephone |
| | Brown & Wasserman attys | Pacific Telephone |
| | Brown Donald B Brown & Wasserman attys | Pacific Telephone |
| | Brownyard William H | Pacific Telephone |
| | Bullion Exploration Co | Pacific Telephone |
| | Burg & Fink attys | Pacific Telephone |
| | Burg Louis atty | Pacific Telephone |
| | Burson Marsteller Associates pub relatns | Pacific Telephone |
| | Cady Chas S Triangle Publications Inc | Pacific Telephone |
| | Campbell H A & Associates ins | Pacific Telephone |
| | Carillon Hotel of Miami Beach Florida | Pacific Telephone |
| | Carson Allan M atty | Pacific Telephone |
| | CHAMPION PACKAGES CO RAP INDUSTRY DIV | Pacific Telephone |
| | CHAMPION PAPERS INC | Pacific Telephone |
| | CHRISTIAN SCIENCE MONITOR THE | Pacific Telephone |
| | Church & Howard attys | Pacific Telephone |
| | Church Chas H Church & Howard attys | Pacific Telephone |
| | Claims | Pacific Telephone |
| | Claims Dept | Pacific Telephone |
| | Clamage Harold Florist | Pacific Telephone |
| | CLARKE RICHARD A advtg consltnt | Pacific Telephone |
| | Clawson Research Corp | Pacific Telephone |
| | Cogen Harry C Goodman & Cogen attys | Pacific Telephone |
| | COMBUSTION CONTROL DIVISION ELECTRONICS CORP OF AMERICA | Pacific Telephone |
| | Connecticut Indemnity Co | Pacific Telephone |
| | CONSOLIDATED PAPERS INC | Pacific Telephone |
| | Consulate Genl of Thailand | Pacific Telephone |
| | Consulate of Finland | Pacific Telephone |
| | Cornman & Co Ins | Pacific Telephone |
| | Cornman Noel atty | Pacific Telephone |

| Year | Uses | Source |
|---|---|---|
| 1967 | Corsini Richard atty | Pacific Telephone |
| | Coyle Bernard R atty | Pacific Telephone |
| | CRESAP McCORMICK & PAGET mgmnt consltnts | Pacific Telephone |
| | Cross Wm D Jr | Pacific Telephone |
| | Cutshall Ins Agcy | Pacific Telephone |
| | Danely J W Stewart Danely & Ballew Ins | Pacific Telephone |
| | Davis Jas H atty | Pacific Telephone |
| | Deitch Philip atty | Pacific Telephone |
| | Dennis L Morris atty Anderson & Ablon attys | Pacific Telephone |
| | DENNISON COPIER DIV DENNISON MFG CO | Pacific Telephone |
| | Deuel John B oil | Pacific Telephone |
| | Dexheimer Company The Ins | Pacific Telephone |
| | DOLD GEO JR Ins agcy | Pacific Telephone |
| | Don Barry Productions | Pacific Telephone |
| | Don Q Imports Inc | Pacific Telephone |
| | Earnhardt O E Murphy Mattauch & Co CPAs | Pacific Telephone |
| | EBONY MAGAZINE Johnson Publishing Co Inc | Pacific Telephone |
| | ELECTRONICS CORP OF AMERICA COMBUSTi N CONTROL DIVISION | Pacific Telephone |
| | Ellis Harry C mngmnt consltnt | Pacific Telephone |
| | Engle Robt W Kean & Engle attys | Pacific Telephone |
| | Epport and Delevie attys | Pacific Telephone |
| | Ferrara Nicolas atty | Pacific Telephone |
| | Financial Employment Specialists agcy | Pacific Telephone |
| | Fink & Burg attys | Pacific Telephone |
| | Fink Gerald atty | Pacific Telephone |
| | Fire & Casualty Ins Co of Connecticut | Pacific Telephone |
| | Flanagan J L Co ins | Pacific Telephone |
| | Foster Fortlage & Schmitt ins | Pacific Telephone |
| | Founders Ins Co | Pacific Telephone |
| | Fredricks H Burdette atty | Pacific Telephone |
| | Fujita Harry M California Western States Life Insurance Company | Pacific Telephone |
| | Gage Ray Incorporated | Pacific Telephone |
| | Gair Jay atty | Pacific Telephone |
| | Gavin & Dom Studios | Pacific Telephone |
| | Gilbert Michael Ins | Pacific Telephone |

# FINDINGS

| Year | Uses | Source |
|---|---|---|
| 1967 | Gillelen Frank CE | Pacific Telephone |
| | Globe Cable Tray Co | Pacific Telephone |
| | Glube Div | Pacific Telephone |
| | Goff John C atty | Pacific Telephone |
| | Goldberg Wm atty | Pacific Telephone |
| | Goode Jason ins | Pacific Telephone |
| | Goodman & Cogen attys | Pacific Telephone |
| | Goodman Benj J Goodman & Cogen attys | Pacific Telephone |
| | Gotham Ltd | Pacific Telephone |
| | GRANCO STEEL PRODUCTS CO | Pacific Telephone |
| | Graves Bob Agcy | Pacific Telephone |
| | Green Herschel B atty | Pacific Telephone |
| | Green James S Anderson & Ablon attys | Pacific Telephone |
| | Green Jon Terence atty | Pacific Telephone |
| | Gregory Willard G & Co advg agcy | Pacific Telephone |
| | Group Insurance Division | Pacific Telephone |
| | GUND E J & ASSOCIATES INC | Pacific Telephone |
| | Hal Linker Travel Serv Inc | Pacific Telephone |
| | Hale William B ins | Pacific Telephone |
| | Hale William B Travelers Insurance Companies The | Pacific Telephone |
| | Half Moon Bay Hotel of Antigua West Indies | Pacific Telephone |
| | Half Robt Personnel Agencies | Pacific Telephone |
| | Hall James P ins | Pacific Telephone |
| | Hall Jas P Travelers Ins Companies The | Pacific Telephone |
| | Hannau Robinson Color Productions Inc | Pacific Telephone |
| | Harold Clamage Florist | Pacific Telephone |
| | Hazenbush E A ins | Pacific Telephone |
| | Hazenbush E A Travelers Ins Companies The | Pacific Telephone |
| | Heaume John D Jones Heaume & S CPAs | Pacific Telephone |
| | Hendricks Porter Hendricks Robinson Co ins | Pacific Telephone |
| | Hendricks Robinson Co ins | Pacific Telephone |
| | Hoag Hallack W Lane Mathews & Hoag attys | Pacific Telephone |
| | Hollingsworth Bob Public Relations & Promotional Advertising | Pacific Telephone |
| | HONIG COOPER & HARRINGTON advg | Pacific Telephone |
| | Hood Marc atty Ofc | Pacific Telephone |
| | Hood Marcus N atty Ofc | Pacific Telephone |
| | Hotel Senator of Sacramento | Pacific Telephone |

| Year | Uses | Source |
|---|---|---|
| 1967 | Hotel Valley Ho of Scottsdale Arizona | Pacific Telephone |
| | Howard Chas F Church & Howard attys | Pacific Telephone |
| | Hunt John S atty | Pacific Telephone |
| | Hunt Ralph V | Pacific Telephone |
| | Huntington Chas G ins | Pacific Telephone |
| | Huntington Helen ins | Pacific Telephone |
| | I E E E | Pacific Telephone |
| | Industrial Caterers & Mobile Lunch Service Assn | Pacific Telephone |
| | Inglewood | Pacific Telephone |
| | INSTITUTE OF ELECTRICAL & ELECTRONICS ENGNRS THE | Pacific Telephone |
| | INSTITUTO AMERICANO LABORATORIO DE IDIOMAS | Pacific Telephone |
| | International Rescue Committee Inc | Pacific Telephone |
| | Jack Mishler and Associates | Pacific Telephone |
| | Jack Tar Hotel of San Francisco | Pacific Telephone |
| | JACOBS CHAS CO Ins | Pacific Telephone |
| | JACOBS CHAS Jacobs Chas Co Ins | Pacific Telephone |
| | Jacobs Chas Travelers Ins Companies The | Pacific Telephone |
| | Jardine Jack ins | Pacific Telephone |
| | Jayne Roger & Associates | Pacific Telephone |
| | JET MAGAZINE Johnson Publishing Co Inc | Pacific Telephone |
| | Jewell Royce P ins | Pacific Telephone |
| | Joannes John A atty | Pacific Telephone |
| | Johnson Paul I ins | Pacific Telephone |
| | JOHNSON PUBLISHING CO INC | Pacific Telephone |
| | Jones Heaume & Simpson CPAs | Pacific Telephone |
| | Jones Ralph M Jones Heaume & Simpson CPAs | Pacific Telephone |
| | Jordan Company The mngmnt consltnts | Pacific Telephone |
| | Julia Products Inc | Pacific Telephone |
| | Kean & Engle attys | Pacific Telephone |
| | Kean Jos A Kean & Engle attys | Pacific Telephone |
| | KIMBLE RUSSELL W Travelers Insurence Companies The | Pacific Telephone |
| | Kincheloe Wm S ins | Pacific Telephone |
| | Kingham Agcy ins | Pacific Telephone |
| | Kipp Harold W ins brkr | Pacific Telephone |
| | Kobrand Corp | Pacific Telephone |

# FINDINGS

| Year | Uses | Source |
|---|---|---|
| 1967 | Kribs Lewis J Campbell John H A Associates Ins | Pacific Telephone |
| | Kribs Robt J Campbell John H A Associates ins | Pacific Telephone |
| | L A Br Ofc | Pacific Telephone |
| | LANDIS PERSONNEL AGCY | Pacific Telephone |
| | Lane Mathews & Hoag attys | Pacific Telephone |
| | Lane Wm J D Lane Mathews & Hoag attys | Pacific Telephone |
| | Langner Parry Card & Langner | Pacific Telephone |
| | Levine Elliott div sales mgr Insurance Securities Trust Fund | Pacific Telephone |
| | Levit Bert W Long & Levit attys | Pacific Telephone |
| | Levit Victor B Long & Levit attys | Pacific Telephone |
| | Levy David L atty | Pacific Telephone |
| | LEWIS RUTH H Security Secretarial Serv | Pacific Telephone |
| | Life Agencies | Pacific Telephone |
| | Lindeman Jas P atty | Pacific Telephone |
| | Linker Hal Travel Serv Inc | Pacific Telephone |
| | Linssen Ins Agcy | Pacific Telephone |
| | Long & Levit attys | Pacific Telephone |
| | Long Beach | Pacific Telephone |
| | Lovell Gary B atty | Pacific Telephone |
| | Lower Fredk J Jr Kean & Engle attys | Pacific Telephone |
| | MACFADYEN CO THE ins | Pacific Telephone |
| | Mack Jas W atty | Pacific Telephone |
| | Malibu Investment Corp | Pacific Telephone |
| | Management Applied Programming | Pacific Telephone |
| | MARSTELLER INC | Pacific Telephone |
| | MARSTELLER INC advg agcy | Pacific Telephone |
| | Marsteller Research | Pacific Telephone |
| | Martin Fin Insurance Agcy | Pacific Telephone |
| | Mathews Hallam Lane Mathews & Haag attys | Pacific Telephone |
| | Mattauch W J Murphy Mattauch & Co CPAs | Pacific Telephone |
| | McCALL TOM & ASSOCIATES OF LOS ANGELES AGCY | Pacific Telephone |
| | McCann Dean M atty | Pacific Telephone |
| | McElroy Edw J Advertising Inc | Pacific Telephone |
| | McGraw Edison Co Pennsylvania Transformer Div Agcy | Pacific Telephone |
| | McNicholas Bludau Associates hotl reps | Pacific Telephone |

| Year | Uses | Source |
|---|---|---|
| 1967 | Meredith Publishing Co | Pacific Telephone |
| | Meyer Edw J | Pacific Telephone |
| | Meyers E Stuart atty | Pacific Telephone |
| | Miramar Hotel of Santa Barbara | Pacific Telephone |
| | Mishler Jack & Associates | Pacific Telephone |
| | Mock Harry Jr atty | Pacific Telephone |
| | MOLISE WERGER & COMPANY INC ins | Pacific Telephone |
| | Montag John Alan atty | Pacific Telephone |
| | Montagu Beach Hotel Nassau Bahamas | Pacific Telephone |
| | Morgan Neale & Scott advg | Pacific Telephone |
| | Muehlebach Hotel of Kansas City Missouri | Pacific Telephone |
| | Murphy Mattauch & Co CPAs | Pacific Telephone |
| | Murphy Patrick Murphy Mattauch & Co CPAs | Pacific Telephone |
| | NATIONAL GOLD SEAL TOURS DIV OF NYTC CORP | Pacific Telephone |
| | NEGRO DIGEST | Pacific Telephone |
| | New Amsterdans Casualty Co | Pacific Telephone |
| | NICKERSON WM O ins | Pacific Telephone |
| | NORTH AMERICAN PLYWOOD CORP OF California | Pacific Telephone |
| | Nugent Rabt F Travelers Ins Companies The | Pacific Telephone |
| | Nugent Robt F ins | Pacific Telephone |
| | Nugent Zoller Ins | Pacific Telephone |
| | Ofc | Pacific Telephone |
| | Olympia Growers Inc | Pacific Telephone |
| | Osborne Wm Bryan atty | Pacific Telephone |
| | Pacific Rail Tours | Pacific Telephone |
| | PARAMOUNT MUTUAL FUND INC | Pacific Telephone |
| | Parsons Harold S Travelems Ins Companies The | Pacific Telephone |
| | Pease Lucinda atty Anderson & Ablon attys | Pacific Telephone |
| | Pedersen Roland H ins | Pacific Telephone |
| | Pedersen Roland H Travelers Ins Companies The | Pacific Telephone |
| | PENNSYLVANIA TRANSFORMER DIV McGRAW EDISON CO | Pacific Telephone |
| | Perkin Archie ins | Pacific Telephone |
| | Perspective Inc | Pacific Telephone |
| | Pharmaceutical Wholesalers Assn | Pacific Telephone |
| | PHOENIX OF HARTFORD INSURANCE COMPANIES | Pacific Telephone |

| Year | Uses | Source |
|---|---|---|
| 1967 | Pickett Company The ins | Pacific Telephone |
| | Pickett Douglas M Travelers Ins Companies The | Pacific Telephone |
| | PILOT LIFE INS CO | Pacific Telephone |
| | PINTEL JOSHUA McCall Tom & Associates of Los Angeles Agcy | Pacific Telephone |
| | Power Piping Co | Pacific Telephone |
| | Profit Index Systems Inc | Pacific Telephone |
| | Promotions West | Pacific Telephone |
| | PROVIDENT LIFE & ACCIDENT INS CO | Pacific Telephone |
| | PUTNEY RICHARD B & CO inv counsl | Pacific Telephone |
| | QUALITY METALS INC | Pacific Telephone |
| | Radio & Television Div | Pacific Telephone |
| | RAMELKAMP & SON ins | Pacific Telephone |
| | Ramsey Agcy The ins | Pacific Telephone |
| | Rancho La Puerta Of Tecate Mexico | Pacific Telephone |
| | Raven Daid atty Ofc | Pacific Telephone |
| | Ravin David atty Ofc | Pacific Telephone |
| | Readers Digest Sales & Services Inc advg div | Pacific Telephone |
| | Reaume Wallace I Terry Reaume Atkins Agency ins | Pacific Telephone |
| | Robert Half Personnel Agencies | Pacific Telephone |
| | ROBINSON PHILIP B INS AGCY | Pacific Telephone |
| | Robinson Philip B Travelers Ins Companies The | Pacific Telephone |
| | Robinson Stephan B Jr atty | Pacific Telephone |
| | Robinson Ted L Hendricks Robinson Co ins | Pacific Telephone |
| | Roger Jayne & Associates | Pacific Telephone |
| | ROLFSNESS ROBT K AGCY | Pacific Telephone |
| | Ross Ken & Co | Pacific Telephone |
| | Ross Kenneth A Jr Ross Ken & Co | Pacific Telephone |
| | Ross Meltvedt Ins Associates | Pacific Telephone |
| | Rubin Gerald S | Pacific Telephone |
| | Rudofsky Jack L atty | Pacific Telephone |
| | Schullman Alexander H atty | Pacific Telephone |
| | SCHULMAN A INC | Pacific Telephone |
| | Schwab F R & Associates Inc mngmnt consltnts | Pacific Telephone |
| | Security Connecticut Life Ins Co | Pacific Telephone |
| | Security Ins Co | Pacific Telephone |

| Year | Uses | Source |
|---|---|---|
| 1967 | Security Ins Co of New Haven | Pacific Telephone |
| | Security Ins Group | Pacific Telephone |
| | SECURITY SECRETARIAL SERV | Pacific Telephone |
| | Security Tax Service | Pacific Telephone |
| | Selwyn & Coyle attys | Pacific Telephone |
| | Selwyn Herbert E atty | Pacific Telephone |
| | Serpico Agcy | Pacific Telephone |
| | Service Master of So California Inc carpt & uphlstry clnrs | Pacific Telephone |
| | Shafton Danl L Long & Levit attys | Pacific Telephone |
| | Sharer Freda ladies fashns | Pacific Telephone |
| | Sherwin Wm A atty | Pacific Telephone |
| | Shinn Edwin F atty | Pacific Telephone |
| | Ships for Caravans Inc | Pacific Telephone |
| | Sklar & Mock attys | Pacific Telephone |
| | Sklar Leonard M atty | Pacific Telephone |
| | Smith Robt K ins | Pacific Telephone |
| | Smith Robt K Travelers Ins Companies The | Pacific Telephone |
| | Smuckler Isador I atty | Pacific Telephone |
| | Sommers Hubert R atty | Pacific Telephone |
| | SOVEREIGN LIFE INS CO OF California | Pacific Telephone |
| | SOVEREIGN MANAGEMENT CORP | Pacific Telephone |
| | Sprague Norman F Jr MD | Pacific Telephone |
| | Springer Cornman & Wolfe attys | Pacific Telephone |
| | Springer Mel atty | Pacific Telephone |
| | Stahl Bette ins | Pacific Telephone |
| | Stebbins Barton A Advertising | Pacific Telephone |
| | Steimke Wm F Ins | Pacific Telephone |
| | Stern Herman atty | Pacific Telephone |
| | STEWART DANELY & BALLEW ins | Pacific Telephone |
| | Stewart E V Stewart Danely & Ballew ins | Pacific Telephone |
| | Stone Robt N atty | Pacific Telephone |
| | Street John R ins | Pacific Telephone |
| | Stromberger T L Company mktng | Pacific Telephone |
| | Sturman J Howard atty | Pacific Telephone |
| | Successful Farming Magazine | Pacific Telephone |
| | Superior Consulting Services Inc | Pacific Telephone |
| | Tan Magazine Johnson Publishing Co Inc | Pacific Telephone |
| | Teerlink Herber N atty | Pacific Telephone |

| Year | Uses | Source |
|---|---|---|
| 1967 | Tenner Alvin G atty | Pacific Telephone |
| | Terry Reaume Atkins Agency ins | Pacific Telephone |
| | Terry Victor T Sovereign Life Ins Co of California | Pacific Telephone |
| | THERMAL RECOVERY CO | Pacific Telephone |
| | THORNE RALPH L CO INC ins | Pacific Telephone |
| | Tierney Roger Associates | Pacific Telephone |
| | TOM McCALL & ASSOCIATES OF LOS ANGELES AGCY | Pacific Telephone |
| | TOMLIN EDWIN A CO loans | Pacific Telephone |
| | Tormey & Cotchett attys at law | Pacific Telephone |
| | Torrington Wm J atty | Pacific Telephone |
| | Trans Pac Distributors Inc | Pacific Telephone |
| | Travelers Bldg Office | Pacific Telephone |
| | Travelers Building Barber Shop | Pacific Telephone |
| | Travelers Building Florist | Pacific Telephone |
| | TRAVELERS INSURANCE COMPANIES THE | Pacific Telephone |
| | Treasure Isle Gifts | Pacific Telephone |
| | TRIANGLE PUBLICATIONS INC Daily Racing Form | Pacific Telephone |
| | U S Casualty Co | Pacific Telephone |
| | UNIFUND | Pacific Telephone |
| | UNIPLAN | Pacific Telephone |
| | UNITED BONDING INS CO | Pacific Telephone |
| | United Restaurant Owners Association | Pacific Telephone |
| | UNITED STATES GYPSUM CO | Pacific Telephone |
| | UNIVERSITY OF CHICAGO REGIONAL OFC THE | Pacific Telephone |
| | VIG INS AGCY | Pacific Telephone |
| | Von Gehr Geo | Pacific Telephone |
| | W E M A | Pacific Telephone |
| | Walsh Wm R atty | Pacific Telephone |
| | Wapner Jos M atty | Pacific Telephone |
| | Ward Will Ofc | Pacific Telephone |
| | Wasserman Arthur Brown & Wasserman attys | Pacific Telephone |
| | Watson J W advg & pub relatns | Pacific Telephone |
| | Way Donald A Kean & Engle attys | Pacific Telephone |
| | Weinberg Laurence M atty | Pacific Telephone |
| | Werger Thomas E ins | Pacific Telephone |

| Year | Uses | Source |
|---|---|---|
| 1967 | WESCON | Pacific Telephone |
| | WESTERN BONDING & INSURANCE AGENCY | Pacific Telephone |
| | Western ELECTRONIC MFRS ASSN | Pacific Telephone |
| | Western ELECTRONIC SHOW & CONVENTION | Pacific Telephone |
| | White & Wulliger attys | Pacific Telephone |
| | WHITE LYNN A Argus Investigation & Security Research Agcy Inc | Pacific Telephone |
| | White Milton N White & Wulliger attys | Pacific Telephone |
| | Whittier Ins Agcy | Pacific Telephone |
| | Whittier Insurance Agcy | Pacific Telephone |
| | Williams Frank Chapman | Pacific Telephone |
| | Williams Willard C | Pacific Telephone |
| | Williamson Keith A atty | Pacific Telephone |
| | Wilshire | Pacific Telephone |
| | Winn John E & Associates ins | Pacific Telephone |
| | Winquist Karl T ins | Pacific Telephone |
| | Winqulst Karl T Travelers Ins Companies The | Pacific Telephone |
| | Wonders of the World Tours | Pacific Telephone |
| | Woodhull Bonding & Ins Agcy The | Pacific Telephone |
| | Wuliger Richard C White & Wuliger attys | Pacific Telephone |
| | Yungfleisch J O Ins | Pacific Telephone |
| 1965 | GENERAL ELECTRIC CO SERVICE APPLIANCES-LARGE LOS ANGELES | Pacific Telephone |
| | INSURANCE SECURITIES TRUST FUND WITSHIRE DIVISION SALES OFC | Pacific Telephone |
| | LIFE INSURANCE COMPANY OF CALIF WILSHIRE DIVISION SALES OFC | Pacific Telephone |
| | MCELROY EDW J ADVERTISING INC | Pacific Telephone |
| | MERRILL LYNCH PIERCE FENNER & SMITH INC BRKRS | Pacific Telephone |
| | SECURITY INS CO OF NEW HAVEN | Pacific Telephone |
| | SOVEREIGN LIFE INS CO &F CALIF | Pacific Telephone |
| | TRAVELERS INSURANCE COMPANIES THE | Pacific Telephone |
| | WESTRN ELECTRONIC SHOW & CONVENTION | Pacific Telephone |
| 1962 | Air Force Academy Candidate Advisory Service | Pacific Telephone |
| | Ana River Ranch Co | Pacific Telephone |
| | Argus Investigation & Security Research Agcy Inc | Pacific Telephone |

| Year | Uses | Source |
|---|---|---|
| 1962 | Armstrong T C & Co Inc ins | Pacific Telephone |
| | Australian Government Trade Commission | Pacific Telephone |
| | Avery W R ins | Pacific Telephone |
| | Ballew E W Stewart Danely & Ballew ins | Pacific Telephone |
| | Barnes Gerald C ins | Pacific Telephone |
| | Baumgarten F J | Pacific Telephone |
| | Bendhelm Leeds & Co Ins | Pacific Telephone |
| | Bent Chas E ins | Pacific Telephone |
| | Bergen Pipesupport Corp | Pacific Telephone |
| | Bevier Robt L ins | Pacific Telephone |
| | Bevier Robt L Travelers Ins Companies The | Pacific Telephone |
| | Borchardt Div of Cresap McCormick & Paget mgmnt consltnts | Pacific Telephone |
| | BRANDER & CL | Pacific Telephone |
| | Brander Ira S Brander & Co | Pacific Telephone |
| | Brander Jas S Brander & Co | Pacific Telephone |
| | Bridges Claude W Bridges Gerald atty | Pacific Telephone |
| | Bridges Gerald atty | Pacific Telephone |
| | Brown & Wasserman attys | Pacific Telephone |
| | Brown Donald B Brown & Wassermen attys | Pacific Telephone |
| | Cady Chas S Triangle Publications Inc | Pacific Telephone |
| | Campbell John H A Associates Ins | Pacific Telephone |
| | Cappel Mac Donald & Co | Pacific Telephone |
| | Carson Allan M atty | Pacific Telephone |
| | Church & Howard attys | Pacific Telephone |
| | Clamage Harold Florist | Pacific Telephone |
| | Coca Cola Company The | Pacific Telephone |
| | Computer Dept | Pacific Telephone |
| | Cortez Ross D ins | Pacific Telephone |
| | Courtright Company The ins | Pacific Telephone |
| | Courtright Donald D Travelers Ins Companies The | Pacific Telephone |
| | CRESAP McCORMICK & PAGET mgmnt consltnts | Pacific Telephone |
| | Cutshall Ins Agcy | Pacific Telephone |
| | Danely J W Stewart Danely & Ballew Ins | Pacific Telephone |
| | Dearing Frank M ins | Pacific Telephone |
| | Dearing Frank M Travelers Ins Companies The | Pacific Telephone |
| | Deitch Philip atty | Pacific Telephone |

# FINDINGS

| Year | Uses | Source |
|---|---|---|
| 1962 | Delevie Harold J Epport & Delevie attys | Pacific Telephone |
| | Delport Properties | Pacific Telephone |
| | Den Hammer Henry CPA | Pacific Telephone |
| | Dewar Donald A atty | Pacific Telephone |
| | Dexheimer Company The ins | Pacific Telephone |
| | Dinger Robert Insurance Agcy | Pacific Telephone |
| | DOLD GEO JR Ins agcy | Pacific Telephone |
| | Dwight Jas Scutt Brander & Co | Pacific Telephone |
| | Eklund H A | Pacific Telephone |
| | Engle Robt W atty | Pacific Telephone |
| | ENGLISH ELECTRIC A DIV OF THE ENGLISH ELECTRIC CORP | Pacific Telephone |
| | Epport & Delevie attys | Pacific Telephone |
| | Epport Victor M Epport & Delevie attys | Pacific Telephone |
| | Ferrara Nicolas atty | Pacific Telephone |
| | Ferris W D ins brkr | Pacific Telephone |
| | Fujita Harry M California Western States Life Insurance Company | Pacific Telephone |
| | GENERAL ELECTRIC CO Sales Appliances Small District Representative | Pacific Telephone |
| | Gillelen Frank CE | Pacific Telephone |
| | Goff John C atty | Pacific Telephone |
| | Granco Steel Products Co | Pacific Telephone |
| | Green Herschel B atty | Pacific Telephone |
| | Hal Linker Travel Sev Inc | Pacific Telephone |
| | Hale Wm B Travelers Ins Companies The | Pacific Telephone |
| | Hall Edwin O Argus Agcy Inc | Pacific Telephone |
| | Hall James P ins | Pacific Telephone |
| | Hall Jas P Travelers Ins Companies The | Pacific Telephone |
| | Harold Clamage Florist | Pacific Telephone |
| | Hazenbush E A ins | Pacific Telephone |
| | Hazenbush E A Travelers Ins Companies The | Pacific Telephone |
| | Hi Value Realty | Pacific Telephone |
| | Hoag Hallack W Lane Mathews & Hoag attys | Pacific Telephone |
| | Hood Marc atty | Pacific Telephone |
| | Hood Marcus M atty | Pacific Telephone |
| | Hosid Jack B Hosid Richards & Clark mngmnt consltnts | Pacific Telephone |
| | HOSID RICHARDS & CLARK mngmnt consltnts | Pacific Telephone |

| Year | Uses | Source |
|---|---|---|
| 1962 | Howard Chas F Church & Howard attys | Pacific Telephone |
| | Huntington Helen Ins | Pacific Telephone |
| | Ives Terry L Ins Agcy | Pacific Telephone |
| | JACOBS CHAS CO ins | Pacific Telephone |
| | Jacobs Chas Jacobs Chas Co ins | Pacific Telephone |
| | Jacobs Chas Travelers Ins Companies The | Pacific Telephone |
| | Jardine Jack ins | Pacific Telephone |
| | Jewell Royce P ins | Pacific Telephone |
| | John Price Jones Inc fund raising organizations | Pacific Telephone |
| | Johnson Paul I ins | Pacific Telephone |
| | Johnson Paul I Travelers Ins Companies The | Pacific Telephone |
| | JONES JOHN PRICE INC fund raising orgnaztns | Pacific Telephone |
| | Kean & Engle attys | Pacific Telephone |
| | Kean Jos A atty | Pacific Telephone |
| | Kedler Jas I Travelers Ins Companies The | Pacific Telephone |
| | Keller Jas I Ins Agcy | Pacific Telephone |
| | Kimble Russell W ins | Pacific Telephone |
| | Kimble Russell W Travelers Ins Companies The | Pacific Telephone |
| | Kincheloe Wm S ins | Pacific Telephone |
| | Kingham Agcy ins | Pacific Telephone |
| | Kipp Harold W ins brkr | Pacific Telephone |
| | Kribs Lewis J Campbell John H A Associates ins | Pacific Telephone |
| | Kribs Robt J Campbell John H A Associates ins | Pacific Telephone |
| | L A Br Ofc | Pacific Telephone |
| | Lane Mathews & Hoag attys | Pacific Telephone |
| | Lane Wm J D Lane Mathaws & Hoag attys | Pacific Telephone |
| | Levine Elliott Div Sales Mgr Ins Securities Trust Fund | Pacific Telephone |
| | Lewis Ruth H Security Secretarial Serv | Pacific Telephone |
| | Linker Hal Travel Serv Inc | Pacific Telephone |
| | Mac Donald E F Co The sales promotion serv | Pacific Telephone |
| | Mall East The | Pacific Telephone |
| | Management Services | Pacific Telephone |
| | Mathews Hallam Lane Mathews & Hoag attys | Pacific Telephone |
| | Mc Carty Co The advg | Pacific Telephone |
| | Metro Broadcast Sales | Pacific Telephone |

# FINDINGS

| Year | Uses | Source |
|---|---|---|
| 1962 | Murphy Wm E Brander & Co Ins brkrs | Pacific Telephone |
| | Natl Ins Underwriters | Pacific Telephone |
| | Nickerson Wm O ins | Pacific Telephone |
| | NORTON WM CO INC | Pacific Telephone |
| | Nugent Robt F Ins | Pacific Telephone |
| | Nugent Robt F Travelers Ins Companies The | Pacific Telephone |
| | Nugent Zoller Ins | Pacific Telephone |
| | Ofc | Pacific Telephone |
| | Oliver John H Management Services | Pacific Telephone |
| | Parsons Harold S & Co ins | Pacific Telephone |
| | Parsons Harold S Travelers Ins Companies The | Pacific Telephone |
| | Pedersen Roland H ins | Pacific Telephone |
| | Pedersen Roland H Travelers Ins Companies The | Pacific Telephone |
| | Phillips Keener | Pacific Telephone |
| | Pickett Company The ins | Pacific Telephone |
| | Pickett Douglas M Travelers Ins Companies The | Pacific Telephone |
| | Property Owners Protective Assn Inc | Pacific Telephone |
| | PROVIDENT LIFE & ACCIDENT INS CO | Pacific Telephone |
| | Radio & evision Div | Pacific Telephone |
| | Ramelkamp & Son | Pacific Telephone |
| | Readers Digest Assn | Pacific Telephone |
| | Rising B M ins | Pacific Telephone |
| | ROBINSON PHILIP B ins agcy | Pacific Telephone |
| | Robinson Philip B Travelers Inn Companies The | Pacific Telephone |
| | Robinson Stephan B Jr atty | Pacific Telephone |
| | Savage Edw G MD Wilshire Blvd Ofc | Pacific Telephone |
| | Security Secretarial Serv | Pacific Telephone |
| | Sherwin Wm A atty | Pacific Telephone |
| | Siepker Wm G Argus Agcy Inc | Pacific Telephone |
| | Smith Robt K ins | Pacific Telephone |
| | Smith Robt K Travelers Ins Companies The | Pacific Telephone |
| | Snoke Kenneth Ins Serv | Pacific Telephone |
| | STEWART DANELY & BALLEW Ins | Pacific Telephone |
| | Stewart E V Stewart Danely & Ballew Ins | Pacific Telephone |
| | Stiles Le Moyne B Ins | Pacific Telephone |

# FINDINGS

| Year | Uses | Source |
|---|---|---|
| 1962 | Stiles Le Moyne B Travelers Ins Companies The | Pacific Telephone |
| | Stockton Jas H & Co | Pacific Telephone |
| | Storrs A P Ins Agcy | Pacific Telephone |
| | Street John R ins | Pacific Telephone |
| | THORNE R L CO ins | Pacific Telephone |
| | Travelers Bldg Office | Pacific Telephone |
| | Travelers Ins Building Florist | Pacific Telephone |
| | TRAVELERS INS COMPANIES THE | Pacific Telephone |
| | Treasure Isle Gifts | Pacific Telephone |
| | TRIANGLE PUBLICATIONS INC | Pacific Telephone |
| | ULLMANN ROBT J jwlr | Pacific Telephone |
| | UNITED STATES GOVERNMENT AIR FORCE DEPT OF | Pacific Telephone |
| | Van Scoyoc Jas Guy MD | Pacific Telephone |
| | Van Scoyoc Robt H M D | Pacific Telephone |
| | Walsh Wm R atty | Pacific Telephone |
| | Wasserman Arthur Brown & Wasserman attys | Pacific Telephone |
| | West Coast Agcy Supervisor E H Kalsched | Pacific Telephone |
| | Western Lakes Development Co | Pacific Telephone |
| | White & Wulliger attys | Pacific Telephone |
| | White Lynn A Argus Agcy Inc | Pacific Telephone |
| | White Milton N White & Wulliger attys | Pacific Telephone |
| | WILLIAM NORTON CO INC | Pacific Telephone |
| | Wilshire Blvd Ofc | Pacific Telephone |
| | Winn John E Ins | Pacific Telephone |
| | Winquist Karl T ins | Pacific Telephone |
| | Winquist Karl T Travelers Ins Companies The | Pacific Telephone |
| | Wonders of the World Tours | Pacific Telephone |
| | Wulliger Richard C White & Wulliger attys | Pacific Telephone |
| | Yungfleisch J O Ins | Pacific Telephone |
| | ZWART H & CO | Pacific Telephone |
| 1937 | Rohlick Lucien E Kittie gas sta | Los Angeles Directory Co. |
| 1933 | Cabaniss Roy J Audrey gas sta | Los Angeles Directory Co. |
| 1929 | GOLDEN Bear Service Station W F Linton W E Matthes | Los Angeles Directory Co. |

## WILSHIRE LN

**3600 WILSHIRE LN**

| Year | Uses | Source |
|---|---|---|
| 1991 | Fredrics Joseph M atty | Pacific Bell |
| | Fredrics Joseph M Professional Corp | Pacific Bell |
| | Fredrik N | Pacific Bell |
| | Fredriksson M | Pacific Bell |
| 1986 | BRADLEY MICHAEL P | Pacific Bell |

## WILSHIRE ST

**3600 WILSHIRE ST**

| Year | Uses | Source |
|---|---|---|
| 1986 | ACCOUNTEMPS | Pacific Bell |

## WILSHLRE BLVD

**3600 WILSHLRE BLVD**

| Year | Uses | Source |
|---|---|---|
| 1990 | MANES & WATSON | Pacific Bell |
| 1981 | CHAMPION INTERNATIONAL CORP | Pacific Telephone |
| 1976 | Ridgway Investment Co | Pacific Telephone |

## WILSHRE BLVD

**3600 WILSHRE BLVD**

| Year | Uses | Source |
|---|---|---|
| 1986 | CORPORATE TRAVEL AGENT MAGAZINE | Pacific Bell |
| 1981 | HALE WILLIAM B SLEWART DANELY & BALLEW INS | Pacific Telephone |
| | HALF ROBERT ACCOUNTEMPS | Pacific Telephone |
| | INDOOR ADVERTISING INC | Pacific Telephone |
| | ROBISON MATYAS CO | Pacific Telephone |
| | WEAVER LOYAL A | Pacific Telephone |

## WILSHSRE BLVD

**3600 WILSHSRE BLVD**

| Year | Uses | Source |
|---|---|---|
| 1981 | LYNAH CAROL ARTST | Pacific Telephone |

# FINDINGS

## ADJOINING PROPERTY DETAIL

The following Adjoining Property addresses were researched for this report. Detailed findings are provided for each address.

### ARDMORE AVE S

**656 ARDMORE AVE S**

| Year | Uses | Source |
|---|---|---|
| 2000 | XXXX | Haines & Company |

### HARVARD BLVD S

**636 HARVARD BLVD S**

| Year | Uses | Source |
|---|---|---|
| 1951 | S Harvrd Gross Henry W Rev St Basil Catholic Church | Pacific Telephone & Telegraph Co. |
| | S Harvrd Catholic Churches St Basil | Pacific Telephone & Telegraph Co. |

**661 HARVARD BLVD S**

| Year | Uses | Source |
|---|---|---|
| 2000 | XXXX | Haines & Company |

**662 HARVARD BLVD S**

| Year | Uses | Source |
|---|---|---|
| 1951 | S Harvrd Wagener Russell H r | Pacific Telephone & Telegraph Co. |

### KINGSLEY DR S

**626 KINGSLEY DR S**

| Year | Uses | Source |
|---|---|---|
| 2000 | RADIO KOREA USA 1580 AM KBLA | Haines & Company |
| | LEE Jang RADIO KOREA USA 1580 AM KBLA | Haines & Company |
| | INFO KOREA | Haines & Company |
| 1951 | S Kingsly Dr Rovin Ann Mrs | Pacific Telephone & Telegraph Co. |

**627 KINGSLEY DR S**

| Year | Uses | Source |
|---|---|---|
| 1951 | S Kingsly Dr Hecht Grace r | Pacific Telephone & Telegraph Co. |
| | S Kingsly Dr Newmark S M Mrs r | Pacific Telephone & Telegraph Co. |

# FINDINGS

**628 KINGSLEY DR S**

| Year | Uses | Source |
|---|---|---|
| 1951 | S Kingsly Dr Butt Glory r | Pacific Telephone & Telegraph Co. |
| | S Kingsly Dr Kennedy Edwin Thos Mrs r | Pacific Telephone & Telegraph Co. |

**630 KINGSLEY DR S**

| Year | Uses | Source |
|---|---|---|
| 1951 | S Kingsly Dr Gossett J Edgar r | Pacific Telephone & Telegraph Co. |

**632 KINGSLEY DR S**

| Year | Uses | Source |
|---|---|---|
| 2000 | CHONG Kyong Ho | Haines & Company |
| 1951 | S Kingsly Dr McCaulay E S Mrs r | Pacific Telephone & Telegraph Co. |

**636 KINGSLEY DR S**

| Year | Uses | Source |
|---|---|---|
| 2000 | KIM Abraham Boksung | Haines & Company |
| | LUNNO Tsuyako | Haines & Company |
| | DESANTIAGO Lilia | Haines & Company |
| | CUEVAS Longino | Haines & Company |

**637 KINGSLEY DR S**

| Year | Uses | Source |
|---|---|---|
| 2000 | CHO Shirley | Haines & Company |
| | TOM David SHAM SHUNG CLINIC | Haines & Company |
| | KIM Eui Cheol Fr | Haines & Company |
| | MINABERRY Martin | Haines & Company |
| | RICHEY Terry | Haines & Company |
| | YOO Chong W | Haines & Company |

**640 KINGSLEY DR S**

| Year | Uses | Source |
|---|---|---|
| 2000 | XXXX | Haines & Company |

**642 KINGSLEY DR S**

| Year | Uses | Source |
|---|---|---|
| 2000 | HUYNH Todd | Haines & Company |

**645 KINGSLEY DR S**

| Year | Uses | Source |
|---|---|---|
| 2000 | HWANG Hyo Soo | Haines & Company |
| | KIM Sang Tae | Haines & Company |

# FINDINGS

| Year | Uses | Source |
|---|---|---|
| 2000 | KIM Young Shik | Haines & Company |
| | KIM Young Shik | Haines & Company |
| | LEE Myung J | Haines & Company |
| | NOH Knuasg Yung | Haines & Company |
| | PARK Paul 213 3 B | Haines & Company |
| | SEO Ju Sik | Haines & Company |
| | SO Yeon O | Haines & Company |
| | SON Hye Kyoung | Haines & Company |
| | YUN Kuem Ok | Haines & Company |
| | HER Soon Nam | Haines & Company |
| | HA Jae Cheal | Haines & Company |
| | CHUNG Rak Joon | Haines & Company |
| | CHO Sung | Haines & Company |
| | CHO Sook Ja | Haines & Company |
| | CHANG Nam Ki | Haines & Company |
| | APARTMENT N kee Jung | Haines & Company |

**646 KINGSLEY DR S**

| Year | Uses | Source |
|---|---|---|
| 1951 | S Kingsly Dr Hall H dntst | Pacific Telephone & Telegraph Co. |

**647 KINGSLEY DR S**

| Year | Uses | Source |
|---|---|---|
| 1951 | S Kingsly Dr Tosh Mary Jane Sunny Pines Lodge rest home | Pacific Telephone & Telegraph Co. |
| | S Kingsly Dr Sunny Pines Lodge rest home | Pacific Telephone & Telegraph Co. |

**661 KINGSLEY DR S**

| Year | Uses | Source |
|---|---|---|
| 1951 | S Kingsly Dr Sherman Helen S r | Pacific Telephone & Telegraph Co. |

**665 KINGSLEY DR S**

| Year | Uses | Source |
|---|---|---|
| 2000 | THANT Robert VASQUEZ Pablo | Haines & Company |
| | GARCIA Santos Consuelo 213 38 Q 4184 | Haines & Company |
| | GARCIA Isela J | Haines & Company |
| | CANCHEUAN Berita S | Haines & Company |
| | APARTMENTS ALVAREZ Ernesto | Haines & Company |

**666 KINGSLEY DR S**

| Year | Uses | Source |
|---|---|---|
| 1951 | S Kingsly Dr Hildesheim Chas J Mrs r | Pacific Telephone & Telegraph Co. |

**667 KINGSLEY DR S**

| Year | Uses | Source |
|---|---|---|
| 1951 | S Kingsly Dr Schroader Emily Jane r | Pacific Telephone & Telegraph Co. |
| | S Kingsly Dr Jenkins Vera r | Pacific Telephone & Telegraph Co. |

**668 KINGSLEY DR S**

| Year | Uses | Source |
|---|---|---|
| 2000 | WEALTH CODE | Haines & Company |

**670 KINGSLEY DR S**

| Year | Uses | Source |
|---|---|---|
| 1951 | S Kingsly Dr Strauss Hermann r | Pacific Telephone & Telegraph Co. |

**671 KINGSLEY DR S**

| Year | Uses | Source |
|---|---|---|
| 1951 | S Kingsly Dr Wittig Elizabeth Claire r | Pacific Telephone & Telegraph Co. |

## S HARVARD BLVD

**635 S HARVARD BLVD**

| Year | Uses | Source |
|---|---|---|
| 2013 | CAMINO NUEVO CHARTER ACADEMY | Cole Information Services |
| 2008 | CAMINO NUEVO CHARTER ACADEMY | Cole Information Services |
| 2006 | CAMINO NUEVO | Haines Company, Inc. |
| | CHARTER ACADEMY | Haines Company, Inc. |
| 1995 | ORT Los Angeles ORT Technical Institute | Pacific Bell |
| 1991 | ORT Technical Institute | Pacific Bell |
| | ORT Los Angeles ORT Technical Institute | Pacific Bell |
| | Ortolano J 27485 | Pacific Bell |
| | ORT Technical Institute | Pacific Bell |
| | ORT Los Angeles ORT Technical Institute | Pacific Bell |
| | ORT TECHNICAL INSTITUTE | Pacific Bell |
| | ORT LOS ANGELES ORT TECHNICAL INSTITUTE | Pacific Bell |
| 1990 | AMERICAN JEWISH COMMITTEE-SKIRBALL INSTITUTE ON AMERICAN VALUES | Pacific Bell |
| | CENTER FOR EARLY EDUCATION | Pacific Bell |

# FINDINGS

| Year | Uses | Source |
|---|---|---|
| 1990 | LOS ANGELES ORT TECHNICAL INSTITUTE | Pacific Bell |
| | NATIONAL CONFERENCE OF CHRISTIANS & JEWS INC | Pacific Bell |
| | ORT LOS ANGELES ORT TECHNICAL INSTITUTE | Pacific Bell |
| | SKIRBALL INSTITUTE ON AMERICAN VALUES-AMERICAN JEWISH COMMITTEE | Pacific Bell |
| 1986 | LOS ANGELES ORT JEWISH TECHNICAL INSTITUTE | Pacific Bell |
| | NATIONAL CONFERENCE OF CHRISTIANS & JEWS INC | Pacific Bell |
| | UNION AVENUE SCHOOL-ANNEX | Pacific Bell |
| 1981 | HANCOCK PARK DAY SCHOOL THE | Pacific Telephone |
| | UNION AVENUE SCHOOL-ANNEX | Pacific Telephone |
| 1929 | Mather Alonzo C | Los Angeles Directory Co. |
| | WATSON Alex housemn | Los Angeles Directory Co. |
| 1924 | CANNON Lillie E housekpr r | Los Angeles Directory Co. |
| | Liljegren Emily maid r | Los Angeles Directory Co. |
| | Nebeker Chas M v pres treas Golden State Woolen Mills r | Los Angeles Directory Co. |
| | h | Los Angeles Directory Co. |
| | WALSH Overton L r | Los Angeles Directory Co. |

**636 S HARVARD BLVD**

| Year | Uses | Source |
|---|---|---|
| 1942 | Kirk Edw R Rev pastor St Basils Catholic Ch | Los Angeles Directory Co. |
| | COLLINS Danl Rev asst sec Archdiocese of L A | Los Angeles Directory Co. |
| 1937 | Rigney Kath L | Los Angeles Directory Co. |
| | Mc MAHON Kirk | Los Angeles Directory Co. |
| | Kirk Arises M hskpr | Los Angeles Directory Co. |
| | Kirk Edw R Rev pastor St Basils Catholic Ch | Los Angeles Directory Co. |
| 1933 | Rigney Kath maid | Los Angeles Directory Co. |
| | Kirke Edw R Rev pastor St Basils Catholic Ch | Los Angeles Directory Co. |
| | Feehan Jos F Rev asst pastor St Basils Ch | Los Angeles Directory Co. |
| 1929 | Rigney Kath L housekpr | Los Angeles Directory Co. |
| | Kirk Edw R Rev rector St Basils Catholic Church | Los Angeles Directory Co. |

| Year | Uses | Source |
|---|---|---|
| 1929 | MEADE Henry C Rev asst rector St Basils Catholic Church | Los Angeles Directory Co. |

**642 S HARVARD BLVD**

| Year | Uses | Source |
|---|---|---|
| 1942 | St Basils Catholic Church Right Rev Msgr E R Kirk pastor | Los Angeles Directory Co. |
| 1937 | St Basils Catholic Church Rev E R Kirke pastor | Los Angeles Directory Co. |
| 1933 | St Basils Catholic Church Rev E R Kirke pastor | Los Angeles Directory Co. |

**643 S HARVARD BLVD**

| Year | Uses | Source |
|---|---|---|
| 1929 | St Basils Catholic Church Rev E R Kirk rector | Los Angeles Directory Co. |

**647 S HARVARD BLVD**

| Year | Uses | Source |
|---|---|---|
| 1924 | YOUNG Ida A housekpr | Los Angeles Directory Co. |

**651 S HARVARD BLVD**

| Year | Uses | Source |
|---|---|---|
| 1924 | OConnell Hannah M nurse | Los Angeles Directory Co. |

**657 S HARVARD BLVD**

| Year | Uses | Source |
|---|---|---|
| 1937 | SMITH Wilfred J food checker | Los Angeles Directory Co. |

**661 S HARVARD BLVD**

| Year | Uses | Source |
|---|---|---|
| 2008 | Q SPORTS BAR | Cole Information Services |
| 2006 | QSPORTSBAR | Haines Company, Inc. |
| 1990 | P J CLARK INTERNATL | Pacific Bell |

**662 S HARVARD BLVD**

| Year | Uses | Source |
|---|---|---|
| 1942 | Adams Lola M Mrs | Los Angeles Directory Co. |
| | Anson Donna clk | Los Angeles Directory Co. |
| 1937 | PORTER Saml K | Los Angeles Directory Co. |
| 1933 | Dillenbeck Arth O jr sls promotion HanffMetzger Ltd | Los Angeles Directory Co. |

| Year | Uses | Source |
|---|---|---|
| 1929 | Norton Benj C Grace Norton Bros & Morris | Los Angeles Directory Co. |
| 1924 | Norton Ben C Norton Bros & Morris h | Los Angeles Directory Co. |

## S KINGSLEY DR

### 625 S KINGSLEY DR

| Year | Uses | Source |
|---|---|---|
| 2013 | KDAY REQUEST LINE | Cole Information Services |
| | K B S LOS ANGELES BUREAU | Cole Information Services |
| 2008 | KBS LOS ANGELES BUREAU | Cole Information Services |
| | KBS AMERICA INC | Cole Information Services |
| | KBSLA | Cole Information Services |
| | KOREAN TELEVISION ENTERPRISES | Cole Information Services |
| 1990 | K B S LOS ANGELES BUREAU | Pacific Bell |
| | K B S LOS ANGELES BUREAU | Pacific Bell |
| | K C & H INC | Pacific Bell |
| | KIM CASEY & HARASE INC | Pacific Bell |
| | KOREAN TELEVISION ENTERPRISES LTD | Pacific Bell |
| | LIETZ H CONSULTING ENGINEERS | Pacific Bell |
| 1986 | K B S LOS ANGELES BUREAU | Pacific Bell |
| | K B S LOS ANGELES BUREAU | Pacific Bell |
| | KOREAN TELEVISION ENTERPRISES LTD | Pacific Bell |
| | KOREAN TELEVISION ENTERPRISES LTD | Pacific Bell |
| | PENN MUTUAL | Pacific Bell |
| | PERSONAL ECONOMICS CORP | Pacific Bell |
| | RESOURCE INS & FINANCIAL CORP PENSION SERVICES DIVISION | Pacific Bell |
| 1985 | PENN MUTUAL LIFE INSURANCE CO | Pacific Bell |
| | Coelho Insurance Services Corp | Pacific Bell |
| | Los Angeles | Pacific Bell |
| | Los Angeles Agency Coelho Holman | Pacific Bell |
| 1981 | BERNSTEIN SAMUEL INS | Pacific Telephone |
| | COELHO DANIEL S CLU PENN MUTUAL LIFE INSURANCE CO | Pacific Telephone |
| | COELHO INSURANCE SERVICES CORP ANAHEIM | Pacific Telephone |
| | HOLMAN PAUL I CLU EST & CORP PLNNG | Pacific Telephone |

# FINDINGS

| Year | Uses | Source |
|---|---|---|
| 1981 | JOHNSON KENNETH CO INC | Pacific Telephone |
| | MARRONE TONY PENN MUTUAL LIFE INSURANCE CO | Pacific Telephone |
| | MULEIN JAY H INS PLNNG | Pacific Telephone |
| | O CONNER JOHN C INS PLNNG | Pacific Telephone |
| | O CONNOR JOE F EST PLNNG | Pacific Telephone |
| | OSEAS SEYMOUR CLU | Pacific Telephone |
| | PENN MUTUAL | Pacific Telephone |
| | PENN MUTUAL LIFE INSURANCE CO | Pacific Telephone |
| | PENN MUTUAL LIFE INSURANCE CO | Pacific Telephone |
| | PURITAN LEASING COMPANY EQUIP LEASING | Pacific Telephone |
| | ROBERT LITTMAN CO | Pacific Telephone |
| 1980 | Coelho Insurance Services Corp | Pacific Telephone |
| | Los Angeles Agency Coelho Holman | Pacific Telephone |
| | PENN MUTUAL LIFE INSURANCE CO | Pacific Telephone |
| 1976 | Four Star Magnesite | Pacific Telephone |
| | Holiday Magic Distributors | Pacific Telephone |
| | Hutton M E Jr | Pacific Telephone |
| | INVENEX PHARMACEUTICALS | Pacific Telephone |
| | Johnson Kenneth Co Inc | Pacific Telephone |
| | Kenmore Wilshire Answering Service | Pacific Telephone |
| | Kirkpatrick Dick Pacific Sales Associates | Pacific Telephone |
| | Mac Gurn Richard B United Match Cos Inc | Pacific Telephone |
| | Marrone Tony Penn Mutual Life Insurance Co | Pacific Telephone |
| | Mendel Mel mngmont consltnt | Pacific Telephone |
| | Midas Gold Corp gold dlrs | Pacific Telephone |
| | Mor Allen Attorney Service | Pacific Telephone |
| | Neo Life Products Distributors | Pacific Telephone |
| | Nicholson Gene ins | Pacific Telephone |
| | Olson Bill photgrphr | Pacific Telephone |
| | Olympic Travel | Pacific Telephone |
| | Pacific Sales Associates | Pacific Telephone |
| | Los Angeles Agency Daniel S Coelho CLU | Pacific Telephone |
| | Penn Mutual Life Insurance Co | Pacific Telephone |
| | Personal Economics Corp | Pacific Telephone |
| | Powell James A Investigations | Pacific Telephone |
| | Puritan Leasing Co equip leasng | Pacific Telephone |

# FINDINGS

| Year | Uses | Source |
|---|---|---|
| 1976 | Rudnick Dave Pacific Sales Associates | Pacific Telephone |
| | St Charles Kean atty | Pacific Telephone |
| | Silverview TV Service | Pacific Telephone |
| | Statewide Home Mortgage Co | Pacific Telephone |
| | Thuer W J rl est | Pacific Telephone |
| | United Match Cos Inc | Pacific Telephone |
| | Winter & Mc Daniel fire invstgtrs | Pacific Telephone |
| | Baker Horace C & Associates publshrs reps | Pacific Telephone |
| | Bernies Ice Delivery | Pacific Telephone |
| | Brill Tony Vending Co | Pacific Telephone |
| | Business News Publishing Co Inc | Pacific Telephone |
| | CLEVELANDS ICE DELIVERY | Pacific Telephone |
| | Coelho Associates Inc | Pacific Telephone |
| | Coelho Daniel S CLU Penn Mutual Life Insurance Co | Pacific Telephone |
| | Courtesy Voices | Pacific Telephone |
| | CRAIN & ASSOCIATES agt | Pacific Telephone |
| | Dannys Coffee Service & Supplies | Pacific Telephone |
| | Deltak Inc | Pacific Telephone |
| | Dura Tronics Inc | Pacific Telephone |
| 1975 | Daniel S Coelho | Pacific Telephone |
| | PENN MUTUAL LIFE INSURANCE CO | Pacific Telephone |
| | Daniel S Coelho | Pacific Telephone |
| 1971 | Agency Records Control Inc | Pacific Telephone |
| | American Builders | Pacific Telephone |
| | American Distilling Co | Pacific Telephone |
| | Bacon Arthur N rl est | Pacific Telephone |
| | Baker Horace C & Associates publshrs reps | Pacific Telephone |
| | Boone Robt & Co | Pacific Telephone |
| | BRAUN & CO bus counslrs | Pacific Telephone |
| | Braun T W Braun & Co bus counslrs | Pacific Telephone |
| | Brill Tony Vending Co | Pacific Telephone |
| | Builders Management Of America | Pacific Telephone |
| | Business News Publishing Co Inc | Pacific Telephone |
| | California Fashion Designers | Pacific Telephone |
| | United Match Cos Inc | Pacific Telephone |
| | Varn Products Co Inc | Pacific Telephone |
| | Wall Herman V photgrphr | Pacific Telephone |

# FINDINGS

| Year | Uses | Source |
|---|---|---|
| 1971 | West Bay Enterprises Inc bus consltnts | Pacific Telephone |
| | Clifford Don & Associates | Pacific Telephone |
| | Computerama Inc | Pacific Telephone |
| | Courtesy Voices | Pacific Telephone |
| | CRAIN & ASSOCIATES agt | Pacific Telephone |
| | Davis John L watch sls rep | Pacific Telephone |
| | Dura Tronics Inc | Pacific Telephone |
| | Gollob Harry metrology consltnt | Pacific Telephone |
| | Gollob Harry rl est | Pacific Telephone |
| | Henford Corporation The | Pacific Telephone |
| | Holiday Magic Distributors | Pacific Telephone |
| | Horsley David H & Associates Inc | Pacific Telephone |
| | Hoyt Chas H plmbng | Pacific Telephone |
| | HOYT PLUMBING SERVICE | Pacific Telephone |
| | Hutton M E Jr | Pacific Telephone |
| | INVENEX PHARMACEUTICALS | Pacific Telephone |
| | Jaffe Norman Studio photo retoucher | Pacific Telephone |
| | Johnson Kenneth Co Inc | Pacific Telephone |
| | Kenmore Wilshire Answering Service | Pacific Telephone |
| | Mac Gurn Richard B United Match Cos Inc | Pacific Telephone |
| | Mendel Mel mngmnt consltnt | Pacific Telephone |
| | Mile Hi Cleaning | Pacific Telephone |
| | Mitchell Preston Graphic Designs | Pacific Telephone |
| | Monotone Radio Service | Pacific Telephone |
| | more Allen Attorney Service | Pacific Telephone |
| | Moquin M M | Pacific Telephone |
| | NU LITE DIV | Pacific Telephone |
| | Olson Bill photgrphr | Pacific Telephone |
| | ONeill Radio & TV Service & Repair | Pacific Telephone |
| | Parents For Quality Education | Pacific Telephone |
| | Park James Design | Pacific Telephone |
| | Parsons & Williams | Pacific Telephone |
| | PITTSBURG HOFFMAN HUMPHREY WATER HEATER REPAIR CO | Pacific Telephone |
| | Portolla Investments | Pacific Telephone |
| | Puritan Leasing Co equip leasng | Pacific Telephone |
| | Quality Control Service Co | Pacific Telephone |
| | Ross Susan photgrphr | Pacific Telephone |

# FINDINGS

| Year | Uses | Source |
|---|---|---|
| 1971 | RUUD PITTSBURG AUTOMATIC WATER HEATER REPAIR SERVICE CO | Pacific Telephone |
| | St Charles Donald B atty | Pacific Telephone |
| | St Charles Kean atty | Pacific Telephone |
| | Silverview Electronics Co | Pacific Telephone |
| | Smiths Transfer & Storage | Pacific Telephone |
| | Statewide Home Mortgage Co | Pacific Telephone |
| | Tomar Distributors | Pacific Telephone |
| | Tomar Transportation | Pacific Telephone |
| 1970 | HOYT AUTOMATIC PLUMBING REPAIR SERV CO | Pacific Telephone |
| | PITTSBURG-HOFFMAN-HUMPHREY WATER HEATER REPAIR CO | Pacific Telephone |
| | HOYT AUTOMATIC PLUMBING REPAIR SERV CO | Pacific Telephone |
| | PITTSBURG-HOFFMAN-HUMPHREY WATER HEATER REPAIR CO | Pacific Telephone |
| 1967 | Transwest Ins Brokers | Pacific Telephone |
| | United Match Cos Inc | Pacific Telephone |
| | West Coast Entertainment News | Pacific Telephone |
| | Western Business Publications | Pacific Telephone |
| | Western Construction King Publications | Pacific Telephone |
| | Western Manufacturing King Publications | Pacific Telephone |
| | Western Plastics Magazine | Pacific Telephone |
| | Zeus Engineering Inc | Pacific Telephone |
| | A Automatic Water Heater Co | Pacific Telephone |
| | Bacon Arthur N rl est | Pacific Telephone |
| | Baker Horace C & Associates publshrs reps | Pacific Telephone |
| | BRAUN & CO bus counslrs | Pacific Telephone |
| | Braun T W Braun & Co bus counslrs | Pacific Telephone |
| | Brill Tony Vending Co | Pacific Telephone |
| | California Fashion Designers | Pacific Telephone |
| | Calvert Fire Ins Co | Pacific Telephone |
| | Cavalier Ins Corp | Pacific Telephone |
| | Chesapeake Adjusters | Pacific Telephone |
| | Computerama Inc | Pacific Telephone |
| | Congress Pulleys & V Belts | Pacific Telephone |
| | Curtis Jas F | Pacific Telephone |
| | Dannys Coffee Serv & Supplies | Pacific Telephone |
| | Davis John L watch sales rep | Pacific Telephone |

# FINDINGS

| Year | Uses | Source |
|---|---|---|
| 1967 | Davron Publications | Pacific Telephone |
| | Dymo Coated Specialties | Pacific Telephone |
| | Frenkel & Co Inc ins brkrs | Pacific Telephone |
| | Gollob Harry metrology consltnt | Pacific Telephone |
| | Gollob Harry rl est | Pacific Telephone |
| | Hikel Jos R | Pacific Telephone |
| | Holiday Magic Distributors | Pacific Telephone |
| | HOVSEPIAN & HAWTHORNE PHOTOGRAPHY | Pacific Telephone |
| | HOYT CHAS H plumbng | Pacific Telephone |
| | HOYT PLUMBING SERV | Pacific Telephone |
| | International Meditation Society | Pacific Telephone |
| | Invenex Pharmaceuticals | Pacific Telephone |
| | JAMES FRED S & CO ins brkrs | Pacific Telephone |
| | Johnson Kenneth Co Inc | Pacific Telephone |
| | KEARNEY JOHN PATRICK bus machs | Pacific Telephone |
| | Kenmore Wilshire Answer Sere | Pacific Telephone |
| | Kindler Laucci & Day ins brkrs | Pacific Telephone |
| | King Publications | Pacific Telephone |
| | Kuhrts Cox & Co ins brkrs | Pacific Telephone |
| | Luechauer Jarvis H dntst | Pacific Telephone |
| | Mac Gurn Richard B United Match Cos Inc | Pacific Telephone |
| | Medvene Edw M atty | Pacific Telephone |
| | Mendel Mel mngmnt consltnt | Pacific Telephone |
| | Monotone Radio Serv | Pacific Telephone |
| | Mor Allen Attorney Serv | Pacific Telephone |
| | Murphy Richard A atty | Pacific Telephone |
| | Natl Cigarette & Candy Machs | Pacific Telephone |
| | Natl Vending Machs | Pacific Telephone |
| | NU LITE DIV | Pacific Telephone |
| | OLSON BILL photgrphr | Pacific Telephone |
| | Pac Counerce | Pacific Telephone |
| | Pac Hotel Directory & Travel Guide | Pacific Telephone |
| | Pac Travel News | Pacific Telephone |
| | PITTSBURG HOFFMAN HUMPHREY WATER HEATER REPAIR CO | Pacific Telephone |
| | Production Woodcarving Studio | Pacific Telephone |
| | Ruud Pittsburg Automatic Water Heater Rrpair Service Co | Pacific Telephone |

# FINDINGS

| Year | Uses | Source |
|---|---|---|
| 1967 | St Charles Donald B atty | Pacific Telephone |
| | Sartain Co Auctioneers | Pacific Telephone |
| | Sheridan Thos R atty | Pacific Telephone |
| | Simon Sheridan Murphy Thornton & Madvene attys | Pacific Telephone |
| | Simon Wm G Simon Sheridan Murphy Thornton & Medvene attys | Pacific Telephone |
| | Smiths Transfer & Storage | Pacific Telephone |
| | Spiritual Regeneration Movement Foundation | Pacific Telephone |
| | STATEWIDE CARPET SERVICE | Pacific Telephone |
| | Statewide Home Mortgage Co | Pacific Telephone |
| | Thornton Timothy M atty | Pacific Telephone |
| | Tinneman Bridgford & Rainey ins brkrs | Pacific Telephone |
| | Tomar Distrs | Pacific Telephone |
| | Tomar Transportation | Pacific Telephone |
| 1966 | WESTERN CONSTRUCTION KING PUBLICATIONS | Pacific Telephone |
| | WESTERN MANUFACTURING KING PUBLICATIONS | Pacific Telephone |
| 1962 | HOYT AUTOMATIC PLUMBING REPAIR SERV CO | Pacific Telephone |
| | KUHRTS COX & BRANDER INS BRKRS | Pacific Telephone |
| | RUUD-PITTSBURG AUTOMATIC WATER HEATER REPAIR SEOR CO | Pacific Telephone |
| | STEPHENS WITTEN & WHITE INC INS AGTS & BRKRS | Pacific Telephone |
| | A Automatic Water Heater Co | Pacific Telephone |
| | Allgood R H advg | Pacific Telephone |
| | Als evision Serv | Pacific Telephone |
| | ASSOCIATION GROUP INS ADMINISTRATORS | Pacific Telephone |
| | ASSOCIATION GROUP INS ADMINISTRATORS | Pacific Telephone |
| | Claims Dept | Pacific Telephone |
| | Babyland Photos | Pacific Telephone |
| | Bacon Arthur N rl est | Pacific Telephone |
| | Ball Ins Agcy | Pacific Telephone |
| | BLAKE THOS C Association Group Ins Administrators | Pacific Telephone |
| | Hoyt Chas H plumbng | Pacific Telephone |
| | Hoyt Plumbing Serv | Pacific Telephone |
| | Johnson Kenneth Co Inc | Pacific Telephone |

# FINDINGS

| Year | Uses | Source |
|---|---|---|
| 1962 | KEARNEY JOHN PATRICK bus machs | Pacific Telephone |
| | Kenmore Wilshire Answer Serv | Pacific Telephone |
| | Kenmore Wilshire Answer Serv | Pacific Telephone |
| | Kuhrts Cox & Co ins brkrs | Pacific Telephone |
| | Kuhrts Jack G Kuhrts Cox & Co ins brkrs | Pacific Telephone |
| | Mac Phail Geo & Associates advg agcy | Pacific Telephone |
| | Mc Phail Geo & Associates advg agcy | Pacific Telephone |
| | Mendel Mel Personnel Consltnt | Pacific Telephone |
| | Miller Kuhrts & Cox Kuhrts Cox & Brander Ins brkrs | Pacific Telephone |
| | Monotone Radio Serv | Pacific Telephone |
| | Moore & Iverson Inc | Pacific Telephone |
| | Mor Allen Attorney Serv | Pacific Telephone |
| | Multa Frame | Pacific Telephone |
| | Murphy John E Tinnemann Bridgford & Rainey Ins brkrs | Pacific Telephone |
| | Nu Lite Corp | Pacific Telephone |
| | ORourke J Barry photgrphr | Pacific Telephone |
| | Pac Travel News | Pacific Telephone |
| | Parsons & Williams | Pacific Telephone |
| | Peycke Julian Kuhrts Cox & Co ins brkrs | Pacific Telephone |
| | Pierce D W Jr Kuhrts Cox & Brander ins brkrs | Pacific Telephone |
| | PITTSBURG HOFFMAN HUMPHREY WATER HEATER REPAIR CO | Pacific Telephone |
| | Public Relations Research | Pacific Telephone |
| | Rapid Binder Specialties | Pacific Telephone |
| | Reno Distributing Co | Pacific Telephone |
| | Rhodes E C Kuhrts Cox & Co ins brkrs | Pacific Telephone |
| | RUUD PITTSBURG AUTOMOTAIC WATER HEATER REPAIR SERV CO | Pacific Telephone |
| | S & L Distributing Co | Pacific Telephone |
| | St Charles Kean atty | Pacific Telephone |
| | Shook Frank A Kuhrts Cox & Co ins brkrs | Pacific Telephone |
| | Stephens Witten & White Inc ins agents & brkrs | Pacific Telephone |
| | Tiger Maintenance | Pacific Telephone |
| | TINNEMANN BRIDGFORD & RAINEY ins brkrs | Pacific Telephone |
| | Trotman Geo W Selectors Show Cases | Pacific Telephone |
| | Under Riters Office Machines Inc | Pacific Telephone |

# FINDINGS

| Year | Uses | Source |
|---|---|---|
| 1962 | Vega Trading Co | Pacific Telephone |
| | Western Business Publications | Pacific Telephone |
| | Western Plastics Magazine | Pacific Telephone |
| | White W H & Son Ins agts & brkrs | Pacific Telephone |
| | White Wm H Jr Stephens Witten & White Inc ins agts & brkrs | Pacific Telephone |
| | WIGLE JAS B Assn Group Ins Administrators | Pacific Telephone |
| | Zeus Engineering Inc | Pacific Telephone |
| | Boettcher F Hal Kuhrts Cox & Co ins brkrs | Pacific Telephone |
| | BRAUN & CO bus counslrs | Pacific Telephone |
| | Braun T W Braun & Co bus counslrs | Pacific Telephone |
| | Byrne Robt W Kuhrts Cox & Co Ins brkrs | Pacific Telephone |
| | California Fashion Designers | Pacific Telephone |
| | California Land Development Co | Pacific Telephone |
| | Cary Irwin Kuhrts Cox & Co ins brkrs | Pacific Telephone |
| | Congress Pulleys & V Belts | Pacific Telephone |
| | Cox O L Kuhrts Cox & Co ins brkrs | Pacific Telephone |
| | Empire Vending Co | Pacific Telephone |
| | Ettinger Norman I Sentinel Ins Agcy | Pacific Telephone |
| | Finn Electronics Corp | Pacific Telephone |
| | Fremont Valley Development | Pacific Telephone |
| | Goldberg Jacob Z | Pacific Telephone |
| | Guzowski Roger ofc | Pacific Telephone |
| | Handy Associates Inc | Pacific Telephone |
| | Hayden Willard A Kuhrts Cox & Co ins brkrs | Pacific Telephone |
| | Henderson Al Als evision Serv | Pacific Telephone |
| | HOFFMAN WATER HEATER REPAIR SERV CO | Pacific Telephone |
| | HOYT AUTOMATIC PLUMBING REPAIR SERV CO | Pacific Telephone |
| 1960 | KUHRTS COX & BRANDER INS BRKRS | Pacific Telephone |
| | OSTHEIMER WESTRN | Pacific Telephone |
| | STEPHENS-WITTEN & WHITE INC INS AGTS & BRKRS | Pacific Telephone |
| 1958 | Babcock David T | Pacific Telephone |
| 1942 | Babcock David T Hazel v pres egr Blyth & Co | Los Angeles Directory Co. |
| | Babcock Esther | Los Angeles Directory Co. |
| | BANKS Robt Rosa C waiter | Los Angeles Directory Co. |

# FINDINGS

| Year | Uses | Source |
|---|---|---|
| 1937 | Babcock David T Hazel v pres Blyth & Co Inc | Los Angeles Directory Co. |
| | BANKS Robt E Rosa waiter | Los Angeles Directory Co. |
| | BANKS Rosa cook | Los Angeles Directory Co. |
| 1933 | BABCOCK David T Hazel v pres Blyth & Co Inc | Los Angeles Directory Co. |
| | KENDRICK Maude R maid | Los Angeles Directory Co. |
| 1929 | Babcock David T Hazel D v pres Blyth Witter & Co | Los Angeles Directory Co. |
| | PIERCE Florence M tchr City Sch | Los Angeles Directory Co. |
| 1924 | BABCOCK DAVID T Resident Partner and Mgr Blyth Witter & Co | Los Angeles Directory Co. |
| | Kirk Fay nurse r | Los Angeles Directory Co. |
| | TAYLOR Barker butler r | Los Angeles Directory Co. |

**626 S KINGSLEY DR**

| Year | Uses | Source |
|---|---|---|
| 2013 | SPORTS SEOUL USA | Cole Information Services |
| | CITY TIME TOURS USA | Cole Information Services |
| | BUDDIE & MEE DISCOVEREE | Cole Information Services |
| | RADIO KOREA USA 1580 AMK | Cole Information Services |
| 2008 | JS MOTOR | Cole Information Services |
| 1991 | Suicide Prevention Center | Pacific Bell |
| | Suicide Prevention Telephone Service | Pacific Bell |
| | SUICIDE PREVENTION CENTER LOS ANGELE | Pacific Bell |
| 1990 | FEICHTMEIR ARMAND C & COSEE PAN AMERICAN UNDERWRITERS | Pacific Bell |
| | PAN AMERICAN UNDERWRITERS INS AGTS & BRKRS | Pacific Bell |
| | PAULA INSURANCE | Pacific Bell |
| 1986 | PAULA INSURANCE | Pacific Bell |
| | PAN AMERICAN UNDERWRITERS INS AGTS & BRKRS | Pacific Bell |
| | FEICHTMEIR ARMAND C & CO | Pacific Bell |
| 1981 | FEICHTMEIR ARMAND C & CO | Pacific Telephone |
| | PAN AMERICAN UNDERSWRITIERS INS AGT & BRKRS | Pacific Telephone |
| | PAULA INSURANCE | Pacific Telephone |
| 1976 | Feichtmeir Armand C & Co | Pacific Telephone |
| | PAN AMERICAN UNDER WRITERS ins agts & brkrs | Pacific Telephone |
| | Paula Insurance | Pacific Telephone |

# FINDINGS

| Year | Uses | Source |
|---|---|---|
| 1971 | AMERICAN GENL LIFE INS CO | Pacific Telephone |
| | American Genl Life Ins Co Regional Office | Pacific Telephone |
| | Dill Wallace M American Genl Life Ins Co | Pacific Telephone |
| | Maryland American General Group | Pacific Telephone |
| | MARYLAND CASUALTY CO | Pacific Telephone |
| | NORTHERN INSURANCE COMPANY OF NEW YORK | Pacific Telephone |
| 1967 | AMERICAN GENL LIFE INS CO | Pacific Telephone |
| | WILLCUTS DEE B ins | Pacific Telephone |
| 1962 | Boston Ins Co | Pacific Telephone |
| | Boston Ins Group | Pacific Telephone |
| | Carpenter Agcy | Pacific Telephone |
| | Dist Claims Ofc | Pacific Telephone |
| | MARYLAND CASUALTY CO All Depts | Pacific Telephone |
| | Old Colony Ins Co | Pacific Telephone |
| | WILLCUTS DEE B ins | Pacific Telephone |
| 1958 | MARYLAND CASUALTY CO All Depts | Pacific Telephone |
| | WILLCUTS DEE B ins | Pacific Telephone |
| 1942 | Ahern Ira | Los Angeles Directory Co. |
| | ANDERSON Emmett clk | Los Angeles Directory Co. |
| | Andresen Leon | Los Angeles Directory Co. |
| | Cardinal Jas | Los Angeles Directory Co. |
| | DICKERSON Robt mech | Los Angeles Directory Co. |
| | Dinger Irma | Los Angeles Directory Co. |
| | FISHER Earl | Los Angeles Directory Co. |
| | HENDRY Edna Mrs | Los Angeles Directory Co. |
| | HESS Rolla W | Los Angeles Directory Co. |
| | Holgsett Thos | Los Angeles Directory Co. |
| | Holce Jean clk | Los Angeles Directory Co. |
| | Macomb Shirley K clk | Los Angeles Directory Co. |
| | PHILLIPS Doris slewn | Los Angeles Directory Co. |
| | Starbard Lester mech | Los Angeles Directory Co. |
| | WATSON G W | Los Angeles Directory Co. |
| | Weatherbee Ella | Los Angeles Directory Co. |
| | Weidel Geo | Los Angeles Directory Co. |
| | WHITE Wilma J sten Lincoln Natl Life Ins Co | Los Angeles Directory Co. |
| | WINTERS Lon clk | Los Angeles Directory Co. |
| 1937 | Dignowitty Fred Cath | Los Angeles Directory Co. |

| Year | Uses | Source |
|---|---|---|
| 1933 | SMITH Fred A Cath E mining eng | Los Angeles Directory Co. |
| | Fitzmorris Marian | Los Angeles Directory Co. |
| 1924 | Mc CUNE Alfd W h | Los Angeles Directory Co. |

**627 S KINGSLEY DR**

| Year | Uses | Source |
|---|---|---|
| 1942 | Beurggman Josephia cook | Los Angeles Directory Co. |
| | EVANS Violet waiter | Los Angeles Directory Co. |
| | Newmark Saml M Carolyn mgr J P Newmark Estate | Los Angeles Directory Co. |
| | Newmark Steph M slsmn Z P Co | Los Angeles Directory Co. |
| 1937 | Mc ALLISTER Jessie maid | Los Angeles Directory Co. |
| | NEWMARK Sam M Carolyn pres Newmark Inv Co | Los Angeles Directory Co. |
| | PETERSON Mattie cook | Los Angeles Directory Co. |
| | Smelling Anna W dom | Los Angeles Directory Co. |
| 1933 | Kern Della maid | Los Angeles Directory Co. |
| | Mc ALLISTER Jessie maid | Los Angeles Directory Co. |
| | Newmark Saml M pres Newmark Inv Co and J P Newmark Est | Los Angeles Directory Co. |
| | Newmark Steph M slsmn Zellerbach Paper Co | Los Angeles Directory Co. |
| 1929 | FOERSTER Augusta N housekpr | Los Angeles Directory Co. |
| | Newmark Saml M Carolyn pres Newmark Bros | Los Angeles Directory Co. |
| | Newmark Steaph M dept mgr Newmirk Bros | Los Angeles Directory Co. |
| 1924 | Bollinger Rose E r | Los Angeles Directory Co. |
| | Fey Talitha M r | Los Angeles Directory Co. |
| | Newmark Kathryn r | Los Angeles Directory Co. |
| | NEWMARK Saml M pres Newmark Bros h | Los Angeles Directory Co. |

**628 S KINGSLEY DR**

| Year | Uses | Source |
|---|---|---|
| 1976 | Anderson H D | Pacific Telephone |
| 1971 | Falvey Franklin P | Pacific Telephone |
| 1967 | Falvey Franklin P | Pacific Telephone |
| 1962 | Kennedy Edwin Thos Mrs | Pacific Telephone |
| | Butt Glory | Pacific Telephone |
| 1958 | Kennedy Edwin Thos Mrs | Pacific Telephone |
| | Butt Glory | Pacific Telephone |

| Year | Uses | Source |
|---|---|---|
| 1942 | BURKHARD Herman Jessie pres Burkhard Investment Co | Los Angeles Directory Co. |
| 1937 | BURKHARD Hermen J pres Burkhard Investment Co | Los Angeles Directory Co. |
| 1929 | h | Los Angeles Directory Co. |
| | WALSH FRANK E Eliz B Pres Frank E Walsh Inc | Los Angeles Directory Co. |
| 1924 | h | Los Angeles Directory Co. |

**630 S KINGSLEY DR**

| Year | Uses | Source |
|---|---|---|
| 1976 | Taylor Jackie M | Pacific Telephone |
| 1971 | United Rug & Upholstery Cleaners | Pacific Telephone |
| | Henkel C S | Pacific Telephone |
| 1967 | Maley Lena S | Pacific Telephone |
| | Bell Robt N III | Pacific Telephone |
| 1962 | Gossett J Edgar | Pacific Telephone |
| 1958 | Gossett J Edgar | Pacific Telephone |
| 1942 | Gossett J Edgar Mildred L | Los Angeles Directory Co. |
| 1937 | Monnette Lucille Mrs | Los Angeles Directory Co. |
| 1933 | Mumford Anne M office sec J it Haynes | Los Angeles Directory Co. |
| 1924 | SEELEY Calvin M Seeley Dale & Co h | Los Angeles Directory Co. |
| | Schubert Martha D maid | Los Angeles Directory Co. |
| | DRESSLER Martha steno r | Los Angeles Directory Co. |
| | STEELE Helen M r | Los Angeles Directory Co. |

**632 S KINGSLEY DR**

| Year | Uses | Source |
|---|---|---|
| 1976 | Reis Robt | Pacific Telephone |
| 1971 | Lonsdale B E | Pacific Telephone |
| 1967 | Butt G K | Pacific Telephone |
| 1962 | Macaulay E S Mrs | Pacific Telephone |
| 1958 | Macaulay E S Mrs | Pacific Telephone |
| 1942 | MEYER Glenola | Los Angeles Directory Co. |
| | Kessinger Rachel D wid Fredk | Los Angeles Directory Co. |
| 1937 | HAMPTON J D | Los Angeles Directory Co. |
| 1933 | Bryn Oscar S art dir Erwin Wasey & Co | Los Angeles Directory Co. |
| 1929 | ROSS Callie wid J R h | Los Angeles Directory Co. |
| 1924 | h | Los Angeles Directory Co. |

# FINDINGS

**634 S KINGSLEY DR**

| Year | Uses | Source |
|---|---|---|
| 1971 | Winston Frank | Pacific Telephone |
| | Winston Frank | Pacific Telephone |
| 1967 | Blakey Wm W | Pacific Telephone |
| 1962 | Campbell Wm Harrison | Pacific Telephone |
| 1958 | Norton A W | Pacific Telephone |
| 1942 | Butts Glory K clk | Los Angeles Directory Co. |
| | KENNEDY Edwin T Lucile | Los Angeles Directory Co. |
| 1937 | KENNEDY Edwin T | Los Angeles Directory Co. |
| | KENNEDY Glory sten Hardware Mut Casualty Co | Los Angeles Directory Co. |
| 1933 | KENNEDY Edwin T Lucille | Los Angeles Directory Co. |
| | KENNEDY Glory | Los Angeles Directory Co. |
| 1929 | KENNEDY Edwin T Lucile office | Los Angeles Directory Co. |
| | Whiteside Janet wid Thos hskpr | Los Angeles Directory Co. |
| 1924 | KENNEDY Edwin T h | Los Angeles Directory Co. |

**636 S KINGSLEY DR**

| Year | Uses | Source |
|---|---|---|
| 1942 | Dvoskin Leo L Julia hook rugs | Los Angeles Directory Co. |
| | De Coster Douglas dep Co Counsel | Los Angeles Directory Co. |
| 1937 | De Coster Douglas chf dep County Counsel | Los Angeles Directory Co. |
| 1933 | De Coster Douglas chf dep Co Counsel | Los Angeles Directory Co. |
| | Toles Louise Mrs | Los Angeles Directory Co. |
| 1929 | Toles Louise Mrs h | Los Angeles Directory Co. |
| | De Coster Douglas R chf depy Co Counsel | Los Angeles Directory Co. |
| 1924 | De Coster Douglas dep County Counsel r | Los Angeles Directory Co. |
| | Toles Molly Mrs h | Los Angeles Directory Co. |
| | r | Los Angeles Directory Co. |

**637 S KINGSLEY DR**

| Year | Uses | Source |
|---|---|---|
| 2013 | ST BASILS CATHOLIC CHURCH | Cole Information Services |
| 2008 | SAINT BASILS CATHOLIC CHURCH | Cole Information Services |
| 2006 | RICHEY Terry | Haines Company, Inc. |
| | PARKByoung Jun Fr | Haines Company, Inc. |
| 1990 | HEIDT EDWARD R | Pacific Bell |
| 1981 | ST BASIL CATHOLIC CHURCH | Pacific Telephone |

# FINDINGS

| Year | Uses | Source |
|---|---|---|
| 1981 | CATHOLIC CHURCHES CHURCHES | Pacific Telephone |
| 1976 | ST BASIL CATHOLIC CHURCH | Pacific Telephone |
| | Gross Henry W Rev St Basil Catholic Church | Pacific Telephone |
| | St Basil | Pacific Telephone |
| | Chirst The King | Pacific Telephone |
| 1971 | ST BASIL CATHOLIC CHURCH | Pacific Telephone |
| | Gross Henry W Rev St Basil Catholic Church | Pacific Telephone |
| | St Basil | Pacific Telephone |
| | Christ The King | Pacific Telephone |
| 1942 | Daisy wad Philip | Los Angeles Directory Co. |
| | Dach Steph R ofc mgr Jos E Cohn & Co | Los Angeles Directory Co. |
| 1933 | Pohlman Daisy wid Philip | Los Angeles Directory Co. |
| | PETERSON Neimi maid | Los Angeles Directory Co. |
| | Bergeman Janet | Los Angeles Directory Co. |
| 1929 | POHLMAN Philip Daisy h | Los Angeles Directory Co. |
| 1924 | Pohlman Philip real estate h | Los Angeles Directory Co. |

**639 S KINGSLEY DR**

| Year | Uses | Source |
|---|---|---|
| 1933 | CRANE Charlotte | Los Angeles Directory Co. |

**646 S KINGSLEY DR**

| Year | Uses | Source |
|---|---|---|
| 1942 | Hoeflinger Mina Mrs nurse | Los Angeles Directory Co. |
| | ANDERSON Ida cook | Los Angeles Directory Co. |
| | Ramish Adolph pres treas Adolph Ramish Inc | Los Angeles Directory Co. |
| 1937 | Ramish Adolph Dellaphene pres Adolph Ramish Inc | Los Angeles Directory Co. |
| | Radelle Molly cook | Los Angeles Directory Co. |
| | Hasselkuss Mina maid | Los Angeles Directory Co. |
| 1933 | Ramish Adolph Delafine pres Adolph Ramish Inc and West Coast Sanitary Mfrs | Los Angeles Directory Co. |
| 1929 | Ramish Adolph Dellaphine pres Sunset Sanitary Mfg Co dir West Coast Theatres h | Los Angeles Directory Co. |
| 1924 | Ramish Adolph treas West Coast Theatres Inc h | Los Angeles Directory Co. |

# FINDINGS

**647 S KINGSLEY DR**

| Year | Uses | Source |
|---|---|---|
| 1958 | Tosh Mary Jane Sunny Pinues Sanitariums Inc | Pacific Telephone |
| | Tosh Mary Jane | Pacific Telephone |
| | Sunny Pines Sanitariums Inc | Pacific Telephone |
| 1942 | Getty Sarah C wid Geo | Los Angeles Directory Co. |
| | RICHARDSON Ruth | Los Angeles Directory Co. |
| | Getty J Paul | Los Angeles Directory Co. |
| 1937 | Getty Sarah C Mrs | Los Angeles Directory Co. |
| 1933 | Getty Sally C wid Geo F | Los Angeles Directory Co. |
| | Getty J Paul pres Geo F Getty Inc | Los Angeles Directory Co. |
| 1929 | GETTY J Paul oil | Los Angeles Directory Co. |
| 1924 | GETTY J Paul oil producer h | Los Angeles Directory Co. |
| | GETTY Geo F oil producer h | Los Angeles Directory Co. |

**649 S KINGSLEY DR**

| Year | Uses | Source |
|---|---|---|
| 1976 | Anderson Jas | Pacific Telephone |

**661 S KINGSLEY DR**

| Year | Uses | Source |
|---|---|---|
| 1958 | Sherman Helen S | Pacific Telephone |
| 1942 | OEHLER Dixie C clk B of A | Los Angeles Directory Co. |
| | Artran Marie O tchrn Pub Sch | Los Angeles Directory Co. |
| | Artran A Pierce Pat writer | Los Angeles Directory Co. |
| | Shaft Cath waiter | Los Angeles Directory Co. |
| 1937 | KELLY Chas J Frances lawyer | Los Angeles Directory Co. |
| | De Santis Jas garagewkr F L Brainard | Los Angeles Directory Co. |
| 1933 | Estes Jas H Eva M | Los Angeles Directory Co. |
| | Estes Beatrice I tchr | Los Angeles Directory Co. |
| 1929 | Schwed Max h | Los Angeles Directory Co. |
| | Frankel David radio techn | Los Angeles Directory Co. |
| | Frankel Ann Mrs sten | Los Angeles Directory Co. |
| | Frankel Adolph counselor Equitable Life Assurance Soc | Los Angeles Directory Co. |
| 1924 | Schwed Max r | Los Angeles Directory Co. |
| | Frankel Adolph ins h | Los Angeles Directory Co. |

# FINDINGS

**666 S KINGSLEY DR**

| Year | Uses | Source |
|---|---|---|
| 1958 | Jackson Billye B | Pacific Telephone |
| 1942 | SMITH Josie maid | Los Angeles Directory Co. |
| | Hildesheim Chas J Alma R real est | Los Angeles Directory Co. |
| 1937 | Hildesheim Chas J Alma real est | Los Angeles Directory Co. |
| | NEUFELD Martha maid | Los Angeles Directory Co. |
| 1933 | Rosenwald Helen Mrs | Los Angeles Directory Co. |
| | Newfeldt Martha | Los Angeles Directory Co. |
| | Bolan Olgn | Los Angeles Directory Co. |
| 1929 | Rosenwald Helene wid Edw r | Los Angeles Directory Co. |
| | Hildesheim Chas J Alma real est | Los Angeles Directory Co. |
| 1924 | Saari Hannah maid | Los Angeles Directory Co. |
| | Rosenwald Regina r | Los Angeles Directory Co. |
| | Rosenwald Ellen Mrs r | Los Angeles Directory Co. |
| | Hiltesheim Geo J real est h | Los Angeles Directory Co. |
| | Hildesheim Chas J mgr Chas J Hildesheim & Co h | Los Angeles Directory Co. |

**667 S KINGSLEY DR**

| Year | Uses | Source |
|---|---|---|
| 1942 | FOSTER Mary E wid G F | Los Angeles Directory Co. |
| | VAN SLOOTEN JOHN F Associate Genl Agent Penn Mutual Life Insurance CO Suite | Los Angeles Directory Co. |
| 1929 | Yaras Herman r | Los Angeles Directory Co. |
| | h | Los Angeles Directory Co. |
| | Yaras Max Bertha lamps | Los Angeles Directory Co. |
| | Yaras Lee r | Los Angeles Directory Co. |
| | Yaras Kathryn G sten r | Los Angeles Directory Co. |
| | PERLMAN Louis Frieda | Los Angeles Directory Co. |
| | PERLMAN Frieda typist | Los Angeles Directory Co. |
| 1924 | Minnich Jesse C Minnich & Gould h | Los Angeles Directory Co. |

**670 S KINGSLEY DR**

| Year | Uses | Source |
|---|---|---|
| 1958 | Strauss Hermann | Pacific Telephone |
| | Newfield Alex | Pacific Telephone |
| 1942 | SULLIVAN Thos J firemn Genl Hosp | Los Angeles Directory Co. |
| | SULLIVAN Michl F | Los Angeles Directory Co. |
| | SULLIVAN Mary A tchr Pub Sch | Los Angeles Directory Co. |

# FINDINGS

| Year | Uses | Source |
|---|---|---|
| 1942 | SULLIVAN Loretta B tchr | Los Angeles Directory Co. |
| | ROCHE Ellen T sten | Los Angeles Directory Co. |
| | Lachapelle Irene costume designer | Los Angeles Directory Co. |
| | Judge Nell | Los Angeles Directory Co. |
| | Judge Lauretta | Los Angeles Directory Co. |
| 1937 | Sickner Lizzie M wid A W | Los Angeles Directory Co. |
| | OMey Ruth musician | Los Angeles Directory Co. |
| | OMey Lilburn T Ruth Mc Collum & Omey | Los Angeles Directory Co. |
| 1933 | WALTON M Alice Mrs | Los Angeles Directory Co. |
| 1929 | WALDEN Alice M Mrs h | Los Angeles Directory Co. |
| | Lesser Moses A agt US Int Rev | Los Angeles Directory Co. |
| 1924 | ANDERSON Roland R slsmn W M Murphy Motors Co r | Los Angeles Directory Co. |
| | Elsner Otto R asst mgr J W Lewis Co r | Los Angeles Directory Co. |
| | HOTCHKISS Mary L Mrs r | Los Angeles Directory Co. |
| | WALTON M Alice Mrs h | Los Angeles Directory Co. |
| | WILSON Robt A slsmn Banks Huntley & Co r | Los Angeles Directory Co. |

**671 S KINGSLEY DR**

| Year | Uses | Source |
|---|---|---|
| 1958 | New Horizon Club | Pacific Telephone |
| 1942 | PHILLIPS Helen beauty opr | Los Angeles Directory Co. |
| | Hull Carrol clk | Los Angeles Directory Co. |
| | Hecht Cornelius T Christina bkpr | Los Angeles Directory Co. |
| | Dunkerley Sydney Bernice clk | Los Angeles Directory Co. |
| | Cobean Sarah | Los Angeles Directory Co. |
| | Clem Jos | Los Angeles Directory Co. |
| | Barnitz Richd | Los Angeles Directory Co. |
| 1937 | CONNOR Alden R Wimfred C gas sta | Los Angeles Directory Co. |
| | CALKINS Lewis C | Los Angeles Directory Co. |
| 1933 | FERGUSON Julia M | Los Angeles Directory Co. |
| | CALKINS Winifred M tchr City Schs | Los Angeles Directory Co. |
| | CALKINS Lewis C | Los Angeles Directory Co. |
| 1929 | FERGUSON Julia Mrs hskpr | Los Angeles Directory Co. |
| | CALKINS Winifred M tchr | Los Angeles Directory Co. |
| | CALKINS Lewis O | Los Angeles Directory Co. |
| 1924 | CALKINS Louis C h | Los Angeles Directory Co. |

## WILSHIRE

### 3580 WILSHIRE

| Year | Uses | Source |
|---|---|---|
| 1990 | VITASANRO CORP | Pacific Bell |

## WILSHIRE BL CLAIMS OFC

### 3550 WILSHIRE BL CLAIMS OFC

| Year | Uses | Source |
|---|---|---|
| 1976 | Underwriters Ins Co | Pacific Telephone |

## WILSHIRE BL INFORMATION

### 3620 WILSHIRE BL INFORMATION

| Year | Uses | Source |
|---|---|---|
| 1967 | Sunset | Pacific Telephone |
| | Wilshire & Harvard | Pacific Telephone |

## WILSHIRE BL LOAN INFORMATION

### 3620 WILSHIRE BL LOAN INFORMATION

| Year | Uses | Source |
|---|---|---|
| 1967 | Sunset | Pacific Telephone |
| | Wilshire & Harvard | Pacific Telephone |

## WILSHIRE BLVD

### 3341 WILSHIRE BLVD

| Year | Uses | Source |
|---|---|---|
| 1967 | BUDGET RENT A AR Rental Offices Los | Pacific Telephone |

### 3345 WILSHIRE BLVD

| Year | Uses | Source |
|---|---|---|
| 1995 | Berlitz Translation Services | Pacific Bell |
| | LOS ANGELES | Pacific Bell |
| 1991 | FEDERAL EXPRESS | Pacific Bell |
| | Sun Life Of Canada | Pacific Bell |
| | Sun Life Insurance Company Of Canada | Pacific Bell |
| 1980 | CADO COMPUTER SYSTEMS LOS ANGELES | Pacific Telephone |

# FINDINGS

**3350 WILSHIRE BLVD**

| Year | Uses | Source |
|---|---|---|
| 1985 | Real Estate Sales Office | Pacific Bell |

**3355 WILSHIRE BLVD**

| Year | Uses | Source |
|---|---|---|
| 1965 | TRANS WORLD AIRLINES INC CITY TICKET OFFICES | Pacific Telephone |
| | TWA INC CITY TICKET OFFICE | Pacific Telephone |

**3357 WILSHIRE BLVD**

| Year | Uses | Source |
|---|---|---|
| 1962 | DIMSDALE S SECRET HARBOR RESTAURANT | Pacific Telephone |

**3383 WILSHIRE BLVD**

| Year | Uses | Source |
|---|---|---|
| 1976 | United States Administrators | Pacific Telephone |
| | S R Audit Company | Pacific Telephone |
| | Caditz Allan M Caditz Grant & Karlsen attys | Pacific Telephone |

**3400 WILSHIRE BLVD**

| Year | Uses | Source |
|---|---|---|
| 1985 | WORLD AIRWAYS INC | Pacific Bell |
| | Continental Record Shop | Pacific Bell |
| 1942 | FORD Waldo E tailor | Los Angeles Directory Co. |
| 1929 | LAWRENCE D Irene art gds | Los Angeles Directory Co. |

**3435 WILSHIRE BLVD**

| Year | Uses | Source |
|---|---|---|
| 1995 | CALIF RESTAURANT ASSN | Pacific Bell |
| 1985 | Thames Stephen R atty | Pacific Bell |
| | Watson Land Company | Pacific Bell |
| | Ostrian Morris L CLU | Pacific Bell |
| 1980 | Los Angeles | Pacific Telephone |
| | LAWYERS TITLE INSURANCE CORPORATION | Pacific Telephone |

**3440 WILSHIRE BLVD**

| Year | Uses | Source |
|---|---|---|
| 1995 | FRANK D LANTERMAN REGIONAL CENTER LOS ANGELES | Pacific Bell |

| Year | Uses | Source |
|---|---|---|
| 1991 | Hawaii Visitors Bureau | Pacific Bell |
| | PFlight Arrivals & Departure Information | Pacific Bell |
| | No Charge To Calling Party | Pacific Bell |
| | Hawaiian Airlines | Pacific Bell |
| | Caymmi Don | Pacific Bell |
| | Cayman Islands Dept Of Tourism | Pacific Bell |
| 1985 | Austrian Trade Commission | Pacific Bell |
| 1970 | MONARCH LIFE INS CO | Pacific Telephone |

**3444 WILSHIRE BLVD**

| Year | Uses | Source |
|---|---|---|
| 1942 | RUST Robt H golf course | Los Angeles Directory Co. |

**3450 WILSHIRE BLVD**

| Year | Uses | Source |
|---|---|---|
| 1985 | Basic Four Corporation | Pacific Bell |

**3457 WILSHIRE BLVD**

| Year | Uses | Source |
|---|---|---|
| 1991 | GARUDA INDONESIA LOS ANGELES | Pacific Bell |

**3460 WILSHIRE BLVD**

| Year | Uses | Source |
|---|---|---|
| 1995 | American Diabetes Association Los Angeles Chapter | Pacific Bell |
| 1985 | American Diabetes Association Southern California Affiliate Inc | Pacific Bell |
| 1980 | CAL OSHA Enforcement | Pacific Telephone |
| | FEDERAL EXPRESS DROP-OFF LOCATIONS LOS ANGELES | Pacific Telephone |
| | CALIFORNIA STATE OF INDUSTRIAL RELATIONS DEPT DIVISIONS OCCUPATIONAL SAFETY | Pacific Telephone |
| | NORRELL TEMPORARY SERVICES INC LOS ANGELES | Pacific Telephone |
| | CALIFORNIA STATE OF INDUSTRIAL RELATIONS DEPT OCCUPATIONAL SAFETY & HEALTH | Pacific Telephone |

**3550 WILSHIRE BLVD**

| Year | Uses | Source |
|---|---|---|
| 2013 | LYNNE & ASSOCIATES | Cole Information Services |
| | ITSC GROUP | Cole Information Services |

# FINDINGS

| Year | Uses | Source |
|---|---|---|
| 2013 | JEWISH FAMILY SERVICE CARE | Cole Information Services |
| | GLOBAL EDUCATION SERVICES GROUP | Cole Information Services |
| | NEWPORT CONSULTANTS LLC | Cole Information Services |
| | PANIOTTO DIMITRI | Cole Information Services |
| | SECURITECH SECURITY SERVICES | Cole Information Services |
| | VIVA PARTNERS USA INC | Cole Information Services |
| | TAEHEE YOO INSURANCE | Cole Information Services |
| | TELEFUND INC | Cole Information Services |
| | TIME WARNER CABLE | Cole Information Services |
| | AMERICAN GENERAL LIFE & ACCIDENT I | Cole Information Services |
| | CHK PACIFIC INSURANCE SERVICES | Cole Information Services |
| | CONSULADO GENERAL DE MEXICO | Cole Information Services |
| | BPI REMITTANCE CORPORATION | Cole Information Services |
| | LAW OFFICE OF THOMAS A SHAW | Cole Information Services |
| | LAW OFFICES OF KINJO RICHARD | Cole Information Services |
| | GOLDMAN JEFFREY ALLEN ATTORNEY AT LA | Cole Information Services |
| | MARTNET USA INC | Cole Information Services |
| | MILLENNIUM SECURITY SERVICE INC | Cole Information Services |
| | MZA EVENTS INC | Cole Information Services |
| | QUIGLEY & MIRON | Cole Information Services |
| | SMILOVE JONATHAN ATTORNEY AT LAW | Cole Information Services |
| | REGENCY MORTGAGE BANCORP | Cole Information Services |
| | ROSEMARY CLEANER | Cole Information Services |
| | AIDS PROJECT LA | Cole Information Services |
| | ESPINOSA & ASSOCIATES | Cole Information Services |
| | DARM WOO INC | Cole Information Services |
| | COMMUNITY CAREER DEVELOPMENT | Cole Information Services |
| | HARRY J REBHUHN LAW OFFICE OF | Cole Information Services |
| | HOM BILL ATTY | Cole Information Services |
| | LAW OFFICES OF BARNES CARL D | Cole Information Services |
| | LINDAIN & BALDOMERO LLP | Cole Information Services |
| | JOEUN CORP | Cole Information Services |
| | GIIR AMERICA INC | Cole Information Services |
| | NEW YORK LIFE INSURANCE | Cole Information Services |
| | PROPENT REAL ESTATE INC | Cole Information Services |
| | SCHULCZ FRED LAW OFFICE OF | Cole Information Services |

# FINDINGS

| *Year* | *Uses* | *Source* |
|---|---|---|
| 2013 | SIMON MARTIN R ATTORNEY AT LAW | Cole Information Services |
| | 24 HOUR LOCKSMITH | Cole Information Services |
| | AIDS WALK LOS ANGELES | Cole Information Services |
| | LAW OFFICE OF DEXTER ROSARIO | Cole Information Services |
| | LAW OFFICES OF DENNIS GESELOWITZ | Cole Information Services |
| | LEE & PARK CO | Cole Information Services |
| | JOA WELLNESS CENTER | Cole Information Services |
| | PERLISS SANFORD H ATTORNEY AT LAW | Cole Information Services |
| | STANDARD PARKING | Cole Information Services |
| | DEMOCRATIC PARTY OF LOS ANGELES | Cole Information Services |
| | FOCUS CARE INC | Cole Information Services |
| | CHANG JACOB D LAW OFFICES | Cole Information Services |
| | CLUB ASSIST NORTH AMERICA INC | Cole Information Services |
| | CROWN REALTY | Cole Information Services |
| | HANIN INS | Cole Information Services |
| | LAW OFFICES OF ELLIOTT KIM | Cole Information Services |
| | KISEIDO USA INC | Cole Information Services |
| | IPLA P A | Cole Information Services |
| | GOVERNMENT OF INDIA TOURIST OFFICE | Cole Information Services |
| | PROGUIDE INSURANCE SERVICES INC | Cole Information Services |
| | SHIN WILLIAM | Cole Information Services |
| | VISION ESCROW INC | Cole Information Services |
| | REICH ADELL CROST & CVITAN | Cole Information Services |
| | ZEUS STUDIOS INC | Cole Information Services |
| | YOUNG BAE INC | Cole Information Services |
| | YUN S LEE INC | Cole Information Services |
| | AIDS COMMUNITY ACTION FOUNDATION | Cole Information Services |
| | EDI SOLUTION SERVICE | Cole Information Services |
| | ETP REAL ESTATE | Cole Information Services |
| | CHK CAPITAL GROUP | Cole Information Services |
| | CITY OF LOS ANGELES | Cole Information Services |
| | BAKARI LEGAL SERVICES | Cole Information Services |
| | BLUE DRAGON ADVERTISING | Cole Information Services |
| | HARABEDIAN HALL & CO | Cole Information Services |
| | HIV & AIDS LEGAL SERVICES ALLIANCE I | Cole Information Services |

# FINDINGS

| Year | Uses | Source |
|---|---|---|
| 2013 | KIM & CO A PROFESSIONAL ACCOUNTANCY | Cole Information Services |
| | GEURBUKK INTERNATIONAL SOLUSION | Cole Information Services |
| | PARAMOUNT PLAZA | Cole Information Services |
| | VOICES INC | Cole Information Services |
| | REICH ADELL & CVITAN | Cole Information Services |
| | RGL GROUP INSURANCE & FINANCIAL SERV | Cole Information Services |
| | WELLS FARGO | Cole Information Services |
| | ACE REALTY & MANAGEMENT | Cole Information Services |
| | AERIO CONNECT | Cole Information Services |
| | ARMIDA T BOLTON | Cole Information Services |
| | DAVID KIM LAW OFFICE OF | Cole Information Services |
| | CARSONTHOMAS PERSONNEL | Cole Information Services |
| | CENTRAL NURSING COLLEGE | Cole Information Services |
| | CHARLES & ASSOCIATES ADVERTISING | Cole Information Services |
| | LAW OFFICE OF SMILOVE JONATHAN | Cole Information Services |
| | LAW OFFICES MAURICE WONG | Cole Information Services |
| | LAW OFFICES OF SMILOVE JONATHAN | Cole Information Services |
| | LEE & LEE STRUCTURAL ENGINEERING INC | Cole Information Services |
| | LEE KYUNG HO CPA | Cole Information Services |
| | IMPERIAL BANK TREASURY DEPARTMENT | Cole Information Services |
| | JOYCE MINSOOK CHO CPA | Cole Information Services |
| | GARBER LEONARD N | Cole Information Services |
| | NOGALES PSYCHOLOGICAL COUNSELING | Cole Information Services |
| | SH INVESTMENT & SECURITIES | Cole Information Services |
| | SIMPLY LEGAL INC | Cole Information Services |
| | SMITH LARRY W LAW OFFICES | Cole Information Services |
| | UNITED FINANCIAL | Cole Information Services |
| | REBACK SANFORD LAW OFFICE | Cole Information Services |
| | DBA KOREA INTERNATIONAL SATELLITE BR | Cole Information Services |
| | CARDSERVICE LA | Cole Information Services |
| | CNC | Cole Information Services |
| | COMMUNICATIONS PLUS | Cole Information Services |
| | CONSULADO GENERAL DE | Cole Information Services |

# FINDINGS

| Year | Uses | Source |
|---|---|---|
| 2013 | BAE PARK & NAZDJANOVA PLC | Cole Information Services |
| | HANA REALTY | Cole Information Services |
| | KMC INTERNATIONAL | Cole Information Services |
| | MALEMAJESTY GROUP LLC | Cole Information Services |
| | PELLINEN & ASSOCIATES | Cole Information Services |
| | SUN JOHN L | Cole Information Services |
| | VOC REHAB CONSULTING GROUP INC | Cole Information Services |
| | WHITE HOUSE | Cole Information Services |
| | CHILDCARE PROVIDER LAW PROJECT | Cole Information Services |
| | CHILDCARE COMPLIANCE | Cole Information Services |
| | CANTER RONALD M LAW OFFICE OF | Cole Information Services |
| | LAW OFFICES DANIEL CHO | Cole Information Services |
| 2008 | WHITE HOUSE INVESTMENT INC | Cole Information Services |
| | CJ FUNDING & INVESTMENT | Cole Information Services |
| | LEE KYUNG HO CPA | Cole Information Services |
| | LS INTERIOR DESIGN INC | Cole Information Services |
| | RANDALL & ASSOCIATES | Cole Information Services |
| | CENTRAL NURSING COLLEGE | Cole Information Services |
| | CONSULATE OF HONDURAS | Cole Information Services |
| | CA REHAB & EMPLOYMENT PROGRAM | Cole Information Services |
| | C I HOST CORP | Cole Information Services |
| | LEE GILBERT HYONGWON LAW OFFICES OF | Cole Information Services |
| | NOGALES PSYCHOLOGICAL COUNSELING | Cole Information Services |
| | RONALD M CANTER ATTORNEY AT LAW | Cole Information Services |
| | PAMIOTTO LAW FIRM | Cole Information Services |
| | KOKORO INC | Cole Information Services |
| | PEOPLELINK | Cole Information Services |
| | HANMARY FOOD SUPPLY | Cole Information Services |
| | KENNEDY INVESTMENTS | Cole Information Services |
| | BAMKO PROMOTIONAL ITEMS INC | Cole Information Services |
| | TMC INTERNATIONAL INC | Cole Information Services |
| | OCEAN 5 | Cole Information Services |
| | BORA ENTERPRISE INC | Cole Information Services |
| | UNITED NATIONAL INVESTMENT | Cole Information Services |
| | MAROUF LAW GROUP PLC | Cole Information Services |
| | MATIAN MEDICAL CORP | Cole Information Services |
| | JA FINANCIAL SERVICES INC | Cole Information Services |

# FINDINGS

| Year | Uses | Source |
|---|---|---|
| 2008 | SYNERGY GLOBAL INVESTMENTS INC | Cole Information Services |
| | WILSHIRE ENTERPRISES INC | Cole Information Services |
| | WILSHIRE METRO WORK SOURCE | Cole Information Services |
| | UNITED FINANCIAL | Cole Information Services |
| | CAL TEX ENTERPRISES | Cole Information Services |
| | CARL B CHARLES | Cole Information Services |
| | COMMUNICATIONS PLUS | Cole Information Services |
| | CNC | Cole Information Services |
| | COSMO MEDICAL GROUP | Cole Information Services |
| | INDIAN TOURIST OFFICE | Cole Information Services |
| | LAW OFFICE OF REBACK SANFORD | Cole Information Services |
| | GLOBAL FUNDING GROUP | Cole Information Services |
| | LAW OFFICE OF LEE & PANIOTTO | Cole Information Services |
| | PROVIDING FOR THE PROVIDER | Cole Information Services |
| | TRIKKIA KEEL LAW OFFICE | Cole Information Services |
| | D & M ASSET RECOVERY CO | Cole Information Services |
| | DAVID Y KIM LAW OFFICE | Cole Information Services |
| | OHIA MICHAEL C LAW OFFICES | Cole Information Services |
| | YSI INC | Cole Information Services |
| | SRT REALTY INC | Cole Information Services |
| | VOC REHAB CONSULTING GROUP INC | Cole Information Services |
| | SUN ENVIRONMENTAL SERVICE INC | Cole Information Services |
| | SECURITECH SECURITY SERVICES INC | Cole Information Services |
| | WEST EAST COMMUNICATIONS | Cole Information Services |
| | MARTIN S CHU & ASSOCIATES | Cole Information Services |
| | WILSHIRE FINANCIAL | Cole Information Services |
| | SIKLAB LLC | Cole Information Services |
| | SERENDIPITY | Cole Information Services |
| | MJ TRADING | Cole Information Services |
| | MINORITY BUSINESS ENTERPRISE CENTER | Cole Information Services |
| | CELINE MEDICAL AESTHETICS INC | Cole Information Services |
| | ERMES CORP | Cole Information Services |
| | CLUB ASSIST ROAD SERVICE LLC | Cole Information Services |
| | LUCKY REIM INC | Cole Information Services |
| | RICHARD E BOOKER ATTORNEY AT LAW | Cole Information Services |
| | THE SCHULCZ FRED LAW OFFICE OF | Cole Information Services |
| | LAW OFFICE OF DEXTER ROSARIO | Cole Information Services |

# FINDINGS

| *Year* | *Uses* | *Source* |
|---|---|---|
| 2008 | LAW OFFICES OF K T TRAN | Cole Information Services |
| | GLOBAL WORLD 2000 | Cole Information Services |
| | LAW OFFICES OF JOHNNY S ASCANO | Cole Information Services |
| | KOREAN CHRISTIAN FAMILY COUNSELING S | Cole Information Services |
| | BLUE DRAGON ADVERTISEMENT | Cole Information Services |
| | GOVERNMENT OF THE RPB HNDRS | Cole Information Services |
| | IBM REAL ESTATE INC | Cole Information Services |
| | AIDS WALK LOS ANGELES | Cole Information Services |
| | DUI DEFENDERS | Cole Information Services |
| | ABS CONSTRUCTION DEVELOPMENT | Cole Information Services |
| | AMERICAN FEDERATION OF MUSICIANS OF | Cole Information Services |
| | SUN TECH SOLUTIONS | Cole Information Services |
| | UNIGLOBAL SPORTS & ENTERTAINMENT I | Cole Information Services |
| | MORTGAGE FIXERS INC | Cole Information Services |
| | MZA EVENT | Cole Information Services |
| | RAMADA INN | Cole Information Services |
| | RELIANT GLOBAL MARKETS LLC | Cole Information Services |
| | EBRANDSECURE LLC | Cole Information Services |
| | LEE & LEE STRUCTURAL ENGINEERING | Cole Information Services |
| | KIYONI INC | Cole Information Services |
| | PURCHASING TECHNOLOGY CORP | Cole Information Services |
| | LAW OFFICE OF FRED SCHULTZ | Cole Information Services |
| | LAW OFFICE THOMAS SHAW | Cole Information Services |
| | CREDIT CARD PROCESSING CORP | Cole Information Services |
| | IMAX SERVICE CORP | Cole Information Services |
| | FOCUS CARE INC | Cole Information Services |
| | DEMOCRATIC PARTY OF LOS ANGELES | Cole Information Services |
| | DIRECT FINANCE | Cole Information Services |
| | BMC INVESTMENTS | Cole Information Services |
| | OLD & NEW GENERAL MERCHANDISE INC | Cole Information Services |
| | A & R TRUCKING EXPRESS INC | Cole Information Services |
| | ACEVEDO MEDICAL GROUP A MEDICAL CORP | Cole Information Services |
| | VISION ESCROW INC | Cole Information Services |
| | ULTIMATE HEALTH CARE | Cole Information Services |

# FINDINGS

| Year | Uses | Source |
|---|---|---|
| 2008 | WITHUS ENTERTAINMENT | Cole Information Services |
| | ULTIMATE HOME HEALTHCARE SERVICES IN | Cole Information Services |
| | MANAGEMENT INNOVATION CENTER | Cole Information Services |
| | CHK CAPITAL GROUP | Cole Information Services |
| | R & R CAPITAL INVESTMENTS LP | Cole Information Services |
| | CHARLES & ASSOCS ADVERTISING | Cole Information Services |
| | CITY OF LOS ANGELES | Cole Information Services |
| | CALIFORNIA HOMES & ESTATE | Cole Information Services |
| | LSSD FOOD INC | Cole Information Services |
| | PLATINUM IMAGE INC | Cole Information Services |
| | GEURBUKK INTERNATIONAL SOLUSION | Cole Information Services |
| | KIM MET HOLDINGS INC | Cole Information Services |
| | HANMITUZA HOLDINGS | Cole Information Services |
| | HARABEDIAN HALL & CO | Cole Information Services |
| | B & C COMMUNICATION INC | Cole Information Services |
| | TRIMANA RESTAURANT | Cole Information Services |
| | BLUE DRAGON ADVERTISING | Cole Information Services |
| | Q & H CORP | Cole Information Services |
| | WELLS FARGO | Cole Information Services |
| | WHITE PEN | Cole Information Services |
| | WILSHIRE HOME HEALTH INC | Cole Information Services |
| | 3AM ADVERTISING CO | Cole Information Services |
| | CHK FINANCIAL ADVISORS | Cole Information Services |
| | NEXTOUR | Cole Information Services |
| | LIVING COLOR PAINTING & DESIGN | Cole Information Services |
| | THE LAW OFFICES OF | Cole Information Services |
| | RODRIGUEZ STEPHEN G LAW CORP | Cole Information Services |
| | GLOBAL EDUCATION SERVICES GROUP | Cole Information Services |
| | LAW OFFICES OF STEVEN FRIEDMAN | Cole Information Services |
| | GESTONAC LAW OFFICES | Cole Information Services |
| | HARRE CONSULTING | Cole Information Services |
| | GRANT LIFE SCIENCES INC | Cole Information Services |
| | ANDREW J FISHKIN PC | Cole Information Services |
| | DEMEX MARBLE INTERNATIONAL INC | Cole Information Services |
| | AIR CRUISE SYSTEMS | Cole Information Services |
| | SPHERELINK LLC | Cole Information Services |
| | STEVEN L MAZZA ATTORNEY AT LAW | Cole Information Services |

# FINDINGS

| Year | Uses | Source |
|---|---|---|
| 2008 | STEVELEVYLAW COM | Cole Information Services |
| | SOUTHLAND MEDICAL CARE INC | Cole Information Services |
| | JR ENTERTAINMENT | Cole Information Services |
| | UNITED TELECOM INC | Cole Information Services |
| | J N J INTERNATIONAL DEVELOPMENT | Cole Information Services |
| | MAX SOLUTION IMPORT | Cole Information Services |
| | 3540 WILSHIRE LLC PARKING | Cole Information Services |
| | WORLD WIDE TRADE CO | Cole Information Services |
| | EOM & ASSOCIATES A PROFESSIONAL CORP | Cole Information Services |
| | LOS ANGELES WOMENS FOUNDATION | Cole Information Services |
| | CHK PACIFIC INSURANCE SERVICES | Cole Information Services |
| | LOW OFFICES OF JONATHAN SMILOVE | Cole Information Services |
| | TECHHEAD | Cole Information Services |
| | GLOBAL JR DEVELOPMENT INC | Cole Information Services |
| | LAW OFFICES OF RICHARD KINJO | Cole Information Services |
| | PREMIER PARKING | Cole Information Services |
| | INTELLICALL INC | Cole Information Services |
| | PACIFIC CENTRAL ALARM | Cole Information Services |
| | PARAMOUNT PLAZA LLC | Cole Information Services |
| | HANIN MEDICAL INC | Cole Information Services |
| | QUIGLEY & MIRON | Cole Information Services |
| | FRANCIS CENTENO SERVICES | Cole Information Services |
| | WALK THE TALK PRODUCTIONS | Cole Information Services |
| | MORTGAGE ONE | Cole Information Services |
| | NATIONAL AIDS MARATHON TRAINING PROG | Cole Information Services |
| | RAON CORP | Cole Information Services |
| | C T V BUSINESS DEVELOPMENT GROUP | Cole Information Services |
| | NICARAGUAN GENERAL CONSULATE | Cole Information Services |
| | THE FORECLOSURE PROTECTION AGENCY IN | Cole Information Services |
| | ROZA PROPERTIES | Cole Information Services |
| | IMPERIAL FINANCIAL INC | Cole Information Services |
| | PACIFIC RIM FINANCIAL ADVISERS | Cole Information Services |
| | HANIN INSURANCE SERVICES | Cole Information Services |
| | HORIZON GROCERS LLC | Cole Information Services |
| | HIV & AIDS LEGAL SERVICES INC | Cole Information Services |

# FINDINGS

| *Year* | *Uses* | *Source* |
|---|---|---|
| 2008 | BBI EXPRESS REMITTANCE INC | Cole Information Services |
| | OPTION FUNDING | Cole Information Services |
| | BIG JOY | Cole Information Services |
| | SMILOVE JONATHAN LAW OFFICES | Cole Information Services |
| | ALL STATE FINANCIAL | Cole Information Services |
| | YAHOO CLEANERS & TAILOR | Cole Information Services |
| | QIU ACCOUNTANCY CORP | Cole Information Services |
| | WORTH LIVING PROPERTIES | Cole Information Services |
| | SIMON MARTIN R ATTORNEY AT LAW | Cole Information Services |
| | SEONG KEUN MOON ASSOCAITES FOREIGN L | Cole Information Services |
| | M & M FINANCIAL GROUP INC | Cole Information Services |
| | USC BEN | Cole Information Services |
| | WILSHIRE COSMETIC & IMPLANT | Cole Information Services |
| | MATCH UP EMPLOYMENT AGENCY | Cole Information Services |
| 2006 | BUi LDING | Haines Company, Inc. |
| 2000 | BUILDING | Haines & Company |
| | A M P C O PARKING | Haines & Company |
| | ARPE INTL PROMOTNS | Haines & Company |
| | ASIAN AMER LWYR SRV | Haines & Company |
| | ASIAN AMER TIMS INC | Haines & Company |
| | ASIAN AMER TIMS INC | Haines & Company |
| | ASOCIACION DE ABOGADOS | Haines & Company |
| | B P I EXPRS RMTTNC | Haines & Company |
| | BARNES CARL D LAW | Haines & Company |
| | BOOKER RICHARD E ATTY AT LAW | Haines & Company |
| | BROOKS WILFRED IMMIGRATION LAW | Haines & Company |
| | CHAPMAN EXECUTIVE CENTER | Haines & Company |
| | CUSHMAN & WAKEFIELD INC | Haines & Company |
| | CUSHMAN & WAKEFIELD PARAMNT PLZA | Haines & Company |
| | DISCIPLINE GLOBAL MOBILE INC | Haines & Company |
| | ESPINOSA & ASSOCIATES | Haines & Company |
| | FRANKLIN LAIR ATTY | Haines & Company |
| | FRIEDMAN S A ATTY | Haines & Company |
| | GOVERNMENT OF INDIA TOURST OFC | Haines & Company |
| | GREAT CHINA INTERNATL TRAVEL | Haines & Company |
| | GRUEN RANDY LAW OFC | Haines & Company |
| | HARABEDIAN HALL & CO | Haines & Company |

# FINDINGS

| Year | Uses | Source |
|---|---|---|
| 2000 | HARRE CONSULTING | Haines & Company |
| | HOM BILL ATTY | Haines & Company |
| | IN PRO PER INC | Haines & Company |
| | INDIA TOURIST OFC | Haines & Company |
| | INST FOR MULTICURLTURAL CNSLG | Haines & Company |
| | INTERGRITY MEDICAL CARE SERVICE | Haines & Company |
| | KIM DAVID Y ATTY | Haines & Company |
| | KINJO RICHARD LAW OFFICES OF | Haines & Company |
| | KOREAN AMER PATENT | Haines & Company |
| | KOREAN AMER PATENT ASSN | Haines & Company |
| | LAW OFC SANFORD B REBACK ASSN | Haines & Company |
| | LAW OFCS DENNIS FUIRE | Haines & Company |
| | LAW OFCS JERRY SHAPIRO | Haines & Company |
| | LAW OFCS MAURICE K WONG | Haines & Company |
| | LEOS BARBER SHOP | Haines & Company |
| | LEWIS AND SCALI | Haines & Company |
| | LOUIE KAM ATTY | Haines & Company |
| | MATCHUP EMPLOYMENT AGENCY | Haines & Company |
| | MAZZA STEVEN L ATTY | Haines & Company |
| | NATL HISPANIC MEDIA COALITION | Haines & Company |
| | NOGALES PSYCH CNSLG | Haines & Company |
| | NOVA CARD GIFT SHOP | Haines & Company |
| | OAK EUGEN PHD JD | Haines & Company |
| | OFICINAS LEGALES DE REYES | Haines & Company |
| | OHIA MICHAEL C LAW OFFICES OF | Haines & Company |
| | PAC COAST CONSTRUCTION | Haines & Company |
| | PIERRI LUIS A SRV | Haines & Company |
| | PLATINUM IMAGE INC | Haines & Company |
| | PRIME PARALEGAL SERVICES | Haines & Company |
| | PUBLIC RESOURCES ADVISORY GRP QUIGLEY & MIRON | Haines & Company |
| | RANDALL TEDDIE ATTY | Haines & Company |
| | REBACK SANFORD ATTY | Haines & Company |
| | SCHULCZ FRED E ATTY | Haines & Company |
| | SEGURE JOHN | Haines & Company |
| | SHEPPARD TYRON ATTY | Haines & Company |
| | SIMON MARTIN R ATTY | Haines & Company |
| | SMITH LARRY W LAW OFFICES | Haines & Company |
| | SUN JOHN L ATTY | Haines & Company |

# FINDINGS

| Year | Uses | Source |
|---|---|---|
| 2000 | TRAVEL KINGDOM | Haines & Company |
| | UNITD FILING SERV | Haines & Company |
| | WELLS FRGO | Haines & Company |
| | WILSHIRE ELEVATOR INC | Haines & Company |
| | WONG MAURICE K ATTY | Haines & Company |
| | YES JOB SERVICE | Haines & Company |
| | YOUNG MALCOLM C ATTORNEY AT LW | Haines & Company |
| | KIM DAVID Y ATTY | Haines & Company |
| 1995 | Barnes Carl D Law Offices | Pacific Bell |
| | Commuter Transportation Services Inc | Pacific Bell |
| | Commuter Transportation Services Inc | Pacific Bell |
| | Sands Associates | Pacific Bell |
| | Sands V Ahda | Pacific Bell |
| | BARNES CARL D LAW OFFICES | Pacific Bell |
| | COMMUTER TRANSPORTATION SERVICES INC | Pacific Bell |
| | HOM BILL ATTY | Pacific Bell |
| | MIN WILLIAM P ATTY | Pacific Bell |
| | Barnes Carl D Law Offices | Pacific Bell |
| | Min William P atty | Pacific Bell |
| 1991 | Barnes Carl D Law Offices | Pacific Bell |
| | Carpool | Pacific Bell |
| | Commuter Computer | Pacific Bell |
| | Commuter Transportation Services Inc | Pacific Bell |
| | Comney CA | Pacific Bell |
| | Schwartz Neil David atty | Pacific Bell |
| | BARNES CARL D LAW OFFICES | Pacific Bell |
| | CARPOOL | Pacific Bell |
| | COMMUTER COMPUTER | Pacific Bell |
| | COMMUTER TRANSPORTATION SERVICES INC | Pacific Bell |
| | DE UGSAMI P ATTY | Pacific Bell |
| | CANS ROBERT H MD | Pacific Bell |
| | HEHMANN DENISE | Pacific Bell |
| | KING & SELIGSOHN ATTYS | Pacific Bell |
| | KLNGSTEPHENSCOTTATTY | Pacific Bell |
| | LAWYERS BRIEF SERVICE | Pacific Bell |
| | MARGOLIS MICHAEL B | Pacific Bell |
| | MORINMICHAELD | Pacific Bell |

# FINDINGS

| Year | Uses | Source |
|---|---|---|
| 1991 | PROFESSIONAL VOICE THE | Pacific Bell |
| | SERIGSOHN HENRY ATTY | Pacific Bell |
| | TRAVEL KINGDOM | Pacific Bell |
| | Barnes Carl D Law Offices | Pacific Bell |
| | Carpool | Pacific Bell |
| | Commuter Computer | Pacific Bell |
| | Commuter Transportation Services Inc | Pacific Bell |
| | De ug Sami P atty | Pacific Bell |
| | Gans Robert H atty | Pacific Bell |
| | Cans Robert H MD | Pacific Bell |
| | Hehmann Denise | Pacific Bell |
| | King & Seligsohn attys | Pacific Bell |
| | King Shannon LOS ANGELES 3989098 | Pacific Bell |
| | Klng Stephen Scottatty | Pacific Bell |
| | LAWYERS BRIEF SERVICE | Pacific Bell |
| | Margolis Michael B | Pacific Bell |
| | Morin Michael D | Pacific Bell |
| | Professional Voice The | Pacific Bell |
| | Profeta Scott LOS ANGELES 8264086 | Pacific Bell |
| | Serigsohn Henry atty | Pacific Bell |
| | Sdigson Rose LCSW BRENTWOOD 2070836 | Pacific Bell |
| | Travel Kingdom | Pacific Bell |
| | Wilshire Ardmore | Pacific Bell |
| | Customer Service 24 Hours | Pacific Bell |
| | New Accounts & Loans | Pacific Bell |
| | Commuter Computer | Pacific Bell |
| | Passenger No Charge To Calling Party District Sales & Ticket Office | Pacific Bell |
| 1990 | AMPCO PARKING LOS ANGELES | Pacific Bell |
| | ABZUG MICHAEL D ATTY | Pacific Bell |
| | ACE MORTGAGE & FINANCE | Pacific Bell |
| | ALEXANDER & ALEXANDER OF CALIF INC INS | Pacific Bell |
| | ALLEN NOAH LAW OFFICES | Pacific Bell |
| | AMERICAN HEART ASSOCIATION-GREATER LOS ANGELES AFFILIATE | Pacific Bell |
| | ARGENTINE CONSULATE | Pacific Bell |
| | ARKUSH J ROBT ATTY | Pacific Bell |
| | ARKUSH & MARKOVITCH ATTYS | Pacific Bell |

# FINDINGS

| Year | Uses | Source |
|---|---|---|
| 1990 | ASOCIACION DE ABOGADOS DE ACCIDENTES | Pacific Bell |
| | AUSTRALIAN SUN RESEARCH LABS | Pacific Bell |
| | BAKKER ANDREW ATTY | Pacific Bell |
| | BALAZS TIBOR PHOTOGRAPHY | Pacific Bell |
| | BALL LARRY ATTY | Pacific Bell |
| | BARNES CARLD LAW OFFICES | Pacific Bell |
| | BARNES CYNTHIA L ATTY | Pacific Bell |
| | BEASLEY SHERYL ATTY | Pacific Bell |
| | BENSON FEDERICK B ATTE | Pacific Bell |
| | BLACK KAREN ATTY | Pacific Bell |
| | BLUM BRUCE ATTY | Pacific Bell |
| | BOOKER RICHARD E ATTY | Pacific Bell |
| | BRIEF SHOP THE | Pacific Bell |
| | CARPOOL | Pacific Bell |
| | CARPOOL | Pacific Bell |
| | CHAPMAN EXECUTIVE CENTRE | Pacific Bell |
| | CHOSEN FEW PERSONNEL SERVICES | Pacific Bell |
| | CLARKE CLIFFORD | Pacific Bell |
| | CO-OP OF AMERICAN PHYSICIANS | Pacific Bell |
| | COMMUTER COMPUTER | Pacific Bell |
| | COMMUTER TRANSPORTATION SERVICES INC | Pacific Bell |
| | COMPUCOPY | Pacific Bell |
| | CONSULATE GENERALS & CONSULATES | Pacific Bell |
| | CUTTING BOARD NO 50 THE | Pacific Bell |
| | KING STEPHEN SCOTT ATTY | Pacific Bell |
| | RODRIGUEZ TONY ATTY | Pacific Bell |
| | DELAWARE STEEL CO OF CALIF INC | Pacific Bell |
| | ENGEL THOMAS L ATTY | Pacific Bell |
| | EXCELLENT FUNDING GROUP | Pacific Bell |
| | EXECUTIVE CAR MANAGEMENT SYSTEMS | Pacific Bell |
| | F T C REAL ESTATE LOAN | Pacific Bell |
| | FAR EAST MERCANTILE CORP | Pacific Bell |
| | FIELD & STREAM | Pacific Bell |
| | FLAME CUTTING | Pacific Bell |
| | FRANKLIN C LAIR ATTY | Pacific Bell |
| | FRIEDMAN STEVEN A ATTY | Pacific Bell |

# FINDINGS

| Year | Uses | Source |
|---|---|---|
| 1990 | GANS ROBERT H ATTY | Pacific Bell |
| | GARBER ALBERT C GARBER & GARBER & MANUWAL ATTYS | Pacific Bell |
| | GARBER GARBER & MANUWAL ATTYS | Pacific Bell |
| | GARBER LEONARD N GARBER & GARBER & MANUWAL ATTYS | Pacific Bell |
| | GARY ROBERT ATTY | Pacific Bell |
| | GASTON ANTHONY R ATTY | Pacific Bell |
| | GLECKMAN FRANCINE | Pacific Bell |
| | GOLDEN BELL PROPERTIES & MANAGEMENT | Pacific Bell |
| | GOLDFARB GERALD ATTY | Pacific Bell |
| | GOLF MAGAZINE | Pacific Bell |
| | GOVERNMENT OF INDIA TOUR OFC | Pacific Bell |
| | GRAYSON PEGINE ATTY | Pacific Bell |
| | GREAT AMERICAN INS CO PACIFIC MARINE DEPT | Pacific Bell |
| | GREAT AMERICAN PACIFIC MARINE | Pacific Bell |
| | GREAT CHINA INTERNATL TRAVEL | Pacific Bell |
| | GREAT L A MORTGAGE CO | Pacific Bell |
| | GRODBERG HASKELL H ATTY | Pacific Bell |
| | HADSELL BARBARA ATTY | Pacific Bell |
| | HAMADA M VICTOR LAW OFFICES OF | Pacific Bell |
| | HANCOCK SAVINGS & LOAN ASSOCIATION | Pacific Bell |
| | HANNON MICHAEL ATTY | Pacific Bell |
| | HANNON PARK & LENNON | Pacific Bell |
| | HARABEDLAN HALL & CO CPAS | Pacific Bell |
| | HARRE KENNETH D CPA | Pacific Bell |
| | HARRIS CHARLES ATTY | Pacific Bell |
| | HATHAWAY JEFFREY D ATTY | Pacific Bell |
| | HERTZBERG ROBERT M ATTY LURIE & HERTZBERG | Pacific Bell |
| | HESCHELES NORMA ATTY | Pacific Bell |
| | HOGG AND BENSON ATTYS | Pacific Bell |
| | HOGG JOHN L ATTY | Pacific Bell |
| | HOM BILL ATTY | Pacific Bell |
| | HOME MECHANIX MAGAZINE | Pacific Bell |
| | HOPE FOUNDATION THE | Pacific Bell |
| | HSIN MEI CO INC | Pacific Bell |
| | HYUNDAI FINANCIAL CO | Pacific Bell |

# FINDINGS

| Year | Uses | Source |
|---|---|---|
| 1990 | I D N INC | Pacific Bell |
| | IRA CALIFORNIA | Pacific Bell |
| | INDIA TOURIST OFFICE | Pacific Bell |
| | INTERNATL THOMSON RETAIL PRESS | Pacific Bell |
| | INTRACORP | Pacific Bell |
| | J & E SHOE REPAIR | Pacific Bell |
| | JACOBSON RUTHE ATTY | Pacific Bell |
| | JOHNSON & BARNES ATTYS | Pacific Bell |
| | JOHNSON CHERYL ATTY | Pacific Bell |
| | KBK INC | Pacific Bell |
| | KAGY THOS H LAW OFFICES OF | Pacific Bell |
| | KANG & ASSOCIATES | Pacific Bell |
| | KATZ PAUL E | Pacific Bell |
| | KIM ANDREW LAW OFFICE | Pacific Bell |
| | KIM DAVID Y ATTY | Pacific Bell |
| | KIM DAVID Y ATTY | Pacific Bell |
| | KIM MICHAEL E ATTY | Pacific Bell |
| | KING & SELIGSOHN ATTYS | Pacific Bell |
| | KURRASCH ROY W ATTY | Pacific Bell |
| | KYOKUTO BOEKI KAISHA LTD | Pacific Bell |
| | LANE BARRY J ATTY | Pacific Bell |
| | LANE & FRIEDMAN ATTYS | Pacific Bell |
| | LATTAKER PEARL ATTY | Pacific Bell |
| | LAW OFFICES OF ALAN H SARKISIAN | Pacific Bell |
| | LAW PLACEMENTS | Pacific Bell |
| | LAWYERS BRIEF SERVICE | Pacific Bell |
| | LEE CHRISTOPHER ATTY | Pacific Bell |
| | LENNON GERALD ATTY | Pacific Bell |
| | LESSER LOUIS L ATTY | Pacific Bell |
| | LITT BARRETT S ATTY | Pacific Bell |
| | LOMAX MELANIE E ATTY | Pacific Bell |
| | LOPEZ JAIME V ATTY | Pacific Bell |
| | LOUIE KAM ATTY | Pacific Bell |
| | LURIE & HERTZBERG | Pacific Bell |
| | M B C TV & RADIO CORP | Pacific Bell |
| | MAGNUSON MICHAEL ATTY | Pacific Bell |
| | MANUWAL ROBERT I GARBER & GARBER & MANUWAL ATTYS | Pacific Bell |
| | MARGOLIS BEN ATTY | Pacific Bell |

# FINDINGS

| Year | Uses | Source |
|---|---|---|
| 1990 | MARKOVITCH MICHAEL D | Pacific Bell |
| | MARKOWITZ JAY ATTY AT LAW | Pacific Bell |
| | MARQUEZ MERCEDES ATTY | Pacific Bell |
| | MATCH-UP EMPLOYMENT AGENCY | Pacific Bell |
| | MCKIM ROBERT & CO INC | Pacific Bell |
| | MCTERNAN JOHN ATTY | Pacific Bell |
| | MIN WILLIAM P ATTY | Pacific Bell |
| | MOMMAERTS ROBERT W ATTY | Pacific Bell |
| | MOMMAERTS & RUTLEDGE ATTYS AT LAW | Pacific Bell |
| | MOSKOWITZ KAREN ATTY LURIE & HERTZBERG | Pacific Bell |
| | MOTT ESTA ATTY | Pacific Bell |
| | MTEL DIGITAL SERVICES | Pacific Bell |
| | MUTUAL PROTECTION TRUST | Pacific Bell |
| | NAGBY RICHARD K ATTY | Pacific Bell |
| | NATIONAL TEMPORARY SERVICES EMPLOYMENT | Pacific Bell |
| | NATURAL COMPUTING SYSTEMS | Pacific Bell |
| | NOGALES FAMILY COUNSELING INC | Pacific Bell |
| | NOVA CARD GIFT SHOP | Pacific Bell |
| | NURSE PROVIDERS INC | Pacific Bell |
| | OLJEY JUDITH A ATTY LURIE & HERTZERG | Pacific Bell |
| | PACIFIC HEALTH STAFFING | Pacific Bell |
| | PALEY ROBIN E ATTY | Pacific Bell |
| | PARAMOUNT GROUP INC | Pacific Bell |
| | PARK HEESOK ATTY | Pacific Bell |
| | PARKER & MARKOWITZ ATTYS AT LAW | Pacific Bell |
| | PARKER RONALD S ATTY AT LAW | Pacific Bell |
| | PLAZA CLEANERS | Pacific Bell |
| | POPKOFF BURTON R ATTY | Pacific Bell |
| | POPKOFF & STERN LAW OFCS OF | Pacific Bell |
| | POPULAR SCIENCE PUBLISHING CO INC | Pacific Bell |
| | POTASH ROGELIO ATTY | Pacific Bell |
| | POTASH ROGER F ATTY | Pacific Bell |
| | PRECISELITE INC | Pacific Bell |
| | PRINTER RIBBONS PLUS INC | Pacific Bell |
| | PROFESSIONAL VOICE THE | Pacific Bell |

# FINDINGS

| Year | Uses | Source |
|---|---|---|
| 1990 | PROVIDENT LIFE AND ACCIDENT INSURANCE COMPANY | Pacific Bell |
| | PUBLIC RESOURCES ADVISORY GROUP | Pacific Bell |
| | Q STUDIO | Pacific Bell |
| | RANDALL TEDDIE JATTY | Pacific Bell |
| | REBACK SANFORD B ATTORNEY AT LAW | Pacific Bell |
| | REEVES ROBERT L A PROFESSIONAL LAW CORP | Pacific Bell |
| | ROBBINS BRIAN QUINN ATTY | Pacific Bell |
| | RODRIGUEZ & NEEDLES | Pacific Bell |
| | DE LA TORRE BERNARDO ATTY | Pacific Bell |
| | ROK S CONSTRUCTION CO | Pacific Bell |
| | RONALD JAMES DIRECT | Pacific Bell |
| | RUTLEDGE ARTHUR D ATTY | Pacific Bell |
| | RYCO STATE GROUP | Pacific Bell |
| | RYCO STATE MORTGAGE | Pacific Bell |
| | SCARLETT CARLTON ATTY | Pacific Bell |
| | SCHIEWE JON A ATTORNEY AT LAW | Pacific Bell |
| | SCHMID & GROGMAN | Pacific Bell |
| | SCHWARTZ NEIL DAVID ATTY | Pacific Bell |
| | SCHWARTZ RANDALL BRIAN ATTY | Pacific Bell |
| | SCHWARTZ & SCHWARTZ ATTYS | Pacific Bell |
| | SECURITY PACIFIC FINANCIAL SERVICES INC CERRITOS CERRITOS | Pacific Bell |
| | SEGURE JOHN PSYCHOTHERAPIST | Pacific Bell |
| | SELIGSOHN HENRY ATTY | Pacific Bell |
| | SHEPPARD TYRON J ATTY | Pacific Bell |
| | SINGER NATHAN ATTY AT LAW | Pacific Bell |
| | SKI MAGAZINE | Pacific Bell |
| | SKYLINE TRAVEL SERVICE | Pacific Bell |
| | SOFTEC | Pacific Bell |
| | SONBERG EDYTHE K ATTY AT LAW | Pacific Bell |
| | SPURLOCK ELIZABETH A ATTY | Pacific Bell |
| | STANDING HUGO J ALEXANDER & ALEXANDER OF CALIF INC INS | Pacific Bell |
| | STERN GARY ATTY | Pacific Bell |
| | STERN GARY N ATTY | Pacific Bell |
| | STORMER DAN ATTY | Pacific Bell |
| | SUGITANI FUJIO | Pacific Bell |

# FINDINGS

| Year | Uses | Source |
|---|---|---|
| 1990 | SUN JOHN L ATTY | Pacific Bell |
| | TELEVISION PRODUCTION PARTNERS | Pacific Bell |
| | TIMES MIRROR MAGAZINE | Pacific Bell |
| | TIMES MIRROR MAGAZINE SALES DEVELOPMENT | Pacific Bell |
| | TOHATO AMERICA CO LTD | Pacific Bell |
| | TRABER THERESA ATTY | Pacific Bell |
| | TRAVEL KINGDOM | Pacific Bell |
| | TRAVEL HOST OF SO CALIF | Pacific Bell |
| | 25 TRAVEL | Pacific Bell |
| | VIA VISTA CORP | Pacific Bell |
| | WARD CHERYL ATTY | Pacific Bell |
| | WATERMAN NISSEN & CO | Pacific Bell |
| | WELLS FARGO BANK NA BRANCH OFFICES LOS ANGELES WILSHIRE ARDMORE LOS ANGE | Pacific Bell |
| | WONG MARLEEN LCSW | Pacific Bell |
| | WRIGHT JASON | Pacific Bell |
| | WRIGHT JASON | Pacific Bell |
| | YOUHNE YOUNG ATTY AT LAW | Pacific Bell |
| | YOUNG MALCOLM C ATTY | Pacific Bell |
| | YUNCG INVESTMENT CO | Pacific Bell |
| 1986 | SCHIEWE JON A ATTORNEY AT LAW | Pacific Bell |
| | BOYLE BRIAN J | Pacific Bell |
| | BOYLE BRIAN J SPRAY GOULD & BOWERS A PROFESSIONAL CORPORATION ATTYS | Pacific Bell |
| | BRIEF SHOP THE | Pacific Bell |
| | BRUGGE ROBT D-SPRAY GOULD & BOWERS A PROFESSIONAL CORPORATION ATTYS | Pacific Bell |
| | CES PUBLISHING-SALES OFC | Pacific Bell |
| | CARPOOL | Pacific Bell |
| | CASTRANOVA ELIA ATTY | Pacific Bell |
| | CERTIFIED PLAN SPECIALISTS INC | Pacific Bell |
| | CHAMP MICHAEL W-SPRAY GOULD & BOWERS A PROFESSIONAL CORPORATION ATTYS | Pacific Bell |
| | CHAPMAN LISA L-SPRAY GOULD & BOWERS A PROFESSIONAL CORPORATION ATTYS | Pacific Bell |
| | CHOSEN FEW PERSONNEL SERVICES | Pacific Bell |
| | CLARKE CLIFFORD | Pacific Bell |

# FINDINGS

| Year | Uses | Source |
|---|---|---|
| 1986 | CO-OP OF AMERICAN PHYSICIANS | Pacific Bell |
| | COMMUTER COMPUTER | Pacific Bell |
| | COMPREHENSIVE GROUP LEGAL SERVICES | Pacific Bell |
| | COMPUCOPY | Pacific Bell |
| | CONTEMPORARY DIGITAL SERVICES INC | Pacific Bell |
| | CONTEMPORARY DIGITAL SERVICES INC | Pacific Bell |
| | COOPER ROY V CPA | Pacific Bell |
| | COOPERATIVE OF AMERICAN PHYSICIANS | Pacific Bell |
| | CROCKER NATIONAL BANK BRANCH OFFICES LA CITY | Pacific Bell |
| | CUTTING BOARD NO 50 THE | Pacific Bell |
| | D K REALTY CO | Pacific Bell |
| | DAVIS JANE CLAY GRANT & DUNCAN ATTYS | Pacific Bell |
| | DEAN ROBERT M SPRAY GOULD & BOWERS A PROFESSIONAL CORPORATION ATTYS | Pacific Bell |
| | DELAWARE STEEL CO OF CALIF INC | Pacific Bell |
| | DELUG SAMUEL P A PROFESSIONAL LAW CORP ATTY | Pacific Bell |
| | DREYFUS SERVICE CORP INSTITUTIONAL SERVICES | Pacific Bell |
| | DUNCAN JERROME N GRANT & DUNCAN ATTYS | Pacific Bell |
| | E JEAN GARY ATTY | Pacific Bell |
| | ESTRADA DAVID ATTY | Pacific Bell |
| | FAR EAST MERCANTILE CORP | Pacific Bell |
| | FINCK BRUCE ALAN SPRAY GOULD & BOWERS A PROFESSIONAL CORPORATION ATTYS | Pacific Bell |
| | FLAME CUTTING | Pacific Bell |
| | FOGEL BENJAMIN ATTY | Pacific Bell |
| | FRANKLIN C LAIR ATTY | Pacific Bell |
| | FRIEDMAN STEVEN A ATTY | Pacific Bell |
| | GANS-SMITH SUSAN B-SPRAY GOULD & BOWERS A PROFESSIONAL CORPORATION ATTYS | Pacific Bell |
| | GARCIA RODOLFO MD | Pacific Bell |
| | GARY E JEAN ATTY | Pacific Bell |
| | GARY ROBERT ANTY | Pacific Bell |

# FINDINGS

| Year | Uses | Source |
|---|---|---|
| 1986 | GEMS PERSONNEL SERVICE | Pacific Bell |
| | GEMS PERSONNEL SERVICES | Pacific Bell |
| | GOLDFARB GERALD ATTY | Pacific Bell |
| | GOLF MAGAZINE | Pacific Bell |
| | GOODMAN CYNTHIA A-SPRAY GOULD & BOWERS A PROFESSIONAL CORPORATION ATTYS | Pacific Bell |
| | GOULD CHAS PERRY SPRAY GOULD & BOWERS A PROFESSIONAL CORPORATION ATTYS | Pacific Bell |
| | GRANT ARTIS C JR GRANT & DUNCAN ATTYS | Pacific Bell |
| | GRANT & DUNCAN ATTYS | Pacific Bell |
| | GRANT & DUNCAN ATTYS | Pacific Bell |
| | GREEN SPAN COMPANY THE ADJSTRS | Pacific Bell |
| | GREENSPAN SIDNEY & CO FIRE ADJSTRS | Pacific Bell |
| | GRODBERG HASKELL H ATTY | Pacific Bell |
| | HANNON MICHAEL ATTY | Pacific Bell |
| | HANNON PARK LENNON & SARKISIAN ATTY | Pacific Bell |
| | HARABEDIAN HALL & CO CPAS | Pacific Bell |
| | HERTZBERG HARRISON W LAW OFFICES OF HERTZBEZRG & REGELE | Pacific Bell |
| | HERTZBERG ROBERT MYLES LAW OFFICES OF HERTZBERG & REGELE | Pacific Bell |
| | HOWARD DANL O SPRAY GOULD & BOWERS A PROFESSIONAL CORPORATION ATTYS | Pacific Bell |
| | INDIA TIURIST OFFICE | Pacific Bell |
| | INSURANCE ANALYSIS CORP | Pacific Bell |
| | INTERAMERICAN PSYCHOLOGICAL SERVICES | Pacific Bell |
| | JRS GROUP INC THE | Pacific Bell |
| | JAMES DWIGHT GRANT & DUNCAN ATTYS | Pacific Bell |
| | JAMES Y SONG ATTY | Pacific Bell |
| | JEFFREY KING HOSPITALITY CONSULTANTS LTD | Pacific Bell |
| | JOSEPH SEGAL CPA | Pacific Bell |
| | KBK INC | Pacific Bell |
| | KIM CONSTRUCTION CO | Pacific Bell |
| | KIM DAVID AIA & ASSOCIATES | Pacific Bell |

# FINDINGS

| Year | Uses | Source |
|---|---|---|
| 1986 | KIM DAVID Y ATTY | Pacific Bell |
| | KIM MICHAEL E ATTY | Pacific Bell |
| | KING & SELIGSOHN ATTYS | Pacific Bell |
| | KING STEPHEN SCOTT ATTY | Pacific Bell |
| | KURRASCH ROY W ATTY | Pacific Bell |
| | KYOKUTO BOEKI KAISHA LTD | Pacific Bell |
| | LANE BARRY J ATTY | Pacific Bell |
| | LANE & FRIEDMAN ATTYS | Pacific Bell |
| | LAW OFFICES OF MERTZBERG & REGELE | Pacific Bell |
| | LAW OFFICES OF SUKUM SAI-NGARM | Pacific Bell |
| | LAWYER S BRIEF SERVICE INC | Pacific Bell |
| | LENNON GERALD ATTY | Pacific Bell |
| | LEVIN COOPER SPIEGEL & CO CPAS | Pacific Bell |
| | LINK JAMES S SPRAY GOULD & BOWERS A PROFESSIONAL CORPORATION ATTYS | Pacific Bell |
| | LITT BARRETT S ATTY | Pacific Bell |
| | MAGNUSON MICHAEL ATTY | Pacific Bell |
| | MARTIN HENEY A PROFESSIONAL WORD PROCESSING SERVICE | Pacific Bell |
| | MATURE TEMPS INC | Pacific Bell |
| | MATURE TEMPSAMERICA INC | Pacific Bell |
| | MC COY ROBT E SPRAY GOULD & BOWERS A PROFESSIONAL CORPORATION ATTYS | Pacific Bell |
| | MCKIM ROBERT & CO INC | Pacific Bell |
| | MERRITT REALE STATE GROUP | Pacific Bell |
| | MIDEB MANAGEMENT | Pacific Bell |
| | MIN WILLIAM P ATTY | Pacific Bell |
| | MOBILECOMM OF CALIF | Pacific Bell |
| | MORTENSEN WALTER G SPRAY GOULD & BOWERS A PROFESSIONAL CORPORATION ATTYS | Pacific Bell |
| | MOSLEY BEVERLY E ATTY | Pacific Bell |
| | MOSS DARREL T | Pacific Bell |
| | MUTUAL PROTECTION TRUST | Pacific Bell |
| | NATIONAL TEMPORARY SERVICES INC EMPLYMNT | Pacific Bell |
| | NORTHERN TERRITORY TOURIST COMMISSION | Pacific Bell |
| | PARAMOUNT GROUP INC | Pacific Bell |

# FINDINGS

| Year | Uses | Source |
|---|---|---|
| 1986 | PARAMOUNT PLAZA LEGAL SERVICES | Pacific Bell |
| | PARK HEESOK ATTY | Pacific Bell |
| | PARKER RONALD S A LAW CORP | Pacific Bell |
| | PAVLICK MARC-SPRAY GOULD & BOWERS A PROFESSIONAL CORPORATION ATTYS | Pacific Bell |
| | PLAZA CLEANERS | Pacific Bell |
| | POPKOFF BURTON R ATTY | Pacific Bell |
| | POPULAR SCIENCE PUBLISHING CO INC | Pacific Bell |
| | POTASH ROGER F ATTY | Pacific Bell |
| | POTESHMAN MELVIN I CPA | Pacific Bell |
| | PROFESSIONAL VOICE THE | Pacific Bell |
| | PROVIDENT LIFE AND ACCIDENT INSURANCE COMPANY | Pacific Bell |
| | QANTAS AIRWAYS ARRIVAL & DEPARTURE INFORMATION | Pacific Bell |
| | RAGEN DANIEL P SPRAY GOULD & BOWERS A PROFESSIONAL CORPORATION ATTYS | Pacific Bell |
| | RAMOS RENE ATTY | Pacific Bell |
| | REEVES ROBERT L A PROFESSIONAL LAW CORP | Pacific Bell |
| | REGALE THOMAS M LAW OFFICES OF HERTZBERG & REGELA | Pacific Bell |
| | RESNICK ROBERT B | Pacific Bell |
| | REVIANS | Pacific Bell |
| | RONEY CHRISTINE A-SPRAY GOULD & BOWERS A PROFESSIONAL CORPORATION ATTYS | Pacific Bell |
| | SAI-NGARM SUKUM LAW OFFICES OF | Pacific Bell |
| | SAI-NGARM SUKUM LAW OFFICES OF | Pacific Bell |
| | SAI-NGARM SUKUM LAW OFFICES OF | Pacific Bell |
| | SAI-NGARM SUKUM LAW OFFICES OF | Pacific Bell |
| | SARKISIAN RUBIN ATTY | Pacific Bell |
| | BEVERLY GLEN MUSIC | Pacific Bell |
| | SCHMID & WEISBERG | Pacific Bell |
| | SCHWARTZ STEVE R-SPRAY GOULD & BOWERS A PROFESSIONAL CORPORATION ATTYS | Pacific Bell |
| | SELIGSOHN HENRY ATTY | Pacific Bell |
| | SHEPPARD TYRON J ATTY | Pacific Bell |

# FINDINGS

| Year | Uses | Source |
|---|---|---|
| 1986 | SHIFFMAN R TONI-SPRAY GOULD & BOWERS A PROFESSIONAL CORPORATION ATTYS | Pacific Bell |
| | SHILUB MICHAEL J-SPRAY GOULD & BOWERS A PROFESSIONAL CORPORATION ATTYS | Pacific Bell |
| | SHORT PATRICIA D ATTY | Pacific Bell |
| | SKI MAGAZINE | Pacific Bell |
| | SKYLINE TRAVEL SERVICE | Pacific Bell |
| | SPIEGEL C EDWARD CPA | Pacific Bell |
| | SPRAY GOULD & BOWERS A PROFESSIONAL CORPORATION ATTYS | Pacific Bell |
| | STANDING HUGO J ALEXANDER & ALEXANDER OF CALIF INC INS | Pacific Bell |
| | STORMER DAN ATTY | Pacific Bell |
| | SUGITANI FUJIO | Pacific Bell |
| | TEMPSAMERICA | Pacific Bell |
| | TEMPS AMERICA | Pacific Bell |
| | TOBIN STEVEN SPRAY GOULD & BOWERS A PROFESSIONAL CORPORATION ATTYS | Pacific Bell |
| | TURNER RICHARD C SPRAY GOULD & BOWERS A PROFESSIONAL CORPORATION ATTYS | Pacific Bell |
| | VASIN ROLLAND J CPA | Pacific Bell |
| | VEASEY GLENDA ATTY | Pacific Bell |
| | VICTORIAN GOVERNMENT OFFICE AUSTRALIA | Pacific Bell |
| | VICTORIAN TOURISM COMMISSION | Pacific Bell |
| | WALDEN KEITH E SPRAY COULD & BOWERS A PROFESSIONAL CORPORATION ATTYS | Pacific Bell |
| | WALLACE GEORGE M SPRAY GOULD & BOWERS A PROFESSIONAL CORPORATON ATTYS | Pacific Bell |
| | WANNER KENNETH M SPRAY GOULD & BOWERS A PROFESSIONAL CORPORATION ATTYS | Pacific Bell |
| | WATSON P A | Pacific Bell |
| | WESTERN AUSTRALIAN TOURISM COMMISSION | Pacific Bell |
| | WESTERN AUSTRALIAN TOURIST COMMISSION | Pacific Bell |
| | WISSLEY DEBORAH Z-SPRAY GOULD & BOWERS A PROFESSIONAL CORPORATION ATTYS | Pacific Bell |

# FINDINGS

| Year | Uses | Source |
|---|---|---|
| 1986 | YOUNG JOSEPH G-SPRAY GOULD & BOWERS A PROFESSIONAL CORPORATION ATTYS | Pacific Bell |
| | JACOBS ANDREW SPRAY GOULD & BOWERS A PROFESSIONAL CORPORATION ATTYS | Pacific Bell |
| | AMPCO PARKING PARKING LOTS & GARAGES LOS ANGELES | Pacific Bell |
| | ACTION VIDEO SERVICES | Pacific Bell |
| | ADAMS LINDA L-SPRAY GOULD & BOWERS A PROFESSIONAL CORPORATION ATTYS | Pacific Bell |
| | AIR QUEENSLAND | Pacific Bell |
| | ALEXANDER & ALEXANDER OF CALIF INC INS | Pacific Bell |
| | ALLEN GEORGE W SPRAY GOULD & BOWERS A PROFESSIONAL CORPORATION ATTYS | Pacific Bell |
| | AMERICAN HEART ASSOCIATION REATER LOS ANGELES AFFILIATE | Pacific Bell |
| | AMERICAN HEART ASSOCIATION GREATER LOS ANGELES AFFILIATE | Pacific Bell |
| | ARGENTINE CONSULATE | Pacific Bell |
| | ARKUSH J ROBT ATTY | Pacific Bell |
| | AUSTRALIA-GREAT BARRIER REEF | Pacific Bell |
| | AUSTRALIAN TOURIST COMMISSION | Pacific Bell |
| | AUSTRALIAN TRADE COMMISSIONER | Pacific Bell |
| | B DALTON BOOKSELLER | Pacific Bell |
| | BALL LARRY ATTY | Pacific Bell |
| | BANKERS LIFE COMPANY DES MOINES IOWA | Pacific Bell |
| | BARBOZA CARLA ATTY | Pacific Bell |
| | BARCLAYS AMERICAN-BUSINESS CREDIT | Pacific Bell |
| | BARNES CARL D LAW OFFICES | Pacific Bell |
| | BENNETT EUGENE J SPRAY GOULD & BOWERS A PROFESSIONAL CORPORATION ATTYS | Pacific Bell |
| 1985 | Passenger No Charge To Calling Party District Sales & Ticket Office | Pacific Bell |
| | District Office | Pacific Bell |
| | GRi E E N S PAN CO THE | Pacific Bell |
| | Jacobs Stott atty | Pacific Bell |
| | Mobilecomm Of Calif | Pacific Bell |
| | No Charge To Calling Party | Pacific Bell |

# FINDINGS

| Year | Uses | Source |
|---|---|---|
| 1985 | District Sales Office | Pacific Bell |
| | Soodlk Lynn anty | Pacific Bell |
| | BARCLAYS AMERICAN-BUSINESS CREDIT | Pacific Bell |
| | BARNES CARL D LAW OFFICES | Pacific Bell |
| | HERTZBERG & REGELE | Pacific Bell |
| | AVIS RENT A CAR | Pacific Bell |
| | BARCLAYSAMERICAN-BUSINESS CREDIT | Pacific Bell |
| | BARNES CARL D LAW OFFICES | Pacific Bell |
| | GREENSPAN COMPANY THE | Pacific Bell |
| | HERTZBERG HARRISON W ATTY | Pacific Bell |
| | HERTZBERG REGELE & HERTZBERG ATTYS | Pacific Bell |
| | JACOBS SCOTT H ATTY | Pacific Bell |
| | MERRITT REAL ESTATE GROUP | Pacific Bell |
| | MOBILECOMM OF CALIFORNIA | Pacific Bell |
| | PLATT KAREN KAY ATTY | Pacific Bell |
| | SOODIK LYNN ATTY | Pacific Bell |
| | SUN MICHAEL TSE ATTY | Pacific Bell |
| | TASHNEK GARY | Pacific Bell |
| 1981 | SHERWIN BRUCE M ALLENDALE INSUNRANCE | Pacific Telephone |
| | KATZ HOYT & BELL ATTYS | Pacific Telephone |
| | AFIA | Pacific Telephone |
| | AUTO PARKS | Pacific Telephone |
| | AAMES BUREAU OF EMPLOYMENT AGENCY | Pacific Telephone |
| | AAMES TEMPORARY STAFF | Pacific Telephone |
| | AETNA BUSINESS CREDIT INC | Pacific Telephone |
| | F M INSURANCE CO | Pacific Telephone |
| | ALEXAM INC | Pacific Telephone |
| | ALEXANDER & ALEXANDER OF CALIF INC INS | Pacific Telephone |
| | ALLEN GEORGE W SPRAY GOULD & BOWERS A PROFESSIONAL CORPORATION ATTYS | Pacific Telephone |
| | ALLENDALE INSURANCE | Pacific Telephone |
| | AMERICAN CONDOR INSURANCE SERVICES INC | Pacific Telephone |
| | AMERICAN INTERNATIONAL COMPANIES | Pacific Telephone |

# FINDINGS

| Year | Uses | Source |
|---|---|---|
| 1981 | AMERICAN INTERNATIONAL LIFE ASSURANCE | Pacific Telephone |
| | AMERICAN INTERNATIONAL MARINE AGENCY | Pacific Telephone |
| | AMERICAN INTERNATIONAL UNDERWRITERS | Pacific Telephone |
| | APPALACHIAN INSURANCE CO | Pacific Telephone |
| | ARKUSH J ROBT ATTY | Pacific Telephone |
| | ARKUSS DAVID A SPRAY GOULD & BOWERS A PROFESSIONAL CORPORATION ATTYS | Pacific Telephone |
| | ATTAWAY JAMES ATTY | Pacific Telephone |
| | ATTAWAY JAS ATTY | Pacific Telephone |
| | AUSTRALIAN CONSULATE GENERAL | Pacific Telephone |
| | AUSTRALIAN TOURIST COMMISSION | Pacific Telephone |
| | BANKERS LIFE COMPANY DES MOINES IOWA | Pacific Telephone |
| | BANKERS LIFE COMPANY DES MOINES IOWA | Pacific Telephone |
| | BARNES CARL D LAW OFFICES | Pacific Telephone |
| | BELL LES F ATTY | Pacific Telephone |
| | BELL LESLIE F ATTY | Pacific Telephone |
| | BENEFACTS INC | Pacific Telephone |
| | BENNETT CHARLES A SPRAY GOULD & BOWERS A PROFESSIONAL CORPORATION ATTYS | Pacific Telephone |
| | BENNETT EUGENE J SPRAY GOULD & BOWERS A PROFESSIONAL CORPORATION ATTYS | Pacific Telephone |
| | BERRY BYRON ATTY | Pacific Telephone |
| | BIREN MATTHEW B F SROLOFF & BIREN | Pacific Telephone |
| | BLOSS DONALD R SPRAY GOULD & BOWERS A PROFESSIONTAL CORPORATION ATTYS | Pacific Telephone |
| | BOYD KURT U SPRAY GOULD & BOWERS A PROFESSIONAL CORPORATION ATTYS | Pacific Telephone |
| | BREWSTER LEE ATTY | Pacific Telephone |
| | BREWSTER LEE & SPARKS MAURICE C & BURNS ULYSSES ATTYS | Pacific Telephone |
| | KING & SELIGSOHN ATTY | Pacific Telephone |
| | KING STEPHEN SCOTT ATTY | Pacific Telephone |
| | KOSLOW DAVID HERTZBERG KOSLOW & FRANZEN ATTYS | Pacific Telephone |

# FINDINGS

| Year | Uses | Source |
|---|---|---|
| 1981 | KROLL GERALD R SPRAY GOULD & BOWERS A PROFESSIONAL CORPORATION ATTYS | Pacific Telephone |
| | LANDMARK INSURANCE COMPANY | Pacific Telephone |
| | LANE BARBARA A SPRAY GOULD & BOWERS A PROFESSIONAL CORPORATION ATTYS | Pacific Telephone |
| | LAZARUS ALBERT S ATTY | Pacific Telephone |
| | LAZARUS ALBERT S ATTY | Pacific Telephone |
| | LAZARUS REED & ATTAWAY ATTYS | Pacific Telephone |
| | LEGGIS JOANNE P ATTY | Pacific Telephone |
| | LEVIN COOPER SPIEGEL & CO CPAS | Pacific Telephone |
| | LEVIN & OBERMAN | Pacific Telephone |
| | LEVIN AND OBERMAN INC ATTYS | Pacific Telephone |
| | LEVIN RICHARD M ATTY | Pacific Telephone |
| | LEVIN ROBERT W ATTY | Pacific Telephone |
| | LEVY ABE F LEVY & GOLDMAN ATTYS | Pacific Telephone |
| | LEVY & GOLDMAN ATTYS | Pacific Telephone |
| | LEVY GOLDSCHMID & GOLDMAN ATTORNEYS | Pacific Telephone |
| | LEXITRON CORP | Pacific Telephone |
| | LEXITRON CORP | Pacific Telephone |
| | LINK JAMES S SPRAY GOULD & BOWERS A PROFESSIONAL CORPORATION ATTYS | Pacific Telephone |
| | MARCHLEWSKI THERESA M SPRAY GOULD & BOWERS A PROFESSIONAL CORPORATION ATTYS | Pacific Telephone |
| | MARKET FINDERS INSURANCE SERVICES | Pacific Telephone |
| | MARKOVITCH MICHAEL D | Pacific Telephone |
| | MCCOY ROBT E SPRAY GOULD & BOWERS A PROFESSIONAL CORPORATION ATTYS | Pacific Telephone |
| | MIDED MANAGEMENT | Pacific Telephone |
| | MIKE PRESTON A ATTY | Pacific Telephone |
| | MIN WILLIAM P ATTY | Pacific Telephone |
| | MORRIS TIMOTHY ATTY | Pacific Telephone |
| | MORTENSEN WALTER G SPRAY GOULD & BOWERS A PROFESSIONAL CORPOATION ATTYS | Pacific Telephone |
| | NASH ROBT SPRAY GOULD & BOWERS A PROFESSIONAL CORPORATION ATTYS | Pacific Telephone |

# FINDINGS

| Year | Uses | Source |
|---|---|---|
| 1981 | NATIONAL ACCOUNT SYSTEMS INC | Pacific Telephone |
| | NATIONAL INDEMNITY CO INS | Pacific Telephone |
| | NATIONAL UNION INS COMPANIES | Pacific Telephone |
| | NEW PROVIDENCE CORP | Pacific Telephone |
| | NORTH AMERICAN MANAGERS | Pacific Telephone |
| | OBERMAN JEFFREY T ATTY | Pacific Telephone |
| | OTT THOMAS H SPRAY GOULD & BOWERS A PROFESSIONAL CORPORATION ATTYS | Pacific Telephone |
| | PACIFIC UNION ASSURANCE | Pacific Telephone |
| | PARAMOUNT MANAGEMENT CO | Pacific Telephone |
| | PETTIE STIRITZ SMITH & CO CPA | Pacific Telephone |
| | PLAZA CLEANERS | Pacific Telephone |
| | POPKOFF BURTON R ATTY | Pacific Telephone |
| | POPULAR SCIENCE PUBLISHING CO INC | Pacific Telephone |
| | POTESHMAN MELVIN I CPA | Pacific Telephone |
| | PRESS STEPHEN M SPRAY GOULD & BOWERS A PROFESSIONAL CORPORATION ATTYS | Pacific Telephone |
| | RANDALL GARY E GOODMAN & HIRSCHBERG ATTYS | Pacific Telephone |
| | REDWOOD FIRE & CASUALTY INSURANCE CO | Pacific Telephone |
| | REED MERLIN ATTORNEY AT LAW | Pacific Telephone |
| | REED MERLIN ATTORNEY AT LAW | Pacific Telephone |
| | REINIS MITCHELL N ATTY | Pacific Telephone |
| | RESNICK ROBERT B | Pacific Telephone |
| | RETAILERS COMMERCIAL AGENCY INC | Pacific Telephone |
| | REVLAN S | Pacific Telephone |
| | ROBERTSHAW WAYNE M SPRAY GOULD & BOWERS A PREOFESSIONAL CORPORATION ATTYS | Pacific Telephone |
| | ROBERTSON CAROL A LEVY & GOLDMAN ATTYS | Pacific Telephone |
| | ROBINSON WILLIAUM R ALTY | Pacific Telephone |
| | ROBINSON WILLIAM R ALLY | Pacific Telephone |
| | ROSENBERG SIDNEY CPA | Pacific Telephone |
| | SAMPSON LENARD ATTY | Pacific Telephone |
| | SAULER MAX A SPRAY GOULD & BOWERS A PROFESSIONAL CORPORATION ATTYS | Pacific Telephone |

| Year | Uses | Source |
|---|---|---|
| 1981 | SCHILLINGER JOHN G SPRAY GOULD & BOWERS A PROFESSIONAL CORPORATION ATTYS | Pacific Telephone |
| | SELIGSOHN HENRY ATTY | Pacific Telephone |
| | BURNS ULYSSES ATTY | Pacific Telephone |
| | SHORE SAMUEL ATTY | Pacific Telephone |
| | SILVER LAWRENCE ATTY | Pacific Telephone |
| | SILVER LAWRENCE LEVY GOLDSCHMID & GOLDMAN ATTORNEYS | Pacific Telephone |
| | SKYLINE TRAVEL SERVICE | Pacific Telephone |
| | SOURCE EDP PERSONNEL SERVICES | Pacific Telephone |
| | SOURCE FINANCE | Pacific Telephone |
| | SPARKS MAURICE C ATTY | Pacific Telephone |
| | SPIEGEL C EDWARD CPA | Pacific Telephone |
| | SPINDEL STEVEN ATTY | Pacific Telephone |
| | SPINDEL STEVEN H LEVY GOLDSCHMID & GOLDMAN | Pacific Telephone |
| | SPRAY GOULD & BOWERS A PROFESSIONAL CORPORATION ATTYS | Pacific Telephone |
| | SROLOFF & BIREN | Pacific Telephone |
| | SROLOFF ERNEST SROLOFF & BIREN | Pacific Telephone |
| | STAHL JOHN M & ROSALIE K TRUST | Pacific Telephone |
| | STANDING HUGO J ALEXANDER & ALEXANDER OF CALIF INC INS | Pacific Telephone |
| | STARR C V & CO | Pacific Telephone |
| | STARR TECHNICAL RISK AGENCY | Pacific Telephone |
| | STERN GARY N GOODMAN & HIRSCH BERG ATTYS | Pacific Telephone |
| | STORES COLLECTION BUREAU NATIONAL ACCOUNT SYSTEMS INC | Pacific Telephone |
| | STUART S SHOP FOR MEN | Pacific Telephone |
| | T C I | Pacific Telephone |
| | TOBIN STEVEN SPRAY GOULD & BOWERS A PROFESSIONAL CORPORATION ATTYS | Pacific Telephone |
| | TRANSPACIFIC SUZUKI UNITRUCK LONG BEACH | Pacific Telephone |
| | TURNER RICHARD C SPRAY GOULD & BOWERS A PROFESSIONAL CORPORRATION ATTYS | Pacific Telephone |
| | UNION LAW CENTER | Pacific Telephone |
| | URIBE J A ATTY | Pacific Telephone |

# FINDINGS

| Year | Uses | Source |
|---|---|---|
| 1981 | VAUGHN FLORENCE C | Pacific Telephone |
| | VELTRI MARIO F CPA | Pacific Telephone |
| | WALDEN KEITH E SPRAY GOULD & BOWERS A PROFESSIONAL CORPORATION ATTYS | Pacific Telephone |
| | WALKER FLORENCE VAUGHN | Pacific Telephone |
| | WANNER KENNETH M SPRAY GOULD & BOWERS A PROFESSIONAL CORPORATION ATTYS | Pacific Telephone |
| | WESTERN RISK SPECIALISTS INC 30 | Pacific Telephone |
| | WHITE FRANK W | Pacific Telephone |
| | WHITE FRANK W | Pacific Telephone |
| | WIANEKI THOMAS SCOLOFF & BIREN | Pacific Telephone |
| | WILSHIRE IMPERIAL CO JWLRY | Pacific Telephone |
| | C V STARR & CO | Pacific Telephone |
| | CALIFORNIA CREDTIT BUREAU | Pacific Telephone |
| | & INDUSTRY CO | Pacific Telephone |
| | CONSULATE GENERALS & CONSULATES | Pacific Telephone |
| | COOPER ROY V CPA | Pacific Telephone |
| | CREDIT BUREAU OF GREATER LOS ANGELES | Pacific Telephone |
| | CRICKARD STEVEN P SPRAY GOULD & BOWERS A PROFESSIONAL CORPORATION ATTYS | Pacific Telephone |
| | CROCKER NATIONAL BANK BRANCH OFFICES L A CITY WILSHIRE ARDMORE OFFICE | Pacific Telephone |
| | CUTTING BOARD NO 50 THE | Pacific Telephone |
| | DAVIS JOSEPH D ATTY | Pacific Telephone |
| | DEMARET DOUGLAS | Pacific Telephone |
| | DEMARET DOUGLAS | Pacific Telephone |
| | DREYFUS SERVICE CORP | Pacific Telephone |
| | FENTON HENRY R LEVY & GOLDMAN ATTYS | Pacific Telephone |
| | FINCK BRUCE ALAN SPRAY GOULD & BOWERS A PROFESSIONAL CORPORATION ATTYS | Pacific Telephone |
| | FINK GERALD | Pacific Telephone |
| | FLOWER PATCH | Pacific Telephone |
| | FOX J JANE SPRAY GOULD & BOWERS A PROFESSIONAL CORPORATION ATTYS | Pacific Telephone |

# FINDINGS

| Year | Uses | Source |
|---|---|---|
| 1981 | FRANZEN DON ERIK HERTZBERG KOSLOW & FRANZEN ATTYS | Pacific Telephone |
| | FREIXES GONZALO | Pacific Telephone |
| | GARFIELD ELIZBETH LEVY & GOLDMAN ATTYS | Pacific Telephone |
| | GELLER PAUL E ATTY | Pacific Telephone |
| | GENERAL ELECTRIC COMPANY SALES | Pacific Telephone |
| | GENERAL ELECTRIC COMPANY SALES | Pacific Telephone |
| | GENERAL ELECTRIC INFORMATION SERVICES COMPANY | Pacific Telephone |
| | GIANELLI ROBT ATTY | Pacific Telephone |
| | GINDI ELIE J ATTY | Pacific Telephone |
| | GOLDFARB GERALD ATTY | Pacific Telephone |
| | GOLDMAN GERALD LEVY & GOLDMAN ATTYS | Pacific Telephone |
| | GOLDSCHMID VENION ATTY | Pacific Telephone |
| | GOLDSCHMID VERNON LEVY GOLDSCHMID & GOLDMAN ATTORNEY | Pacific Telephone |
| | GOLDSTEIN RENNI H SPRAY GOULD & BOWERS A PROFESSIONAL CORPORATION ATTYS | Pacific Telephone |
| | GOLF MAGAZINE | Pacific Telephone |
| | GOODMAN MAX GOODMAN & HIRSCHBERG ATTYS | Pacific Telephone |
| | GOULD CHAS PERRY SPRAY GOULD & BOWERS A PROFESSIONAL CORPORATION ATTYS | Pacific Telephone |
| | GREENSTONE ELLEN LEVY & GOLDMAN ATTYS | Pacific Telephone |
| | GRODBERG HASKELL H ATTY | Pacific Telephone |
| | HASSELL PETER J ATTORNEY AT LAW | Pacific Telephone |
| | HAWES PETER B ALEXANDER & ALEXANDER OF CALIF INC INS | Pacific Telephone |
| | HERTZBERG HARRISON W HERTZBERG KOSLOW & FRANZEN ATTYS | Pacific Telephone |
| | HERTZBERG KOSLOW & FRANZEN ATTYS | Pacific Telephone |
| | HIGHT BOB SPRAY GOULD & BOWERS A PROFESSIONAL CORPORATION ATTYS | Pacific Telephone |
| | HIRSCHBERG GERT K GOODMAN & HIRSCHBERG ATTYS J | Pacific Telephone |
| | HOWARD DANL O SPRAY GOULD & BOWERS A PROFESSIONAL CORPORATION ATTYS | Pacific Telephone |

# FINDINGS

| Year | Uses | Source |
|---|---|---|
| 1981 | HOYT LOUIS C ATTY | Pacific Telephone |
| | HUBEL GORDON K LEVY & GLODMAN ATTYS | Pacific Telephone |
| | IBM CORP DATA PROCESSING DIVISION | Pacific Telephone |
| | IBM CORP DATA PROCESSING DIVISION | Pacific Telephone |
| | IBM CORP DATA PROCESSING DIVISION | Pacific Telephone |
| | IBM CORP FIELD ENGINEERING DIVISION BRANCH OFFICES | Pacific Telephone |
| | IBM CORP GENERAL SYSTEMS DIVISION | Pacific Telephone |
| | IBM CORP GENERAL SYSTEMS DIVISION | Pacific Telephone |
| | INDIA TOURIST OFFICE | Pacific Telephone |
| | ISHIHARA THOMAS | Pacific Telephone |
| | JACKSON FLORENCE VAUGHN ATTY | Pacific Telephone |
| | JACOBS ANDREW SPRAY GOULD & BOWERS A PROFESSIONAL CORPORATION ATTYS | Pacific Telephone |
| | JACOBSEN DONALD R ALLENDALE INSURANCE | Pacific Telephone |
| | JAMAR T V PRODUCTIONS & ADVERTISING DIVISION OF TRANSPACIFIC TELEVISION BRO | Pacific Telephone |
| | JOHNSON KEVIN K SPRAY GOULD & BOWERS A PROFESSIONAL CORPORATION ATTYS | Pacific Telephone |
| | JONES YVONNE R ATTY | Pacific Telephone |
| | KAGEN MICHAEL A SROLOFF & BIREN | Pacific Telephone |
| | KAMIN DAVID ATTY | Pacific Telephone |
| | KAPOR JEFFREY ATTY | Pacific Telephone |
| 1980 | BARNES CARL D LAW OFFICES | Pacific Telephone |
| | CREDIT BUREAU OF GREATER LOS ANGELES | Pacific Telephone |
| | HERTZBERG KOSLOW & FRANZEN ATTYS | Pacific Telephone |
| | L A Financial | Pacific Telephone |
| | AUSTRALIAN TOURIST COMMISSION | Pacific Telephone |
| | BANKERS LIFE COMPANY DES MOINES IOWA | Pacific Telephone |
| | BARNES CARL D LAW OFFICES | Pacific Telephone |
| | BELL LES F ATTY | Pacific Telephone |

# FINDINGS

| Year | Uses | Source |
|---|---|---|
| 1980 | CREDIT BUREAU OF GREATER LOS ANGELES | Pacific Telephone |
| | HERTZBERG KOSLOW & FRANZEN ATTYS | Pacific Telephone |
| | NEW YORK LIFE INSURANCE COMPANY GENERAL SALES OFFICES | Pacific Telephone |
| | Levin And Oberman Inc attys | Pacific Telephone |
| | L A Financial | Pacific Telephone |
| | NEW YORK LIFE INSURANCE COMPANY Contd General Sales Offices Contd | Pacific Telephone |
| | Oberman Jeffrey T atty | Pacific Telephone |
| | Potcshman Melvin I CPA | Pacific Telephone |
| | Rosenberg Sidney CPA | Pacific Telephone |
| | Shore Samuel | Pacific Telephone |
| | Spiegel C Edward CPA | Pacific Telephone |
| | AVIS RENT A CAR Regional Executive Offices | Pacific Telephone |
| | Cooper Roy V CPA | Pacific Telephone |
| | Cooper S | Pacific Telephone |
| | Credit Bureau Of Greater Los Angeles | Pacific Telephone |
| | Hertzberg Koslow & Franzen attys | Pacific Telephone |
| | Levin Cooper Spiegel & Co CPAS | Pacific Telephone |
| 1976 | Katz Chas J atty | Pacific Telephone |
| | Triangle Card & Gift Shop | Pacific Telephone |
| | Katz Hoyt & Bellss attys | Pacific Telephone |
| | Kitsis David I atty | Pacific Telephone |
| | Koslow David Hertzberg Kaplan & Koslow attys | Pacific Telephone |
| | Koszdin Jack P Levy Koszdin & Woods A Professional Corporation attys | Pacific Telephone |
| | Lance & Associates Agcy | Pacific Telephone |
| | Levin Cooper Spiegel & Co CPAs | Pacific Telephone |
| | Levin And Oberman Inc attys | Pacific Telephone |
| | Levin & Oberman Inc attys | Pacific Telephone |
| | Levin Richard M atty | Pacific Telephone |
| | Levin Richard M atty | Pacific Telephone |
| | Levy Abe F Levy Koszdin & Woods A Professional Corporation attys | Pacific Telephone |
| | Levy Koszein & Woods A Professional Corporation attys | Pacific Telephone |
| | Los Angeles Board Of Realtors | Pacific Telephone |

# FINDINGS

| Year | Uses | Source |
|---|---|---|
| 1976 | L A Coat & Mfrs Assn | Pacific Telephone |
| | LOS ANGELES REALTY BOARD | Pacific Telephone |
| | Market Insurance | Pacific Telephone |
| | Market Insurance Corp | Pacific Telephone |
| | Mastroni Nick atty | Pacific Telephone |
| | Min William P atty | Pacific Telephone |
| | Miner John W atty | Pacific Telephone |
| | Morse Lawrence D CPA | Pacific Telephone |
| | Motter Robert L atty | Pacific Telephone |
| | Mulligan Thomas S Levy Koszdin & Woods A Professional Corporation attys | Pacific Telephone |
| | NATIONAL ACCOUNT SYSTEMS INC Hollywood Div | Pacific Telephone |
| | Los Angeles Div | Pacific Telephone |
| | National Union Ins Companies | Pacific Telephone |
| | Nesbitt Paul B | Pacific Telephone |
| | New Hampshire Ins Group | Pacific Telephone |
| | New Providence Corp | Pacific Telephone |
| | Oberman Jeffrey T atty | Pacific Telephone |
| | PACIFIC UNION ASSURANCE | Pacific Telephone |
| | Popular Science Publishing Co Inc | Pacific Telephone |
| | Poteshman Melvin I CPA | Pacific Telephone |
| | PRUDENTIAL INSURANCE COMPANY OF AMERICA THE Group Sales And Service | Pacific Telephone |
| | RESERVE INSURANCE CO WESTERN REGIONAL OFC | Pacific Telephone |
| | Retailers Commercial Agency Inc | Pacific Telephone |
| | Rosen Mitch atty | Pacific Telephone |
| | Rosen Mitch Levy Koszdin & Woods A Professional Corporation attys | Pacific Telephone |
| | Rosenberg Sidney CPA | Pacific Telephone |
| | Ross Steve Lance & Associates Agcy | Pacific Telephone |
| | SALES CONSULTANTS AGENCY INC | Pacific Telephone |
| | Seigel Benjamin S atty | Pacific Telephone |
| | Sherwin Bruce M Allendale Insurance | Pacific Telephone |
| | Shore Samuel atty | Pacific Telephone |
| | Source EDP Personnel Services | Pacific Telephone |
| | Sparks Maurice C atty | Pacific Telephone |
| | Spiegel C Edward CPA | Pacific Telephone |

# FINDINGS

| Year | Uses | Source |
|---|---|---|
| 1976 | Sroloff Ernest Levy Koszdin & Woods A Professional Corporation attys | Pacific Telephone |
| | Stahl John M & Rosalie K trust | Pacific Telephone |
| | Standing Hugo J Alexander & Alexander Inc ins | Pacific Telephone |
| | Stoll Peter R atty | Pacific Telephone |
| | Stone Mark Levy Koszdin & Woods A Professional Corporation attys | Pacific Telephone |
| | Stores Collection Bureau National Account Systems Inc | Pacific Telephone |
| | Stuarts Shop For Men | Pacific Telephone |
| | TEXACO INC | Pacific Telephone |
| | District Exploration Offices | Pacific Telephone |
| | THOMAS COOK TRAVEL | Pacific Telephone |
| | Los Angeles Ofc | Pacific Telephone |
| | THOMAS COOK TRAVEL | Pacific Telephone |
| | Western Regional Ofc | Pacific Telephone |
| | Office Buildings | Pacific Telephone |
| | TISHMAN REALTY & CONSTRUCTION CO INC Main Office west Coast Headquarters | Pacific Telephone |
| | Torres Leonard E Levy Koszdin & Woods A Professional Corporation attys | Pacific Telephone |
| | Bowest Mortgage Corp | Pacific Telephone |
| | Union Law Center | Pacific Telephone |
| | United Inspection Bureau | Pacific Telephone |
| | Veltri Mario F CPA | Pacific Telephone |
| | von Kalinowski Gordan E | Pacific Telephone |
| | Vonk John | Pacific Telephone |
| | Wallis Mark | Pacific Telephone |
| | Welter Gerald atty J | Pacific Telephone |
| | WESTERN RISK SPECIALISTS INC | Pacific Telephone |
| | Wilshire Imperial Co jwlry | Pacific Telephone |
| | Wilzig David atty | Pacific Telephone |
| | Woods Arleigh Maddox Levy Koszdin & Woods A Professional Corporation attys | Pacific Telephone |
| | Brewster Lee atty | Pacific Telephone |
| | Burns Ulysses & Associates attys | Pacific Telephone |
| | California Credit Bureau | Pacific Telephone |
| | CLINTON E FRANK INC advg | Pacific Telephone |
| | Commerce & Industry Insurance Co | Pacific Telephone |

# FINDINGS

| Year | Uses | Source |
|---|---|---|
| 1976 | COOK THOMAS TRAVEL | Pacific Telephone |
| | Los Angeles Offices | Pacific Telephone |
| | COOK THOMAS TRAVEL | Pacific Telephone |
| | Western Regional Ofc | Pacific Telephone |
| | Los Angeles Ofc | Pacific Telephone |
| | Cooks World Travel Service | Pacific Telephone |
| | Cooper Roy V CPA | Pacific Telephone |
| | CREDIT BUREAU OF GREATER LOS ANGELES | Pacific Telephone |
| | CROCKER NATIONAL BANK contd BRANCH OFFICES L A CITY contd Santa Barbara Figueroa contd | Pacific Telephone |
| | Wilshire Ardmore | Pacific Telephone |
| | Dailey Ivieayea Taylor atty | Pacific Telephone |
| | Damon Frank Levy Koszdin & Woods A Professional Corporation attys | Pacific Telephone |
| | de Cervantes George CPA | Pacific Telephone |
| | De Cenzo Dominick | Pacific Telephone |
| | DREYFUS FUND INC | Pacific Telephone |
| | DREYFUS SALES CORP THE | Pacific Telephone |
| | Fenton Harry atty | Pacific Telephone |
| | Fenton Henry R Levy Koszdin & Woods A Professional Corporation attys | Pacific Telephone |
| | Flower Tree first | Pacific Telephone |
| | FRANK CLINTON E INC advg | Pacific Telephone |
| | Franzen Don Erik Herzberg Kaplan & Koslow attys | Pacific Telephone |
| | Fredrics Joseph M atty | Pacific Telephone |
| | Fredrics Joseph M Levy Koszdin & Woods A Professional Corporation attys | Pacific Telephone |
| | Freighters & Cruises | Pacific Telephone |
| | Friedman Irwin M atty | Pacific Telephone |
| | Los Angeles Office | Pacific Telephone |
| | GENERAL ELECTRIC COMPANY SALES Computer Services Pacific Zone Office | Pacific Telephone |
| | Godin Martin G atty | Pacific Telephone |
| | Goldman Gerald Levy Koszdin & Woods A Professional Corporation attys | Pacific Telephone |
| | Goldschmid Vernon Levy Koszdin & Woods A Professional Corporation attys | Pacific Telephone |
| | Goleaf Magazine | Pacific Telephone |
| | Government Of India Tourist Office | Pacific Telephone |

# FINDINGS

| Year | Uses | Source |
|---|---|---|
| 1976 | Grodberg Haskell H atty | Pacific Telephone |
| | Harriston Norman atty | Pacific Telephone |
| | Hawes Peter B Alexander & Alexander Inc ins | Pacific Telephone |
| | Hertzberg Harrison W Hertzberg Kaplan & Koslow attys | Pacific Telephone |
| | Hertzberg Kaplan & Koslow attys | Pacific Telephone |
| | Holt Roger J atty | Pacific Telephone |
| | Hoyt Louis C atty | Pacific Telephone |
| | Hughes M Dudley petrolm consltnt | Pacific Telephone |
| | Hutchings Murray S CPA | Pacific Telephone |
| | IBM CORP DATA PROCESSING DIVISION | Pacific Telephone |
| | Sales Offices Los Angeles Midtown | Pacific Telephone |
| | IBM CORP DATA PROCESSING DIVISION | Pacific Telephone |
| | Sales Offices Los Angeles Wilshire | Pacific Telephone |
| | IBM CORP DATA PROCESSING DIVISION | Pacific Telephone |
| | Miscellaneous System Science Institute | Pacific Telephone |
| | IBM CORP FIELD ENGINEERING DIVISON | Pacific Telephone |
| | Branch Offices Western Region Administrative Support Office | Pacific Telephone |
| | IBM CORP GENERAL SYSTEMS DIVISION | Pacific Telephone |
| | Sales & Service Los Angeles Metro | Pacific Telephone |
| | IBM CORP OFFICE PRODUCTS DIVISION | Pacific Telephone |
| | Service Offices Los Angeles Wilshire | Pacific Telephone |
| | India Tours | Pacific Telephone |
| | Jacobsen Donald R Allendale Insurance | Pacific Telephone |
| | Jefferson Insurance Co Of N Y | Pacific Telephone |
| | Johnson Lance | Pacific Telephone |
| | Kaplan Joshua Hertzberg Kaplan & Koslow attys | Pacific Telephone |
| | A I C C O Inc Insurance Premium Financing | Pacific Telephone |
| | Affiliated F M Insurance Co New Providence Corp | Pacific Telephone |
| | ALLENDALE INSURANCE | Pacific Telephone |
| | American Fidelity Fire Insurance | Pacific Telephone |
| | American Home Assurance Co | Pacific Telephone |

# FINDINGS

| Year | Uses | Source |
|---|---|---|
| 1976 | American Home Group | Pacific Telephone |
| | AMERICAN INTERNATIONAL COMPANIES | Pacific Telephone |
| | American International Life Assurance | Pacific Telephone |
| | American International Marine Agency | Pacific Telephone |
| | American International Underwriters | Pacific Telephone |
| | Analysts Internatl Corp | Pacific Telephone |
| | Appalachian Insurance Co New Providence Corp | Pacific Telephone |
| | Atwell Vogel & Sterling Inc | Pacific Telephone |
| | AUSTRALIAN CONSULATE GENERAL | Pacific Telephone |
| | Australian Governmnent Information Service | Pacific Telephone |
| | AUSTRALIAN GOVERNMENT TOURIST COMMISSION | Pacific Telephone |
| | AUSTRALIAN TOURIST COMMISSION | Pacific Telephone |
| | AVIS RENT A CAR Domestic Reservations & Information | Pacific Telephone |
| | Regional Executive Offices | Pacific Telephone |
| | Brokerage Offices Jerome A Elsner CLU Mgr | Pacific Telephone |
| | Brokerage Offices Regional Group & Pension Office Jas Van Lew Mgr | Pacific Telephone |
| | Barnes Carl D atty | Pacific Telephone |
| | Bell Les F atty | Pacific Telephone |
| | Bell Leslie F atty | Pacific Telephone |
| | Berman Howard L Levy Koszdin & Woods A Professional Corporation attys | Pacific Telephone |
| | Biren Matthew B F Levy Koszdin & Woods A Professional Corporation attys | Pacific Telephone |
| | Boches Ralph E atty | Pacific Telephone |
| 1975 | BARNES CARL D ATTY | Pacific Telephone |
| | CREDIT BUREAU OF GREATER LOS ANGELES | Pacific Telephone |
| | JACKSON RAYMOND ATTY | Pacific Telephone |
| | Barnes Carl D atty | Pacific Telephone |
| | COOK THOMAS WORLD TRAVEL SERVICE | Pacific Telephone |
| | AVIS RENT A CARRENTAL LOCATIONS LOS ANGELES | Pacific Telephone |
| | BARNES CARL ATTY | Pacific Telephone |
| | COOPER ROY V CPA | Pacific Telephone |

# FINDINGS

| Year | Uses | Source |
|---|---|---|
| 1975 | CREDIT BUREAU OF GREATER LOS ANGELES | Pacific Telephone |
| | GUARDIAN LIFE INSURANCE CO OF AMERICA | Pacific Telephone |
| | GUARDIAN LIFE INSURANCE CO OF AMERICA | Pacific Telephone |
| | HERTZBERG HARRISON ATTY | Pacific Telephone |
| | JACKSON RAYMOND ATTY | Pacific Telephone |
| | LEVIN COOPER SPIEGEL & CP CPAS | Pacific Telephone |
| | LEVIN AND OBERMAN INC ATTYS | Pacific Telephone |
| | LEVIN RICHARD M ATTY | Pacific Telephone |
| | OBERMAN JEFFREY T ATTY | Pacific Telephone |
| 1971 | I B M CORP OTHER OFFICES Education Center Data Processing | Pacific Telephone |
| | INFORMATICS INC Corporate Offices | Pacific Telephone |
| | Management Computer Services | Pacific Telephone |
| | Kitsis David I atty | Pacific Telephone |
| | Lambert Earle atty | Pacific Telephone |
| | Levin Cooper Spiegel & Co CPAs | Pacific Telephone |
| | Levin And Oberman Inc attys | Pacific Telephone |
| | Levin Richard M atty | Pacific Telephone |
| | Miner John W atty | Pacific Telephone |
| | Natl Union Ins Companies W | Pacific Telephone |
| | New Hampshire Insurance Co | Pacific Telephone |
| | New Product Development Group | Pacific Telephone |
| | Norkin Allan D atty | Pacific Telephone |
| | Oberman Jeffrey T atty | Pacific Telephone |
| | Popular Science Publishing Co Inc | Pacific Telephone |
| | Poteshman Melvin I CPA | Pacific Telephone |
| | PRESIDENTIAL FINANCIAL CO | Pacific Telephone |
| | PRESIDENTIAL PUBLISHERS | Pacific Telephone |
| | Group Sales Ofc | Pacific Telephone |
| | Pasadena | Pacific Telephone |
| | RESERVE INSURANCE CO WESTERN REGIONAL OFC | Pacific Telephone |
| | Robertson Co | Pacific Telephone |
| | Rosenberg Sidney CPA | Pacific Telephone |
| | Sales Consultants Agency Inc | Pacific Telephone |
| | Shore Samuel atty | Pacific Telephone |
| | SOURCE EDP A PROFESSIONAL PLACEMENT AGENCY | Pacific Telephone |

# FINDINGS

| Year | Uses | Source |
|---|---|---|
| 1971 | Spiegel C Edward CPA | Pacific Telephone |
| | Standing Hugo J Alexander & Alexander Inc ins | Pacific Telephone |
| | Starr C V & Co | Pacific Telephone |
| | Stuarts Shop For Men | Pacific Telephone |
| | TANGER INDUSTRIES | Pacific Telephone |
| | UNION PACIFIC RAILROAD CO | Pacific Telephone |
| | Executive & Genl Ofcs Natural Resources Division Petroleum | Pacific Telephone |
| | Veltri Mario | Pacific Telephone |
| | Whiting Dwight Alexander & Alexander Inc ins | Pacific Telephone |
| | Education Center Ofc Products | Pacific Telephone |
| | ALEXANDER & ALEXANDER INC ins | Pacific Telephone |
| | AMERICAN HOME GROUP | Pacific Telephone |
| | American International Marine Agency | Pacific Telephone |
| | AMERICAN INTERNATL UNDERWRITERS INC | Pacific Telephone |
| | APCOA DIV ITT | Pacific Telephone |
| | AVIS RENT A CAR Rental Locations | Pacific Telephone |
| | Executive Ofcs | Pacific Telephone |
| | BANKERS LIFE COMPANY DES MOINES IOWA Brokerage Agency Offices | Pacific Telephone |
| | Jerome A Eisner CLU Mgr | Pacific Telephone |
| | BOOTHE RESOURCES INTERNATIONAL INC | Pacific Telephone |
| | Computer Resource Center | Pacific Telephone |
| | BOOTHE RESOURCES INTERNATIONAL INC | Pacific Telephone |
| | Corporate Office | Pacific Telephone |
| | Bowest Mortgage Corp | Pacific Telephone |
| | Bruski Howard M atty | Pacific Telephone |
| | Burnett Investment Co | Pacific Telephone |
| | CALIF WESTERN STATES LIFE INSURENCE COMPANY Life Agencies | Pacific Telephone |
| | Champlin Petroleum Company | Pacific Telephone |
| | CLINTON E FRANK INC advg | Pacific Telephone |
| | Cohon Bennett B atty | Pacific Telephone |
| | Commerce & Industry Ins Co | Pacific Telephone |
| | Cooper Roy V CPA | Pacific Telephone |
| | Coordinated Computer Services | Pacific Telephone |

# FINDINGS

| Year | Uses | Source |
|---|---|---|
| 1971 | Corsini Richard A atty | Pacific Telephone |
| | Courier Terminal Systems Inc | Pacific Telephone |
| | Wilshire Ardmore | Pacific Telephone |
| | CROCKER CITIZENS NATIONAL BANK BRANCH OFFICES L A CITY | Pacific Telephone |
| | Data Corn Of California | Pacific Telephone |
| | Davies Management Inc | Pacific Telephone |
| | de Cervantes George CPA | Pacific Telephone |
| | Decenario Tonben | Pacific Telephone |
| | Dobyns Edw & Associates | Pacific Telephone |
| | DREYFUS FUND INC | Pacific Telephone |
| | DREYFUS SALES CORP THE | Pacific Telephone |
| | Federated Credit Corp | Pacific Telephone |
| | Frank Clinton E Inc advg | Pacific Telephone |
| | General Electric Company Information Service Department | Pacific Telephone |
| | Glassman Ronald S atty | Pacific Telephone |
| | Goetzman & Associates | Pacific Telephone |
| | Granite Business Research Inc | Pacific Telephone |
| | Granite Financial Company Inc | Pacific Telephone |
| | Granite Mortgage Co | Pacific Telephone |
| | Grocers & Merchants Insurance Service Inc | Pacific Telephone |
| | Grodberg Haskell H atty | Pacific Telephone |
| | GUARDIAN LIFE INSURANCE CO OF AMERICA | Pacific Telephone |
| | Regional Group Claims Ofc | Pacific Telephone |
| | GUARDIAN LIFE INSURANCE CO OF AMERICA | Pacific Telephone |
| | Regional Group Sales Ofc | Pacific Telephone |
| | HANSON DONALD E Alexander & Alexander Inc ins | Pacific Telephone |
| | Hernandez Richard A atty | Pacific Telephone |
| | Hertzberg Harrison atty | Pacific Telephone |
| | Hutchinson Harry Insurance | Pacific Telephone |
| | Hyde Wayne | Pacific Telephone |
| | Inglewood Br Ofc | Pacific Telephone |
| | L A Metropolitan West | Pacific Telephone |
| | Inglewood Br Ofc | Pacific Telephone |
| | L A North Ofc products | Pacific Telephone |
| | Inglewood Br Ofc | Pacific Telephone |

| Year | Uses | Source |
|---|---|---|
| 1971 | L A Wilshire Data Processing | Pacific Telephone |
| | I B M CORP L A Metropolitan | Pacific Telephone |
| | I B M CORP OTHER OFFICES Education Center Data Processing | Pacific Telephone |
| 1967 | Rands Steak House | Pacific Telephone |
| 1962 | Larry Potters Round Up | Pacific Telephone |
| | Potters Larry Round Up | Pacific Telephone |
| 1951 | Wilshr Ardmore House restrnt | Pacific Telephone & Telegraph Co. |
| | Wilshr Bl House of Ardmore restrnt | Pacific Telephone & Telegraph Co. |
| 1942 | Eatons Wilshire Inc Chas Eaton pres restr | Los Angeles Directory Co. |
| 1924 | LONGYEAR WILLIS D V Pres Security Trust & Savings Bank h | Los Angeles Directory Co. |

**3558 WILSHIRE BLVD**

| Year | Uses | Source |
|---|---|---|
| 2000 | XXXX | Haines & Company |
| 1990 | LITT & STORMER ATTYS | Pacific Bell |
| 1924 | Jahnke Frieda L cook r | Los Angeles Directory Co. |
| | KELLY Mary maid | Los Angeles Directory Co. |
| | Lesser Sol L v pres West Coast Theatres Inc h | Los Angeles Directory Co. |

**3559 WILSHIRE BLVD**

| Year | Uses | Source |
|---|---|---|
| 1986 | ACALIN DAVID T-SPRAY GOULD & BOWERS A PROFESSIONAL CORPORATION ATTYS | Pacific Bell |

**3560 WILSHIRE BLVD**

| Year | Uses | Source |
|---|---|---|
| 2013 | IN HO PAIK | Cole Information Services |
| 1990 | MORRIS EDWARD N ATTY | Pacific Bell |

**3563 WILSHIRE BLVD**

| Year | Uses | Source |
|---|---|---|
| 1962 | Mc Haver Vendors Inc | Pacific Telephone |
| | GLOVER DEAN & BOB rltrs | Pacific Telephone |
| | Glover Robert D Glover Dean & Bob rltrs | Pacific Telephone |
| | Hamilton Ri Est | Pacific Telephone |
| | Hellebusch R J ins agcy | Pacific Telephone |
| | Kallick Sidney S atty | Pacific Telephone |
| | M & M Maintenance Co | Pacific Telephone |

| Year | Uses | Source |
|---|---|---|
| 1962 | Natl Automatic Merchandising Assn | Pacific Telephone |
| | Randall Walter E & Son mfrs reps | Pacific Telephone |
| 1951 | Wilshr Bl | Pacific Telephone & Telegraph Co. |
| | World Ins Co So Calif Branch | Pacific Telephone & Telegraph Co. |
| | Wilshr Fusilier Percy detective | Pacific Telephone & Telegraph Co. |
| | Wilshr Bl Glover Dean & Bob rltrs | Pacific Telephone & Telegraph Co. |
| | Wilshr Bl Glover Robt D Glover Dean & Bob rltrs | Pacific Telephone & Telegraph Co. |
| | Wilshr Bl Randall Walter E Co mfrs reps | Pacific Telephone & Telegraph Co. |
| | Wilshr McCarty Van Leah rl est | Pacific Telephone & Telegraph Co. |
| | Wilshr Bl Hamilton Rl Est | Pacific Telephone & Telegraph Co. |
| | Wilshr Bl Hamilton Rl Est | Pacific Telephone & Telegraph Co. |

**3565 WILSHIRE BLVD**

| Year | Uses | Source |
|---|---|---|
| 2000 | XXXX | Haines & Company |
| 1990 | YUN SHEEPSKIN | Pacific Bell |
| 1986 | WILSHIRE FOTO | Pacific Bell |
| 1981 | DIRECT FOTO | Pacific Telephone |
| 1976 | Photo Place The | Pacific Telephone |

**3570 WILSHIRE BLVD**

| Year | Uses | Source |
|---|---|---|
| 1937 | UNITED Oil Co of Calif Hallie Hentze pres F J King v pres Geraldine Hines sec treas | Los Angeles Directory Co. |

**3571 WILSHIRE BLVD**

| Year | Uses | Source |
|---|---|---|
| 1967 | El Taco | Pacific Telephone |

**3575 WILSHIRE BLVD**

| Year | Uses | Source |
|---|---|---|
| 2013 | B C D TOFU HOUSE WILSHIRE | Cole Information Services |
| 2008 | B C D TOFU HOUSE | Cole Information Services |
| 2006 | BCD TOFU HOUSE | Haines Company, Inc. |
| 2000 | AIKAN RESTAURANT | Haines & Company |
| 1990 | MAX S OF MANILA | Pacific Bell |
| | MAX S OF MANILA | Pacific Bell |

# FINDINGS

**3576 WILSHIRE BLVD**

| *Year* | *Uses* | *Source* |
|---|---|---|
| 1967 | OLeary C M | Pacific Telephone |
| | The Wilshire Center Office Building | Pacific Telephone |
| | Wilshire Blvd Center Bldg | Pacific Telephone |
| 1951 | Wilshr Zurich Genl Accident & Liability Ins Co Ltd | Pacific Telephone & Telegraph Co. |
| | Wilshr Zurich Fire Ins Co of New York | Pacific Telephone & Telegraph Co. |
| | Wilshr American Guarantee & Liability Ins Co | Pacific Telephone & Telegraph Co. |
| | Wilshr Allan Jos R Zurich Genl Accident & Liability Ins Co Ltd | Pacific Telephone & Telegraph Co. |
| | Wilshr Zurich Life Ins Co | Pacific Telephone & Telegraph Co. |
| 1942 | BRITISH War Relief Assn of Son Cal Basil Rathbone pres | Los Angeles Directory Co. |
| | CANON Herbt W ins | Los Angeles Directory Co. |
| | Crude Oils Inc Robt Vincent Geo Goodrum | Los Angeles Directory Co. |
| | DALEY Tony A Eliz ins | Los Angeles Directory Co. |
| | GIBSON Clair J oil producer | Los Angeles Directory Co. |
| | Goodrum & Vincent Inc Geo Goodrum Robt Vincent Oils | Los Angeles Directory Co. |
| | OLeary Building | Los Angeles Directory Co. |
| | PACIFIC National Life Assurance Co J W Sherman genl agt | Los Angeles Directory Co. |
| | Rodesohek Frank A Edith M ins | Los Angeles Directory Co. |
| 1937 | GIBSON Claire J La Villa A oil producer | Los Angeles Directory Co. |
| | MOSER Bros G E and Al Moser real est | Los Angeles Directory Co. |
| | Faucet Reseating Co H S Ginsburg S X Hartman | Los Angeles Directory Co. |
| | Alexander Arth H oil producer | Los Angeles Directory Co. |
| 1933 | BEAVER URTON & CO LTD B A Burton A M Beaver Stewart L Crebs and R C Burton Real Estate Loans Insurance Investments | Los Angeles Directory Co. |

**3577 WILSHIRE BLVD**

| *Year* | *Uses* | *Source* |
|---|---|---|
| 1976 | Ralph Williams Leasing Business Ofc | Pacific Telephone |
| | Williams Ralph Leasing Business Ofc | Pacific Telephone |

**3578 WILSHIRE BLVD**

| *Year* | *Uses* | *Source* |
|---|---|---|
| 1942 | FRY C Brooks lawyer | Los Angeles Directory Co. |

| Year | Uses | Source |
|---|---|---|
| 1937 | DOYLE GALLERIES INC L B Doyle Auction Sales Private Sales Appraisals Furniture and Furnishings Purchased or Sold on Commission | Los Angeles Directory Co. |
| 1933 | Stack Galleries Harry and Adolph Stack antiques | Los Angeles Directory Co. |

**3580 WILSHIRE BLVD**

| Year | Uses | Source |
|---|---|---|
| 2013 | LONG MATTHEW C | Cole Information Services |
| | JAY HAHN CPA | Cole Information Services |
| | JEWISH JOURNAL | Cole Information Services |
| | QIU ACCOUNTANCY CORP | Cole Information Services |
| | TANENBAUM FRED L ATTORNEY | Cole Information Services |
| | ARTER LEE ATTORNEY AT LAW | Cole Information Services |
| | CITY OF LOS ANGELES | Cole Information Services |
| | CORRAL JORGE ATTORNEY | Cole Information Services |
| | BOWMAN K MARSHALL LAW OFFICES | Cole Information Services |
| | LAW OFFICES OF CHRISTINE CHONG | Cole Information Services |
| | LAW OFFICES OF MORRIS MAINSTAIN | Cole Information Services |
| | K & P TAX & ACCOUNTING | Cole Information Services |
| | KUMETZ & GLICK | Cole Information Services |
| | GOLDSTEIN IRWIN L ATTORNEY | Cole Information Services |
| | GREGORY KIM STATE FARM INSURANCE A | Cole Information Services |
| | SOUTHERN CALIFORNIA INVESTMENTS REAL | Cole Information Services |
| | COREY & COREY | Cole Information Services |
| | B CDC | Cole Information Services |
| | BERNARD BERRY ATTORNEY AT LAW | Cole Information Services |
| | BUYERS & FSBO SERVICE | Cole Information Services |
| | LAW OFFICES OF DAVID YI | Cole Information Services |
| | LEICHTER LAW FIRM | Cole Information Services |
| | KO MIN SOK | Cole Information Services |
| | KRASNEY ROBERT L LAW OFFICES OF | Cole Information Services |
| | KREPACK HOWARD D ATTY | Cole Information Services |
| | GORDON EDELSTEIN KREPACK GRANT FELTO | Cole Information Services |
| | MERLESS JOSH ATTORNEY | Cole Information Services |
| | PAIN RELIEF HEALTH CENTER | Cole Information Services |
| | SENTRY LAW GROUP | Cole Information Services |

# FINDINGS

| Year | Uses | Source |
|---|---|---|
| 2013 | SHIPPING | Cole Information Services |
| | SOUTHERN CALIFORNIA LAW CENTER | Cole Information Services |
| | WILSHIRE TRAVEL CENTER | Cole Information Services |
| | EDELSTEIN MARK ATTY | Cole Information Services |
| | CALIFORNIA ESCROW SERVICE | Cole Information Services |
| | CIS TECH INC | Cole Information Services |
| | BRYAN COLLEGE LLC | Cole Information Services |
| | LA CASA DEL HONDURENO | Cole Information Services |
| | LAW OFFICE OF PETER BECK | Cole Information Services |
| | JACOBSON & ASSOCIATES | Cole Information Services |
| | JONES ERIC L LAW OFFICES | Cole Information Services |
| | GORDON ROGER L ATTY | Cole Information Services |
| | GRANT SHERRY E ATTORNEY | Cole Information Services |
| | SCOGGINS & VO | Cole Information Services |
| | EISENBERG & ASSOCIATES | Cole Information Services |
| | DJS TO GO INC | Cole Information Services |
| | LAW OFFICES OF BRENDA J LOGAN | Cole Information Services |
| | LAW OFFICES OF KOPPEL MICHAEL I | Cole Information Services |
| | LEE KIM & SONG APLC | Cole Information Services |
| | MIKE PAEK TAX & FINANCIAL SERVICES | Cole Information Services |
| | TOPPS TRAVEL & TOURS | Cole Information Services |
| | TSOI & ASSOCIATES | Cole Information Services |
| | ALO MARLON LAW OFFICES OF | Cole Information Services |
| | FELTON RICHARD I ATTY | Cole Information Services |
| | FIRST WILSHIRE MORTGAGE BANK | Cole Information Services |
| | CURTIS MOLLY | Cole Information Services |
| | B C D TOFU HOUSE | Cole Information Services |
| | BRAND SHOE OUTLET COM | Cole Information Services |
| | JEWISH FAMILY SERVICES | Cole Information Services |
| | JS OIL | Cole Information Services |
| | GARBER B ADOLFO ATTORNEY AT LAW | Cole Information Services |
| | OSULA PHILIP LAW OFFICE OF | Cole Information Services |
| | SAEHAN BANK | Cole Information Services |
| | TAF INVESTMENTS | Cole Information Services |
| | TRANSWORLD SYSTEMS | Cole Information Services |
| | AVIVA FAMILY & CHILDREN SERVICES | Cole Information Services |
| | H TOTAL BEAUTY CARE | Cole Information Services |

# FINDINGS

| Year | Uses | Source |
|---|---|---|
| 2013 | LAW OFFICES OF JACK D JOSEPHSON | Cole Information Services |
| | ISAAC LEE | Cole Information Services |
| | J K INVESTMENTS | Cole Information Services |
| | OXBOROUGH SHARON LAW OFFICES OF | Cole Information Services |
| | KOTTLER & KOTTLER A P L C | Cole Information Services |
| | SMART INVESTMENT INC | Cole Information Services |
| | STEIN STEVEN R | Cole Information Services |
| | STOCKWELL HARRIS WIDOM & WOO | Cole Information Services |
| | TOTAL CONSULTING SERVICE | Cole Information Services |
| | ALG LAWYERSIMMIRATION EXPERTS | Cole Information Services |
| | AND ASSOCIATES CHOWDHURY | Cole Information Services |
| | INSTITUTE FOR MULTICULTURAL COUNSELI | Cole Information Services |
| | M K LENDING CORPORATION | Cole Information Services |
| | PARTNER TELECOM INC | Cole Information Services |
| | PAYLESS MORTGAGE FINANCING | Cole Information Services |
| | SCALLA FINANCIAL | Cole Information Services |
| | TRIMAX REALTY | Cole Information Services |
| | EXCEL CREDIT CARD SERVICES INC | Cole Information Services |
| | HOFFMAN JOSEPH LAW OFFICES OF | Cole Information Services |
| 2008 | J & S FINE IMPORTS | Cole Information Services |
| | MAIN PROPERTIES & REALTY | Cole Information Services |
| | COFFMAN INVESTMENTS INC | Cole Information Services |
| | CHASE COLLEGE | Cole Information Services |
| | ESSENTIAL LLP | Cole Information Services |
| | T MOBILE TM WIRELESS INC | Cole Information Services |
| | KA GLOBAL SOURCING INC | Cole Information Services |
| | LAW OFFICE OF KENNETH LEWIS | Cole Information Services |
| | LAW OFFICE OF MOLLY CURTIS | Cole Information Services |
| | BEAUTYUS INC | Cole Information Services |
| | DAVID B BLOOM LAW OFFICES CORP | Cole Information Services |
| | OKEEF & CO | Cole Information Services |
| | DONS AH INSURANCE SERVICES | Cole Information Services |
| | FIRST WILSHIRE MORTGAGE BANK | Cole Information Services |
| | SHAEMA INC | Cole Information Services |
| | JAESOO INC | Cole Information Services |
| | UNITED LAW GROUP PC | Cole Information Services |
| | CHA & NAM A PROFESSIONAL LAW CORP | Cole Information Services |

# FINDINGS

| Year | Uses | Source |
|---|---|---|
| 2008 | CHONG CHRISTINE LAW OFFICES | Cole Information Services |
| | CLYDE LOCKWOOD A PROF LAW CORP | Cole Information Services |
| | TSOI & ASSOCIATES LAWYERS CORP | Cole Information Services |
| | PACIFIC REALTY | Cole Information Services |
| | LAW OFFICES OF ANGELA SUH | Cole Information Services |
| | HAHN EDWARD | Cole Information Services |
| | IN PRO PER INC | Cole Information Services |
| | KOTTLER & KOTTLER | Cole Information Services |
| | PARTNERS REALTY & INVESTMENT GROUP | Cole Information Services |
| | TM WIRELESS | Cole Information Services |
| | DCH CONSULTING | Cole Information Services |
| | TOTAL CONSULTING SERVICE | Cole Information Services |
| | ORION TOUR & TRAVEL INC | Cole Information Services |
| | GORDON EDELSTEIM KREPACK GRANT SELTO | Cole Information Services |
| | VICTORIA J SUH & ASSOCS LAWYERS | Cole Information Services |
| | SAEHAN BANCORP | Cole Information Services |
| | JK INVESTMENTS | Cole Information Services |
| | AD FURNITURE FACTORY | Cole Information Services |
| | SEXUAL HARASSMENT LAW CENTER | Cole Information Services |
| | CAPATA JULIAN ELI | Cole Information Services |
| | THE PLANER GROUP | Cole Information Services |
| | PAYLESS MORTGAGE FINANCING | Cole Information Services |
| | TS NUTRITIONAL SUPPLY | Cole Information Services |
| | PROTECTION & ADVOCACY INC OCRA LOS | Cole Information Services |
| | HOME LAND FUNDING GROUP INC | Cole Information Services |
| | ADVANCED IMMIGRATION LAW | Cole Information Services |
| | SUNBREA INC | Cole Information Services |
| | WEAL WINE SUPPORT GROUP LLC | Cole Information Services |
| | WELLINGTON Y KWAN INC | Cole Information Services |
| | JORGE G CORRAL LAW OFFICES | Cole Information Services |
| | SHIRLEY R FORSYTH AGENCY | Cole Information Services |
| | CITY OF LOS ANGELES | Cole Information Services |
| | EKC TELECOM INC | Cole Information Services |
| | CALIFORNIA ESCROW SERVICE INC | Cole Information Services |
| | NOW FINANCIAL INC | Cole Information Services |
| | KEGEL TOBIN & TRUCE PC | Cole Information Services |

# FINDINGS

| Year | Uses | Source |
|---|---|---|
| 2008 | LAW OFFICES OF SHARON OXBOROUGH | Cole Information Services |
| | GARBER ADOLFO B ATTORNEY AT LAW | Cole Information Services |
| | ROBERT H DAHL | Cole Information Services |
| | GBM MAINTENANCE | Cole Information Services |
| | LAW OFFICES OF JOSEPH HOFMAN | Cole Information Services |
| | PERELMAN PIONEER & CO | Cole Information Services |
| | DAE LIM MOTORS CORP | Cole Information Services |
| | ATRIO GROUP LLC | Cole Information Services |
| | ARTER LEE ATTORNEY AT LAW | Cole Information Services |
| | SUNG MIN HWANG | Cole Information Services |
| | JUSTICE CALIFORNIA DEPT OF | Cole Information Services |
| | EXPERIMENTAL NUTRITION RESEARCH LLC | Cole Information Services |
| | COREY & COREY | Cole Information Services |
| | CHOWDHURY & ASSOCIATES | Cole Information Services |
| | ESCENJOY USA | Cole Information Services |
| | ZEHI INC | Cole Information Services |
| | THE JEWISH JOURNAL | Cole Information Services |
| | INTER IMAGING INC | Cole Information Services |
| | KO MIN SOK | Cole Information Services |
| | GRACE BUILDING MAINTENANCE | Cole Information Services |
| | BUYERS & FSBO SERVICE | Cole Information Services |
| | TRAFFICADZ INC | Cole Information Services |
| | WEST COAST NURSING INC | Cole Information Services |
| | WEST COAST HEALTHSTAFF INTL | Cole Information Services |
| | SOUTHERN CALIFORNIA LAW CENTER | Cole Information Services |
| | WILSHIRE TRAVEL CENTER | Cole Information Services |
| | RA BEAUTY CORE USA INC | Cole Information Services |
| | LEWIS ARTHUR | Cole Information Services |
| | THE LAW OFFICE ARMIDA T BOLTON | Cole Information Services |
| | GEK LAW | Cole Information Services |
| | PMLJ COMMERCIAL INC | Cole Information Services |
| | BLUERIDGE HOLDING INC | Cole Information Services |
| | AIN FINANCIAL SERVICES | Cole Information Services |
| | DREAM RACING LLC | Cole Information Services |
| | SARANA INC | Cole Information Services |
| | ANGELA Y SUH | Cole Information Services |
| | VR BUSINESS BROKERS | Cole Information Services |

# FINDINGS

| Year | Uses | Source |
|---|---|---|
| 2008 | JAMES MONDI | Cole Information Services |
| | JONES ERIC L LAW OFFICES | Cole Information Services |
| | SCOGGINS & VO | Cole Information Services |
| | LOS ANGELES FOUNDATION ON AGING | Cole Information Services |
| | CHIRPING CHICKEN INC | Cole Information Services |
| | LEE & LEE PROPERTIES INC | Cole Information Services |
| | K & B TAX & ACCOUNTING | Cole Information Services |
| | PEOPLELINK INC | Cole Information Services |
| | KEEL TRIKKIA LAW OFFICE OF | Cole Information Services |
| | PATTERSON RITNER LOCKWOOD | Cole Information Services |
| | HK APPRAISAL INC | Cole Information Services |
| | TOPPS TRAVEL & TOURS | Cole Information Services |
| | DJS TO GO INC | Cole Information Services |
| | OHANA ANGEL INC | Cole Information Services |
| | DENSTHETICS DENTAL DESIGN INC | Cole Information Services |
| | SAMLIMSTUDIO INC | Cole Information Services |
| | VINITUS & NESTO LLC | Cole Information Services |
| | ACCESS GLOBAL GROUP LLC | Cole Information Services |
| | ATTACHE X CORP | Cole Information Services |
| | STEVEN R STEIN ESQ | Cole Information Services |
| | MIKE PAEK TAX & FINANCIAL SERVICES | Cole Information Services |
| | SIGN ART INC | Cole Information Services |
| | LIBERTY CAPITAL INC | Cole Information Services |
| | RANDALL TEDDIE J | Cole Information Services |
| | REMAX JK PROPERTIES | Cole Information Services |
| | EDUCATIONAL ASSISTANCE COUNCIL | Cole Information Services |
| | LENORE LLC | Cole Information Services |
| | LOS ANGELES JEWISH PUB INC | Cole Information Services |
| | THE LAW OFFICE OF KENNETH CHONG | Cole Information Services |
| | PROTECTION & ADVOCACY INC | Cole Information Services |
| | LAW OFFICES OF ROBERT KRASNEY | Cole Information Services |
| | LAW OFFICES OF JUDY U PALK & ASSOC | Cole Information Services |
| | PLATINUM VAULT | Cole Information Services |
| | INSTITUTE FOR MLTCLTRL COUNSELLING | Cole Information Services |
| | DAVID L RUSH INC | Cole Information Services |

# FINDINGS

| Year | Uses | Source |
|---|---|---|
| 2008 | TONG & KWAN LAW OFFICES | Cole Information Services |
| | GORDON EDELSTEIN KREPACK GRANT FULTO | Cole Information Services |
| | ABM SECURITIES | Cole Information Services |
| | SAE HAN BANK | Cole Information Services |
| | CHILD SUPPORT LIBERATION INC | Cole Information Services |
| 2006 | BUILDING | Haines Company, Inc. |
| | AKRASNEY | Haines Company, Inc. |
| | ROBERT L LAW | Haines Company, Inc. |
| | OFFICE | Haines Company, Inc. |
| | ATRI GROUP LLC | Haines Company, Inc. |
| | ABM PROPERTIES | Haines Company, Inc. |
| | ACCIDENTES AL | Haines Company, Inc. |
| | INQUILINO | Haines Company, Inc. |
| | ACOSOSEXUAL | Haines Company, Inc. |
| | CEHTRO LEGAL | Haines Company, Inc. |
| | AFFILIATD 213 3 S | Haines Company, Inc. |
| | ENTERTAINMENT | Haines Company, Inc. |
| | AAMTEL INC | Haines Company, Inc. |
| | AHDERSON L G | Haines Company, Inc. |
| | ANGELASUH | Haines Company, Inc. |
| | AHNGELSTOUCH 2134 S 0 7t | Haines Company, Inc. |
| | HOME CAREINC | Haines Company, Inc. |
| | ARTER LEE | Haines Company, Inc. |
| | ATTORNEY ATLAW | Haines Company, Inc. |
| | ATTORNEY AT LAW | Haines Company, Inc. |
| | DAE ENIKE | Haines Company, Inc. |
| | AVAUNTE | Haines Company, Inc. |
| | INCORPORATED 3 CDC | Haines Company, Inc. |
| | BEAUTYUS | Haines Company, Inc. |
| | ABERNARDBEREY | Haines Company, Inc. |
| | BLOOM DAVID B | Haines Company, Inc. |
| | LAW OFFICES | Haines Company, Inc. |
| | BUYERS AND FSBO | Haines Company, Inc. |
| | SERVICE CALIFORNIA | Haines Company, Inc. |
| | ESCROW SERVICE | Haines Company, Inc. |
| | SUPERIORLEGAL | Haines Company, Inc. |
| | FILE MANAGEMENT | Haines Company, Inc. |
| | TENANTACCDNT | Haines Company, Inc. |

# FINDINGS

| Year | Uses | Source |
|---|---|---|
| 2006 | LW CT | Haines Company, Inc. |
| | THEHUNTUSA | Haines Company, Inc. |
| | TM WIRELESS INC | Haines Company, Inc. |
| | TOBINJOHNJATTY | Haines Company, Inc. |
| | TONG & KWAN LAW | Haines Company, Inc. |
| | OFFICES OF | Haines Company, Inc. |
| | TOPPSTRAVEL& | Haines Company, Inc. |
| | TOURS | Haines Company, Inc. |
| | TOTAL CONSULTING | Haines Company, Inc. |
| | SERVICE | Haines Company, Inc. |
| | TRANSWORLD | Haines Company, Inc. |
| | SYSTEMS INC | Haines Company, Inc. |
| | TRI MAX REALTY | Haines Company, Inc. |
| | TRIPLETTDRATTY | Haines Company, Inc. |
| | TRUCEW JOSEPH 213 380 3 S | Haines Company, Inc. |
| | UNITDLAWGROUP | Haines Company, Inc. |
| | VR BUSINESS | Haines Company, Inc. |
| | BROKERS | Haines Company, Inc. |
| | VASQUEZAURORA | Haines Company, Inc. |
| | ATTY VONLEDEN JON E | Haines Company, Inc. |
| | WEST CST NURSING | Haines Company, Inc. |
| | WILSHIRE COLLEGE | Haines Company, Inc. |
| | WILSHIRE TRAVEL | Haines Company, Inc. |
| | CENTER | Haines Company, Inc. |
| | YOUNGSAN LIFE | Haines Company, Inc. |
| | ZEHI INC | Haines Company, Inc. |
| | KENNETH CHONG | Haines Company, Inc. |
| | LAWOFFICES OF | Haines Company, Inc. |
| | RICHLAND&ASCTS | Haines Company, Inc. |
| | LEE KIM AND SONG | Haines Company, Inc. |
| | LEGAL | Haines Company, Inc. |
| | ALTERNATIVES | Haines Company, Inc. |
| | LEWIS ARTHUR | Haines Company, Inc. |
| | LEWISARTHUR | Haines Company, Inc. |
| | LEWIS ARTHUR | Haines Company, Inc. |
| | LEWIS KENNETH H | Haines Company, Inc. |
| | ATr Y | Haines Company, Inc. |
| | LONG MATTHEW C | Haines Company, Inc. |

# FINDINGS

| Year | Uses | Source |
|---|---|---|
| 2006 | LUNGERICH | Haines Company, Inc. |
| | RUSSEL | Haines Company, Inc. |
| | MARDAK | Haines Company, Inc. |
| | INTERNATIONAL INC | Haines Company, Inc. |
| | MARTA ESPANTMAN | Haines Company, Inc. |
| | MERLESSJOSH | Haines Company, Inc. |
| | AMi Y | Haines Company, Inc. |
| | MIKEPAEKTAX | Haines Company, Inc. |
| | FINANCIAL SERV | Haines Company, Inc. |
| | MLLER LOUIS | Haines Company, Inc. |
| | NICHE A RICH LLC | Haines Company, Inc. |
| | OHIA LAWOFFICES | Haines Company, Inc. |
| | OKEEF& CO | Haines Company, Inc. |
| | Orri MOINC | Haines Company, Inc. |
| | PAINTER | Haines Company, Inc. |
| | TEMPLETON MILLER | Haines Company, Inc. |
| | PANAM | Haines Company, Inc. |
| | ENTERPRISES INC | Haines Company, Inc. |
| | PARTNER TELECOM | Haines Company, Inc. |
| | PARTNERTELECOM | Haines Company, Inc. |
| | PAYLESS | Haines Company, Inc. |
| | MORTGAGE | Haines Company, Inc. |
| | FINANCING | Haines Company, Inc. |
| | PROTECTION | Haines Company, Inc. |
| | ADVOCACY INC | Haines Company, Inc. |
| | RANDALLAND | Haines Company, Inc. |
| | ASSOCIATES | Haines Company, Inc. |
| | RANDALLTEDDi E | Haines Company, Inc. |
| | AMi Y | Haines Company, Inc. |
| | RICHLAND BRUCE | Haines Company, Inc. |
| | ROBINSON ROBERT | Haines Company, Inc. |
| | RYAN PAUL M JR | Haines Company, Inc. |
| | SAEHANBANK | Haines Company, Inc. |
| | SCHUCHMANALAN | Haines Company, Inc. |
| | ATr Y | Haines Company, Inc. |
| | SCOGGINS & VO | Haines Company, Inc. |
| | SENTRYLAW | Haines Company, Inc. |
| | GROUP | Haines Company, Inc. |

# FINDINGS

| Year | Uses | Source |
|---|---|---|
| 2006 | SHAH PREETI G | Haines Company, Inc. |
| | SMARTCARD | Haines Company, Inc. |
| | SMITH ANDERSON | Haines Company, Inc. |
| | ENTERPRISES INC | Haines Company, Inc. |
| | SOUTHRN CA | Haines Company, Inc. |
| | INVESTMENTS RLTY | Haines Company, Inc. |
| | SOUTHRN | Haines Company, Inc. |
| | CALIFORNIA LAW | Haines Company, Inc. |
| | CENTER | Haines Company, Inc. |
| | STEIN STEVEN R | Haines Company, Inc. |
| | STEPHEN KIM& | Haines Company, Inc. |
| | ASSOCIATES | Haines Company, Inc. |
| | STERNGARYN | Haines Company, Inc. |
| | ATTORNEY | Haines Company, Inc. |
| | LAW OFFICES | Haines Company, Inc. |
| | HOMELAND | Haines Company, Inc. |
| | FUNDING GROUP | Haines Company, Inc. |
| | IBOLD & ANDERSON | Haines Company, Inc. |
| | ATTYS | Haines Company, Inc. |
| | IBOLD CHARLES R | Haines Company, Inc. |
| | JRATIY | Haines Company, Inc. |
| | IBOLD JAMES M | Haines Company, Inc. |
| | IDOOO | Haines Company, Inc. |
| | CORPORATION | Haines Company, Inc. |
| | INGLER MICHAEL | Haines Company, Inc. |
| | INST FOR | Haines Company, Inc. |
| | MLTCLTRL CNSLGS | Haines Company, Inc. |
| | INTER MAGING INC | Haines Company, Inc. |
| | IPLAPA | Haines Company, Inc. |
| | J&SFINEIMPORTS | Haines Company, Inc. |
| | JACOBSON | Haines Company, Inc. |
| | ASSOCIATES | Haines Company, Inc. |
| | JACOBSDN& | Haines Company, Inc. |
| | ASSOCIATES | Haines Company, Inc. |
| | JACOBSONJERRY | Haines Company, Inc. |
| | LAW OFFICE | Haines Company, Inc. |
| | JEWISH JOURNAL | Haines Company, Inc. |
| | JKINVESTMENTS | Haines Company, Inc. |

# FINDINGS

| Year | Uses | Source |
|---|---|---|
| 2006 | JKINVESTMENTS | Haines Company, Inc. |
| | JOHNSON DARRELL | Haines Company, Inc. |
| | JORGE CORRAL | Haines Company, Inc. |
| | KAYEDEBBIEATTY | Haines Company, Inc. |
| | KEELTRIKKIALAW | Haines Company, Inc. |
| | OFFICE OF | Haines Company, Inc. |
| | KEGELROBTATTY | Haines Company, Inc. |
| | KEGELTOBIN& | Haines Company, Inc. |
| | TRUCE | Haines Company, Inc. |
| | KELLYMARLAL | Haines Company, Inc. |
| | KIEFFER JOSEPH | Haines Company, Inc. |
| | ATr Y | Haines Company, Inc. |
| | KIM JOOHONG | Haines Company, Inc. |
| | KLEIFIELD STEVEN | Haines Company, Inc. |
| | J ATTY | Haines Company, Inc. |
| | KOREAMARKETING | Haines Company, Inc. |
| | USA INC | Haines Company, Inc. |
| | KOREAN MEDIA | Haines Company, Inc. |
| | NETWRK | Haines Company, Inc. |
| | KOREX | Haines Company, Inc. |
| | ENTERTAINMENT | Haines Company, Inc. |
| | KOTTLER& | Haines Company, Inc. |
| | KOTTLER | Haines Company, Inc. |
| | KREPACKHOWARD | Haines Company, Inc. |
| | KUMETZ&GUCK | Haines Company, Inc. |
| | KUMET 2 & GLICK | Haines Company, Inc. |
| | KWANWELUNGTON | Haines Company, Inc. |
| | Y ATTY | Haines Company, Inc. |
| | LAMONICADAVIDS | Haines Company, Inc. |
| | LAWOFCSOF | Haines Company, Inc. |
| | ANGELA SUH | Haines Company, Inc. |
| | LAWOFFICE OF | Haines Company, Inc. |
| | SABBIRAHAMAD | Haines Company, Inc. |
| | LAW OFFICE OF | Haines Company, Inc. |
| | TWILA S WHITE | Haines Company, Inc. |
| | LAWOFFICES OF | Haines Company, Inc. |
| | ALLAN H CUTLER | Haines Company, Inc. |
| | LAWOFFICES OF | Haines Company, Inc. |

# FINDINGS

| Year | Uses | Source |
|---|---|---|
| 2006 | DAVID B BLOOM | Haines Company, Inc. |
| | LAWOFFICES OF | Haines Company, Inc. |
| | CANFIELD ATATTY | Haines Company, Inc. |
| | CAPATA JULIAN ELI | Haines Company, Inc. |
| | CARLTON | Haines Company, Inc. |
| | DISTRIBUTING CO | Haines Company, Inc. |
| | CHA&AM | Haines Company, Inc. |
| | CHASE COLLEGE | Haines Company, Inc. |
| | CHILD SUPPORT | Haines Company, Inc. |
| | LIBERATION INC | Haines Company, Inc. |
| | CHOWDHURY | Haines Company, Inc. |
| | ASSOCIATES | Haines Company, Inc. |
| | CHOWDHURYANDO | Haines Company, Inc. |
| | ASSOCIATES | Haines Company, Inc. |
| | CHRISTNE CHOONG | Haines Company, Inc. |
| | LAW OFFICES OF CLARK | Haines Company, Inc. |
| | ATTY COREY AMD COREY | Haines Company, Inc. |
| | CURTIS | Haines Company, Inc. |
| | DAHLROBERTH | Haines Company, Inc. |
| | DJSTOGOINC 213 251 8 S | Haines Company, Inc. |
| | ADORAEEHAEMWKE 213 251 95g | Haines Company, Inc. |
| | ATTY AT LAW | Haines Company, Inc. |
| | DOUGLAS MICHL | Haines Company, Inc. |
| | DOWORK INC | Haines Company, Inc. |
| | DREAM POOLS | Haines Company, Inc. |
| | EDELSTEIN MARK | Haines Company, Inc. |
| | ATr Y | Haines Company, Inc. |
| | EDUCATNL | Haines Company, Inc. |
| | ASSISTANCE | Haines Company, Inc. |
| | COUNCIL | Haines Company, Inc. |
| | EMENIKE DOREEN A | Haines Company, Inc. |
| | ESCENJOYUSA | Haines Company, Inc. |
| | ESSENTIALLLP | Haines Company, Inc. |
| | EXPECTINGMEDIA | Haines Company, Inc. |
| | FELTON RICHARD | Haines Company, Inc. |
| | FIRSTWILSHIRE | Haines Company, Inc. |
| | MORTGAGE BANK | Haines Company, Inc. |
| | FORSYTHSHIRLEY | Haines Company, Inc. |

# FINDINGS

| Year | Uses | Source |
|---|---|---|
| 2006 | GARBERBADOLFO | Haines Company, Inc. |
| | GAREY MICHL J | Haines Company, Inc. |
| | ATr TY | Haines Company, Inc. |
| | GARRIGUES | Haines Company, Inc. |
| | RICHARD L | Haines Company, Inc. |
| | GIANTTREECO | Haines Company, Inc. |
| | GLICKSTEPHEN | Haines Company, Inc. |
| | LAW OFFICES OF | Haines Company, Inc. |
| | GOLDSTEIN IRWIN L | Haines Company, Inc. |
| | GONZALEZ | Haines Company, Inc. |
| | HUMBERTO ATTY | Haines Company, Inc. |
| | GORDON | Haines Company, Inc. |
| | EDELSTEIN | Haines Company, Inc. |
| | KREPACK GRANT | Haines Company, Inc. |
| | GORDON | Haines Company, Inc. |
| | EDELSTEIN | Haines Company, Inc. |
| | KREPACK GRANT | Haines Company, Inc. |
| | GORDON ROGERL | Haines Company, Inc. |
| | MAINTENANCE | Haines Company, Inc. |
| | GRAJEDASANDRA | Haines Company, Inc. |
| | GRANTSHERRYE | Haines Company, Inc. |
| | GREEN STEVEN M | Haines Company, Inc. |
| | HAHN EDWARD | Haines Company, Inc. |
| | HAMMILLJEFFT | Haines Company, Inc. |
| | HANF THEODORE C | Haines Company, Inc. |
| | ATr Y | Haines Company, Inc. |
| | HINZWILUAMSA | Haines Company, Inc. |
| | HOFMAN JOSEPH H | Haines Company, Inc. |
| 2000 | BUILDING ABZUG MICHAEL ATTY | Haines & Company |
| | ACCIDENTES AL INQUILINO | Haines & Company |
| | AHMED SABBIR LAW OFFICES OF | Haines & Company |
| | ANDERSON L G ATTY | Haines & Company |
| | ARTER LEE ATTORNEY AT LAW | Haines & Company |
| | BECK PETER LAW OFFICES OF | Haines & Company |
| | BECK PETER LAW OFFICES OF | Haines & Company |
| | BELL MARCELLA A ATTY | Haines & Company |
| 1995 | Felton Richard I atty | Pacific Bell |
| | Goldstein Irwin L atty | Pacific Bell |

# FINDINGS

| Year | Uses | Source |
|---|---|---|
| 1995 | Goldstein Jay H | Pacific Bell |
| | Kleifield Steven J atty | Pacific Bell |
| | Kleiman F LM | Pacific Bell |
| | Kleiman Scott | Pacific Bell |
| | i Krepack Howard D atty | Pacific Bell |
| | EDELSTBIN MARK ALLY | Pacific Bell |
| | FELTON RICHARD I ATTY | Pacific Bell |
| | GOLDSTEIN IRWIN L ATTY | Pacific Bell |
| | GORDON ROGER L ATTY | Pacific Bell |
| | JOHNSON DARRELL LEE | Pacific Bell |
| | KR LOS ANGELES1110 AM ALL OLDIES RADIO | Pacific Bell |
| | KLEIFIELD STEVEN J ATTY | Pacific Bell |
| | I KOTTLER DONALD ATTY | Pacific Bell |
| | KOTTLER DONALD LAW OFFICES OF ATTY | Pacific Bell |
| | KREPACK HOWARD D ATTY | Pacific Bell |
| | SCHWARTZ STEINSAPIR DOHRMANN & SOMMERS | Pacific Bell |
| | Edelstein Mark atty | Pacific Bell |
| | Goldstein Irwin L atty | Pacific Bell |
| | Grant Sherry E atty | Pacific Bell |
| | Krenz Dennis E | Pacific Bell |
| | I Krepack Howard D atty | Pacific Bell |
| | Thomas Careers | Pacific Bell |
| | Schwartz Steinsapir Dohrmann & Sommers | Pacific Bell |
| 1991 | THOMAS CAREERS | Pacific Bell |
| | Blank Robert G Gordon Edelstein & Krepack attys | Pacific Bell |
| | Blank Rochelle Wilson 5500959 | Pacific Bell |
| | Blank S SANTA MONICA 8282801 | Pacific Bell |
| | Blank Scot 6572131 | Pacific Bell |
| | BNal BRith District Four Men | Pacific Bell |
| | Burg Louis Burg & Silverman Law Corporation | Pacific Bell |
| | Burg & Silverman Law Corporation | Pacific Bell |
| | California Appellate Project | Pacific Bell |
| | Darrow Mark atty | Pacific Bell |
| | Darrow & Meyer Law Offices | Pacific Bell |

# FINDINGS

| Year | Uses | Source |
|---|---|---|
| 1991 | Echeverria Rodolfo R Gordon Edelstein & Krepack attys | Pacific Bell |
| | Edelstein Mark Gordon Edelstein & Krepack attys | Pacific Bell |
| | Los Angeles | Pacific Bell |
| | Felton Richard I Gordon Edelstein & Krepack attys | Pacific Bell |
| | Fredrickson Dennis atly | Pacific Bell |
| | Gordon Edelstein & Krepack attys | Pacific Bell |
| | Gordon Roger L Gordon Edelstein & Krepach attys | Pacific Bell |
| | Grant Sherry E Gordon Edelstein & Krepack attys | Pacific Bell |
| | KR OS ANGELES Radio Business Office | Pacific Bell |
| | Kottler Donaldatty | Pacific Bell |
| | Kottler Donald Law Offices Of atty | Pacific Bell |
| | Krepack Howard D Gordon Edelstein & Krepack attys | Pacific Bell |
| | Krepack S MARINA DEL REY 8219636 | Pacific Bell |
| | Legalteam | Pacific Bell |
| | Rodriguez Isabel Gordon Edeistein & Krepack attys | Pacific Bell |
| | Schwartz Steinsapir Dohrmann & Sommers | Pacific Bell |
| | Schwartz Stephen 2863046 | Pacific Bell |
| | Schwartz Stephen 287349 | Pacific Bell |
| | Shalant Joseph Latty | Pacific Bell |
| | Silverman Arden B Burg & Silverman Law Corporation | Pacific Bell |
| | Silverman Arron 5571711 | Pacific Bell |
| | Steinsapir Laurence D Schwartz Steinsapir Dohrmann & Sommers | Pacific Bell |
| | Steinsapir Tracy LOS ANGELES | Pacific Bell |
| | Steinschriber Cynthia | Pacific Bell |
| | Stelnschriber J & F | Pacific Bell |
| | Steinseifer D CULVER CITY 3901939 | Pacific Bell |
| | BLANK ROBERT G GORDON EDELSTEIN & KREPACK ATTYS | Pacific Bell |
| | BURG LOUIS BURG & SILVERMAN LAW CORPORATION | Pacific Bell |
| | BURG & SILVERMAN LAW CORPORATION | Pacific Bell |
| | CALIFORNIA APPELLATE PROJECT | Pacific Bell |

# FINDINGS

| Year | Uses | Source |
|---|---|---|
| 1991 | DARROW MARK ATTY | Pacific Bell |
| | DARROW & MEYER LAW OFFICES | Pacific Bell |
| | ECHEVERRIA RODOLFO R GORDON EDELSTEIN & KREPACK ATTYS | Pacific Bell |
| | EDELSTEIN MARK GORDON EDELSTEIN & KREPACK ATTYS | Pacific Bell |
| | FELTON RICHARD I GORDON EDELSTEIN & KREPACK ATTYS | Pacific Bell |
| | FREDRICKSON DENNIS ATLY | Pacific Bell |
| | GORDON EDELSTEIN & KREPACK ATTYS | Pacific Bell |
| | GORDON ROGER L GORDON EDELSTEIN & KREPACH ATTYS | Pacific Bell |
| | GRANT SHERRY E GORDON EDELSTEIN & KREPACK ATTYS | Pacific Bell |
| | KR OS ANGELES RADIO BUSINESS OFFICE | Pacific Bell |
| | KOTTLERDONALDATTY | Pacific Bell |
| | KOTTLER DONALD LAW OFFICES OF ATTY | Pacific Bell |
| | KREPACK HOWARD D GORDON EDELSTEIN & KREPACK ATTYS | Pacific Bell |
| | LEGALTEAM | Pacific Bell |
| | RODRIGUEZ ISABEL GORDON EDEISTEIN & KREPACK ATTYS | Pacific Bell |
| | SCHWARTZ STEINSAPIR DOHRMANN & SOMMERS | Pacific Bell |
| | SILVERMAN ARDEN B BURG & SILVERMAN LAW CORPORATION | Pacific Bell |
| | STEINSAPIR LAURENCE D SCHWARTZ STEINSAPIR DOHRMANN & SOMMERS | Pacific Bell |
| | THOMAS CAREERS | Pacific Bell |
| | INSTITUTE OF LONDON UNDERWRITERS AGENCY | Pacific Bell |
| | Blank Robert G Gordon Edelstein & Krepack attys | Pacific Bell |
| | Blank Rob R | Pacific Bell |
| | Blank Roberta | Pacific Bell |
| | Blank Russell | Pacific Bell |
| | Blank S | Pacific Bell |
| | California Appellate Project | Pacific Bell |
| | Echeverria Rodolfo R Gordon Edelstein & Krepack attys | Pacific Bell |
| | Fredrickson Dennis atty | Pacific Bell |

# FINDINGS

| Year | Uses | Source |
|---|---|---|
| 1991 | Fredrickson Don | Pacific Bell |
| | Gordon Edelstein & Krepack attys | Pacific Bell |
| | Gordon Roger L Gordon Edelstein & Krepack attys | Pacific Bell |
| | Gordon Ron | Pacific Bell |
| | Gordon Ron & Emily | Pacific Bell |
| | Grant Sherry E Gordon Edelstein & Krepack attys | Pacific Bell |
| | Johnson Darrell Lee | Pacific Bell |
| | Johnson Darren | Pacific Bell |
| | Johnson Dave | Pacific Bell |
| | Business Office | Pacific Bell |
| | Request Line | Pacific Bell |
| | KRM Garden Management | Pacific Bell |
| | KROQ Roq Line | Pacific Bell |
| | Kottler Donald atty | Pacific Bell |
| | Kottler Donald Law Offices Of atto | Pacific Bell |
| | Krepack Howard D Gordon Edelstein & Krepackattys | Pacific Bell |
| | Wilshire | Pacific Bell |
| | los Angeles | Pacific Bell |
| | Thomas Carolyn Sun | Pacific Bell |
| 1990 | LLOYD S AGENCY | Pacific Bell |
| | LOCKWOOD CLYDE ATTY | Pacific Bell |
| | LOPEZ JOHN INVESTIGATIONS | Pacific Bell |
| | LOWENTHAL IRA L ATTY | Pacific Bell |
| | MACEDA JESUS | Pacific Bell |
| | MALAK MICHAEL J ATTY | Pacific Bell |
| | MARKMAN DVORAH ATTY | Pacific Bell |
| | MCGAHAN JAMES F ATTY | Pacific Bell |
| | MCVEY DAVID A ATTY | Pacific Bell |
| | MURPHY DENNIS J SCHWARTZ STEINSAPIR DOHRMANN & SOMMERS | Pacific Bell |
| | OBERMAN JEFFREY T ATTY | Pacific Bell |
| | O HARA JAS F STEIN SHOSTAK SHOSTAK & O HARA A PROFESSIONAL CORP | Pacific Bell |
| | OMNI FIBERS | Pacific Bell |
| | PATTERSON RITNER LOCKWOOD ZANGHI & GARTNER ATTYS | Pacific Bell |
| | PEARL NORMAN L OTTY | Pacific Bell |

# FINDINGS

| Year | Uses | Source |
|---|---|---|
| 1990 | QUEZADA FELIPE L CPA | Pacific Bell |
| | QUEZADA NAVARRO & CO CPA | Pacific Bell |
| | R T R MANAGEMENT | Pacific Bell |
| | REED THOMASINA M ATTY | Pacific Bell |
| | RETIREMENT PLAN ADMINISTRATORS | Pacific Bell |
| | RITTER JACK R RITTER & WINNE ATTYS | Pacific Bell |
| | RITTER & WINNE ATTYS | Pacific Bell |
| | ROCHA RICHARD A ATTY | Pacific Bell |
| | RODRIGUEZ ISABEL GORDON EDELSTEIN & KREPACK ATTYS | Pacific Bell |
| | RUSSELL DENNIS LAW OFFICES OF | Pacific Bell |
| | S I I | Pacific Bell |
| | SADIRI PADRE ATTORNEY AT LAW | Pacific Bell |
| | SANDERS & DICKERSON ATTYS | Pacific Bell |
| | SANDERS STANLEY J ATY | Pacific Bell |
| | SCHONBERGER WOLF INVESTMENT GROUP | Pacific Bell |
| | SCHWARTZ KENNETH M SCHWARTZ STEINSAPIR DOHRMANN & SOMMERS | Pacific Bell |
| | SCHWARTZ STEINSAPIR DOHRMANN & SOMMERS | Pacific Bell |
| | SECURITY PACIFIC BUSINESS CREDIT INC | Pacific Bell |
| | SELWYN & CAPALBO ATTYS | Pacific Bell |
| | SELWYN CAPALBO LOWENTHAL & SHACTER A PROFESSIONAL CORPORATION | Pacific Bell |
| | SELWYN HERBERT E ATTY | Pacific Bell |
| | SERIN INTERNATL INC | Pacific Bell |
| | SHACTER DAVID M ATTY | Pacific Bell |
| | SHALANT JOSEPH L ATTY | Pacific Bell |
| | SHOSTAK MARJORLE M STEIN SHOSTAK SHOSTAK & O HARA A PROFESSIONAL CORP | Pacific Bell |
| | SHOSTAK S RICHARD STEIN SHOSTAK & SHOSTAK & O HARA A PROFESSIONAL CORP | Pacific Bell |
| | SILVERMAN ARDEN B BURG & SILVERMAN LAW CORPORATION | Pacific Bell |
| | SMITH LARRY W LAW OFFICES | Pacific Bell |
| | SMITH & STARK ATTY | Pacific Bell |
| | SOMMERS RICHARD D SCHWARTZ STEINSAPIR DOHRMANN & SOMMERS | Pacific Bell |

# FINDINGS

| Year | Uses | Source |
|---|---|---|
| 1990 | SPEER YOUNG & HOLLANDER ADVG | Pacific Bell |
| | STARK EDWARD C LAW OFFICES | Pacific Bell |
| | STEIN SHOSTAK SHOSTAK & O HARA A PROFESSIONAL CORP | Pacific Bell |
| | STEINSAPIR LAURENCE D SCHWARTZ STEINSAPIR DOHRMANN & SOMMERS | Pacific Bell |
| | SWEENEY RONALD E LAW OFFICES OF | Pacific Bell |
| | TAZIO PROPERTIES INC | Pacific Bell |
| | THOMAS CAREERS | Pacific Bell |
| | THOMAS TEMPORARIES | Pacific Bell |
| | TOPLIS & HARDING INC | Pacific Bell |
| | TROMPETA JESS I ATTY | Pacific Bell |
| | TUCKER TERRI A SCHWARTZ STEINSAPIR DOHRMANN & SOMMERS | Pacific Bell |
| | U S INVESTMENT & MANAGEMENT SERVICES | Pacific Bell |
| | UNITED ENGINEERING INTERNATL | Pacific Bell |
| | UNIVERSITY OF SOUTHERN CALIFORNIA ENGINEERING SCHOOL OF | Pacific Bell |
| | VANTAGE REALTY CO INC | Pacific Bell |
| | WADSWORTH FRASER & DAHL ATTYS | Pacific Bell |
| | WHITE ROBERT GLENN STEIN SHOSTAK SHOSTAK & O HARA A PROFESSIONAL CORP | Pacific Bell |
| | WILLIS HENRY M SCHWARTZ STEINSAPIR DOHRMANN & SOMMERS | Pacific Bell |
| | WINNE WILLIAM L RITTER & WINNE ATTYS | Pacific Bell |
| | EXIM LINE INC | Pacific Bell |
| | FAIRMONT INVESTMENTS CORP | Pacific Bell |
| | FAST & SAFE COURIER | Pacific Bell |
| | FEDERAL EXPRESS | Pacific Bell |
| | FEINBERG MARGO A SCHWARTZ STEINSAPIR DOHRMANN & SOMMERS | Pacific Bell |
| | FEINBERG MICHAEL R SCHWARTZ STEINSAPIR DOHRMANN & SOUMMERS | Pacific Bell |
| | FELTON RICHARD I GORDON EDELSTEIN & KREPACK ATTYS | Pacific Bell |
| | FERGUSON DEL ACCOUNTANTS INC | Pacific Bell |
| | FINKLE DAVID G ATTY AT LAW | Pacific Bell |

# FINDINGS

| Year | Uses | Source |
|---|---|---|
| 1990 | FINKLE HERSH & STOLL ATTYS AT LAW | Pacific Bell |
| | FIRST INTERNATL FUNDING GROUP | Pacific Bell |
| | FORD WM H III ATTY | Pacific Bell |
| | FOUR MICHAEL D SCHWARTZ STEINSAPIR DOHRMANN & SOMMERS | Pacific Bell |
| | FRANKLIN SIDNEY ATTY | Pacific Bell |
| | FRASER EDGAR L ATTY | Pacific Bell |
| | FREDRICKSON DENNIS ATTY | Pacific Bell |
| | FRISCH R A ASSOCIATES | Pacific Bell |
| | FRISCH ROBERT A | Pacific Bell |
| | GARBER B ADOLFO ATTY AT LAW | Pacific Bell |
| | GARTNER HAROLD H ATTY | Pacific Bell |
| | GLICK STEPHEN ATTY | Pacific Bell |
| | GODSEY JAMES V CPA | Pacific Bell |
| | GORDON EDELSTEIN & KREPACK ATTYS | Pacific Bell |
| | GORDON ROGER L GORDON EDELSTEIN & KREPACK ATTYS | Pacific Bell |
| | GRANT SHERRY E GORDON EDELSTEIN & KREPACK ATTYS | Pacific Bell |
| | GREATER LOS ANGELES RADIO INC K R L A-K L S X | Pacific Bell |
| | GREEN JOAN WHITESIDE ATTY | Pacific Bell |
| | GROVEMAN BARRY C ATTY | Pacific Bell |
| | GROVEMAN & YOUNG ATTY | Pacific Bell |
| | HAROONIAN ALEXANDER ATTY | Pacific Bell |
| | HEINE D WILLIAM CHWARTZ STEINSAPIR DOHRMANN & SOMMERS | Pacific Bell |
| | HIGH TECH VIDEO PRODUCTIONS | Pacific Bell |
| | HOFFMAN AGGIE R A PROFESSIONAL LAW CORP | Pacific Bell |
| | ICAN | Pacific Bell |
| | INSTITUTE OF LONDON UNDERWRITERS AGENCY | Pacific Bell |
| | INSURANCE CONSUMER ACTION NETWORK | Pacific Bell |
| | INTEGRATED MICROTECH CORP | Pacific Bell |
| | INVESTIGATIVE INTELLIGENCE NETWORK | Pacific Bell |
| | IUNGERICH RUSSELL ATTY | Pacific Bell |
| | J B TRADING HOUSE INC | Pacific Bell |

# FINDINGS

| Year | Uses | Source |
|---|---|---|
| 1990 | JACKSON JACOBSON & FRANKLIN LAW OFFICES | Pacific Bell |
| | JACKSON VIRGIL W ATTORNEY AT LAW | Pacific Bell |
| | JACOBSON ERIC ATTY | Pacific Bell |
| | JACOBSON ERIC S ATTY AT LAW | Pacific Bell |
| | JOHNSON DARRELL LEE | Pacific Bell |
| | JOHNSON JOHN R ESQUIRE | Pacific Bell |
| | JURICH JOHN ATTY | Pacific Bell |
| | KAMIN DAVID RITTER & WINNE ATTYS | Pacific Bell |
| | KAUFMAN KUTNER & HARDS INC | Pacific Bell |
| | KING ENTERPRISES | Pacific Bell |
| | KOTTLER DONALD ATTYS | Pacific Bell |
| | KOTTLER DONALD ATTY | Pacific Bell |
| | KRASNEY ROBERT L LAW OFFICES OF | Pacific Bell |
| | KREPACK HOWARD D GORDON EDELSTEIN & KREPACK ATTYS | Pacific Bell |
| | KUMETZ FRED J ATTY | Pacific Bell |
| | KUMETZ & GLICK ATTY | Pacific Bell |
| | L K INVESTMENT INC | Pacific Bell |
| | LARDIZABAL CARLOS A ATTY | Pacific Bell |
| | LAW OFFICE OF ANTHONY GARCIA | Pacific Bell |
| | LAW OFFICES OF GELLY Y VALERO | Pacific Bell |
| | LEE RICHARD S ATTY | Pacific Bell |
| | LEEDS MARK R ATTORNEY AT LAW | Pacific Bell |
| | LEVIN & OBERMAN | Pacific Bell |
| | LIBICKI STUART SCHWARTZ STEINSAPIR DOHRMANN & SOMMERS | Pacific Bell |
| | A CONCORD COURIER | Pacific Bell |
| | ADELSTEIN DAVID S SCHWARTZ STEINSAPIR DOHRMANN & SOMMERS | Pacific Bell |
| | ADLER KENNETH ATTY | Pacific Bell |
| | ARGENTINE TRADE OFFICE | Pacific Bell |
| | ARGENTINE TRADE OFFICE | Pacific Bell |
| | AUDETT THEO B STEIN SHOSTAK SHOSTAK & O HARA A PROFESSIONAL CORP | Pacific Bell |
| | B T FACTORS SEE BANKERS TRUST CO | Pacific Bell |
| | BANKERS TRUST CO B T FACTORS | Pacific Bell |
| | BANKHEAD STEWART | Pacific Bell |

# FINDINGS

| Year | Uses | Source |
|---|---|---|
| 1990 | BARRINGTON BETTY G ATTY | Pacific Bell |
| | BATEMAN KENNETH L ATTY | Pacific Bell |
| | BAUMGARTEN F J | Pacific Bell |
| | BEVERLY GLEN MUSIC | Pacific Bell |
| | BEVERLY GLEN MUSIC | Pacific Bell |
| | BLANK ROBERT G GORDON EDELSTEIN & KREPACK ATTYS | Pacific Bell |
| | B NAI B RITH | Pacific Bell |
| | BOLDEN DWIGHT M LAW OFFICES OF | Pacific Bell |
| | BOU CHANG H CPA | Pacific Bell |
| | BRAUN CAMPAIGNS | Pacific Bell |
| | BRAUN & CO BUS COUNSLRS | Pacific Bell |
| | BRESLIN FRANK J ATTY | Pacific Bell |
| | BROWNSTEIN WILLIAM H ATTY | Pacific Bell |
| | BURG LOUIS BURG & SILVERMAN LAW CORPORATION | Pacific Bell |
| | BURG & SILVERMAN LAW CORPORATION | Pacific Bell |
| | CDR ENTERPRISES | Pacific Bell |
| | CAL EXIM INC | Pacific Bell |
| | CALIFORNIA COMMUNITY FOUNDATION | Pacific Bell |
| | CANTER RONALD M ATTY | Pacific Bell |
| | CAPALBO JOSEPH A ATTY | Pacific Bell |
| | CASTILE-ROSS JEANETTE RITTER & WINNE ATTYS | Pacific Bell |
| | CASTILLO JOSE MARIANO ATTY | Pacific Bell |
| | CAZZULINO CLAUDE SCHWARTZ STEINSAPIR DOHRMANN & SOMMERS | Pacific Bell |
| | CHAPMAN EXECUTIVE CENTRE | Pacific Bell |
| | CHO DANIEL | Pacific Bell |
| | CHO JAMES W CPA | Pacific Bell |
| | CLARK BASIL E ATTY | Pacific Bell |
| | COMPUTER SOLUTIONS INC | Pacific Bell |
| | CONCORD COURIER | Pacific Bell |
| | CONTAINER DISTRIBUTION INC | Pacific Bell |
| | COX JOSEPH P STEIN SHOSTAK SHOSTAK & O HARA A PROFESSIONAL CORP | Pacific Bell |
| | DAHL ROBT H ATTY | Pacific Bell |
| | DE LOS PRADOS PETER CPA | Pacific Bell |

# FINDINGS

| Year | Uses | Source |
|---|---|---|
| 1990 | DICKERSON CHAS E ATTY | Pacific Bell |
| | DOHRMANN ROBERT M SCHWARTZ STEINSAPIR DOHRMANN & SOMMERS | Pacific Bell |
| | DOMINGUEZ JUAN J ATTY | Pacific Bell |
| | E S O T GROUP INC THE | Pacific Bell |
| | ECHEVERRIA RODOLFO R GORDON EDELSTEIN & KREPACK ATTYS | Pacific Bell |
| | EDELSTELN MARK GORDON EDELSTEIN & KREPACK ATTYS | Pacific Bell |
| | ENCORE MANAGEMENT | Pacific Bell |
| | ENGLUND CRAIG W | Pacific Bell |
| | ESOT GROUP INC THE | Pacific Bell |
| | EXIM FUNDING SERVICE INC | Pacific Bell |
| | WISDOM A L & ASSOCIATES | Pacific Bell |
| | VIU TIEN TIN ATTY | Pacific Bell |
| | YOUNG W HERBERT ATTY | Pacific Bell |
| | ZANGHI JOHN ATTY | Pacific Bell |
| | ZISSER STEVEN B STEIN SHOSTAK SHOSTAK & O HARA A PROFESSIONAL CORP | Pacific Bell |
| | RED ONION THE EXECUTIVE OFFICE CARSON | Pacific Bell |
| 1986 | ADELSTEIN DAVID S SCHWARTZ STEINSAPIR DOHRMANN & SOMMERS | Pacific Bell |
| | ALEXANDER S L INC | Pacific Bell |
| | ALVIN BURRELL CPA | Pacific Bell |
| | ARGENTINE TRADE OFFICE | Pacific Bell |
| | ARGENTINE TRADE OFFICE | Pacific Bell |
| | AUDETT THEO B STEIN SHOSTAK SHOSTAK & O HARA A PROFESSIONAL CORP | Pacific Bell |
| | BAUMGARTEN F J | Pacific Bell |
| | CHAPMAN EXECUTIVE CENTRE BH | Pacific Bell |
| | KELLER JERALYN ATTY | Pacific Bell |
| | KREPACK HOWARD D GORDON EDELSTEIN & KREPACK ATTYS | Pacific Bell |
| | KUMETZ FRED J ATTY | Pacific Bell |
| | KUMETZ & GLICK ATTY | Pacific Bell |
| | LAW OFFICES OF ROBERT L KRASNEY | Pacific Bell |
| | LEE RICHARD S ATTY | Pacific Bell |
| | LEVIN & OBERMAN | Pacific Bell |
| | LEVIN RICHARD M ATTY | Pacific Bell |

# FINDINGS

| Year | Uses | Source |
|---|---|---|
| 1986 | LIBICKI STUART SCHWARTZ STEINSAPIR DOHRMANN SOMMERS | Pacific Bell |
| | LLOYDS AGENCY | Pacific Bell |
| | LOCKWOOD CLYDE ATTY | Pacific Bell |
| | LOWENTHAL IRA L ATTY | Pacific Bell |
| | LYON CORP | Pacific Bell |
| | LYON FINANCIAL CORP | Pacific Bell |
| | MACEDA JESUS | Pacific Bell |
| | MOBILECOMM CELLULAR SERVICES GROUP | Pacific Bell |
| | MURPHY DENNIS J SCHWARTZ STEINSAPIR DOHRMANN & SOMMERS | Pacific Bell |
| | OBERMRAN JEFFREY T ATTY | Pacific Bell |
| | O HARA JAES F STEIN SHOSTAK SHOSTEK & O HARA A PROFESSIONAL CORP | Pacific Bell |
| | PATTERSON RITNER LOCKWOOD ZANGHI & GARTNER ATTYS | Pacific Bell |
| | PHILIPS INFORMATION SYSTEMS INC | Pacific Bell |
| | PROVIDENT LIFE & ACCIDENT INS | Pacific Bell |
| | QUEZADA FELIPE L CPA | Pacific Bell |
| | QUEZADA NAVARRO & CO CPA | Pacific Bell |
| | RED ONION THE | Pacific Bell |
| | REED THOMASINA M ATTY | Pacific Bell |
| | RETIREMENT PLAN ADMINISTRATORS | Pacific Bell |
| | RICHLAND CREDIT SERVICE | Pacific Bell |
| | RICHLAND FINANCIAL | Pacific Bell |
| | RICHLAND INVESTMENT | Pacific Bell |
| | RITNER WILLIAM F ATTY | Pacific Bell |
| | ROBOT PROMOTIONS OF LOS ANGELES | Pacific Bell |
| | ROCHA RICHARD A ATTY | Pacific Bell |
| | RODRIGUEZ ISABEL GORDON EDELSTEIN & KREPACK ATTYS | Pacific Bell |
| | ROMA PETROLEUM | Pacific Bell |
| | SANDERS & DICKERSON ATTYS | Pacific Bell |
| | SANDERS STANLEY J ATTY | Pacific Bell |
| | SAYRE & TOSO INC | Pacific Bell |
| | SCHILLING JOHN F ATTY | Pacific Bell |
| | SCHWARTZ KENNETH H SCHWARTZ STEINSAPIR DOHRMANN & SOMMERS | Pacific Bell |

# FINDINGS

| Year | Uses | Source |
|---|---|---|
| 1986 | SCHWARTZ STEINSAPIR DOHRMANN & SOMMERS | Pacific Bell |
| | SECURITY PACIFIC BUSINESS CREDIT INC | Pacific Bell |
| | SECURITY PACIFIC FINANCE CORP | Pacific Bell |
| | SELWYN & CAPALBA ATTYS | Pacific Bell |
| | SELWYN HERBERT E ATTY | Pacific Bell |
| | SEUNG GIN AMERICA INC | Pacific Bell |
| | SHACTER DAVID M ATTY | Pacific Bell |
| | SHALANT JOSEPH L ATTY | Pacific Bell |
| | SHANDLER ESTHER ANTY | Pacific Bell |
| | SHANDLER & HOFFMAN | Pacific Bell |
| | SHOSTAK MARJORIE M STEIN SHOSTAT SHOSTAK & O HARA A PROFESSIONAL CORP | Pacific Bell |
| | SHOSTAK S RICHARD STEIN SHOSTAK & SHOSTAK & O HARA A PROFESSIONAL CORP | Pacific Bell |
| | SILVERMAN ARDEN ATTY | Pacific Bell |
| | SIMPLICITY SOLUTIONS | Pacific Bell |
| | SMITH LARRY W LAW OFFICES | Pacific Bell |
| | SMITH & STARK ATTY | Pacific Bell |
| | SOMMERS RICHARD D SCHWARTZ STEINSAPIR DOHRMANN & SOMMERS | Pacific Bell |
| | SPEER YOUNG & HOLLANDER ADVG | Pacific Bell |
| | STARK EDWARD C LAW OFFICES | Pacific Bell |
| | STEIN SHOSTAK SHOSTAK & O HARA A PROFESSIONAL CORP | Pacific Bell |
| | STEINSAPIR LAURENCE D SCHWARTZ STEINSAPIR DOHRMANN & SOMMERS | Pacific Bell |
| | STEWART LAURENCE W ATTY | Pacific Bell |
| | SWEENEY RONALD E LAW OFFICES OF | Pacific Bell |
| | THOMAS CAREERS | Pacific Bell |
| | BLANK ROBERT G GORDON EDELSTELN & KREPACK ATTYS | Pacific Bell |
| | B NAI B RITH | Pacific Bell |
| | B NAI B RITH | Pacific Bell |
| | B NAI B RITH TOURS | Pacific Bell |
| | BOZICK BRIAN MD | Pacific Bell |
| | BRAUN CAMPAIGNS | Pacific Bell |
| | BRAUN & CO BUS COUNSLRS | Pacific Bell |

# FINDINGS

| Year | Uses | Source |
|---|---|---|
| 1986 | BRAUN T W BRAUN & CO BUS COUNSLRS | Pacific Bell |
| | BROWNSTEIN WILLIAM ATTY | Pacific Bell |
| | BURG LOUIS ATTY | Pacific Bell |
| | BURG LOUIS A LAW CORPORATION | Pacific Bell |
| | BURRELL ALVIN CPA | Pacific Bell |
| | CALIFORNIA COMMUNITY FOUNDATION | Pacific Bell |
| | CAPALBO JOSEPH A ATTY | Pacific Bell |
| | CAPALBO LOWENTHAL & SHACTER A PROFESSIONAL CORPORATION | Pacific Bell |
| | CASTILLO JOSE MARIANO | Pacific Bell |
| | CASTILLO JOSE MARIANO ATTY | Pacific Bell |
| | CHO DANIEL | Pacific Bell |
| | CITIZENS FOR WATER | Pacific Bell |
| | CONTAINER DISTRIBUTION INC | Pacific Bell |
| | COX JOSEPH P STEIN SHOSTAK SHOSTAK & O HARA A PROFESSIONAL CORP | Pacific Bell |
| | DAHL ROBT H ATTY | Pacific Bell |
| | DAZE D TIMOTHY ATTY | Pacific Bell |
| | DENTPRO INC | Pacific Bell |
| | DOHRMANN ROBERT M SCHWARTZ STEINSAPIR DOHRMANN & SOMMERS | Pacific Bell |
| | E S O T GROUP INC THE | Pacific Bell |
| | ECHEVERRIA RODOLFO R GORDON EDELSTEIN & KREPACK ATTYS | Pacific Bell |
| | EDELSTEIN MARK GORDON EDELSTEIN & KREPACK ATTYS | Pacific Bell |
| | ENGLUND CRAIG W | Pacific Bell |
| | ESOT GROUP INC THE | Pacific Bell |
| | EXIM LINE INC | Pacific Bell |
| | FEINBERG MARGO A SCHWARTZ STEINSAPIR DOHRMANN & SOMMERS | Pacific Bell |
| | FEINBERG MICHAEL R SCHWARTZ STEINSAPIR DOHRMANN & SOMMERS | Pacific Bell |
| | FERGUSON DEL ACCOUNTANTS INC | Pacific Bell |
| | FIRESTONE RANDALL S ATTY | Pacific Bell |
| | FOUR MICHAEL D SCHWARTZ STEINSAPIR DOHRMANN & SOMMERS | Pacific Bell |
| | FRANKLIN SIDNEY ATTY | Pacific Bell |
| | FRASER EDGAR L ATTY | Pacific Bell |
| | FREEDMAN KENNETH A ATTY | Pacific Bell |

# FINDINGS

| Year | Uses | Source |
|---|---|---|
| 1986 | FRISBY MICHAEL L ATTY AT LAW | Pacific Bell |
| | FRISCH R A ASSOCIATES | Pacific Bell |
| | FRISCH ROBERT A | Pacific Bell |
| | GARTNER HAROLD H ATTY | Pacific Bell |
| | GENERAL ELECTRIC INFORMATION SERVICES COMPANY | Pacific Bell |
| | GODSEY JAMES V CPA | Pacific Bell |
| | GORDON EDELSTEIN & KREPACK ATTYS | Pacific Bell |
| | GORDON ROGER L GORDON EDELSTEIN & KREPACK ATTYS | Pacific Bell |
| | GRANT SHERRY E GORDON EDELSTELN & KREPACK ATTYS | Pacific Bell |
| | GREAT AMERICAN PACIFIC MARINE | Pacific Bell |
| | HAROONIAN ALEXANDER ATTY | Pacific Bell |
| | HEINE D WILLIAM SCHWARTZ STEINSAPIR DOHRMANN & SOMMERS | Pacific Bell |
| | HOFFMAN AGGIE R | Pacific Bell |
| | INSTITUTE OF LONDON UNDERWRITERS AGENCY | Pacific Bell |
| | INTEGRATED HEALTH SYSTEMS | Pacific Bell |
| | JACKSON JACOBSON & FRANKLIN LAW OFFICES | Pacific Bell |
| | JACKSON VIRGIL W ATTORNEY AT LAW | Pacific Bell |
| | JACOBSON ERIC S ATTY AT LAW | Pacific Bell |
| | KBZT 97 FM RADIO | Pacific Bell |
| | KBZT 97 FM RADIO | Pacific Bell |
| | KBZT K-BEST 97 FM | Pacific Bell |
| | KRLA 1110 AM RADIO | Pacific Bell |
| | KRLA 1110 AM RADIO | Pacific Bell |
| | KAMENIR SANDRA ATTY | Pacific Bell |
| | KAUFMAN KUTNER & HARDS INC | Pacific Bell |
| | THOMAS TEMPORARIES | Pacific Bell |
| | TOPLIS & HARDING INC | Pacific Bell |
| | TROMPETA JESS I ATTY | Pacific Bell |
| | TUCKER TERRI A SCHWARTZ STEINSAPIR DOHRMANN & SOMMERS | Pacific Bell |
| | VANTAGE REALTY CO INC | Pacific Bell |
| | WADSWORTH FRASER & DAHL ATTYS | Pacific Bell |
| | WHITE ROBERT GLENN STEIN SHOSTAK SHOSTAK & O HARA A PROFESSIONAL CORP | Pacific Bell |

# FINDINGS

| Year | Uses | Source |
|---|---|---|
| 1986 | WILLIS HENRY M SCHWARTZ STEINSAPIR DOHRMANN & SOMMERS | Pacific Bell |
| | WORLD MAIL CENTER INC | Pacific Bell |
| | ZANGHI JOHN ATTY | Pacific Bell |
| 1985 | BURG LOUIS A LAW CORPORATION | Pacific Bell |
| | LYON CORP | Pacific Bell |
| | LYON FINANCIAL CORP | Pacific Bell |
| | PROFESSIONAL VOICE THE | Pacific Bell |
| | ROMA PETROLEUM | Pacific Bell |
| | SHALANT JOSEPH L ATTY | Pacific Bell |
| | SILVERMAN ARDEN B ATTY | Pacific Bell |
| | BNai BRith Tours | Pacific Bell |
| | Wilshire | Pacific Bell |
| | KRLA RADIO STATION | Pacific Bell |
| | SCHWARTZ STEINSAPIR DOHRMANN & SOMMERS | Pacific Bell |
| 1981 | AETNA-CRAVENS DARGAN & CO INS | Pacific Telephone |
| | ALPHA OFC SUPPLY & PRINTING INC | Pacific Telephone |
| | AMERICAN ADJUSTMENT CO | Pacific Telephone |
| | CENTRAL NATIONAL INSURANCE CO | Pacific Telephone |
| | DARGAN & CO | Pacific Telephone |
| | JOEL S | Pacific Telephone |
| | KHTZ 97 FM RADIO | Pacific Telephone |
| | NATIONAL CONFERENCE OF CHRISTIANS & JEWS INC | Pacific Telephone |
| | NEW YORK LIFE INSURANCE COMPANY SERVICE OFFICE | Pacific Telephone |
| | PRATER GABRIELE M & ASSOCIATES ATTYS | Pacific Telephone |
| | SECURITY PACIFIC FINANCE CORP | Pacific Telephone |
| | VARGA ALEX ATTY | Pacific Telephone |
| | VEREX ASSURANCE INC | Pacific Telephone |
| 1980 | NEW YORK LIFE INSURANCE COMPANY SERVICE OFFICE | Pacific Telephone |
| | RED ONION THE | Pacific Telephone |
| | Service Office | Pacific Telephone |
| | NEW YORK LIFE INSURANCE COMPANY Service Office | Pacific Telephone |
| | NEW YORK LIFE INSURANCE COMPANY General Sales Offices | Pacific Telephone |
| | NEW YORK LIFE INSURANCE COMPANY | Pacific Telephone |

# FINDINGS

| Year | Uses | Source |
|---|---|---|
| 1976 | AETNA CRAVENS DARGAN & CO ins | Pacific Telephone |
| | Aetna Ins Co Aetnna Craveris Dargarn & Co | Pacific Telephone |
| | American Adjustment Co | Pacific Telephone |
| | American Aviation Underwriters ins | Pacific Telephone |
| | American Loss Prevention Systems Inc | Pacific Telephone |
| | CALIFORNIA STATE OF COURT OF APPEAL SECOND APPELLATE DISTRICT | Pacific Telephone |
| | CALIFORNIA STATE OF JUSTICE DEPT Attorney General Information | Pacific Telephone |
| | CALIFORNIA STATE OF SUPREME COURT | Pacific Telephone |
| | Central National Insurance Co | Pacific Telephone |
| | Cravens Dargan & Co | Pacific Telephone |
| | Dairy Council Of California Calif State Of Dept Of Agriculture | Pacific Telephone |
| | Eagle Star Ins Co Ltd | Pacific Telephone |
| | GUARDIAN LIFE INSURANCE CO OF AMERICA | Pacific Telephone |
| | Regional Group Claims Ofc | Pacific Telephone |
| | Hoglund John E New York Life Insurance Company | Pacific Telephone |
| | JOELS CAREER N CAMPUS SHOPS | Pacific Telephone |
| | Wilshire | Pacific Telephone |
| | Landau Kenneth New York Life Insurance Company | Pacific Telephone |
| | Major George V New York Life Insurance Company | Pacific Telephone |
| | NEW YORK LIFE INSURANCE COMPANY | Pacific Telephone |
| | Service Office | Pacific Telephone |
| | North American Co | Pacific Telephone |
| | Parkinson John F New York Life Insurance Company | Pacific Telephone |
| | Red Onion Wilshire | Pacific Telephone |
| | TISHMAN REALTY & CONSTRUCTION CO INC Main Office west Coast Headquarters | Pacific Telephone |
| | Office Buildings | Pacific Telephone |
| 1975 | GUARDIAN LIFE INSURANCE CO OF AMERICA | Pacific Telephone |
| | NEW YORK LIFE INSURANCE COMPANY | Pacific Telephone |

| Year | Uses | Source |
|---|---|---|
| 1975 | Service Office | Pacific Telephone |
| | NEW YORK LIFE INSURANCE COMPANY GIENERAL SALES OFFICES | Pacific Telephone |
| 1942 | HART Lewis S Helen K auctioneer | Los Angeles Directory Co. |
| 1929 | OLeary Chas M Vera real est | Los Angeles Directory Co. |
| | OLeary Chas M jr | Los Angeles Directory Co. |
| 1924 | OLeary Chas M flrmn r | Los Angeles Directory Co. |

**3584 WILSHIRE BLVD**

| Year | Uses | Source |
|---|---|---|
| 1967 | CALIFORNIA LAND TITLE COMPANY | Pacific Telephone |
| | Finch J D California Land Title Company | Pacific Telephone |
| 1962 | Finch J D California Land Title Co | Pacific Telephone |
| 1958 | MCKENNEY CHARIES:COMPANY INS | Pacific Telephone |
| 1937 | Don Lee Inc auto dlr | Los Angeles Directory Co. |

**3588 WILSHIRE BLVD**

| Year | Uses | Source |
|---|---|---|
| 1990 | BELL AREVA ATTY | Pacific Bell |

**3604 WILSHIRE BLVD**

| Year | Uses | Source |
|---|---|---|
| 1962 | Sunset & Wilcox | Pacific Telephone |
| | Wilshire & Serrano | Pacific Telephone |

**3606 WILSHIRE BLVD**

| Year | Uses | Source |
|---|---|---|
| 1976 | China | Pacific Telephone |

**3608 WILSHIRE BLVD**

| Year | Uses | Source |
|---|---|---|
| 1990 | RICHLAND LEASING CO | Pacific Bell |

## Wilshire Blvd

**3608 Wilshire Blvd**

| Year | Uses | Source |
|---|---|---|
| 1971 | MARTIN A CO Main Ofc | Pacific Telephone |

# FINDINGS

## WILSHIRE BLVD

### 3608 WILSHIRE BLVD

| Year | Uses | Source |
|---|---|---|
| 1929 | ANSLEY Hearst C Margt gdnr | Los Angeles Directory Co. |

### 3610 WILSHIRE BLVD

| Year | Uses | Source |
|---|---|---|
| 1981 | HOOD MARC ATTY OFC | Pacific Telephone |

### 3618 WILSHIRE BLVD

| Year | Uses | Source |
|---|---|---|
| 1933 | WILSHIRE Super Service Station Herman Van Woerkom H L Moser | Los Angeles Directory Co. |
| 1929 | Jarrett Jos W Frances gas sta | Los Angeles Directory Co. |

### 3620 WILSHIRE BLVD

| Year | Uses | Source |
|---|---|---|
| 2008 | BANK OF AMERICA | Cole Information Services |
| 2000 | XXXX | Haines & Company |
| 1990 | SECURITY PACIFIC BANK OFFICES LOS ANGELES WILSHIRE & HARVARD OFFICE | Pacific Bell |
| 1986 | SECURITY PACIFIC NATIONAL BANK OFFICES LOS ANGELES | Pacific Bell |
| 1981 | SECURITY PACIFIC NATIONAL BANK LOS ANGELES OFFICES WILSHIRE & HARVARD | Pacific Telephone |
| 1976 | SECURITY PACIFIC NATIONAL BANK OFFICES LOS ANGELES Wilshire & Harvard | Pacific Telephone |
| 1962 | Sunset & Stanley | Pacific Telephone |
| | Wilshire & Harvard | Pacific Telephone |

### 3624 WILSHIRE BLVD

| Year | Uses | Source |
|---|---|---|
| 1951 | Wilshr Wilshire & Harvard Florists | Pacific Telephone & Telegraph Co. |
| 1942 | Ivener Jos M Sophia florist | Los Angeles Directory Co. |

## WILSHLRE BLVD

### 3580 WILSHLRE BLVD

| Year | Uses | Source |
|---|---|---|
| 1990 | LUCON MANAGEMENT CORP | Pacific Bell |

# FINDINGS

## WILSHRE BLVD

**3580 WILSHRE BLVD**

| *Year* | *Uses* | *Source* |
|---|---|---|
| 1986 | RODRIGUEZ TONY ATTY | Pacific Bell |
| | GLICK STEPHEN ATTY | Pacific Bell |

## WILSHRIRE BLVD

**3580 WILSHRIRE BLVD**

| *Year* | *Uses* | *Source* |
|---|---|---|
| 1986 | CAZZULINO CLAUDE SCHWARTZ STEINSAPIR DOHRMANN & SOMMERS | Pacific Bell |

# FINDINGS

## TARGET PROPERTY: ADDRESS NOT IDENTIFIED IN RESEARCH SOURCE

The following Target Property addresses were researched for this report, and the addresses were not identified in the research source.

| Address Researched | Address Not Identified in Research Source |
|---|---|
| 3600 Wilshire Boulevard | 2004, 2003, 2001, 1999, 1996, 1992, 1972, 1970, 1969, 1966, 1964, 1963, 1961, 1960, 1958, 1957, 1956, 1955, 1954, 1952, 1951, 1950, 1949, 1948, 1947, 1946, 1945, 1944, 1942, 1940, 1939, 1938, 1936, 1935, 1934, 1932, 1931, 1930, 1928, 1927, 1926, 1925, 1924, 1923, 1921, 1920 |

## ADJOINING PROPERTY: ADDRESSES NOT IDENTIFIED IN RESEARCH SOURCE

The following Adjoining Property addresses were researched for this report, and the addresses were not identified in research source.

| Address Researched | Address Not Identified in Research Source |
|---|---|
| 3341 WILSHIRE BLVD | 2013, 2008, 2006, 2004, 2003, 2001, 2000, 1999, 1996, 1995, 1992, 1991, 1990, 1986, 1985, 1981, 1980, 1976, 1975, 1972, 1971, 1970, 1969, 1966, 1965, 1964, 1963, 1962, 1961, 1960, 1958, 1957, 1956, 1955, 1954, 1952, 1951, 1950, 1949, 1948, 1947, 1946, 1945, 1944, 1942, 1940, 1939, 1938, 1937, 1936, 1935, 1934, 1933, 1932, 1931, 1930, 1929, 1928, 1927, 1926, 1925, 1924, 1923, 1921, 1920 |
| 3345 WILSHIRE BLVD | 2013, 2008, 2006, 2004, 2003, 2001, 2000, 1999, 1996, 1992, 1990, 1986, 1985, 1981, 1976, 1975, 1972, 1971, 1970, 1969, 1967, 1966, 1965, 1964, 1963, 1962, 1961, 1960, 1958, 1957, 1956, 1955, 1954, 1952, 1951, 1950, 1949, 1948, 1947, 1946, 1945, 1944, 1942, 1940, 1939, 1938, 1937, 1936, 1935, 1934, 1933, 1932, 1931, 1930, 1929, 1928, 1927, 1926, 1925, 1924, 1923, 1921, 1920 |
| 3350 WILSHIRE BLVD | 2013, 2008, 2006, 2004, 2003, 2001, 2000, 1999, 1996, 1995, 1992, 1991, 1990, 1986, 1981, 1980, 1976, 1975, 1972, 1971, 1970, 1969, 1967, 1966, 1965, 1964, 1963, 1962, 1961, 1960, 1958, 1957, 1956, 1955, 1954, 1952, 1951, 1950, 1949, 1948, 1947, 1946, 1945, 1944, 1942, 1940, 1939, 1938, 1937, 1936, 1935, 1934, 1933, 1932, 1931, 1930, 1929, 1928, 1927, 1926, 1925, 1924, 1923, 1921, 1920 |
| 3355 WILSHIRE BLVD | 2013, 2008, 2006, 2004, 2003, 2001, 2000, 1999, 1996, 1995, 1992, 1991, 1990, 1986, 1985, 1981, 1980, 1976, 1975, 1972, 1971, 1970, 1969, 1967, 1966, 1964, 1963, 1962, 1961, 1960, 1958, 1957, 1956, 1955, 1954, 1952, 1951, 1950, 1949, 1948, 1947, 1946, 1945, 1944, 1942, 1940, 1939, 1938, 1937, 1936, 1935, 1934, 1933, 1932, 1931, 1930, 1929, 1928, 1927, 1926, 1925, 1924, 1923, 1921, 1920 |
| 3357 WILSHIRE BLVD | 2013, 2008, 2006, 2004, 2003, 2001, 2000, 1999, 1996, 1995, 1992, 1991, 1990, 1986, 1985, 1981, 1980, 1976, 1975, 1972, 1971, 1970, 1969, 1967, 1966, 1965, 1964, 1963, 1961, 1960, 1958, 1957, 1956, 1955, 1954, 1952, 1951, 1950, 1949, 1948, 1947, 1946, 1945, 1944, 1942, 1940, 1939, 1938, 1937, 1936, 1935, 1934, 1933, 1932, 1931, 1930, 1929, 1928, 1927, 1926, 1925, 1924, 1923, 1921, 1920 |
| 3383 WILSHIRE BLVD | 2013, 2008, 2006, 2004, 2003, 2001, 2000, 1999, 1996, 1995, 1992, 1991, 1990, 1986, 1985, 1981, 1980, 1975, 1972, 1971, 1970, 1969, 1967, 1966, 1965, 1964, 1963, 1962, 1961, 1960, 1958, 1957, 1956, 1955, 1954, 1952, 1951, 1950, 1949, 1948, 1947, 1946, 1945, 1944, 1942, 1940, 1939, 1938, 1937, 1936, 1935, 1934, 1933, 1932, 1931, 1930, 1929, 1928, 1927, 1926, 1925, 1924, 1923, 1921, 1920 |
| 3400 WILSHIRE BLVD | 2013, 2008, 2006, 2004, 2003, 2001, 2000, 1999, 1996, 1995, 1992, 1991, 1990, 1986, 1981, 1980, 1976, 1975, 1972, 1971, 1970, 1969, 1967, 1966, 1965, 1964, 1963, 1962, 1961, 1960, 1958, 1957, 1956, 1955, 1954, 1952, 1951, 1950, 1949, 1948, 1947, 1946, 1945, 1944, 1940, 1939, 1938, 1937, 1936, 1935, 1934, 1933, 1932, 1931, 1930, 1928, 1927, 1926, 1925, 1924, 1923, 1921, 1920 |

# FINDINGS

| Address Researched | Address Not Identified in Research Source |
|---|---|
| 3435 WILSHIRE BLVD | 2013, 2008, 2006, 2004, 2003, 2001, 2000, 1999, 1996, 1992, 1991, 1990, 1986, 1981, 1976, 1975, 1972, 1971, 1970, 1969, 1967, 1966, 1965, 1964, 1963, 1962, 1961, 1960, 1958, 1957, 1956, 1955, 1954, 1952, 1951, 1950, 1949, 1948, 1947, 1946, 1945, 1944, 1942, 1940, 1939, 1938, 1937, 1936, 1935, 1934, 1933, 1932, 1931, 1930, 1929, 1928, 1927, 1926, 1925, 1924, 1923, 1921, 1920 |
| 3440 WILSHIRE BLVD | 2013, 2008, 2006, 2004, 2003, 2001, 2000, 1999, 1996, 1992, 1990, 1986, 1981, 1980, 1976, 1975, 1972, 1971, 1969, 1967, 1966, 1965, 1964, 1963, 1962, 1961, 1960, 1958, 1957, 1956, 1955, 1954, 1952, 1951, 1950, 1949, 1948, 1947, 1946, 1945, 1944, 1942, 1940, 1939, 1938, 1937, 1936, 1935, 1934, 1933, 1932, 1931, 1930, 1929, 1928, 1927, 1926, 1925, 1924, 1923, 1921, 1920 |
| 3444 WILSHIRE BLVD | 2013, 2008, 2006, 2004, 2003, 2001, 2000, 1999, 1996, 1995, 1992, 1991, 1990, 1986, 1985, 1981, 1980, 1976, 1975, 1972, 1971, 1970, 1969, 1967, 1966, 1965, 1964, 1963, 1962, 1961, 1960, 1958, 1957, 1956, 1955, 1954, 1952, 1951, 1950, 1949, 1948, 1947, 1946, 1945, 1944, 1940, 1939, 1938, 1937, 1936, 1935, 1934, 1933, 1932, 1931, 1930, 1929, 1928, 1927, 1926, 1925, 1924, 1923, 1921, 1920 |
| 3450 WILSHIRE BLVD | 2013, 2008, 2006, 2004, 2003, 2001, 2000, 1999, 1996, 1995, 1992, 1991, 1990, 1986, 1981, 1980, 1976, 1975, 1972, 1971, 1970, 1969, 1967, 1966, 1965, 1964, 1963, 1962, 1961, 1960, 1958, 1957, 1956, 1955, 1954, 1952, 1951, 1950, 1949, 1948, 1947, 1946, 1945, 1944, 1942, 1940, 1939, 1938, 1937, 1936, 1935, 1934, 1933, 1932, 1931, 1930, 1929, 1928, 1927, 1926, 1925, 1924, 1923, 1921, 1920 |
| 3457 WILSHIRE BLVD | 2013, 2008, 2006, 2004, 2003, 2001, 2000, 1999, 1996, 1995, 1992, 1990, 1986, 1985, 1981, 1980, 1976, 1975, 1972, 1971, 1970, 1969, 1967, 1966, 1965, 1964, 1963, 1962, 1961, 1960, 1958, 1957, 1956, 1955, 1954, 1952, 1951, 1950, 1949, 1948, 1947, 1946, 1945, 1944, 1942, 1940, 1939, 1938, 1937, 1936, 1935, 1934, 1933, 1932, 1931, 1930, 1929, 1928, 1927, 1926, 1925, 1924, 1923, 1921, 1920 |
| 3460 WILSHIRE BLVD | 2013, 2008, 2006, 2004, 2003, 2001, 2000, 1999, 1996, 1992, 1991, 1990, 1986, 1981, 1976, 1975, 1972, 1971, 1970, 1969, 1967, 1966, 1965, 1964, 1963, 1962, 1961, 1960, 1958, 1957, 1956, 1955, 1954, 1952, 1951, 1950, 1949, 1948, 1947, 1946, 1945, 1944, 1942, 1940, 1939, 1938, 1937, 1936, 1935, 1934, 1933, 1932, 1931, 1930, 1929, 1928, 1927, 1926, 1925, 1924, 1923, 1921, 1920 |
| 3550 WILSHIRE BL CLAIMS OFC | 2013, 2008, 2006, 2004, 2003, 2001, 2000, 1999, 1996, 1995, 1992, 1991, 1990, 1986, 1985, 1981, 1980, 1975, 1972, 1971, 1970, 1969, 1967, 1966, 1965, 1964, 1963, 1962, 1961, 1960, 1958, 1957, 1956, 1955, 1954, 1952, 1951, 1950, 1949, 1948, 1947, 1946, 1945, 1944, 1942, 1940, 1939, 1938, 1937, 1936, 1935, 1934, 1933, 1932, 1931, 1930, 1929, 1928, 1927, 1926, 1925, 1924, 1923, 1921, 1920 |
| 3550 WILSHIRE BLVD | 2013, 2008, 2004, 2003, 2001, 1999, 1996, 1992, 1972, 1970, 1969, 1966, 1965, 1964, 1963, 1961, 1960, 1958, 1957, 1956, 1955, 1954, 1952, 1950, 1949, 1948, 1947, 1946, 1945, 1944, 1940, 1939, 1938, 1937, 1936, 1935, 1934, 1933, 1932, 1931, 1930, 1929, 1928, 1927, 1926, 1925, 1923, 1921, 1920 |
| 3550 WILSHIRE BLVD | 2006, 2004, 2003, 2001, 2000, 1999, 1996, 1995, 1992, 1991, 1990, 1986, 1985, 1981, 1980, 1976, 1975, 1972, 1971, 1970, 1969, 1967, 1966, 1965, 1964, 1963, 1962, 1961, 1960, 1958, 1957, 1956, 1955, 1954, 1952, 1951, 1950, 1949, 1948, 1947, 1946, 1945, 1944, 1942, 1940, 1939, 1938, 1937, 1936, 1935, 1934, 1933, 1932, 1931, 1930, 1929, 1928, 1927, 1926, 1925, 1924, 1923, 1921, 1920 |
| 3558 WILSHIRE BLVD | 2013, 2008, 2006, 2004, 2003, 2001, 1999, 1996, 1995, 1992, 1991, 1986, 1985, 1981, 1980, 1976, 1975, 1972, 1971, 1970, 1969, 1967, 1966, 1965, 1964, 1963, 1962, 1961, 1960, 1958, 1957, 1956, 1955, 1954, 1952, 1951, 1950, 1949, 1948, 1947, 1946, 1945, 1944, 1942, 1940, 1939, 1938, 1937, 1936, 1935, 1934, 1933, 1932, 1931, 1930, 1929, 1928, 1927, 1926, 1925, 1923, 1921, 1920 |
| 3559 WILSHIRE BLVD | 2013, 2008, 2006, 2004, 2003, 2001, 2000, 1999, 1996, 1995, 1992, 1991, 1990, 1985, 1981, 1980, 1976, 1975, 1972, 1971, 1970, 1969, 1967, 1966, 1965, 1964, 1963, 1962, 1961, 1960, 1958, 1957, 1956, 1955, 1954, 1952, 1951, 1950, 1949, 1948, 1947, 1946, 1945, 1944, 1942, 1940, 1939, 1938, 1937, 1936, 1935, 1934, 1933, 1932, 1931, 1930, 1929, 1928, 1927, 1926, 1925, 1924, 1923, 1921, 1920 |

# FINDINGS

| Address Researched | Address Not Identified in Research Source |
|---|---|
| 3560 WILSHIRE BLVD | 2013, 2008, 2006, 2004, 2003, 2001, 2000, 1999, 1996, 1995, 1992, 1991, 1986, 1985, 1981, 1980, 1976, 1975, 1972, 1971, 1970, 1969, 1967, 1966, 1965, 1964, 1963, 1962, 1961, 1960, 1958, 1957, 1956, 1955, 1954, 1952, 1951, 1950, 1949, 1948, 1947, 1946, 1945, 1944, 1942, 1940, 1939, 1938, 1937, 1936, 1935, 1934, 1933, 1932, 1931, 1930, 1929, 1928, 1927, 1926, 1925, 1924, 1923, 1921, 1920 |
| 3560 WILSHIRE BLVD | 2008, 2006, 2004, 2003, 2001, 2000, 1999, 1996, 1995, 1992, 1991, 1990, 1986, 1985, 1981, 1980, 1976, 1975, 1972, 1971, 1970, 1969, 1967, 1966, 1965, 1964, 1963, 1962, 1961, 1960, 1958, 1957, 1956, 1955, 1954, 1952, 1951, 1950, 1949, 1948, 1947, 1946, 1945, 1944, 1942, 1940, 1939, 1938, 1937, 1936, 1935, 1934, 1933, 1932, 1931, 1930, 1929, 1928, 1927, 1926, 1925, 1924, 1923, 1921, 1920 |
| 3563 WILSHIRE BLVD | 2013, 2008, 2006, 2004, 2003, 2001, 2000, 1999, 1996, 1995, 1992, 1991, 1990, 1986, 1985, 1981, 1980, 1976, 1975, 1972, 1971, 1970, 1969, 1967, 1966, 1965, 1964, 1963, 1961, 1960, 1958, 1957, 1956, 1955, 1954, 1952, 1950, 1949, 1948, 1947, 1946, 1945, 1944, 1942, 1940, 1939, 1938, 1937, 1936, 1935, 1934, 1933, 1932, 1931, 1930, 1929, 1928, 1927, 1926, 1925, 1924, 1923, 1921, 1920 |
| 3565 WILSHIRE BLVD | 2013, 2008, 2006, 2004, 2003, 2001, 1999, 1996, 1995, 1992, 1991, 1985, 1980, 1975, 1972, 1971, 1970, 1969, 1967, 1966, 1965, 1964, 1963, 1962, 1961, 1960, 1958, 1957, 1956, 1955, 1954, 1952, 1951, 1950, 1949, 1948, 1947, 1946, 1945, 1944, 1942, 1940, 1939, 1938, 1937, 1936, 1935, 1934, 1933, 1932, 1931, 1930, 1929, 1928, 1927, 1926, 1925, 1924, 1923, 1921, 1920 |
| 3570 WILSHIRE BLVD | 2013, 2008, 2006, 2004, 2003, 2001, 2000, 1999, 1996, 1995, 1992, 1991, 1990, 1986, 1985, 1981, 1980, 1976, 1975, 1972, 1971, 1970, 1969, 1967, 1966, 1965, 1964, 1963, 1962, 1961, 1960, 1958, 1957, 1956, 1955, 1954, 1952, 1951, 1950, 1949, 1948, 1947, 1946, 1945, 1944, 1942, 1940, 1939, 1938, 1936, 1935, 1934, 1933, 1932, 1931, 1930, 1929, 1928, 1927, 1926, 1925, 1924, 1923, 1921, 1920 |
| 3571 WILSHIRE BLVD | 2013, 2008, 2006, 2004, 2003, 2001, 2000, 1999, 1996, 1995, 1992, 1991, 1990, 1986, 1985, 1981, 1980, 1976, 1975, 1972, 1971, 1970, 1969, 1966, 1965, 1964, 1963, 1962, 1961, 1960, 1958, 1957, 1956, 1955, 1954, 1952, 1951, 1950, 1949, 1948, 1947, 1946, 1945, 1944, 1942, 1940, 1939, 1938, 1937, 1936, 1935, 1934, 1933, 1932, 1931, 1930, 1929, 1928, 1927, 1926, 1925, 1924, 1923, 1921, 1920 |
| 3575 WILSHIRE BLVD | 2013, 2008, 2004, 2003, 2001, 1999, 1996, 1995, 1992, 1991, 1986, 1985, 1981, 1980, 1976, 1975, 1972, 1971, 1970, 1969, 1967, 1966, 1965, 1964, 1963, 1962, 1961, 1960, 1958, 1957, 1956, 1955, 1954, 1952, 1951, 1950, 1949, 1948, 1947, 1946, 1945, 1944, 1942, 1940, 1939, 1938, 1937, 1936, 1935, 1934, 1933, 1932, 1931, 1930, 1929, 1928, 1927, 1926, 1925, 1924, 1923, 1921, 1920 |
| 3575 WILSHIRE BLVD | 2006, 2004, 2003, 2001, 2000, 1999, 1996, 1995, 1992, 1991, 1990, 1986, 1985, 1981, 1980, 1976, 1975, 1972, 1971, 1970, 1969, 1967, 1966, 1965, 1964, 1963, 1962, 1961, 1960, 1958, 1957, 1956, 1955, 1954, 1952, 1951, 1950, 1949, 1948, 1947, 1946, 1945, 1944, 1942, 1940, 1939, 1938, 1937, 1936, 1935, 1934, 1933, 1932, 1931, 1930, 1929, 1928, 1927, 1926, 1925, 1924, 1923, 1921, 1920 |
| 3576 WILSHIRE BLVD | 2013, 2008, 2006, 2004, 2003, 2001, 2000, 1999, 1996, 1995, 1992, 1991, 1990, 1986, 1985, 1981, 1980, 1976, 1975, 1972, 1971, 1970, 1969, 1966, 1965, 1964, 1963, 1962, 1961, 1960, 1958, 1957, 1956, 1955, 1954, 1952, 1950, 1949, 1948, 1947, 1946, 1945, 1944, 1940, 1939, 1938, 1936, 1935, 1934, 1932, 1931, 1930, 1929, 1928, 1927, 1926, 1925, 1924, 1923, 1921, 1920 |
| 3577 WILSHIRE BLVD | 2013, 2008, 2006, 2004, 2003, 2001, 2000, 1999, 1996, 1995, 1992, 1991, 1990, 1986, 1985, 1981, 1980, 1975, 1972, 1971, 1970, 1969, 1967, 1966, 1965, 1964, 1963, 1962, 1961, 1960, 1958, 1957, 1956, 1955, 1954, 1952, 1951, 1950, 1949, 1948, 1947, 1946, 1945, 1944, 1942, 1940, 1939, 1938, 1937, 1936, 1935, 1934, 1933, 1932, 1931, 1930, 1929, 1928, 1927, 1926, 1925, 1924, 1923, 1921, 1920 |
| 3578 WILSHIRE BLVD | 2013, 2008, 2006, 2004, 2003, 2001, 2000, 1999, 1996, 1995, 1992, 1991, 1990, 1986, 1985, 1981, 1980, 1976, 1975, 1972, 1971, 1970, 1969, 1967, 1966, 1965, 1964, 1963, 1962, 1961, 1960, 1958, 1957, 1956, 1955, 1954, 1952, 1951, 1950, 1949, 1948, 1947, 1946, 1945, 1944, 1940, 1939, 1938, 1936, 1935, 1934, 1932, 1931, 1930, 1929, 1928, 1927, 1926, 1925, 1924, 1923, 1921, 1920 |

# FINDINGS

| Address Researched | Address Not Identified in Research Source |
|---|---|
| 3580 WILSHIRE | 2013, 2008, 2006, 2004, 2003, 2001, 2000, 1999, 1996, 1995, 1992, 1991, 1986, 1985, 1981, 1980, 1976, 1975, 1972, 1971, 1970, 1969, 1967, 1966, 1965, 1964, 1963, 1962, 1961, 1960, 1958, 1957, 1956, 1955, 1954, 1952, 1951, 1950, 1949, 1948, 1947, 1946, 1945, 1944, 1942, 1940, 1939, 1938, 1937, 1936, 1935, 1934, 1933, 1932, 1931, 1930, 1929, 1928, 1927, 1926, 1925, 1924, 1923, 1921, 1920 |
| 3580 WILSHIRE BLVD | 2013, 2008, 2004, 2003, 2001, 1999, 1996, 1992, 1972, 1971, 1970, 1969, 1967, 1966, 1965, 1964, 1963, 1962, 1961, 1960, 1958, 1957, 1956, 1955, 1954, 1952, 1951, 1950, 1949, 1948, 1947, 1946, 1945, 1944, 1940, 1939, 1938, 1937, 1936, 1935, 1934, 1933, 1932, 1931, 1930, 1928, 1927, 1926, 1925, 1923, 1921, 1920 |
| 3580 WILSHIRE BLVD | 2006, 2004, 2003, 2001, 2000, 1999, 1996, 1995, 1992, 1991, 1990, 1986, 1985, 1981, 1980, 1976, 1975, 1972, 1971, 1970, 1969, 1967, 1966, 1965, 1964, 1963, 1962, 1961, 1960, 1958, 1957, 1956, 1955, 1954, 1952, 1951, 1950, 1949, 1948, 1947, 1946, 1945, 1944, 1942, 1940, 1939, 1938, 1937, 1936, 1935, 1934, 1933, 1932, 1931, 1930, 1929, 1928, 1927, 1926, 1925, 1924, 1923, 1921, 1920 |
| 3580 WILSHLRE BLVD | 2013, 2008, 2006, 2004, 2003, 2001, 2000, 1999, 1996, 1995, 1992, 1991, 1986, 1985, 1981, 1980, 1976, 1975, 1972, 1971, 1970, 1969, 1967, 1966, 1965, 1964, 1963, 1962, 1961, 1960, 1958, 1957, 1956, 1955, 1954, 1952, 1951, 1950, 1949, 1948, 1947, 1946, 1945, 1944, 1942, 1940, 1939, 1938, 1937, 1936, 1935, 1934, 1933, 1932, 1931, 1930, 1929, 1928, 1927, 1926, 1925, 1924, 1923, 1921, 1920 |
| 3580 WILSHRE BLVD | 2013, 2008, 2006, 2004, 2003, 2001, 2000, 1999, 1996, 1995, 1992, 1991, 1990, 1985, 1981, 1980, 1976, 1975, 1972, 1971, 1970, 1969, 1967, 1966, 1965, 1964, 1963, 1962, 1961, 1960, 1958, 1957, 1956, 1955, 1954, 1952, 1951, 1950, 1949, 1948, 1947, 1946, 1945, 1944, 1942, 1940, 1939, 1938, 1937, 1936, 1935, 1934, 1933, 1932, 1931, 1930, 1929, 1928, 1927, 1926, 1925, 1924, 1923, 1921, 1920 |
| 3580 WILSHRIRE BLVD | 2013, 2008, 2006, 2004, 2003, 2001, 2000, 1999, 1996, 1995, 1992, 1991, 1990, 1985, 1981, 1980, 1976, 1975, 1972, 1971, 1970, 1969, 1967, 1966, 1965, 1964, 1963, 1962, 1961, 1960, 1958, 1957, 1956, 1955, 1954, 1952, 1951, 1950, 1949, 1948, 1947, 1946, 1945, 1944, 1942, 1940, 1939, 1938, 1937, 1936, 1935, 1934, 1933, 1932, 1931, 1930, 1929, 1928, 1927, 1926, 1925, 1924, 1923, 1921, 1920 |
| 3584 WILSHIRE BLVD | 2013, 2008, 2006, 2004, 2003, 2001, 2000, 1999, 1996, 1995, 1992, 1991, 1990, 1986, 1985, 1981, 1980, 1976, 1975, 1972, 1971, 1970, 1969, 1966, 1965, 1964, 1963, 1961, 1960, 1957, 1956, 1955, 1954, 1952, 1951, 1950, 1949, 1948, 1947, 1946, 1945, 1944, 1942, 1940, 1939, 1938, 1936, 1935, 1934, 1933, 1932, 1931, 1930, 1929, 1928, 1927, 1926, 1925, 1924, 1923, 1921, 1920 |
| 3588 WILSHIRE BLVD | 2013, 2008, 2006, 2004, 2003, 2001, 2000, 1999, 1996, 1995, 1992, 1991, 1986, 1985, 1981, 1980, 1976, 1975, 1972, 1971, 1970, 1969, 1967, 1966, 1965, 1964, 1963, 1962, 1961, 1960, 1958, 1957, 1956, 1955, 1954, 1952, 1951, 1950, 1949, 1948, 1947, 1946, 1945, 1944, 1942, 1940, 1939, 1938, 1937, 1936, 1935, 1934, 1933, 1932, 1931, 1930, 1929, 1928, 1927, 1926, 1925, 1924, 1923, 1921, 1920 |
| 3604 WILSHIRE BLVD | 2013, 2008, 2006, 2004, 2003, 2001, 2000, 1999, 1996, 1995, 1992, 1991, 1990, 1986, 1985, 1981, 1980, 1976, 1975, 1972, 1971, 1970, 1969, 1967, 1966, 1965, 1964, 1963, 1961, 1960, 1958, 1957, 1956, 1955, 1954, 1952, 1951, 1950, 1949, 1948, 1947, 1946, 1945, 1944, 1942, 1940, 1939, 1938, 1937, 1936, 1935, 1934, 1933, 1932, 1931, 1930, 1929, 1928, 1927, 1926, 1925, 1924, 1923, 1921, 1920 |
| 3606 WILSHIRE BLVD | 2013, 2008, 2006, 2004, 2003, 2001, 2000, 1999, 1996, 1995, 1992, 1991, 1990, 1986, 1985, 1981, 1980, 1975, 1972, 1971, 1970, 1969, 1967, 1966, 1965, 1964, 1963, 1962, 1961, 1960, 1958, 1957, 1956, 1955, 1954, 1952, 1951, 1950, 1949, 1948, 1947, 1946, 1945, 1944, 1942, 1940, 1939, 1938, 1937, 1936, 1935, 1934, 1933, 1932, 1931, 1930, 1929, 1928, 1927, 1926, 1925, 1924, 1923, 1921, 1920 |
| 3608 WILSHIRE BLVD | 2013, 2008, 2006, 2004, 2003, 2001, 2000, 1999, 1996, 1995, 1992, 1991, 1986, 1985, 1981, 1980, 1976, 1975, 1972, 1971, 1970, 1969, 1967, 1966, 1965, 1964, 1963, 1962, 1961, 1960, 1958, 1957, 1956, 1955, 1954, 1952, 1951, 1950, 1949, 1948, 1947, 1946, 1945, 1944, 1942, 1940, 1939, 1938, 1937, 1936, 1935, 1934, 1933, 1932, 1931, 1930, 1928, 1927, 1926, 1925, 1924, 1923, 1921, 1920 |

# FINDINGS

| Address Researched | Address Not Identified in Research Source |
|---|---|
| 3608 Wilshire Blvd | 2013, 2008, 2006, 2004, 2003, 2001, 2000, 1999, 1996, 1995, 1992, 1991, 1990, 1986, 1985, 1981, 1980, 1976, 1975, 1972, 1970, 1969, 1967, 1966, 1965, 1964, 1963, 1962, 1961, 1960, 1958, 1957, 1956, 1955, 1954, 1952, 1951, 1950, 1949, 1948, 1947, 1946, 1945, 1944, 1942, 1940, 1939, 1938, 1937, 1936, 1935, 1934, 1933, 1932, 1931, 1930, 1929, 1928, 1927, 1926, 1925, 1924, 1923, 1921, 1920 |
| 3610 WILSHIRE BLVD | 2013, 2008, 2006, 2004, 2003, 2001, 2000, 1999, 1996, 1995, 1992, 1991, 1990, 1986, 1985, 1980, 1976, 1975, 1972, 1971, 1970, 1969, 1967, 1966, 1965, 1964, 1963, 1962, 1961, 1960, 1958, 1957, 1956, 1955, 1954, 1952, 1951, 1950, 1949, 1948, 1947, 1946, 1945, 1944, 1942, 1940, 1939, 1938, 1937, 1936, 1935, 1934, 1933, 1932, 1931, 1930, 1929, 1928, 1927, 1926, 1925, 1924, 1923, 1921, 1920 |
| 3618 WILSHIRE BLVD | 2013, 2008, 2006, 2004, 2003, 2001, 2000, 1999, 1996, 1995, 1992, 1991, 1990, 1986, 1985, 1981, 1980, 1976, 1975, 1972, 1971, 1970, 1969, 1967, 1966, 1965, 1964, 1963, 1962, 1961, 1960, 1958, 1957, 1956, 1955, 1954, 1952, 1951, 1950, 1949, 1948, 1947, 1946, 1945, 1944, 1942, 1940, 1939, 1938, 1937, 1936, 1935, 1934, 1932, 1931, 1930, 1928, 1927, 1926, 1925, 1924, 1923, 1921, 1920 |
| 3620 WILSHIRE BL INFORMATION | 2013, 2008, 2006, 2004, 2003, 2001, 2000, 1999, 1996, 1995, 1992, 1991, 1990, 1986, 1985, 1981, 1980, 1976, 1975, 1972, 1971, 1970, 1969, 1966, 1965, 1964, 1963, 1962, 1961, 1960, 1958, 1957, 1956, 1955, 1954, 1952, 1951, 1950, 1949, 1948, 1947, 1946, 1945, 1944, 1942, 1940, 1939, 1938, 1937, 1936, 1935, 1934, 1933, 1932, 1931, 1930, 1929, 1928, 1927, 1926, 1925, 1924, 1923, 1921, 1920 |
| 3620 WILSHIRE BL LOAN INFORMATION | 2013, 2008, 2006, 2004, 2003, 2001, 2000, 1999, 1996, 1995, 1992, 1991, 1990, 1986, 1985, 1981, 1980, 1976, 1975, 1972, 1971, 1970, 1969, 1966, 1965, 1964, 1963, 1962, 1961, 1960, 1958, 1957, 1956, 1955, 1954, 1952, 1951, 1950, 1949, 1948, 1947, 1946, 1945, 1944, 1942, 1940, 1939, 1938, 1937, 1936, 1935, 1934, 1933, 1932, 1931, 1930, 1929, 1928, 1927, 1926, 1925, 1924, 1923, 1921, 1920 |
| 3620 WILSHIRE BLVD | 2013, 2008, 2006, 2004, 2003, 2001, 1999, 1996, 1995, 1992, 1991, 1985, 1980, 1975, 1972, 1971, 1970, 1969, 1967, 1966, 1965, 1964, 1963, 1961, 1960, 1958, 1957, 1956, 1955, 1954, 1952, 1951, 1950, 1949, 1948, 1947, 1946, 1945, 1944, 1942, 1940, 1939, 1938, 1937, 1936, 1935, 1934, 1933, 1932, 1931, 1930, 1929, 1928, 1927, 1926, 1925, 1924, 1923, 1921, 1920 |
| 3620 WILSHIRE BLVD | 2013, 2006, 2004, 2003, 2001, 2000, 1999, 1996, 1995, 1992, 1991, 1990, 1986, 1985, 1981, 1980, 1976, 1975, 1972, 1971, 1970, 1969, 1967, 1966, 1965, 1964, 1963, 1962, 1961, 1960, 1958, 1957, 1956, 1955, 1954, 1952, 1951, 1950, 1949, 1948, 1947, 1946, 1945, 1944, 1942, 1940, 1939, 1938, 1937, 1936, 1935, 1934, 1933, 1932, 1931, 1930, 1929, 1928, 1927, 1926, 1925, 1924, 1923, 1921, 1920 |
| 3624 WILSHIRE BLVD | 2013, 2008, 2006, 2004, 2003, 2001, 2000, 1999, 1996, 1995, 1992, 1991, 1990, 1986, 1985, 1981, 1980, 1976, 1975, 1972, 1971, 1970, 1969, 1967, 1966, 1965, 1964, 1963, 1962, 1961, 1960, 1958, 1957, 1956, 1955, 1954, 1952, 1950, 1949, 1948, 1947, 1946, 1945, 1944, 1940, 1939, 1938, 1937, 1936, 1935, 1934, 1933, 1932, 1931, 1930, 1929, 1928, 1927, 1926, 1925, 1924, 1923, 1921, 1920 |
| 625 S KINGSLEY DR | 2013, 2008, 2006, 2004, 2003, 2001, 2000, 1999, 1996, 1995, 1992, 1991, 1972, 1969, 1965, 1964, 1963, 1961, 1957, 1956, 1955, 1954, 1952, 1951, 1950, 1949, 1948, 1947, 1946, 1945, 1944, 1940, 1939, 1938, 1936, 1935, 1934, 1932, 1931, 1930, 1928, 1927, 1926, 1925, 1923, 1921, 1920 |
| 625 S KINGSLEY DR | 2006, 2004, 2003, 2001, 2000, 1999, 1996, 1995, 1992, 1991, 1990, 1986, 1985, 1981, 1980, 1976, 1975, 1972, 1971, 1970, 1969, 1967, 1966, 1965, 1964, 1963, 1962, 1961, 1960, 1958, 1957, 1956, 1955, 1954, 1952, 1951, 1950, 1949, 1948, 1947, 1946, 1945, 1944, 1942, 1940, 1939, 1938, 1937, 1936, 1935, 1934, 1933, 1932, 1931, 1930, 1929, 1928, 1927, 1926, 1925, 1924, 1923, 1921, 1920 |
| 626 KINGSLEY DR S | 2013, 2008, 2006, 2004, 2003, 2001, 1999, 1996, 1995, 1992, 1991, 1990, 1986, 1985, 1981, 1980, 1976, 1975, 1972, 1971, 1970, 1969, 1967, 1966, 1965, 1964, 1963, 1962, 1961, 1960, 1958, 1957, 1956, 1955, 1954, 1952, 1950, 1949, 1948, 1947, 1946, 1945, 1944, 1942, 1940, 1939, 1938, 1937, 1936, 1935, 1934, 1933, 1932, 1931, 1930, 1929, 1928, 1927, 1926, 1925, 1924, 1923, 1921, 1920 |

# FINDINGS

| Address Researched | Address Not Identified in Research Source |
|---|---|
| 626 S KINGSLEY DR | 2013, 2008, 2006, 2004, 2003, 2001, 2000, 1999, 1996, 1995, 1992, 1985, 1980, 1975, 1972, 1970, 1969, 1966, 1965, 1964, 1963, 1961, 1960, 1957, 1956, 1955, 1954, 1952, 1951, 1950, 1949, 1948, 1947, 1946, 1945, 1944, 1940, 1939, 1938, 1936, 1935, 1934, 1932, 1931, 1930, 1929, 1928, 1927, 1926, 1925, 1923, 1921, 1920 |
| 626 S KINGSLEY DR | 2006, 2004, 2003, 2001, 2000, 1999, 1996, 1995, 1992, 1991, 1990, 1986, 1985, 1981, 1980, 1976, 1975, 1972, 1971, 1970, 1969, 1967, 1966, 1965, 1964, 1963, 1962, 1961, 1960, 1958, 1957, 1956, 1955, 1954, 1952, 1951, 1950, 1949, 1948, 1947, 1946, 1945, 1944, 1942, 1940, 1939, 1938, 1937, 1936, 1935, 1934, 1933, 1932, 1931, 1930, 1929, 1928, 1927, 1926, 1925, 1924, 1923, 1921, 1920 |
| 627 KINGSLEY DR S | 2013, 2008, 2006, 2004, 2003, 2001, 2000, 1999, 1996, 1995, 1992, 1991, 1990, 1986, 1985, 1981, 1980, 1976, 1975, 1972, 1971, 1970, 1969, 1967, 1966, 1965, 1964, 1963, 1962, 1961, 1960, 1958, 1957, 1956, 1955, 1954, 1952, 1950, 1949, 1948, 1947, 1946, 1945, 1944, 1942, 1940, 1939, 1938, 1937, 1936, 1935, 1934, 1933, 1932, 1931, 1930, 1929, 1928, 1927, 1926, 1925, 1924, 1923, 1921, 1920 |
| 627 S KINGSLEY DR | 2013, 2008, 2006, 2004, 2003, 2001, 2000, 1999, 1996, 1995, 1992, 1991, 1990, 1986, 1985, 1981, 1980, 1976, 1975, 1972, 1971, 1970, 1969, 1967, 1966, 1965, 1964, 1963, 1962, 1961, 1960, 1958, 1957, 1956, 1955, 1954, 1952, 1951, 1950, 1949, 1948, 1947, 1946, 1945, 1944, 1940, 1939, 1938, 1936, 1935, 1934, 1932, 1931, 1930, 1928, 1927, 1926, 1925, 1923, 1921, 1920 |
| 628 KINGSLEY DR S | 2013, 2008, 2006, 2004, 2003, 2001, 2000, 1999, 1996, 1995, 1992, 1991, 1990, 1986, 1985, 1981, 1980, 1976, 1975, 1972, 1971, 1970, 1969, 1967, 1966, 1965, 1964, 1963, 1962, 1961, 1960, 1958, 1957, 1956, 1955, 1954, 1952, 1950, 1949, 1948, 1947, 1946, 1945, 1944, 1942, 1940, 1939, 1938, 1937, 1936, 1935, 1934, 1933, 1932, 1931, 1930, 1929, 1928, 1927, 1926, 1925, 1924, 1923, 1921, 1920 |
| 628 S KINGSLEY DR | 2013, 2008, 2006, 2004, 2003, 2001, 2000, 1999, 1996, 1995, 1992, 1991, 1990, 1986, 1985, 1981, 1980, 1975, 1972, 1970, 1969, 1966, 1965, 1964, 1963, 1961, 1960, 1957, 1956, 1955, 1954, 1952, 1951, 1950, 1949, 1948, 1947, 1946, 1945, 1944, 1940, 1939, 1938, 1936, 1935, 1934, 1933, 1932, 1931, 1930, 1928, 1927, 1926, 1925, 1923, 1921, 1920 |
| 630 KINGSLEY DR S | 2013, 2008, 2006, 2004, 2003, 2001, 2000, 1999, 1996, 1995, 1992, 1991, 1990, 1986, 1985, 1981, 1980, 1976, 1975, 1972, 1971, 1970, 1969, 1967, 1966, 1965, 1964, 1963, 1962, 1961, 1960, 1958, 1957, 1956, 1955, 1954, 1952, 1950, 1949, 1948, 1947, 1946, 1945, 1944, 1942, 1940, 1939, 1938, 1937, 1936, 1935, 1934, 1933, 1932, 1931, 1930, 1929, 1928, 1927, 1926, 1925, 1924, 1923, 1921, 1920 |
| 630 S KINGSLEY DR | 2013, 2008, 2006, 2004, 2003, 2001, 2000, 1999, 1996, 1995, 1992, 1991, 1990, 1986, 1985, 1981, 1980, 1975, 1972, 1970, 1969, 1966, 1965, 1964, 1963, 1961, 1960, 1957, 1956, 1955, 1954, 1952, 1951, 1950, 1949, 1948, 1947, 1946, 1945, 1944, 1940, 1939, 1938, 1936, 1935, 1934, 1932, 1931, 1930, 1929, 1928, 1927, 1926, 1925, 1923, 1921, 1920 |
| 632 KINGSLEY DR S | 2013, 2008, 2006, 2004, 2003, 2001, 1999, 1996, 1995, 1992, 1991, 1990, 1986, 1985, 1981, 1980, 1976, 1975, 1972, 1971, 1970, 1969, 1967, 1966, 1965, 1964, 1963, 1962, 1961, 1960, 1958, 1957, 1956, 1955, 1954, 1952, 1950, 1949, 1948, 1947, 1946, 1945, 1944, 1942, 1940, 1939, 1938, 1937, 1936, 1935, 1934, 1933, 1932, 1931, 1930, 1929, 1928, 1927, 1926, 1925, 1924, 1923, 1921, 1920 |
| 632 S KINGSLEY DR | 2013, 2008, 2006, 2004, 2003, 2001, 2000, 1999, 1996, 1995, 1992, 1991, 1990, 1986, 1985, 1981, 1980, 1975, 1972, 1970, 1969, 1966, 1965, 1964, 1963, 1961, 1960, 1957, 1956, 1955, 1954, 1952, 1951, 1950, 1949, 1948, 1947, 1946, 1945, 1944, 1940, 1939, 1938, 1936, 1935, 1934, 1932, 1931, 1930, 1928, 1927, 1926, 1925, 1923, 1921, 1920 |
| 634 S KINGSLEY DR | 2013, 2008, 2006, 2004, 2003, 2001, 2000, 1999, 1996, 1995, 1992, 1991, 1990, 1986, 1985, 1981, 1980, 1976, 1975, 1972, 1970, 1969, 1966, 1965, 1964, 1963, 1961, 1960, 1957, 1956, 1955, 1954, 1952, 1951, 1950, 1949, 1948, 1947, 1946, 1945, 1944, 1940, 1939, 1938, 1936, 1935, 1934, 1932, 1931, 1930, 1928, 1927, 1926, 1925, 1923, 1921, 1920 |

# FINDINGS

| Address Researched | Address Not Identified in Research Source |
|---|---|
| 635 S HARVARD BLVD | 2013, 2008, 2004, 2003, 2001, 2000, 1999, 1996, 1992, 1985, 1980, 1976, 1975, 1972, 1971, 1970, 1969, 1967, 1966, 1965, 1964, 1963, 1962, 1961, 1960, 1958, 1957, 1956, 1955, 1954, 1952, 1951, 1950, 1949, 1948, 1947, 1946, 1945, 1944, 1942, 1940, 1939, 1938, 1937, 1936, 1935, 1934, 1933, 1932, 1931, 1930, 1928, 1927, 1926, 1925, 1923, 1921, 1920 |
| 635 S HARVARD BLVD | 2006, 2004, 2003, 2001, 2000, 1999, 1996, 1995, 1992, 1991, 1990, 1986, 1985, 1981, 1980, 1976, 1975, 1972, 1971, 1970, 1969, 1967, 1966, 1965, 1964, 1963, 1962, 1961, 1960, 1958, 1957, 1956, 1955, 1954, 1952, 1951, 1950, 1949, 1948, 1947, 1946, 1945, 1944, 1942, 1940, 1939, 1938, 1937, 1936, 1935, 1934, 1933, 1932, 1931, 1930, 1929, 1928, 1927, 1926, 1925, 1924, 1923, 1921, 1920 |
| 636 HARVARD BLVD S | 2013, 2008, 2006, 2004, 2003, 2001, 2000, 1999, 1996, 1995, 1992, 1991, 1990, 1986, 1985, 1981, 1980, 1976, 1975, 1972, 1971, 1970, 1969, 1967, 1966, 1965, 1964, 1963, 1962, 1961, 1960, 1958, 1957, 1956, 1955, 1954, 1952, 1950, 1949, 1948, 1947, 1946, 1945, 1944, 1942, 1940, 1939, 1938, 1937, 1936, 1935, 1934, 1933, 1932, 1931, 1930, 1929, 1928, 1927, 1926, 1925, 1924, 1923, 1921, 1920 |
| 636 KINGSLEY DR S | 2013, 2008, 2006, 2004, 2003, 2001, 1999, 1996, 1995, 1992, 1991, 1990, 1986, 1985, 1981, 1980, 1976, 1975, 1972, 1971, 1970, 1969, 1967, 1966, 1965, 1964, 1963, 1962, 1961, 1960, 1958, 1957, 1956, 1955, 1954, 1952, 1951, 1950, 1949, 1948, 1947, 1946, 1945, 1944, 1942, 1940, 1939, 1938, 1937, 1936, 1935, 1934, 1933, 1932, 1931, 1930, 1929, 1928, 1927, 1926, 1925, 1924, 1923, 1921, 1920 |
| 636 S HARVARD BLVD | 2013, 2008, 2006, 2004, 2003, 2001, 2000, 1999, 1996, 1995, 1992, 1991, 1990, 1986, 1985, 1981, 1980, 1976, 1975, 1972, 1971, 1970, 1969, 1967, 1966, 1965, 1964, 1963, 1962, 1961, 1960, 1958, 1957, 1956, 1955, 1954, 1952, 1951, 1950, 1949, 1948, 1947, 1946, 1945, 1944, 1940, 1939, 1938, 1936, 1935, 1934, 1932, 1931, 1930, 1928, 1927, 1926, 1925, 1924, 1923, 1921, 1920 |
| 636 S KINGSLEY DR | 2013, 2008, 2006, 2004, 2003, 2001, 2000, 1999, 1996, 1995, 1992, 1991, 1990, 1986, 1985, 1981, 1980, 1976, 1975, 1972, 1971, 1970, 1969, 1967, 1966, 1965, 1964, 1963, 1962, 1961, 1960, 1958, 1957, 1956, 1955, 1954, 1952, 1951, 1950, 1949, 1948, 1947, 1946, 1945, 1944, 1940, 1939, 1938, 1936, 1935, 1934, 1932, 1931, 1930, 1928, 1927, 1926, 1925, 1923, 1921, 1920 |
| 637 KINGSLEY DR S | 2013, 2008, 2006, 2004, 2003, 2001, 1999, 1996, 1995, 1992, 1991, 1990, 1986, 1985, 1981, 1980, 1976, 1975, 1972, 1971, 1970, 1969, 1967, 1966, 1965, 1964, 1963, 1962, 1961, 1960, 1958, 1957, 1956, 1955, 1954, 1952, 1951, 1950, 1949, 1948, 1947, 1946, 1945, 1944, 1942, 1940, 1939, 1938, 1937, 1936, 1935, 1934, 1933, 1932, 1931, 1930, 1929, 1928, 1927, 1926, 1925, 1924, 1923, 1921, 1920 |
| 637 S KINGSLEY DR | 2013, 2008, 2004, 2003, 2001, 2000, 1999, 1996, 1995, 1992, 1991, 1986, 1985, 1980, 1975, 1972, 1970, 1969, 1967, 1966, 1965, 1964, 1963, 1962, 1961, 1960, 1958, 1957, 1956, 1955, 1954, 1952, 1951, 1950, 1949, 1948, 1947, 1946, 1945, 1944, 1940, 1939, 1938, 1937, 1936, 1935, 1934, 1932, 1931, 1930, 1928, 1927, 1926, 1925, 1923, 1921, 1920 |
| 637 S KINGSLEY DR | 2006, 2004, 2003, 2001, 2000, 1999, 1996, 1995, 1992, 1991, 1990, 1986, 1985, 1981, 1980, 1976, 1975, 1972, 1971, 1970, 1969, 1967, 1966, 1965, 1964, 1963, 1962, 1961, 1960, 1958, 1957, 1956, 1955, 1954, 1952, 1951, 1950, 1949, 1948, 1947, 1946, 1945, 1944, 1942, 1940, 1939, 1938, 1937, 1936, 1935, 1934, 1933, 1932, 1931, 1930, 1929, 1928, 1927, 1926, 1925, 1924, 1923, 1921, 1920 |
| 639 S KINGSLEY DR | 2013, 2008, 2006, 2004, 2003, 2001, 2000, 1999, 1996, 1995, 1992, 1991, 1990, 1986, 1985, 1981, 1980, 1976, 1975, 1972, 1971, 1970, 1969, 1967, 1966, 1965, 1964, 1963, 1962, 1961, 1960, 1958, 1957, 1956, 1955, 1954, 1952, 1951, 1950, 1949, 1948, 1947, 1946, 1945, 1944, 1942, 1940, 1939, 1938, 1937, 1936, 1935, 1934, 1932, 1931, 1930, 1929, 1928, 1927, 1926, 1925, 1924, 1923, 1921, 1920 |
| 640 KINGSLEY DR S | 2013, 2008, 2006, 2004, 2003, 2001, 1999, 1996, 1995, 1992, 1991, 1990, 1986, 1985, 1981, 1980, 1976, 1975, 1972, 1971, 1970, 1969, 1967, 1966, 1965, 1964, 1963, 1962, 1961, 1960, 1958, 1957, 1956, 1955, 1954, 1952, 1951, 1950, 1949, 1948, 1947, 1946, 1945, 1944, 1942, 1940, 1939, 1938, 1937, 1936, 1935, 1934, 1933, 1932, 1931, 1930, 1929, 1928, 1927, 1926, 1925, 1924, 1923, 1921, 1920 |

# FINDINGS

| Address Researched | Address Not Identified in Research Source |
|---|---|
| 642 KINGSLEY DR S | 2013, 2008, 2006, 2004, 2003, 2001, 1999, 1996, 1995, 1992, 1991, 1990, 1986, 1985, 1981, 1980, 1976, 1975, 1972, 1971, 1970, 1969, 1967, 1966, 1965, 1964, 1963, 1962, 1961, 1960, 1958, 1957, 1956, 1955, 1954, 1952, 1951, 1950, 1949, 1948, 1947, 1946, 1945, 1944, 1942, 1940, 1939, 1938, 1937, 1936, 1935, 1934, 1933, 1932, 1931, 1930, 1929, 1928, 1927, 1926, 1925, 1924, 1923, 1921, 1920 |
| 642 S HARVARD BLVD | 2013, 2008, 2006, 2004, 2003, 2001, 2000, 1999, 1996, 1995, 1992, 1991, 1990, 1986, 1985, 1981, 1980, 1976, 1975, 1972, 1971, 1970, 1969, 1967, 1966, 1965, 1964, 1963, 1962, 1961, 1960, 1958, 1957, 1956, 1955, 1954, 1952, 1951, 1950, 1949, 1948, 1947, 1946, 1945, 1944, 1940, 1939, 1938, 1936, 1935, 1934, 1932, 1931, 1930, 1929, 1928, 1927, 1926, 1925, 1924, 1923, 1921, 1920 |
| 643 S HARVARD BLVD | 2013, 2008, 2006, 2004, 2003, 2001, 2000, 1999, 1996, 1995, 1992, 1991, 1990, 1986, 1985, 1981, 1980, 1976, 1975, 1972, 1971, 1970, 1969, 1967, 1966, 1965, 1964, 1963, 1962, 1961, 1960, 1958, 1957, 1956, 1955, 1954, 1952, 1951, 1950, 1949, 1948, 1947, 1946, 1945, 1944, 1942, 1940, 1939, 1938, 1937, 1936, 1935, 1934, 1933, 1932, 1931, 1930, 1928, 1927, 1926, 1925, 1924, 1923, 1921, 1920 |
| 645 KINGSLEY DR S | 2013, 2008, 2006, 2004, 2003, 2001, 1999, 1996, 1995, 1992, 1991, 1990, 1986, 1985, 1981, 1980, 1976, 1975, 1972, 1971, 1970, 1969, 1967, 1966, 1965, 1964, 1963, 1962, 1961, 1960, 1958, 1957, 1956, 1955, 1954, 1952, 1951, 1950, 1949, 1948, 1947, 1946, 1945, 1944, 1942, 1940, 1939, 1938, 1937, 1936, 1935, 1934, 1933, 1932, 1931, 1930, 1929, 1928, 1927, 1926, 1925, 1924, 1923, 1921, 1920 |
| 646 KINGSLEY DR S | 2013, 2008, 2006, 2004, 2003, 2001, 2000, 1999, 1996, 1995, 1992, 1991, 1990, 1986, 1985, 1981, 1980, 1976, 1975, 1972, 1971, 1970, 1969, 1967, 1966, 1965, 1964, 1963, 1962, 1961, 1960, 1958, 1957, 1956, 1955, 1954, 1952, 1950, 1949, 1948, 1947, 1946, 1945, 1944, 1942, 1940, 1939, 1938, 1937, 1936, 1935, 1934, 1933, 1932, 1931, 1930, 1929, 1928, 1927, 1926, 1925, 1924, 1923, 1921, 1920 |
| 646 S KINGSLEY DR | 2013, 2008, 2006, 2004, 2003, 2001, 2000, 1999, 1996, 1995, 1992, 1991, 1990, 1986, 1985, 1981, 1980, 1976, 1975, 1972, 1971, 1970, 1969, 1967, 1966, 1965, 1964, 1963, 1962, 1961, 1960, 1958, 1957, 1956, 1955, 1954, 1952, 1951, 1950, 1949, 1948, 1947, 1946, 1945, 1944, 1940, 1939, 1938, 1936, 1935, 1934, 1932, 1931, 1930, 1928, 1927, 1926, 1925, 1923, 1921, 1920 |
| 647 KINGSLEY DR S | 2013, 2008, 2006, 2004, 2003, 2001, 2000, 1999, 1996, 1995, 1992, 1991, 1990, 1986, 1985, 1981, 1980, 1976, 1975, 1972, 1971, 1970, 1969, 1967, 1966, 1965, 1964, 1963, 1962, 1961, 1960, 1958, 1957, 1956, 1955, 1954, 1952, 1950, 1949, 1948, 1947, 1946, 1945, 1944, 1942, 1940, 1939, 1938, 1937, 1936, 1935, 1934, 1933, 1932, 1931, 1930, 1929, 1928, 1927, 1926, 1925, 1924, 1923, 1921, 1920 |
| 647 S HARVARD BLVD | 2013, 2008, 2006, 2004, 2003, 2001, 2000, 1999, 1996, 1995, 1992, 1991, 1990, 1986, 1985, 1981, 1980, 1976, 1975, 1972, 1971, 1970, 1969, 1967, 1966, 1965, 1964, 1963, 1962, 1961, 1960, 1958, 1957, 1956, 1955, 1954, 1952, 1951, 1950, 1949, 1948, 1947, 1946, 1945, 1944, 1942, 1940, 1939, 1938, 1937, 1936, 1935, 1934, 1933, 1932, 1931, 1930, 1929, 1928, 1927, 1926, 1925, 1923, 1921, 1920 |
| 647 S KINGSLEY DR | 2013, 2008, 2006, 2004, 2003, 2001, 2000, 1999, 1996, 1995, 1992, 1991, 1990, 1986, 1985, 1981, 1980, 1976, 1975, 1972, 1971, 1970, 1969, 1967, 1966, 1965, 1964, 1963, 1962, 1961, 1960, 1957, 1956, 1955, 1954, 1952, 1951, 1950, 1949, 1948, 1947, 1946, 1945, 1944, 1940, 1939, 1938, 1936, 1935, 1934, 1932, 1931, 1930, 1928, 1927, 1926, 1925, 1923, 1921, 1920 |
| 649 S KINGSLEY DR | 2013, 2008, 2006, 2004, 2003, 2001, 2000, 1999, 1996, 1995, 1992, 1991, 1990, 1986, 1985, 1981, 1980, 1975, 1972, 1971, 1970, 1969, 1967, 1966, 1965, 1964, 1963, 1962, 1961, 1960, 1958, 1957, 1956, 1955, 1954, 1952, 1951, 1950, 1949, 1948, 1947, 1946, 1945, 1944, 1942, 1940, 1939, 1938, 1937, 1936, 1935, 1934, 1933, 1932, 1931, 1930, 1929, 1928, 1927, 1926, 1925, 1924, 1923, 1921, 1920 |
| 651 S HARVARD BLVD | 2013, 2008, 2006, 2004, 2003, 2001, 2000, 1999, 1996, 1995, 1992, 1991, 1990, 1986, 1985, 1981, 1980, 1976, 1975, 1972, 1971, 1970, 1969, 1967, 1966, 1965, 1964, 1963, 1962, 1961, 1960, 1958, 1957, 1956, 1955, 1954, 1952, 1951, 1950, 1949, 1948, 1947, 1946, 1945, 1944, 1942, 1940, 1939, 1938, 1937, 1936, 1935, 1934, 1933, 1932, 1931, 1930, 1929, 1928, 1927, 1926, 1925, 1923, 1921, 1920 |

# FINDINGS

| Address Researched | Address Not Identified in Research Source |
|---|---|
| 656 ARDMORE AVE S | 2013, 2008, 2006, 2004, 2003, 2001, 1999, 1996, 1995, 1992, 1991, 1990, 1986, 1985, 1981, 1980, 1976, 1975, 1972, 1971, 1970, 1969, 1967, 1966, 1965, 1964, 1963, 1962, 1961, 1960, 1958, 1957, 1956, 1955, 1954, 1952, 1951, 1950, 1949, 1948, 1947, 1946, 1945, 1944, 1942, 1940, 1939, 1938, 1937, 1936, 1935, 1934, 1933, 1932, 1931, 1930, 1929, 1928, 1927, 1926, 1925, 1924, 1923, 1921, 1920 |
| 657 S HARVARD BLVD | 2013, 2008, 2006, 2004, 2003, 2001, 2000, 1999, 1996, 1995, 1992, 1991, 1990, 1986, 1985, 1981, 1980, 1976, 1975, 1972, 1971, 1970, 1969, 1967, 1966, 1965, 1964, 1963, 1962, 1961, 1960, 1958, 1957, 1956, 1955, 1954, 1952, 1951, 1950, 1949, 1948, 1947, 1946, 1945, 1944, 1942, 1940, 1939, 1938, 1936, 1935, 1934, 1933, 1932, 1931, 1930, 1929, 1928, 1927, 1926, 1925, 1924, 1923, 1921, 1920 |
| 661 HARVARD BLVD S | 2013, 2008, 2006, 2004, 2003, 2001, 1999, 1996, 1995, 1992, 1991, 1990, 1986, 1985, 1981, 1980, 1976, 1975, 1972, 1971, 1970, 1969, 1967, 1966, 1965, 1964, 1963, 1962, 1961, 1960, 1958, 1957, 1956, 1955, 1954, 1952, 1951, 1950, 1949, 1948, 1947, 1946, 1945, 1944, 1942, 1940, 1939, 1938, 1937, 1936, 1935, 1934, 1933, 1932, 1931, 1930, 1929, 1928, 1927, 1926, 1925, 1924, 1923, 1921, 1920 |
| 661 KINGSLEY DR S | 2013, 2008, 2006, 2004, 2003, 2001, 2000, 1999, 1996, 1995, 1992, 1991, 1990, 1986, 1985, 1981, 1980, 1976, 1975, 1972, 1971, 1970, 1969, 1967, 1966, 1965, 1964, 1963, 1962, 1961, 1960, 1958, 1957, 1956, 1955, 1954, 1952, 1950, 1949, 1948, 1947, 1946, 1945, 1944, 1942, 1940, 1939, 1938, 1937, 1936, 1935, 1934, 1933, 1932, 1931, 1930, 1929, 1928, 1927, 1926, 1925, 1924, 1923, 1921, 1920 |
| 661 S HARVARD BLVD | 2013, 2006, 2004, 2003, 2001, 2000, 1999, 1996, 1995, 1992, 1991, 1990, 1986, 1985, 1981, 1980, 1976, 1975, 1972, 1971, 1970, 1969, 1967, 1966, 1965, 1964, 1963, 1962, 1961, 1960, 1958, 1957, 1956, 1955, 1954, 1952, 1951, 1950, 1949, 1948, 1947, 1946, 1945, 1944, 1942, 1940, 1939, 1938, 1937, 1936, 1935, 1934, 1933, 1932, 1931, 1930, 1929, 1928, 1927, 1926, 1925, 1924, 1923, 1921, 1920 |
| 661 S HARVARD BLVD | 2013, 2008, 2004, 2003, 2001, 2000, 1999, 1996, 1995, 1992, 1991, 1986, 1985, 1981, 1980, 1976, 1975, 1972, 1971, 1970, 1969, 1967, 1966, 1965, 1964, 1963, 1962, 1961, 1960, 1958, 1957, 1956, 1955, 1954, 1952, 1951, 1950, 1949, 1948, 1947, 1946, 1945, 1944, 1942, 1940, 1939, 1938, 1937, 1936, 1935, 1934, 1933, 1932, 1931, 1930, 1929, 1928, 1927, 1926, 1925, 1924, 1923, 1921, 1920 |
| 661 S KINGSLEY DR | 2013, 2008, 2006, 2004, 2003, 2001, 2000, 1999, 1996, 1995, 1992, 1991, 1990, 1986, 1985, 1981, 1980, 1976, 1975, 1972, 1971, 1970, 1969, 1967, 1966, 1965, 1964, 1963, 1962, 1961, 1960, 1957, 1956, 1955, 1954, 1952, 1951, 1950, 1949, 1948, 1947, 1946, 1945, 1944, 1940, 1939, 1938, 1936, 1935, 1934, 1932, 1931, 1930, 1928, 1927, 1926, 1925, 1923, 1921, 1920 |
| 662 HARVARD BLVD S | 2013, 2008, 2006, 2004, 2003, 2001, 2000, 1999, 1996, 1995, 1992, 1991, 1990, 1986, 1985, 1981, 1980, 1976, 1975, 1972, 1971, 1970, 1969, 1967, 1966, 1965, 1964, 1963, 1962, 1961, 1960, 1958, 1957, 1956, 1955, 1954, 1952, 1950, 1949, 1948, 1947, 1946, 1945, 1944, 1942, 1940, 1939, 1938, 1937, 1936, 1935, 1934, 1933, 1932, 1931, 1930, 1929, 1928, 1927, 1926, 1925, 1924, 1923, 1921, 1920 |
| 662 S HARVARD BLVD | 2013, 2008, 2006, 2004, 2003, 2001, 2000, 1999, 1996, 1995, 1992, 1991, 1990, 1986, 1985, 1981, 1980, 1976, 1975, 1972, 1971, 1970, 1969, 1967, 1966, 1965, 1964, 1963, 1962, 1961, 1960, 1958, 1957, 1956, 1955, 1954, 1952, 1951, 1950, 1949, 1948, 1947, 1946, 1945, 1944, 1940, 1939, 1938, 1936, 1935, 1934, 1932, 1931, 1930, 1928, 1927, 1926, 1925, 1923, 1921, 1920 |
| 665 KINGSLEY DR S | 2013, 2008, 2006, 2004, 2003, 2001, 1999, 1996, 1995, 1992, 1991, 1990, 1986, 1985, 1981, 1980, 1976, 1975, 1972, 1971, 1970, 1969, 1967, 1966, 1965, 1964, 1963, 1962, 1961, 1960, 1958, 1957, 1956, 1955, 1954, 1952, 1951, 1950, 1949, 1948, 1947, 1946, 1945, 1944, 1942, 1940, 1939, 1938, 1937, 1936, 1935, 1934, 1933, 1932, 1931, 1930, 1929, 1928, 1927, 1926, 1925, 1924, 1923, 1921, 1920 |
| 666 KINGSLEY DR S | 2013, 2008, 2006, 2004, 2003, 2001, 2000, 1999, 1996, 1995, 1992, 1991, 1990, 1986, 1985, 1981, 1980, 1976, 1975, 1972, 1971, 1970, 1969, 1967, 1966, 1965, 1964, 1963, 1962, 1961, 1960, 1958, 1957, 1956, 1955, 1954, 1952, 1950, 1949, 1948, 1947, 1946, 1945, 1944, 1942, 1940, 1939, 1938, 1937, 1936, 1935, 1934, 1933, 1932, 1931, 1930, 1929, 1928, 1927, 1926, 1925, 1924, 1923, 1921, 1920 |

# FINDINGS

| Address Researched | Address Not Identified in Research Source |
|---|---|
| 666 S KINGSLEY DR | 2013, 2008, 2006, 2004, 2003, 2001, 2000, 1999, 1996, 1995, 1992, 1991, 1990, 1986, 1985, 1981, 1980, 1976, 1975, 1972, 1971, 1970, 1969, 1967, 1966, 1965, 1964, 1963, 1962, 1961, 1960, 1957, 1956, 1955, 1954, 1952, 1951, 1950, 1949, 1948, 1947, 1946, 1945, 1944, 1940, 1939, 1938, 1936, 1935, 1934, 1932, 1931, 1930, 1928, 1927, 1926, 1925, 1923, 1921, 1920 |
| 667 KINGSLEY DR S | 2013, 2008, 2006, 2004, 2003, 2001, 2000, 1999, 1996, 1995, 1992, 1991, 1990, 1986, 1985, 1981, 1980, 1976, 1975, 1972, 1971, 1970, 1969, 1967, 1966, 1965, 1964, 1963, 1962, 1961, 1960, 1958, 1957, 1956, 1955, 1954, 1952, 1950, 1949, 1948, 1947, 1946, 1945, 1944, 1942, 1940, 1939, 1938, 1937, 1936, 1935, 1934, 1933, 1932, 1931, 1930, 1929, 1928, 1927, 1926, 1925, 1924, 1923, 1921, 1920 |
| 667 S KINGSLEY DR | 2013, 2008, 2006, 2004, 2003, 2001, 2000, 1999, 1996, 1995, 1992, 1991, 1990, 1986, 1985, 1981, 1980, 1976, 1975, 1972, 1971, 1970, 1969, 1967, 1966, 1965, 1964, 1963, 1962, 1961, 1960, 1958, 1957, 1956, 1955, 1954, 1952, 1951, 1950, 1949, 1948, 1947, 1946, 1945, 1944, 1940, 1939, 1938, 1937, 1936, 1935, 1934, 1933, 1932, 1931, 1930, 1928, 1927, 1926, 1925, 1923, 1921, 1920 |
| 668 KINGSLEY DR S | 2013, 2008, 2006, 2004, 2003, 2001, 1999, 1996, 1995, 1992, 1991, 1990, 1986, 1985, 1981, 1980, 1976, 1975, 1972, 1971, 1970, 1969, 1967, 1966, 1965, 1964, 1963, 1962, 1961, 1960, 1958, 1957, 1956, 1955, 1954, 1952, 1951, 1950, 1949, 1948, 1947, 1946, 1945, 1944, 1942, 1940, 1939, 1938, 1937, 1936, 1935, 1934, 1933, 1932, 1931, 1930, 1929, 1928, 1927, 1926, 1925, 1924, 1923, 1921, 1920 |
| 670 KINGSLEY DR S | 2013, 2008, 2006, 2004, 2003, 2001, 2000, 1999, 1996, 1995, 1992, 1991, 1990, 1986, 1985, 1981, 1980, 1976, 1975, 1972, 1971, 1970, 1969, 1967, 1966, 1965, 1964, 1963, 1962, 1961, 1960, 1958, 1957, 1956, 1955, 1954, 1952, 1950, 1949, 1948, 1947, 1946, 1945, 1944, 1942, 1940, 1939, 1938, 1937, 1936, 1935, 1934, 1933, 1932, 1931, 1930, 1929, 1928, 1927, 1926, 1925, 1924, 1923, 1921, 1920 |
| 670 S KINGSLEY DR | 2013, 2008, 2006, 2004, 2003, 2001, 2000, 1999, 1996, 1995, 1992, 1991, 1990, 1986, 1985, 1981, 1980, 1976, 1975, 1972, 1971, 1970, 1969, 1967, 1966, 1965, 1964, 1963, 1962, 1961, 1960, 1957, 1956, 1955, 1954, 1952, 1951, 1950, 1949, 1948, 1947, 1946, 1945, 1944, 1940, 1939, 1938, 1936, 1935, 1934, 1932, 1931, 1930, 1928, 1927, 1926, 1925, 1923, 1921, 1920 |
| 671 KINGSLEY DR S | 2013, 2008, 2006, 2004, 2003, 2001, 2000, 1999, 1996, 1995, 1992, 1991, 1990, 1986, 1985, 1981, 1980, 1976, 1975, 1972, 1971, 1970, 1969, 1967, 1966, 1965, 1964, 1963, 1962, 1961, 1960, 1958, 1957, 1956, 1955, 1954, 1952, 1950, 1949, 1948, 1947, 1946, 1945, 1944, 1942, 1940, 1939, 1938, 1937, 1936, 1935, 1934, 1933, 1932, 1931, 1930, 1929, 1928, 1927, 1926, 1925, 1924, 1923, 1921, 1920 |
| 671 S KINGSLEY DR | 2013, 2008, 2006, 2004, 2003, 2001, 2000, 1999, 1996, 1995, 1992, 1991, 1990, 1986, 1985, 1981, 1980, 1976, 1975, 1972, 1971, 1970, 1969, 1967, 1966, 1965, 1964, 1963, 1962, 1961, 1960, 1957, 1956, 1955, 1954, 1952, 1951, 1950, 1949, 1948, 1947, 1946, 1945, 1944, 1940, 1939, 1938, 1936, 1935, 1934, 1932, 1931, 1930, 1928, 1927, 1926, 1925, 1923, 1921, 1920 |

# Appendix G
## **DPR Forms**

State of California - The Resources Agency
DEPARTMENT OF PARKS AND RECREATION

# PRIMARY RECORD

Primary # _____
HRI # _____
Trinomial _____
NRHP Status Code 3S
Other Listings _____
Review Code _____ Reviewer _____ Date _____



*Resource Name or #: (Assigned by recorder) 3600 WILSHIRE BLVD

P1. Other Identifier: Travelers Insurance Company Building

*P2. Location: ___ Not for Publication X Unrestricted *a. County Los Angeles County

and (P2b and P2c or P2d. Attach a Location Map as necessary.)

*b. USGS 7.5' Quad: Hollywood Date: 1996

c. Address: 3600 WILSHIRE BLVD City: LOS ANGELES Zip: 90010

d. UTM: (Give more than one for large and/or linear resources) Zone: _____ _____ mE/ _____ mN

e. Other Locational Data: (e.g., parcel #, directions to resource, elevation, etc., as appropriate) Elevation: _____

APN:5093020001

*P3a. Description: (Describe resource and its major elements. Include design, materials, condition, alterations, size, setting, and boundaries)

**A) Property Type:** commercial **B) Setting (general):** commercial block, on major thoroughfare **C) General characteristics. Architectural Style** International, elements of **Plan:** irregular **No. of vertical divisions:** 9 **No. Stories:** 22 **Siding/Sheathing:** Glass curtain wall with mosaic tile spandrels. Pre-cast quartz aggregate columns. **Roof:** flat, parapet **Construction:** steel frame **D) Specific features. Fenestration:** aluminum, fixed **Primary Entrance:** front, multiple doors **Other notable features:** Original water feature in courtyard replaced with landscaping. **F) Significant interior features. Interior features:** Large set of original mosaic tile murals in lobby. Original elevator lobby area. Original mezzanine. G)...

(continued on next page)

*P3b. Resource Attributes: (List attributes and codes) HP07

*P4. Resources Present: X Building ___ Structure ___ Object ___ Site ___ District X Element of District ___ Other (Isolates, etc.)

P5a. Photo or Drawing (Photo required for buildings, structures, and objects.)



**P5b. Description of photo:** (View, data, accession #)

View to the South, 09/03/08

*P6. Date Constructed/Age and Sources: X Historic

___ Prehistoric ___ Both

1961

Assessor

*P7. Owner and Address:

3600 WILSHIRE LLC
3600 WILSHIRE BLVD (STE 800)
LOS ANGELES, CA 90010

*P8. Recorded by:

Amanda Kainer
PCR Services Corporation
233 Wilshire Boulevard, Suite 130
Santa Monica, CA 90401

*P9. Date Recorded: 09/03/2008

*P10. Survey Type: (Describe)

Intensive

*P11. Report Citation: (Cite survey report and other sources or enter "none.")

PCR Services Corporation Historic Resources Survey of the Wilshire Center/Koreatown Recovery Redevelopment Project Area. Prepared for the Community Redevelopment Agency of the City of Los Angeles in collaboration with Chattel Architecture (lead) and LSA Associates, Inc., March 2009.

*Attachments: ___ None ___ Location Map X Sketch Map X Continuation Sheet X Building, Structure, and Object Record

___ Archeological Record ___ District Record ___ Linear Feature Record ___ Milling Station Record

___ Rock Art Record ___ Artifact Record ___ Photograph Record ___ Other (List): _____

P3a. Description (continued): Alterations or changes to the property. **Retains integrity:** high, setting, location, materials, workmanship, association, design, feeling **H) Setting (immediate):** mature landscaping, mural(s) **I) Related:** Pair of one-story pavilions project north from main building toward Wilshire Blvd.

State of California - The Resources Agency
DEPARTMENT OF PARKS AND RECREATION
# BUILDING, STRUCTURE, AND OBJECT RECORD

Primary # _____
HRI # _____



***NRHP Status Code** 3S

***Resource Name or #:** (Assigned by recorder) 3600 WILSHIRE BLVD

B1. Historic Name: Travelers Insurance Company Building

B2. Common Name: 3600 WILSHIRE BLVD

B3. Original Use: Office Building B4. Present Use: Office Building

***B5. Architectural Style:** International

***B6. Construction History:** (Construction date, alterations, and data of alterations)

Year constructed: 1961; Owner: Travelers Insurance Company; Valuation: $1,092,100

***B7. Moved?** X **No** ___ **Yes** ___ **Unknown** **Date:** _____ **Original Location:** _____

***B8. Related Features:**

Pair of one-story pavilions project north from main building toward Wilshire Blvd.

B9a. Architect: Welton Becket & Associates b. Builder: George A Fuller Company

***B10. Significance: Area:** Los Angeles **Theme:**

**Context:** LA Modernism, 1946-1964 **Theme:** Mid-Century Modern, 1946-1964

**Period of Significance:** 1961 **Property Type:** Office Building **Applicable Criteria:** C/3

(Discuss importance in terms of historical or architectural context as defined by theme, period, and geographic scope. Also address integrity.)

Mid-Century Modern, 1946-1964

In the post-World War II period in America, the predominant idiom applied to corporate architecture was the International Style, which came to be known as Corporate Modernism. Deriving from the 1920s origins of Modernism in Europe, the International Style was characterized by rectilinear forms, flat roofs, open floor plans, use of steel and glass, and lack of applied ornamentation. During the 1950s and 1960s, distinct and broadly identifiable stylistic variants of the International Style evolved, including Corporate Modernism which was influenced by the work of German architect, Mies Van der Rohe and by Formalism, which abstracted and reinterpreted...(continued on next page)

B11. Additional Resource Attributes: (List attributes and codes) HP07


***B12. References:**

B13. Remarks:

***B14. Evaluator:** Amanda Kainer

***Date of Evaluation:** 09/03/2008

(This space reserved for official comments.)

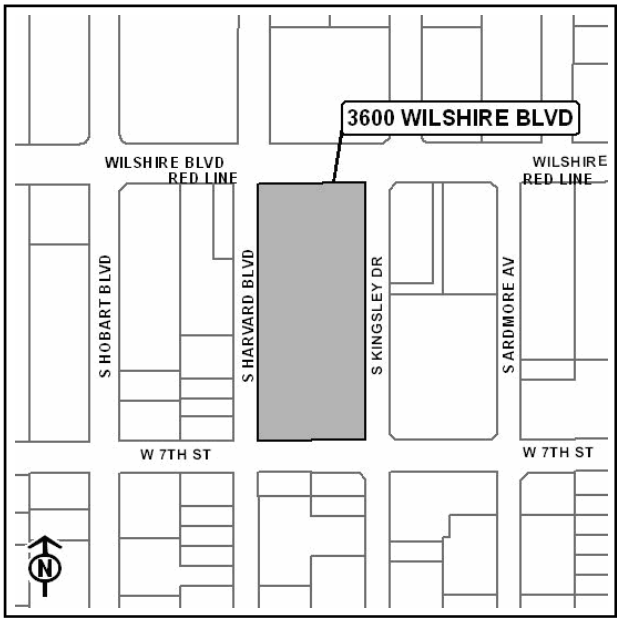

B10. Statement of Significance (continued): fundamental classical forms using modern materials and technology. Brutalism, which was a variant of postwar Modernism that used a heavy masonry exterior and structure in a repetitive orthogonal form, was another variant of the International Style that arose during the postwar era. It was not uncommon for an architectural firm or individual architect to work in a variety of idioms, the selection of which was generally related to the proposed building's functional use, the design of the surrounding urban fabric and the client's own stylistic preferences. There are examples of both Corporate Modernism and Brutalism within the survey area.

Corporate Modernism

Commercial office tower architecture of the 1950s-1960s is generally characterized by a tight integration of materials, construction systems and aesthetic minimalism. For a generation, Corporate Modernism became the accepted look for America's office buildings based upon a stylistic preference for its perceived modernity and practicality, as well as its inherent overall economy of construction. In plan, the regular structural grid enabled the creation of large spaces with few interruptions and made them flexible enough to accommodate a variety of functions. Such adaptability was particularly welcome in office buildings where tenants changed frequently and interior partition walls could be erected, altered, or removed based upon the tenant's requirements. The exterior of the Corporate Modern tower usually had a glazed curtain wall (Miesian) or vertical cast concrete mullions (Formalism) divided by fixed glazing.

During this period in the Los Angeles region the three largest locally-based architectural firms - Welton Becket and Associates, Pereira and Luckman (after 1958, known individually as William Pereira and Associates and Charles Luckman Associates), and Albert C. Martin and Associates - designed numerous high-rise office buildings in this vein. Eligible properties associated with this theme in the survey area include 3435 Wilshire Boulevard (Welton Becket and Associates), 3348 Wilshire Boulevard (Welton Becket and Associates), 3600 Wilshire Boulevard (Welton Becket and Associates), 3424 Wilshire Boulevard (Pereira and Luckman), 3540 Wilshire Boulevard (Victor Gruen, AIA), 3440 Wilshire Boulevard (Claude Beelman), and 3243 Wilshire Boulevard (W. A. Sarmiento).

Corporate Modern commercial buildings within the survey area dating from 1946-1964 are significant for their association with the architectural styles and culture of mid-20th century commercial architecture. They represent the influence of the Modern Movement in Arts and Architecture on the architects, designers, and builders working in the survey during the postwar period.

X Update or Continuation

## P3: Description:

**The Travelers Building and Garage**

The subject property consists of a 22-story tall rectangular office building and attached concrete and asphalt parking garage designed in the Modern International Commercial Style, with two attached one-story pavilions emerging from the ground floor of the office building to flank either side. The building's broad sides face the north and south and its roof screened from view by a high parapet. The top floor of the building houses equipment that is screened by exterior metal vents. is flat with a large amount of equipment. The property occupies the entire 3600 block bounded by Kingsley Drive on the east, Harvard Boulevard on the west, Seventh Street on the south, and Wilshire Boulevard on the north, where the main entrance is located.

The Travelers Building and Garage is located on the south side of Wilshire Boulevard. The subject property encompasses the full block, which is bounded by Wilshire Boulevard to the north, Kingsley Drive to the east, Harvard Drive to the west and 7th Street to the south. The office building has a tower comprised of nine vertical bays and is twenty-two stories; a pedestrian plaza framed by two retail wings along Kingsley and Harvard Drive, with frontage along Wilshire Boulevard; and a front entrance along Wilshire Boulevard and a rear entrance that exits to the second floor of the parking Garage. Attached to the office tower and wings is a two-story parking garage.

The front elevation of the Travelers Building consists of an original multicolored terrazzo pedestrian plaza. The same paving material is used in the interior lobby and extends out onto the plaza, unifying the public space and reinforcing the interior-exterior relationship of the building. The transparent retail wings' framing along the pedestrian plaza are distinctive and work together with the double-height lobby and large 25-foot high windows to create a seamless composition and transparent views throughout the ground floor A large planter (alteration) in the center that was once a series of four fountains and reflecting pools. Smaller recessed planters intermittently ring the side edges of the plaza, abutting the glass retail pavilions that frame the plaza. Landscaping (beds) and sidewalks surround the perimeter of the Travelers Building and Garage on the north, east, and west elevations. These planters originally featured exotic Australian and Hawaiian tree ferns and tiny ground orchids, most of the plantings along the front elevation have been replaced (alteration).

Each of the rectangular retail wings that frame the plaza extend through the front elevation of the tower, creating a seamless connection to the tower. Each of the retail wings facing in towards the plaza have two sets of double-glass aluminum doors (not original, replaced in kind). The west wing's east elevation also has an altered panel where the bank installed an ATM. The south elevation of the east wing also has a glass door that was added to the original glazing. The roofline of the retail wings appears to connect to the mezzanine level in the interior lobby, as the aluminum head mountings continue into the lobby. Each of the wings has large glazing with aluminum mullions. Entrances primarily located along

the interior of the plaza have been altered as business have customized the retail spaces, however several original doors do remain.

The front elevation has glass panels that are divided by aluminum mullions and provide a view into the lobby of an abstract mosaic mural, 57 feet long and 12 feet high, by well-known Hungarian artist György Kepes. The tower's original cladding is in good condition and consists of blue and teal Venetian glass mosaic horizontal spandrels of pre-cast concrete produced by Gladding, McBean, set between white pre-cast quartz aggregate columns that extend to the entry plaza. The columns divide the façade into nine sections, which contain horizontal bands of original fixed two-light aluminum windows interrupted by a pair of aluminum mullions. The aluminum mullions are a part of the integrated structural system and are also present on the glass panels/glazing that consist of the majority of the cladding of the pavilions. The top of the office buildings has a large sign that reads "BBCN Bank" (alteration). The Travelers sign originally designed for the building has been removed.

The east elevation (side) of the office tower is nearly identical to its primary elevation except it is narrower in width and contains has four vertical bays. The east elevation of the east retail wing of the property has an addition that extends over the original recessed landscaping bed. This section ends at the original west elevation entrance. The cladding of this section consists of horizontal wood slats and a low red wall, which forms a restaurant (incompatible addition). Also on this section of the retail wing is a screened iron fence (alteration) that runs along the roof of the pavilion that screens mechanical equipment for the restaurant from view. The alterations to the pavilion do not extend the full length of the east façade. The remaining east retail wing which remains unaltered, has a truck entrance for deliveries towards the rear. The wing continues and wraps around to the south elevation creating a portico for the rear entrance. The wing's ground elevation extends south creating a seamless connection between the building and the two-story concrete garage.

The rear façade (south) of the property consists of the main office tower, which is virtually identical to the front elevation. This elevation has a large sign at the parapet for "BBCN Bank" (alteration). As mentioned above, the wings wrap around the rear of the tower creating a portico with a flat concrete roof supported by squared pre-cast aggregate columns. Under this portico is a centrally located projecting canopy supported by squared pre-cast aggregate columns. Under this canopy are concrete stairs with aluminum railings that lead to the ground level of the Garage. One each side of the metal canopy are integrated planters, which are part of the original landscaping. The rear entrance has large glazing and aluminum mullions with three separate double doors. Bollards and planters separate the terrazzo under the rear portico floor from the asphalt garage top.

The west (side) elevation of the tower was designed to be identical to the east elevation and retains its integrity, whereas the east elevation is partially altered. The west elevation of the wing has large glazing separated by aluminum mullions that continue from the front elevation to the rear of the building. This wing is not flush with the ground and extends out and creates an overhang. The west elevation roof, like the east elevation extends out creating a portico for the rear elevation. The glazing wraps around the corner and continues to the rear. Under the portico are two sets of concrete stairs with aluminum railings that start from the sidewalk and lead to the rear entrance. From the stairs, concrete forms a built-in planter, this concrete wall extends creating the west elevation of the garage. There are no

entrances along the west elevation of the wing. Recessed planters run along this elevation and feature some of the original trees.

The two-story concrete Garage extends harmoniously from the first floor of the building south creating the second floor of the garage. As the ground slopes south, the grade creates the ground floor of the Garage. The exterior of the Garage is unornamented concrete walls with metal security grates. The east elevation has two ramps onto its second story and a stairway from the street onto the rear entrance of the office building. The west elevation has a ramp onto the Garage's ground floor, which is no longer in use. Numerous bushes line the space between the garage and the sidewalk. On the inside of the ground floor of the Garage, the innovative Ceco steeledome two-way slab construction is visible. On the second level of the Garage are pay booth (addition) and original lamps. The garage was built to be a functional part of the building and provide parking required by the City at the time.

## B10. Significance:

**Themes:** Corporate International Style Architecture (1946-1976); and Public Art (1900-1980), subtheme: Murals (1920-1980). Wilshire Boulevard Development (1890-1966), and Robert Tyler, architect at Welton Becket and Associates.

## Context:

### Wilshire-Koreatown Development (1890-1966)

#### Development of Wilshire Boulevard (1890-1940)

Henry Gaylord Wilshire, an entrepreneur, socialist, real estate speculator, and all around gadfly from Cincinnati, Ohio, arrived in Los Angeles in 1886. Promising cheap land and endless sunshine, boosters lured easterners like Wilshire to purchase vast tracts of unsettled farmland and oil fields west of Downtown Los Angeles. Like many speculative Angelenos at the turn of the twentieth century, Wilshire seized and lost land during the boom-and-bust period of the 1880s, which was fueled in part by the completion of the transcontinental railroad during the previous decade and speculation in real estate and mining.[1]

In 1895, Henry Gaylord Wilshire and his brother William subdivided their thirty-fire-acre tract, a barley field that was located just beyond the newly created Westlake Park (later renamed MacArthur Park). Located at the western boundary of the City and situated between Sunset Park (later renamed Lafayette Park) on the west, Sixth Street on the north, 7th Street on the south, and Westlake Park (MacArthur Park) on the east, the Wilshire brothers intended to improve the tract with opulent single-family residences that would attract wealthy patrons further west from Westlake Park (MacArthur Park). To garner attention and fanfare for the new subdivision, Wilshire created a one-hundred-twenty-foot wide graveled road stretching four blocks between his parcel, Sunset Park (Lafayette Park) and Westlake Park

1 Kevin Roderick and J. Eric Lynxwiler, Wilshire Boulevard: Grand Concourse of Los Angeles (Santa Monica: Angel City Press, 2005).

(MacArthur Park). The wide road, bordered with concrete sidewalks, created an appealing streetscape, and Wilshire's fledgling tract was successful as one of the City's first elite enclaves.[2]

In the 1920's, A.W. Ross developed a shopping area, Miracle Mile, designed to accommodate automobiles by providing wider streets and parking behind retail stores. A. W. Ross began developing the area in 1923, buying property along a seventeen block stretch of Wilshire Boulevard, between La Brea Avenue to the east and Fairfax Avenue to the west. Ross wanted the form and scale of his Wilshire strip to attract and serve automobile traffic rather than pedestrian shoppers and he played a decisive role in the choice and arrangements of tenants as well as the size, location, and character of the buildings.

The very success of the Wilshire Boulevard corridor was a powerful testament of shifts in public tastes and preferences. As driving Downtown to conduct business became increasingly inconvenient, the amenities along Wilshire Boulevard provided a pleasant and attractive alternative. While the commercial decentralization out of Downtown Los Angeles began in the early 1920s, it wasn't until the late 1920s and 1930s that commercial centers west of Downtown, like Wilshire Boulevard, became true retail destinations. With the increased use of the automobile and a growing residential population near Wilshire, developers touted Wilshire Boulevard's diverse selection of department stores and wide, auto-oriented streetscape.

Commercial buildings and multifamily residences provided opportunities to advance new trends in construction and design. Elements of the built environment that eventually became standard elements in cities across the nation were pioneered in the area. Bullock's Wilshire was the first major department store to contain a parking lot in the back, and auto-centric Los Angeles was quick to embrace this trend. Following Bullock's, more multistory towers with fanciful names sought to establish and advertise their presence, visually prominent signage proved to be the perfect method.

Among the most important developments along Miracle Mile was the construction of Coulter's, one of the City's largest retailers, at 5600 Wilshire Boulevard in 1937. Oriented to the motorist, the Streamline Moderne Coulter's "set the tone nationally for the wave of department store remodeling and construction then just beginning."[3] Ross required that all building façades along Wilshire be designed so as they were best seen through a windshield. Simplified building forms designed in the Art Deco and Streamline Moderne styles were well suited for automobile culture. As wealth and newcomers poured into the fast-growing and popular neighborhood, Ross's parcel became one of Los Angeles's most desirable areas.[4]

Few factors were as crucial to the development of Los Angeles's built form as the advent of the private automobile. While Native American paths, rancho boundaries, and streetcar lines established the template of the City's dispersed development pattern, cars brought Los Angeles into its own as a major metropolis and shifted the paradigm of American cities. As Scott Bottles writes, the "pursuit of the suburban ideal" came within easier reach when the automobile began to successfully supplant the public railcar system.[5] Street railways conveyed workers and patrons to commercial buildings along arterial

---

2 Ibid.

3 Richard Longstreth, *City Center to Regional Mall* (Cambridge, Massachusetts: MIT Press, 1997): 138-139.

4 Ibid, 127-140.

5 Scott L. Bottles, *Los Angeles and the Automobile: The Making of a Modern City* (Berkeley and Los Angeles, California: University of California Press, 1987): 12.

thoroughfares and streets in the first few decades of the twentieth century; however, by the mid-1920s, the automobile became the primary mode of transportation in Los Angeles, and the built environment changed to accommodate it in fundamental ways.[6]

**Wilshire-Koreatown as a Corporate Corridor (1946-1966)[7]**

During the 1920s, commercial real estate values in the Wilshire Center soared and Wilshire Boulevard gained its moniker, "Fifth Avenue of the West."[8] An array of newly built commercial buildings and their associated neon signs began to visually define Wilshire Boulevard from its surroundings. The area's pre-World War II role as the nexus of cosmopolitan ease and luxury subsided during the post-World War II era. The development of office and commercial uses typified the Wilshire-Koreatown area from the 1940s to the 1960s. During the population boom of the midcentury years, office and modest residential uses were predominant. Commercial activities expanded and neighborhood corridors, such as Western Avenue, continued to evolve. Developers such as Norman Tishman embraced Wilshire Boulevard, which became a highly sought after business address. Typical property types, often built in the Modern style, included the high-rise office building, infill stores, and the "dingbat" apartment.

By the 1950s, Wilshire Boulevard was Los Angeles' leading business address. Erected in 1952, Tishman Plaza (3440 Wilshire Boulevard) was the first major high-rise office plaza to be erected in the Wilshire-Koreatown area. Its Modern architectural style set the direction for the many office towers that would rise along Wilshire Boulevard between Virgil Avenue and Western Avenue after World War II. On a 1950 visit to Los Angeles, New York developer William Tishman identified a golf driving range with frontage along Wilshire Boulevard as a development opportunity. Tishman Realty and Construction bought the driving range and by 1958 had constructed five major office buildings on Wilshire Boulevard. When asked to explain why his company invested so heavily in postwar Wilshire Boulevard, Tishman explained, "We think Wilshire will be the New York of the West Coast." The Tishman buildings heralded Wilshire Center's transition into a home for Fortune 500 companies.[9] After the mid-1960s as Modernism evolved from its International Style origins, buildings appeared in Los Angeles that reflected diverging architectural trends that nonetheless remained rooted in the Modern Movement. These styles included Brutalism, New Formalism, and more contemporary interpretations of Corporate Modernism.[10]

The area maintained its elite status as a retail destination and corporate district throughout the 1960s. Wilshire Boulevard would remain unchallenged until the 1970s when socioeconomic and demographic changes – as well as the emergence of large new shopping malls scattered throughout the region – began to take their toll. One by one, Wilshire Boulevard's department stores located east of Fairfax Avenue closed with Bullock's Wilshire remaining as the final holdout.

---

6 SurveyLA, Draft Historic Context Statement 2/26/2008, Chapter 4–Modern Times, 1913-1945, Context D: Commercial Development in the Early 20th Century, 1913-1945, Theme 4: Commercial Development and the Automobile, 1913-1945, 2.

7 PCR (ESA), "Intensive Historic Resources Survey Wilshire Center and Koreatown Recovery Redeployment Area," prepared for Community Redevelopment Agency City of Los Angeles, June 2009, 31-33.

8 "Soaring Wilshire Values Told," Los Angeles Times, April 8, 1928, P. E7.

9 Curating the City, Wilshire Boulevard, Los Angeles Conservancy, http://www.curatingthecity.org/, accessed April 12, 2009; "Goals Told by Tishman," *Los Angeles Times*, January 22, 1958; "What Happened on Wilshire Boulevard? A Firm Named Tishman Arrived," *Los Angeles Times*, April 9, 1967.

10 Kevin Roderick and J. Eric Lynxwiler, Wilshire Boulevard: Grand Concourse of Los Angeles, (Santa Monica: Angel City Press, 2005).

While more than 23 high-rise office buildings were built on Wilshire Boulevard between 1961 and 1976 to house companies like Travelers Insurance, Getty Oil, Ahmanson Financial, Beneficial Standard Life Insurance, Wausau, and Equitable Life Insurance, the climate for business was nonetheless shifting away Wilshire-Koreatown area. The area became a hotbed for corporate, financial, and insurance companies. In 1962, 3600 Wilshire, was occupied by the Travelers Insurance Company and less than a decade later Prudential Insurance Company and Alexander & Alexander Inc. moved into 3550 Wilshire Boulevard.[11] By the late 1970s, the local commerce continued to move to the less congested Westside and San Fernando Valley. During the 1970s, the combination of increased immigration and the exodus of wealthy residents and businesses in the Wilshire-Koreatown area simultaneously provided lower rents and living opportunities for thriving Latin American and Korean communities. "Koreatown" was officially christened in 1971 due to the efforts of community leaders.

The move of established businesses out of the Wilshire-Koreatown area created opportunities for new business interests. Between 1975 and 1980, Korean-Americans bought over 200 commercial properties worth $20 million in Koreatown. By 1985, more than 2,800 Korean-American owned businesses revitalized commercial strips on Wilshire and Olympic Boulevards. In addition to small businesses, the Wilshire-Koreatown area became a center for transnational business, including offices for South Korean banks and companies.

The area's demographic shift was a result of the second wave of Korean immigration that followed World War II and the Korean War, which consisted primarily of students who left Korea during the 1950s and 1960s. In addition, changes in 1965 to U.S. immigration law created new opportunities for newcomers who arrived in growing numbers, particularly during the 1970s. According to a USC survey, a more than seven-fold increase in Korean immigration took place between 1970 and 1977 in the Los Angeles area.[12] During the 1970s, Koreans fleeing the economic policies and political repression of President Park Chung Hee arrived in Los Angeles, which further helped to reshape the business corridors throughout the Wilshire-Koreatown area.

### Wilshire Harvard Heights Tract

The subject property is situated on a block occupying lots 14 through 38 in the Wilshire Harvard Heights Tract (Tract). This tract is part of the early development of Wilshire Boulevard and was subdivided in 1905 by the T.G. & T. Company (Tract map included in **Figure 3** and in full in **Appendix C**). The block is bound on the north by Wilshire Boulevard, on the east by Kingsley Drive, on the south by Seventh Street, and on the west by Harvard Boulevard. The Tract, laid out with rectangular lots, each measuring approximately fifty or sixty feet wide, is bound by Wilshire Boulevard to the north, the eastern lots along Irolo Street to the east, San Marino Street to the south, and the western lots along Harvard Boulevard to the west. The Tract was horizontally split into three sections by Seventh, Eighth, and Ninth Streets. Substantial development within the Tract appears to have occurred soon after it was subdivided, with numerous lots beginning to sell as early as 1906.[13] Most of the subject property's block was occupied by single-family residences beginning in 1921. The portion of the block along Wilshire Boulevard was commercially developed from at least 1928. Commercial developments included a gasoline service station located at

[11] "Two Insurance Firms Take Wilshire Space," *Los Angeles Times*, June 7, 1970.

[12] Richard E. Meyer. "Exploding Ethnic Populations Changing Face of L.A." LAT. August 13, 1980. P. B1.

[13] "Wilshire Harvard Heights: Many Sales in a Choice Residence Tract Are Reported Aggregating $12,000," *Los Angeles Herald*, March 4, 1906.

3600 Wilshire Boulevard from at least 1929 until at least 1937, an additional gasoline service station located at 3618 Wilshire Boulevard from at least 1929 until at least 1933, and a florist located at 3624 Wilshire Boulevard from at least 1942 until at least 1951. By 1961, according to Sanborn Maps, the entire 3600 block was cleared to make way for the development of the subject property. During the post-World War II period, the original character of the neighborhood surrounding the subject property substantially changed with the replacement of the early single-family residences and small businesses originally fronting Wilshire Boulevard with large commercial development and multi-family development.

## Travelers Insurance Company

The Travelers Insurance Company, often referred to as Travelers, began from the St. Paul Fire and Marine Insurance Company and the Travelers Insurance Company. In 1853, Alexander Wilkin, the Secretary of the Minnesota Territory joined with sixteen other businessmen to form the Marine Insurance Company. In 1864, J.G. Batterson and nine fellow Hartford businessmen founded the Travelers Insurance Company to provide travelers against loss of life or personal injury when traveling by rail or steamboat. In the mid-1950s, the Travelers Company began offering new homeowner policies, which helped grow the company and become a well-known nationally recognized Insurance provider. In 2004, The St. Paul and Travelers Companies merged to form "The Travelers Companies," more commonly known as Travelers.[14]

Travelers is second largest writer of U.S. commercial property casualty insurance and third largest writer of personal insurance. They are headquartered in Hartford, Connecticut with offices in St. Paul, Minnesota and New York. They are credited with the first automobile policy, the first commercial airline policy, and the first policy for space travel. [15]

To manage its policies for California and the West Coast, Travelers had a presence in San Francisco since at least the 1870s.[16] Its activities in Los Angeles at that time were represented by William J. Brodrick based on Commercial Street, according to an 1883 advertisement in the *Los Angeles Herald*.[17] In 1917 Travelers had its Los Angeles office in the Merchants National Bank Building on Broadway located at Sixth and Spring Streets in Downtown Los Angeles, and announced an expansion of its activities in California.[18] By 1938 they had expanded their presence in Los Angeles and had an office in the Associated Realty Building on 6th Street, and a presence in Hollywood in the Guaranty Building on Hollywood Boulevard, which continued until at least 1956, shortly before it moved to 3600 Wilshire.[19] At the opening of 3600 Wilshire, Doyle DeWitt, president of the company told the Travelers Board of Directors that

> *7.3 per cent of the Travers total premiums come from the state of California. The total premium in the state last year was almost $108 million….and more than 30 per cent of that came from Los Angeles alone.*

[14] "The History of Travelers," The Travelers Companies, accessed May 18, 2017, https://www.travelers.com/about-us/flash/history.html.

[15] "The History of Travelers," The Travelers Companies, accessed May 18, 2017, https://www.travelers.com/about-us/flash/history.html.

[16] "Home Benefit Association" *San Francisco Chronicle*, August 19, 1883.

[17] "$100,000 Paid in Cash by The Travelers Insurance Company," *Los Angeles Herald*, February 18, 1883.

[18] "The Travelers," *Los Angeles Times*, June 1, 1917.

[19] Los Angeles City Directories, 1938 & 1956. LAPL.

He also reported that the company had invested more than $262 million in California business, industry, and property.[20] The Travelers Insurance Company operated from 3600 Wilshire through the mid-1980s. Travelers still retains a presence in Los Angeles with multiple offices and agents throughout the City.

## Corporate International Style Architecture (1946-1976)

Economic growth in post-World War II period in America led to the development of large financial institutions and large high-rise commercial buildings. The predominant idiom applied to this corporate architecture was the International style, which came to be known as Corporate Modernism. Deriving from the 1920s origins of Modernism in Europe, the International Style was characterized by rectilinear forms, flat roofs, open floor plans, use of steel and glass and lack of applied ornamentation. During the 1950s and 1960s, district and broadly identifiable stylistic variants of the International Style evolved, including Corporate Modernism which was influenced by the work of German architect, Mies Van der Rohe and by Formalism, which abstracted and reinterpreted Commercial office tower architecture of the 1950s-1960s and is generally characterized by a tight integration of materials, construction systems and aesthetic minimalism. For a generation, Corporate Modernism became the accepted look for America's office buildings based upon a stylistic preference for its perceived modernity and practicality, as well as its inherent overall economy of construction. In plan, the regular structural grid enabled the creation of large spaces with few interruptions and made them flexible enough to accommodate a variety of plans and functions. Such adaptability was particularly welcome in office buildings where tenants changed frequently and interior partition walls could be erected, altered, or removed based upon the tenant's requirements. The exterior of the Corporate Modern tower usually had a glazed curtain wall (Miesian), structurally integrated exterior cladding as in the Travelers Building, or vertical cast concrete mullions (Formalism) divided by fixed glazing.

During this period in the Los Angeles region the three largest locally-based architectural firms - Welton Becket and Associates, Pereira and Luckman (after 1958, known individually as William Pereira and Associates and Charles Luckman Associates), and Albert C. Martin and Associates - designed numerous high-rise office buildings in this vein along the mid-Wilshire Boulevard Corridor, resulting in a distinctive concentration of notable mid-century Modern architecture in this area. These properties include: 3435 Wilshire Boulevard (Welton Becket and Associates), 3348 Wilshire Boulevard (Welton Becket and Associates), The Travelers Building (Welton Becket and Associates), 3424 Wilshire Boulevard (Pereira and Luckman), 3540 Wilshire Boulevard (Victor Gruen, AIA), 3440 Wilshire Boulevard (Claude Beelman), and 3243 Wilshire Boulevard (W. A. Sarmiento).

## Welton Becket & Associates

Welton Becket and Associates is the most well-known Los Angeles architect and one of the largest and most influential architectural firms of the time. They designed numerous building all throughout Los Angeles and the world. They are well-known for their International-style Corporate Modernism. Robert

[20] "Travelers Opens New Building," *Independent Star-News (Pasadena, California)*, October 15, 1961.

Tyler, who designed the Travelers Building, began as a project designer in 1952 and later became Chief of Corporate Design and Vice President at the firm (his biography is summarized below in Section 4).

Welton Davis Becket, FAIA (b. Seattle, Washington, 1902; d. 1969) studied architecture at the University of Washington and did a year of graduate study at the École-des-Beaux-Arts in Paris. He arrived in Los Angeles in 1931 and in 1933 launched a practice that was to become one of the most influential in the development of the City, and one of the nation's largest architectural firms.[21] Along with his classmate, Walter Wurdeman, Becket formed a partnership with an older established Los Angeles architect, Charles F. Plummer. They worked for six years with Plummer, a solid commercial architect of shops, cafeterias, drive-in restaurants, and markets. But even in the difficult days of the Great Depression, Wurdeman and Becket were planning tomorrow's city. This progressive vision won them the design competition that put them on the architectural map: the Pan Pacific Auditorium in 1935 (now demolished). The Pan Pacific was a vivid interpretation of the Moderne, of progress, of all that was new and hopeful. Its effortlessly fluid pylons became an iconic image of the Streamline Moderne architectural style, and of futuristic Los Angeles. [22]

After Plummer's death in 1939, the firm incorporated as Wurdeman and Becket. They continued to design projects that would become iconic, including the Prudential Center (1948) on Wilshire Boulevard and the General Petroleum (1949) building in downtown Los Angeles. Wurdeman died unexpectedly in 1949 and Becket bought out his partner's heirs, assuming sole leadership of the firm that then became known as Welton Becket and Associates.[23]

Around 1940, Wurdeman and Becket embraced a philosophy of "Total Design," a concept that became integral to their work about this time and would guide the firm for years to come. Welton Becket and Associates was headquartered in Los Angeles, with offices in San Francisco, New York, Houston, and Chicago. Welton Becket's success is attributed to both his design sense and his business mentality. He was able to estimate projects accurately and this brought him repeat clients. His philosophy of Total Design allowed him to offer a broader range of services than other architects. He adjusted his designs to each client's needs and taste, and his approach provided total control over the design process and execution, including planning, engineering, architecture, interior design, furnishings, and landscape. With this formula, the firm grew to be one of the largest in the world with more than 400 employees. In 1950, Welton Becket was presented with the Honor Award of the VIIth Pan American Congress of Architects for the design and execution of Prudential Square (with his partner W. Wurdeman), and in 1952 he was made Fellow of the American Institute of Architects (AIA) for excellence in design (*Architectural Record* 1969).[24] Following his death in 1969, the firm continued for 20 years before being purchased by Minneapolis-based Ellerbe Architects and becoming part of the renamed firm, Ellerbe-Becket, which continues as a nationally recognized architectural firm.[25]

---

[21] Excerpted from Margarita J. Wuellner, "Historic American Landscape Survey, Parker Center, 150 North Los Angeles Street, Los Angeles, California," Prepared for the City of Los Angeles, Department of Public Works, 2005.

[22] Excerpted from the introduction to "Built by Becket," by the Los Angeles Conservancy's Modern Committee, 2003. Introduction by historian, author, and architectural critic Alan Hess.

[23] Ibid.

[24] Ibid.

[25] Ibid.

The firm was involved with all types of projects including commercial, institutional, and residential. One of Wurdeman and Becket's first large projects in Los Angeles was a commission to design the Bullock's Pasadena department store in 1946. The store was to identify the suburbs as the new center of urban gravity and the new informality of post-World War II life. Subsequently, the General Petroleum Building in downtown Los Angeles and Prudential Square on Wilshire Boulevard designed by the firm between 1947 and 1949, respectively, explored different solutions to the workplace and the need for flexibility. A few years later, in 1953, what was described as Los Angeles' first "glass skyscraper," Becket's nine story Standard Federal Savings and Loan Association office building, was constructed on Wilshire Boulevard at Grand Avenue in downtown Los Angeles.[26]

Becket's firm was also involved in master planning projects including the Los Angeles International Airport (in concert with Paul Williams and William Pereira), the Center for Health Sciences at the University of California, Los Angeles (UCLA), as well as Century City.[27] Although little has been published specifically focusing on the firm's master planning work, a review of the published record on the firm's architectural work shows that master planning was consistently and widely incorporated into the firm's practice from the late 1950s and 1960s onward as part of their "Total Design" approach.

William Hunt's corporate history of Welton Becket and Associates, *Total Design*, provides a partial resume of the firm's projects. Public plazas and designed urban landscapes were consistently incorporated into their projects from the 1940s through the 1960s. Examples of notable Modern architecture projects incorporating designed landscapes by Welton Becket and Associates in Los Angeles include the Bullock's, Inc., department stores in Pasadena (1947), Westwood (1950), Sherman Oaks (1963), Lakewood (1965), and La Habra (1969); Prudential Square (1948); the Los Angeles Memorial Sports Arena (1959); the Center for Health Sciences (1961-1970) at the University of California, Los Angeles; Security Pacific Bank Building (Tishman Airport Center) (1963); and the Equitable Life Building (1969).[28]

In addition to the large number of generally undistinguished office and commercial projects, the firm also completed a significant number of regionally and nationally notable projects including: Hollywood's circular Capitol Records office tower, the nearby Cineramadome movie theater, downtown Los Angeles' Music Center complex (including the Dorothy Chandler Pavilion, Mark Taper Forum, and Ahmanson Theatre), Santa Monica's Civic Auditorium, and the Beverly Hilton Hotel in Beverly Hills.

In the retail arena, Bullock's Pasadena was followed by a succession of shopping centers evolving the type: Bullock's Westwood and Northridge in Los Angeles, Seibu Department Store on Wilshire Boulevard (now the Petersen Museum), malls such as Fashion Island in Newport Beach (substantially altered in 1989 by the Jerde Partnership and SWA Group), and dozens of others. Fashion Island (1967) featured landscaped outdoor pedestrian plazas and was one of the first shopping centers in the United States to do away with the vast areas of asphalt considered unacceptable aesthetically and no longer economically justifiable in a time of soaring land values. This new era of regional shopping center design was part of a trend aimed

[26] "Downtown Facility Sold to Empire Life," *Los Angeles Times* (May 6, 1966), B17.

[27] Hunt, 1972.

[28] Ibid.

at revitalizing and strengthening downtown cores as well as new towns in metropolitan regions, to be served by improved transportation and enhanced by pedestrian areas.[29]

Becket's long career took his firm overseas to design an embassy in Warsaw; Hilton Hotels in Havana, Cairo and Manila; towers for the Riviera Hotel in Las Vegas; pavilions for Ford and General Electric at the 1964 New York World's Fair; the Contemporary and Polynesian hotels at Walt Disney World; and office buildings and shopping centers throughout the United States and abroad. Although the precise total number of structures designed by Welton Becket and Associates is not known, it probably ranges into the thousands with well over one hundred projects having sufficient notability to be recognized in the published literature. To accomplish this level of productivity, Becket had to reorganize a traditional architecture office on a new corporate footing. As Welton Becket and Associates grew into the nation's largest architecture office in the 1960s, Becket developed the methods for the architecture profession to address the larger scale and complexity of commercial and institutional projects. The new era demanded a new sophistication in the organizational scope of an office, the services it provided, which Becket pioneered through the means of "Total Design," mobilizing his firm to deliver a consistent architectural product to the growing U.S. economy.[30]

As Alan Hess characterizes Becket's career, "Yet for all the national and international scope of his work, Becket remained a Los Angeles architect. From the beginning of his career he was designing the City of Tomorrow."[31] Los Angeles was shaped by the forces of technology, commerce and popular culture; Becket understood them and welded them into a popular product. Without the pressure or aspiration to high art, such a designer was not likely to excite the interest of most critics of the time. He did not invent and promote a theory of design or planning so much as recognize the trends at work in society, business and technology and respond to them with pragmatism and innovative thinking. Since Welton Becket's death in 1969, his contributions to the Los Angeles region have become recognized for their primary role in defining the character and fabric of the region during the Modern period.[32]

### Robert Tyler, Architect, FAIA

Robert Tyler (b. 1926) served as Vice President and Director of Corporate Design at Welton Becket and Associates. Born in Los Angeles in 1926, he received his bachelor's degree in architecture from the University of Southern California in 1952 and joined Welton Becket and Associates that same year (he was hired before he graduated).[33] He served as project designer, senior project designer, and assistant director of design before becoming Vice President.[34] In 1977, he became a Fellow of the American Institute of Architects[35]; and he also served as President of the Los Angeles Chapter. Some projects he wholly or partially designed include the award-winning Welton Becket and Associates submission to the Paris

[29] Ibid. See also Hess, "Built by Becket."

[30] Hunt, 1972.

[31] Hess, "Built by Becket," http://www.laforum.org/forum_issue_7_late_moderns/built_by_becket_by_alan_hess.

[32] Ibid.

[33] The American Institute of Architects Historical Directory, 1970. Accessed May 22, 2017. http://public.aia.org/sites/hdoaa/wiki/Wiki%20Pages/ahd1045785.aspx.

[34] "Architects Will Hear Design Talk," *Van Nuys News*, June 27, 1972.

[35] "AIA Opens 109th U.S. Convention," *Los Angeles Times*, June 5, 1977.

Center Competition, the master plan and the Disney World Contemporary Hotel, and the Equitable Life, Texaco (Wilshire Tower) and Travelers buildings, all on Wilshire Boulevard.[36]

According to Robert Tyler, now 91 years of age, many commercial offices were being developed during the 1960s by the firm and Travelers was one of his clients. He was very proud of the Travelers Building, which was one of the major buildings he did along Wilshire Boulevard, and it was one of his best and largest projects of that period. Project objectives were to integrate retail into the first floor of the building; to design a building for maximum use as commercial offices as a revenue generating property; and to create a beautiful building. He liked the way the Traveler's sign was integrated at the top, the way entrance was designed to include retail, and the mezzanine above the lobby was a purely architectural feature. He incorporated the mosaic mural in the lobby because murals were fashionable at the time for commercial offices, and his Texaco building across the street also incorporated mural art. According to Tyler, the blue mosaic tile spandrel panels on the building's exterior consist of pre-cast concrete and tile mosaic panels made by innovative and influential tile manufacturer, Gladding, McBean.[37] An aluminum system integral to the structure of the building affixes the pre-cast spandrel panels and large tinted non-reflective glass windows that make up the exterior skin of the building. The Garage at the rear was part of the design scheme and aesthetics of the project, but was primarily created to fill a functional need. Parking was required by the City and the space behind the building was available. Both functionally and economically, a surface parking lot was the best solution to solving the parking problem for the project. Landscaping was included around the perimeter of the Garage as part of the larger design scheme.[38]

Other commercial projects mentioned by Tyler which he completed included the Texaco Building across Wilshire, a number of buildings for Tishman in Westwood, and other office buildings downtown. Commercial offices were a big part of their business at the time. He also completed several hotel projects, including the Disneyland Hotel, the Hilton in Long Beach, low-scale additions to the Beverly Hilton, and the Prince Hotel in Honolulu. The Disneyland Hotel was the first contemporary hotel to be completed as part of the master plan, and was designed even before Disney had acquired the property. Structurally innovative, the rooms were all pre-fabricated and lifted in place into a steel frame that spans the main lobby, and the monorail system goes through the lobby which becomes a station for the monorail. He designed Pauley Pavilion at UCLA, which had the largest space frame done at the time and was built when the UCLA basketball program was at its peak. He has designed projects throughout the world, and he even designed a house for President Eisenhower in Palm Springs.[39]

## Public Art, 1900-1980

### Murals, 1920-1980

Public murals in Los Angeles became very popular between 1935 and 1943, when the Federal Government through the Works Progress Administration funded the Federal Art Program.[40] The program was develop

[36] Los Angeles Conservancy Modern Committee, "Built by Becket: Centennial Celebration," 2003, 56.

[37] Gladding, McBean is a 140 year-old manufacturer of terra cotta, clay pipe, and tile products, using sophisticated technology to create distinctive design elements and functional new products ( https://www.gladdingmcbean.com/).

[38] Telephone interview with Robert Tyler, June 20, 2017, conducted by Dr. Margarita Jerabek, Director of Historic Resources, ESA.

[39] Ibid.

[40] "New Deal: Federal Art Project," Library of Congress, accessed May 19, 2017, https://www.loc.gov/rr/program/bib/newdeal/fap.html .

to bring art and artist into communities throughout the United States. In Los Angeles, Helen Lundeberg was chosen as one of three female artists in California to work for the WPA. In 1940, she painted the "History of Transportation," which is located in Inglewood. One of the most popular locations for WPA murals in the United States was in Post Offices and Courthouses. In the City of Los Angeles, five works of art were created in these venues, with many more in the surrounding neighborhoods. Prior to the WPA and in subsequent years following the program, murals were painted as part of revolutionary or political movements, one of the earliest surviving murals is "América Tropical," by revolutionary activist David Alfaro Siqueiros on the Italian Hall on Downtown's Olvera Street.[41] In the 1970s, the Boyle Heights Neighborhood, became home to approximately 50 murals, many rooted in Los Angeles' Chicano Civil Rights Movement.[42] Another monumental mural in Los Angeles, was painted by hundreds of young locals, known as the "Great Wall of Los Angeles," along the Tujunga Flood Control Channel and tells the history of California starting in the prehistoric era. Many murals in Los Angeles tell history of the community or neighborhood the mural is located within.

Although not a part of a public art program, the popularity of public art spawned numerous other murals during the 1950s, 1960s and 1970s located throughout the city that were privately funded by commercial institutions and businesses. Many architects, such as Welton Becket believed that "art can make as vital a contribution to a building's exterior and even interior as can landscaping."[43] Welton Becket and Associates, director of design Maynard Woodard said on the subject, "murals are one of the most popular art forms in architecture…they bring otherwise dead walls to life."[44] Woodward said about the mosaic mural at Travelers Building, "we introduce a mural which has meaning for a particular client, such as the…long glass mosaic tile by Gyorgy Kepes…Being a life insurance company's building, the theme of the mural is a man's life-span."[45]

One of Los Angeles' most prominent muralist, was Millard Sheets who created mosaic murals and artwork across the City. Sheets' biggest client was Howard Ahmanson Sr., owner of Home Savings and Loan Bank. Ahmanson wrote sheets that "he had traveled Wilshire Boulevard for more than 25 years, he knew every architect, and year a building was built, but he was bored." He approached Sheets to design new bank buildings with accompanying art work, saying "I want buildings that will be exciting seventy-five years from now." Sheets was given the following directions to create "banks clad in travertine and trimmed in gold, adorned with mosaic, murals and stained glass, and sculptures that lauded family life and the history of the Golden State." In total, Sheets designed 120 banks, 40 banks during Ahmanson's lifetime.[46] Some of his work includes: The Home Savings and Loan Building (9245 Wilshire Boulevard, 1953), 9145 Wilshire Boulevard (early 1960s), Scottish Rite Masonic Temple (4357 Wilshire Boulevard, 1961), and Beverly Hills Civic Center (originally located at the Beverly Wilshire Hotel, 1971).

Art work, including murals, continued to be an interest to the City of Los Angeles, and in 1988, the City of Los Angeles founded the City of Los Angeles Public Works Improvements Arts Program to provide public

[41] "America Tropical," LA Conservancy, acceded May 19, 2017, https://www.laconservancy.org/locations/am%C3%A9rica-tropical.

[42] Architectural Resources Group, "Historic Resources Survey Report: Boyle Heights Community Plan Area," 2014, 38.

[43] Ibid.

[44] Tom Cameron, "Art Invades L.A. Building Picture," *Los Angeles Times*, March 3, 1963.

[45] Ibid., 1, 19.

[46] Paul Karlstrom, interview with Millard Sheets, October 1986 through July 1988. https://www.aaa.si.edu/collections/interviews/oral-history-interview-millard-sheets-12825

accessible works of art…and services to benefit the City, citizens, and visitors.[47] This program is still active today and requires that one percent of the cost of any public works capital improvement project be set aside for an art component which is administered through the associated Arts and Cultural Facilities and Services Trust Fund.

**György Kepes, artist (b. 1906 – d. 2001)**

György Kepes, was a well-known Hungarian-born artist born in 1906. He studied at the Royal Academy of Fine Arts in Budapest, under Istvan Csok, a Hungarian Impressionist painter. Kepes trained in impressionist style, but was "attracted to the abstract visual language of avant-garde and expressed a keen interest in the technological potential to depict the visible world, in particular the effects of light."[48] He later taught at the New Bauhaus, the School of Design in Chicago. He also taught at Brooklyn College and published the *Language of Vision* in 1944, which "set out his theories on the impact of the 'new technologies' of photography, cinema, and television on visual culture." In 1946, Kepes began working at Massachusetts Institute of Technology (MIT), where he wrote the landmark six volume series, entitled *Vision + Value* in 1965 and 1967. A year later he founded MIT's Center for Advanced Visual Studies. As a professor at MIT, he influenced Saul Bass, who went on to become one of America's most prominent designers.

Welton Becket and Associates commissioned Kepes to create a large mural for the lobby of the Travelers Building. The mosaic glass mural was completed in four panels measuring 12 feet high with a total length of 57 feet in length, costing $45,000.[49] Welton Becket and Associates' director of design Maynard Woodard said, "murals are one of the most popular art forms in architecture…they bring otherwise dead walls to life."[50] Welton Becket believed that "art can make as vital a contribution to a building's exterior and even interior as can landscaping."[51] Woodward said about the mural at 3600 Wilshire, "we introduce a mural which has meaning for a particular client, such as the…long glass mosaic tile by Gyorgy Kepes…Being a life insurance company's building, the theme of the mural is a man's life-span."[52]

## Significance Evaluation

ESA evaluated the subject property under the following historical and architectural themes, which are identified in SurveyLA's Los Angeles Citywide Historic Context Statement: Corporate International Style Architecture (1946-1976); and Public Art (1900-1980), subtheme: Murals (1920-1980). Additionally, ESA also developed historic context for Wilshire Boulevard Development (1890-1966), and Robert Tyler, architect at Welton Becket and Associates. The period of significance assigned to the subject property is 1961 the original construction date of the Travelers Building and Garage.

The subject property was previously surveyed in 2009, as part of the "Historic Resources Survey of the Wilshire Center/Koreatown Recovery Redevelopment Project Area," and was assigned the CHR Status Code of 3S: "Appears eligible for NR as an individual property through survey evaluation." As a result of

[47] "L.A. Public Art: Audit of the Los Angeles Department of Cultural Affairs' 1% for Arts Program," prepared for Los Angeles City Controller, April 11, 2014.

[48] "György Kepes founder CAVS 1967 - 1974." ACT at MIT. Accessed May 17, 2017. http://act.mit.edu/people/director/gyorgy-kepes/.

[49] "55 cents a pound," *Los Angeles Times*, July 4, 1963.

[50] Tom Cameron, "Art Invades L.A. Building Picture," *Los Angeles Times*, March 3, 1963.

[51] Ibid.

[52] Ibid., 1, 19.

its investigations, ESA concurs with the 2009 survey, and found the property conveys significant historical and architectural associations with the applicable themes and retains enough integrity to express those applicable themes. Therefore, ESA found the subject property eligible for listing at the national, state, and local level under National Register Criteria A, and C, and California Register criteria 1, and 3, and the HCM criteria pertaining to history and architecture.

## National Register, California Register, Local Criteria

a. Broad Patterns of History

With regard to broad patterns of history, the following are the relevant criteria:

> ***National Register Criterion A****: Is associated with events that have made a significant contribution to the broad patterns of our history.*
>
> ***California Register Criterion 1:*** *Is associated with events that have made a significant contribution to the broad patterns of California's history and cultural heritage.*
>
> ***Los Angeles Historic Cultural Monument Criterion:*** *The proposed site, building, or structure reflects or exemplifies the broad cultural, political, economic, or social history of the nation, state, or City (community).*

The subject property is associated with the development of Wilshire Boulevard during the 1960s as a Corporate Corridor in the City of Los Angeles. After World War II, Los Angeles experienced another population boom and by the 1950s, Wilshire Boulevard was Los Angeles' leading business address. In 1952, Tishman Plaza, became the first major high-rise office plaza to be erected in the Wilshire-Koreatown area. By 1958, the Tishman Realty and Construction company had built five major office buildings with frontage along Wilshire Boulevard. Tishman explained, "We think Wilshire will be the New York of the West Coast." The Travelers Insurance Company, who had a presence in Los Angeles began in 1883, and grew across Los Angeles in subsequent years. In 1956, Travelers was located in the Guaranty Building on Hollywood Boulevard. In the mid-1950s, Travelers Company began offering new homeowner policies, which helped grow the company. Travelers expanded their operation in California and hired architectural firm Welton Becket and Associates to design a new building along the Wilshire Boulevard corridor. Robert Tyler, Chief of Corporate Design at the firm designed the Travelers Building to be the tallest office building in Los Angeles upon its completion. Once completed, it was the most prominent building along Los Angeles City skyline for almost a decade, when the Equitable Life Building (3435 Wilshire) was constructed in 1969 (also designed by Becket's Chief of Design, Robert Tyler). Wilshire Boulevard continued to grow as a corporate corridor, more than 23 high-rise office buildings were built between 1961 and 1976. These companies included Travelers Insurance, Getty Oil, Ahmanson Financial, Beneficial Standard Life Insurance, Wausau, and Equitable Life Insurance. The Travelers Insurance Company helped transform the Wilshire-Koreatown area into a financial and corporate center from 1962 to the mid-1980s, and it influenced other financial and insurance companies to call Wilshire Boulevard their headquarters during the 1960s and 70s. Following the completion of the Travelers Building, its design, scale, and massing influenced other buildings in the immediate area, including: Equitable Life Building (3435 Wilshire, 1969) Paramount Plaza (3580 Wilshire, 1969-1972), Wilshire Colonnade (3701 Wilshire, 1970), and Wilshire Hobart Building (3660 Wilshire, 1972). The subject property retains sufficient integrity to convey a

significant association as a prominent Corporate International Style office building for an influential insurance company along Wilshire Boulevard during the 1960s when that area developed as a major corporate commercial corridor and economic engine for urban development. **Therefore, the subject property was evaluated as eligible for listing under National Register Criterion A, California Register Criterion 1, and the HCM criterion for history.**

b. Significant Persons

With regard to associations with important persons, the following are the relevant criteria:

> ***National Register Criterion B****: Is associated with the lives of persons significant in our past.*
>
> ***California Register Criterion 2****: Is associated with the lives of persons important in our past.*
>
> ***Los Angeles Historic Cultural Monument Criterion:*** *The proposed site, building, or structure is identified with historic personages or with important events in the main currents of national, state, or local history.*

There is no evidence to suggest the subject property is associated with the productive lives of historic personages. Occupants of the subject property, as summarized in Section III.A and Table 1 above, do not appear to be significant in national, state, or local history. **Therefore, the subject property was evaluated as ineligible for listing under National Register Criterion B, California Register Criterion 2, and the HCM criterion for historic personages or events.**

c. Architecture

With regard to architecture, design, or construction, the following are the relevant criteria:

> ***National Register Criterion C:*** *Embodies the distinctive characteristics of a type, period, or method of construction or that represent the work of a master, or that possess high artistic values, or that represent a significant and distinguishable entity whose components may lack individual distinction.*
>
> ***California Register Criterion 3****: Embodies the distinctive characteristics of a type, period, region, or method of construction, or represents the work of an important creative individual, or possesses high artistic values.*
>
> ***Los Angeles Historic Cultural Monument Criterion:*** *The proposed site, building, or structure embodies certain distinguishing architectural characteristics of an architectural-type specimen, inherently valuable for a study of a period style or method of construction; or the proposed site, building, or structure is a notable work of a master builder, designer, or architect whose individual genius influenced his age.*

The subject property is presently improved with the Travelers Building and the Garage designed by master architect, Robert Tyler, Chief of Corporate Design at Welton Becket and Associates. Robert Tyler is a Fellow of the American Institute of Architects, and served as Vice President and Director of Corporate Design at Welton Becket and Associates. Tyler began working at Welton Becket and Associates in 1952, and evolved

into the Director of Corporate Design, designing or overseeing some of the firm's largest projects in Southern California, including the subject property. He has designed numerous high-profile projects in Southern California, including the Texaco and Equitable buildings along Wilshire Boulevard, the Disneyland Hotel, Hilton in Long Beach, a number of buildings for Tishman in Westwood, the Pauley Pavilion at UCLA, and a house for President Eisenhower in Palm Springs. Furthermore, he has served as President of the American Institute of Architects' Los Angeles Chapter. The Travelers Building is one of the major buildings that he designed and one of his proudest accomplishments.

The subject property was constructed during the height of the Corporate International Style (1946-1976). Common characteristics of this style included rectilinear forms, flat roofs, open floor plans, use of steel and glass, lack of applied ornamentation, an integral parking lot, and landscaped plaza or integral plantings at ground floor.[53] The Travelers Building exemplifies the style with distinctive characteristics including: blue and teal Venetian glass mosaic horizontal spandrel bands by Gladding, Mcbean, which were innovative pre-cast concrete and mosaic tile panels; the transparent retail wing framing the pedestrian plaza works together with the double-height lobby's large 25-foot high windows to create a seamless composition, beautiful views, and transparencies through the first floor; the low-scale retail wings slide through the lobby, contrasting the tower's vertical bays that seems to float above; and furthermore the terrazzo material on the floor of the lobby extends out into the pedestrian plaza to unify the space and reinforce the interior-exterior relationship, an important concept of the Modern Style. The design also features pre-cast quartz aggregate columns around the tower and at the rear portico and canopy, aluminum mullions, a large majority of its original glazing, a flat roof, lack of applied ornamentation, a rectilinear form with two transparent glass box-wings, integral parking garage at the rear elevation, and a landscaped plaza and perimeter. Created to take advantage of the large lot and natural grade, the parking garage was constructed utilizing Ceco steeldome two-way slab construction which was innovative for its time.

The mosaic mural in the lobby of the Travelers Building was conceived by Robert Tyler to be part of the architectural design and master artist György Kepes was commissioned to create the artwork for that location and space. Welton Becket and Associates had Kepes design a mural that would be thematically associated with the building and occupants. Since the Travelers Insurance Company was the client, Kepes designed an abstract depiction of the lifespan of man using glass mosaic tiles. The mural depicts a theme, the lifespan of man that is directly related to the Travelers Insurance Company's business, life insurance. It is executed with permanent materials, is 50 years old, possess high artistic value, is privately funded, and represents the work of a master artist/muralist, character-defining features pursuant to SuveyLA.

During this period the three largest architectural firms in the area Welton Becket and Associates, Pereira and Luckman, and Albert C. Martin and Associates began designing Modern Style high-rise office buildings along Wilshire Boulevard, which includes the subject property. The subject property is significant for its association with the architectural styles and culture of mid-20th century commercial architecture. It represents the influence of the Modern Movement in Arts and Architecture on the architects, designers, and builders working along this corridor during the postwar period. Other buildings in the immediate area influenced by the subject property's design include: Equitable Life Building designed by Robert Tyler (3435 Wilshire, 1969) Paramount Plaza designed by Charles Luckman and Associates (3580 Wilshire, 1969-1972),

[53] "Historic Context," SurveyLA Los Angeles Historic Resources Survey, City of Los Angeles Office of Historic Resources, http://preservation.lacity.org/survey/historic-context, accessed June 13, 2016.

Wilshire Colonnade designed by Edward Durell Stone (3701 Wilshire, 1970), and Wilshire Hobart Building (3660 Wilshire, 1972).

The subject property designed by master architect Robert Tyler of Welton Becket and Associates, exemplifies the Corporate International Style, and therefore is an excellent example of the Corporate International Style. The property is not a contributor to a potential historic district under this criterion. **Therefore, the subject property was evaluated as individually eligible for listing under National Register Criterion C, California Register Criterion 3, and the HCM criterion for architecture.**

d. Archaeology

*National Register Criterion D. It yields, or may be likely to yield, information important in prehistory or history.*

*California Register Criterion 4. Has yielded, or may be likely to yield, information important in prehistory or history.*

While most often applied to archaeological districts and sites, Criterion D/4 can also apply to buildings, structures, and objects that contain important information. In order for these types of properties to be eligible under Criterion D/4, they themselves must be, or must have been, the principal source of the important information. The subject property does not appear to yield significant information that would expand our current knowledge or theories of design, methods of construction, operation, or other information that is not already known. **Therefore, the subject property has not yielded or is not likely to yield information important to prehistory or history and does not appear to satisfy National Register Criterion D or California Register Criterion 4.**

## Integrity Analysis

The National and California Registers have specific language regarding integrity. Both require that a resource retain sufficient integrity to convey its significance.[54] In accordance with the guidelines of the National Register, integrity is evaluated in regard to the retention of location, design, setting, materials, workmanship, feeling, and association. The property must retain, however, the essential physical features that enable it to convey its historic identity.

Furthermore, National Register Bulletin 15 states,

> *A property retains association if it is the place where the event or activity occurred and is sufficiently intact to convey that relationship to an observer. Like feeling, association requires the presence of physical features that convey a property's historic character. Because feeling and association depend on individual perceptions, their retention alone is never sufficient to support eligibility of a property for the National Register.*[55]

The California Register requires that a resource retain enough of its historic character or appearance to be recognizable as a historical resource and to convey the reasons for its significance.

---

[54] National Register Bulletin 15, p. 44.

[55] Ibid, 15, p. 46.

As mentioned above, the OHR has developed eligibility standards that define what integrity aspects a historical resource should retain in order to be considered eligible in association with historical themes. A property significant under the theme of Corporate International style (1946-1976) should retain integrity of original setting, location, feeling, association, and materials from the period of significance. Also, properties significant under this theme should retain original doors and fenestrations, original signage (applicable if the signage was a major character-defining feature).

### Location

The Travelers Building and Garage has not been moved. **Therefore, the subject property retains integrity of location.**

### Setting

The immediate setting of the subject property retains a majority of its original setting. The original plan included landscaping by Robert Herrick Carter and Associates, and completed by Castro and Fisher, landscape contractor. This includes the landscaping beds around the perimeter of the office building and garage, the square planters that abut the two retail wings on the terrazzo plaza, and concrete planters on each side of the rear entry canopy. These features still remain, even though many of the original plantings that included exotic Australian and Hawaiian tree ferns and tiny ground orchids have eroded over the years. The original fountain that featured four fountains with waist high table pools that were bottom lighted to "give daytime sparkle to the water and nighttime beauty to the court" remains, but has been converted to a planter removed (alteration). The redwood planters that contained succulents on the second floor roof terrace have been removed (altered).

The surrounding neighborhood setting of the subject property has experienced additional commercial development over the years since its construction. The subject property's design influenced the surrounding buildings built after the subject property including St. Basil's Catholic Church (3611 Wilshire), Paramount Plaza (3580 Wilshire), which were both designed in the Modern Style. Though the setting of the subject property has changed over the years it still remains the most visually prominent and dominate property in the surrounding neighborhood, and the later additions to the neighborhood do not detract from its integrity or visual prominence. Furthermore, the immediate property setting still retains a majority of its designed elements, and has undergone very few alterations to the subject property's original design. **Therefore, the subject property is found to retain integrity of setting.**

### Design

The Travelers Building retains a large majority of its original design and primary character defining features, including: rectangular tower footprint set back from Wilshire Boulevard, low-scale projecting retail wings framing the pedestrian plaza fronting Wilshire Boulevard, large rectangular two-level surface parking lot occupying the remainder of the lot. The tower's front entrance features 25-foot high transparent glass floor-to-ceiling windows with views through the lobby to the rear entry, the rear entry is covered by a flat projecting canopy and has integrated stairs providing access to the attached garage. Original planters and some original landscape plantings survive. The tower has cuboid massing, consists of twenty-two stories, has exterior cladding made of pre-cast concrete spandrel panels decorated with blue and teal venetian mosaic by Gladding, McBean in set in horizontal bands. The tower is supported by pre-cast quartz aggregate columns, aluminum mullions that are part of the integrated structural system which incorporates the large original glazing. The tower has a flat roof and is crowned by a mechanical

penthouse expressed on the exterior by a top floor screens with metal vents that are a part of the roof design.

The tower has high-speed elevators; original elevator lobbies are intact on all floors. The original ground floor marble and terrazzo flooring is intact and in good condition and extends out to cover the pedestrian plaza. The mosaic glass mural by György Kepes is also intact in the lobby. Alterations have been made to the ground floor retail wing at the northeast corner, where a restaurant tenant has made recent incompatible alterations and added a small addition (reversible). The two projecting retail wings on the plaza have been slightly altered, these alterations include replacement double doors (in kind) on the east elevation of the west wing and the west elevation of the east wing. A single door on the south elevation of the east wing has been added (in kind), and an ATM has been added to the east elevation of the west retail wing. The original fountain with reflecting pools has been converted to a planter (reversible). **Therefore, the subject property is found retains integrity of design.**

### Materials

The majority of the original materials including the windows, aluminum mullions, elevators, marble walls, and Venetian mosaic tile remain. A majority of the original glass doors have been replaced, and a couple large panels of glazing have also been replaced due to vandalism. **Therefore, the subject property is found to retain integrity of materials.**

### Workmanship

The subject property appears to retain integrity of workmanship. The Travelers Building contains original aluminum mullions and finishes which were important to its modern design aesthetic. It also demonstrates the relationship between its materials—glass, aluminum, and concrete in relation to space and the environment, which was an important aspect of the building's design. The marble panels in the interior of the lobby were carefully cut, matched and polished and in excellent condition. The overall workmanship of the lobby and mezzanine was done by highly talented craftsman to fabricate, install, and is still apparent today as the it appears to be a well-polished finish. The terrazzo outside is also well preserved, but it somewhat weathered and the finish has been partially eroded after 58 years of use. The mosaic mural by Hungarian artist, György Kepes is a contributing feature to the Travelers original design and depicts the life of man, appropriate for Travelers Insurance Company and retains its original workmanship by a master artist. This mural is in excellent condition and retains almost off of its original glass tile pieces. The garage incorporated the "Ceco steeldome two-way slab", which was a new construction and engineering method that produced wide column spacing and low story heights in 1961 and is still in place, though slightly eroded because of the wear and tear from automobile traffic. **Therefore, the subject property is found to retain its integrity of workmanship.**

### Feeling

The Travelers Building retains the feeling of a 1961 Corporate International Style office building. It retains original design, materials, workmanship, and setting, including pedestrian plaza that is oriented towards Wilshire Boulevard and pedestrian and automobile traffic; its commercial tower setback from Wilshire Boulevard, its two retail wings that frame the plaza and entrance; the rear entrance canopy; the mosaic mural in the entrance lobby; and furthermore its landscaping. The highly intact building fully conveys its original design and modern International style aesthetic. Once completed it was the tallest office building in Los Angeles surpassing the AT&T Switching Center at seventeen floors, but it was later surpassed by the

32-story AT&T Center in 1965 and remains a monolithic-statement along the Wilshire Boulevard corridor. It still retains the feeling it was meant to convey at its completion in 1961.**Therefore, the subject property is found to retain its integrity of feeling.**

### Association

Research indicated a significant association with the development of the Wilshire Boulevard corridor, the work of Welton Becket and Associates, Chief Designer Robert Tyler, and artist György Kepes. The subject property has a significant association with the development of the Wilshire Financial District in the 1960s, as it influenced the development of the area, and the design of other buildings in the area, including St. Basil's Catholic Church (3611 Wilshire, 1969), Equitable Life Building (3435 Wilshire, 1969) Paramount Plaza (3580 Wilshire, 1969-1972), Wilshire Colonnade (3701 Wilshire, 1970), and Wilshire Hobart Building (3660 Wilshire, 1972). Furthermore, it is associated with the architectural firm of Welton Becket and Associates, and the artwork of György Kepes. **Therefore, the subject property has maintained integrity of association.**

### Summary

As summarized in Table 3, below, the subject property retains all seven aspects of integrity (location, design, setting, materials, workmanship, feeling, and association).

**TABLE 3**
**INTEGRITY MATRIX: 3600 WILSHIRE BOULEVARD**

| | Retains | Does not Retain |
|---|---|---|
| Location | X | |
| Design | X | |
| Setting | X | |
| Materials | X | |
| Workmanship | X | |
| Feeling | X | |
| Association | X | |

The Travelers Building was previously surveyed in 2009, as part of the "Historic Resources Survey of the Wilshire Center/Koreatown Recovery Redevelopment Project Area," and was assigned the CHR Status Code of 3S: "Appears eligible for NR as an individual property through survey evaluation." As a result of its investigations, ESA concurs with the 2009 findings and further recommends the subject property eligible for listing at the national, state, and local level under National Register Criterion A and C, and, California Register Criterion 1 and 3, and the HCM criteria pertaining to history and architecture, and as a notable work of a master architect. The subject property does convey a significant association with the Wilshire-Koreatown Corporate Corridor (1946-1966), Corporate International Style (1946-1976), and the Travelers Building project was designed by Robert Tyler, FAIA, Chief of Corporate Design for Welton Becket and Associates. Moreover, the subject property has architectural distinction, and is an excellent example of the Corporate International Style of architecture. Lastly, the subject property has not yielded, and is not likely to yield, information important in prehistory or history. The subject property

retains integrity of what would be the most important aspects for this type of property: the location, setting, design, materials, workmanship, and association. Therefore, ESA recommends that the subject property be considered a historical resource pursuant to CEQA and that the subject property be assigned a CHR Status Codes of 3S and 5S3, "Appears eligible for NR as an individual property through survey evaluation" and "Appears to be individually eligible for local listing through survey evaluation."

**References:**


"$100,000 Paid in Cash by The Travelers Insurance Company." *Los Angeles Herald*. February 18,1883.

"55 cents a pound." *Los Angeles Times*. July 4, 1963.

"A Firm Named Tishman Arrived." *Los Angeles Times*. April 9, 1967.

"Administration and Staff." Heritage Christian School. Accessed May 4, 2017. https://www.heritage-schools.org/about/staff/.

"AIA Opens 109th Convention." *Los Angeles Times*. June 5, 1977.

"America Tropical." Los Angeles Conservancy. https://www.laconservancy.org/locations/am%C3%A9rica-tropical. Accessed May 19, 2017.

American Institute of Architects Historical Directory, 1970. http://public.aia.org/sites/hdoaa/wiki/Wiki%20Pages/ahd1045785.aspx. Accessed May 22, 2017.d

Amorena, David. Historic Resources Inventory Form for 916 N. Genesee Avenue. City of West Hollywood. 1987.

"Architects Will Hear Design Talk," *Van Nuys News*. June 27, 1972.

Architectural Resources Group. *Historic Resources Survey Report: Boyle Heights Community Plan Area*. 2014.

Architectural Resources Group. *Multi-Family Survey Report*. November 2008.

Bottles, Scott L. *Los Angeles and the Automobile: The Making of a Modern City*. Berkeley: University of California Press, 1987.

California Code of Regulations, California Register of Historical Resources (Title 14, Chapter 11.5), Section 4852(c).

California Public Resources Code § 5024.1.

California Voter Registration Records, 1900-1968. Accessed on Ancestry.com.

Cameron, Tom. "Art Invades L.A. Building Picture." *Los Angeles Times*. March 3, 1963.

Code of Federal Regulations (CFR), 36 § 60.2.

"Downtown Facility Sold to Empire Life." *Los Angeles Times*. May 6, 1966.

Dwan, Lois. "Ma Maison Has a Good Sense of Self." *Los Angeles Times*, September 8, 1985.

Gierach, Ryan. *Images of America: West Hollywood.* Mount Pleasant, South Carolina: Arcadia Publishing, 2003.

"Goals Told by Tishman," *Los Angeles Times*. April 9, 1967.

Google Earth. Aerial photograph for 1011 N. Ogden Drive, October 7, 2007.

""György Kepes founder CAVS 1967 - 1974." ACT at MIT. http://act.mit.edu/people/director/gyorgy-kepes/. Accessed May 17, 2017.

Hunt, William. *Total Design: Architecture of Welton Becket and Associates*. New York: McGraw-Hill, 1972.

Jacobson, Max. "New Chef Lemanissier Will Shake Things Up at Antoine." *Los Angeles Times*, June 20, 1991.

Karlstrom, Paul. Interview with Millard Sheet, October 1986 through July 1988. https://www.aaa.si.edu/collections/interviews/oral-history-interview-millard-sheets-12825.

Longstreth, Richard. *City Center to Regional Mall*. Cambridge, Massachusetts: MIT Press, 1997.

"L.A. Public Art: Audit of the Los Angeles Department of Cultural Affairs' 1% for Arts Program." Prepared for Los Angeles City Controller. April 11, 2014.

Logrande, Michael and Ken Bernstein. Century Plaza Hotel EIR, Appendix IV.D-3, Historic Thresholds Letter to Bruce Lackow, President, Matrix Environmental. December 15, 2010.

Los Angeles City Directories. 1919, 1923, 1925-1930, 1932, 1934, 1936, 1938, 1939, 1942, 1956, 1960-1965, 1967, 1968, 1969, and 1973.

Los Angeles City Building and Safety Department, Permit Records.

"Los Angeles City CEQA Thresholds Guide." City of Los Angeles. 2006. http://environmentla.org/programs/Thresholds/D-Cultural%20Resources.pdf. Accessed June 4, 2013.

Los Angeles Conservancy, *Curating the City: Wilshire Boulevard Booklet*. 2005.

Los Angeles Conservancy, Modern Committee. "Built by Becket: Centennial Celebration." 2003. Introduction by Alan Hess.

Los Angeles County Tax Assessor.

Los Angeles Office of Historic Resources, *SurveyLA: Los Angeles Historic Resources Survey*, http://preservation.lacity.org/survey. Accessed January 5, 2017.

Los Angeles Office of Historic Resources, "What Makes a Resource Historically Significant?" http://preservation.lacity.org/commission/what-makes-resource-historically-significant. Accessed July 7, 2013.

Los Angeles Office of Historic Resources, "Guide for Professionals Using the Historic Context Statement for Property Evaluations," http://preservation.lacity.org/sites/default/files/Guide%20for%20Professionals%20Using%20the%20Historic%20Context%20Statement_Jan%202016_0.pdf. Accessed January 5, 2017.

Los Angeles Public Library, California Index.

McWilliams, Carey. *Southern California: An Island on the Land*. Layton, Utah: Gibbs Smith, 1973.

Meyer, Richard E. "Exploding Ethnic Populations Changing Face of L.A." *Los Angeles Times*. August 13, 1980.

National Park Service. *National Register Bulletin 15: How to Apply the National Register Criteria for Evaluation*. Washington DC: U.S. Dept. of the Interior, National Park Service, Interagency Resources Division, 1990, rev. 1991.

National Park Service. *National Register Bulletin 16: Guidelines for Completing National Register Forms*. Washington, D.C.: U.S. Dept. of the Interior, National Park Service, 1986.

Nelson, Lee H. *Preservation Brief 17: Architectural Character—Identifying the Visual Aspects of Historic Buildings as an Aid to Preserving their Character*. National Park Service. September 1988. http://www.nps.gov/tps/how-to-preserve/briefs/17-architectural-character.htm. Accessed June 4, 2015.

"New Deal: Federal Art Project." Library of Congress. https://www.loc.gov/rr/program/bib/newdeal/fap.html. Accessed May 19, 2017.

Office of State Historic Preservation. *Instructions for Recording Historical Resources*. March 1995.

Office of State Historic Preservation. *California Historic Resources Inventory, Survey Workbook* (excerpts). Sacramento, CA: State of California, 1986.

Parker, Patricia L. *National Register Bulletin 24, Guidelines for Local Surveys: A Basis for Preservation Planning*. Washington, DC: U.S. Government Printing Office, 1985.

PCR Services, Inc., "Intensive Historic Resources Survey of Wilshire Center and Koreatown Recovery Redeployment Area." Prepared for the City of Los Angeles Community Redevelopment Agency. June 2009.

PCR Services, Inc., *Mitigated Negative Declaration for 3600 Wilshire Boulevard*. Prepared for Jamison Properties, LP. May 2017.

Roderick, Kevin and J. Eric Lynxwiler. *Wilshire Boulevard: Grand Concourse of Los Angeles*. Santa Monica: Angel City Press, 2005.

Sanborn Fire Insurance Maps, 1910, 1926 and 1951.

"Soaring Wilshire Values Told." *Los Angeles Times*. April 8, 1928.

Stapleton, Doug. "Close Coordination Plus a Tight Schedule Adds up to Profits." *Landscape and Design & Construction.* March, 1962.

State of California. California Environmental Quality Act. 15064.5 (3).

"The History of Travelers." The Travelers Companies. https://www.travelers.com/about-us/flash/history.html. Accessed May 18, 2017.

"The Travelers." *Los Angeles Times*. June 1, 1917.

"Travelers Opens New Building." *Independent Star-News (Pasadena, California).* October 15, 1961.

"Two Insurance Firms Take Wilshire Space." *Los Angeles Times*. June 7, 1970.

Tyler, Robert. "Interview with Robert Tyler." Interview by Margarita Jerabek. June 20, 2017.

United States Census Bureau. 1920, 1930 and 1940 Censuses.

Virbila, S. Irene. "Ready for Another Chardonnay?" *Los Angeles Times*, April 10, 1997.

Vulcan, Robert. "A Community Evolves: History of West Hollywood." West Hollywood Incorporation Committee, 1984.

"Wilshire Harvard Heights: Many Sales in a Choice Residence Tract Are Reported Aggregating $12,000." *Los Angeles Herald*. March 4, 1906.

Wuellner, Margarita J. "Historic American Landscape Survey, Parker Center, 150 North Los Angeles Street, Los Angeles, California." Prepared for the City of Los Angeles, Department of Public Works. 2005.

Update prepared by:

Ashley Brown
ESA
80 South Lake Avenue,
Pasadena, CA 91101
9/12/2017