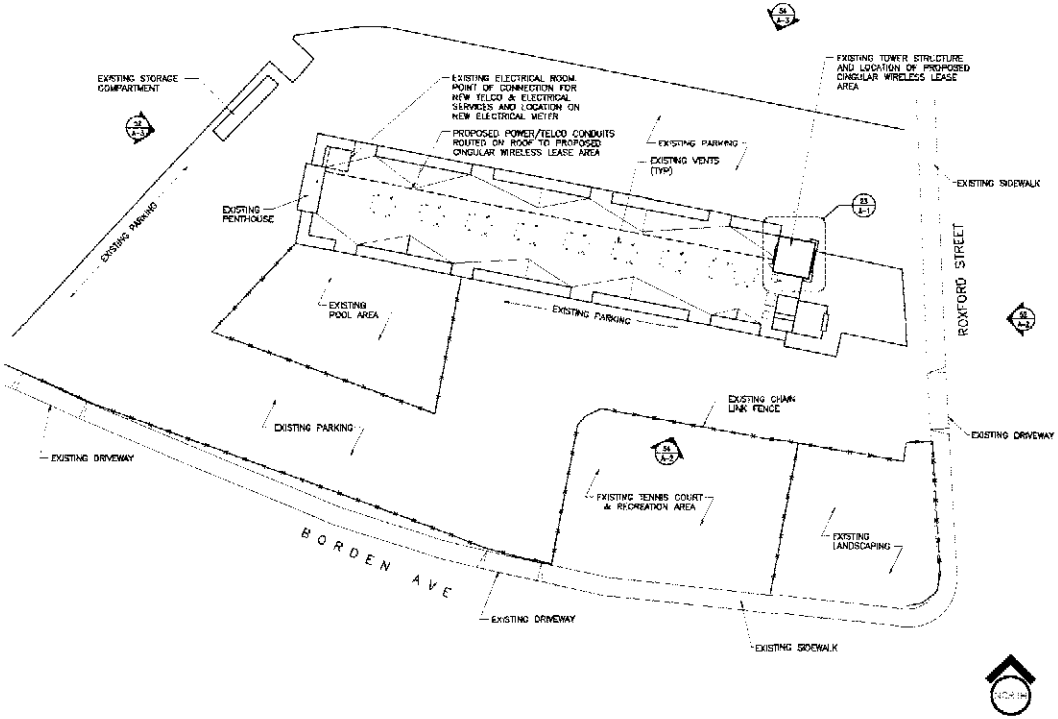

54 SITE PLAN
SCALE: 1/32"=1'-0"

ANTENNA SECTORS			
	AZIMUTH	RAD ℄	DOWNTILT
SECTOR A	90°	50'-0"	0°
SECTOR B	180°	50'-0"	0°
SECTOR C	270°	50'-0"	0°

NOTE.
1. ALL AZIMUTHS REFERENCE TRUE NORTH. ALL ELEVATIONS REFERENCE ADJACENT GRADE.
2. AZIMUTH SHOWN IS PRELIMINARY. CONTRACTOR SHALL INSTALL ANTENNAS TO CONFORM TO THE SITE BUILD FORM PROVIDED BY CINGULAR WIRELESS.
3. CONTRACTOR SHALL NOTIFY THE PROJECT MANAGER SHOULD ANY VARIATION IN AZIMUTH, BETWEEN THAT INDICATED HEREIN AND THAT SPECIFIED ON THE SITE BUILD FORM, CREATE POSSIBLE IMPACT OR DEGRADATION OF SITE PERFORMANCE.

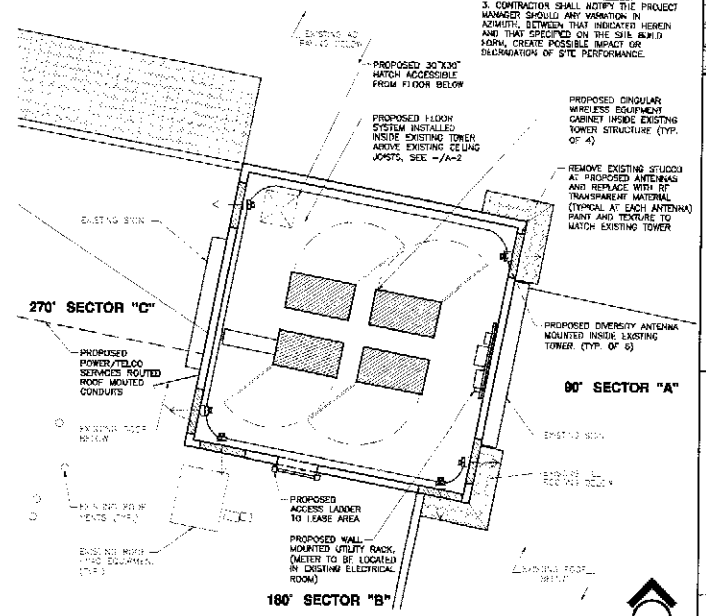

23 EQUIPMENT LAYOUT PLAN @ EXISTING TOWER
SCALE: 1/8"=1'-0"

PROPRIETARY INFORMATION:
THE INFORMATION CONTAINED IN THIS SET OF CONSTRUCTION DOCUMENTS IS PROPRIETARY IN NATURE. ANY USE OR DISCLOSURE OTHER THAN THAT WHICH RELATES TO CINGULAR WIRELESS IS STRICTLY PROHIBITED.

DATE:	05/08/01
SURVEYOR:	AARON KNIGHT
DRAWN BY:	JNW
CHECKED BY:	MBD

REVISIONS

REV	DATE	DESCRIPTION	BY

cingular WIRELESS

Project Office:
2521 MICHELLE DRIVE, 2nd FLOOR
TUSTIN, CALIFORNIA 92780

The Consulting Group, Inc.

Project Office:
18653 Van Karman Avenue, Suite 870
Irvine, California 92612
(714) 833-0883 Fax (949) 477-0553

OMNI DESIGN GROUP, INC.

SITE NUMBER:
VY-098-01-P2

SITE TYPE:
BUILDING TOWER

LOCATION:
SUPER 8 HOTEL SYLMAR
14955 ROXFORD ST
SYLMAR, CA 91342

APPL. TYPE: CUP

TITLE:
PLANS

SHEET NUMBER:
A-1

510-245A

09-18-2001