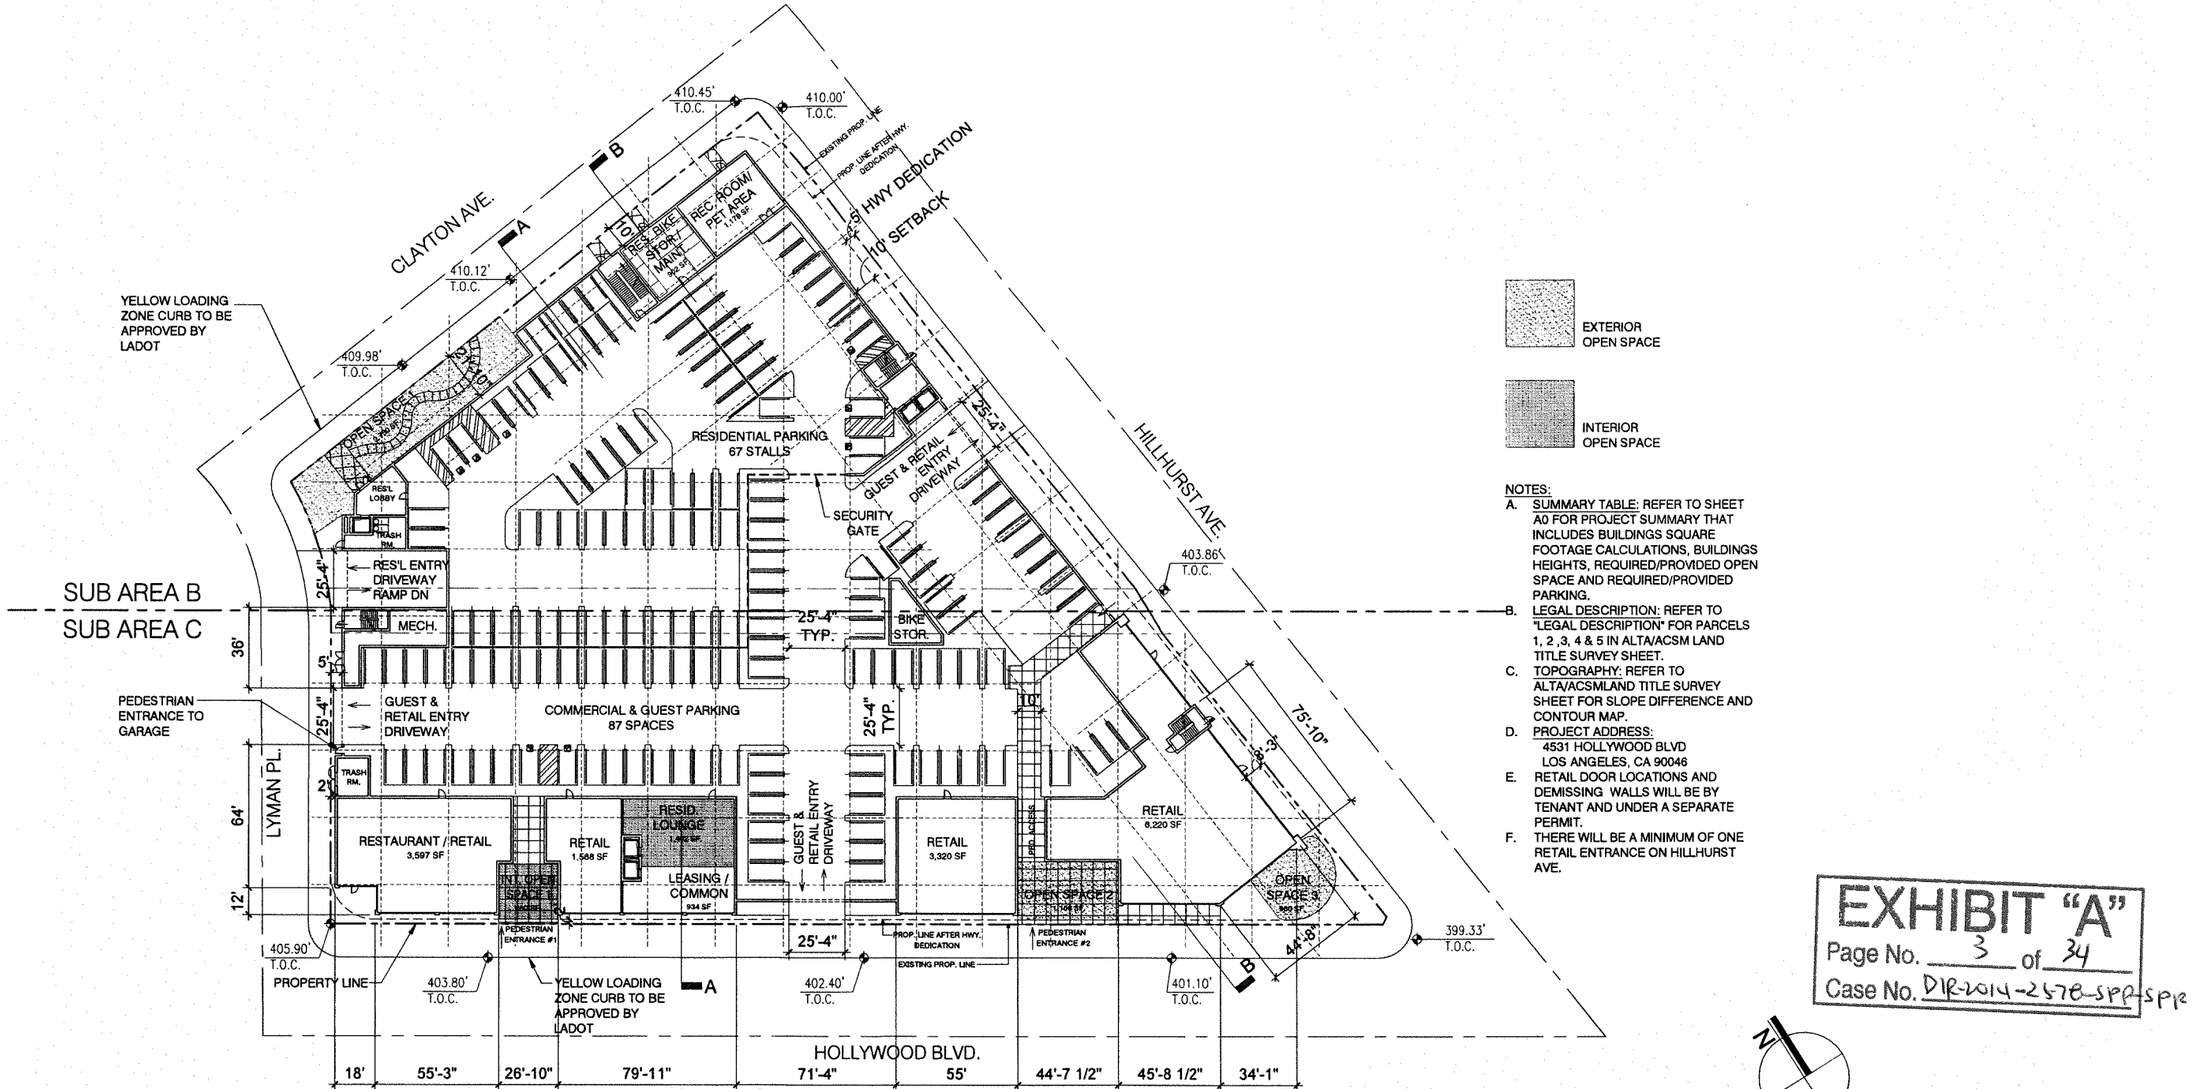

EXTERIOR OPEN SPACE

INTERIOR OPEN SPACE

NOTES:

A. SUMMARY TABLE: REFER TO SHEET A0 FOR PROJECT SUMMARY THAT INCLUDES BUILDINGS SQUARE FOOTAGE CALCULATIONS, BUILDINGS HEIGHTS, REQUIRED/PROVIDED OPEN SPACE AND REQUIRED/PROVIDED PARKING.

B. LEGAL DESCRIPTION: REFER TO "LEGAL DESCRIPTION" FOR PARCELS 1, 2 ,3, 4 & 5 IN ALTA/ACSM LAND TITLE SURVEY SHEET.

C. TOPOGRAPHY: REFER TO ALTA/ACSMLAND TITLE SURVEY SHEET FOR SLOPE DIFFERENCE AND CONTOUR MAP.

D. PROJECT ADDRESS:
4531 HOLLYWOOD BLVD
LOS ANGELES, CA 90046

E. RETAIL DOOR LOCATIONS AND DEMISSING WALLS WILL BE BY TENANT AND UNDER A SEPARATE PERMIT.

F. THERE WILL BE A MINIMUM OF ONE RETAIL ENTRANCE ON HILLHURST AVE.

EXHIBIT "A"
Page No. 3 of 34
Case No. DIR-2014-2678-SPP-SPR

N

GROUND LEVEL PLAN

CITY LIGHTS

hollywood & hillhurst
HOLLYWOOD, CA

SCALE: 1" = 20'-0"
0' 20' 40' 80'

A2
REVISED: 10/30/ 2015
07/12/2016

13050

1738 BERKELEY STREET
SANTA MONICA, CA 90404
TEL 310.394.0273 FAX 310.394.2424
www.vtbs.com

SANTA MONICA · DENVER · SAN JOSE
VAN TILBURG, BANVARD & SODERBERGH, AIA
ARCHITECTURE · PLANNING · URBAN DESIGN

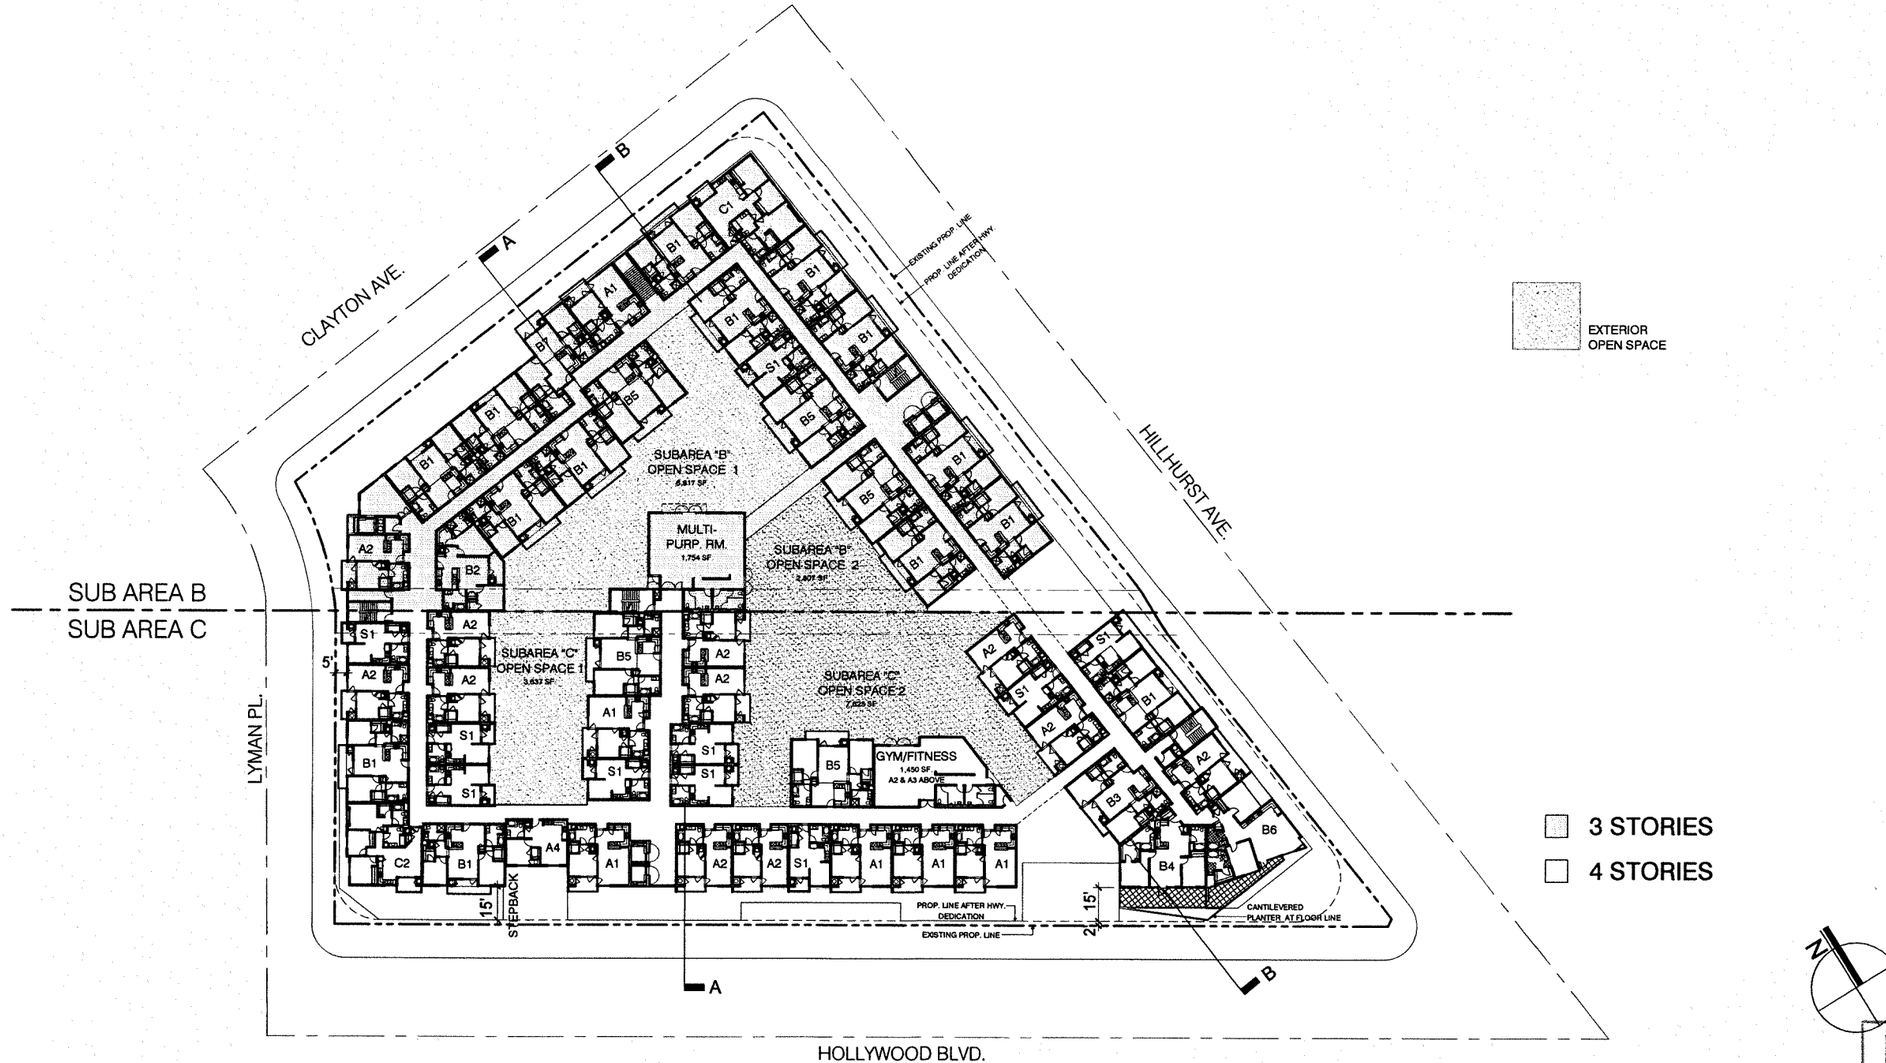

PODIUM LEVEL (1ST FLOOR PLAN)

CITY LIGHTS

hollywood & hillhurst
HOLLYWOOD, CA

SCALE: 1" = 40'-0"
0' 20' 40' 80'

1738 BERKELEY STREET
SANTA MONICA, CA 90404
TEL 310.394.0273 FAX 310.394.2424
www.vtbs.com

SANTA MONICA · DENVER · SAN JOSE
VAN TILBURG, BANVARD & SODERBERGH, AIA
ARCHITECTURE · PLANNING · URBAN DESIGN

N

EXHIBIT "A"
Page No. 4 of 34
Case No. DIR-2014-2578-SPP-SPR

A3

12/22/2015

13050

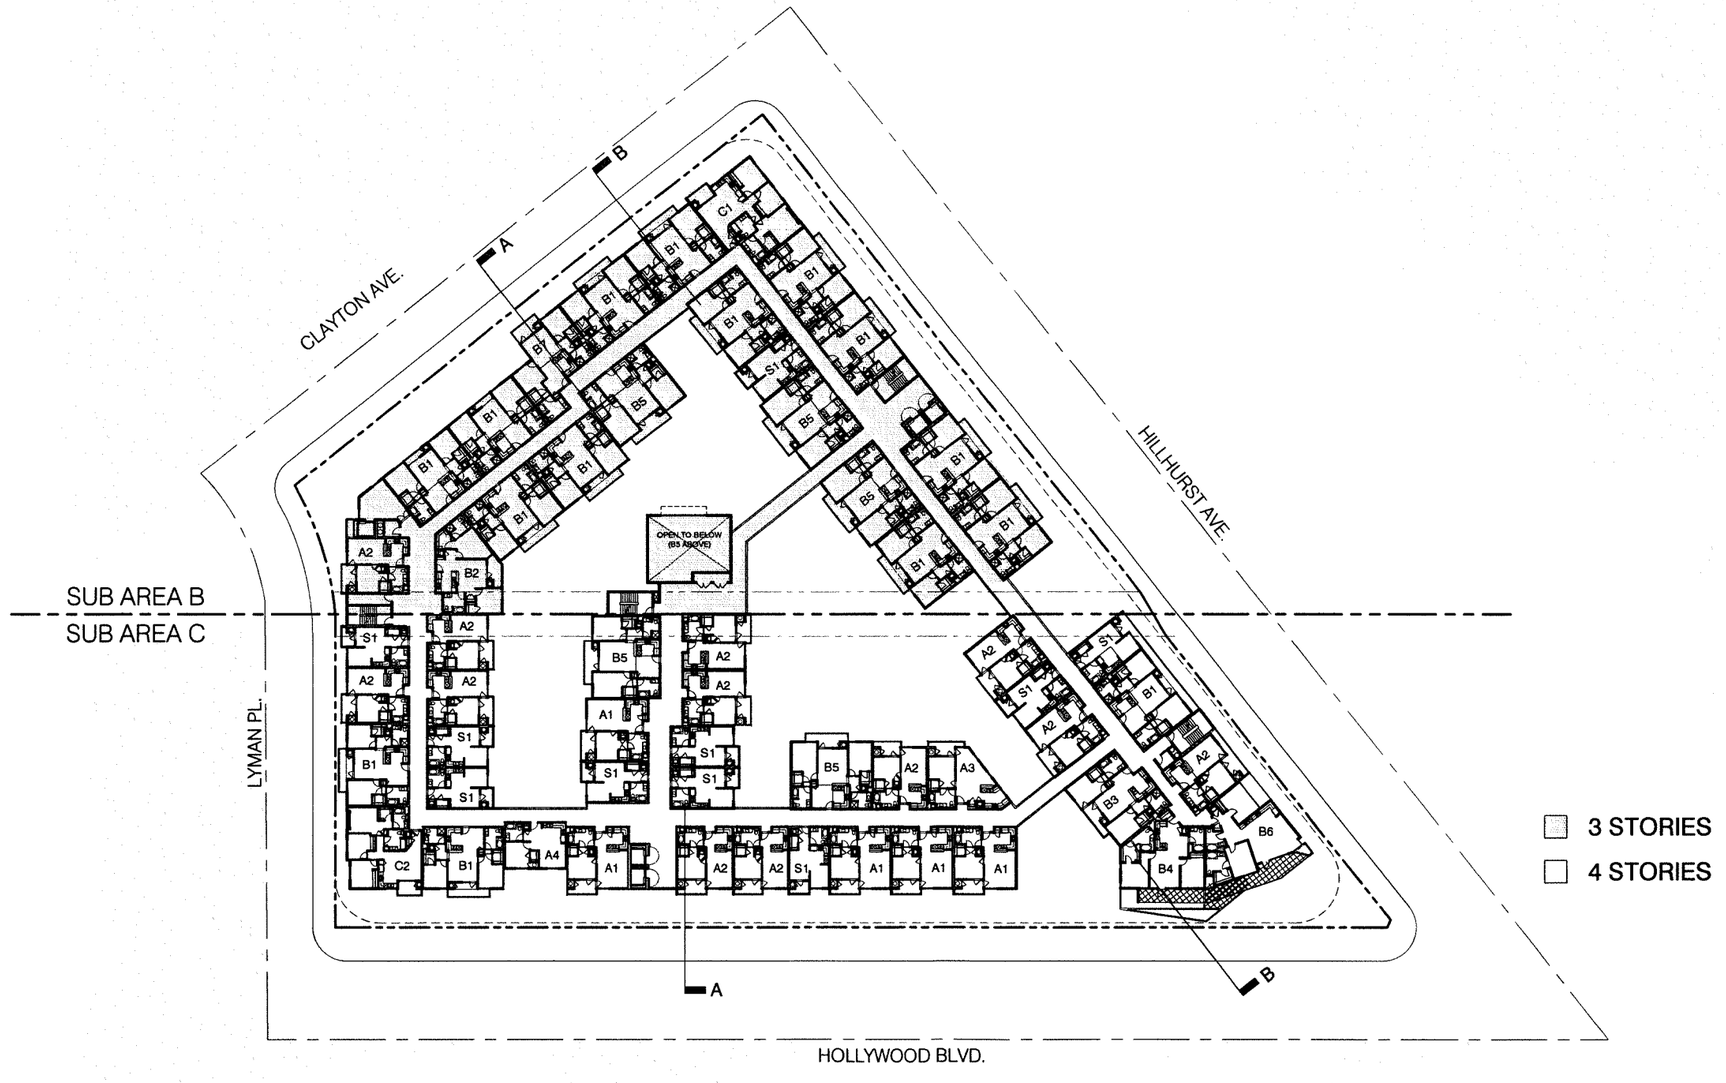

EXHIBIT "A"
Page No. 5 of 34
Case No. DIR-2014-2576-SPP-SPR

A4

12/22/2015

13050

2ND FLOOR PLAN

CITY LIGHTS

hollywood & hillhurst
HOLLYWOOD, CA

SCALE: 1" = 40'-0"
0' 20' 40' 80'

1738 BERKELEY STREET
SANTA MONICA, CA 90404
TEL 310.394.0273 FAX 310.394.2424
www.vtbs.com
SANTA MONICA · DENVER · SAN JOSE
VAN TILBURG, BANVARD & SODERBERGH, AIA
ARCHITECTURE · PLANNING · URBAN DESIGN

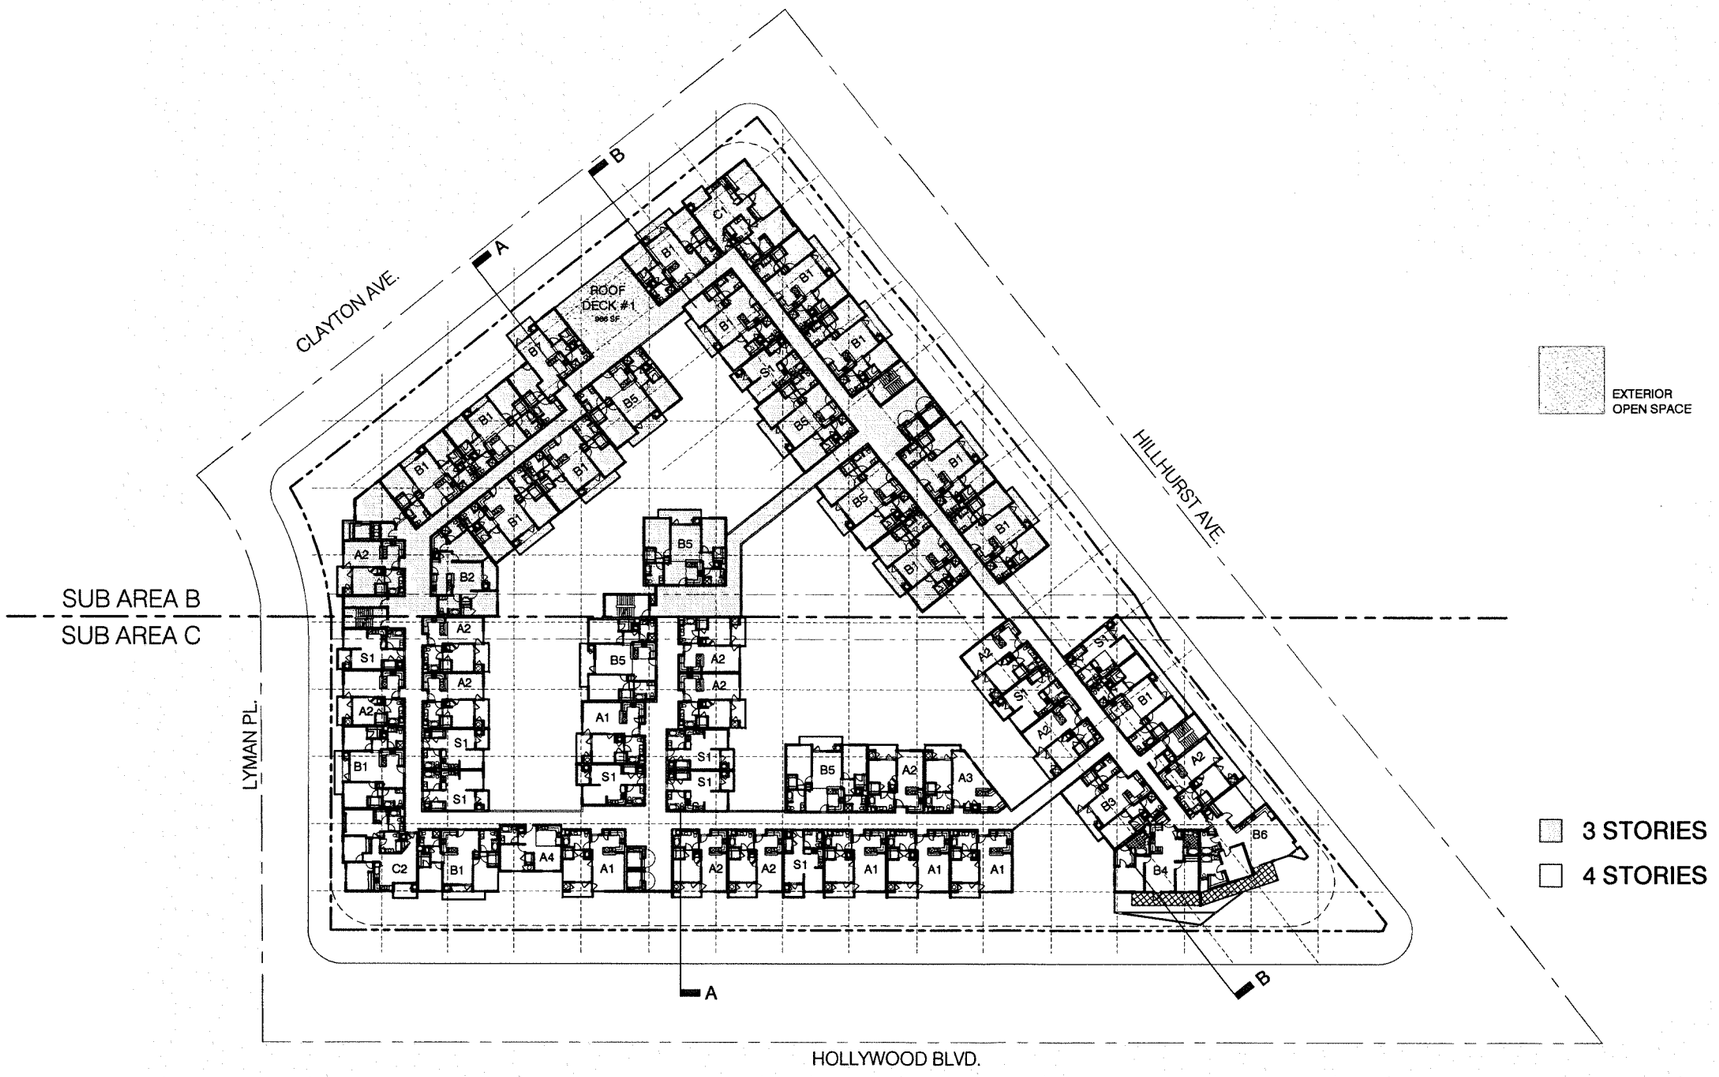

EXTERIOR OPEN SPACE

3 STORIES

4 STORIES

N

EXHIBIT "A"
Page No. 6 of 34
Case No. DIR-2014-25-78-SPR-SPR

A5

3RD FLOOR PLAN

12/22/2015

13050

CITY LIGHTS

hollywood & hillhurst
HOLLYWOOD, CA

SCALE: 1" = 40'-0"

0' 20' 40' 80'

1738 BERKELEY STREET
SANTA MONICA, CA 90404
TEL 310.394.0273 FAX 310.394.2424
www.vtbs.com

SANTA MONICA · DENVER · SAN JOSE
VAN TILBURG, BANVARD & SODERBERGH, AIA
ARCHITECTURE · PLANNING · URBAN DESIGN

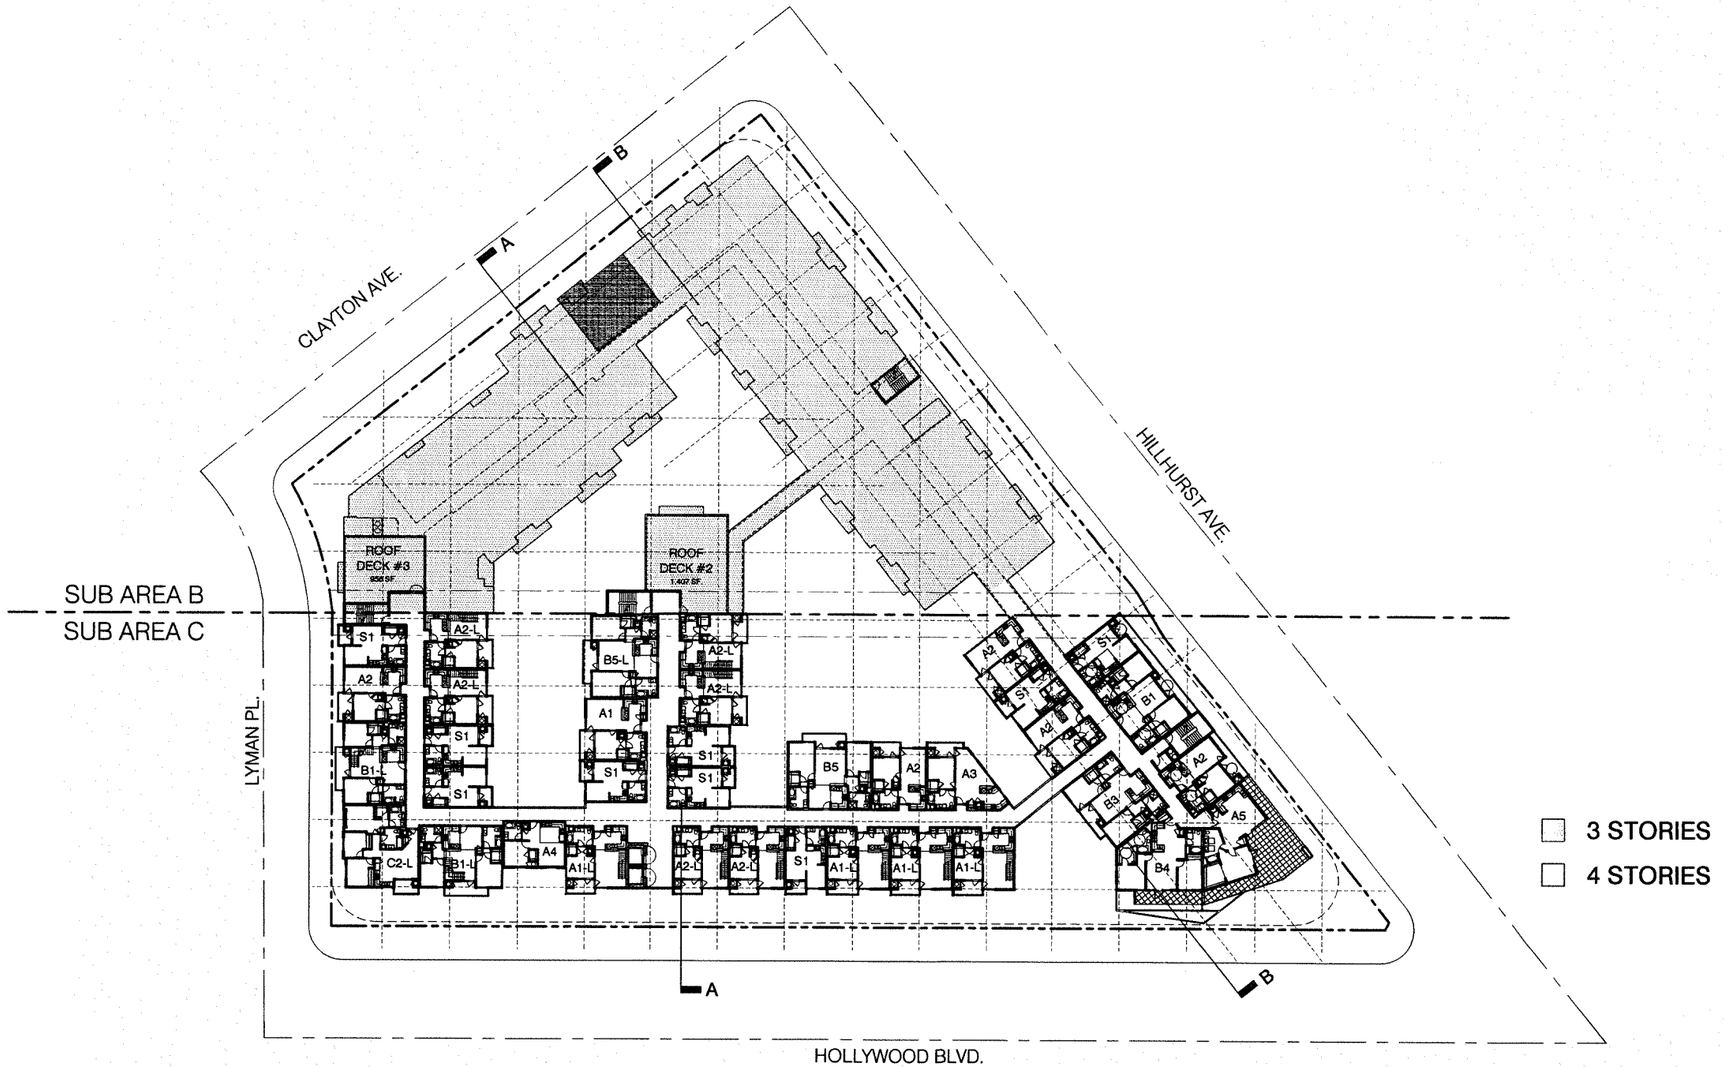

3 STORIES

4 STORIES

N

EXHIBIT "A"
Page No. 7 of 34
Case No. DIR-2014-2578-SPP-SPR

A6

12/22/2015

13050

4TH FLOOR PLAN

CITY LIGHTS

hollywood & hillhurst
HOLLYWOOD, CA

SCALE: 1" = 40'-0"

0' 20' 40' 80'

1738 BERKELEY STREET
SANTA MONICA, CA 90404
TEL. 310.394.0273 FAX 310.394.2424
www.vtbs.com

SANTA MONICA · DENVER · SAN JOSE

VAN TILBURG, BANVARD & SODERBERGH, AIA

ARCHITECTURE · PLANNING · URBAN DESIGN

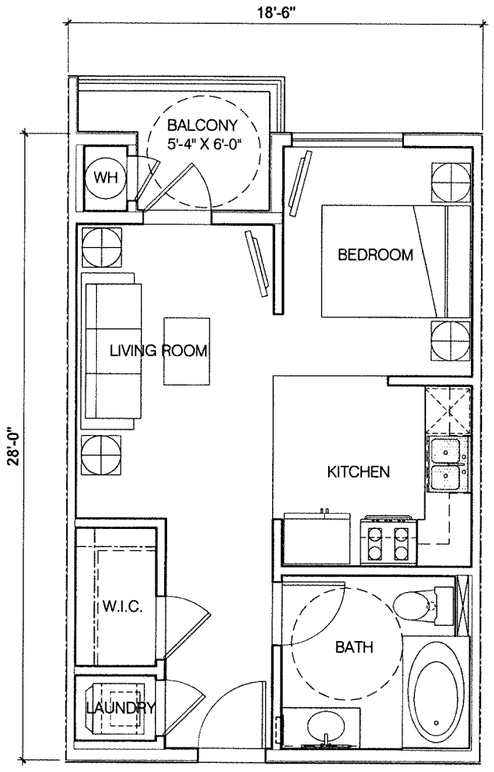

UNIT S1 (STUDIO)

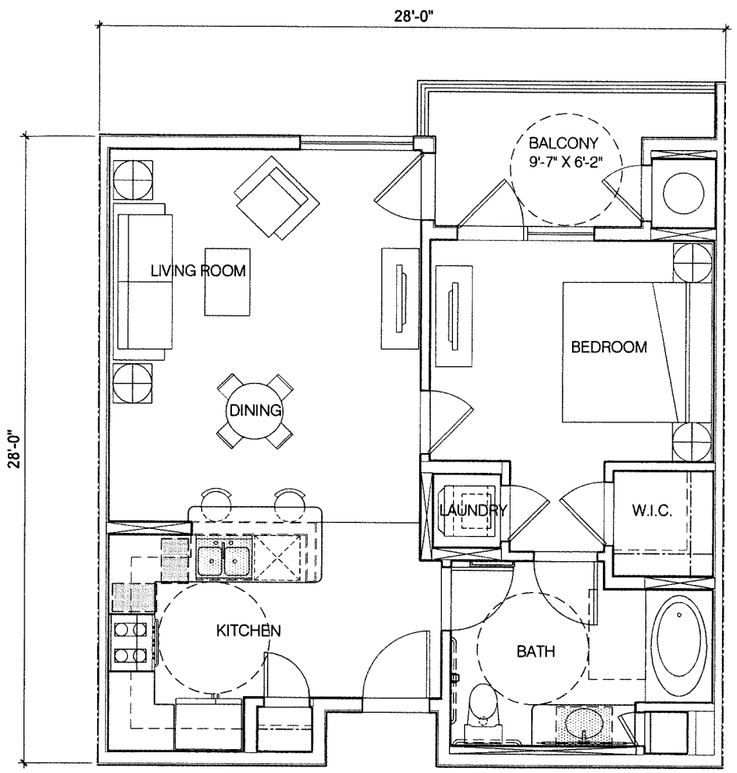

UNIT A1 (1-BEDROOM)

EXHIBIT "A"
Page No. 13 of 34
Case No. DIR-2014-2576-SPP-SPR

UNIT PLANS

CITY LIGHTS

hollywood & hillhurst
HOLLYWOOD, CA

SCALE: 1/4" = 1'-0"

0' 2' 4' 8'

1738 BERKELEY STREET
SANTA MONICA, CA 90404
TEL 310.394.0273 FAX 310.394.2424
www.vtbs.com

SANTA MONICA · DENVER · SAN JOSE
VAN TILBURG, BANVARD & SODERBERGH, AIA
ARCHITECTURE · PLANNING · URBAN DESIGN

A11

12/22/2015

13050

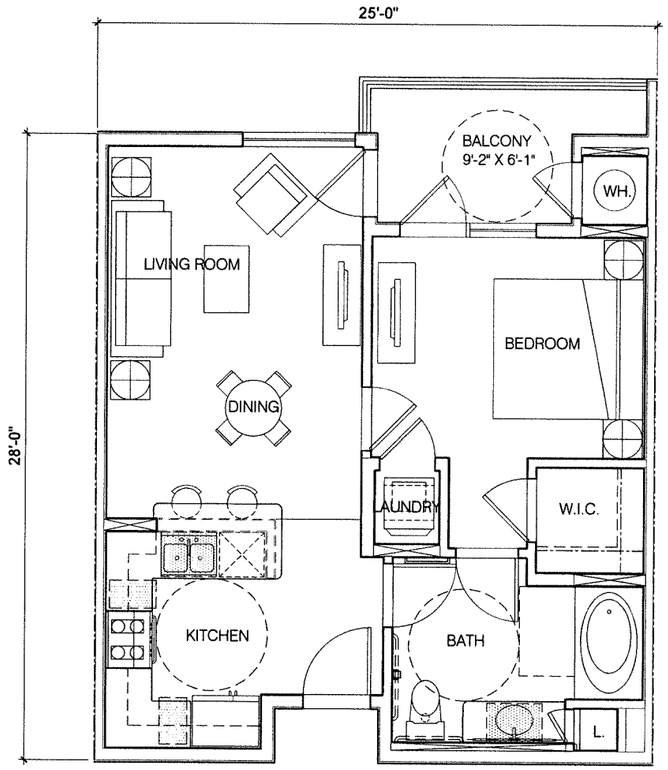

UNIT A2 (1-BEDROOM)

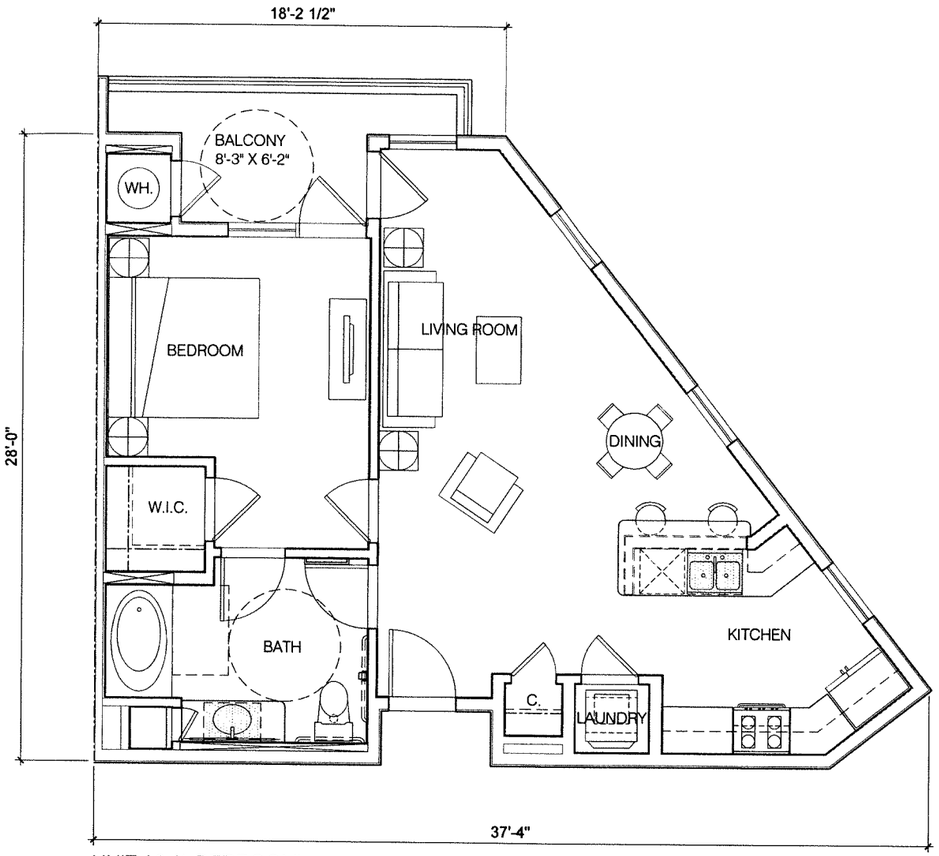

UNIT A3 (1-BEDROOM)

EXHIBIT "A"
Page No. 14 of 34
Case No. PLR-2014-2578-SPR-
SPR

UNIT PLANS

CITY LIGHTS

hollywood & hillhurst
HOLLYWOOD, CA

SCALE: 1/4" = 1'-0"

0' 2' 4' 8'

A12

12/22/2015

13050

1738 BERKELEY STREET
SANTA MONICA, CA 90404
TEL 310.394.0273 FAX 310.394.2424
www.vtba.com

SANTA MONICA · DENVER · SAN JOSE
VAN TILBURG, BANVARD & SODERBERGH, AIA
ARCHITECTURE · PLANNING · URBAN DESIGN

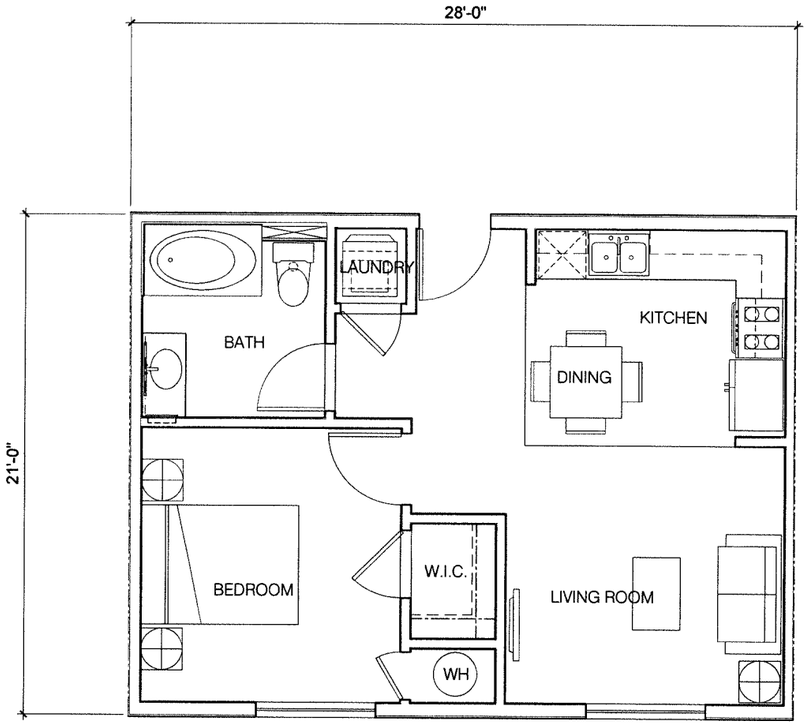

UNIT A4 (1-BEDROOM)

UNIT A5 (1-BEDROOM)

EXHIBIT "A"
Page No. 15 of 34
Case No. DIR-2014-2578-SPP-SPR

UNIT PLANS

CITY LIGHTS

hollywood & hillhurst
HOLLYWOOD, CA

SCALE: 1/4" = 1'-0"

0' 2' 4' 8'

A13

12/22/2015

13050

1738 BERKELEY STREET
SANTA MONICA, CA 90404
TEL 310.394.0273 FAX 310.394.2424
www.vtbs.com

SANTA MONICA · DENVER · SAN JOSE
VAN TILBURG, BANVARD & SODERBERGH, AIA
ARCHITECTURE · PLANNING · URBAN DESIGN

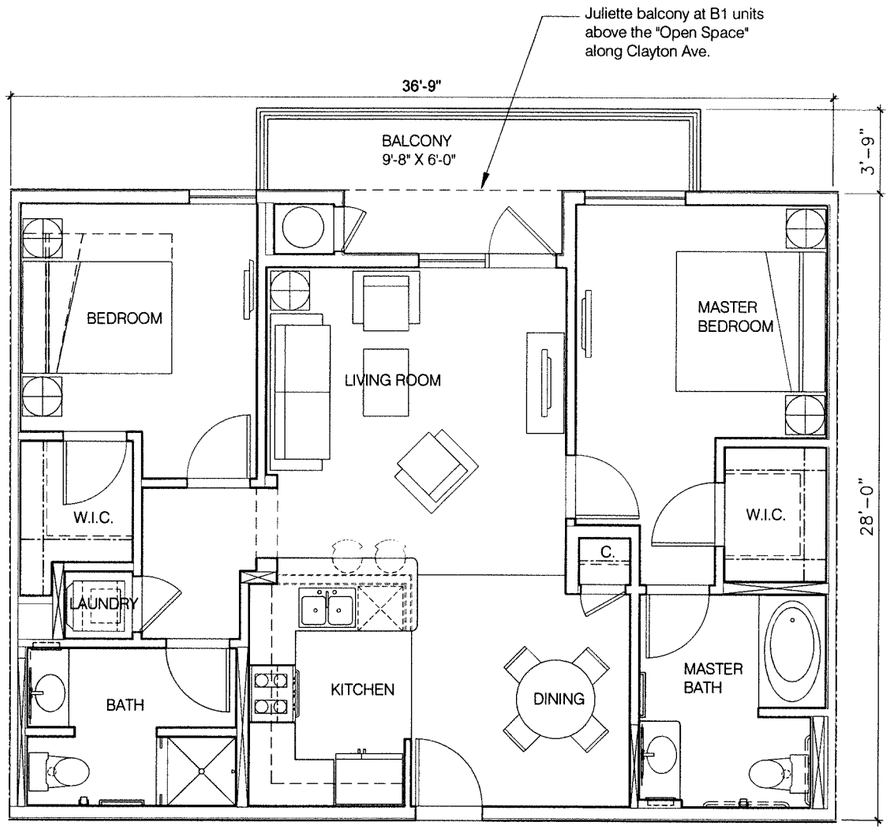

UNIT B1 (2-BEDROOM)

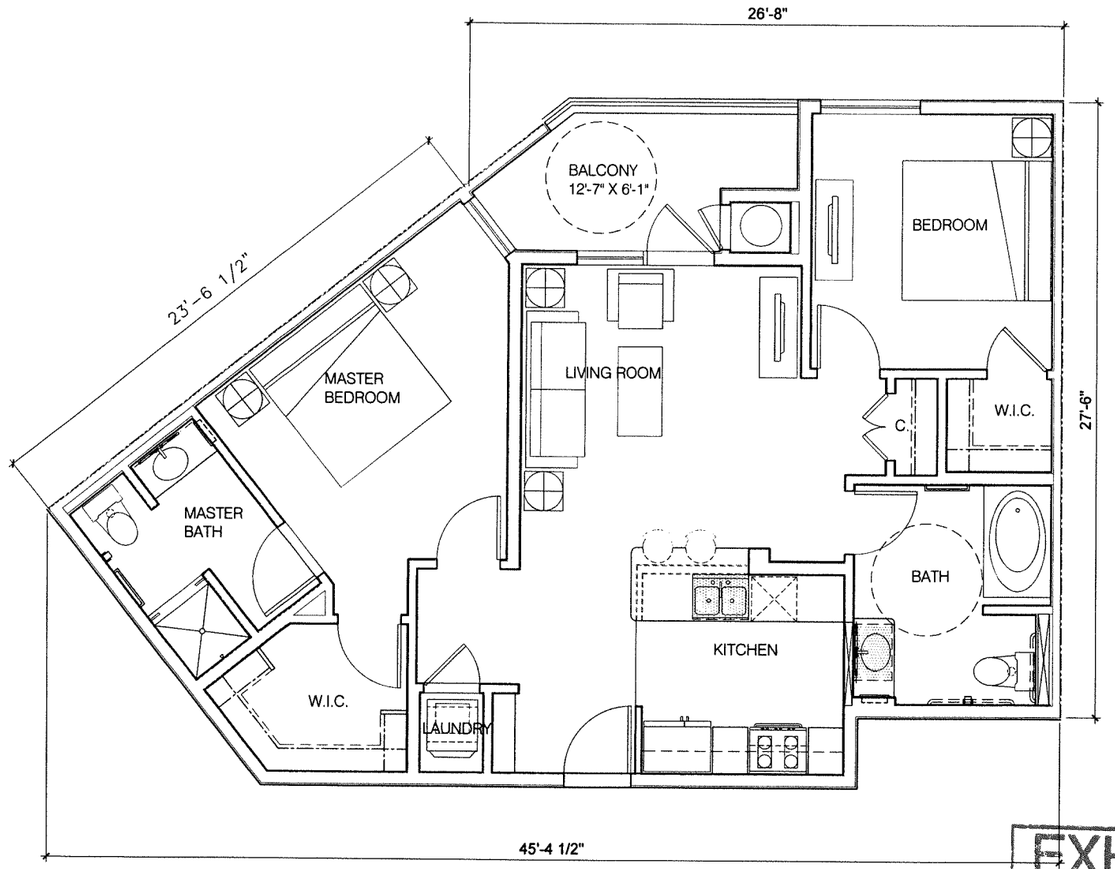

UNIT B2 (2-BEDROOM)

EXHIBIT "A"
Page No. 16 of 34
Case No. DIR-2014-25-TB-
SPP-SPR

A14

12/22/2015

13050

UNIT PLANS

CITY LIGHTS

hollywood & hillhurst
HOLLYWOOD, CA

SCALE: 1/4" = 1'-0"
0' 2' 4' 8'

1738 BERKELEY STREET
SANTA MONICA, CA 90404
TEL 310.394.0273 FAX 310.394.2424
www.vtbs.com
SANTA MONICA · DENVER · SAN JOSE
VAN TILBURG, BANVARD & SODERBERGH, AIA
ARCHITECTURE · PLANNING · URBAN DESIGN

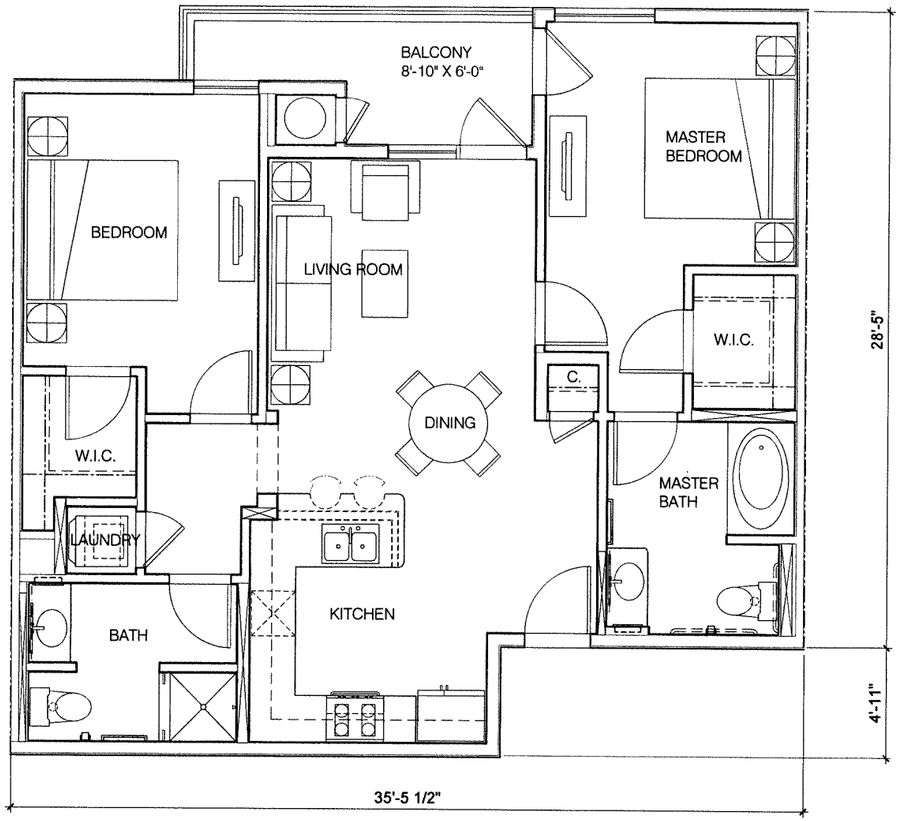

UNIT B3 (2-BEDROOM)

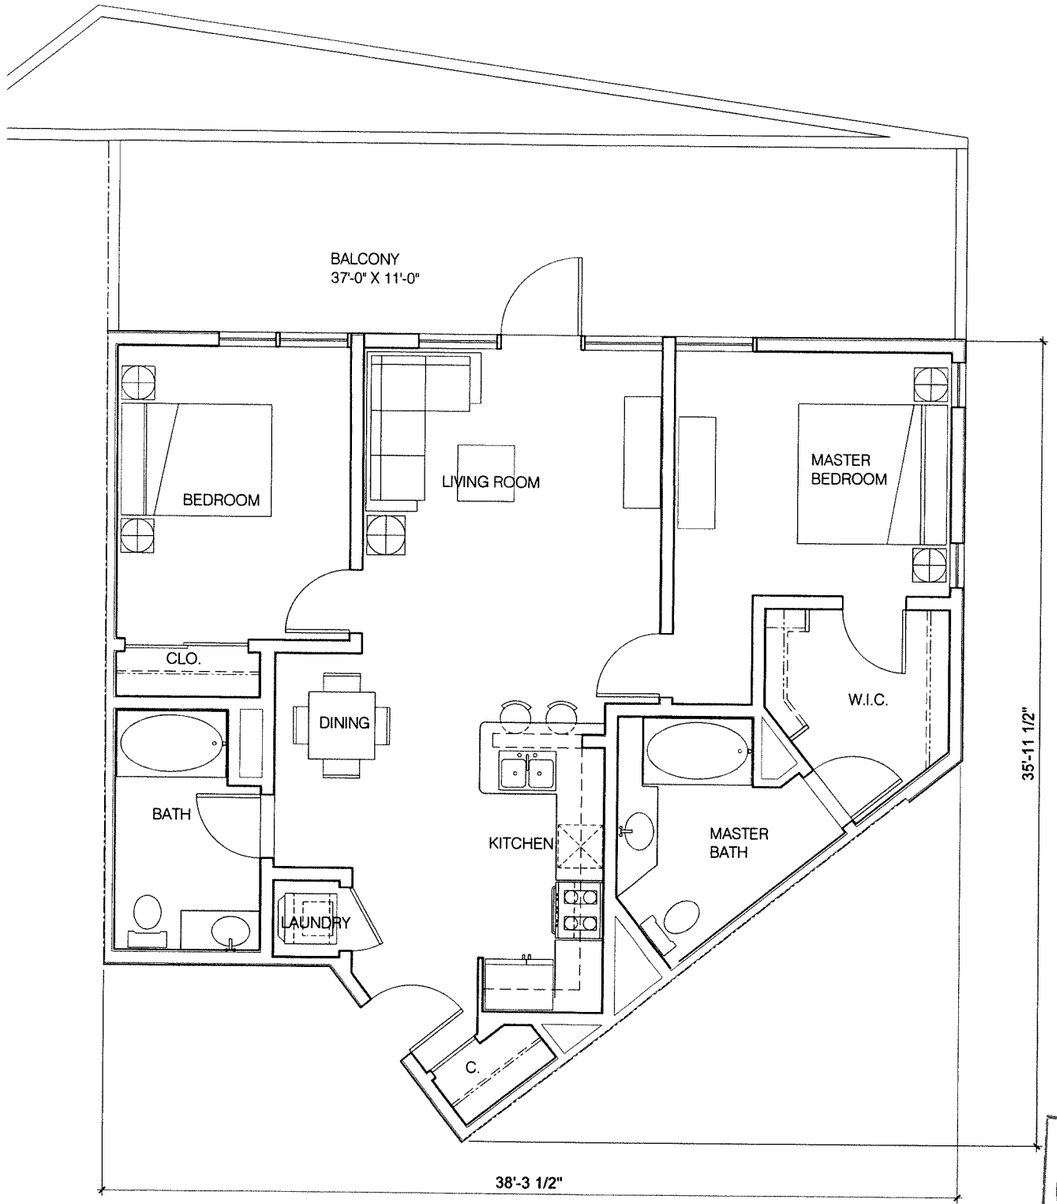

UNIT B4 (2-BEDROOM)

EXHIBIT "A"
Page No. 17 of 34
Case No. DIR-2014-2578-SPP-SPR

A15

12/22/2015

13050

UNIT PLANS

CITY LIGHTS

hollywood & hillhurst
HOLLYWOOD, CA

SCALE: 1/4" = 1'-0"

0' 2' 4' 8'

1738 BERKELEY STREET
SANTA MONICA, CA 90404
TEL 310.394.0273 FAX 310.394.2424
www.vtbs.com

SANTA MONICA · DENVER · SAN JOSE
VAN TILBURG, BANVARD & SODERBERGH, AIA
ARCHITECTURE · PLANNING · URBAN DESIGN

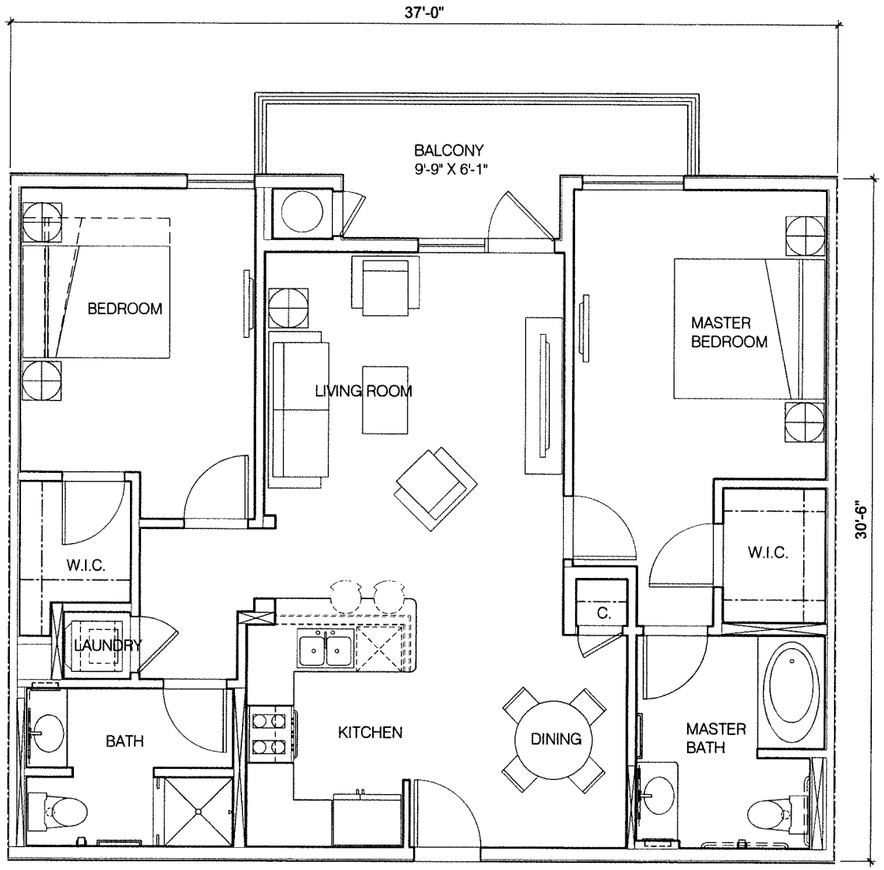

UNIT B5 (2-BEDROOM)

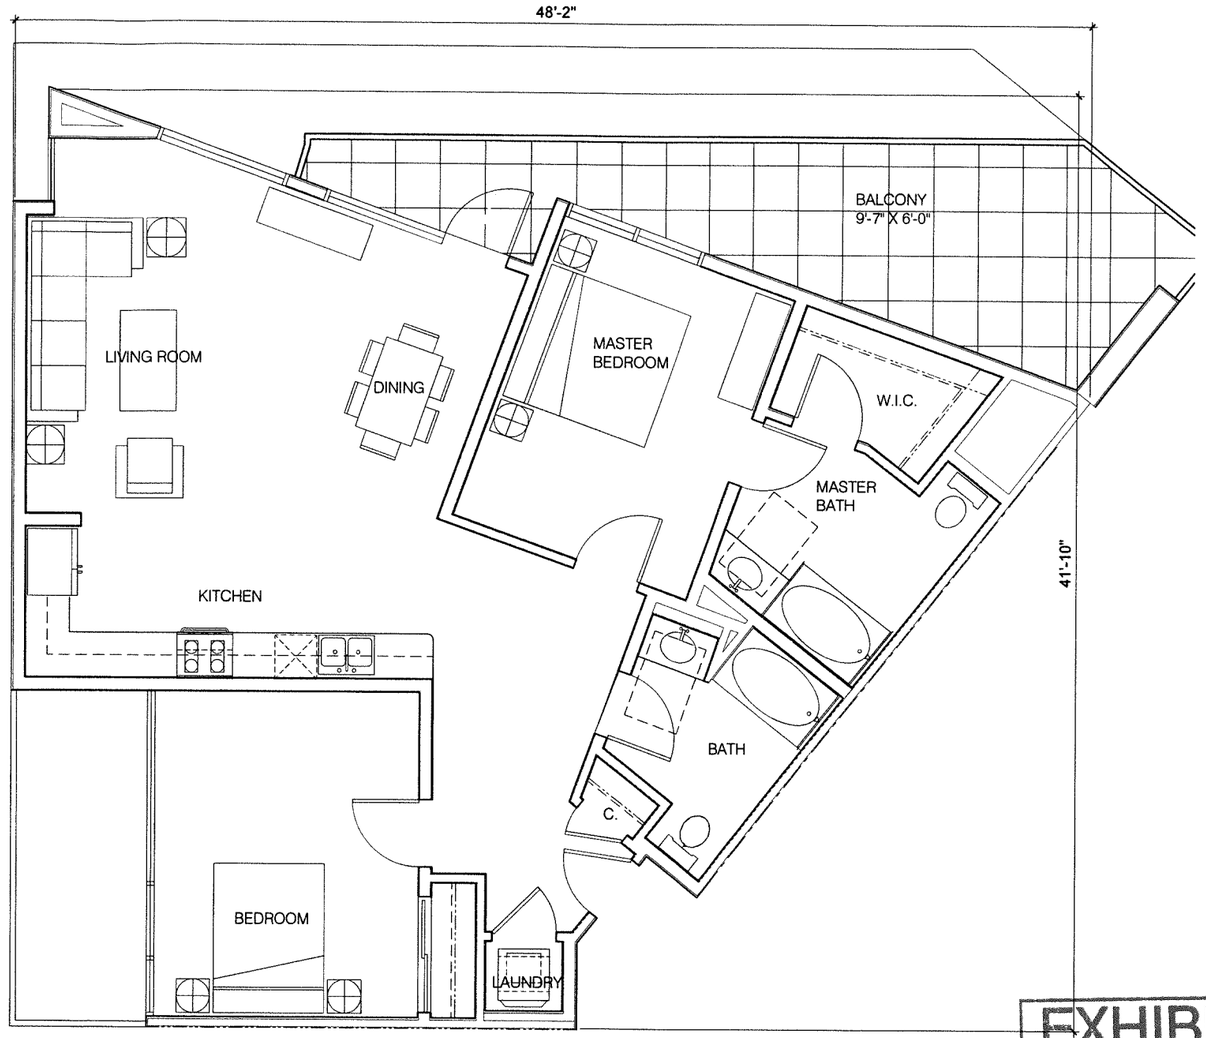

UNIT B6 (2-BEDROOM)

EXHIBIT "A"
Page No. 18 of 34
Case No. DIR-2014-2578-SPP-SPR

A16

12/22/2015

13050

UNIT PLANS

CITY LIGHTS

hollywood & hillhurst
HOLLYWOOD, CA

SCALE: 1/4" = 1'-0"

0' 2' 4' 8'

1738 BERKELEY STREET
SANTA MONICA, CA 90404
TEL 310.394.0273 FAX 310.394.2424
www.vtbs.com

SANTA MONICA · DENVER · SAN JOSE
VAN TILBURG, BANVARD & SODERBERGH, AIA
ARCHITECTURE · PLANNING · URBAN DESIGN

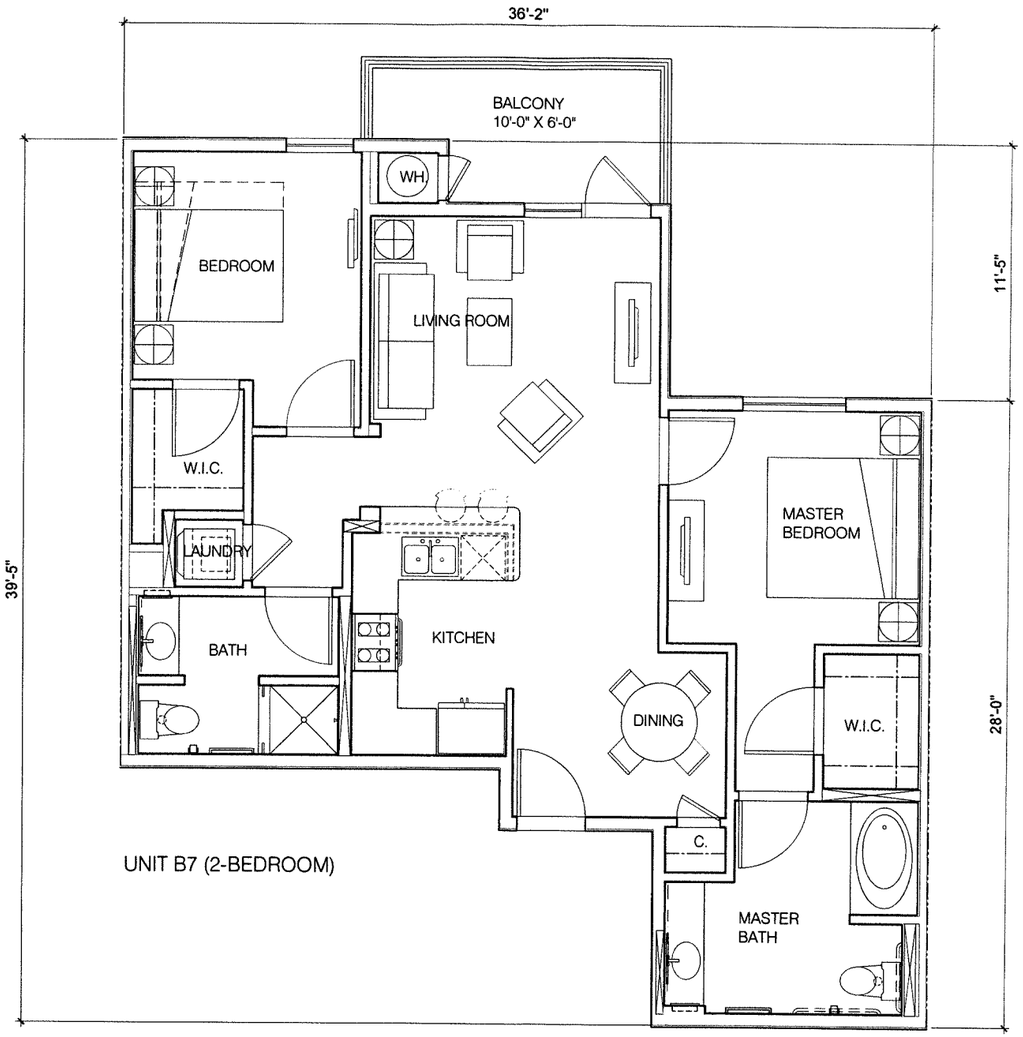

UNIT B7 (2-BEDROOM)

EXHIBIT "A"
Page No. 19 of 34
Case No. DIR-2014-2578-SPP-SPR

UNIT PLANS

CITY LIGHTS

hollywood & hillhurst
HOLLYWOOD, CA

SCALE: 1/4" = 1'-0"

0' 2' 4' 8'

A17

12/22/2015

13050

1738 BERKELEY STREET
SANTA MONICA, CA 90404
TEL 310.394.0273 FAX 310.394.2424
www.vtbs.com

SANTA MONICA · DENVER · SAN JOSE

VAN TILBURG, BANVARD & SODERBERGH, AIA
ARCHITECTURE · PLANNING · URBAN DESIGN

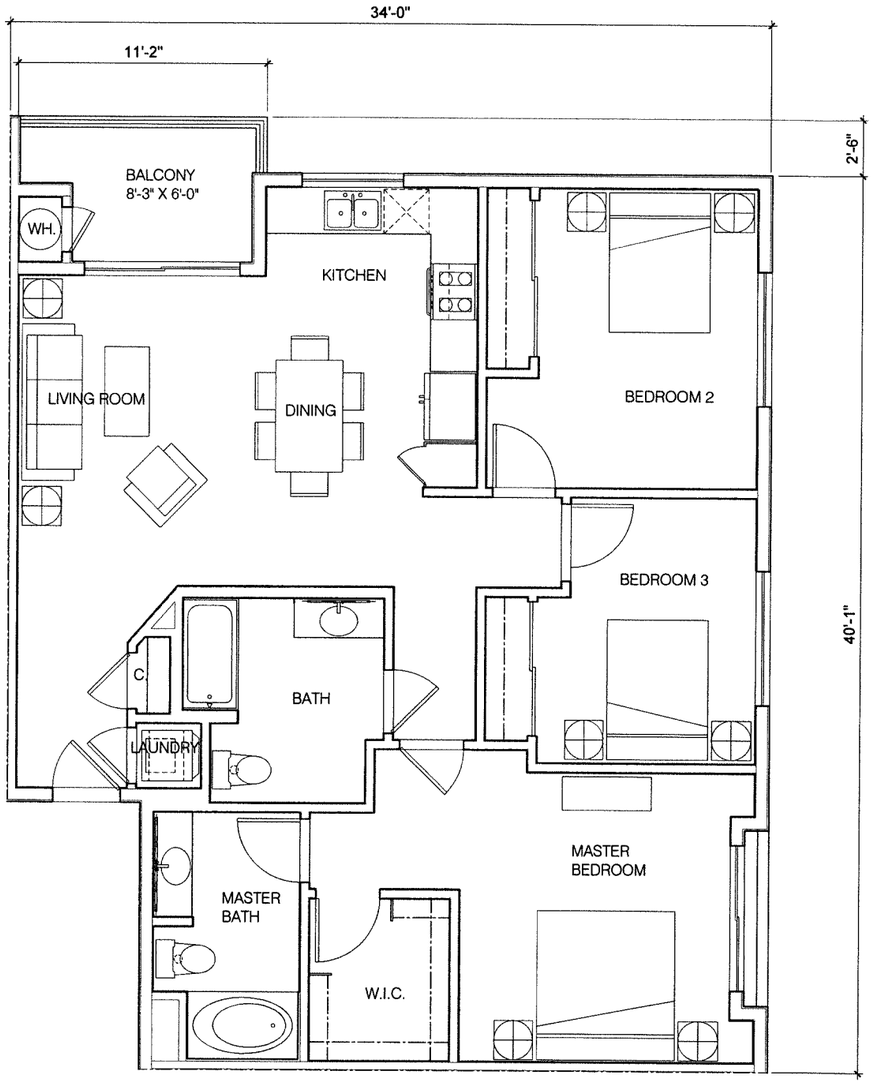

UNIT C1 (3-BEDROOM)

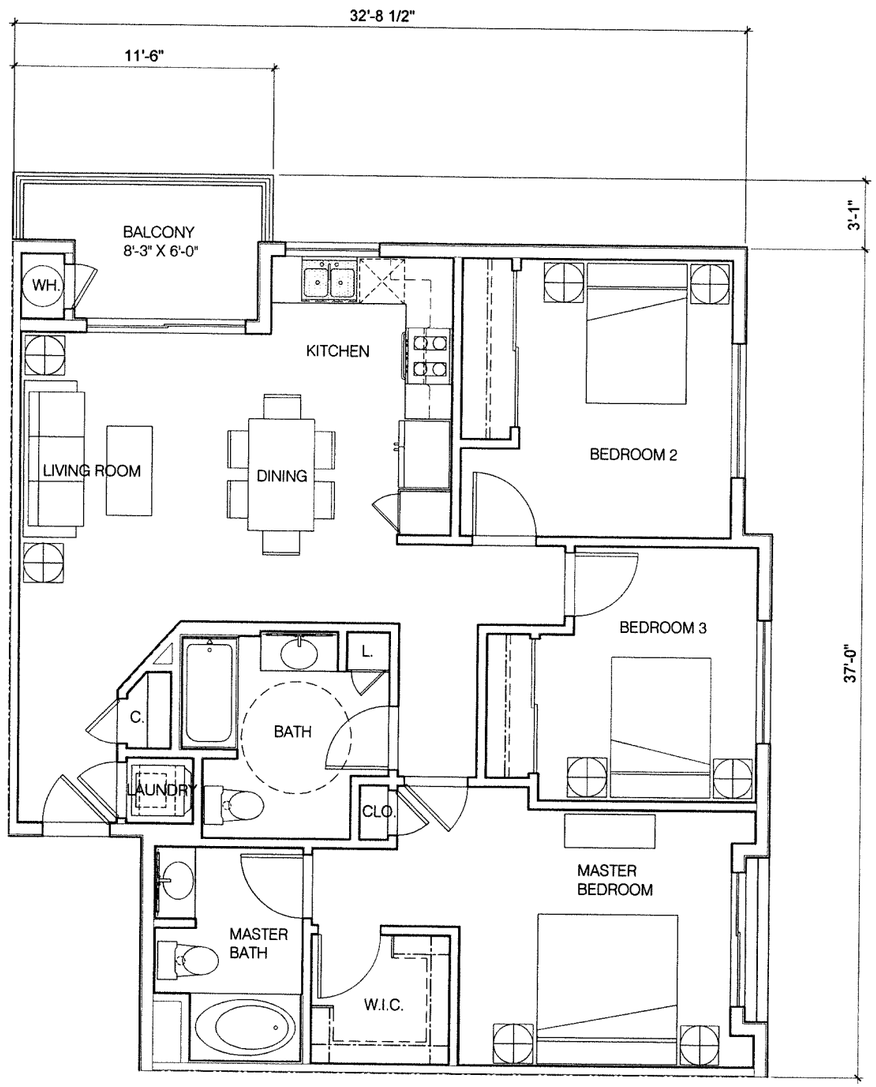

UNIT C2 (3-BEDROOM)

EXHIBIT "A"
Page No. 20 of 34
Case No. DIR-2014-2576-SPP-SPR

UNIT PLANS

A18

12/22/2015

13050

CITY LIGHTS

hollywood & hillhurst
HOLLYWOOD, CA

SCALE: 1/4" = 1'-0"
0' 2' 4' 8'

1738 BERKELEY STREET
SANTA MONICA, CA 90404
TEL 310.394.0273 FAX 310.394.2424
www.vtbs.com

SANTA MONICA · DENVER · SAN JOSE
VAN TILBURG, BANVARD & SODERBERGH, AIA
ARCHITECTURE · PLANNING · URBAN DESIGN

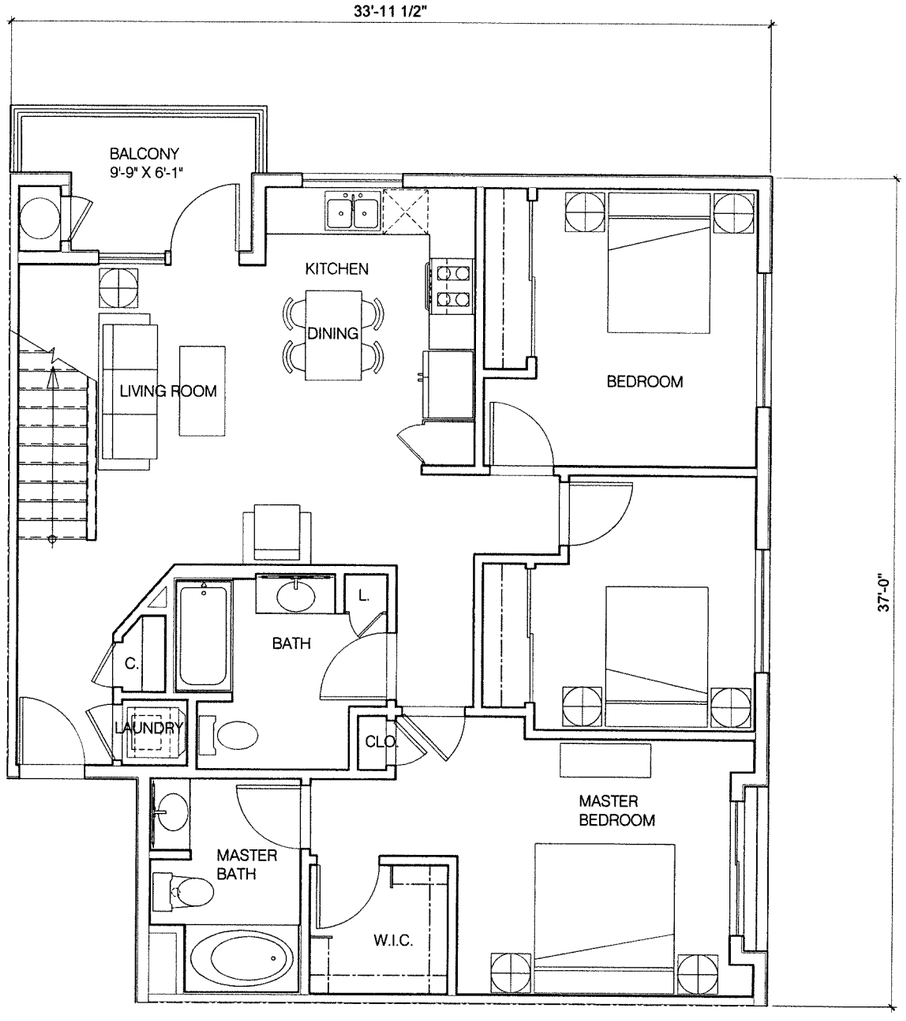

UNIT C2-L1
(3-BEDROOM)

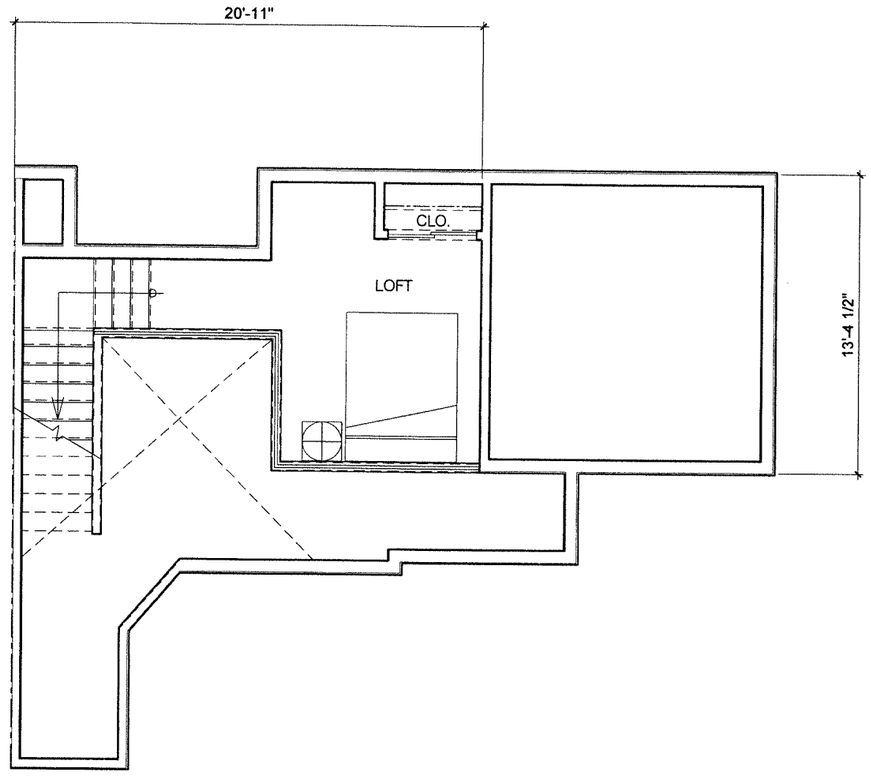

UNIT C2-L2
(LOFT)

EXHIBIT "A"
Page No. 21 of 34
Case No. PIR-2014-2570-SPP-SPR

A19

12/22/2015

13050

UNIT PLANS

CITY LIGHTS

hollywood & hillhurst
HOLLYWOOD, CA

SCALE: 1/4" = 1'-0"
0' 2' 4' 8'

1738 BERKELEY STREET
SANTA MONICA, CA 90404
TEL 310.394.0273 FAX 310.394.2424
www.vtbs.com

SANTA MONICA · DENVER · SAN JOSE
VAN TILBURG, BANVARD & SODERBERGH, AIA
ARCHITECTURE · PLANNING · URBAN DESIGN