STANFORD CCC
2800 STANFORD AVENUE
LOS ANGELES, CA 90011

ZA-2022-2894

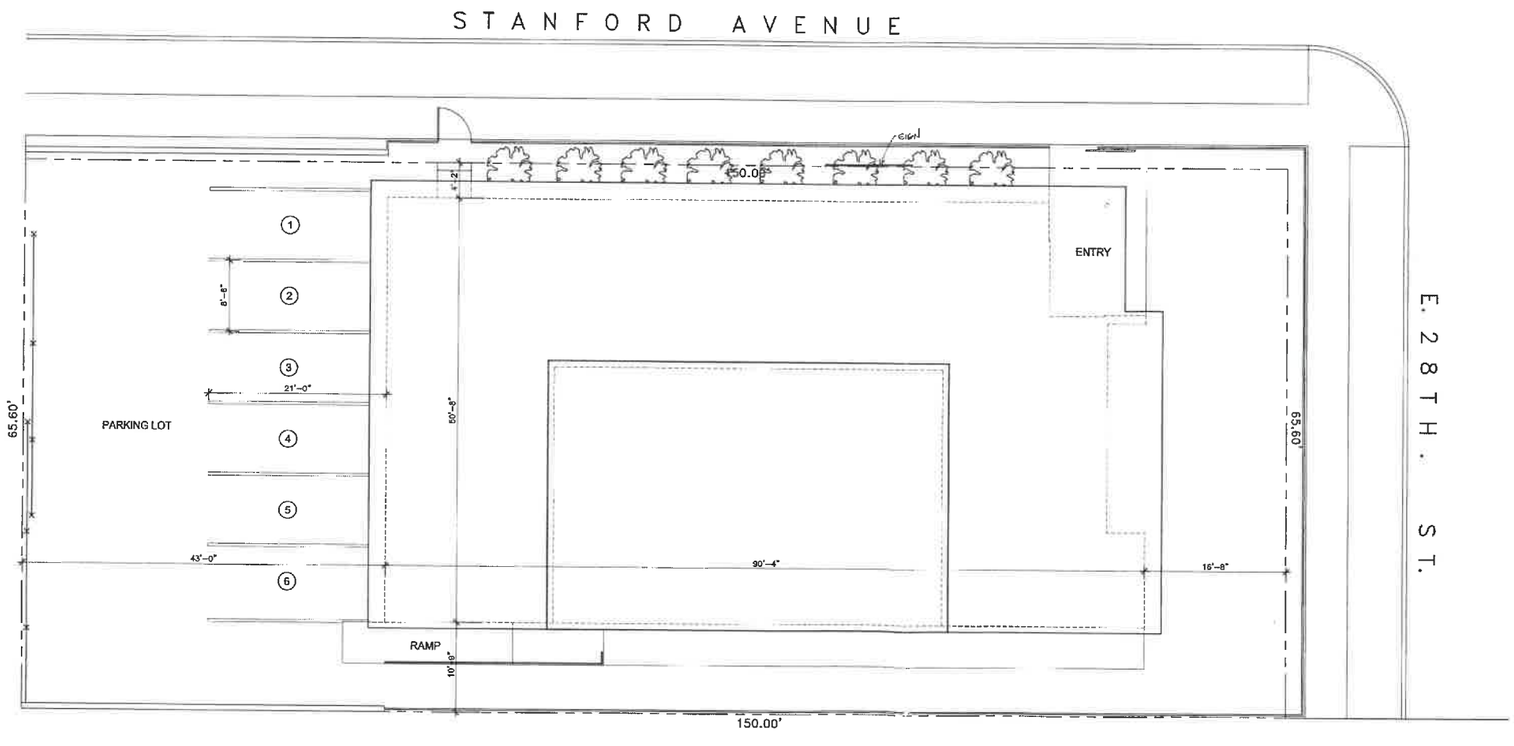

Site Plan

Scale: 1/8"= 1'-0"

CONSULTANTS

OWNER: THE EPISCOPAL CHURCH OF ST PHILIP THE EVANGELIST
ST PHILIPS EPISCOPAL CHURCH
2800 S STANFORD AVE
LOS ANGELES, CA 90011
CONTACT: MARC NESBIT (WARDEN) - 323 633 2865

ARCHITECT: LISA LANDWORTH, AIA
LANDWORTH DEBOLSKE ARCHITECTURE
5150 WILSHIRE BLVD, #503
LOS ANGELES, CA 90036
323.938.9356

STRUCTURAL:

PROJECT INFORMATION

LEGAL DESCRIPTION

USE:	INSTITUTIONAL
PIN #:	118-5A203 204
LOT AREA:	9,807.3 (sq ft)
APN:	5128020012
MAP REF:	M R 54-25/26
BLOCK:	NONE
LOT:	181
TRACT:	GRIDER AND DOWS ADAMS STREET TRACT
ZONE:	RD2-1
FIRE:	NO

AREAS

(E) AREA	4,357 Sq.Ft.

SHEET INDEX

CS-1 COVER SHEET / SITE PLAN
A-1.0 EXISTING FLOOR PLAN
A-2.0 EXISTING ELEVATIONS

EXHIBIT "A"
Page No. 1 of 3
Case No. ZA-2022-2894-CU

VICINITY MAP

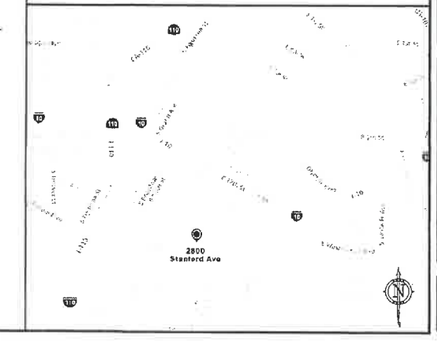

5150 Wilshire Blvd.
Suite 503
Los Angeles, CA 90036
323 938 9356
www.landworthdebolske.com
Landworth DeBolske ARCHITECTURE

STANFORD CCC
2800 STANFORD AVENUE
LOS ANGELES, CA 90011

TITLE SHEET / SITE PLAN

DATE

SQ.

SQ. 2ND FLOOR

Date: 03/21/2022

Scale:

Drawn by: JR

Job No.: 21.09

Sheet No.: CS-1