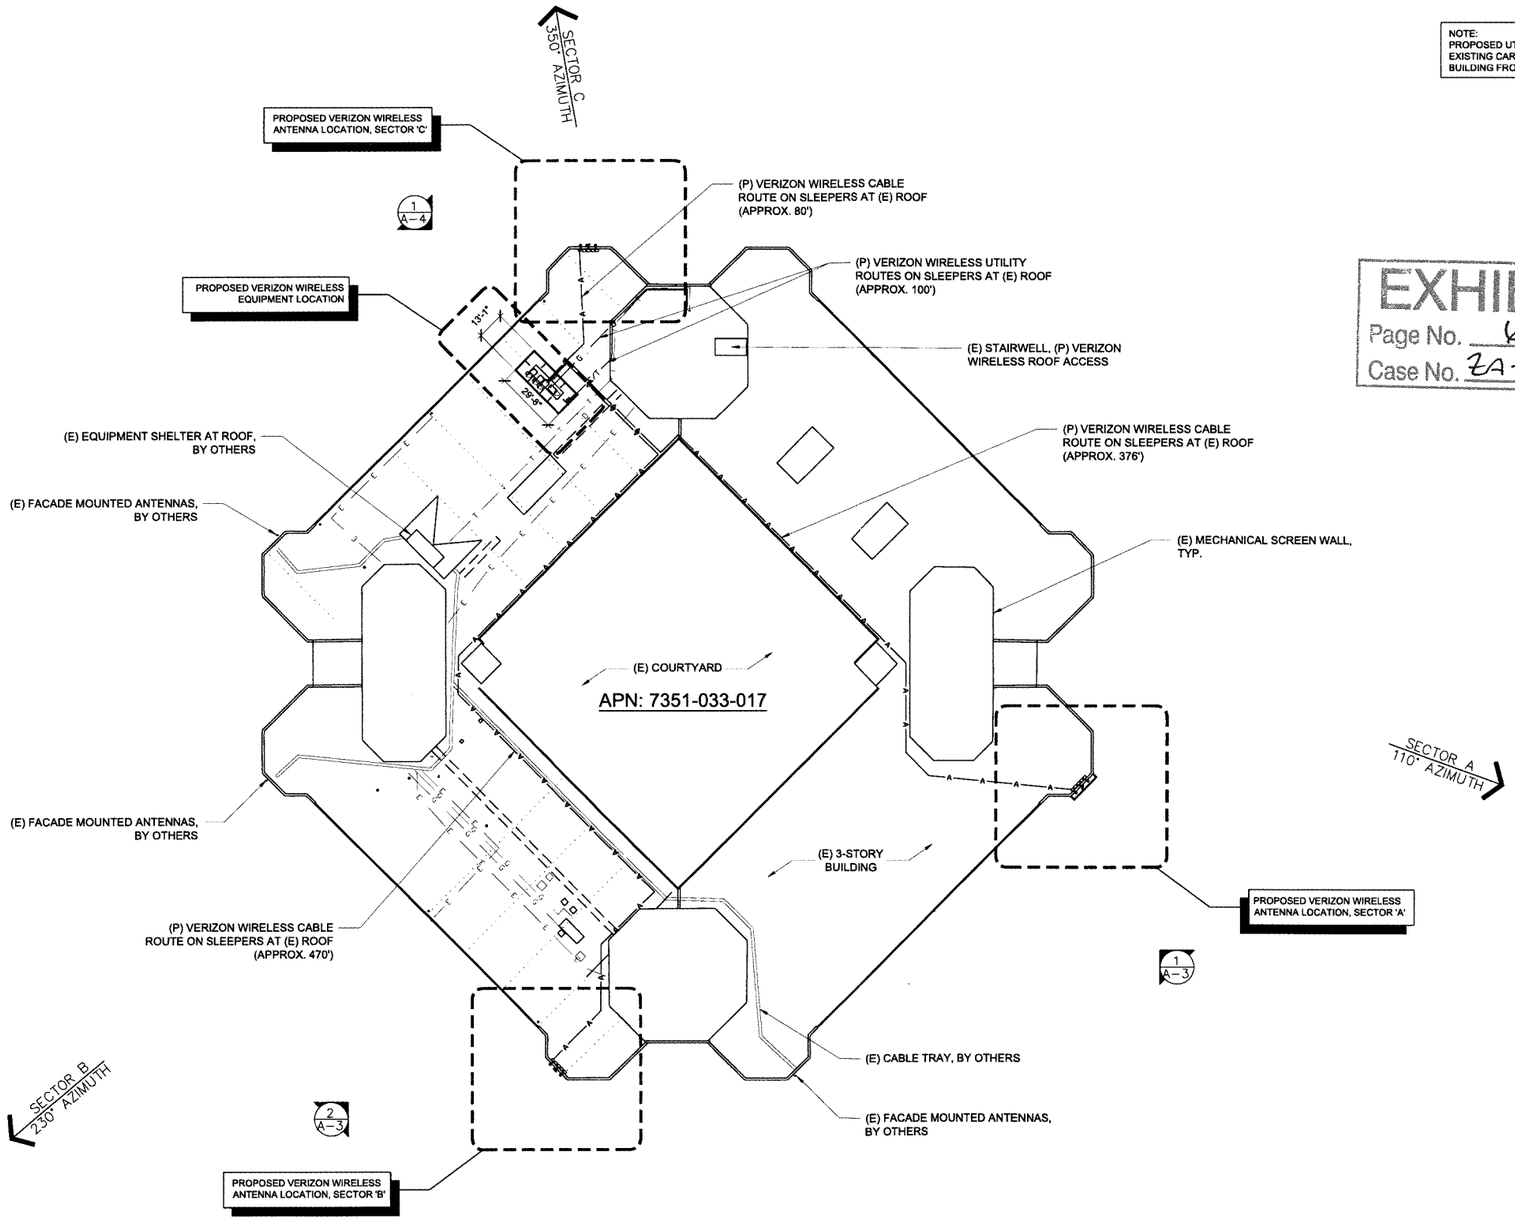

NOTE:
PROPOSED UTILITY ROUTES TO FOLLOW EXISTING CARRIER CONDUIT ROUTES THROUGH BUILDING FROM FIRST FLOOR TO ROOF

EXHIBIT "A"
Page No. 6 of 9
Case No. ZA-2019-5162-CUP

ROOF PLAN

NORTH | SCALE 1/32"=1" | 0' 5' 15' 35' | 1

ISSUE STATUS

REV.	DATE	DESCRIPTION	BY
A	08/15/18	90% ZONING	DJL
0	09/10/18	100% ZONING	DJL
1	02/04/19	LL COMMENTS	DJL
2	04/18/19	LL COMMENTS	DJL

RLS
RELIANT LAND SERVICES
1745 W ORANGEWOOD AVE, STE 103 ORANGE, CA 92868
WWW.RLSUSA.COM PH. (714) 685-0123 FAX (714) 453-9692

PROPRIETARY INFORMATION
THE INFORMATION CONTAINED IN THIS SET OF DRAWINGS IS PROPRIETARY & CONFIDENTIAL TO VERIZON WIRELESS
ANY USE OR DISCLOSURE OTHER THAN AS IT RELATES TO VERIZON WIRELESS IS STRICTLY PROHIBITED

verizon
15505 SAND CANYON AVENUE, D1
IRVINE, CA 92618

VZT CDC
20101 HAMILTON AVE.
TORRANCE, CA 90502

SHEET TITLE:
ROOF PLAN

A-1

IF NOT THE ORIGINAL SIZE OF THIS SHEET (24"x36") SCALE RATIO IS NOT VALID FOR REDUCED OR ENLARGED SHEET SIZES