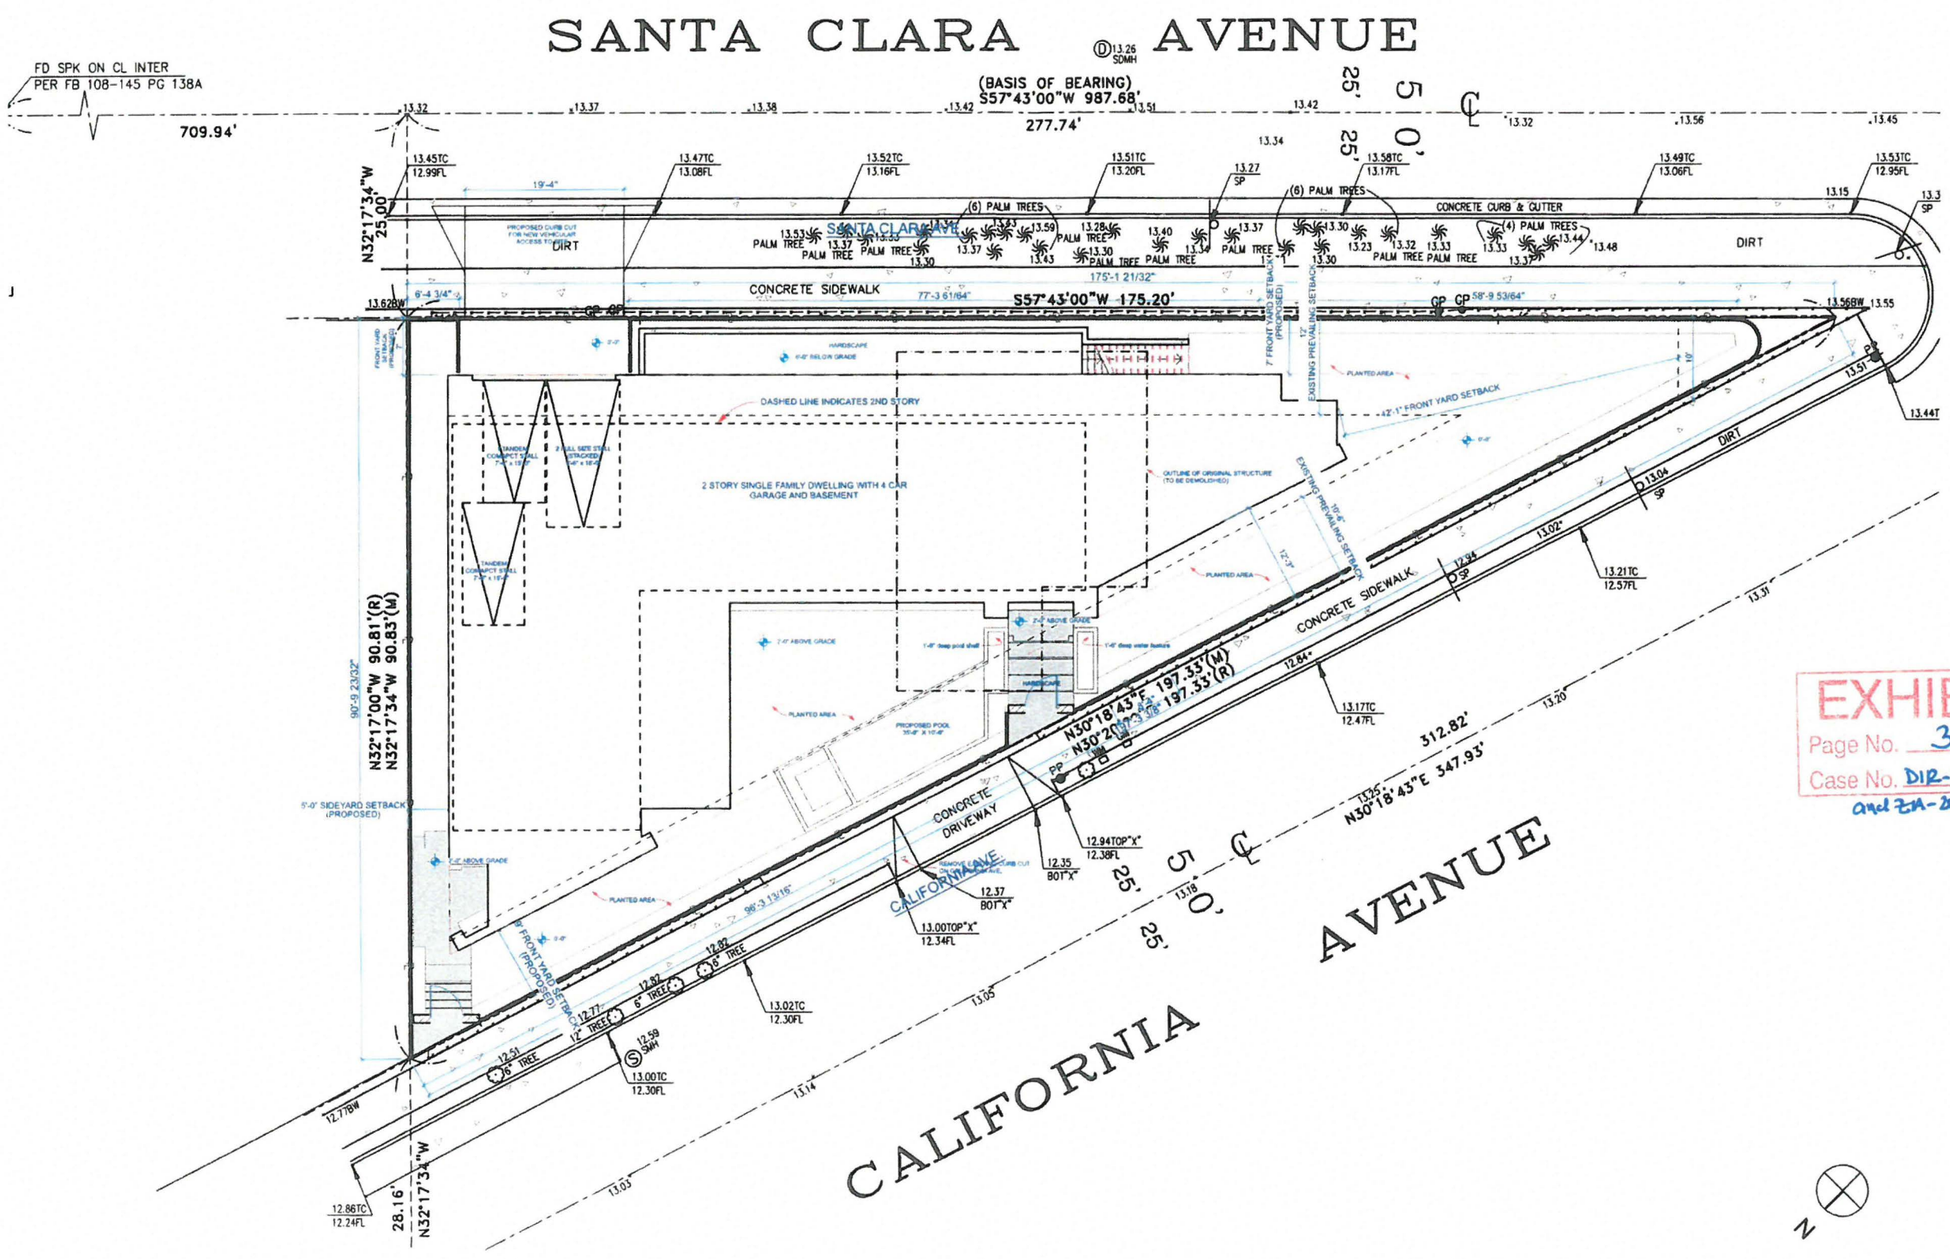


1 Plot Plan
SCALE: 1/8" = 1'-0"

EXHIBIT "A"
Page No. 3 of 15
Case No. DIR-2019-499-CDP-MEL and ZA-2019-501-ZAA-F

ZA-2019-0501

**CALIFORNIA AVE. RESIDENCE**

717 CALIFORNIA AVE.
LOS ANGELES, CA 90291

| MARK | DATE | DESCRIPTION |
|---|---|---|

PROJECT CODE: CAL
DATE: 8/27/19
DRAWN BY:

COPYRIGHT
ARCHIVE DESIGN GROUP
2018

SHEET TITLE
PROPOSED PLOT PLAN

A-0.3
SHEET 4 OF 25