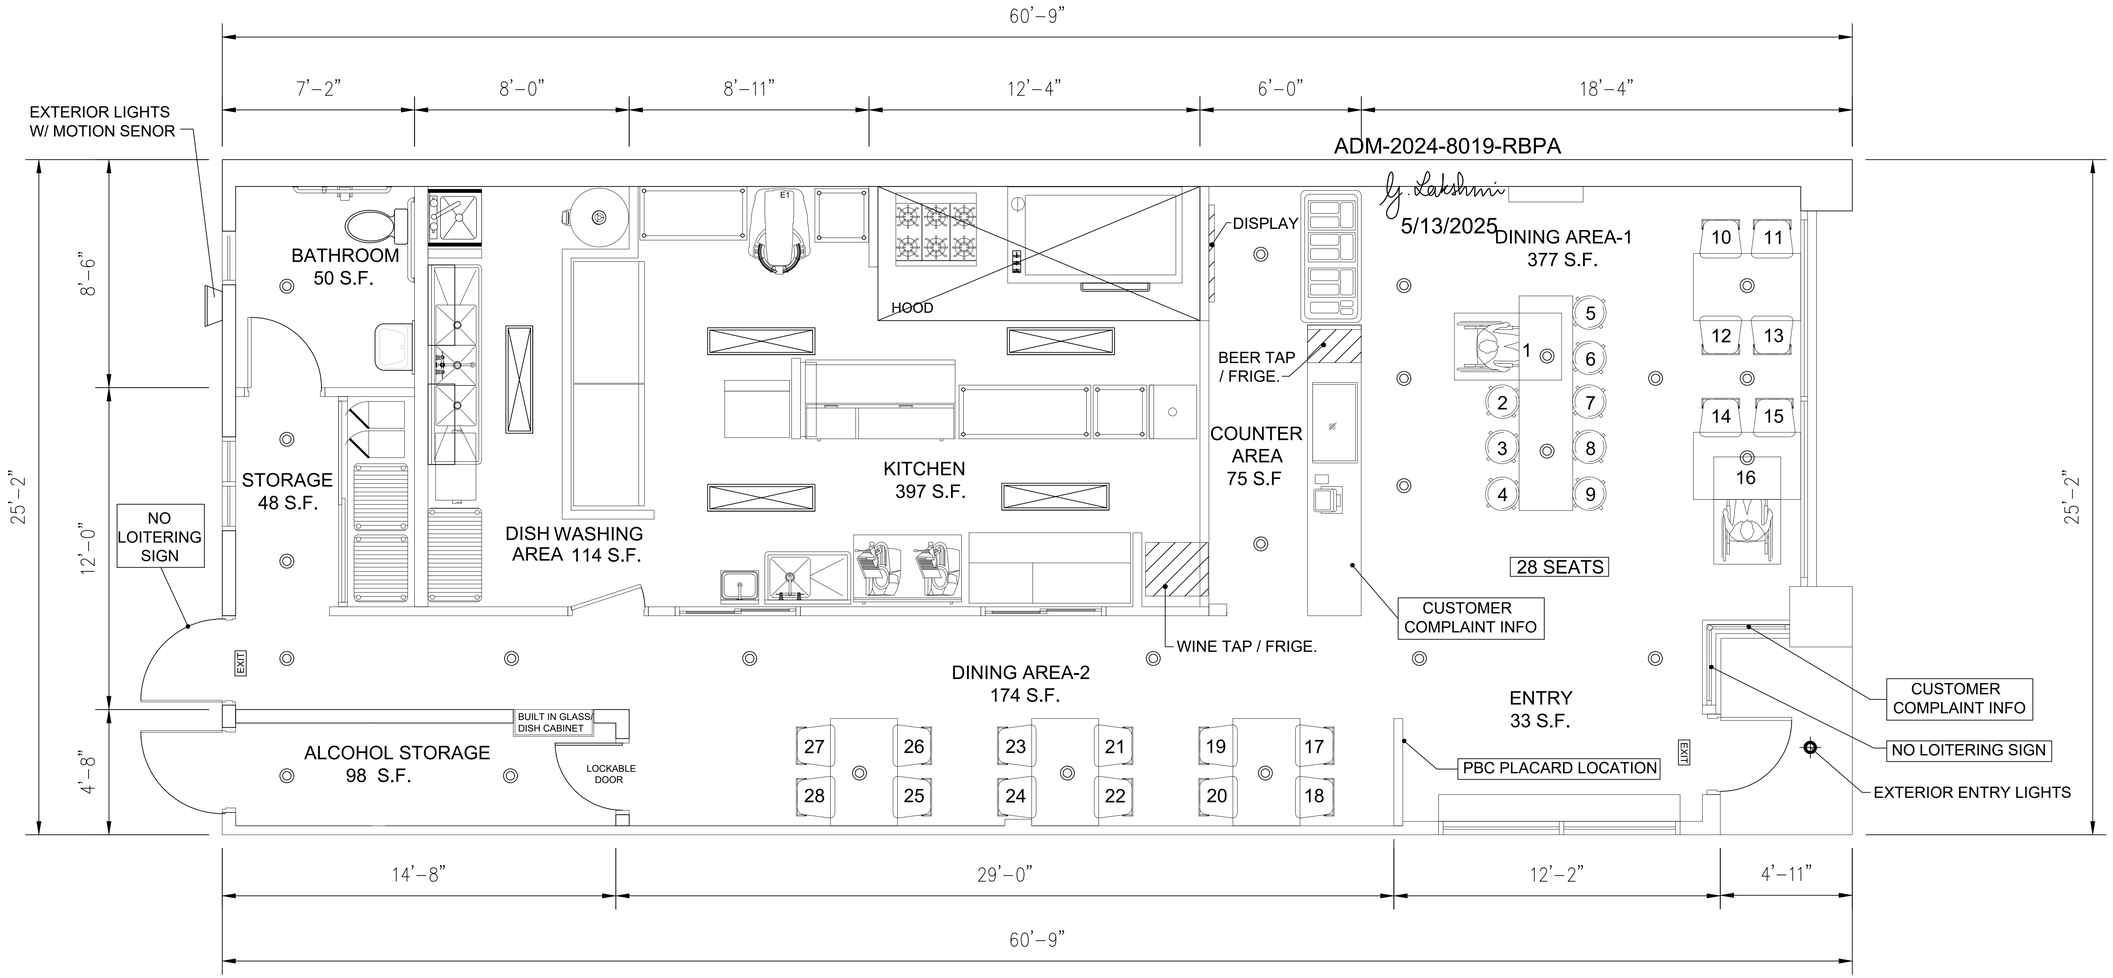

EXISTING FLOOR PLAN (1,476 SQ.FT.)

N

SCALES: 3/8" = 1'-0"

1' 2' 3' 4' 5' 10' 15' 20'

- EXISTING WALLS
- INTERIOR LIGHTS
- INTERIOR FLUORESCENT LIGHTS
- EXTERIOR LIGHTS W/ MOTION SENOR
- EXTERIOR ENTRY LIGHTS

Plans Approved
as required by
City Los Angeles
Zoning Administrator
ADM-2024-8019-RBPA
Case No.
Signature
5/13/2025
Date

FLOOR AREA: (1,476 S.F.)

ENTRY:	33 S.F.
BATHROOM:	50 S.F.
DINING AREA -1:	377 S.F.
DINING AREA -2:	174 S.F.
KITCHEN:	397 S.F.
DISH WASHING AREA:	114 S.F.
STORAGE 1:	48 S.F.
COUNTER AREA:	75 S.F.
ALCOHOL STORAGE:	98 S.F.
OTHERS:	110 S.F.
TOTAL:	1,476 S.F.

INDOOR SEATING: 28 SEATS

EXISTING PARKING PROVIDED:

EXISTING PARKING: 7 PARKING

REVISIONS	BY

LIQUORLICENSEBROKERS.COM
8737 VENICE BLVD SUITE 105
LOS ANGELES, CA 90034
OFFICE 310-614-8492
WWW.LIQUORLICENSEBROKERS.COM

OWNER INFORMATION:
DAY, PAMELA J TR PAMLA DAY TRUST AND
12575 VENICE BLVD
LOS ANGELES CA 90066
T: 310-439-2630

PROJECT INFORMATION:
ANGEL CITY PIZZA
12926 VENICE BLVD
LOS ANGELES CA 90066
APN# 4236-012-037

DATE	12-05-2024
SCALE	3/8" = 1'-0"
DRAWN	L.L.
JOB	
SHEET	A-2